


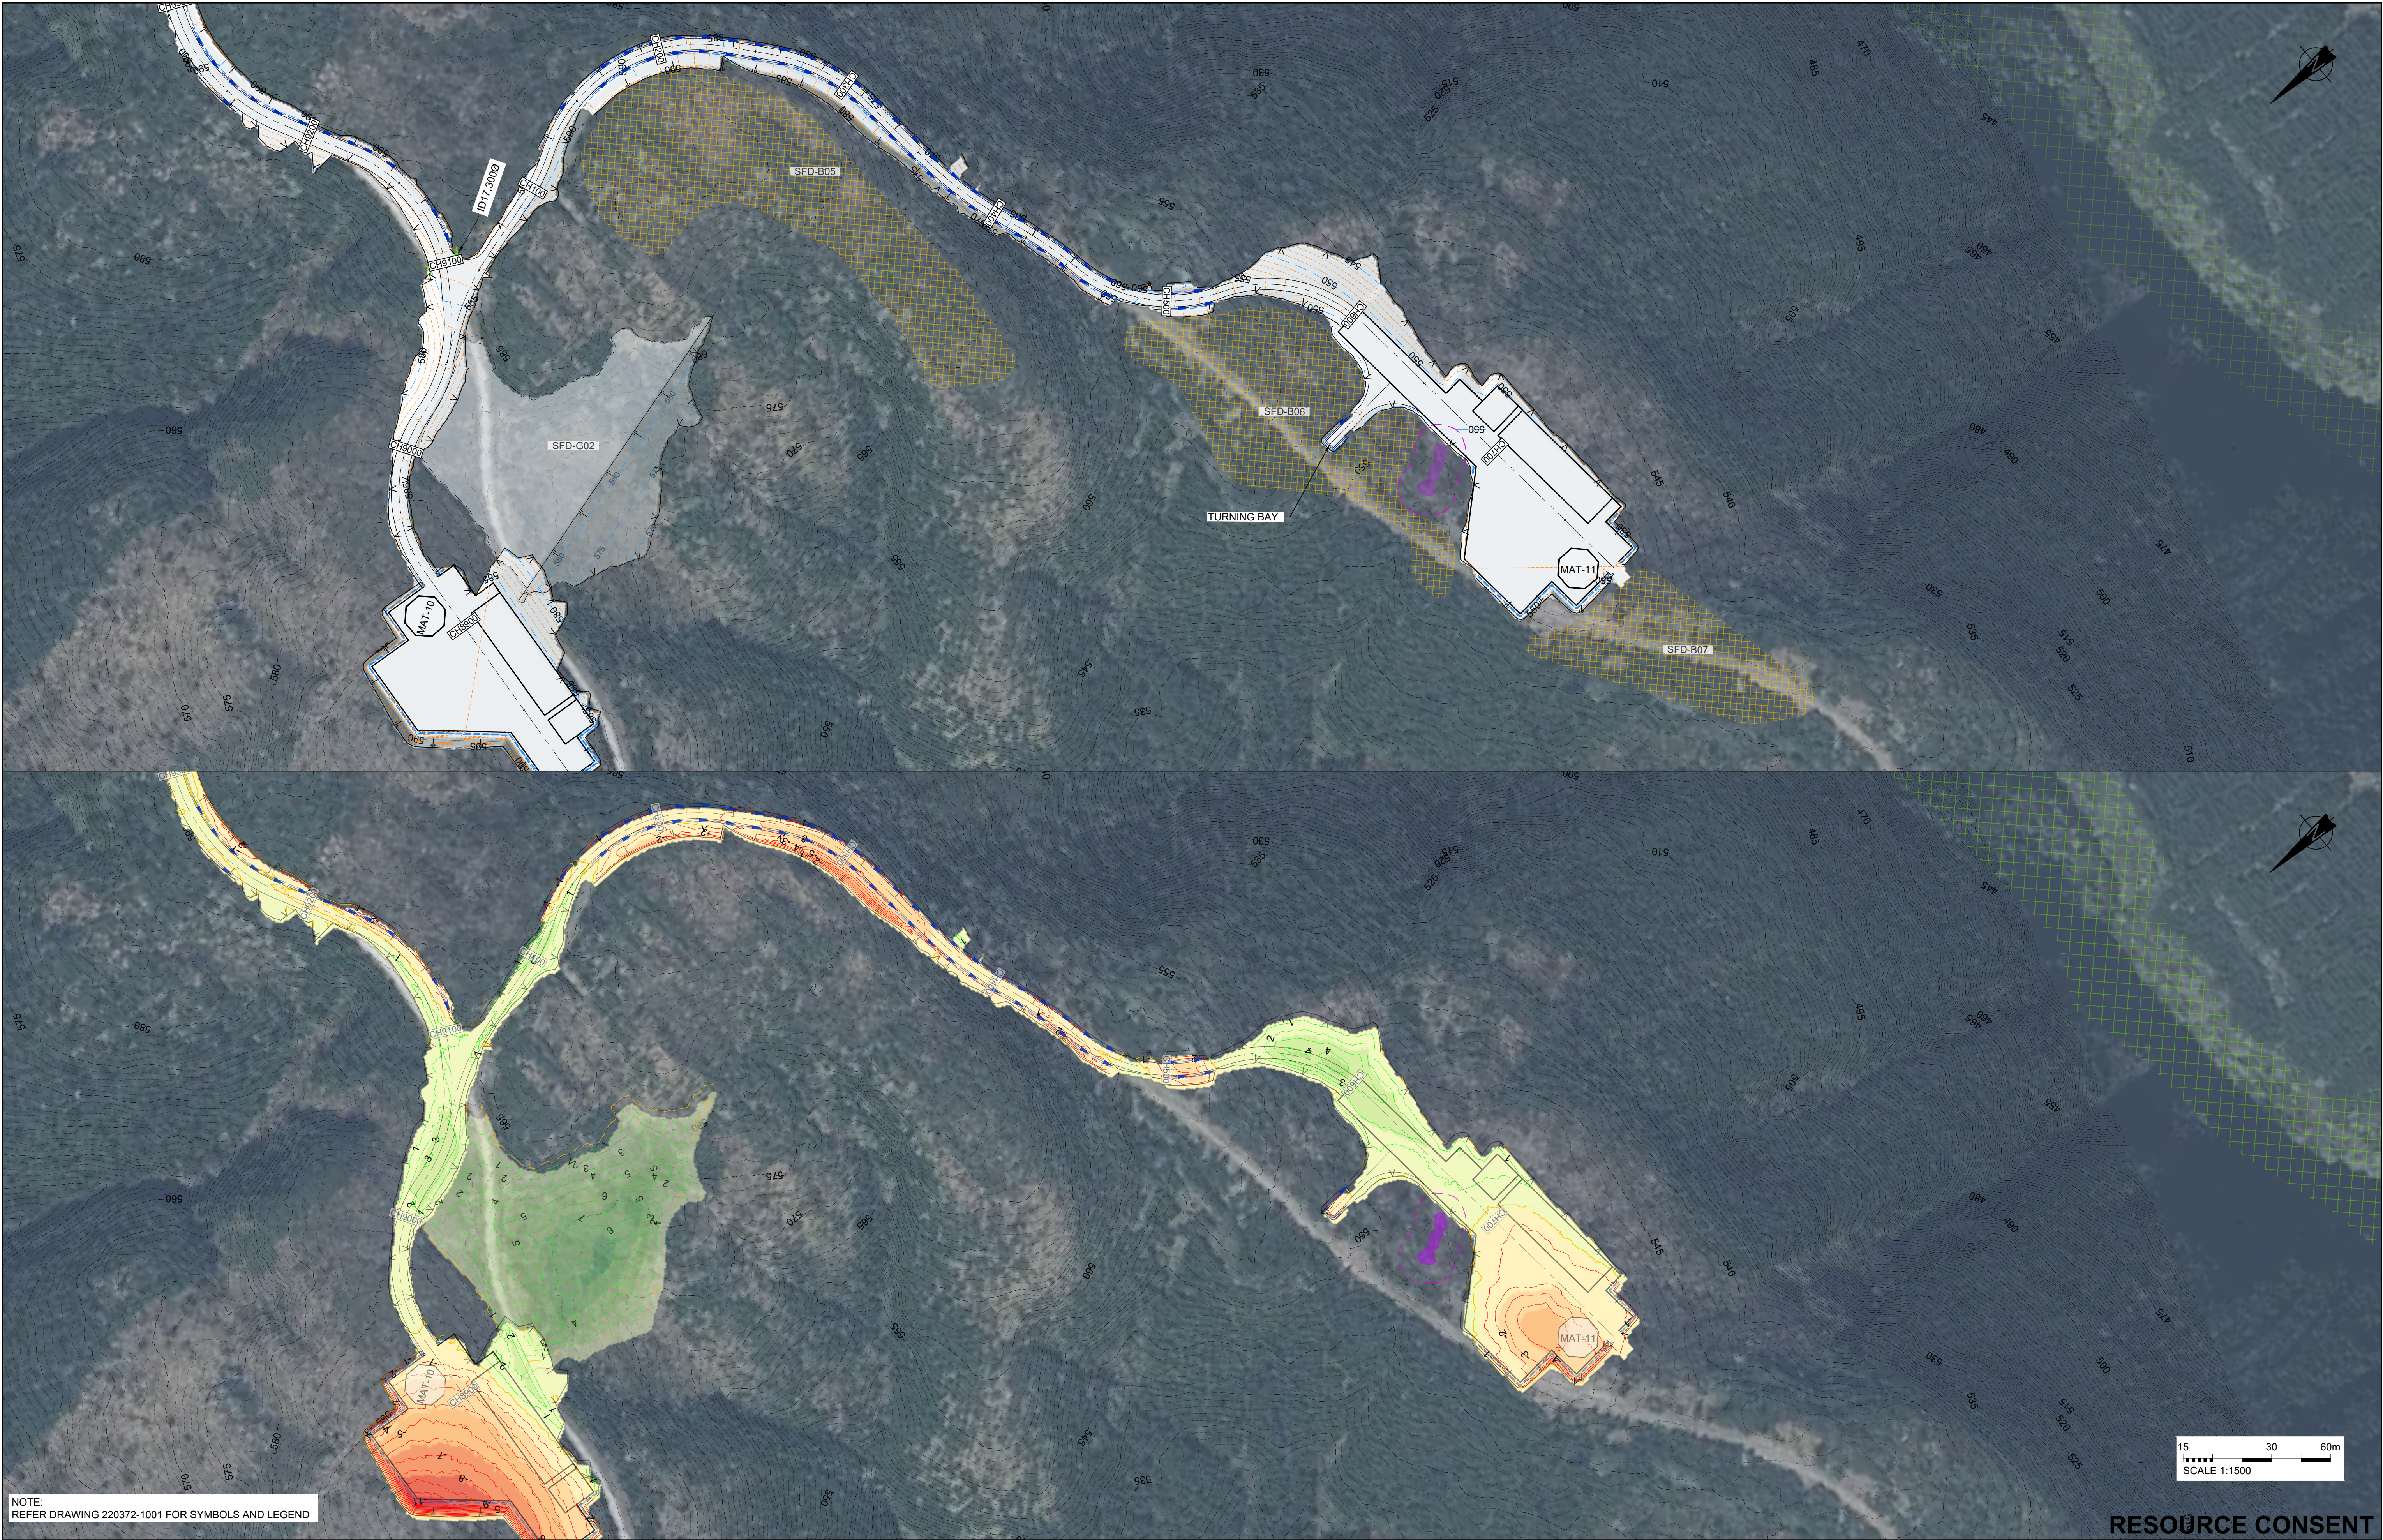

RESOURCE CONSENT

				PREP. BY JM		REV. BY DT		 www.riley.co.nz		CLIENT ADDRESS PROJECT SHEET TITLE	CONTACT ENERGY VENLAW ROAD 794, SLOPEDOWN, SOUTHLAND SOUTHLAND WIND FARM PROPOSED SITE PLAN - SHEET 7 OF 57				CADFILE 220372-1030to1050.dwg SCALE (A1) 1:1500 DRAWING No. 220372-1036				ORIG. SHEET SIZE A1 REV. A	
A 11.07.25				APPROVED FOR ISSUE		D TATE														
REV	DATE	ISSUE		BY																



RESOURCE CONSENT

			PREP. BY JM		REV. BY DT		CLIENT CONTACT ENERGY		CADFILE 220372-1030to1050.dwg	
			APPROVED FOR ISSUE		SHEET TITLE		VENLAW ROAD 794, SLOPEDOWN, SOUTHLAND		SCALE (A1) 1:1500	
			D TATE		SOUTHLAND WIND FARM		PROPOSED SITE PLAN - SHEET 9 OF 57		ORIG. SHEET SIZE A1	
A 11.07.25 RESOURCE CONSENT			JM		BY				DRAWING No.	
REV/ DATE ISSUE									220372-1038	
									REV.	
									A	




CLIENT
ADDRESS
PROJECT
SHEET TITLE

CONTACT ENERGY
VENLAW ROAD 794, SLOPEDOWN, SOUTHLAND
SOUTHLAND WIND FARM
PROPOSED SITE PLAN - SHEET 9 OF 57

CADFILE
220372-1030to1050.dwg
SCALE (A1)
1:1500
DRAWING No.
220372-1038
ORIG. SHEET SIZE
A1
REV.
A



NOTE:
REFER DRAWING 220372-1001 FOR SYMBOLS AND LEGEND

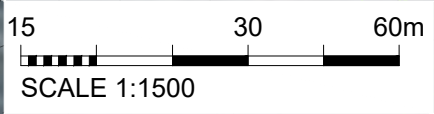

RESOURCE CONSENT

A	11.07.25	RESOURCE CONSENT	JM
REV	DATE	ISSUE	BY

PREP. BY	REVD. BY
JM	DT
APPROVED FOR ISSUE	
D TATE	



RILEY
www.riley.co.nz



contact

CLIENT
ADDRESS
PROJECT
SHEET TITLE

CONTACT ENERGY
VENLAW ROAD 794, SLOPEDOWN, SOUTHLAND
SOUTHLAND WIND FARM
PROPOSED SITE PLAN - SHEET 10 OF 57

CADFILE	
220372-1030to1050.dwg	
SCALE (A1)	ORIG. SHEET SIZE
1:1500	A1
DRAWING No.	REV.
220372-1039	A