



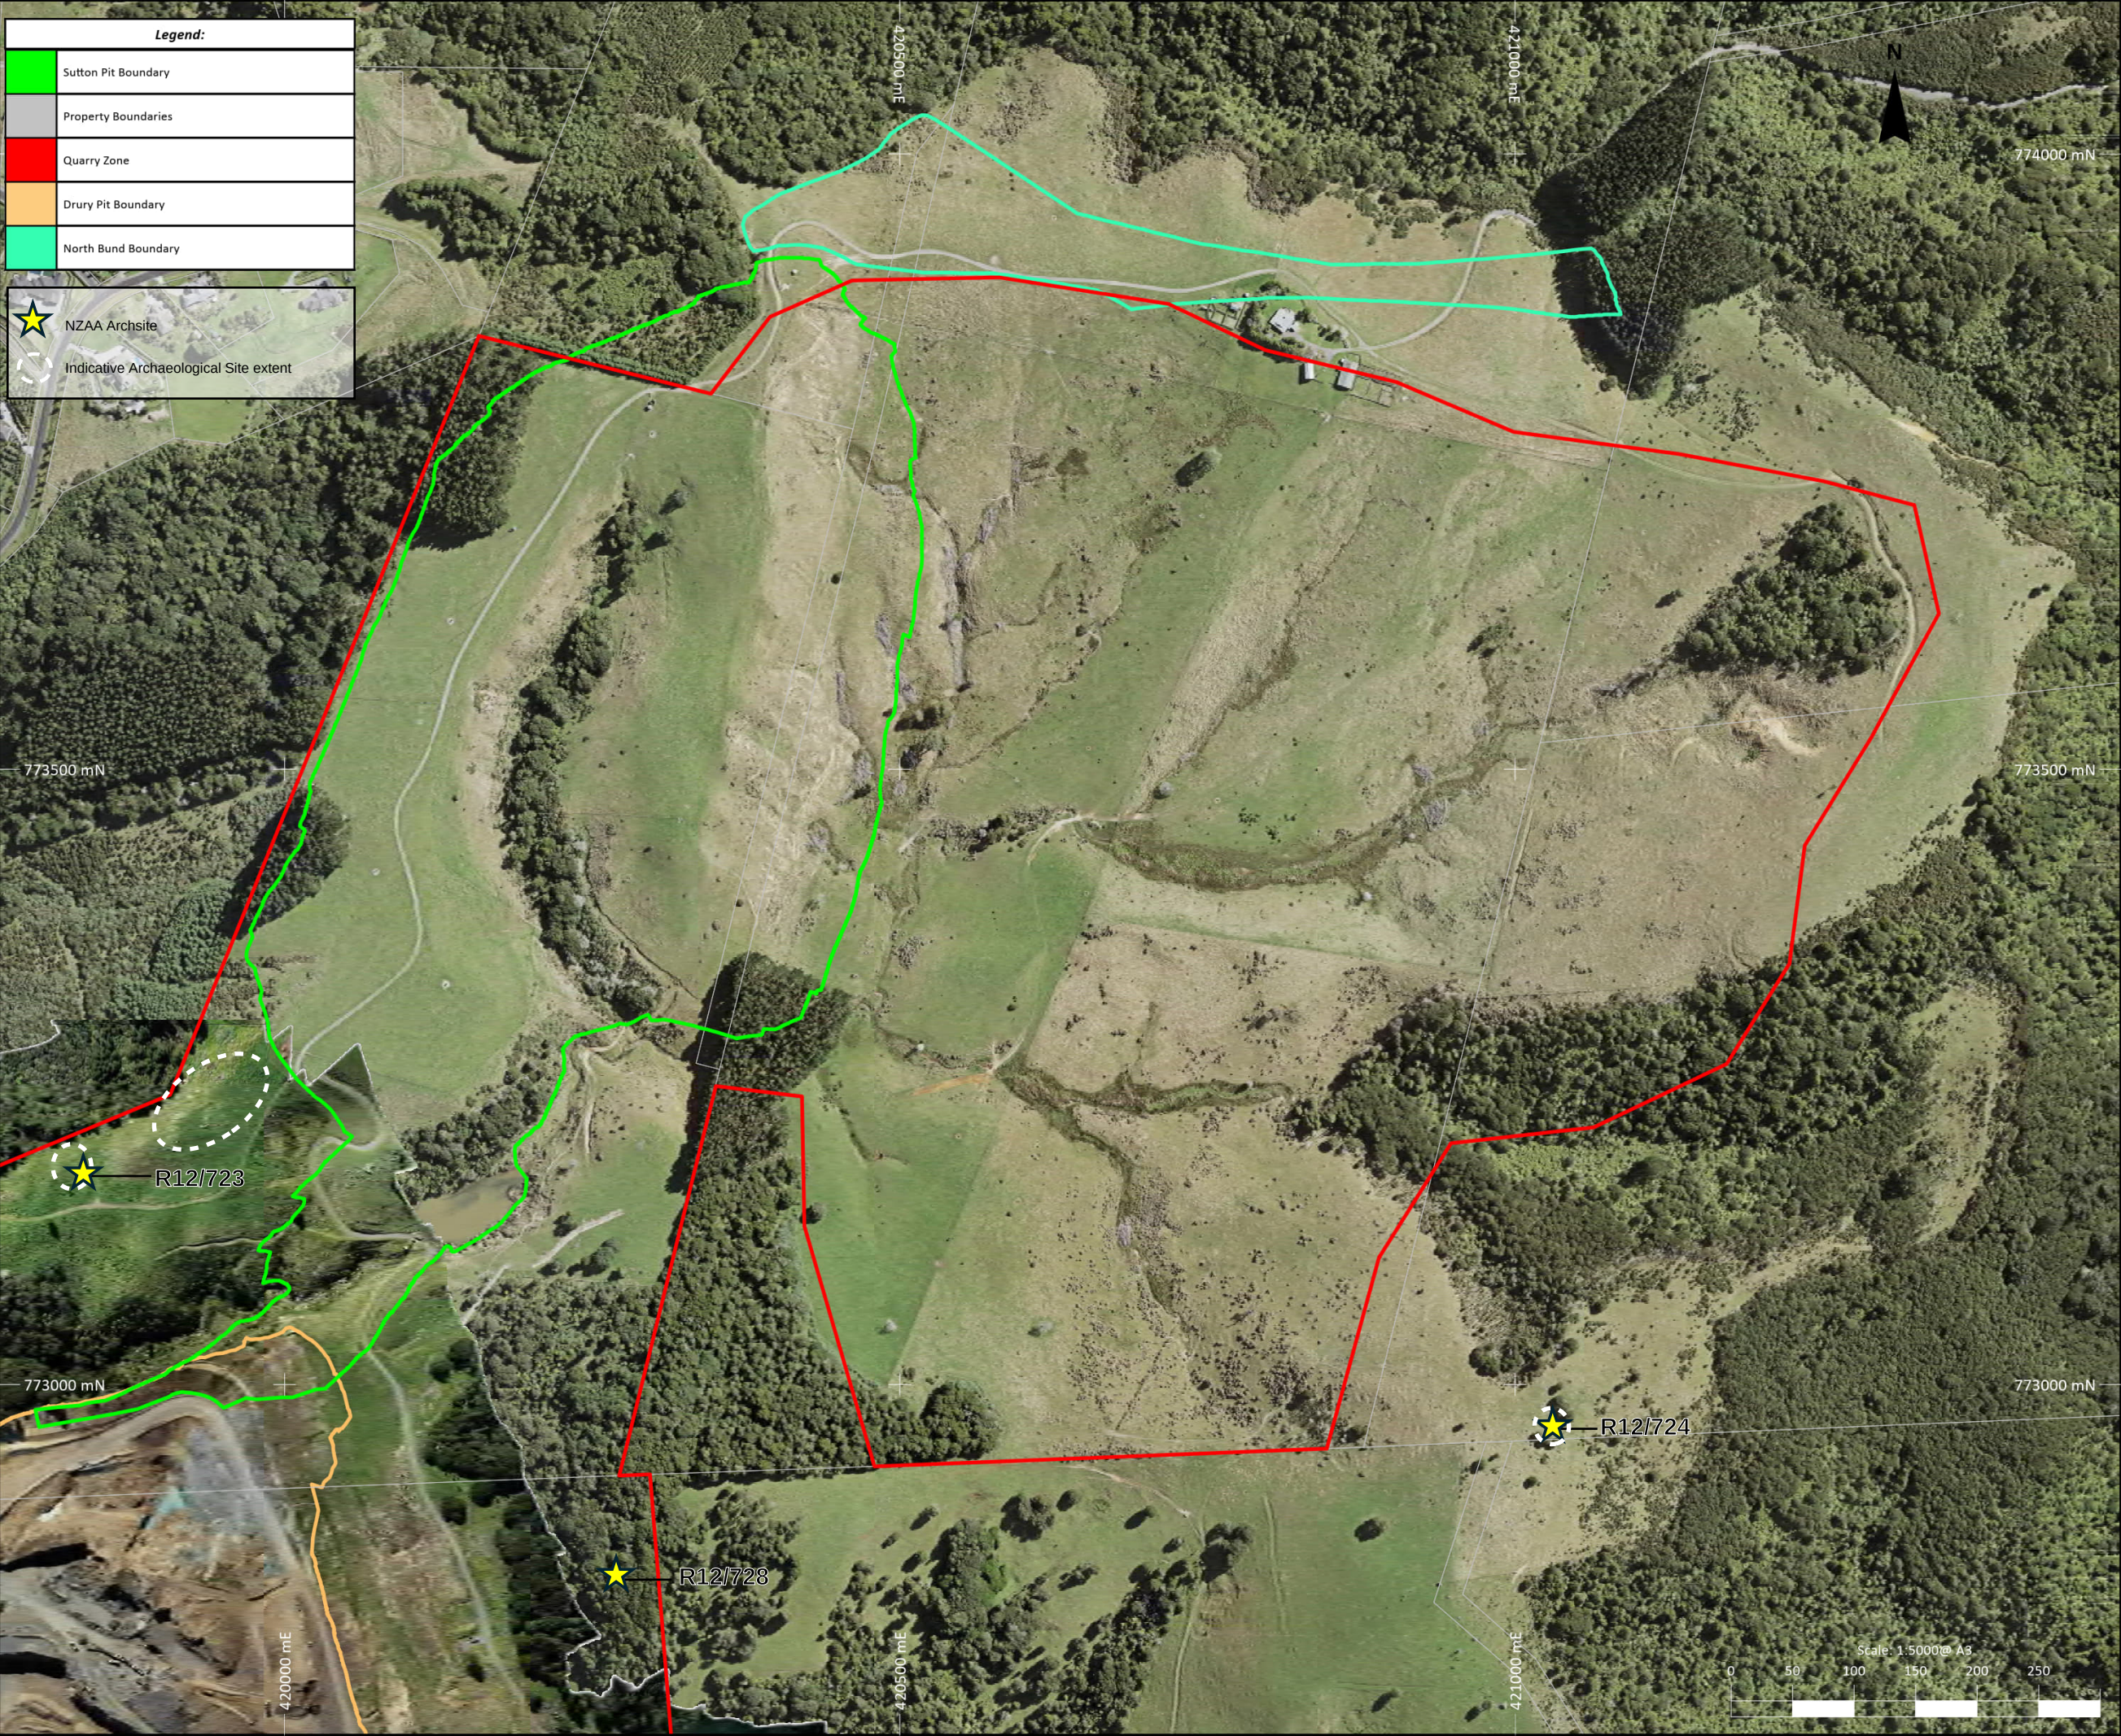


Project:	
Sutton Block Project	
Title:	
Stage 1 Infrastructure Development Timeline: 3 Years	
Projection:	
Plan View	
Location:	
Drury Quarry, Drury	
DRAWING REFERENCE	
Issue Date:	September 2024
Drawing No:	SSQ_24_401
Revision No:	03
Requested By:	JY/KH
Drawn By:	GWF
SURVEY/TOPOGRAPHIC INFORMATION	
Survey/Photogrammetry:	LINZ
Survey Date:	2017 Aerials
Survey Reference:	92-M7 Series Aerials
Coord Circuit:	Mount Eden Circuit
Datum:	Geodetic 2000 Auckland 2016
GENERAL	
Pit Floor Elevation: 60m RL	
Quarry Stage Area: 11ha	
STEVENSON	
Terra Mining Consultants Ltd 24 King Edward Parade, Devonport Auckland, 0624, New Zealand Mobile: +64-21-380-624 (NZ) +60-17-820-4056 (Malaysia)	

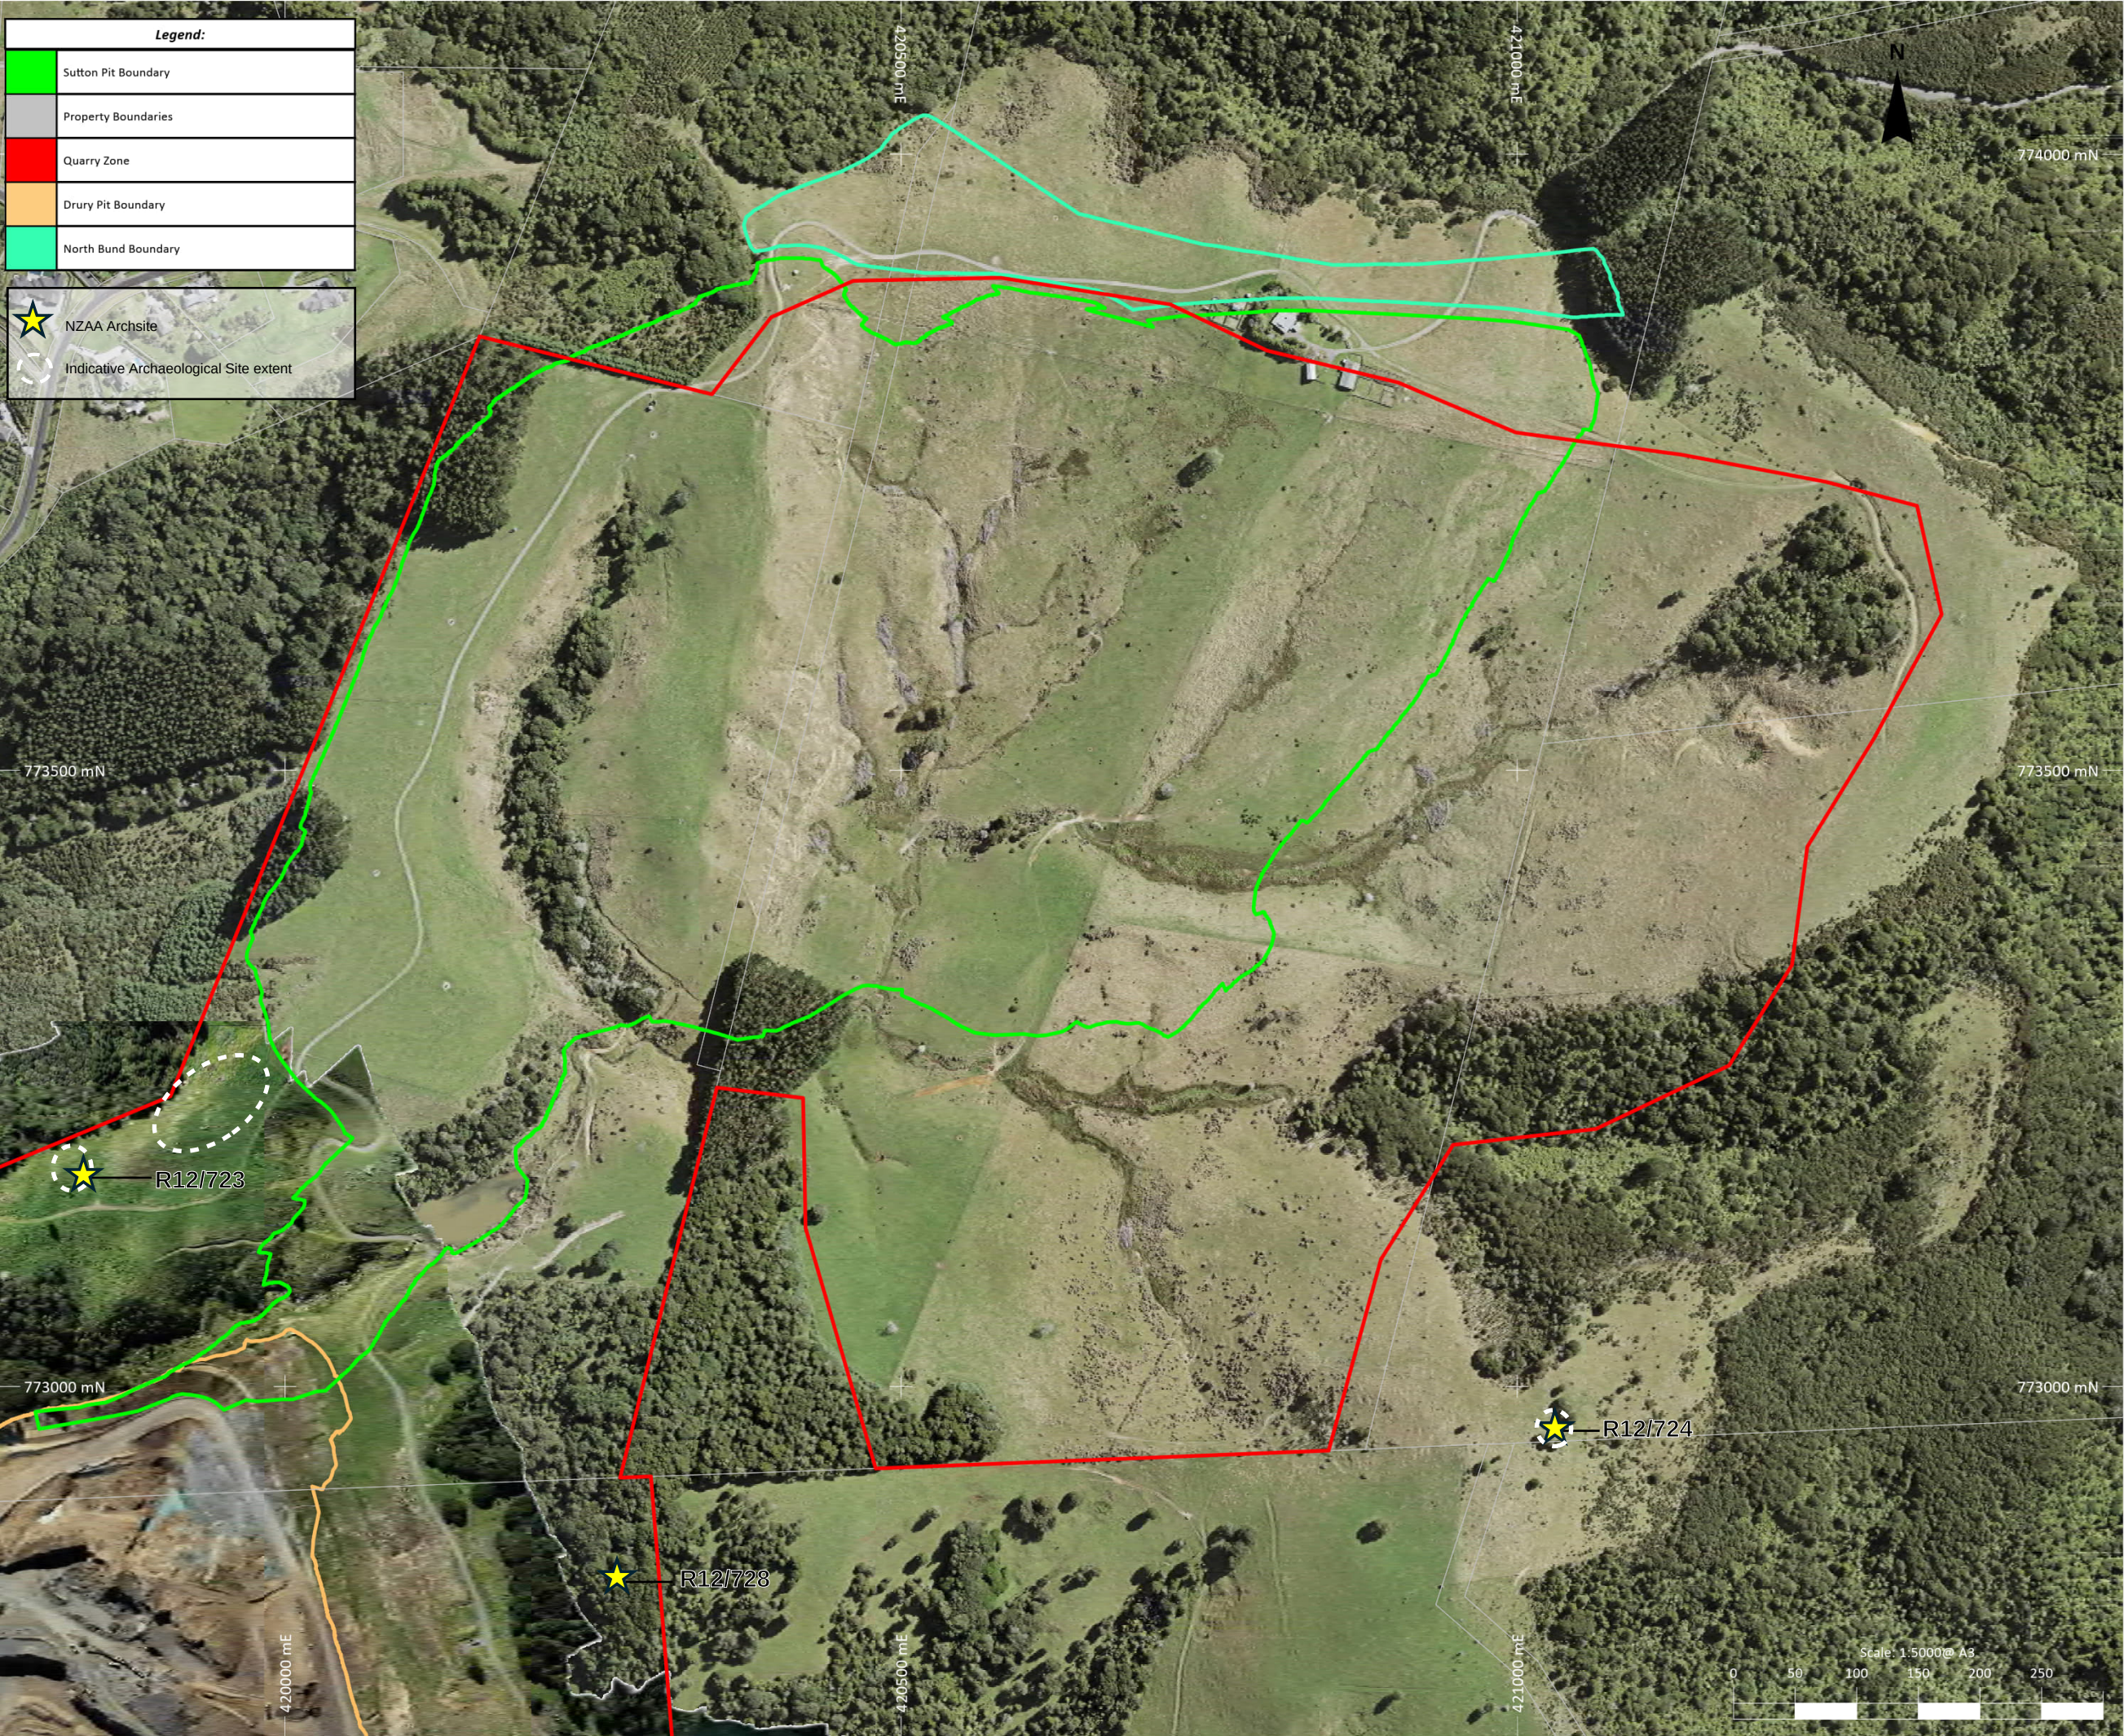


Project:	
Sutton Block Project	
Title:	
Stage 2 Operating Quarry Timeline: 15 Years	
Projection:	
Plan View	
Location:	
Drury Quarry, Drury	
DRAWING REFERENCE	
Issue Date:	September 2024
Drawing No:	SSQ_24_402
Revision No:	03
Requested By:	JY/KH
Drawn By:	GWf
SURVEY/TOPOGRAPHIC INFORMATION	
Survey/Photogrammetry:	LINZ
Survey Date:	2017 Aerials
Survey Reference:	92-M7 Series Aerials
Coord Circuit:	Mount Eden Circuit
Datum:	Geodetic 2000 Auckland 2016
GENERAL	
Pit Floor Elevation: 90m RL	
Pit Stage Area: 29ha	
STEVENSON	
 Terra Mining Consultants Ltd	
24 King Edward Parade, Devonport Auckland, 0624, New Zealand Mobile: +64-21-380-624 (NZ) +60-17-820-4056 (Malaysia)	



Project:	
Sutton Block Project	
Title:	
Stage 3 Operating Quarry Timeline: 30 Years	
Projection:	
Plan View	
Location:	
Drury Quarry, Drury	
DRAWING REFERENCE	
Issue Date:	September 2024
Drawing No:	SSQ_24_403
Revision No:	03
Requested By:	JY/KH
Drawn By:	GWF
SURVEY/TOPOGRAPHIC INFORMATION	
Survey/Photogrammetry:	LINZ
Survey Date:	2017 Aerials
Survey Reference:	92-M7 Series Aerials
Coord Circuit:	Mount Eden Circuit
Datum:	Geodetic 2000 Auckland 2016
GENERAL	
Pit Floor Elevation: 60m RL	
Pit Stage Area: 54ha	
STEVENSON	
 Terra Mining Consultants Ltd	
24 King Edward Parade, Devonport Auckland, 0624, New Zealand Mobile: +64-21-380-624 (NZ) +60-17-820-4056 (Malaysia)	

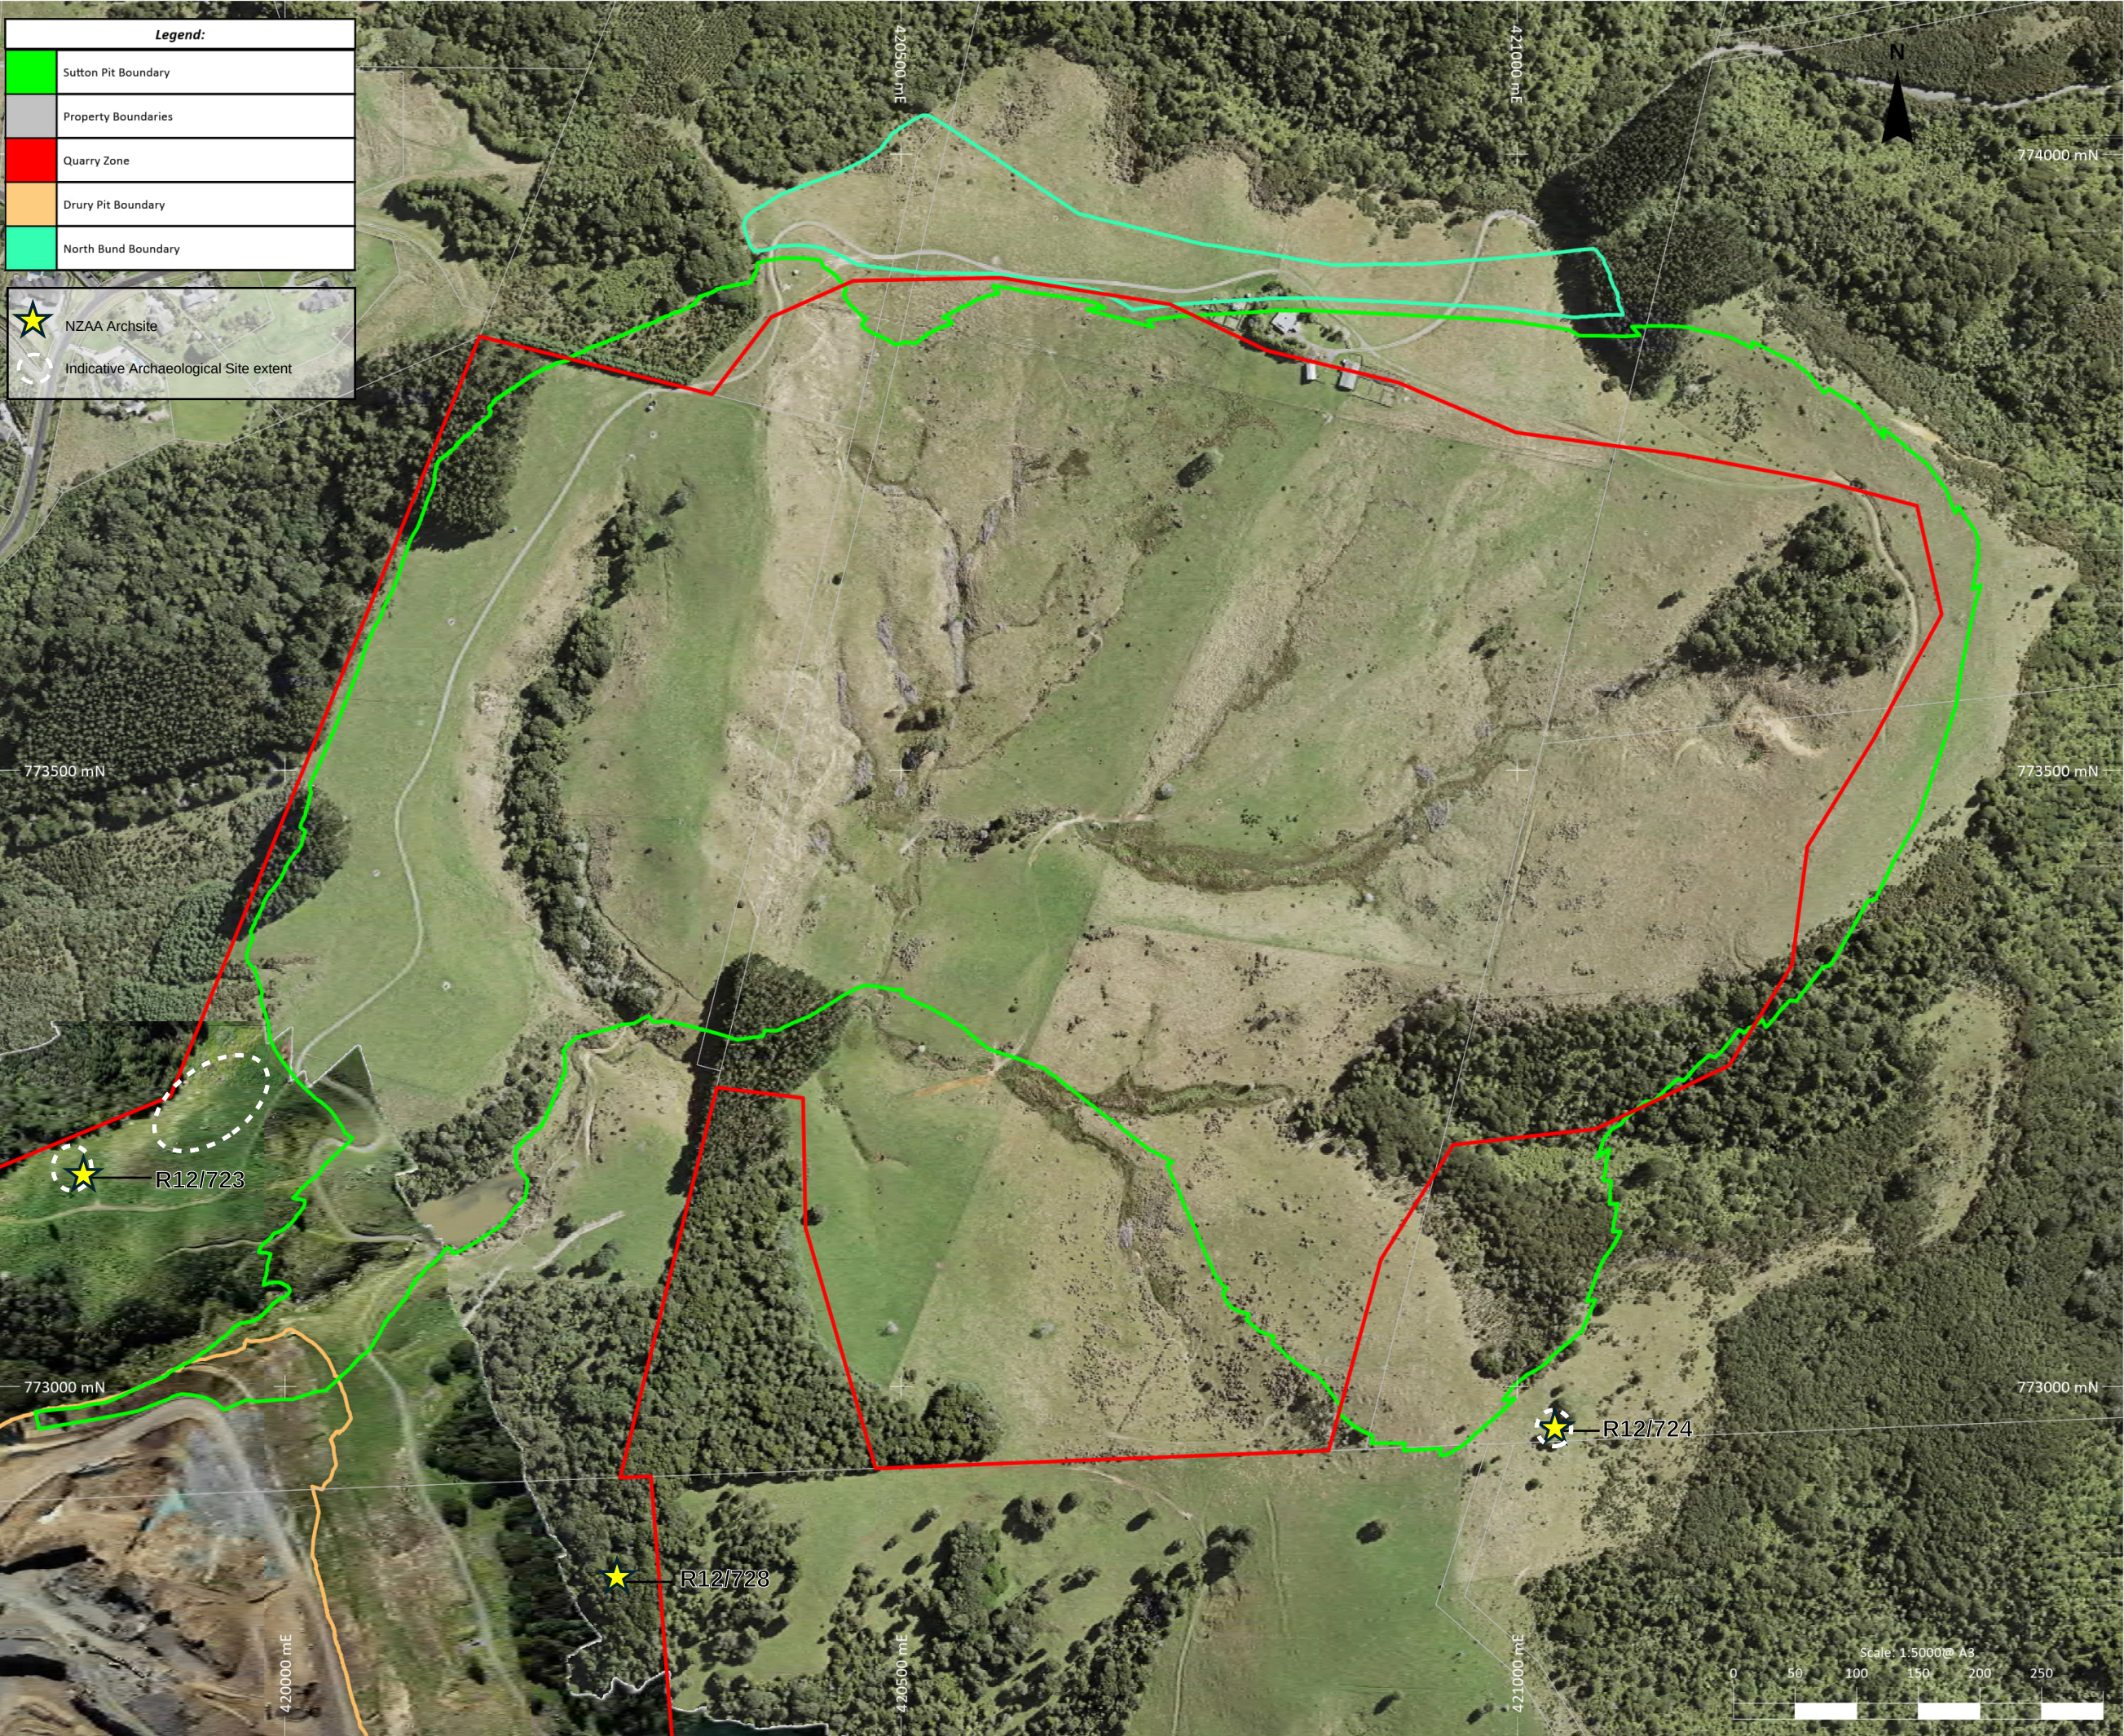

Project:	
Sutton Block Project	
Title:	
Stage 4 Operating Quarry Timeline: 40 Years	
Projection:	
Plan View	
Location:	
Drury Quarry, Drury	
DRAWING REFERENCE	
Issue Date:	September 2024
Drawing No:	SSQ_24_404
Revision No:	03
Requested By:	JY/KH
Drawn By:	GWF
SURVEY/TOPOGRAPHIC INFORMATION	
Survey/Photogrammetry:	LINZ
Survey Date:	2017 Aerials
Survey Reference:	92-M7 Series Aerials
Coord Circuit:	Mount Eden Circuit
Datum:	Geodetic 2000 Auckland 2016
GENERAL	
Pit Floor Elevation: -60m RL	
Pit Stage Area: 88ha	
STEVENSON	
 Terra Mining Consultants Ltd	
24 King Edward Parade, Devonport Auckland, 0624, New Zealand Mobile: +64-21-380-624 (NZ) +60-17-820-4056 (Malaysia)	

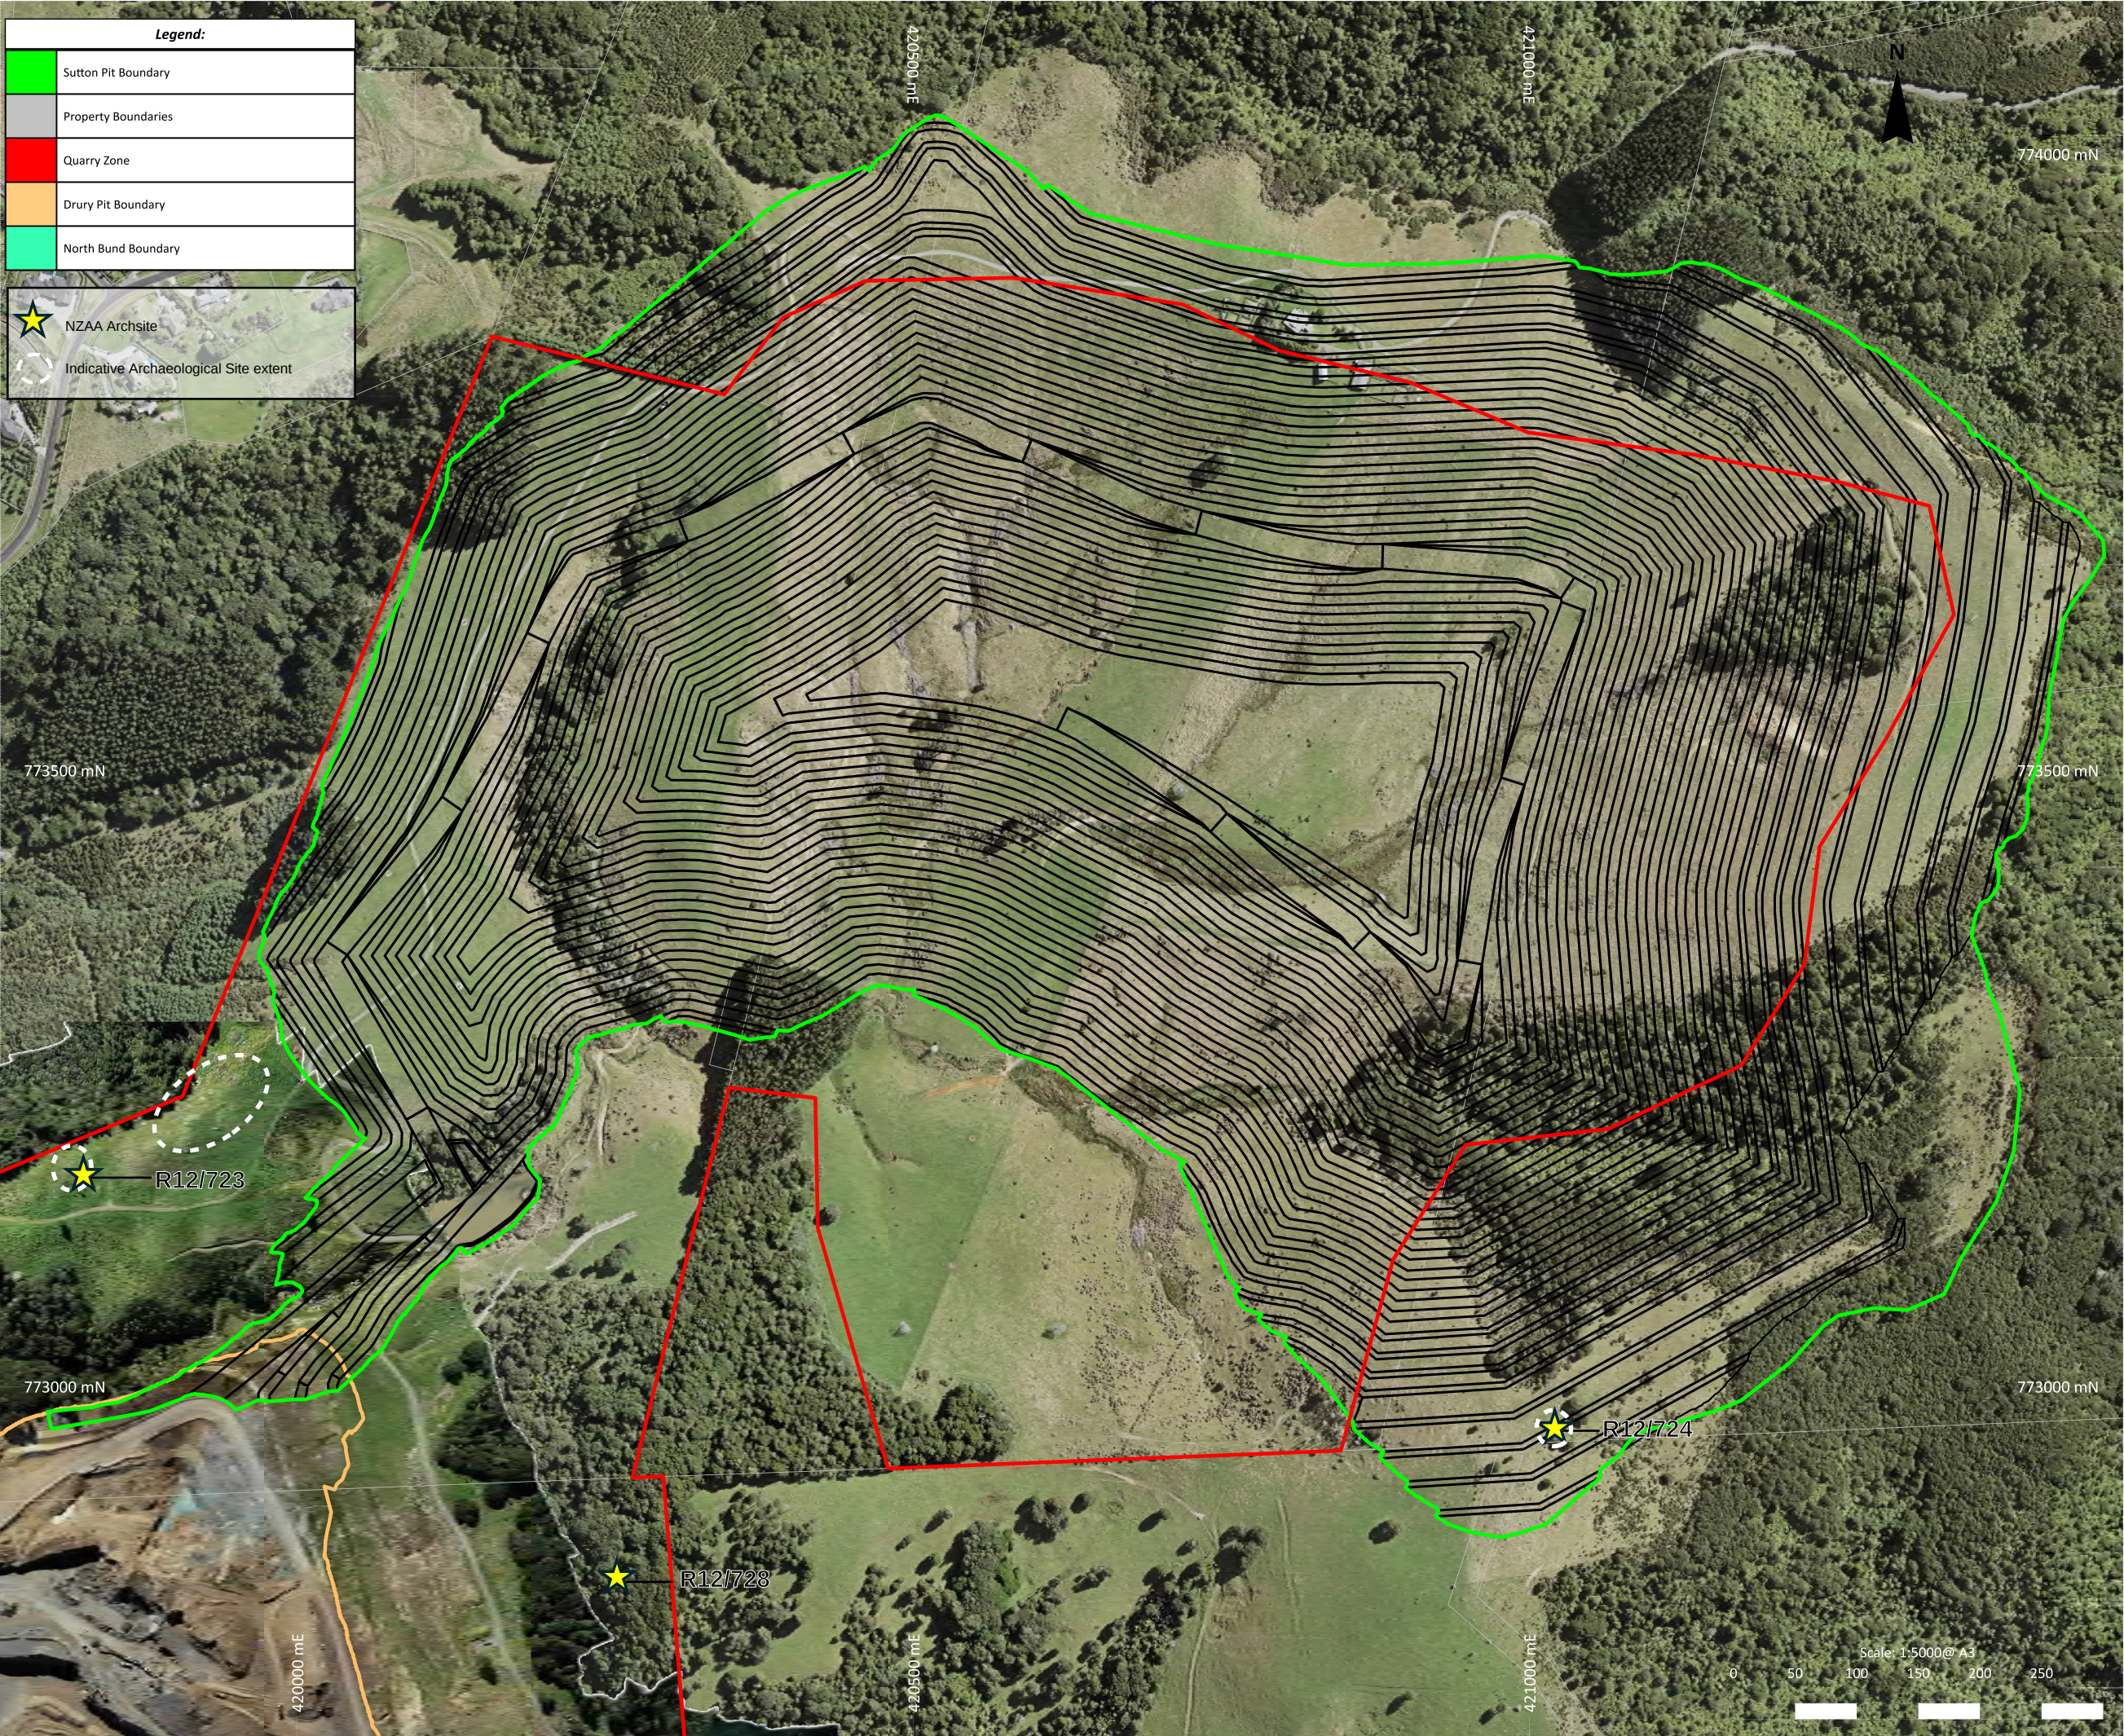

Legend:

Sutton Pit Boundary

Property Boundaries

Quarry Zone

Drury Pit Boundary

North Bund Boundary

NZAA Archsite

Indicative Archaeological Site extent

Project:	
Sutton Block Project	
Title:	
Stage 5 Life of Quarry Timeline: 50 Years	
Projection:	
Plan View	
Location:	
Drury Quarry, Drury	
DRAWING REFERENCE	
Issue Date:	September 2024
Drawing No:	SSQ_24_405
Revision No:	03
Requested By:	JY/KH
Drawn By:	GWF
SURVEY/TOPOGRAPHIC INFORMATION	
Survey/Photogrammetry:	LINZ
Survey Date:	2017 Aerials
Survey Reference:	92-M7 Series Aerials
Coord Circuit:	Mount Eden Circuit
Datum:	Geodetic 2000 Auckland 2016
GENERAL	
Pit Floor Elevation: -60m RL	
Pit Stage Area: 108ha	
STEVENSON	
Terra Mining Consultants Ltd 24 King Edward Parade, Devonport Auckland, 0624, New Zealand Mobile: +64-21-380-624 (NZ) +60-17-820-4056 (Malaysia)	