


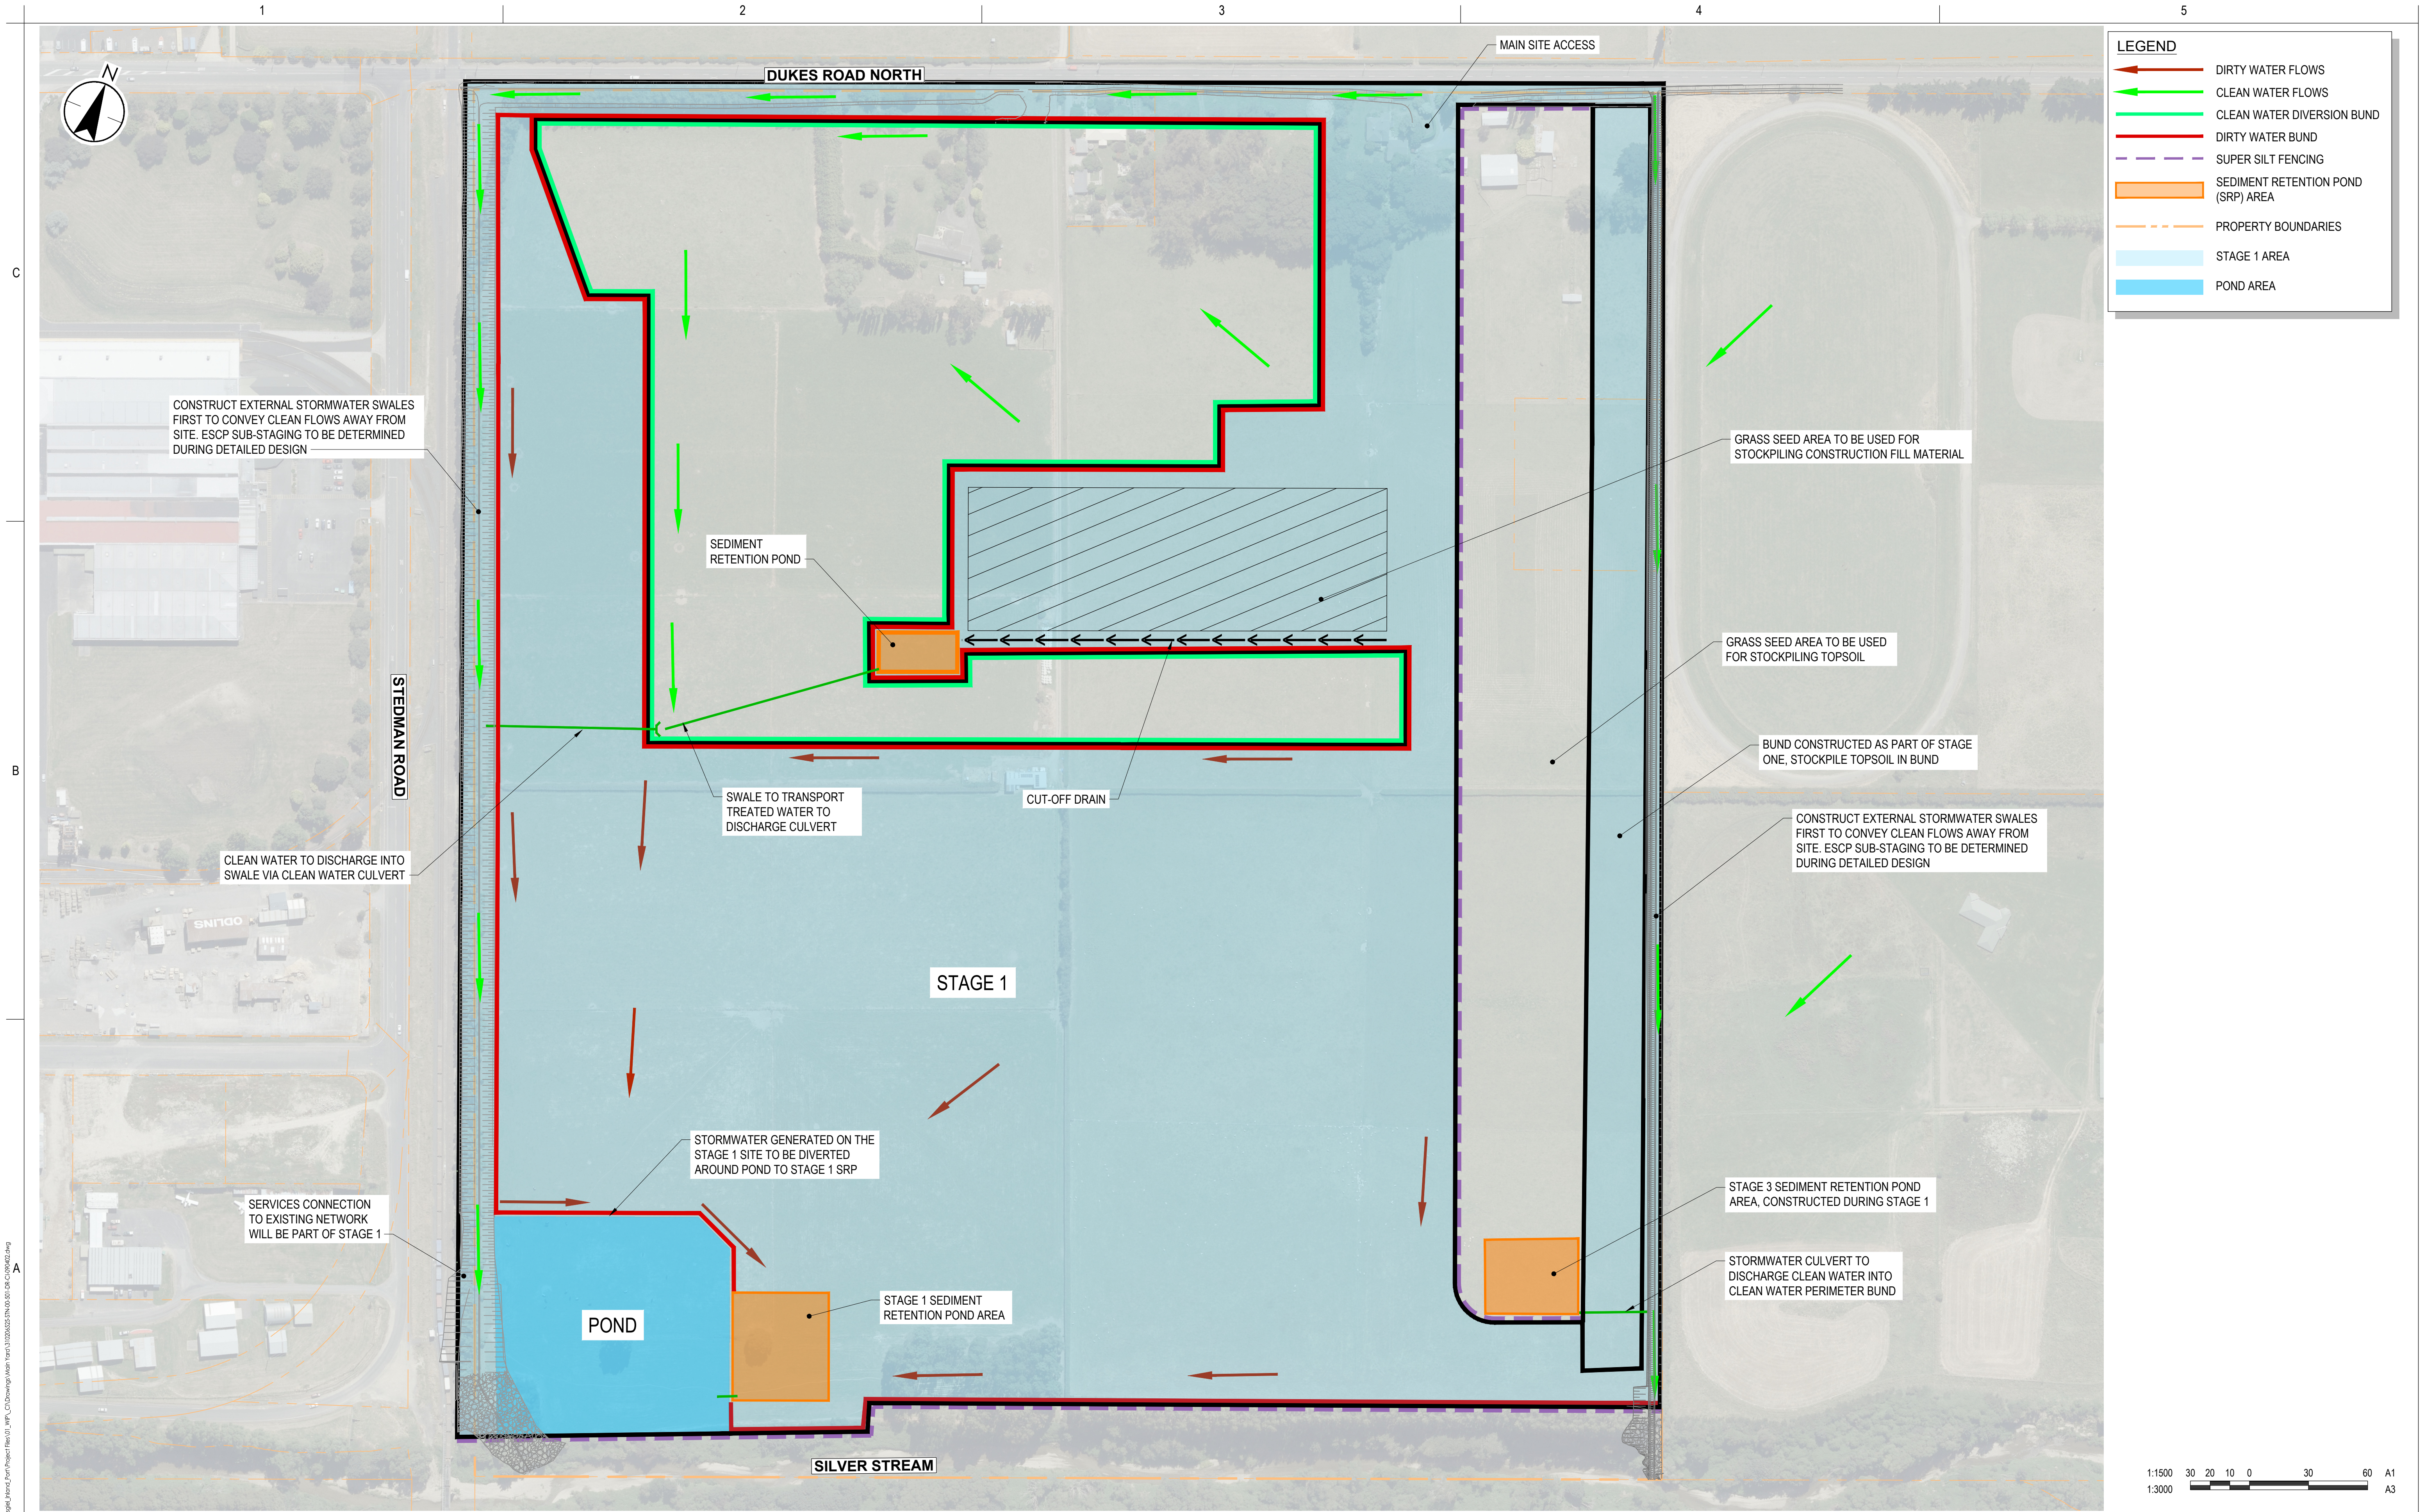

1

2

3

4

5

C

B

A

1:1500

1:3000

30

20

10

0

30

60

A1

A3

Issue Status

A1

AUTHORISED FOR CONSENT

This document is suitable only for the purpose noted above.

Use of this document for any other purpose is not permitted.

Coordinate System

NZGD North Tairāhī Circuit 2000

Datum

NZVD 2016

Colour Disclaimer

This drawing has been documented in colour. This drawing is required to be printed in colour. Failure to do so may result in loss of information. Black and white printing may be used if specific black and white documents have been obtained from Stantec.

Client/Project Logo

Southern Link

LOGISTICS PARK

Client/Project

SOUTHERN LINK PROPERTY Ltd

SOUTHERN LINK INLAND PORT

DEVELOPED CONCEPT DESIGN

Maninder Singh

Matt Barber

Andrew Craig

Sarah Lloyd

2026.04.15

YYYY.MM.DD

Drawn

Designed

Reviewed

Approved

Title

EROSION & SEDIMENTATION CONTROL PLAN

STAGE 1

Project No.

310206525

Scale at A1

1:1500

Revision

D

Drawing No.

310206525-STN-00-501-DR-CI-090402

D

UPDATED ISSUE FOR CONSENT

RO

FZ

26.04.15

C

ISSUED FOR CONSENT

BG

SL

26.02.20

B

ISSUED FOR CONCEPT DESIGN

BG

SL

26.02.05

A

ISSUED FOR CONCEPT DESIGN

MS

FZ

25.12.19

Issued/Revision







By

Appd

YYYY.MM.DD

C:\Users\mbarber\OneDrive\Documents\310206525_Southern Link\Inland Port\Project\Map\CI\Map\CI-090402.dwg
Printed: 2026/04/15 14:08:00
Revision: 15/04/2025 14:08:00


1. DIMENSIONS TO BE CONFIRMED AT DETAILED DESIGN STAGE

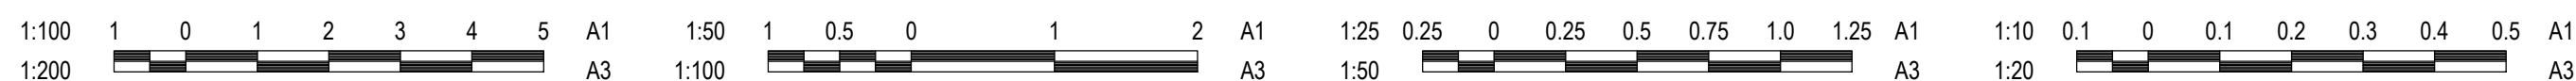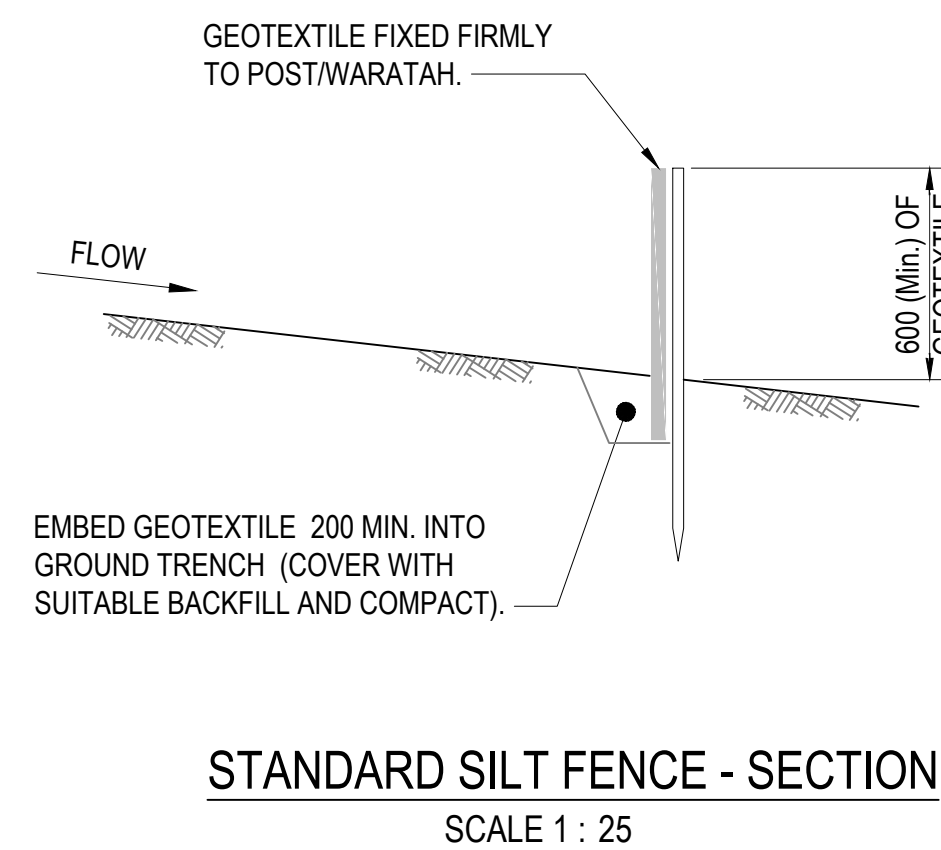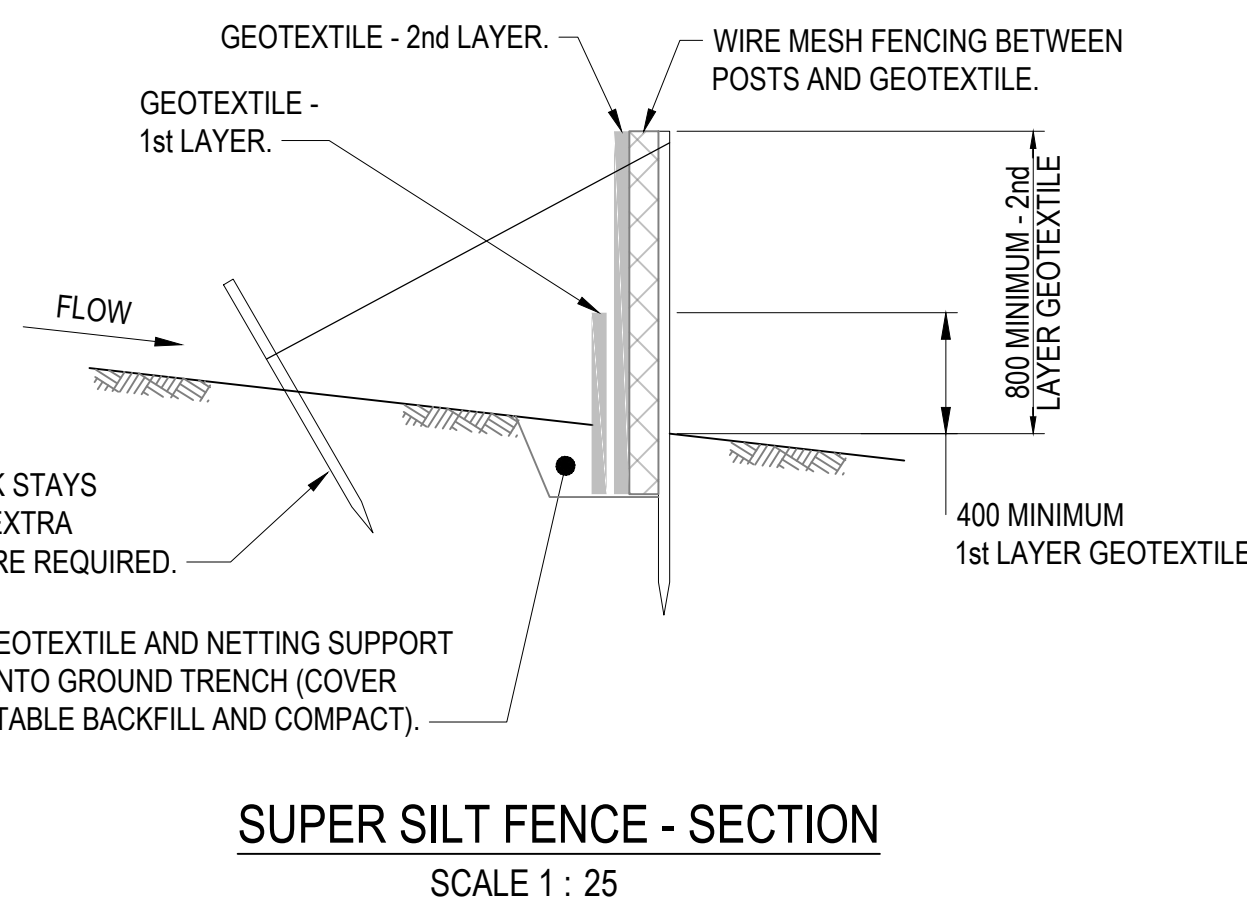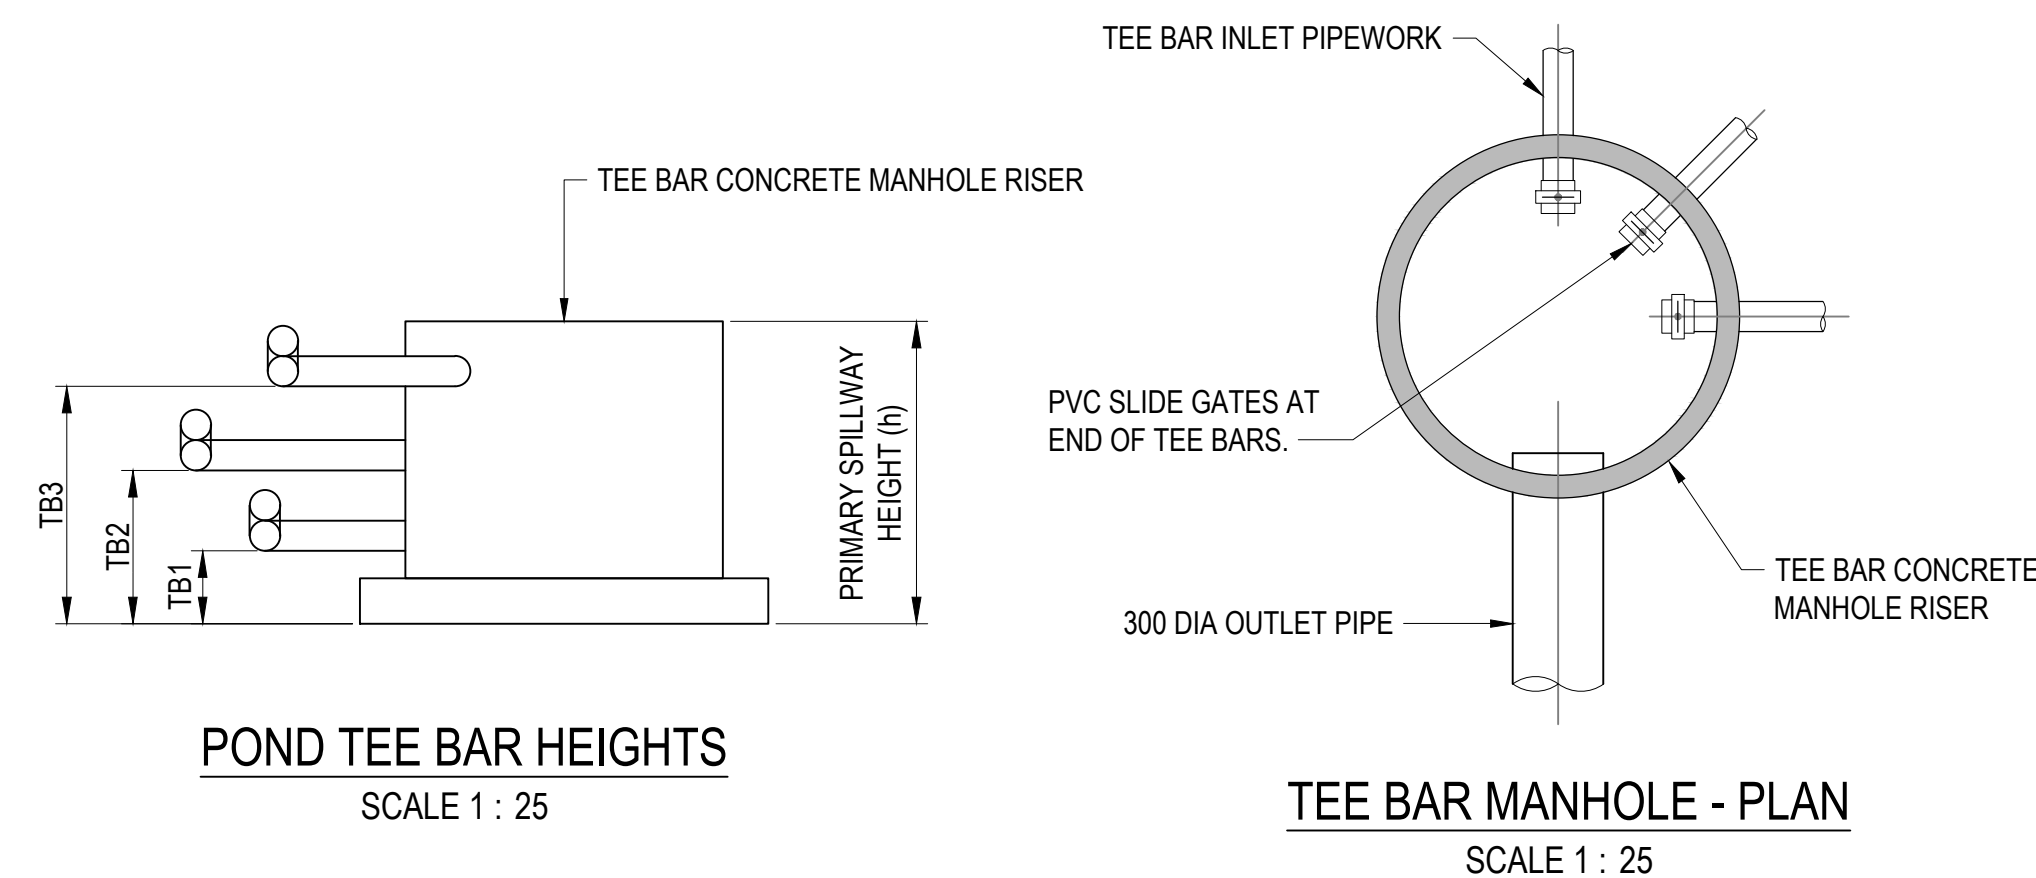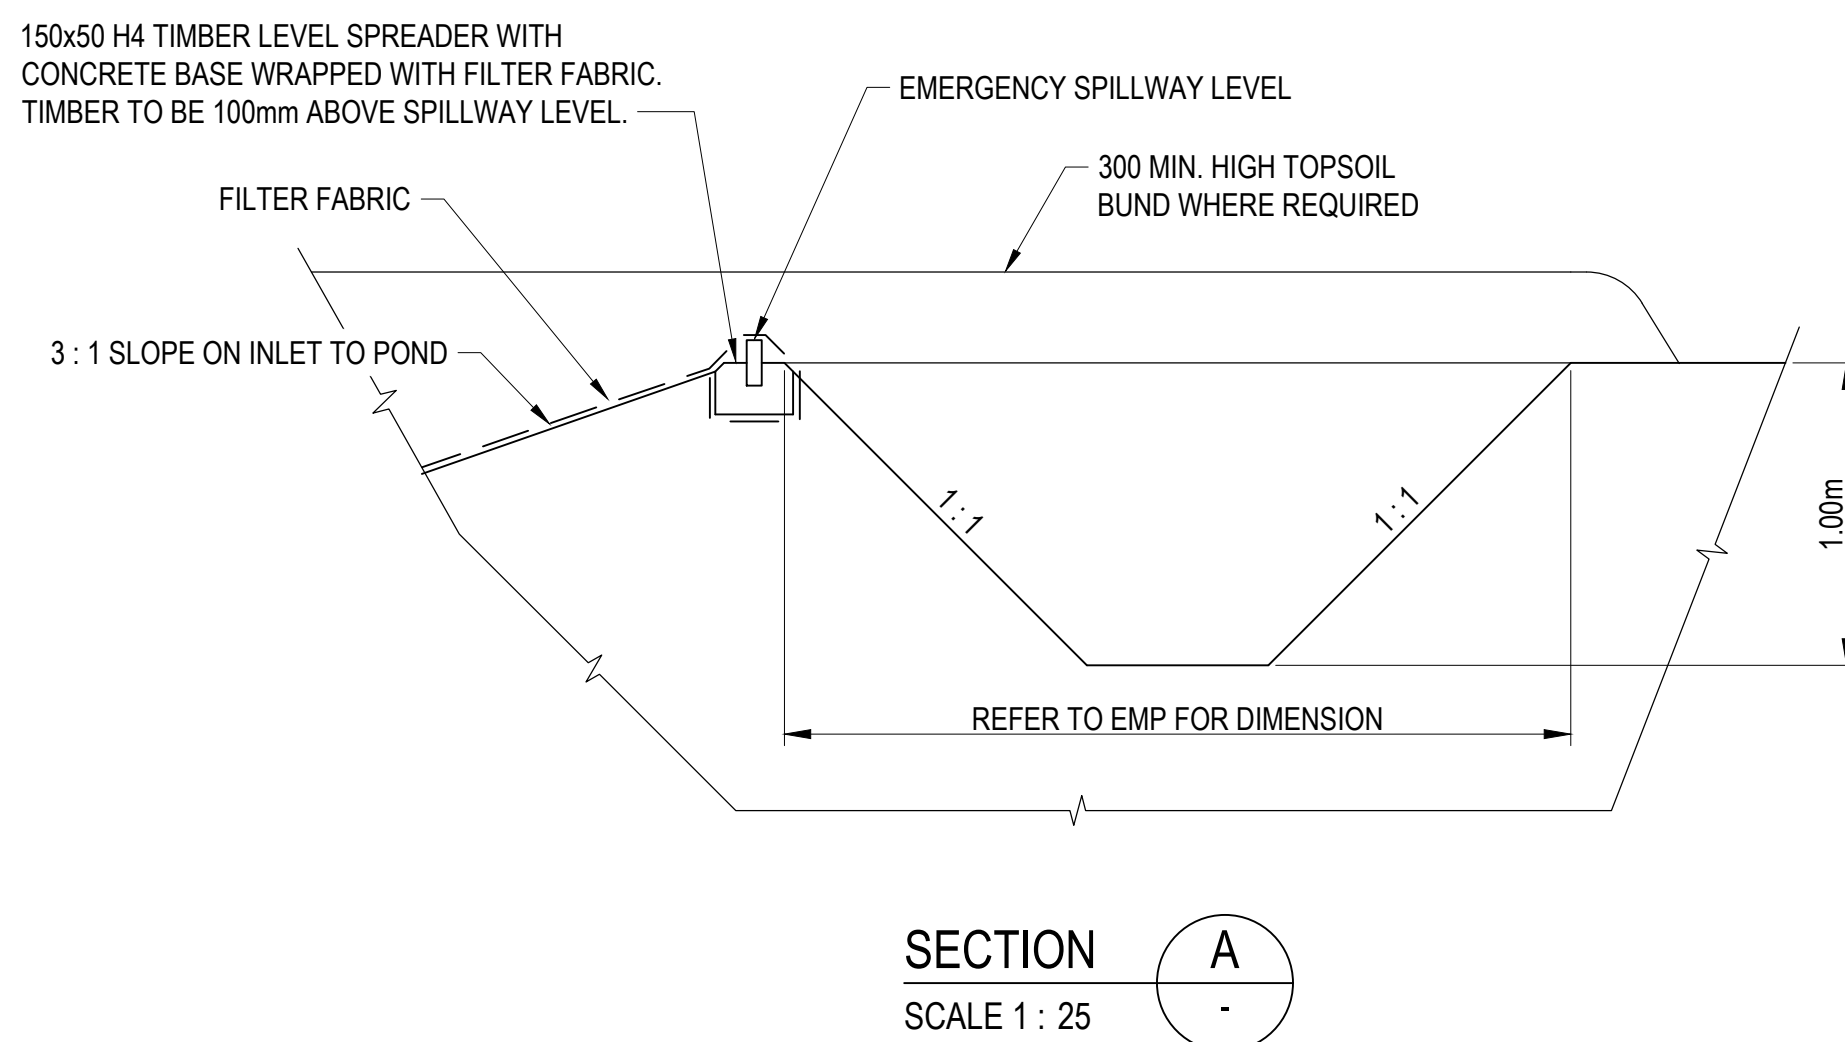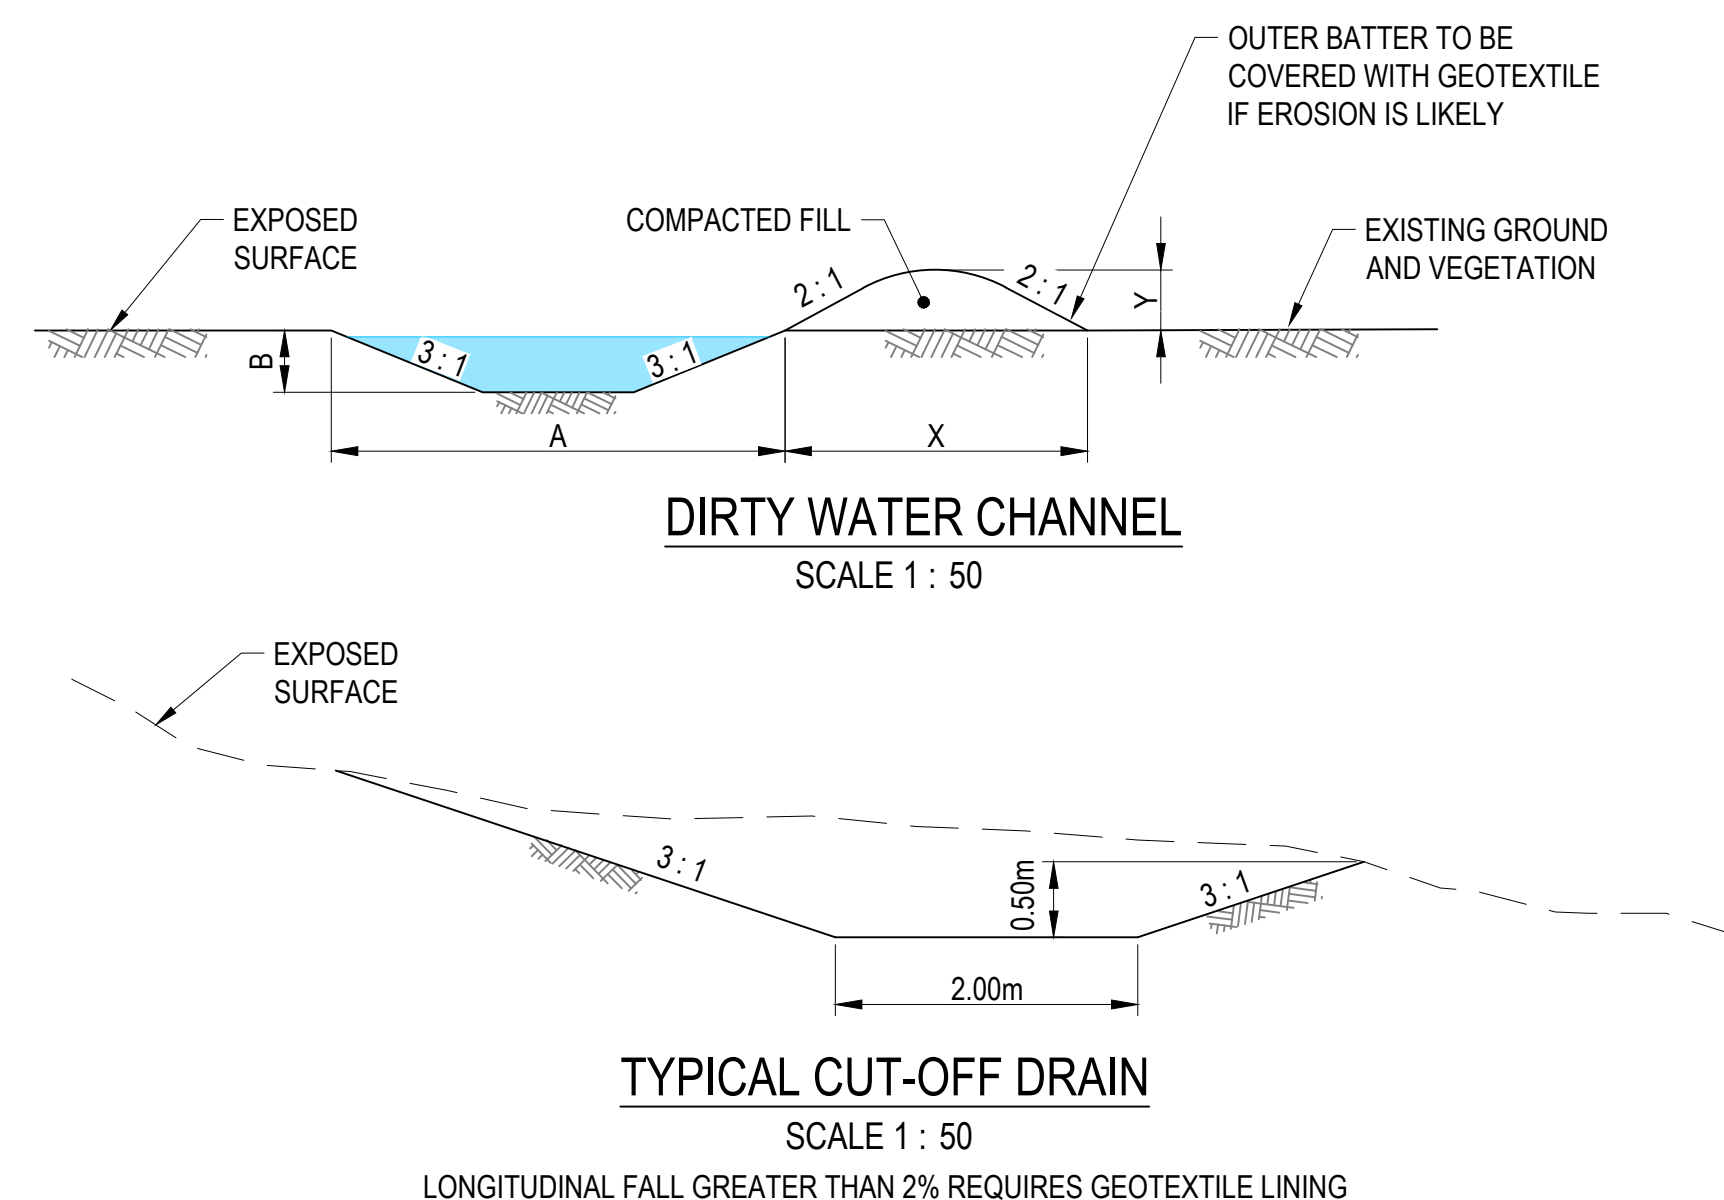

D	UPDATED ISSUE FOR CONSENT	RO	FZ	26.04.15
C	ISSUED FOR CONSENT	BG	SL	26.02.20
B	ISSUED FOR CONCEPT DESIGN	BG	FZ	26.02.05
A	ISSUED FOR CONCEPT DESIGN	MS	SL	25.12.19
Issued/Revision		By	Appd	YYYY.MM.DD

This document is suitable only for the purpose noted above.
Use of this document for any other purpose is not permitted.



This drawing has been documented in colour. This drawing is required to be printed in colour. Failure to do so may result in loss of information. Black and white printing may be used if specific black and white documents have been obtained from Stantec.

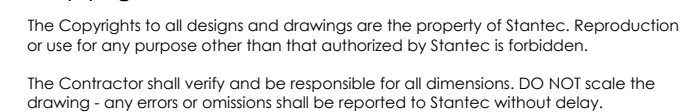


**Southern
Link**
LOGISTICS PARK

Maninder Singh	Matt Barber	Andrew Craig	Sarah Lloyd	2026.04.15
Drawn	Designed	Reviewed	Approved	YYYY.MM.DD

310206525-STN-00-501-DR-CI-090405

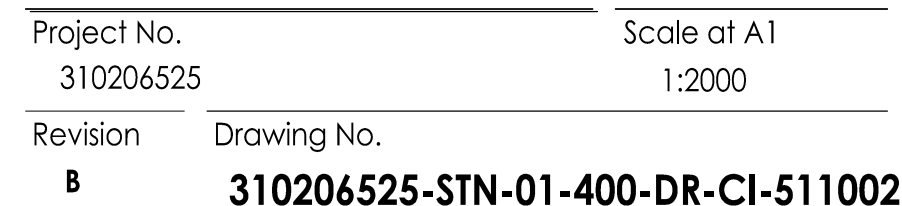 

B	UPDATED ISSUE FOR CONSENT	RO	FZ	26.04.15
A	ISSUED FOR CONSENT	BG	SL	26.02.20
Issued/Revision		By	Appd	YYYY.MM.DD

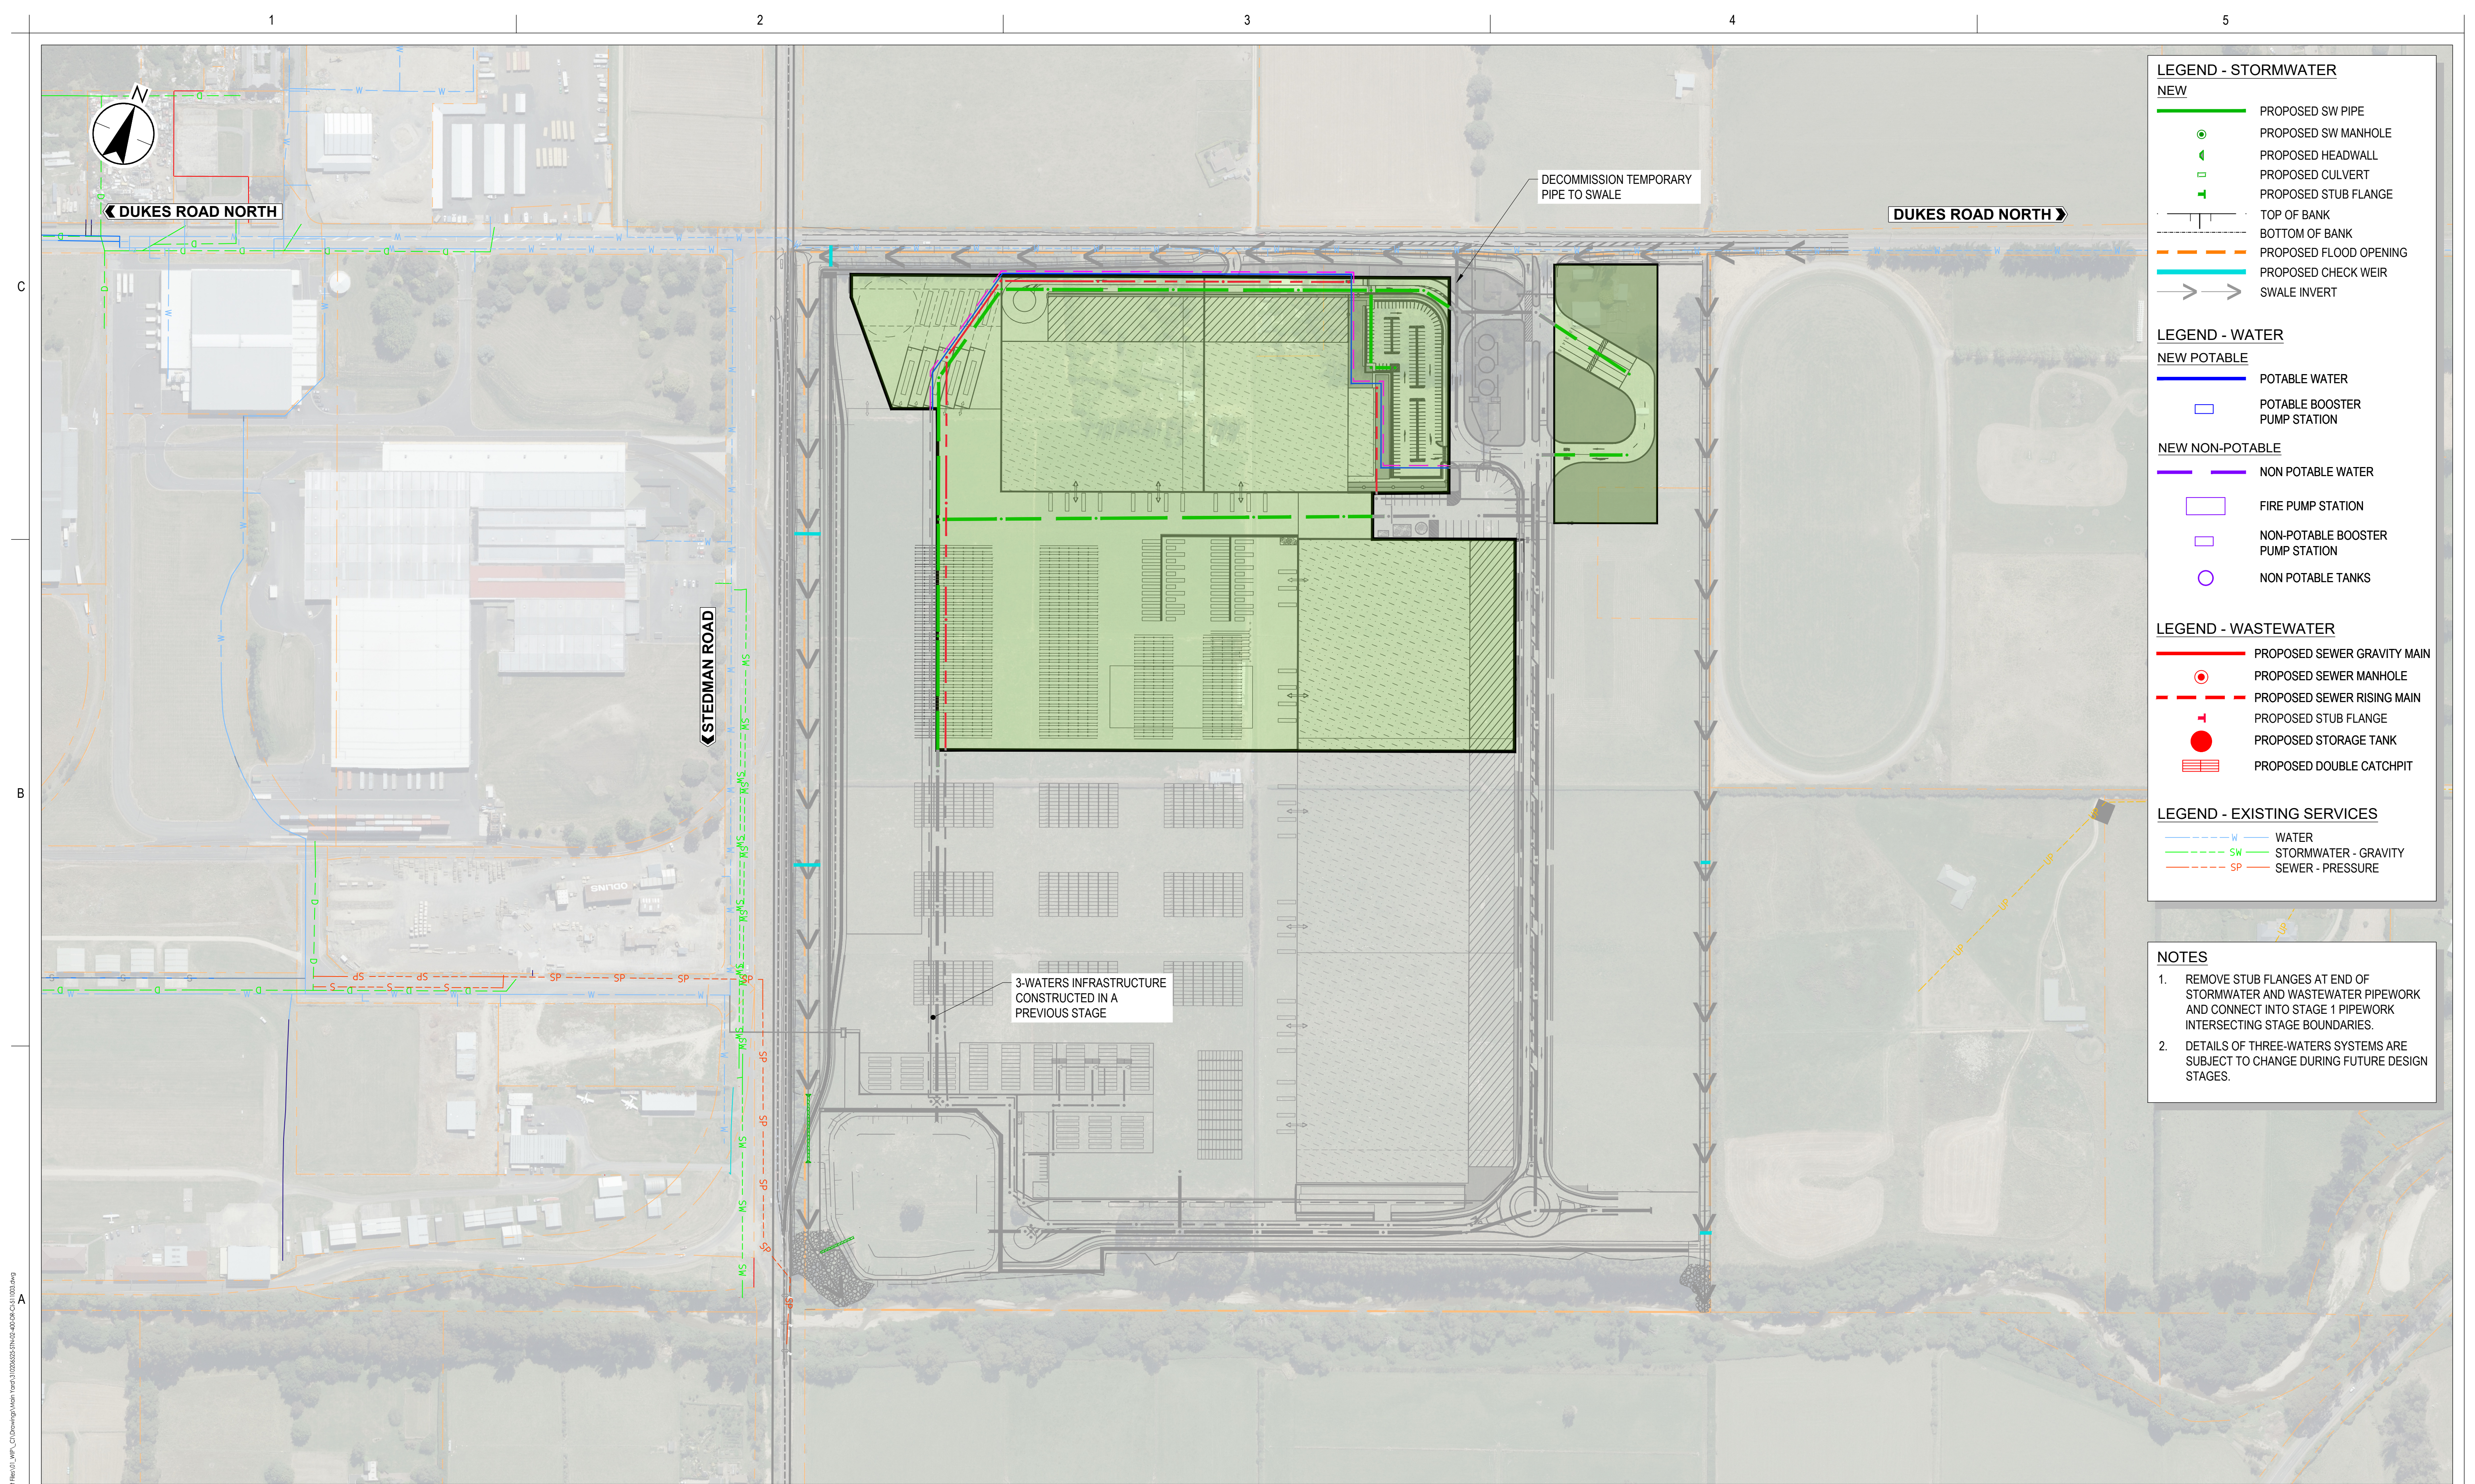

1:2000
1:4000

200

0

20

40

60

80

100

A1
A3

Issue Status

A1
AUTHORISED FOR CONSENT

This document is suitable only for the purpose noted above.
Use of this document for any other purpose is not permitted.

Coordinate System

NZGD North Tairāi Circuit 2000
Datum
NZVD 2016

Colour Disclaimer

This drawing has been documented in colour.
This drawing is required to be printed in colour. Failure to do so may result in loss of information. Black and white printing may be used if specific black and white documents have been obtained from Stantec.

Client/Project Logo

Client/Project

SOUTHERN LINK PROPERTY Ltd
SOUTHERN LINK INLAND PORT
DEVELOPED CONCEPT DESIGN

Ben Martin

Ben Martin

Matt Barber

Sarah Lloyd

2026.04.15

YYYY.MM.DD

Drawn

Designed

Reviewed

Approved

Title

3 WATERS PLAN
STAGE 2

Project No.

310206525

Revision

B

Scale at A1

1:2000

Drawing No.

310206525-STN-02-400-DR-CI-511003

C:\Users\paul\OneDrive\Documents\310206525\310206525-STN-02-400-DR-CI-511003.dwg
Plotter: Design Review Date: 15/04/2026 2:41:11 pm