


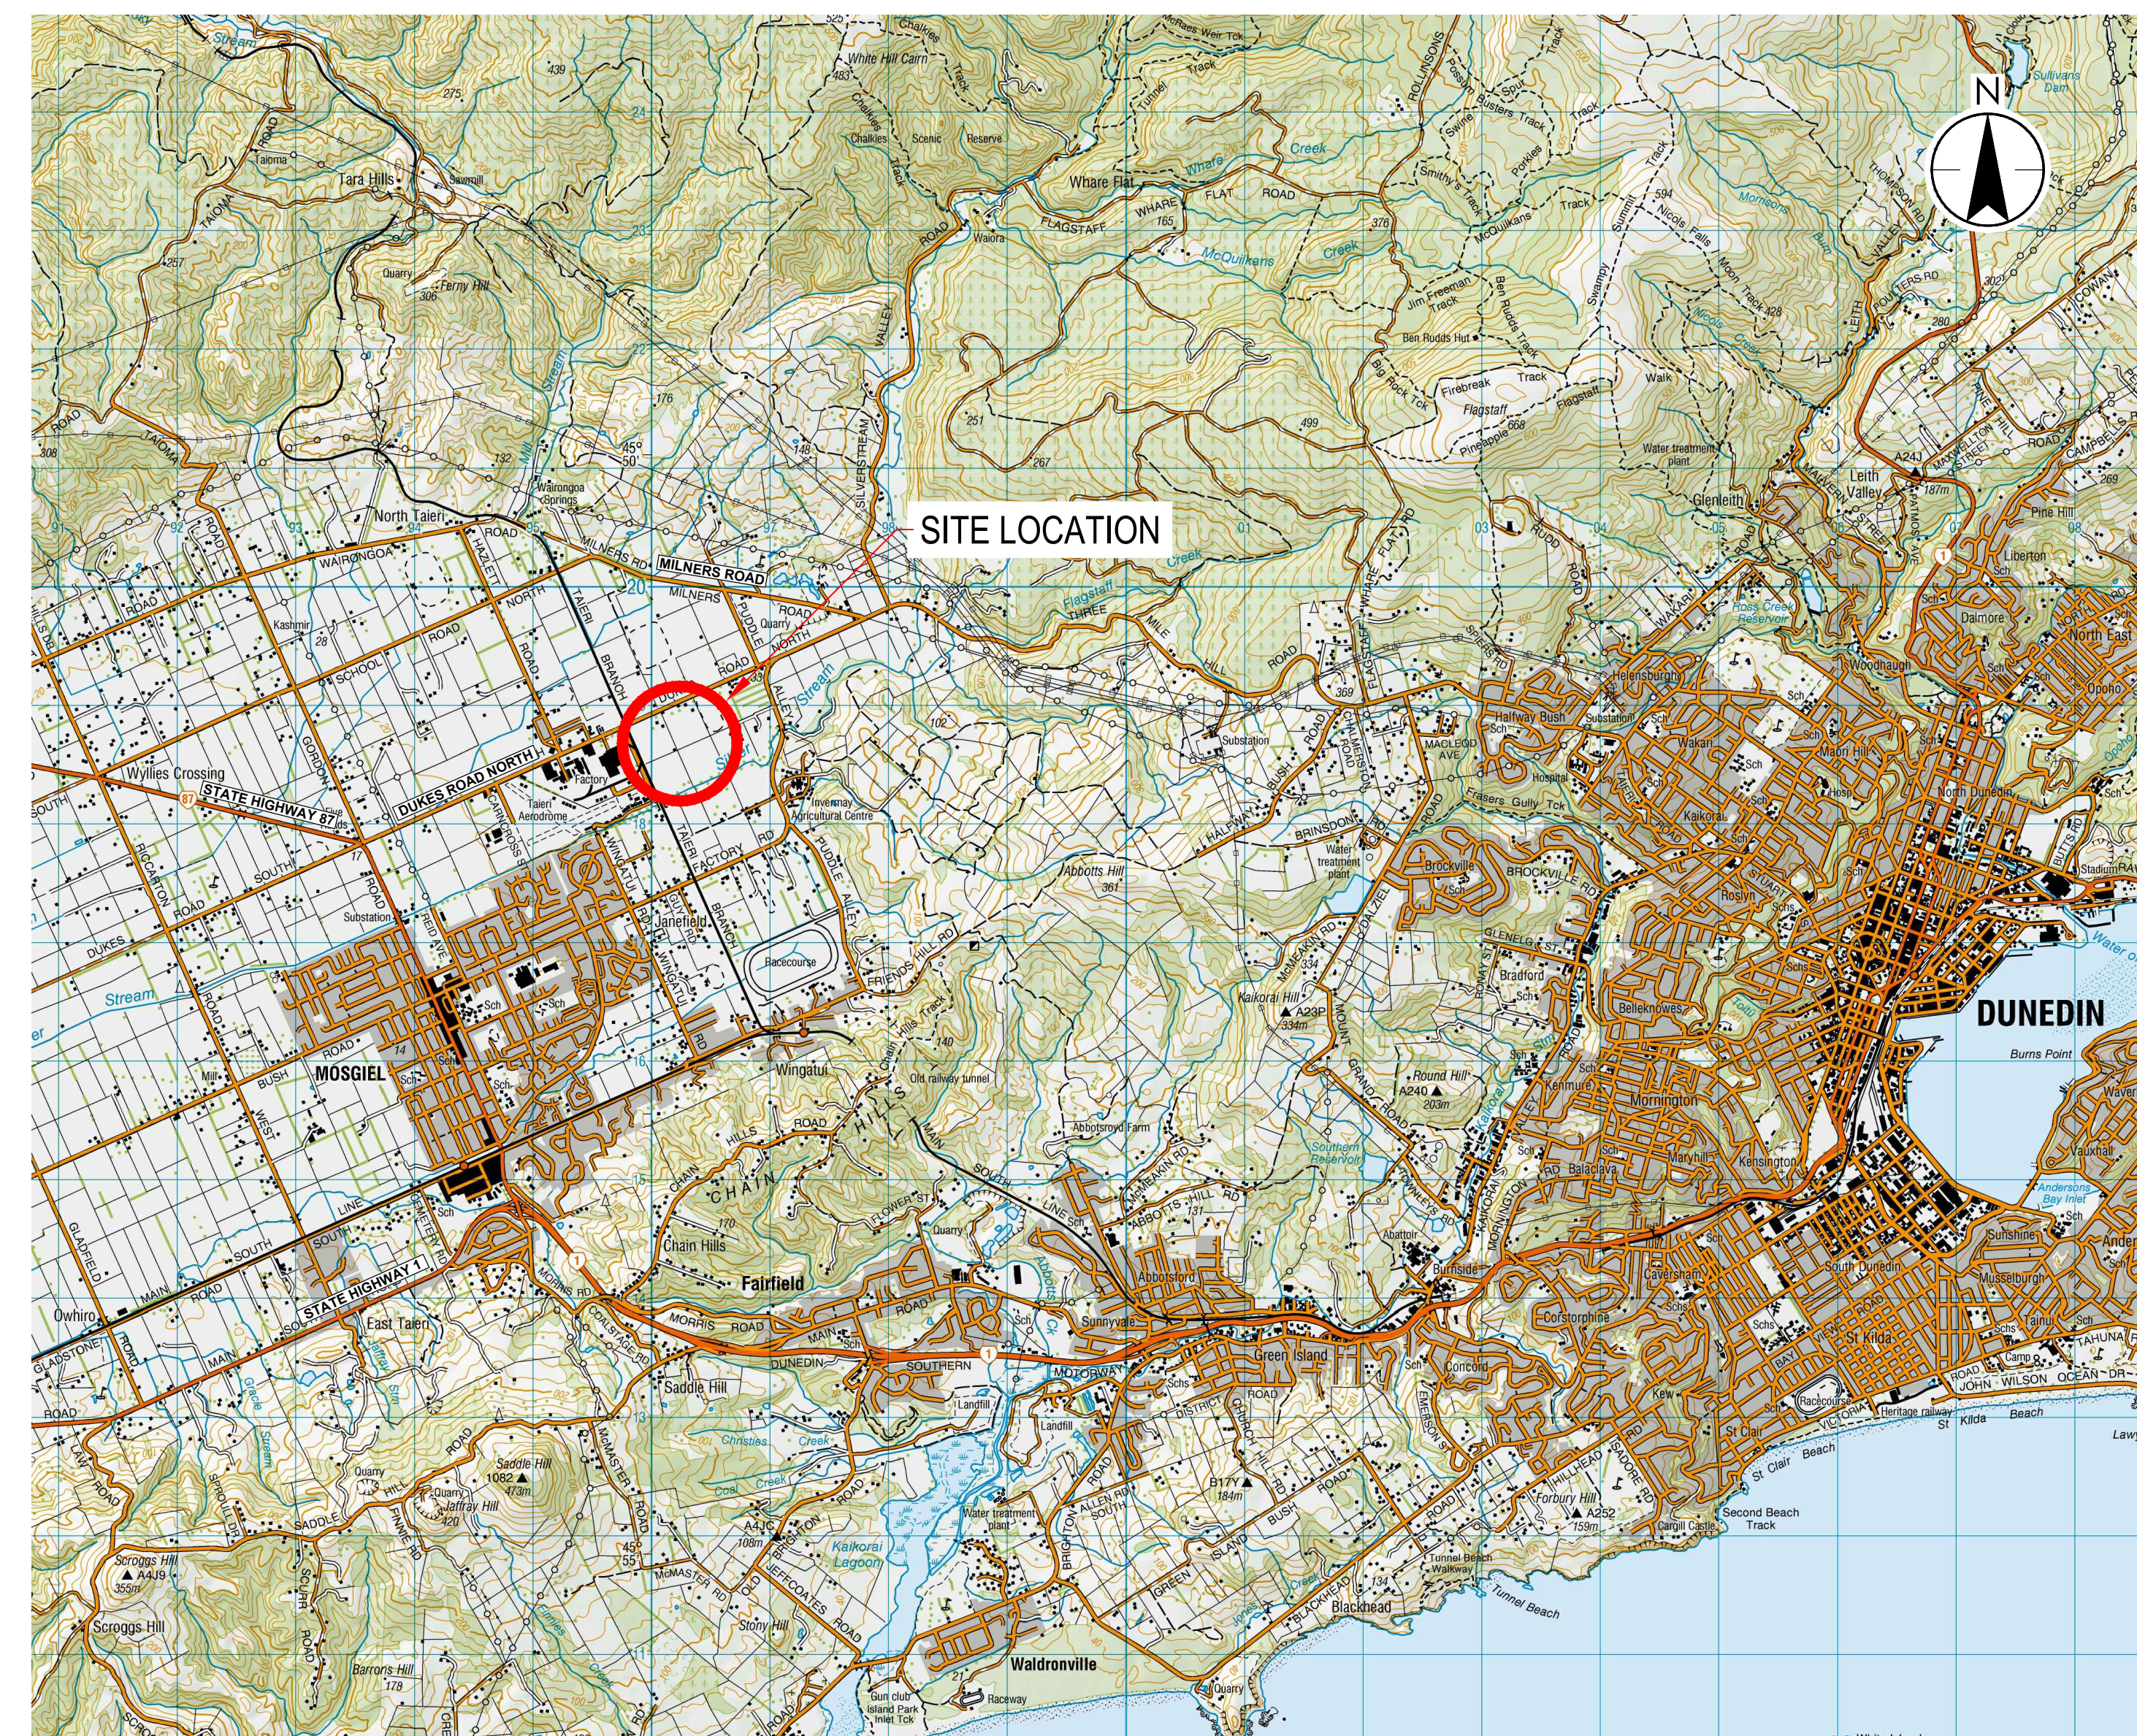

DUKES ROAD NORTH, EAST TAIERI

Project Number: 310206525



C

B

A

D	UPDATED ISSUE FOR CONSENT	RO	FZ	26.04.15
C	ISSUED FOR CONSENT	BG	SL	26.02.20
B	ISSUED FOR CONCEPT DESIGN	BG	SL	26.02.05
A	ISSUED FOR CONCEPT DESIGN	MS	FZ	25.12.19
Issued/Revision		By	Appd	YYYY.MM.DD

A1
AUTHORISED FOR CONSENT

AUTHORISED FOR CONSENT

This document is suitable only for the purpose noted above.
Use of this document for any other purpose is not permitted.

Coordinate System
NZGD North Taieri Circuit 2000
Datum
NZVD 2016

Colour Disclaimer

This drawing has been documented in colour. This drawing is required to be printed in colour. Failure to do so may result in loss of information. Black and white printing may be used if specific black and white documents have been obtained from Stantec.



Copyright Reserved

The Contractor shall verify and be responsible for all dimensions. DO NOT scale the drawing - any errors or omissions shall be reported to Stantec without delay.

Client/Project Logo

Client/Project
SOUTHERN LINK PROPERTY Ltd
SOUTHERN LINK INLAND PORT
DEVELOPED CONCEPT DESIGN


<u>Maninder Singh</u>	<u>Maninder Singh</u>	<u>Matt Barber</u>	<u>Sarah Lloyd</u>	<u>2026.04.15</u>
Drawn	Designed	Reviewed	Approved	YYYY.MM.DD

Title **DRAWING INDEX**

Project No.
310206525

Scale at A1

Revision	Drawing No
D	31020652

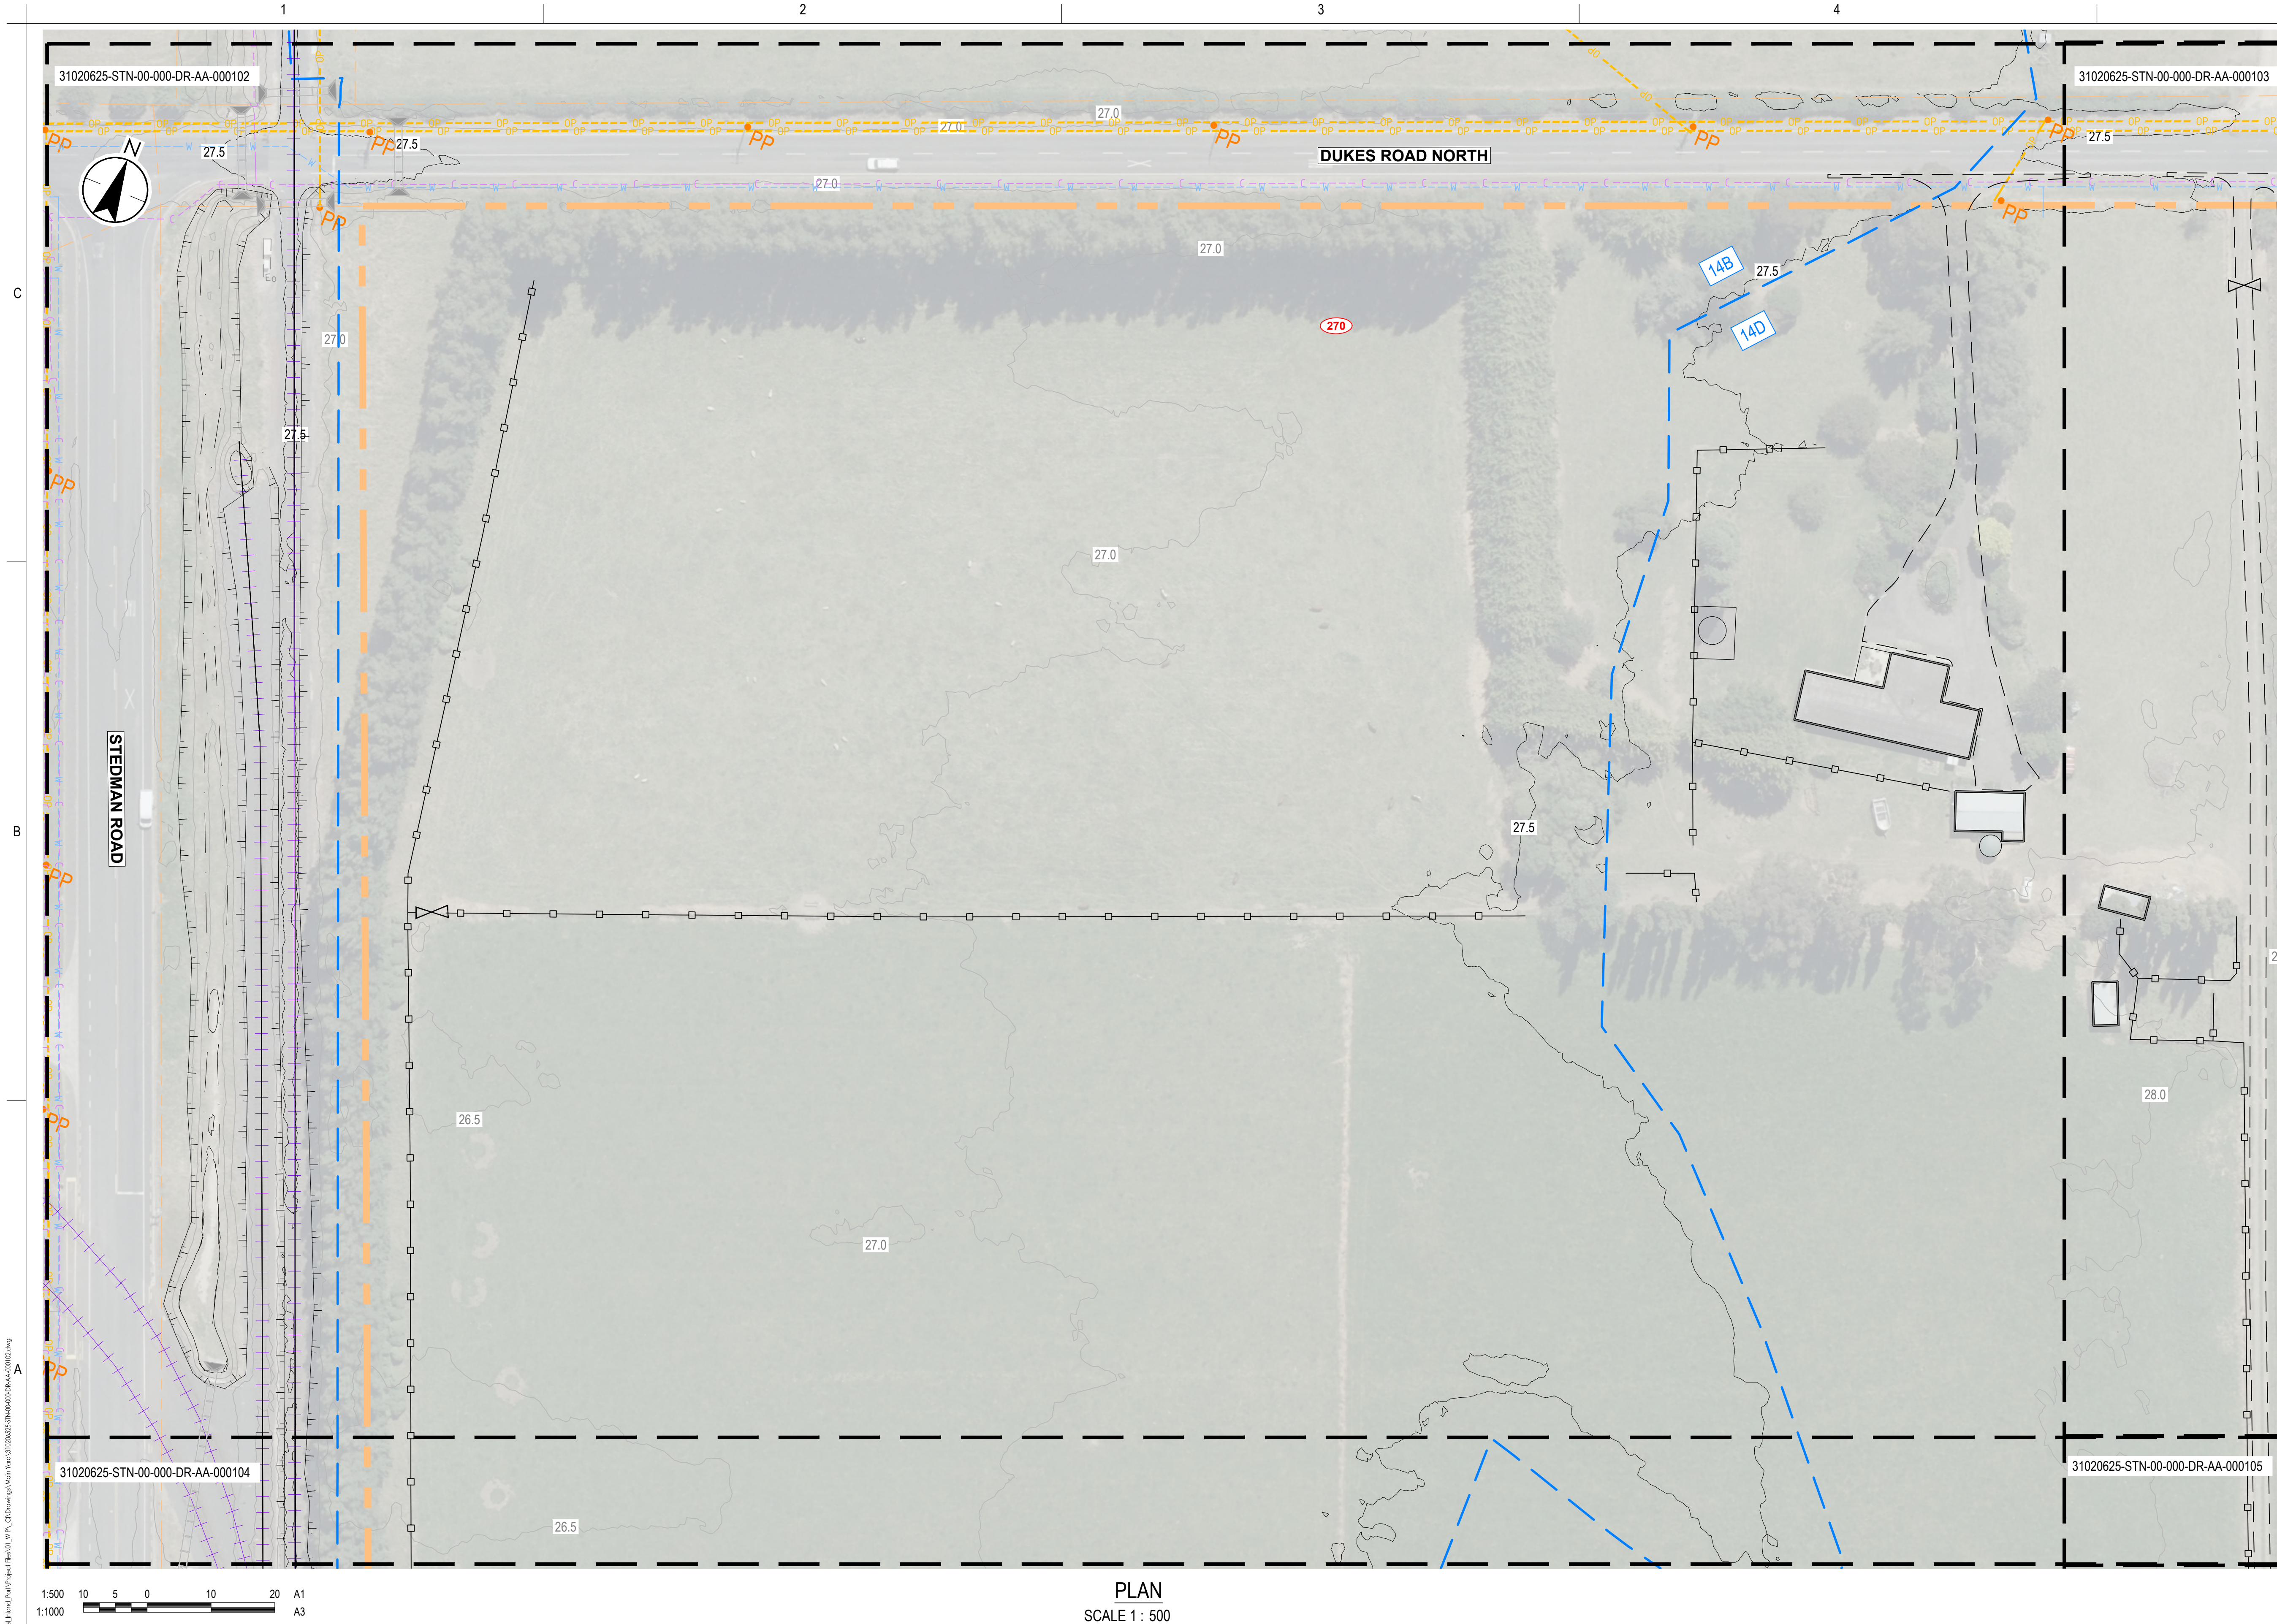

LEGEND

- PROPERTY BOUNDARY
- PARCEL BOUNDARY
- FLOOD LINE (2GP DCC)
- FENCE
- EDGE OF ACCESSWAY
- GATE
- RAILWAY TRACK
- PROPERTY NUMBER
- OVERHEAD POWER
- TELECOM
- WATERMAIN
- STORMWATER MAIN
- SANITARY SEWER PRESSURE MAIN
- UNDERGROUND POWER
- POWER POLE
- MINOR CONTOUR
- MAJOR CONTOUR
- EXISTING BUILDINGS

NOTE

1. EXISTING GROUND SURFACE PROVIDED BY OTHERS AND IS A COMBINATION OF LIDAR DATA AND CONVENTIONAL TOPOGRAPHICAL SURVEY.

000102	000103
000104	000105
000106	000107
000108	000109

SHEET LAYOUT LOCATION

1:500 10 5 0 10 20 A1

1:1000 A3

PLAN

SCALE 1 : 500

Issue Status	
A1	
AUTHORISED FOR CONSENT	
This document is suitable only for the purpose noted above. Use of this document for any other purpose is not permitted.	

Coordinate System
NZGD North Tairāhī Circuit 2000
Datum
NZVD 2016

Colour Disclaimer

This drawing has been documented in colour. This drawing is required to be printed in colour. Failure to do so may result in loss of information. Black and white printing may be used if specific black and white documents have been obtained from Stantec.

Copyright Reserved

The Copyrights to all designs and drawings are the property of Stantec. Reproduction or use for any purpose other than that authorised by Stantec is forbidden.

The Contractor shall verify and be responsible for all dimensions. DO NOT scale the drawing - any errors or omissions shall be reported to Stantec without delay.

Client/Project Logo

Southern Link
LOGISTICS PARK

Client/Project

SOUTHERN LINK PROPERTY Ltd
SOUTHERN LINK INLAND PORT
DEVELOPED CONCEPT DESIGN

Maninder Singh	Maninder Singh	Matt Barber	Sarah Lloyd	2026.04.15
Drawn	Designed	Reviewed	Approved	YYYY.MM.DD

Title

EXISTING SITE FEATURES AND SERVICES
SHEET 01 OF 08


Project No.
310206525

Revision
D

Scale at A1
1:500

Drawing No.
310206525-STN-00-000-DR-AA-000102

C:\Users\mcsingh\OneDrive\Documents\310206525-STN-00-000-DR-AA-000102.dwg
Printed: 04/04/2024 13:03:03
Revision: 01

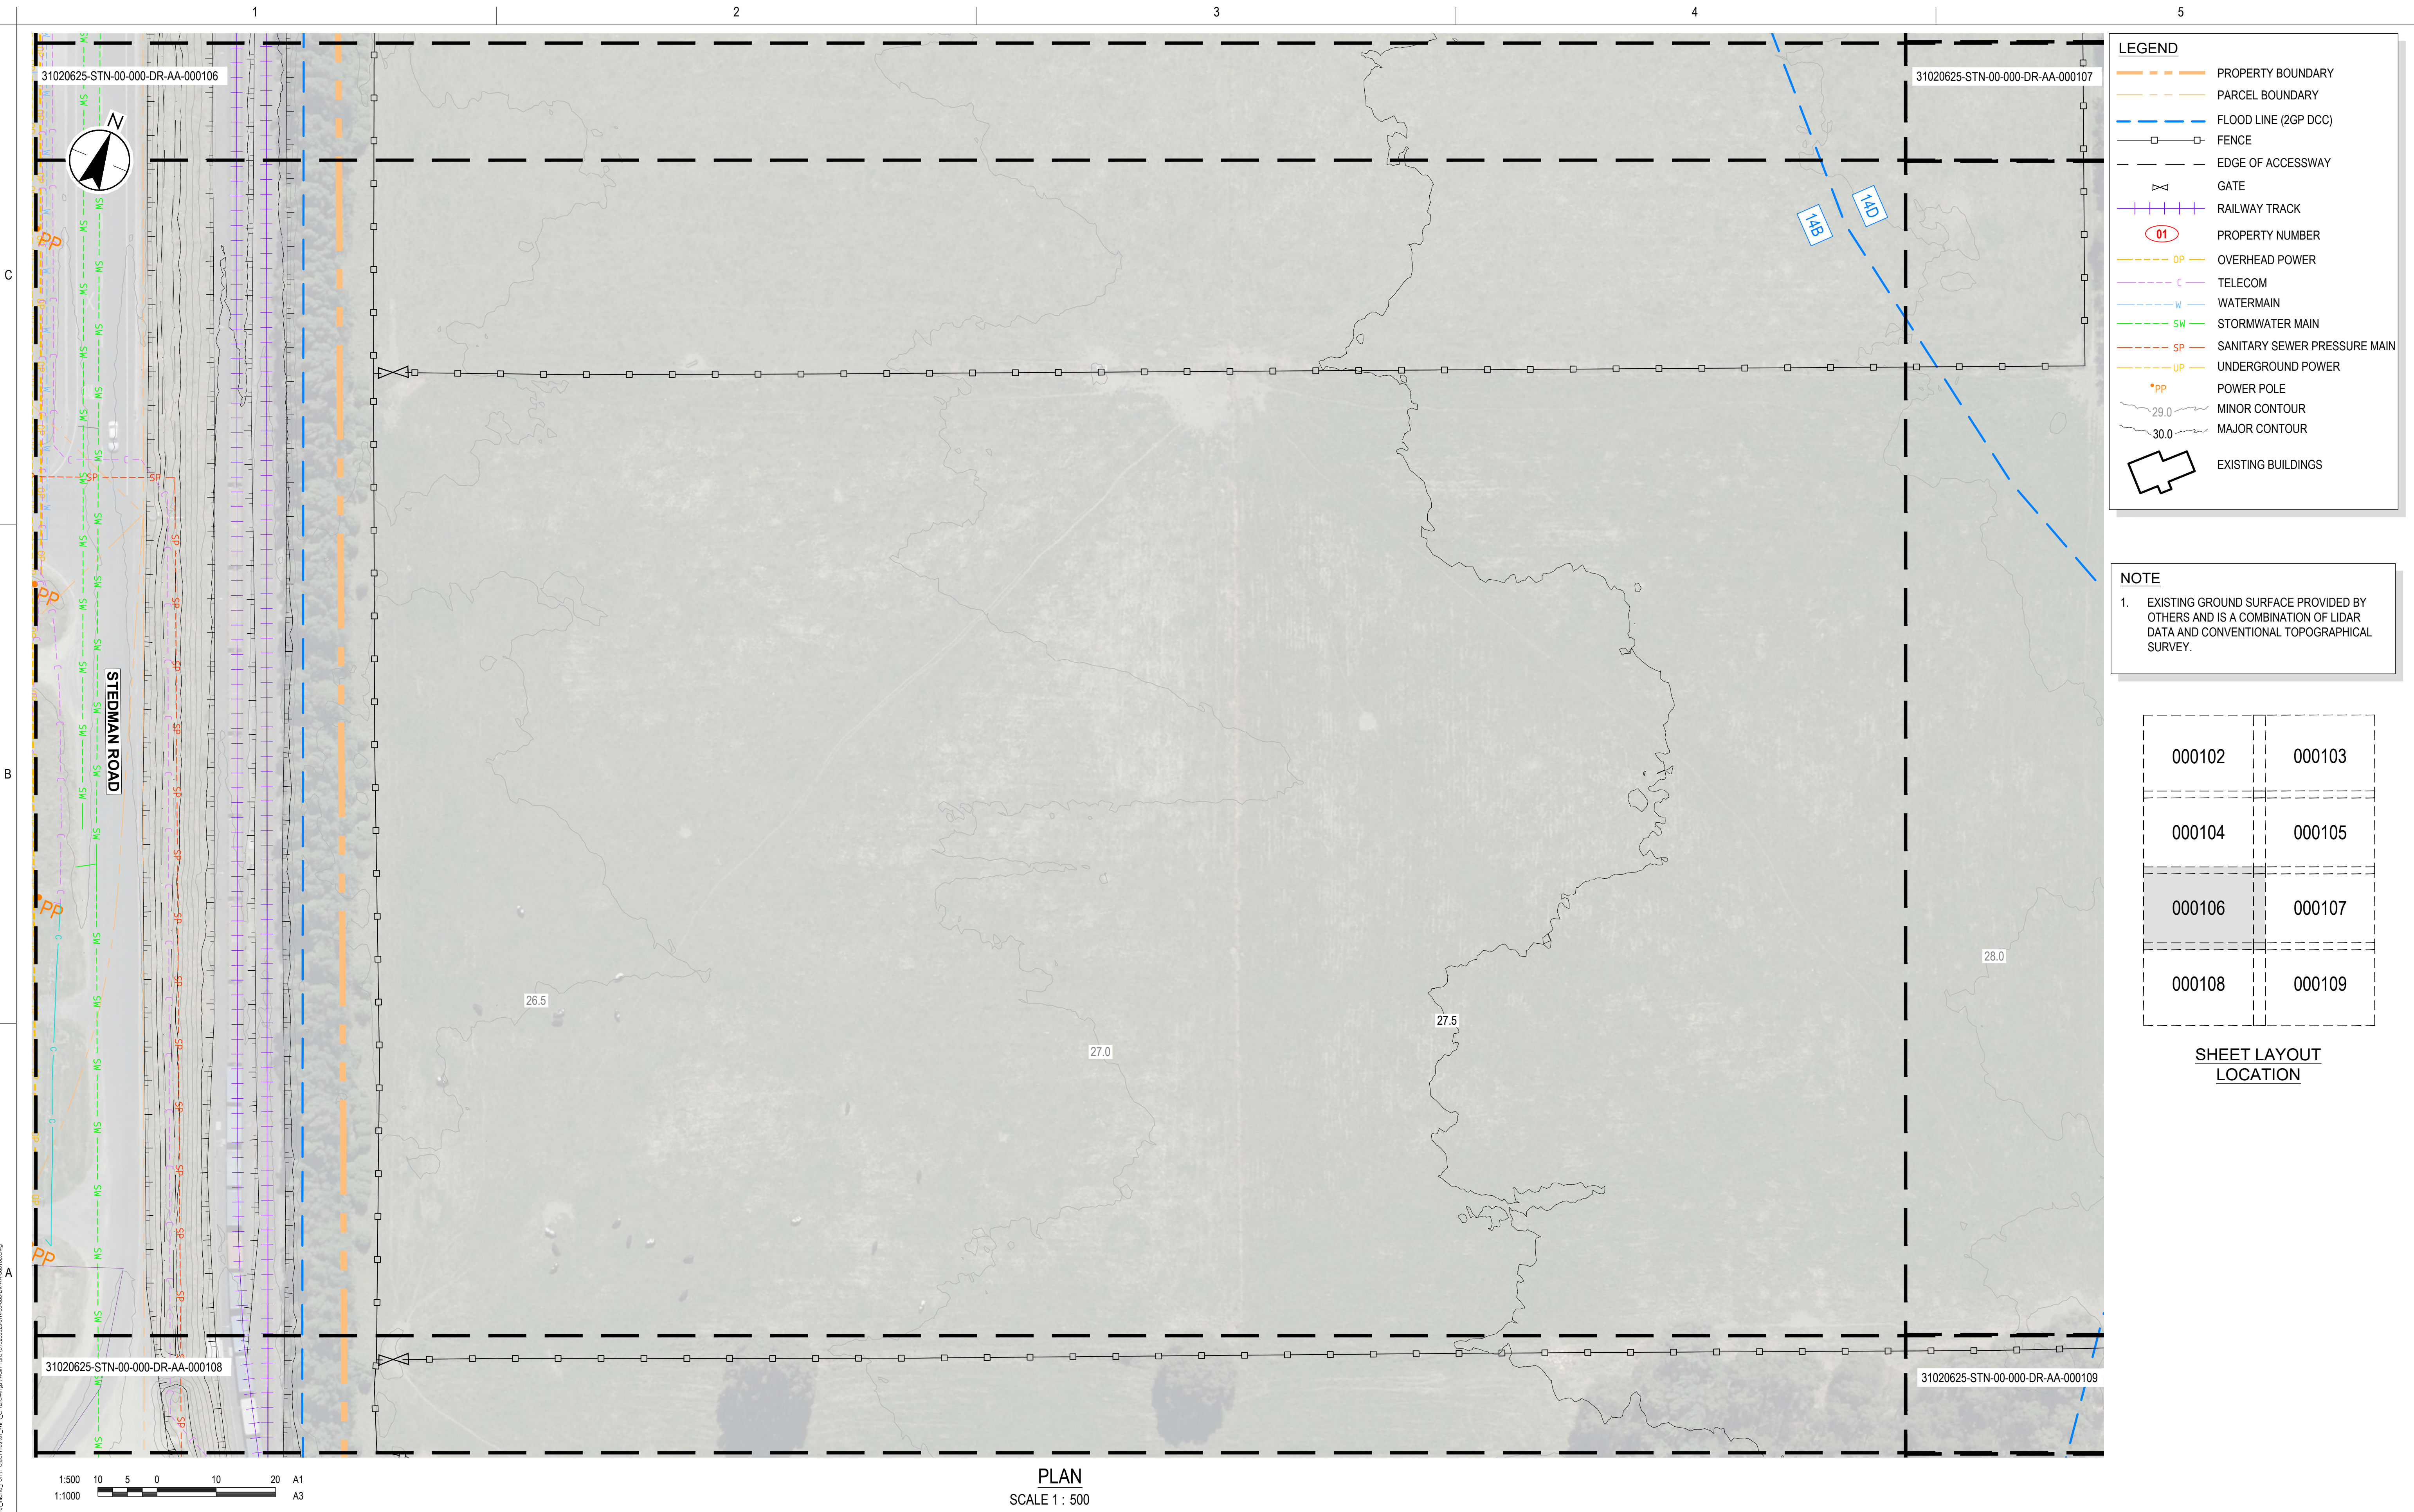

1:500
1:1000

10

5

0

10

20

A1
A3

PLAN

SCALE 1 : 500

Issue Status

A1

AUTHORISED FOR CONSENT

This document is suitable only for the purpose noted above. Use of this document for any other purpose is not permitted.

Coordinate System

NZGD North Tairāhī Circuit 2000

Datum

NZVD 2016

Colour Disclaimer

This drawing has been documented in colour. This drawing is required to be printed in colour. Failure to do so may result in loss of information. Black and white printing may be used if specific black and white documents have been obtained from Stantec.

Client/Project Logo

Maninder Singh

Maninder Singh

Matt Barber

Sarah Lloyd

2026.04.15

YYYY.MM.DD

Drawn

Designed

Reviewed

Approved

Client/Project

SOUTHERN LINK PROPERTY Ltd

SOUTHERN LINK INLAND PORT

DEVELOPED CONCEPT DESIGN

Title

EXISTING SITE FEATURES AND SERVICES

SHEET 05 OF 08

Project No.

310206525

Scale at A1

1:500


Revision

D

Drawing No.

310206525-STN-00-000-DR-AA-000106

C:\Users\mcsingh\OneDrive\Documents\310206525\310206525_Maps\310206525-STN-00-000-DR-AA-000106.dwg
Printed: 04/04/2024 2:34:14 pm
Revised: 04/04/2024 2:34:14 pm

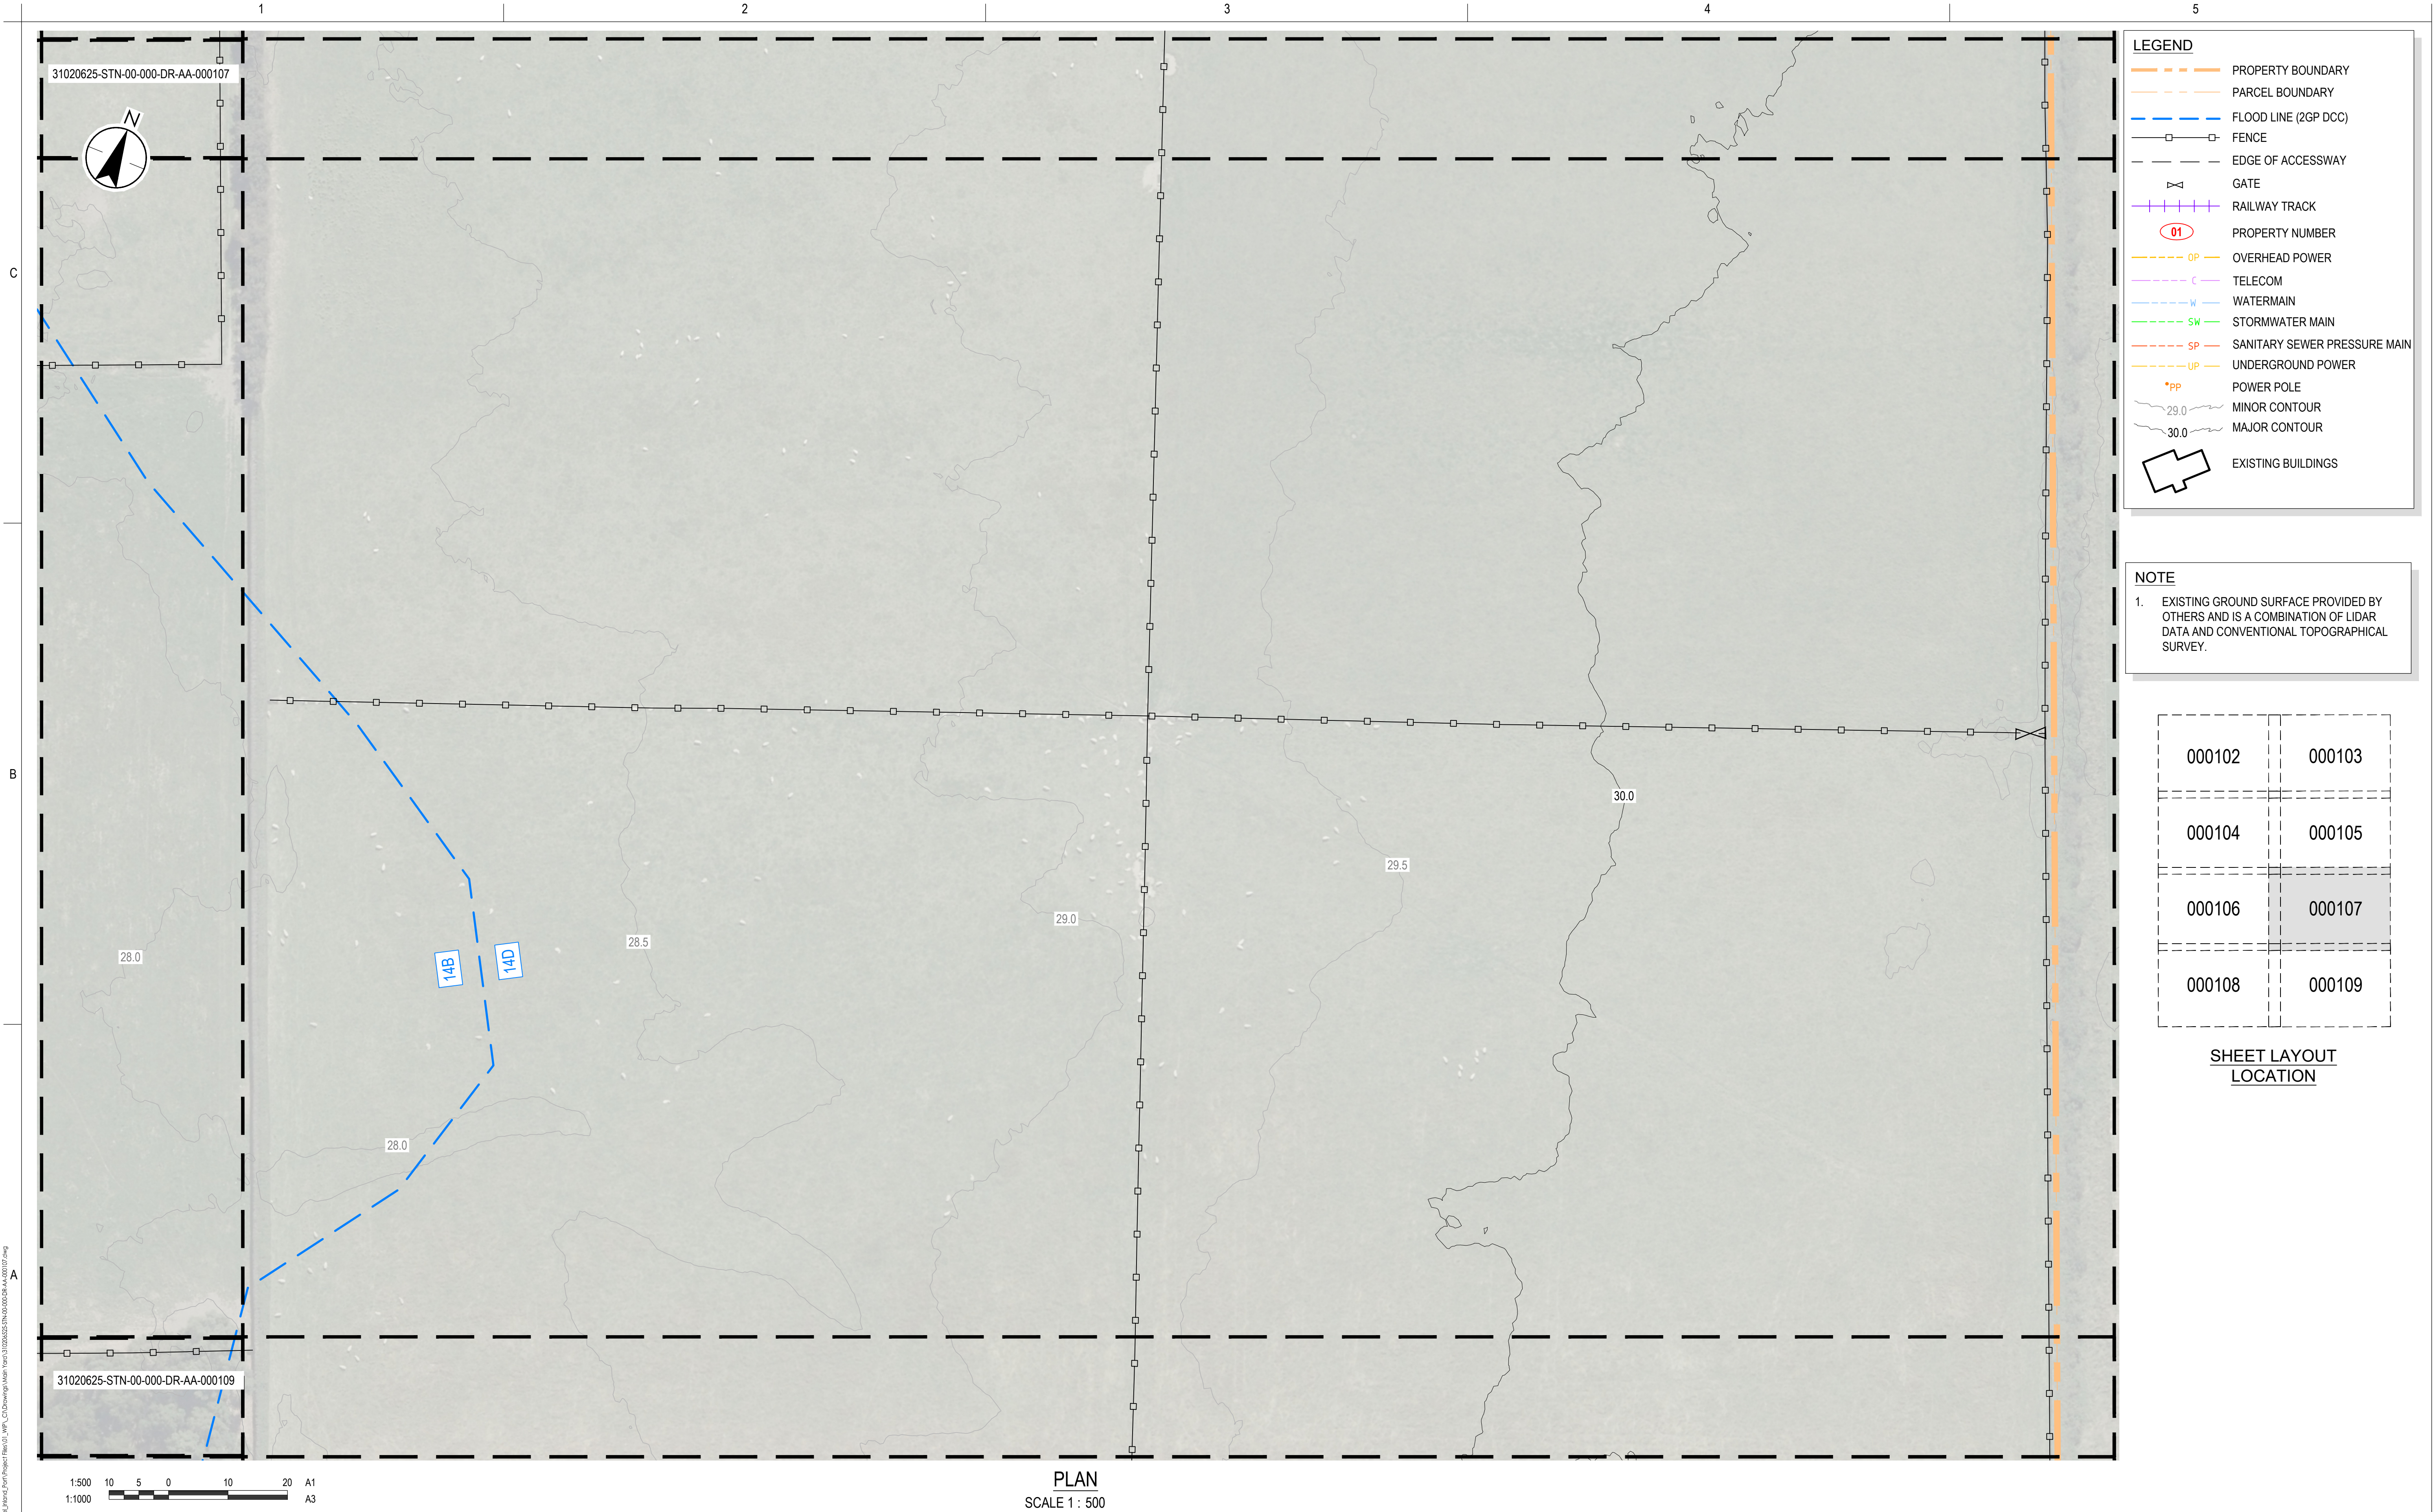

31020625-STN-00-000-DR-AA-000107

31020625-STN-00-000-DR-AA-000109

1:500

1:1000

10

5

0

10

20

A1

A3

Issue Status

A1

AUTHORISED FOR CONSENT

This document is suitable only for the purpose noted above.

Use of this document for any other purpose is not permitted.

Coordinate System

NZGD North Tairāhī Circuit 2000

Datum

NZVD 2016

Colour Disclaimer

This drawing has been documented in colour. This drawing is required to be printed in colour. Failure to do so may result in loss of information. Black and white printing may be used if specific black and white documents have been obtained from Stantec.

Client/Project Logo

Southern Link

LOGISTICS PARK

Client/Project

SOUTHERN LINK PROPERTY Ltd

SOUTHERN LINK INLAND PORT

DEVELOPED CONCEPT DESIGN

Maninder Singh

Maninder Singh

Matt Barber

Sarah Lloyd

2026.04.15

XXXX.MM.DD

Drawn

Designed

Reviewed

Approved

Title

EXISTING SITE FEATURES AND SERVICES

SHEET 06 OF 08

Project No.

310206525

Revision

D

Scale at A1

1:500

Drawing No.

310206525-STN-00-000-DR-AA-000107

C:\Users\mangar\OneDrive\Documents\310206525_Southern Link\310206525-STN-00-000-DR-AA-000107.dwg

Printed Date: 15/04/2024 2:31:13 pm

Original Sheet - ISO A1

