


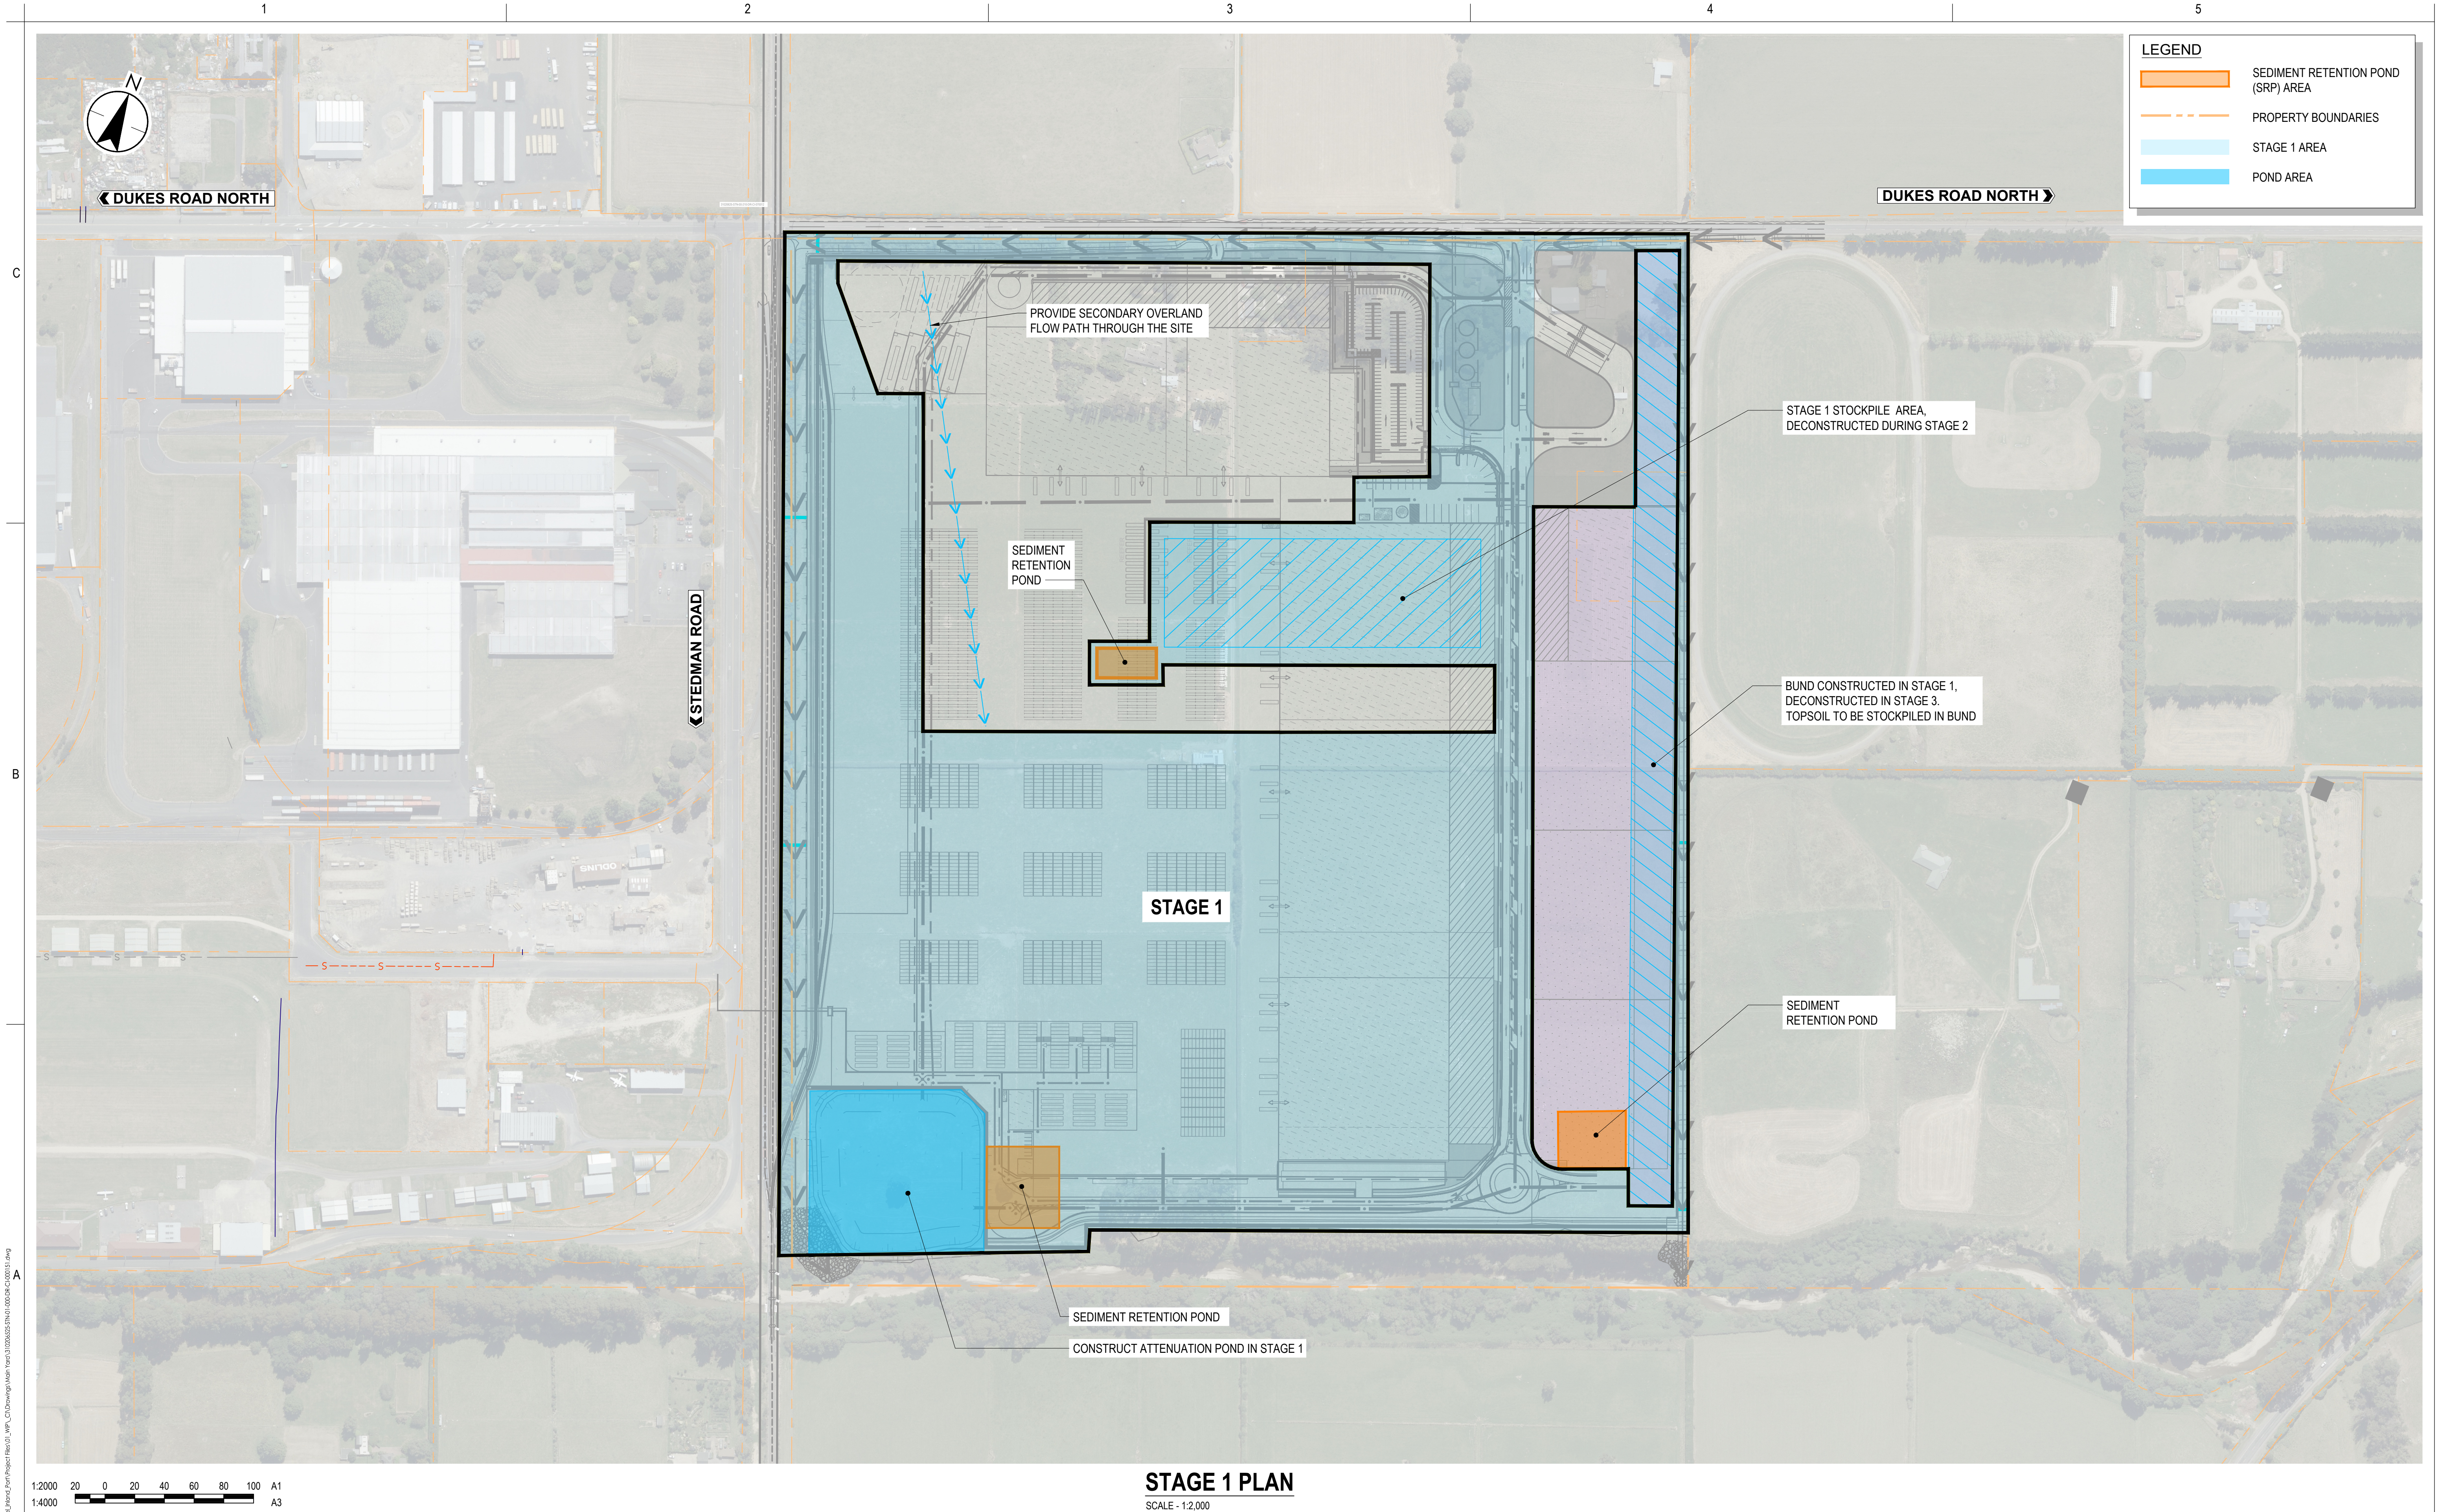

1:2000

20 0 20 40 60 80 100

A1

1:4000

A3

STAGE 1 PLAN

SCALE - 1:2,000

Issue Status

A1

AUTHORISED FOR CONSENT

This document is suitable only for the purpose noted above. Use of this document for any other purpose is not permitted.

Coordinate System

NZGD North Tairāhī Circuit 2000

Datum

NZVD 2016

Colour Disclaimer

This drawing has been documented in colour. This drawing is required to be printed in colour. Failure to do so may result in loss of information. Black and white printing may be used if specific black and white documents have been obtained from Stantec.

Client/Project Logo

Southern Link

LOGISTICS PARK

Client/Project

SOUTHERN LINK PROPERTY Ltd

SOUTHERN LINK INLAND PORT

DEVELOPED CONCEPT DESIGN

Maninder Singh

Ben Martin

Matt Barber

Sarah Lloyd

2026.04.15

YYYY.MM.DD

Drawn

Designed

Reviewed

Approved

Title

STAGING PLAN

STAGE 1

Project No.

310206525

Revision

D

Drawing No.

310206525-STN-01-000-DR-CI-000151

Scale at A1

1:2000


C:\Users\mangar\OneDrive\Documents\310206525_Southern Link Inland Port\Project Files\CI\WIP_CI Drawings\Main\Drawings\310206525-STN-01-000-DR-CI-000151.dwg
Printed: 04/04/2025 12:35:35 pm



STAGE 2 PLAN
SCALE - 1:2,000

1:2000 20 0 20 40 60 80 100 A1 1:4000 A3				Issue Status A1 AUTHORISED FOR CONSENT This document is suitable only for the purpose noted above. Use of this document for any other purpose is not permitted.				Coordinate System NZGD North Tairāhī Circuit 2001 Datum NZVD 2017 Colour Disclaimer This drawing has been documented in colour. This drawing is required to be printed in colour. Failure to do so may result in loss of information. Black and white printing may be used if specific black and white documents have been obtained from Stantec.				Copyright Reserved The Copyrights to all designs and drawings are the property of Stantec. Reproduction or use for any purpose other than that authorized by Stantec is forbidden. The Contractor shall verify and be responsible for all dimensions. DO NOT scale the drawing - any errors or omissions shall be reported to Stantec without delay.				Client/Project Logo				Client/Project SOUTHERN LINK PROPERTY Ltd SOUTHERN LINK INLAND PORT DEVELOPED CONCEPT DESIGN Maninder Singh Drawn Ben Martin Designed Matt Barber Reviewed Sarah Lloyd Approved 2026.04.15 YYYY.MM.DD				Title STAGING PLAN STAGE 2 Project No. 310206525 Revision D Drawing No. 310206525-STN-02-000-DR-CI-000152 Scale at A1 1:2000			
--	--	--	--	--	--	--	--	---	--	--	--	---	--	--	--	--	--	--	--	---	--	--	--	---	--	--	--

C:\Users\mango\OneDrive\Stantec\Projects\310206525_Southern Link Inland Port\Project Files\A1\WP_C\Drawings\Main\1000\310206525-STN-02-000-DR-CI-000152.dwg
Printed: Orange Review Date: 15/04/2024 2:30:31 pm

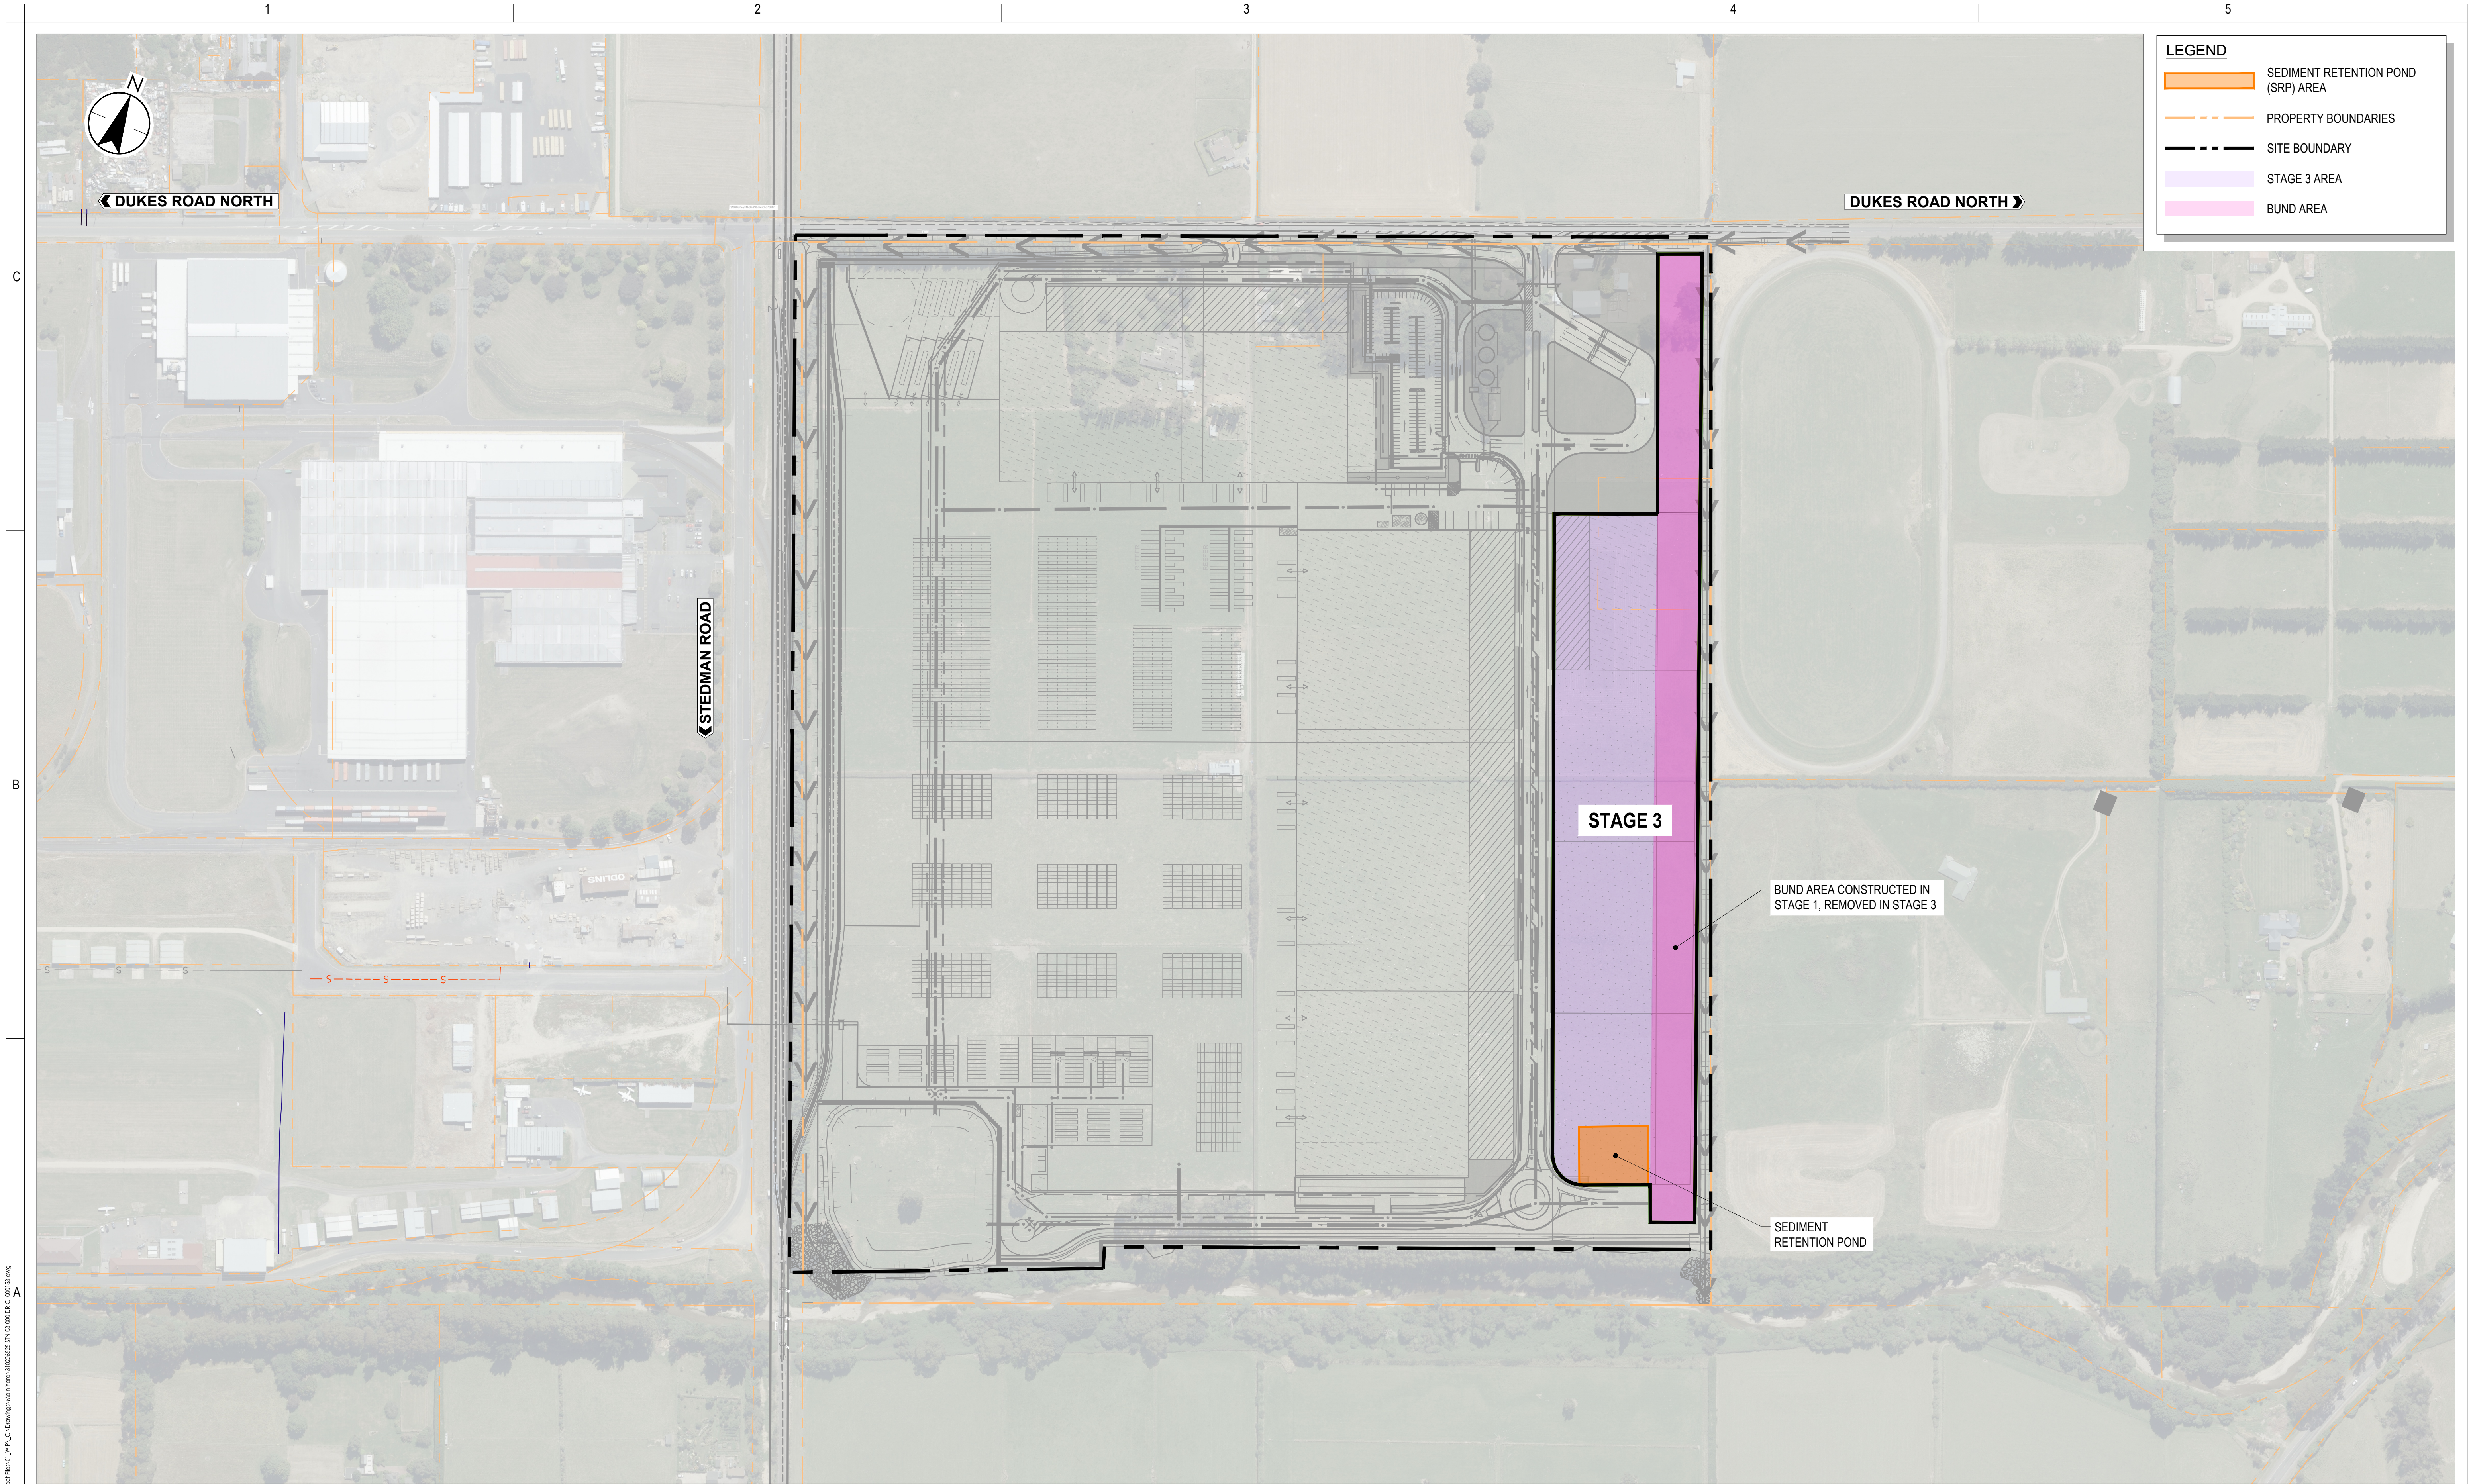


STAGE 3 PLAN
SCALE - 1:2,000

C:\Users\mangar\OneDrive\Stantec\Projects\310206525_Southern Link Inland Port\Project Files\A1\WIP_CD Drawings\Main\Drawings\310206525-STN-03-000-DR-CI-000153.dwg Printed: 04/04/2024 2:34:24 pm	Issue Status A1 AUTHORISED FOR CONSENT			Coordinate System NZGD North Tairāhiti Circuit 2002 Datum NZVD 2018	Colour Disclaimer This drawing has been documented in colour. This drawing is required to be printed in colour. Failure to do so may result in loss of information. Black and white printing may be used if specific black and white documents have been obtained from Stantec.	Client/Project Logo Southern Link LOGISTICS PARK	Client/Project SOUTHERN LINK PROPERTY Ltd SOUTHERN LINK INLAND PORT DEVELOPED CONCEPT DESIGN	Title STAGING PLAN STAGE 3																				
	Issue/Revision <table><tr><td>D</td><td>UPDATED ISSUE FOR CONSENT</td><td>RO</td><td>FZ</td><td>26.04.15</td></tr><tr><td>C</td><td>ISSUED FOR CONSENT</td><td>BG</td><td>SL</td><td>26.02.20</td></tr><tr><td>B</td><td>ISSUED FOR CONCEPT DESIGN</td><td>BG</td><td>SL</td><td>26.02.05</td></tr><tr><td>A</td><td>ISSUED FOR CONCEPT DESIGN</td><td>MS</td><td>FZ</td><td>25.12.19</td></tr></table>			D	UPDATED ISSUE FOR CONSENT	RO	FZ	26.04.15	C	ISSUED FOR CONSENT	BG	SL	26.02.20	B	ISSUED FOR CONCEPT DESIGN	BG	SL	26.02.05	A	ISSUED FOR CONCEPT DESIGN	MS	FZ	25.12.19	This document is suitable only for the purpose noted above. Use of this document for any other purpose is not permitted.			Project No. 310206525	Scale at A1 1:2000
	D	UPDATED ISSUE FOR CONSENT	RO	FZ	26.04.15																							
	C	ISSUED FOR CONSENT	BG	SL	26.02.20																							
	B	ISSUED FOR CONCEPT DESIGN	BG	SL	26.02.05																							
A	ISSUED FOR CONCEPT DESIGN	MS	FZ	25.12.19																								
By Appd YYYY.MM.DD						Revision D	Drawing No. 310206525-STN-03-000-DR-CI-000153																					
						Maninder Singh Drawn	Ben Martin Designed	Matt Barber Reviewed	Sarah Lloyd Approved	2026.04.15 YYYY.MM.DD																		



ASSUMED PAVEMENT SCHEDULE			
DESIGNATION	LAYER	THICKNESS (mm)	MATERIAL QUALITY
HEAVY DUTY PAVEMENT	WEARING COURSE	100	AC14 ASPHALTIC CONCRETE / OR CONCRETE
	STABILISED BASECOURSE	600	IMPORTED AP65 BASECOURSE STABILISED @5%
	STABILISED SUBGRADE	200	IN-SITU STABILISATION WITH 4% HYDRATED LIME TO ACHIEVE EFFECTIVE CBR >12%
VEHICLE ACCESS PAVEMENT	WEARING COURSE	50	AC14 ASPHALTIC CONCRETE
	BASECOURSE	250	IMPORTED AP65 BASECOURSE STABILISED @5%
	SUBBASE COURSE	300	DGS20 OR APPROVED EQUIVALENT
	SUBGRADE	-	CBR ≥ 5%
RAILWAY SIDING FORMATION	WEARING COURSE	100	AC14 ASPHALTIC CONCRETE / OR CONCRETE
	STABILISED BASECOURSE	600	IMPORTED AP65 BASECOURSE STABILISED @5%
	STABILISED SUBGRADE	200	IN-SITU STABILISATION WITH 4% HYDRATED LIME TO ACHIEVE EFFECTIVE CBR >12%
CARPARK AREAS	WEARING COURSE	30	AC10 IN ACCORDANCE WITH TRC SPECIFICATIONS
	BASECOURSE	200	IMPORTED AP65 BASECOURSE STABILISED @5%
	SUBBASE COURSE	370	DGS20 OR APPROVED EQUIVALENT
	SUBGRADE	-	CBR ≥ 4%
CONCRETE FOOTPATH PAVEMENT	CONCRETE	75	32MPa CONCRETE. SL72 CENTRAL. 1500 MAX JOINT SPACING (CC-J), EVERY THIRD JOINT TO BE DOWEL JOINT (DJ)
	STABILISED BASECOURSE	100	IMPORTED AP65 BASECOURSE STABILISED @5%
	SAND BLINDING	20	-

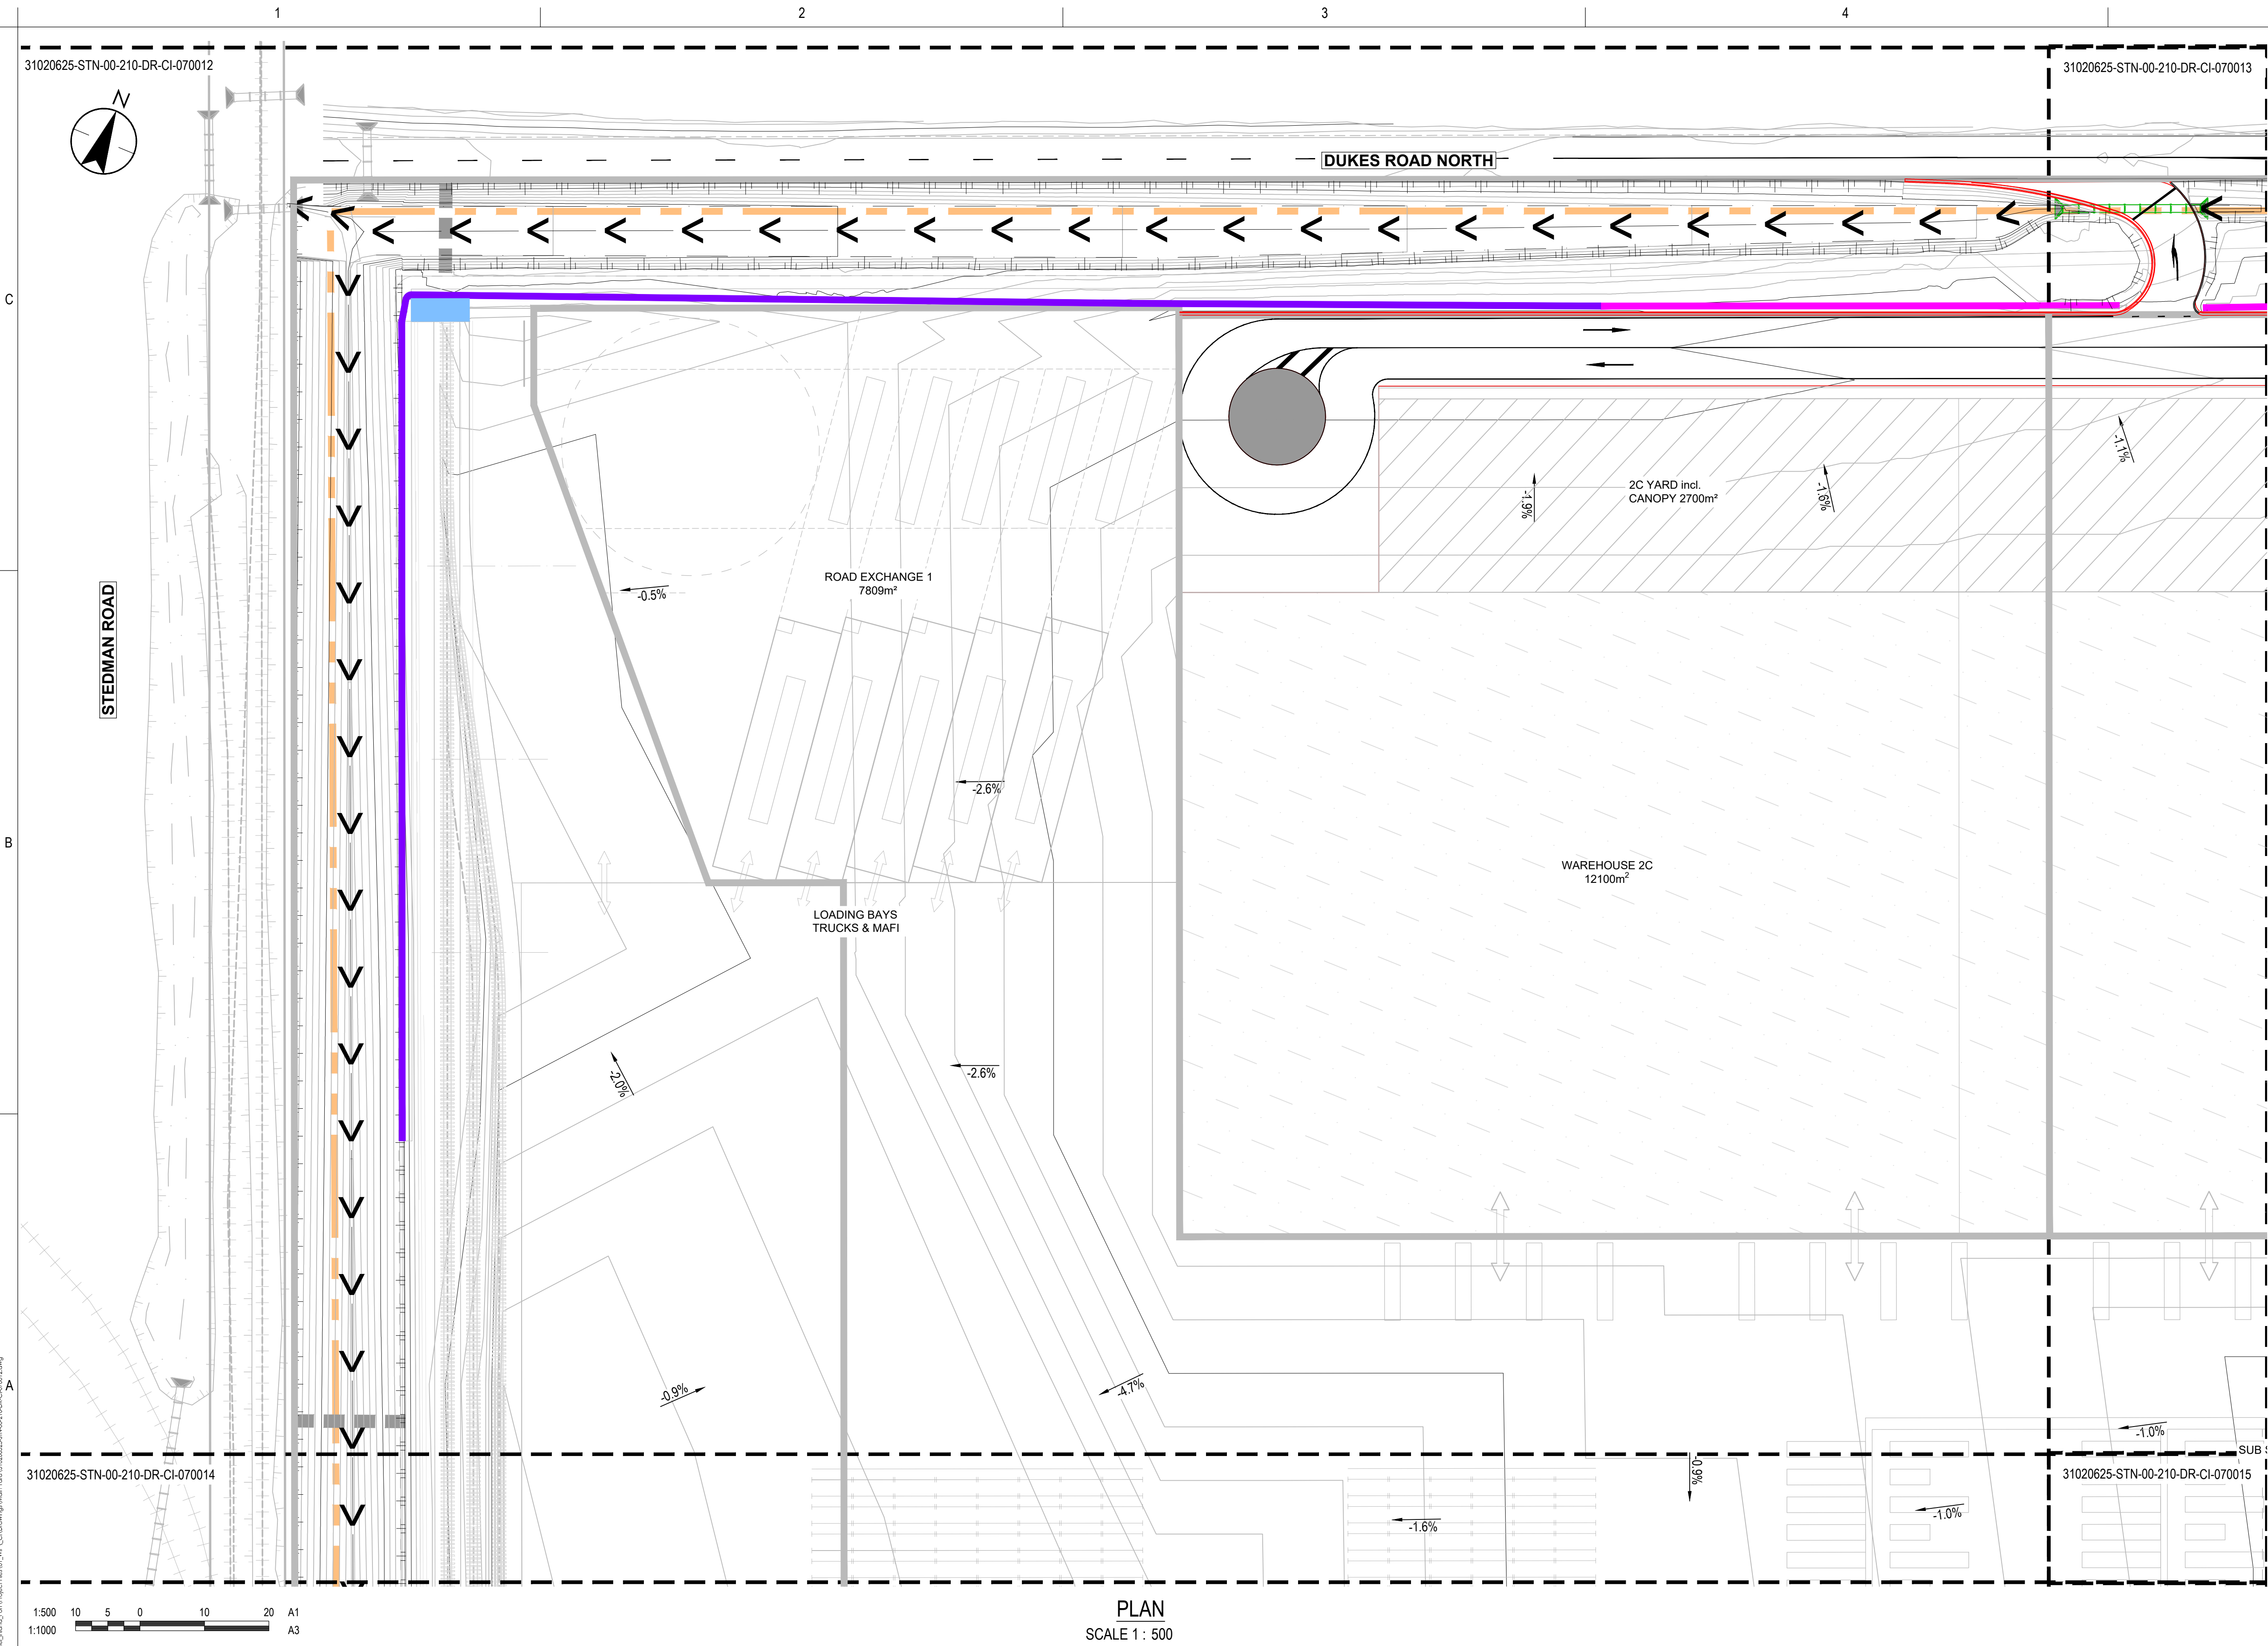

LEGEND

NEW

KERB AND CHANNEL

MOUNTABLE KERB

ACOUSTIC BARRIER TYPE A

ACOUSTIC BARRIER TYPE B

TOP OF BANK

BOTTOM OF BANK

SWALE INVERT

BARRIER ARM

SECURITY FENCE

WALKWAY

CONCRETE BARRIER

ISLANDS

YARD

BUILDING AREA

PLANT AND EQUIPMENT

VEHICLE ACCESSES

SIGN

CULVERT

HEADWALL

RAIL

FINISHED GROUND CONTOURS
(1.0m X 0.2m INTERVAL)

SLOPE ARROWS

EXISTING

SITE BOUNDARY

TOP OF BANK

BOTTOM OF BANK

RAIL

CULVERT

HEADWALL

070012	070013
070014	070015
070016	070017
070018	070019

SHEET LAYOUT
LOCATION

1:500
1:1000

10 5 0 10 20

A1
A3

PLAN
SCALE 1 : 500

Issue Status

A1
AUTHORISED FOR CONSENT

This document is suitable only for the purpose noted above.
Use of this document for any other purpose is not permitted.

Coordinate System
NZGD North Tairāhī Circuit 2000
Datum
NZVD 2016

Colour Disclaimer
This drawing has been documented in colour. This drawing is required to be printed in colour. Failure to do so may result in loss of information. Black and white printing may be used if specific black and white documents have been obtained from Stantec.

Client/Project Logo

Southern Link

LOGISTICS PARK

Client/Project

SOUTHERN LINK PROPERTY Ltd
SOUTHERN LINK INLAND PORT
DEVELOPED CONCEPT DESIGN

Maninder Singh
Drawn

Reuben Orange
Designed

Andrew Guileay
Reviewed

Sarah Lloyd
Approved

2026.04.15
YYYY.MM.DD

Title

ROADING PLAN
SHEET 01 OF 08


Project No.
310206525

Scale at A1
1:500

Revision
D

Drawing No.
310206525-STN-00-210-DR-CI-070012

C:\Users\pang\OneDrive\Documents\310206525-STN-00-210-DR-CI-070012.dwg
Printed Date: 15/04/2024 13:24:41
Revision: 15/04/2024 13:24:41

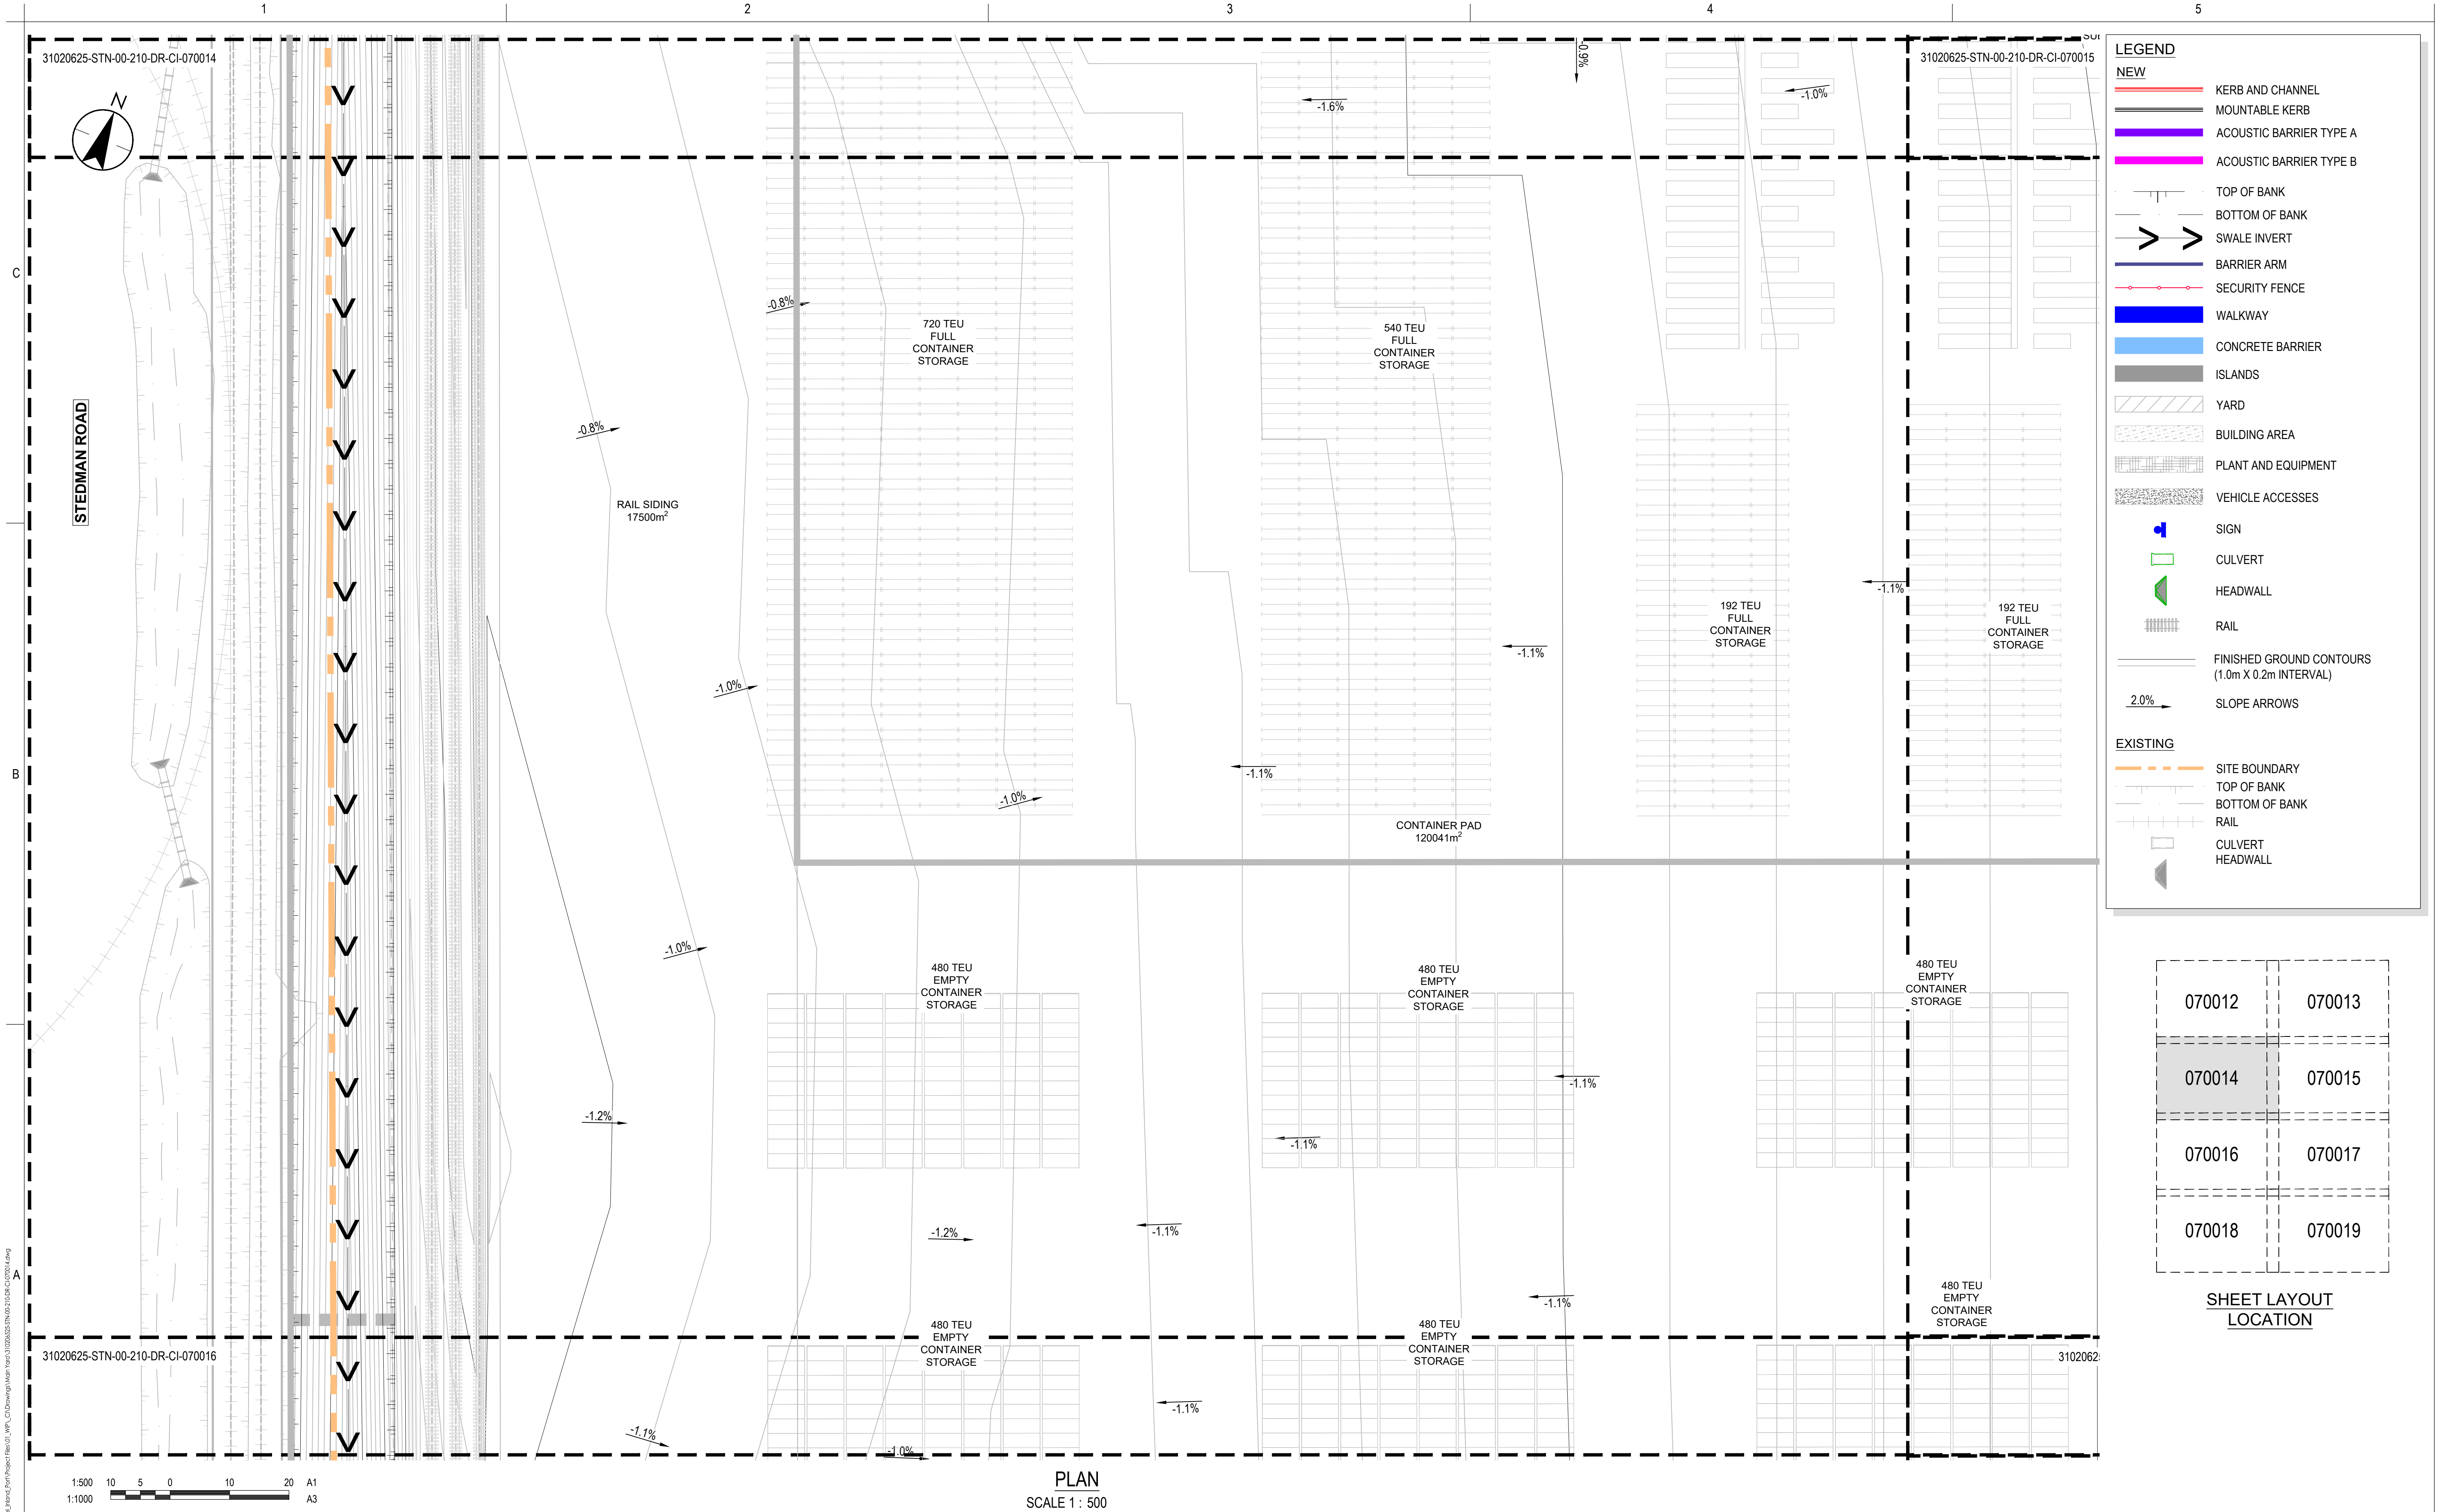

LEGEND

NEW

- KERB AND CHANNEL
- MOUNTABLE KERB
- ACOUSTIC BARRIER TYPE A
- ACOUSTIC BARRIER TYPE B
- TOP OF BANK
- BOTTOM OF BANK
- SWALE INVERT
- BARRIER ARM
- SECURITY FENCE
- WALKWAY
- CONCRETE BARRIER
- ISLANDS
- YARD
- BUILDING AREA
- PLANT AND EQUIPMENT
- VEHICLE ACCESSES
- SIGN
- CULVERT
- HEADWALL
- RAIL
- FINISHED GROUND CONTOURS (1.0m X 0.2m INTERVAL)
- SLOPE ARROWS

EXISTING

- SITE BOUNDARY
- TOP OF BANK
- BOTTOM OF BANK
- RAIL
- CULVERT
- HEADWALL

070012	070013
070014	070015
070016	070017
070018	070019

SHEET LAYOUT
LOCATION

1:500
1:1000

10 5 0 10 20

A1
A3

PLAN

SCALE 1 : 500

Issue Status	
A1	
AUTHORISED FOR CONSENT	
This document is suitable only for the purpose noted above. Use of this document for any other purpose is not permitted.	

Coordinate System
NZGD North Tairā Circuit 2000
Datum
NZVD 2016

Colour Disclaimer

This drawing has been documented in colour. This drawing is required to be printed in colour. Failure to do so may result in loss of information. Black and white printing may be used if specific black and white documents have been obtained from Stantec.

Copyright Reserved

The Copyrights to all designs and drawings are the property of Stantec. Reproduction or use for any purpose other than that authorized by Stantec is forbidden.

The Contractor shall verify and be responsible for all dimensions. DO NOT scale the drawing - any errors or omissions shall be reported to Stantec without delay.

Client/Project Logo

Southern Link
LOGISTICS PARK

Client/Project

SOUTHERN LINK PROPERTY Ltd
SOUTHERN LINK INLAND PORT
DEVELOPED CONCEPT DESIGN

Maninder Singh	Reuben Orange	Andrew Guileghy	Sarah Lloyd	2026.04.15
Drawn	Designed	Reviewed	Approved	YYYY.MM.DD

Title

ROADING PLAN
SHEET 03 OF 08


Project No.
310206525

Revision
D

Scale at A1
1:500

Drawing No.
310206525-STN-00-210-DR-CI-070014

C:\Users\morgans.DC\Documents\Stantec\Consulting\310206525_Multiple\Plan\03\110206525-STN-00-210-DR-CI-070014.dwg
Printed: 04/04/2024 13:24:24
Revision Date: 15/04/2024 13:24:24

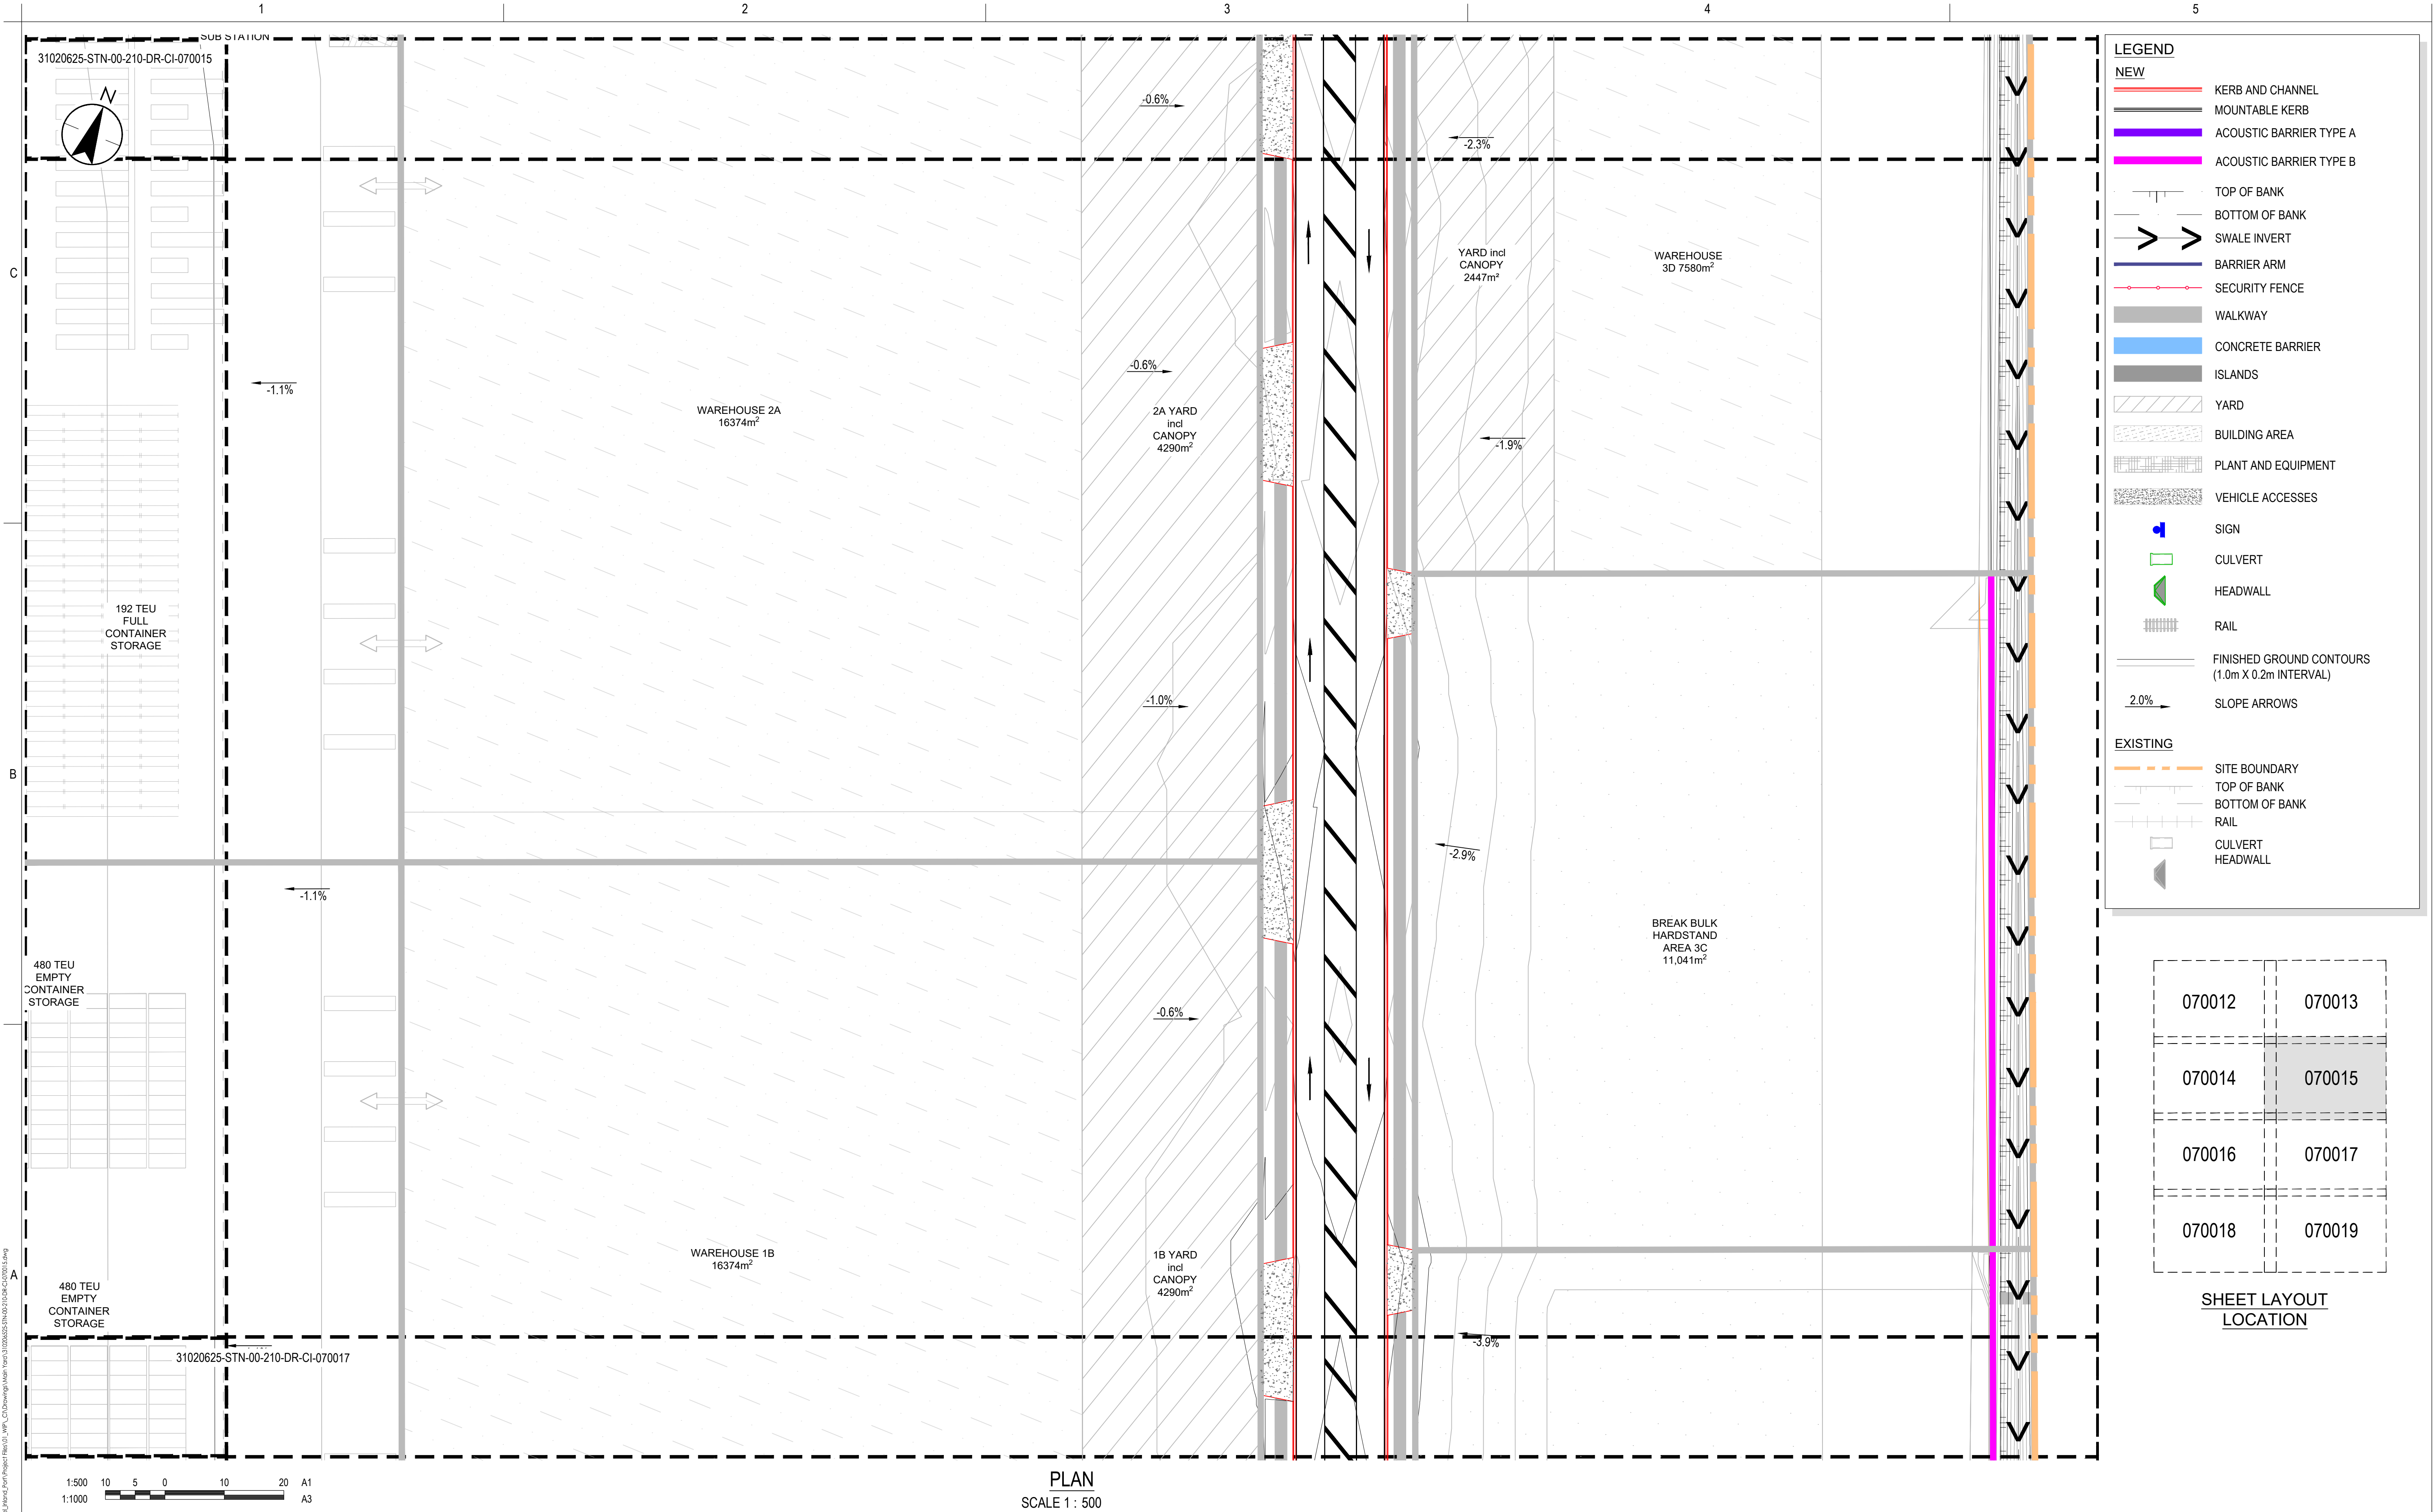

070012	070013
070014	070015
070016	070017
070018	070019

SHEET LAYOUT
LOCATION

C:\Users\p\Documents\Projects\31020625-STN-00-210-DR-CI-070015.dwg
Printed Date: 15/04/2025 13:35:35
Printed By: p

D	UPDATED ISSUE FOR CONSENT	RO	FZ	26.04.15
C	ISSUED FOR CONSENT	BG	SL	26.02.20
B	ISSUED FOR CONCEPT DESIGN	BG	SL	26.02.05
A	ISSUED FOR CONCEPT DESIGN	MS	FZ	25.12.19
Issued/Revision		By	Appd	YYYY.MM.DD

Issue Status
A1
AUTHORISED FOR CONSENT

This document is suitable only for the purpose noted above.
Use of this document for any other purpose is not permitted.

Coordinate System
NZGD North Tairāhī Circuit 2000
Datum
NZVD 2016

Colour Disclaimer

This drawing has been documented in colour. This drawing is required to be printed in colour. Failure to do so may result in loss of information. Black and white printing may be used if specific black and white documents have been obtained from Stantec.



Copyright Reserved

The Copyrights to all designs and drawings are the property of Stantec. Reproduction or use for any purpose other than that authorized by Stantec is forbidden.
The Contractor shall verify and be responsible for all dimensions. DO NOT scale the drawing - any errors or omissions shall be reported to Stantec without delay.

Client/Project Logo



Client/Project
SOUTHERN LINK PROPERTY Ltd
SOUTHERN LINK INLAND PORT
DEVELOPED CONCEPT DESIGN

Maninder Singh	Reuben Orange	Andrew Guigley	Sarah Lloyd	2026.04.15
Drawn	Designed	Reviewed	Approved	YYYY.MM.DD


Title
ROADING PLAN
SHEET 04 OF 08

Project No.
310206525

Scale at A1
1:500

Revision
D

Drawing No.
310206525-STN-00-210-DR-CI-070015

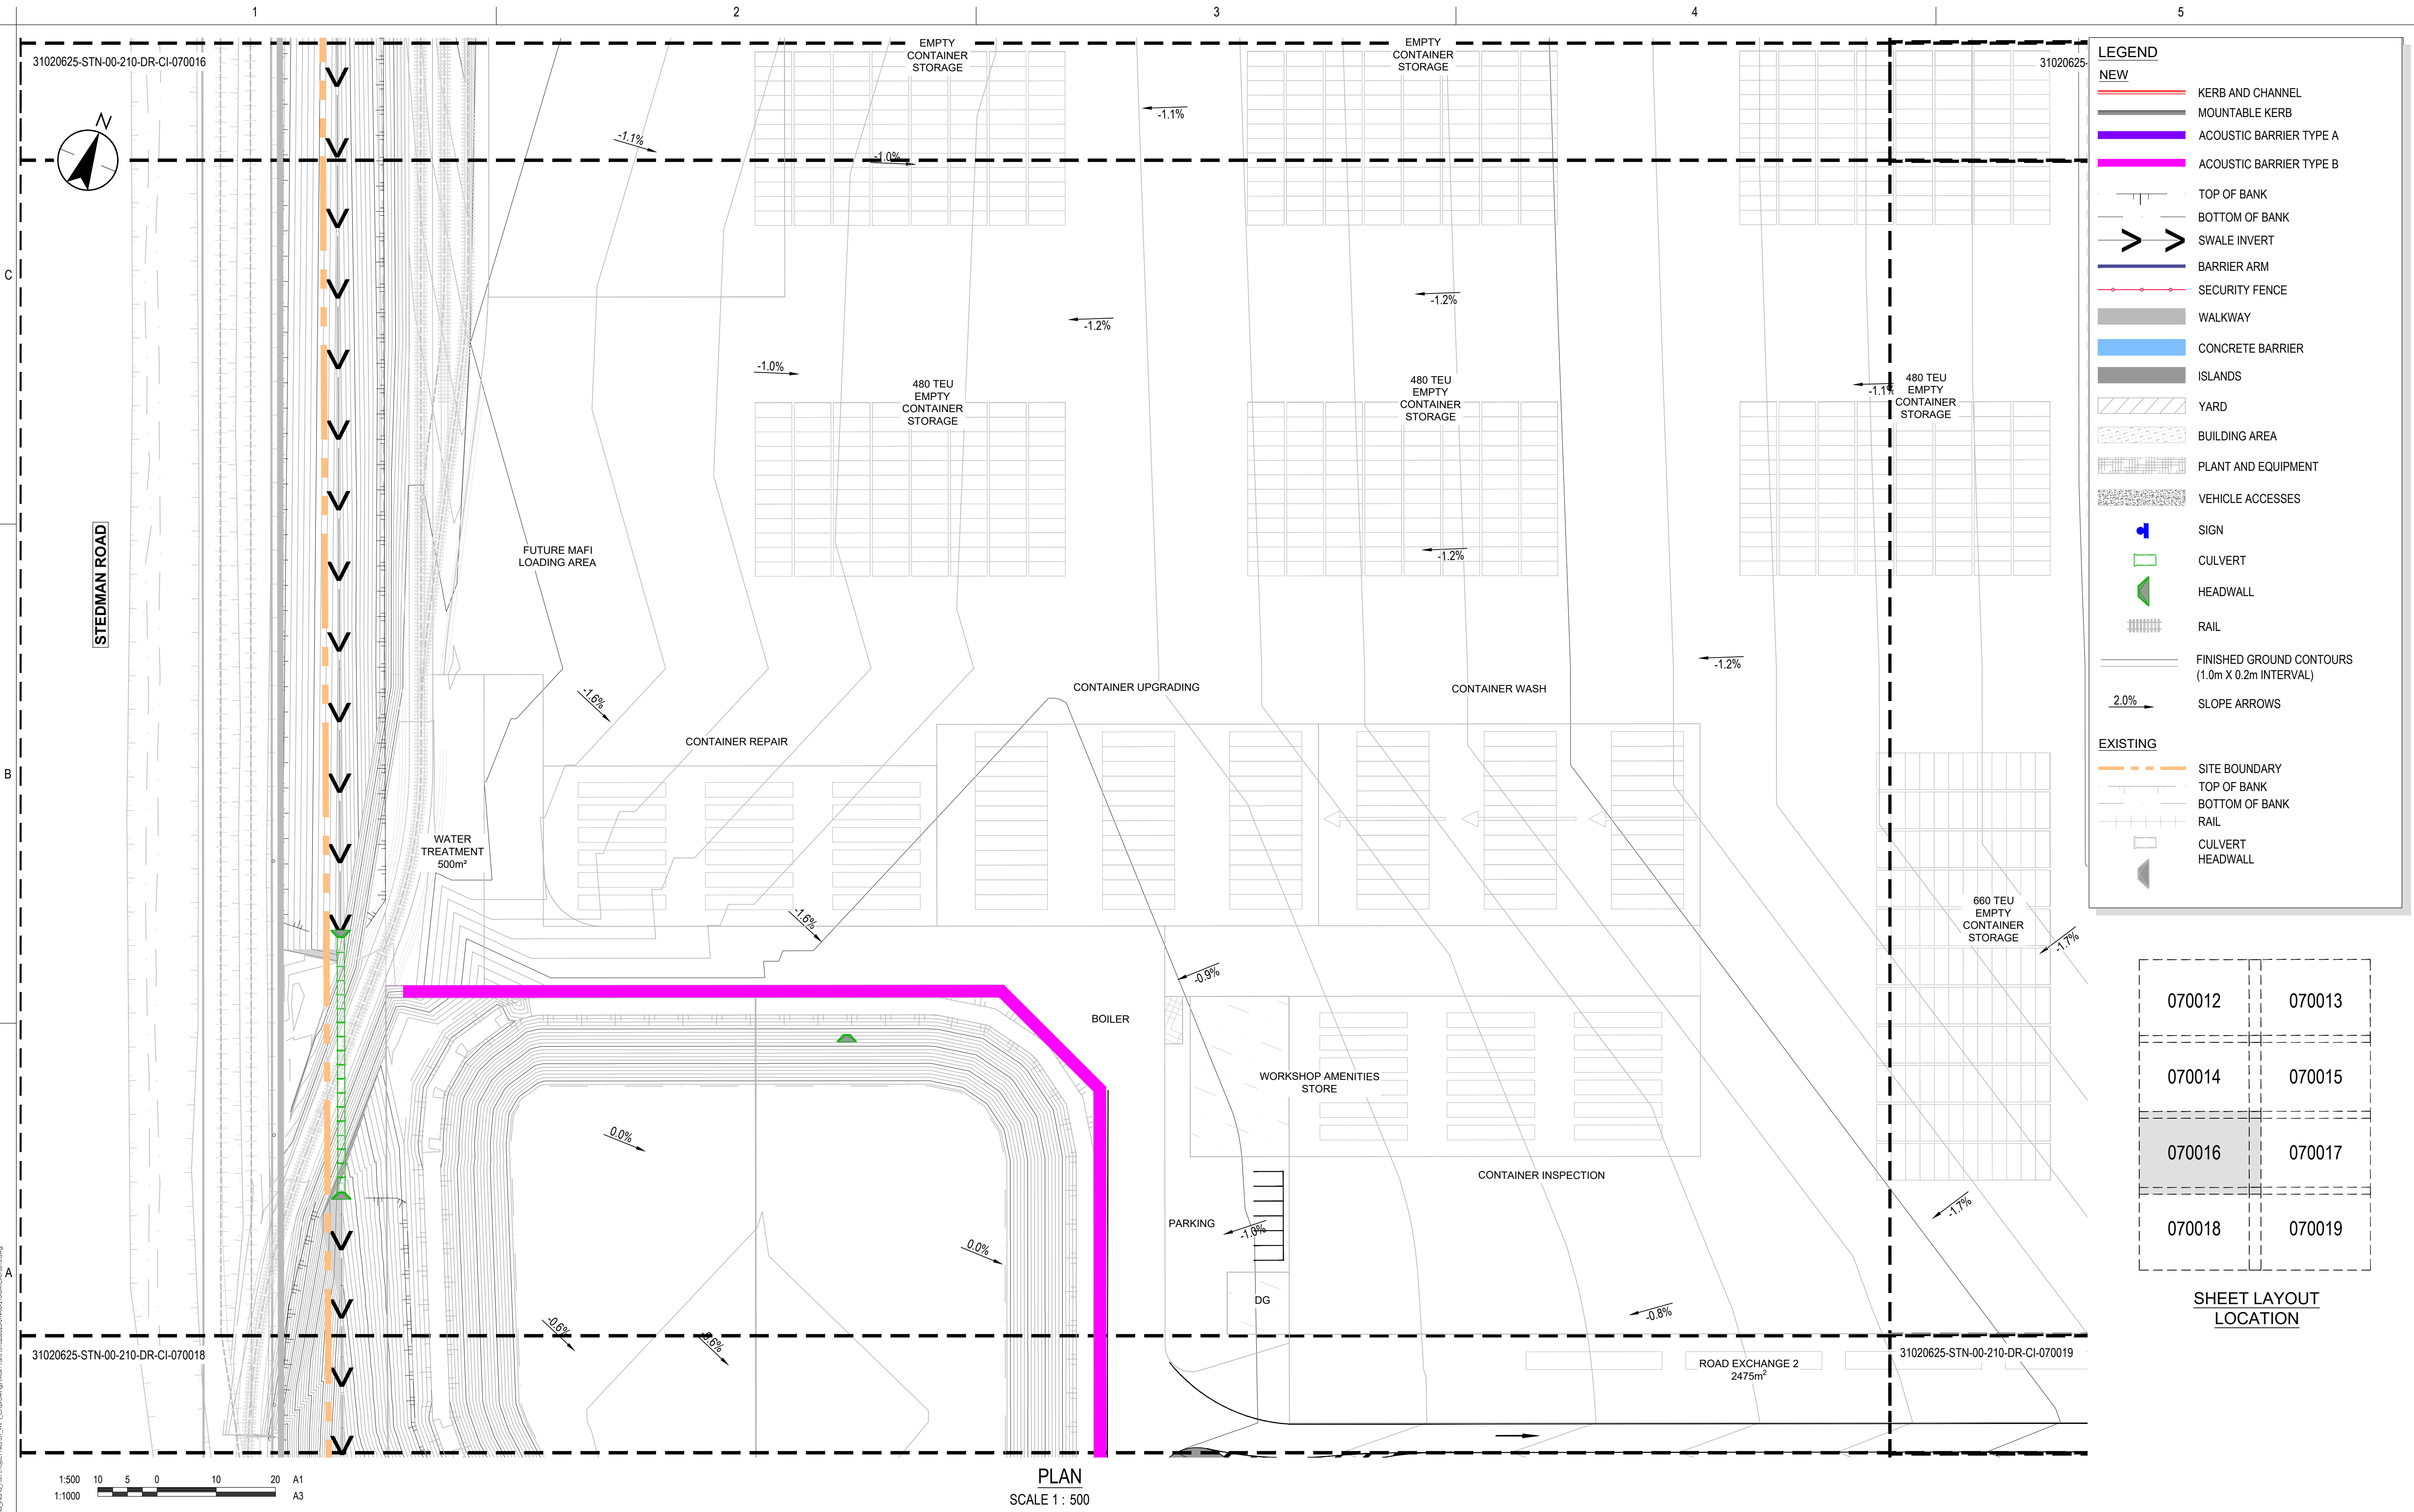

LEGEND

NEW

KERB AND CHANNEL

MOUNTABLE KERB

ACOUSTIC BARRIER TYPE A

ACOUSTIC BARRIER TYPE B

TOP OF BANK

BOTTOM OF BANK

SWALE INVERT

BARRIER ARM

SECURITY FENCE

WALKWAY

CONCRETE BARRIER

ISLANDS

YARD

BUILDING AREA

PLANT AND EQUIPMENT

VEHICLE ACCESSES

SIGN

CULVERT

HEADWALL

RAIL

FINISHED GROUND CONTOURS
(1.0m X 0.2m INTERVAL)

SLOPE ARROWS

EXISTING

SITE BOUNDARY

TOP OF BANK

BOTTOM OF BANK

RAIL

CULVERT

HEADWALL

070012	070013
070014	070015
070016	070017
070018	070019

SHEET LAYOUT
LOCATION

1:500
1:1000

A1
A3

PLAN

SCALE 1 : 500

Issue Status

A1

AUTHORISED FOR CONSENT

This document is suitable only for the purpose noted above. Use of this document for any other purpose is not permitted.

Coordinate System

NZGD North Tairā Circuit 2000

Datum

NZVD 2016

Colour Disclaimer

This drawing has been documented in colour. This drawing is required to be printed in colour. Failure to do so may result in loss of information. Black and white printing may be used if specific black and white documents have been obtained from Stantec.

Client/Project Logo

Southern Link

LOGISTICS PARK

Client/Project

SOUTHERN LINK PROPERTY Ltd

SOUTHERN LINK INLAND PORT

DEVELOPED CONCEPT DESIGN

Maninder Singh
Drawn

Reuben Orange
Designed

Andrew Guigley
Reviewed

Sarah Lloyd
Approved

2026.04.15
YYYY.MM.DD

Title

ROADING PLAN

SHEET 05 OF 08

Project No.

310206525

Revision

D


Scale at A1

1:500

Drawing No.

310206525-STN-00-210-DR-CI-070016

C:\Users\pavagani.DC\Documents\Stantec Consulting\310206525 STN-00-210-DR-CI-070016.dwg
Printed Date: 15/04/2025 2:34:34 pm

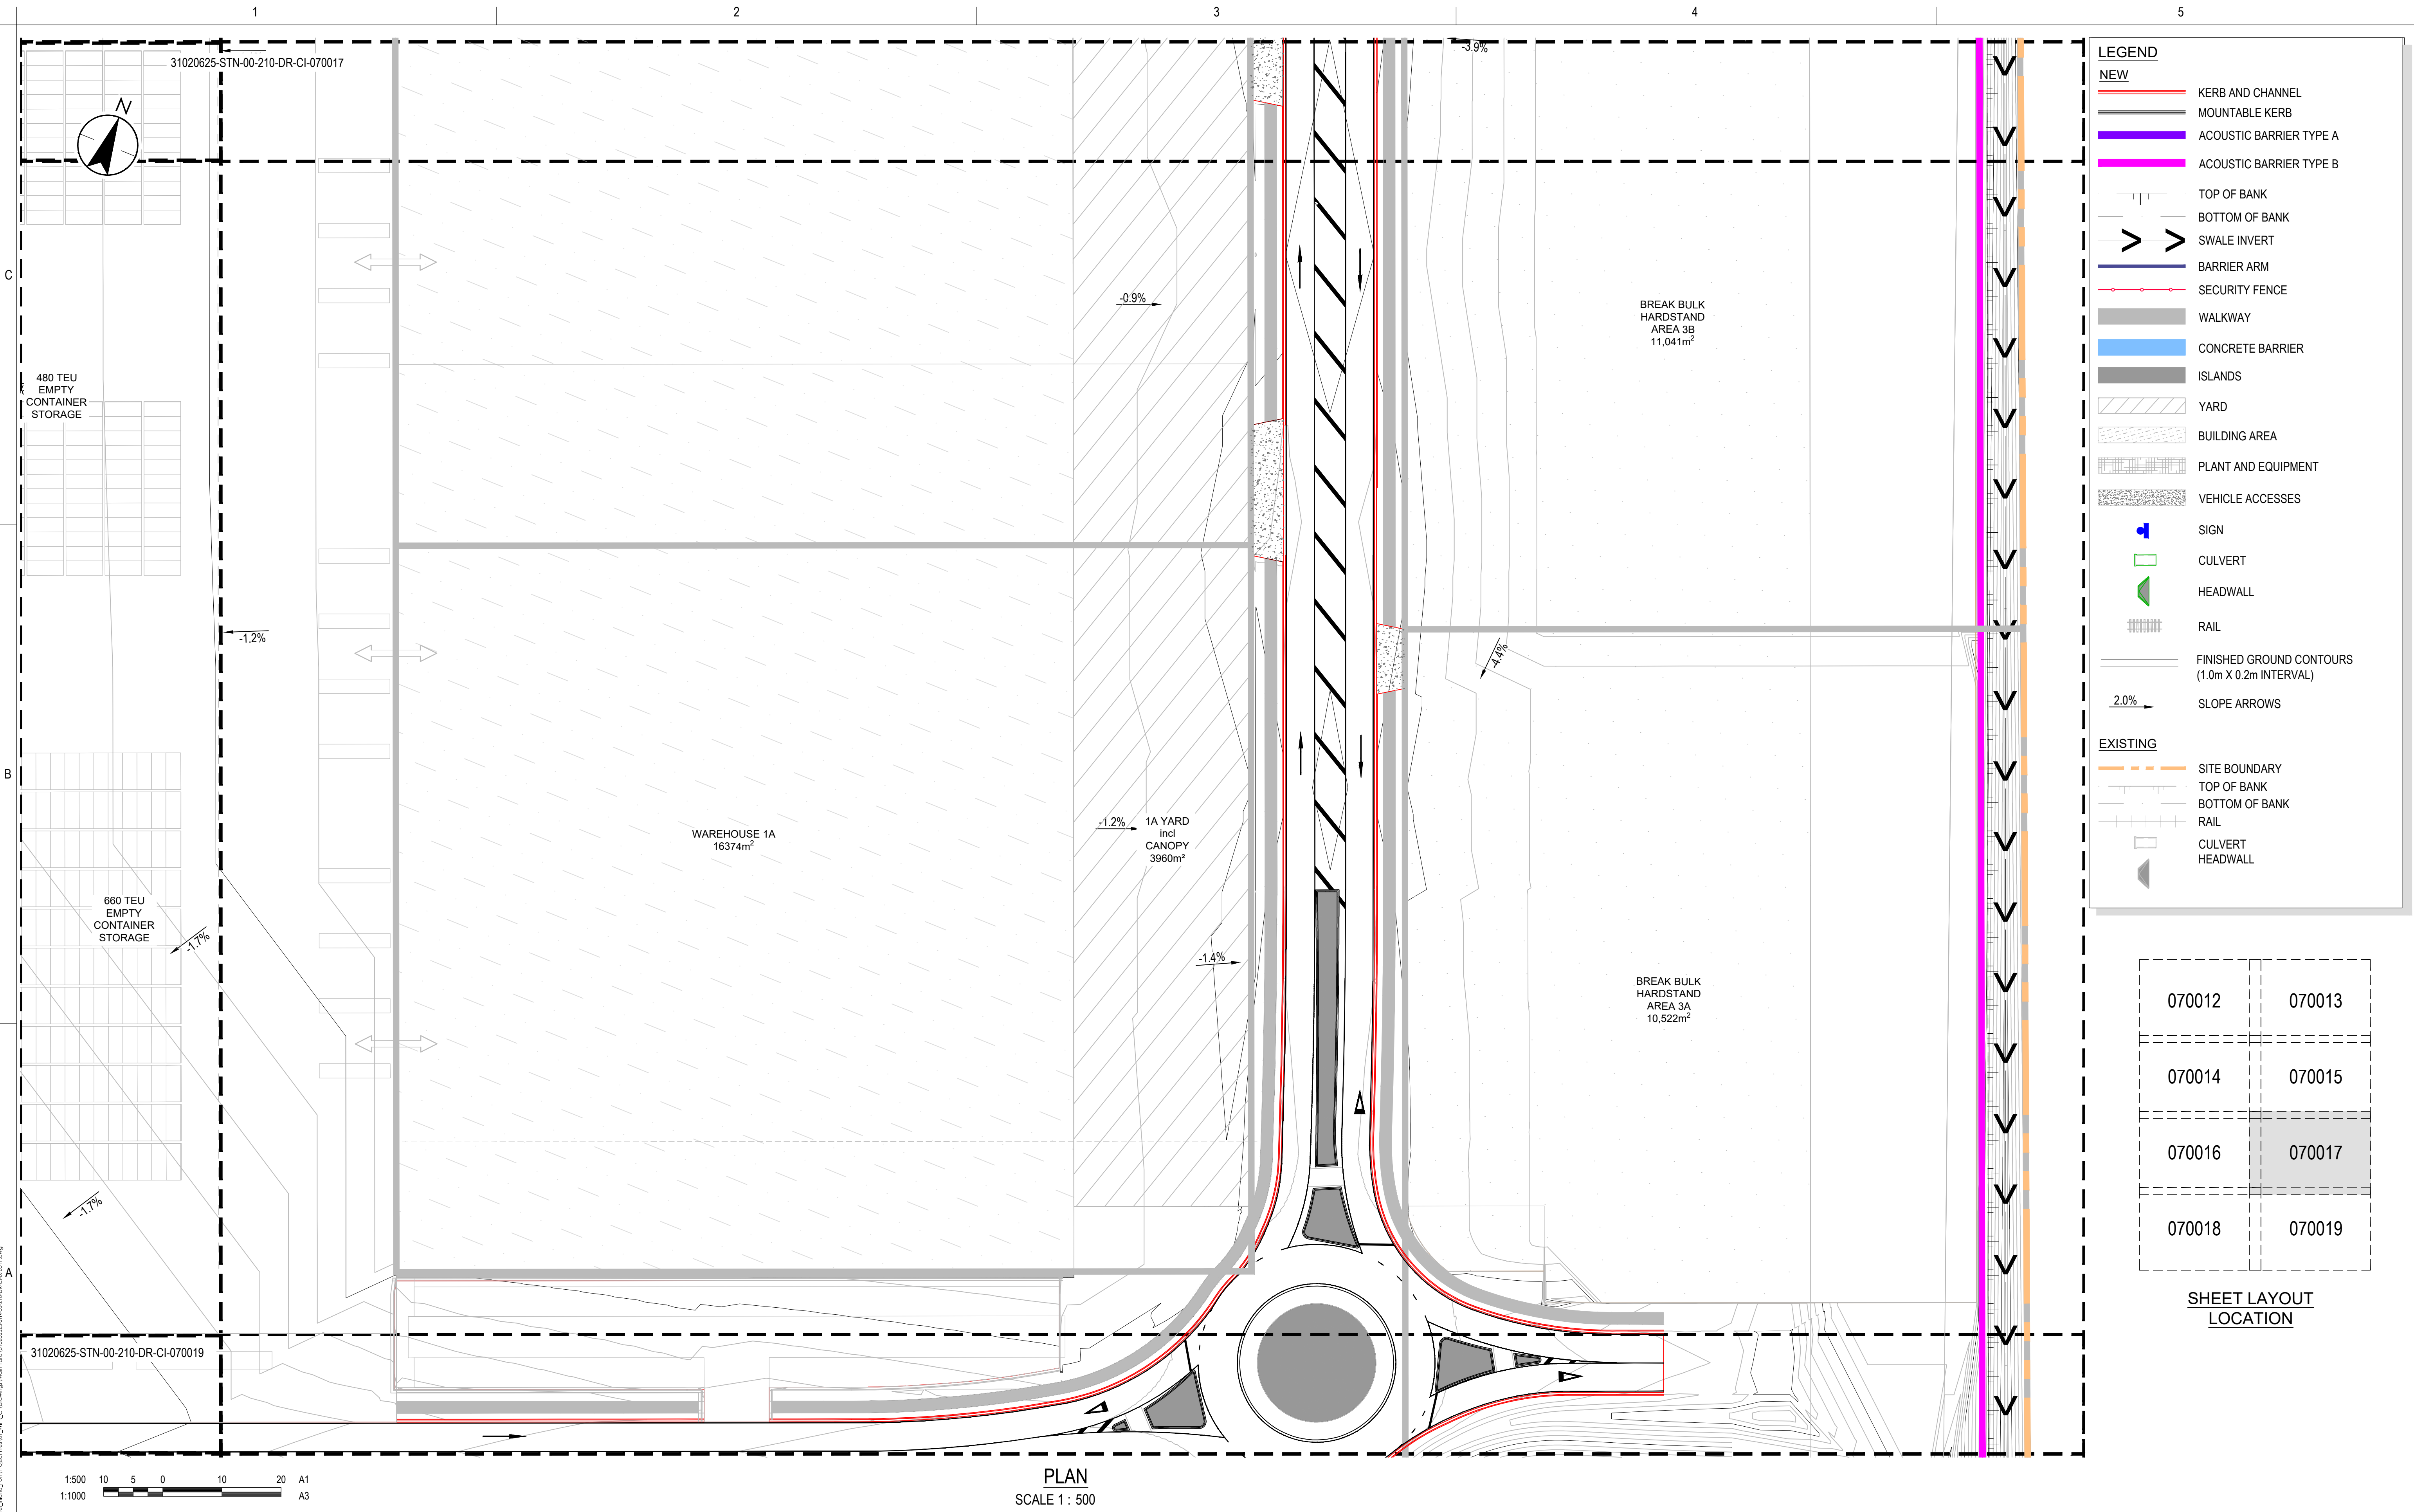

LEGEND

NEW

- KERB AND CHANNEL
- MOUNTABLE KERB
- ACOUSTIC BARRIER TYPE A
- ACOUSTIC BARRIER TYPE B
- TOP OF BANK
- BOTTOM OF BANK
- SWALE INVERT
- BARRIER ARM
- SECURITY FENCE
- WALKWAY
- CONCRETE BARRIER
- ISLANDS
- YARD
- BUILDING AREA
- PLANT AND EQUIPMENT
- VEHICLE ACCESSES
- SIGN
- CULVERT
- HEADWALL
- RAIL
- FINISHED GROUND CONTOURS (1.0m X 0.2m INTERVAL)
- SLOPE ARROWS

EXISTING

- SITE BOUNDARY
- TOP OF BANK
- BOTTOM OF BANK
- RAIL
- CULVERT
- HEADWALL

070012	070013
070014	070015
070016	070017
070018	070019

SHEET LAYOUT LOCATION

31020625-STN-00-210-DR-CI-070017

31020625-STN-00-210-DR-CI-070019

480 TEU
EMPTY
CONTAINER
STORAGE

660 TEU
EMPTY
CONTAINER
STORAGE

WAREHOUSE 1A
16374m²

1A YARD
incl
CANOPY
3960m²

BREAK BULK
HARDSTAND
AREA 3B
11,041m²

BREAK BULK
HARDSTAND
AREA 3A
10,522m²

1.500
1:1000

10 5 0 10 20
A1
A3

PLAN

SCALE 1 : 500

Issue Status

A1
AUTHORISED FOR CONSENT

This document is suitable only for the purpose noted above. Use of this document for any other purpose is not permitted.

Coordinate System
NZGD North Tairāhī Circuit 2000
Datum
NZVD 2016

Colour Disclaimer
This drawing has been documented in colour. This drawing is required to be printed in colour. Failure to do so may result in loss of information. Black and white printing may be used if specific black and white documents have been obtained from Stantec.

Client/Project Logo

Maninder Singh
Drawn

Reuben Orange
Designed

Andrew Guigley
Reviewed

Sarah Lloyd
Approved

2026.04.15
YYYY.MM.DD

Client/Project
SOUTHERN LINK PROPERTY Ltd
SOUTHERN LINK INLAND PORT
DEVELOPED CONCEPT DESIGN

Revision
D

Drawing No.
310206525-STN-00-210-DR-CI-070017


Title
ROADING PLAN
SHEET 06 OF 08

Project No.
310206525

Scale at A1
1:500

C:\Users\mango\OneDrive\Stantec\Consulting\310206525-STN-00-210-DR-CI-070017.dwg
Printed: 04/04/2025 2:42:29 pm
Original: 04/04/2025 2:42:29 pm

ORIGINAL SHEET - ISO A1

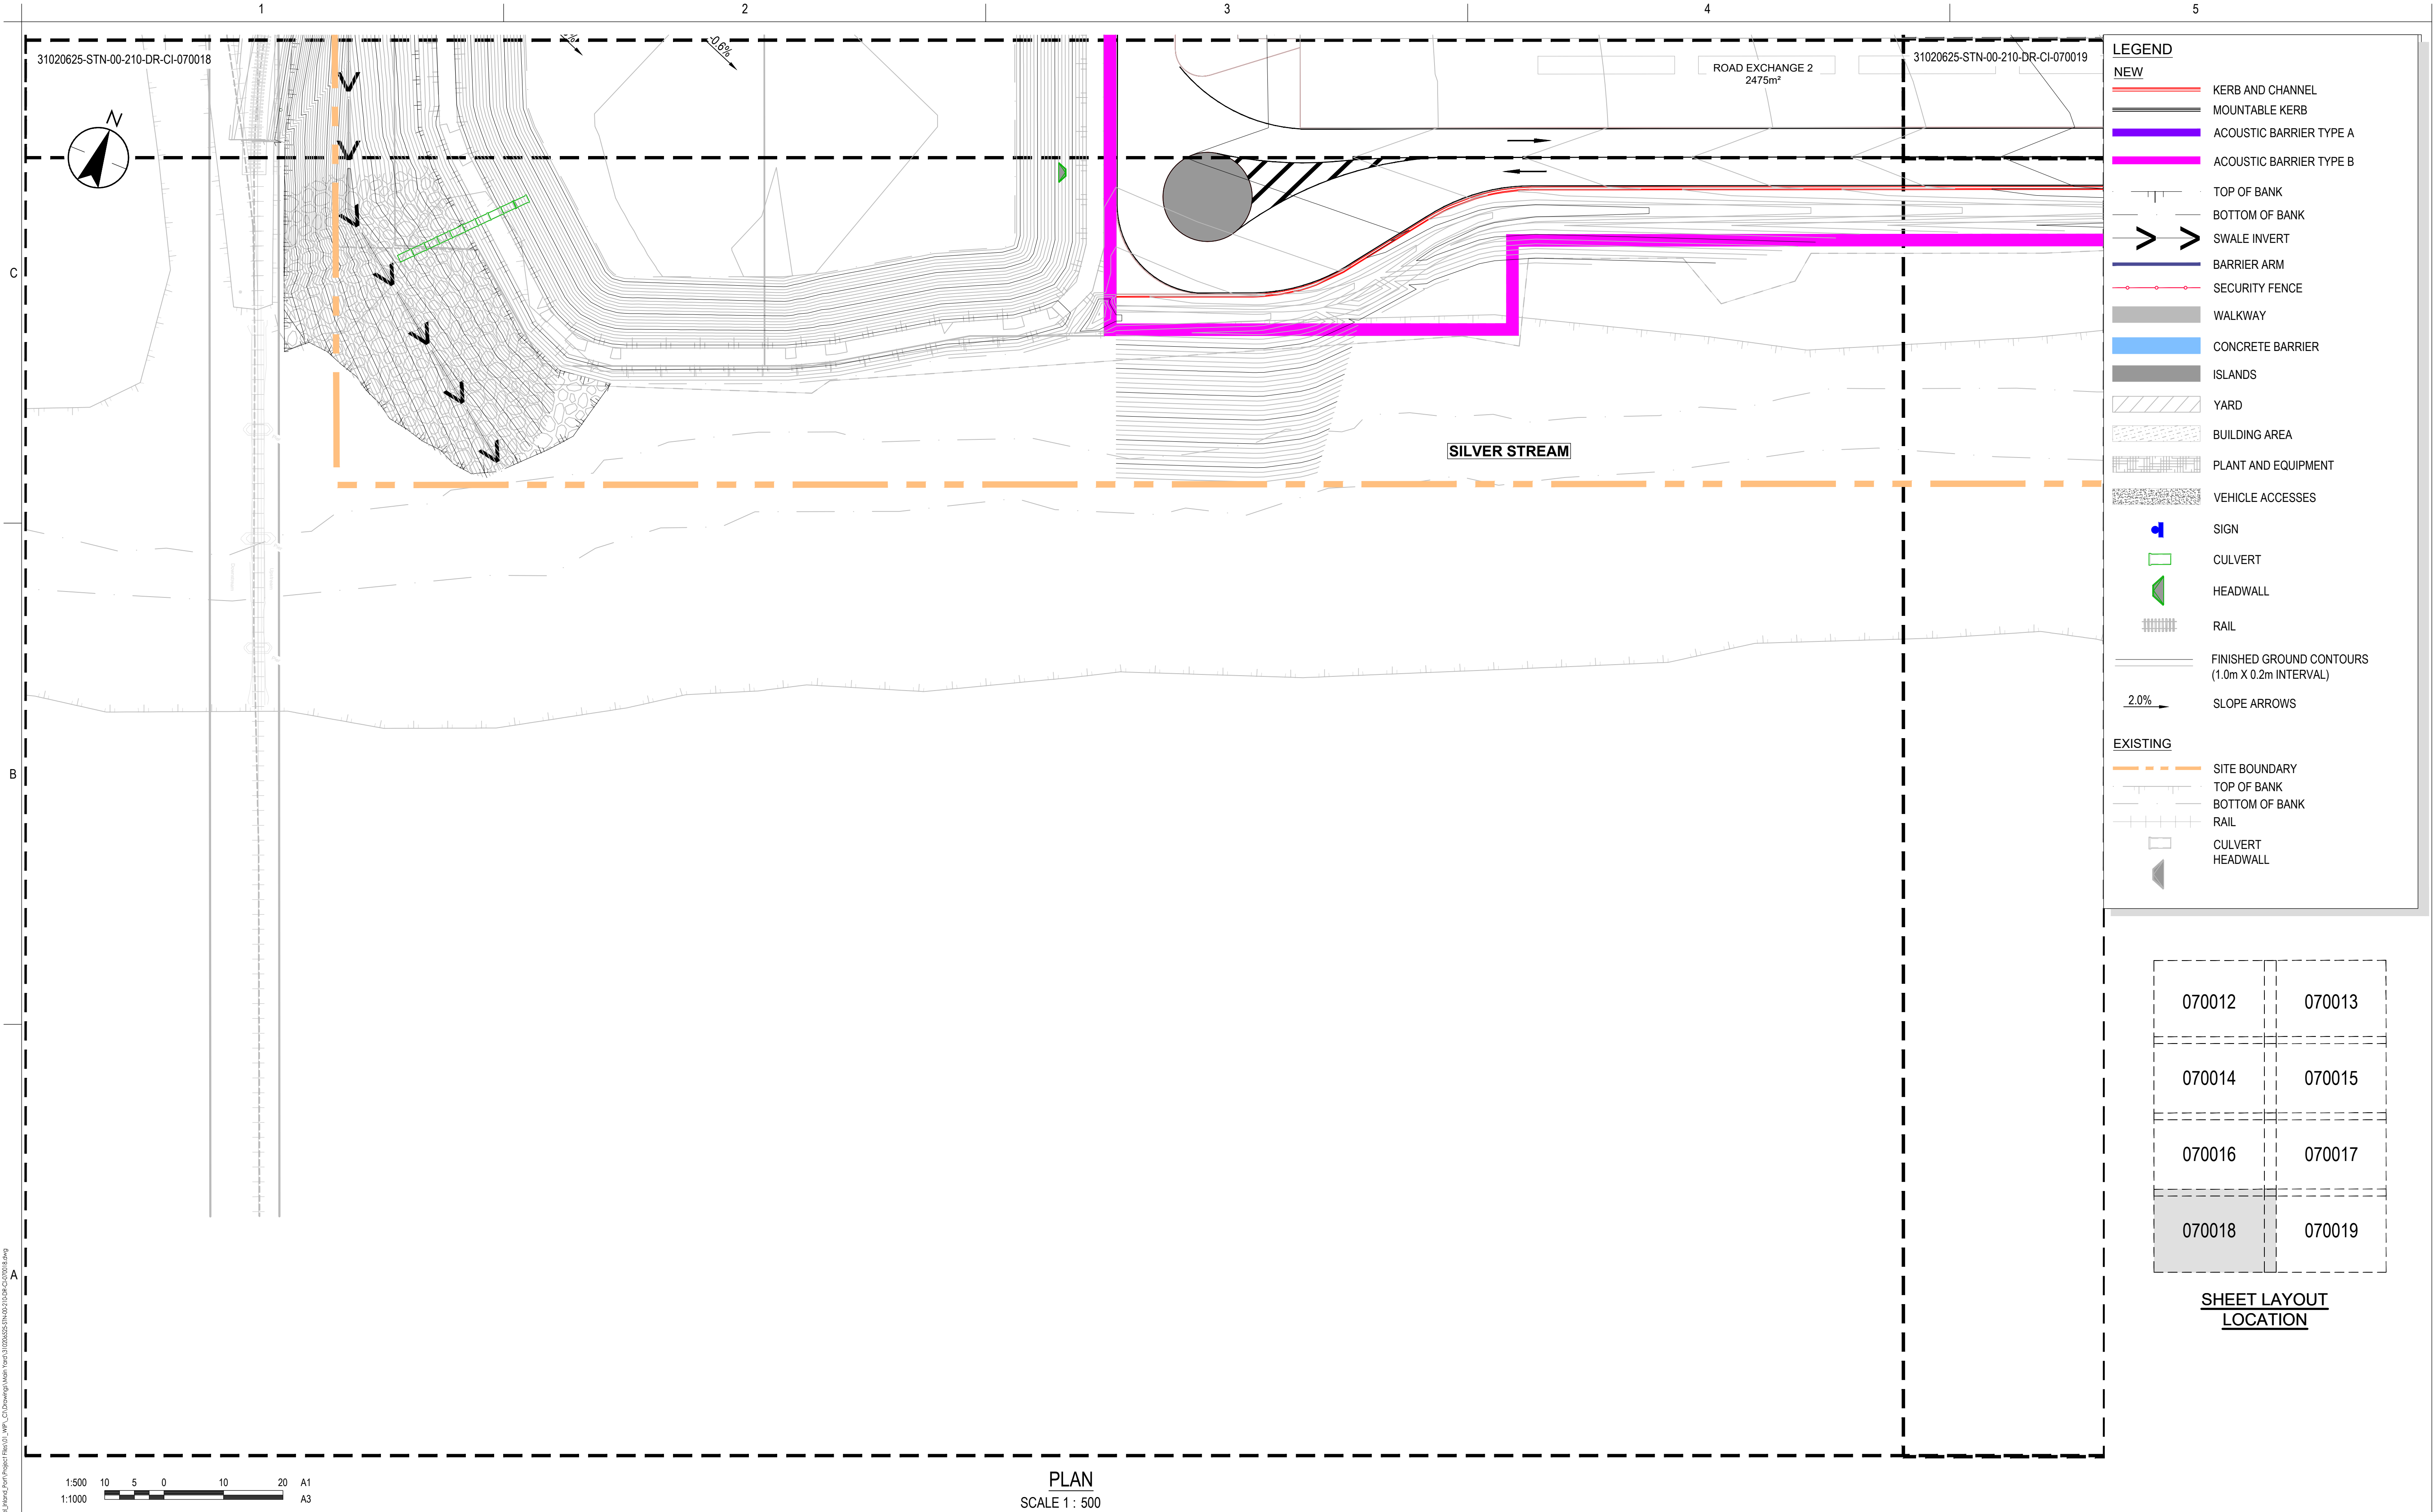

- LEGEND**
- NEW**
- KERB AND CHANNEL
 - MOUNTABLE KERB
 - ACOUSTIC BARRIER TYPE A
 - ACOUSTIC BARRIER TYPE B
 - TOP OF BANK
 - BOTTOM OF BANK
 - SWALE INVERT
 - BARRIER ARM
 - SECURITY FENCE
 - WALKWAY
 - CONCRETE BARRIER
 - ISLANDS
 - YARD
 - BUILDING AREA
 - PLANT AND EQUIPMENT
 - VEHICLE ACCESSES
 - SIGN
 - CULVERT
 - HEADWALL
 - RAIL
 - FINISHED GROUND CONTOURS (1.0m X 0.2m INTERVAL)
 - SLOPE ARROWS
- EXISTING**
- SITE BOUNDARY
 - TOP OF BANK
 - BOTTOM OF BANK
 - RAIL
 - CULVERT
 - HEADWALL

070012	070013
070014	070015
070016	070017
070018	070019

**SHEET LAYOUT
LOCATION**

C:\Users\mango\Documents\Stantec\Projects\31020625-STN-00-210-DR-CI-070018\WP_C\Drawings\Main\Road\31020625-STN-00-210-DR-CI-070018.dwg
Printed: Orange Revision Date: 15/04/2023 2:42:23 pm

1:500 10 5 0 10 20 A1
1:1000 A3

PLAN
SCALE 1 : 500

D	UPDATED ISSUE FOR CONSENT	RO	FZ	26.04.15
C	ISSUED FOR CONSENT	BG	SL	26.02.20
B	ISSUED FOR CONCEPT DESIGN	BG	SL	26.02.05
A	ISSUED FOR CONCEPT DESIGN	MS	FZ	25.12.19
Issued/Revision		By	Appd	YYYY.MM.DD

Issue Status
**A1
AUTHORISED FOR CONSENT**

This document is suitable only for the purpose noted above.
Use of this document for any other purpose is not permitted.

Coordinate System
NZGD North Tairāhī Circuit 2000
Datum
NZVD 2016

Colour Disclaimer

This drawing has been documented in colour. This drawing is required to be printed in colour. Failure to do so may result in loss of information. Black and white printing may be used if specific black and white documents have been obtained from Stantec.



Copyright Reserved

The Copyrights to all designs and drawings are the property of Stantec. Reproduction or use for any purpose other than that authorised by Stantec is forbidden.
The Contractor shall verify and be responsible for all dimensions. DO NOT scale the drawing - any errors or omissions shall be reported to Stantec without delay.

Client/Project Logo



Client/Project
SOUTHERN LINK PROPERTY Ltd
SOUTHERN LINK INLAND PORT
DEVELOPED CONCEPT DESIGN

Maninder Singh	Reuben Orange	Andrew Guigley	Sarah Lloyd	2026.04.15
Drawn	Designed	Reviewed	Approved	YYYY.MM.DD

Title
ROADING PLAN
SHEET 07 OF 08

Project No.
310206525

Scale at A1
1:500

Revision
D
Drawing No.
310206525-STN-00-210-DR-CI-070018

