

NOTE: THIS CUT TO FILL PLAN IS INDICATIVE ONLY AND IS BASED ON EXISTING AND PROPOSED FINISH LEVELS. IMPORTED FILL, CLAY AND ROADING AGGREGATE REQUIRED FOR PEAT PRELOADING ARE NOT REFLECTED IN THE INITIAL EARTHWORKS BALANCE. FOLLOWING COMPLETION OF PRELOADING, THIS MATERIAL WILL BE REUSED WITHIN THE BRYMER DEVELOPMENT TO ADDRESS THE FILL DEFICIT THEN ACHIEVING AN OVERALL BALANCED CUT TO FILL VOLUME AT PROJECT COMPLETION.

- NOTES
1. ALL WORKS TO BE IN ACCORDANCE WITH WAIKATO REGIONAL INFRASTRUCTURE TECHNICAL SPECIFICATIONS.
 2. IT IS THE CONTRACTORS RESPONSIBILITY TO LOCATE ALL SERVICES THAT MAY BE AFFECTED BY THEIR OPERATIONS.
 3. THE CONTRACTOR SHALL COMPLY WITH ALL RELEVANT HEALTH AND SAFETY REQUIREMENTS.
 4. THE CONTRACTOR SHALL OBTAIN ALL NECESSARY APPROVAL FROM UTILITY OPERATORS BEFORE COMMENCING WORK UNDER OR NEAR THEIR SERVICES.
 5. SEDIMENT CONTROL SHALL BE INSTALLED AND OPERATIONAL BEFORE EARTHWORKS START ONSITE IN ACCORDANCE WITH COUNCIL STANDARDS.
 6. CONTRACTOR SHALL PROVIDE ASBUILT OF WORKING SEDIMENT CONTROL DEVICES AND CONFIRMATION OF POND/DECENT VOLUMES TO ENGINEER.

LEGEND

	EX BDY
	PROP BDY
	EX MAJOR CONTOUR
	EX MINOR CONTOUR

Cut/Fill Table			
Number #	Minimum Elevation	Maximum Elevation	Color
1	-999	-2.500	
2	-2.500	-2.000	
3	-2.000	-1.500	
4	-1.500	-1.000	
5	-1.000	-0.500	
6	-0.500	0	
7	0	0.500	
8	0.500	1.000	
9	1.000	1.500	
10	1.500	2.000	
11	2.000	2.500	
12	2.500	999	

A	FAST TRACK	AP	08/2026
Rev	Description	By	Date
		By	Date
Survey	MAVEN		10/2025
Design	TCH		10/2025
Drawn	TCH		10/2025
Checked	DJM		08/2026



Maven Waikato
07 242 0601
info@maven.co.nz
www.maven.co.nz
Level 1 286 Victoria Street, Hamilton
New Zealand


Project
**BRYMER FARMS
FOR
BRYMER FARMS
LIMITED**

Title
**PROPOSED
EARTHWORK STAGING
OVERVIEW PLAN**


Project no.	119014		
Scale	1:7500 @ A3		
Cad file	119014-C210-EARTHWORKS-STAGING.DWG		
Drawing no.	C210	Rev	A

EARTHWORK STAGING (SURFACE EGL -300 COMPARISON WITH SURFACE PGL) NOTE: NO ALLOWANCE FOR SERVICES TRENCHES, VOLUMES ARE UNFACTORED AND IN SITU					
STAGE	AREA (m²)	CUT (m³)	FILL (m³)	BALANCE (m³)	TOPSOIL STRIPED (m³)
1	241,945.9	230,708.4	382,122.5	FILL = 151,414.1	72,583.8
2	194,325.5	10,570.7	282,985.2	FILL = 272,414.5	58,297.7
3	169,622.6	240,351.8	195,150.2	CUT = 45,201.5	50,886.8
4	98,422.5	121,670.1	41,320.8	CUT = 80,349.2	29,526.8
OVERALL	701,185.9	603,251.7	899,961.6	FILL = 296,710.0	210,355.8

RESOURCE CONSENT

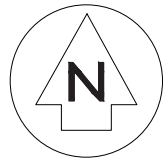

NOTE: THIS CUT TO FILL PLAN IS INDICATIVE ONLY AND IS BASED ON EXISTING AND PROPOSED FINISH LEVELS. IMPORTED FILL, CLAY AND ROADING AGGREGATE REQUIRED FOR PEAT PRELOADING ARE NOT REFLECTED IN THE INITIAL EARTHWORKS BALANCE. FOLLOWING COMPLETION OF PRELOADING, THIS MATERIAL WILL BE REUSED WITHIN THE BRYMER DEVELOPMENT TO ADDRESS THE FILL DEFICIT THEN ACHIEVING AN OVERALL BALANCED CUT TO FILL VOLUME AT PROJECT COMPLETION.

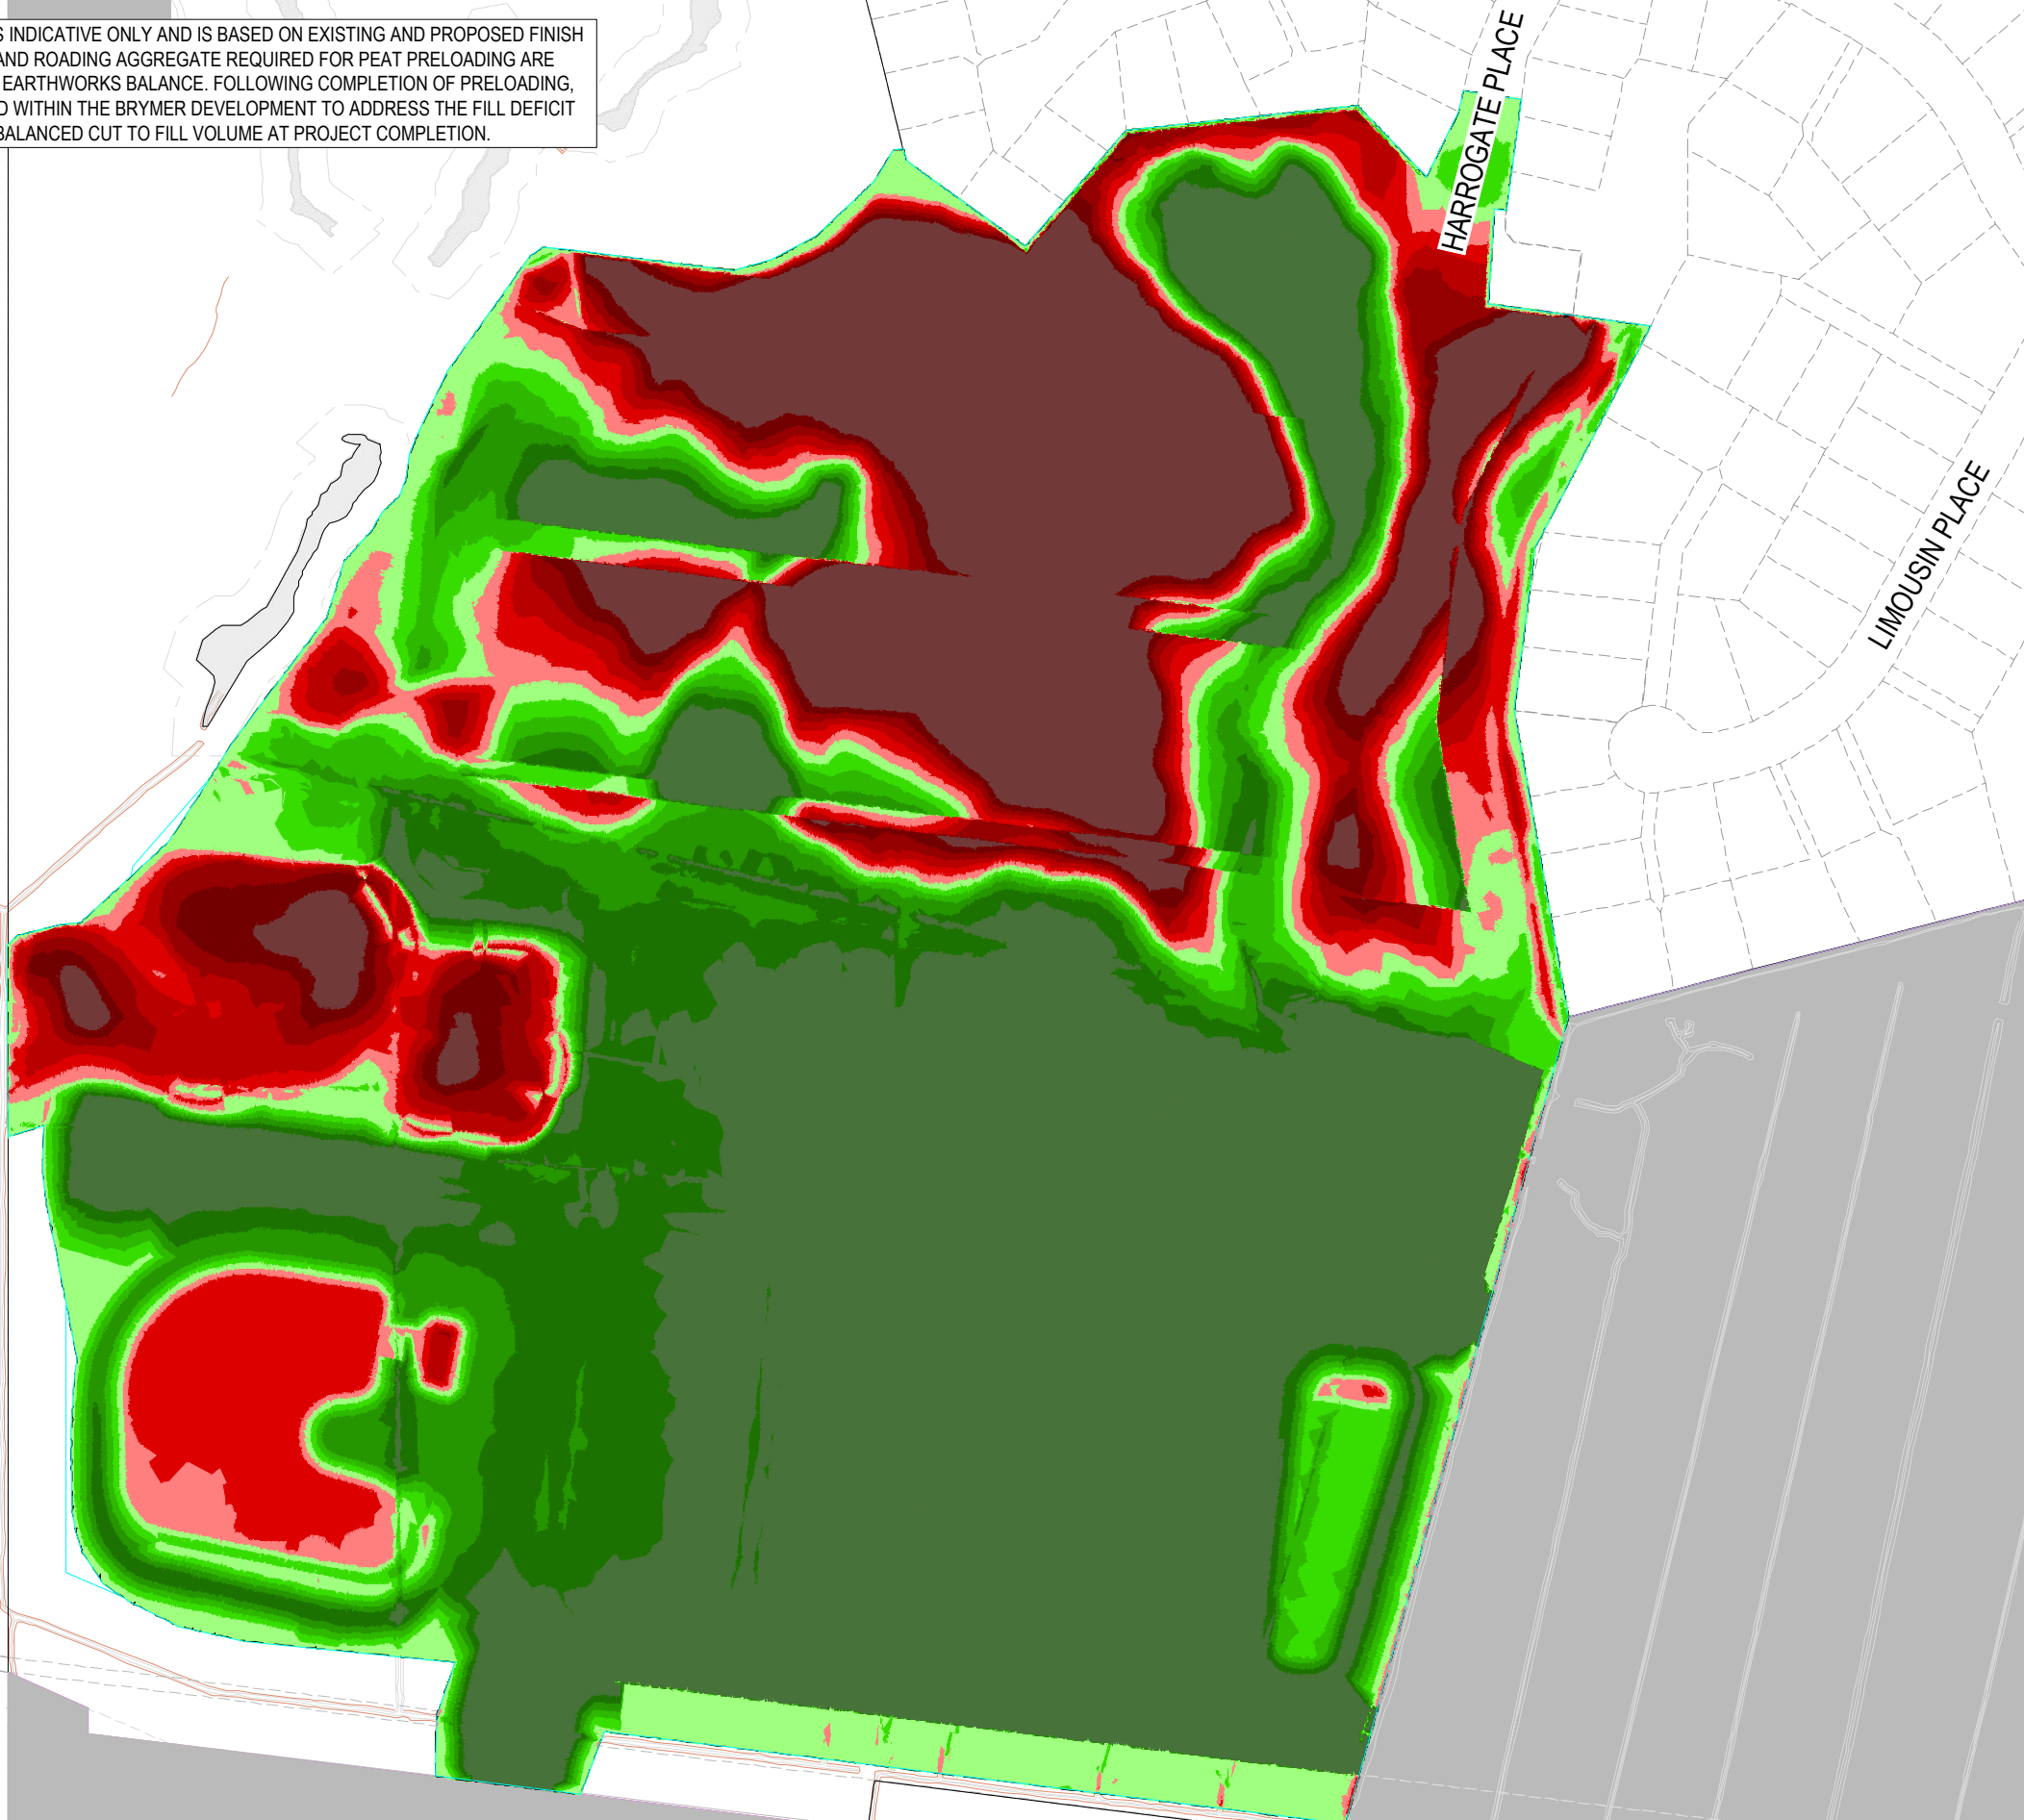

- NOTES
1. ALL WORKS TO BE IN ACCORDANCE WITH WAIKATO REGIONAL INFRASTRUCTURE TECHNICAL SPECIFICATIONS.
 2. IT IS THE CONTRACTORS RESPONSIBILITY TO LOCATE ALL SERVICES THAT MAY BE AFFECTED BY THEIR OPERATIONS.
 3. THE CONTRACTOR SHALL COMPLY WITH ALL RELEVANT HEALTH AND SAFETY REQUIREMENTS.
 4. THE CONTRACTOR SHALL OBTAIN ALL NECESSARY APPROVAL FROM UTILITY OPERATORS BEFORE COMMENCING WORK UNDER OR NEAR THEIR SERVICES.
 5. SEDIMENT CONTROL SHALL BE INSTALLED AND OPERATIONAL BEFORE EARTHWORKS START ONSITE IN ACCORDANCE WITH COUNCIL STANDARDS.
 6. CONTRACTOR SHALL PROVIDE ASBUILT OF WORKING SEDIMENT CONTROL DEVICES AND CONFIRMATION OF POND/DECENT VOLUMES TO ENGINEER.

LEGEND

	EX BDY
	PROP BDY
	EX MAJOR CONTOUR
	EX MINOR CONTOUR

Cut/Fill Table			
Number #	Minimum Elevation	Maximum Elevation	Color
1	-999	-2.500	
2	-2.500	-2.000	
3	-2.000	-1.500	
4	-1.500	-1.000	
5	-1.000	-0.500	
6	-0.500	0	
7	0	0.500	
8	0.500	1.000	
9	1.000	1.500	
10	1.500	2.000	
11	2.000	2.500	
12	2.500	999	

A	FAST TRACK	AP	08/2026
Rev	Description	By	Date
		By	Date
Survey	MAVEN		10/2025
Design	TCH		10/2025
Drawn	TCH		10/2025
Checked	DJM		08/2026



Maven Waikato
07 242 0601
info@maven.co.nz
www.maven.co.nz
Level 1 286 Victoria Street, Hamilton
New Zealand

Project
**BRYMER FARMS
FOR
BRYMER FARMS
LIMITED**


Title
**PROPOSED
EARTHWORKS
STAGE 1 PLAN**

Project no.	119014
Scale	1:7500 @ A3
Cad file	119014-C210-EARTHWORKS-STAGING.DWG
Drawing no.	C210-1
Rev	A

EARTHWORK STAGING
(SURFACE EGL -300 COMPARISON WITH SURFACE PGL)
NOTE: NO ALLOWANCE FOR SERVICES TRENCHES, VOLUMES ARE UNFACTORED AND IN SITU

STAGE	AREA (m²)	CUT (m³)	FILL (m³)	BALANCE (m³)	TOPSOIL STRIPED (m³)
1	241,945.9	230,708.4	382,122.5	FILL =151,414.1	72,583.8

RESOURCE CONSENT

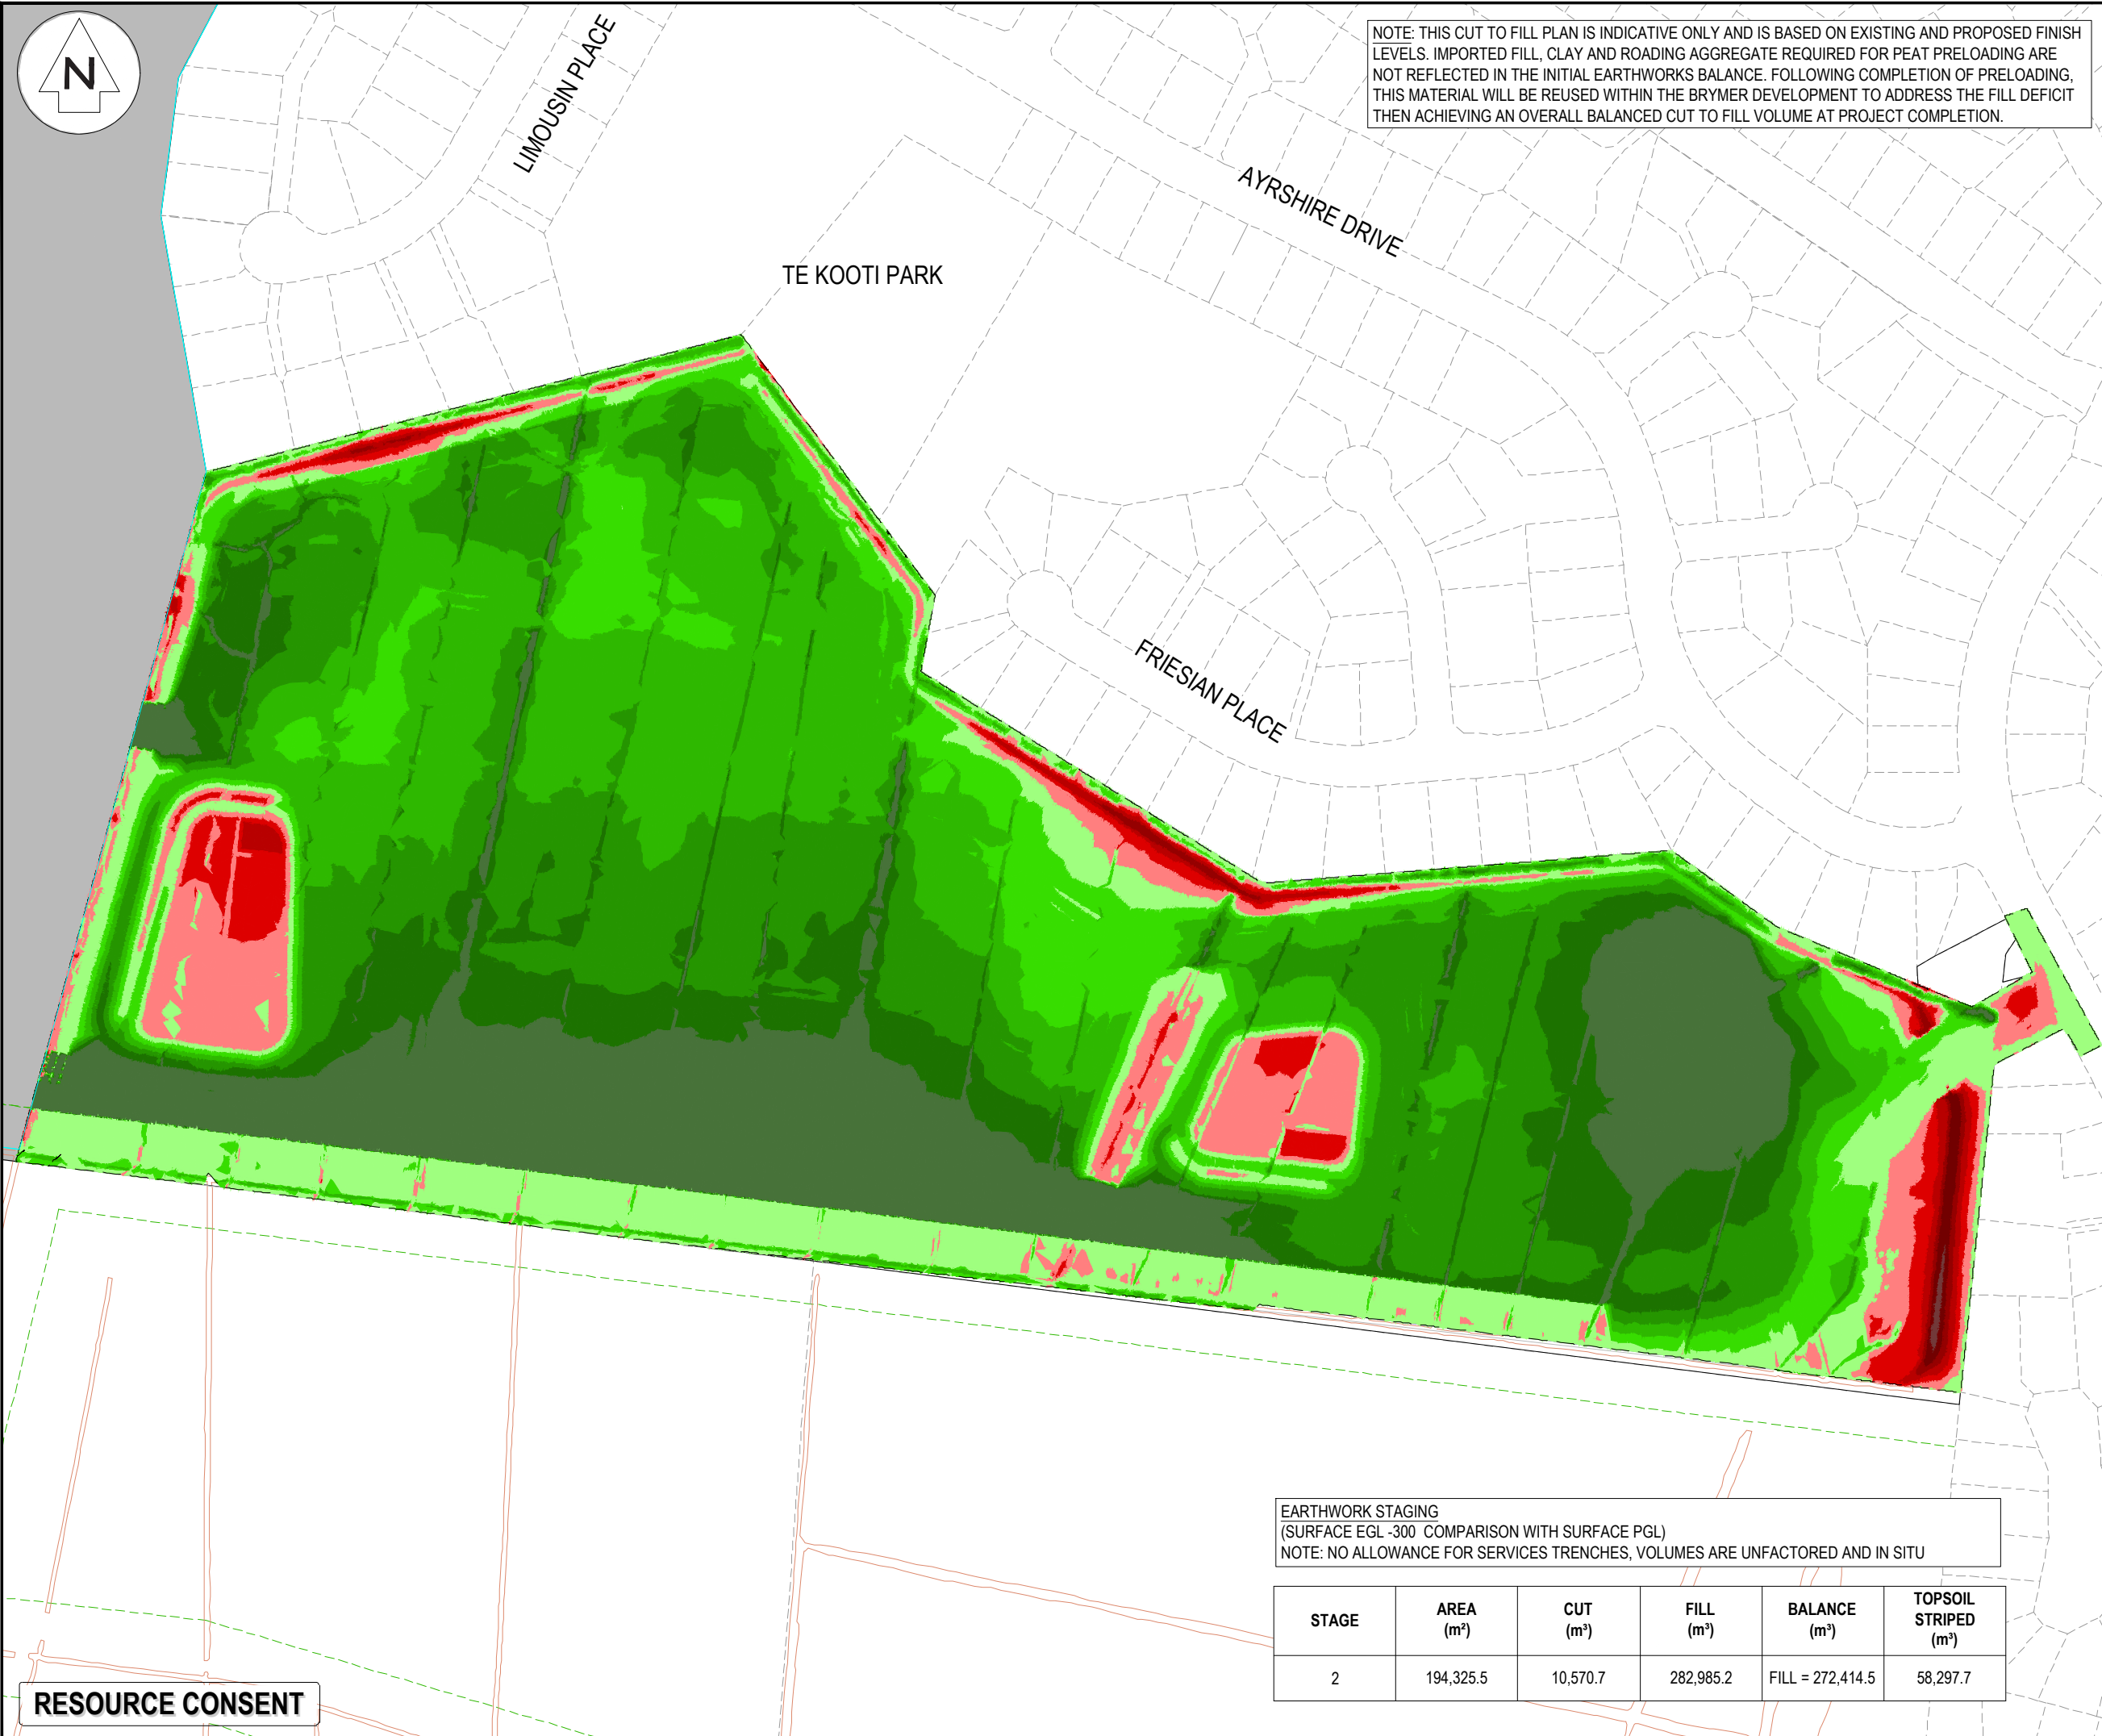

NOTE: THIS CUT TO FILL PLAN IS INDICATIVE ONLY AND IS BASED ON EXISTING AND PROPOSED FINISH LEVELS. IMPORTED FILL, CLAY AND ROADING AGGREGATE REQUIRED FOR PEAT PRELOADING ARE NOT REFLECTED IN THE INITIAL EARTHWORKS BALANCE. FOLLOWING COMPLETION OF PRELOADING, THIS MATERIAL WILL BE REUSED WITHIN THE BRYMER DEVELOPMENT TO ADDRESS THE FILL DEFICIT THEN ACHIEVING AN OVERALL BALANCED CUT TO FILL VOLUME AT PROJECT COMPLETION.

- NOTES
1. ALL WORKS TO BE IN ACCORDANCE WITH WAIKATO REGIONAL INFRASTRUCTURE TECHNICAL SPECIFICATIONS.
 2. IT IS THE CONTRACTORS RESPONSIBILITY TO LOCATE ALL SERVICES THAT MAY BE AFFECTED BY THEIR OPERATIONS.
 3. THE CONTRACTOR SHALL COMPLY WITH ALL RELEVANT HEALTH AND SAFETY REQUIREMENTS.
 4. THE CONTRACTOR SHALL OBTAIN ALL NECESSARY APPROVAL FROM UTILITY OPERATORS BEFORE COMMENCING WORK UNDER OR NEAR THEIR SERVICES.
 5. SEDIMENT CONTROL SHALL BE INSTALLED AND OPERATIONAL BEFORE EARTHWORKS START ONSITE IN ACCORDANCE WITH COUNCIL STANDARDS.
 6. CONTRACTOR SHALL PROVIDE ASBUILT OF WORKING SEDIMENT CONTROL DEVICES AND CONFIRMATION OF POND/DECENT VOLUMES TO ENGINEER.

LEGEND

	EX BDY
	PROP BDY
	EX MAJOR CONTOUR
	EX MINOR CONTOUR

Cut/Fill Table			
Number #	Minimum Elevation	Maximum Elevation	Color
1	-999	-2.500	
2	-2.500	-2.000	
3	-2.000	-1.500	
4	-1.500	-1.000	
5	-1.000	-0.500	
6	-0.500	0	
7	0	0.500	
8	0.500	1.000	
9	1.000	1.500	
10	1.500	2.000	
11	2.000	2.500	
12	2.500	999	

A	FAST TRACK	AP	08/2026
Rev	Description	By	Date
Survey	MAVEN		10/2025
Design	TCH		10/2025
Drawn	TCH		10/2025
Checked			



Maven Waikato
07 242 0601
info@maven.co.nz
www.maven.co.nz
Level 1 286 Victoria Street, Hamilton
New Zealand

Project
**BRYMER FARMS
FOR
BRYMER FARMS
LIMITED**


Title
**PROPOSED
EARTHWORKS
STAGE 2 PLAN**

Project no.	119014
Scale	1:7500 @ A3
Cad file	119014-C210-EARTHWORKS-STAGING.DWG
Drawing no.	C210-2
Rev	A

EARTHWORK STAGING
(SURFACE EGL -300 COMPARISON WITH SURFACE PGL)
NOTE: NO ALLOWANCE FOR SERVICES TRENCHES, VOLUMES ARE UNFACTORED AND IN SITU

STAGE	AREA (m²)	CUT (m³)	FILL (m³)	BALANCE (m³)	TOPSOIL STRIPED (m³)
2	194,325.5	10,570.7	282,985.2	FILL = 272,414.5	58,297.7

RESOURCE CONSENT

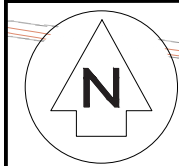

NOTE: THIS CUT TO FILL PLAN IS INDICATIVE ONLY AND IS BASED ON EXISTING AND PROPOSED FINISH LEVELS. IMPORTED FILL, CLAY AND ROADING AGGREGATE REQUIRED FOR PEAT PRELOADING ARE NOT REFLECTED IN THE INITIAL EARTHWORKS BALANCE. FOLLOWING COMPLETION OF PRELOADING, THIS MATERIAL WILL BE REUSED WITHIN THE BRYMER DEVELOPMENT TO ADDRESS THE FILL DEFICIT THEN ACHIEVING AN OVERALL BALANCED CUT TO FILL VOLUME AT PROJECT COMPLETION.

- NOTES
1. ALL WORKS TO BE IN ACCORDANCE WITH WAIKATO REGIONAL INFRASTRUCTURE TECHNICAL SPECIFICATIONS.
 2. IT IS THE CONTRACTORS RESPONSIBILITY TO LOCATE ALL SERVICES THAT MAY BE AFFECTED BY THEIR OPERATIONS.
 3. THE CONTRACTOR SHALL COMPLY WITH ALL RELEVANT HEALTH AND SAFETY REQUIREMENTS.
 4. THE CONTRACTOR SHALL OBTAIN ALL NECESSARY APPROVAL FROM UTILITY OPERATORS BEFORE COMMENCING WORK UNDER OR NEAR THEIR SERVICES.
 5. SEDIMENT CONTROL SHALL BE INSTALLED AND OPERATIONAL BEFORE EARTHWORKS START ONSITE IN ACCORDANCE WITH COUNCIL STANDARDS.
 6. CONTRACTOR SHALL PROVIDE ASBUILT OF WORKING SEDIMENT CONTROL DEVICES AND CONFIRMATION OF POND/DECENT VOLUMES TO ENGINEER.

LEGEND

————	EX BDY
————	PROP BDY
————	EX MAJOR CONTOUR
- - - - -	EX MINOR CONTOUR

Cut/Fill Table			
Number #	Minimum Elevation	Maximum Elevation	Color
1	-999	-2.500	
2	-2.500	-2.000	
3	-2.000	-1.500	
4	-1.500	-1.000	
5	-1.000	-0.500	
6	-0.500	0	
7	0	0.500	
8	0.500	1.000	
9	1.000	1.500	
10	1.500	2.000	
11	2.000	2.500	
12	2.500	999	

A	FAST TRACK	AP	08/2026
Rev	Description	By	Date
		By	Date
Survey	MAVEN		10/2025
Design	TCH		10/2025
Drawn	TCH		10/2025
Checked	DJM		08/2026



Maven Waikato
07 242 0601
info@maven.co.nz
www.maven.co.nz
Level 1 286 Victoria Street, Hamilton
New Zealand

Project
**BRYMER FARMS
FOR
BRYMER FARMS
LIMITED**

Title
**PROPOSED
EARTHWORKS
STAGE 3 PLAN**


Project no.	119014
Scale	1:7500 @ A3
Cad file	119014-C210-EARTHWORKS-STAGING.DWG
Drawing no.	C210-3
Rev	A

EARTHWORK STAGING
(SURFACE EGL -300 COMPARISON WITH SURFACE PGL)
NOTE: NO ALLOWANCE FOR SERVICES TRENCHES, VOLUMES ARE UNFACTORED AND IN SITU

STAGE	AREA (m²)	CUT (m³)	FILL (m³)	BALANCE (m³)	TOPSOIL STRIPED (m³)
3	169,622.6	240,351.8	195,150.2	CUT = 45,201.5	50,886.8

WHATAWHATA ROAD

RESOURCE CONSENT

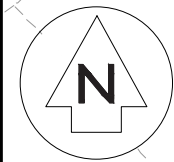

NOTE: THIS CUT TO FILL PLAN IS INDICATIVE ONLY AND IS BASED ON EXISTING AND PROPOSED FINISH LEVELS. IMPORTED FILL, CLAY AND ROADING AGGREGATE REQUIRED FOR PEAT PRELOADING ARE NOT REFLECTED IN THE INITIAL EARTHWORKS BALANCE. FOLLOWING COMPLETION OF PRELOADING, THIS MATERIAL WILL BE REUSED WITHIN THE BRYMER DEVELOPMENT TO ADDRESS THE FILL DEFICIT THEN ACHIEVING AN OVERALL BALANCED CUT TO FILL VOLUME AT PROJECT COMPLETION.

- NOTES
1. ALL WORKS TO BE IN ACCORDANCE WITH WAIKATO REGIONAL INFRASTRUCTURE TECHNICAL SPECIFICATIONS.
 2. IT IS THE CONTRACTORS RESPONSIBILITY TO LOCATE ALL SERVICES THAT MAY BE AFFECTED BY THEIR OPERATIONS.
 3. THE CONTRACTOR SHALL COMPLY WITH ALL RELEVANT HEALTH AND SAFETY REQUIREMENTS.
 4. THE CONTRACTOR SHALL OBTAIN ALL NECESSARY APPROVAL FROM UTILITY OPERATORS BEFORE COMMENCING WORK UNDER OR NEAR THEIR SERVICES.
 5. SEDIMENT CONTROL SHALL BE INSTALLED AND OPERATIONAL BEFORE EARTHWORKS START ONSITE IN ACCORDANCE WITH COUNCIL STANDARDS.
 6. CONTRACTOR SHALL PROVIDE ASBUILT OF WORKING SEDIMENT CONTROL DEVICES AND CONFIRMATION OF POND/DECENT VOLUMES TO ENGINEER.

LEGEND

	EX BDY
	PROP BDY
	EX MAJOR CONTOUR
	EX MINOR CONTOUR

Cut/Fill Table			
Number #	Minimum Elevation	Maximum Elevation	Color
1	-999	-2.500	
2	-2.500	-2.000	
3	-2.000	-1.500	
4	-1.500	-1.000	
5	-1.000	-0.500	
6	-0.500	0	
7	0	0.500	
8	0.500	1.000	
9	1.000	1.500	
10	1.500	2.000	
11	2.000	2.500	
12	2.500	999	

A	FAST TRACK	AP	08/2026
Rev	Description	By	Date
Survey	MAVEN		10/2025
Design	TCH		10/2025
Drawn	TCH		10/2025
Checked	DJM		08/2026



Maven Waikato
07 242 0601
info@maven.co.nz
www.maven.co.nz
Level 1 286 Victoria Street, Hamilton
New Zealand

Project
**BRYMER FARMS
FOR
BRYMER FARMS
LIMITED**

Title
**PROPOSED
EARTHWORKS
STAGE 4 PLAN**

Project no.	119014
Scale	1:7500 @ A3
Cad file	119014-C210-EARTHWORKS-STAGING.DWG
Drawing no.	C210-4
Rev	A

O'BRIEN ROAD

BRYMER ROAD

EARTHWORK STAGING (SURFACE EGL -300 COMPARISON WITH SURFACE PGL) NOTE: NO ALLOWANCE FOR SERVICES TRENCHES, VOLUMES ARE UNFACTORED AND IN SITU					
STAGE	AREA (m²)	CUT (m³)	FILL (m³)	BALANCE (m³)	TOPSOIL STRIPED (m³)
4	98,422.5	121,670.1	41,320.8	CUT = 80,349.2	29,526.8

RESOURCE CONSENT