

GENERAL PLANTING (REFER TO L5.0 + L5.01)

- H1 RAINGARDENS (RG-#)
- H2A STORMWATER DETENTION PONDS + MARGINS - UPPER BANK
- H2B STORMWATER DETENTION PONDS + MARGINS - LOWER BANK/ AQUATIC
- H3 STORMWATER RESERVE ARBORETUM MIX
- H4 ENTRANCE MIX
- H5 ACCESS LANE + JOAL MIX
- H6 FILL SLOPES + RESIDUAL LAND + STAGE 2 - ENRICHMENT
- H7 SNA 5m BUFFER MIX (PLANTED WHERE NECESSARY)
- H8 SNA FILL MIX
- H9 LIZARD RELOCATION OFFSET AREAS MIX
- H10 WESTERN KAKAHO REVEGETATION MIX
- H11 WETLAND GULLY MIX
- H12 WETLAND RIPARIAN MIX
- H13 KAKAHO MIX
- LAND LEFT TO REGENERATE
- ECOLOGICAL COVENANTED AREAS
- PROPOSED TREE (REFER PLANTING PLANS)
- EXISTING TREE - APPROXIMATE DRIPLINE/ ROOTZONE
- EXISTING TREE - REMOVED

STREET PLANTING (REFER TO L5.02 + L5.03)



- PROPOSED SPECIMEN TREES (REFER TO SCHEDULES FOR ALL TAGS)
- G1 COLLECTOR STREETS - ACROSS DEVELOPMENT
- G2 NEIGHBOURHOOD STREETS - LOWER TERRACE
- G3 NEIGHBOURHOOD STREETS - UPPER TERRACE
- G4 NEIGHBOURHOOD STREETS - LUCAS BLOCK
- G5 NEIGHBOURHOOD CENTRE
- G6 PARKS AND RESERVES
- HYDROSEEDDED GRASS

STORMWATER (REFER TO ENVELOPE)

- PERMANENT WATER LINE (REFER TO ENGINEER)
- 1:100 YEAR EVENT LINE (REFER TO ENGINEER)

ADDITIONAL ELEMENTS

- PLAY AREA (REFER TO STRATEGY)
- ON-GROUND TRAIL + MAINTENANCE ACCESS (REFER TO STRATEGY) (INDICATIVE - TBC ON-SITE) (EXACT ALIGNMENT OF TRAILS TO BE CONFIRMED)
- BOARDWALK (REFER TO STRATEGY)

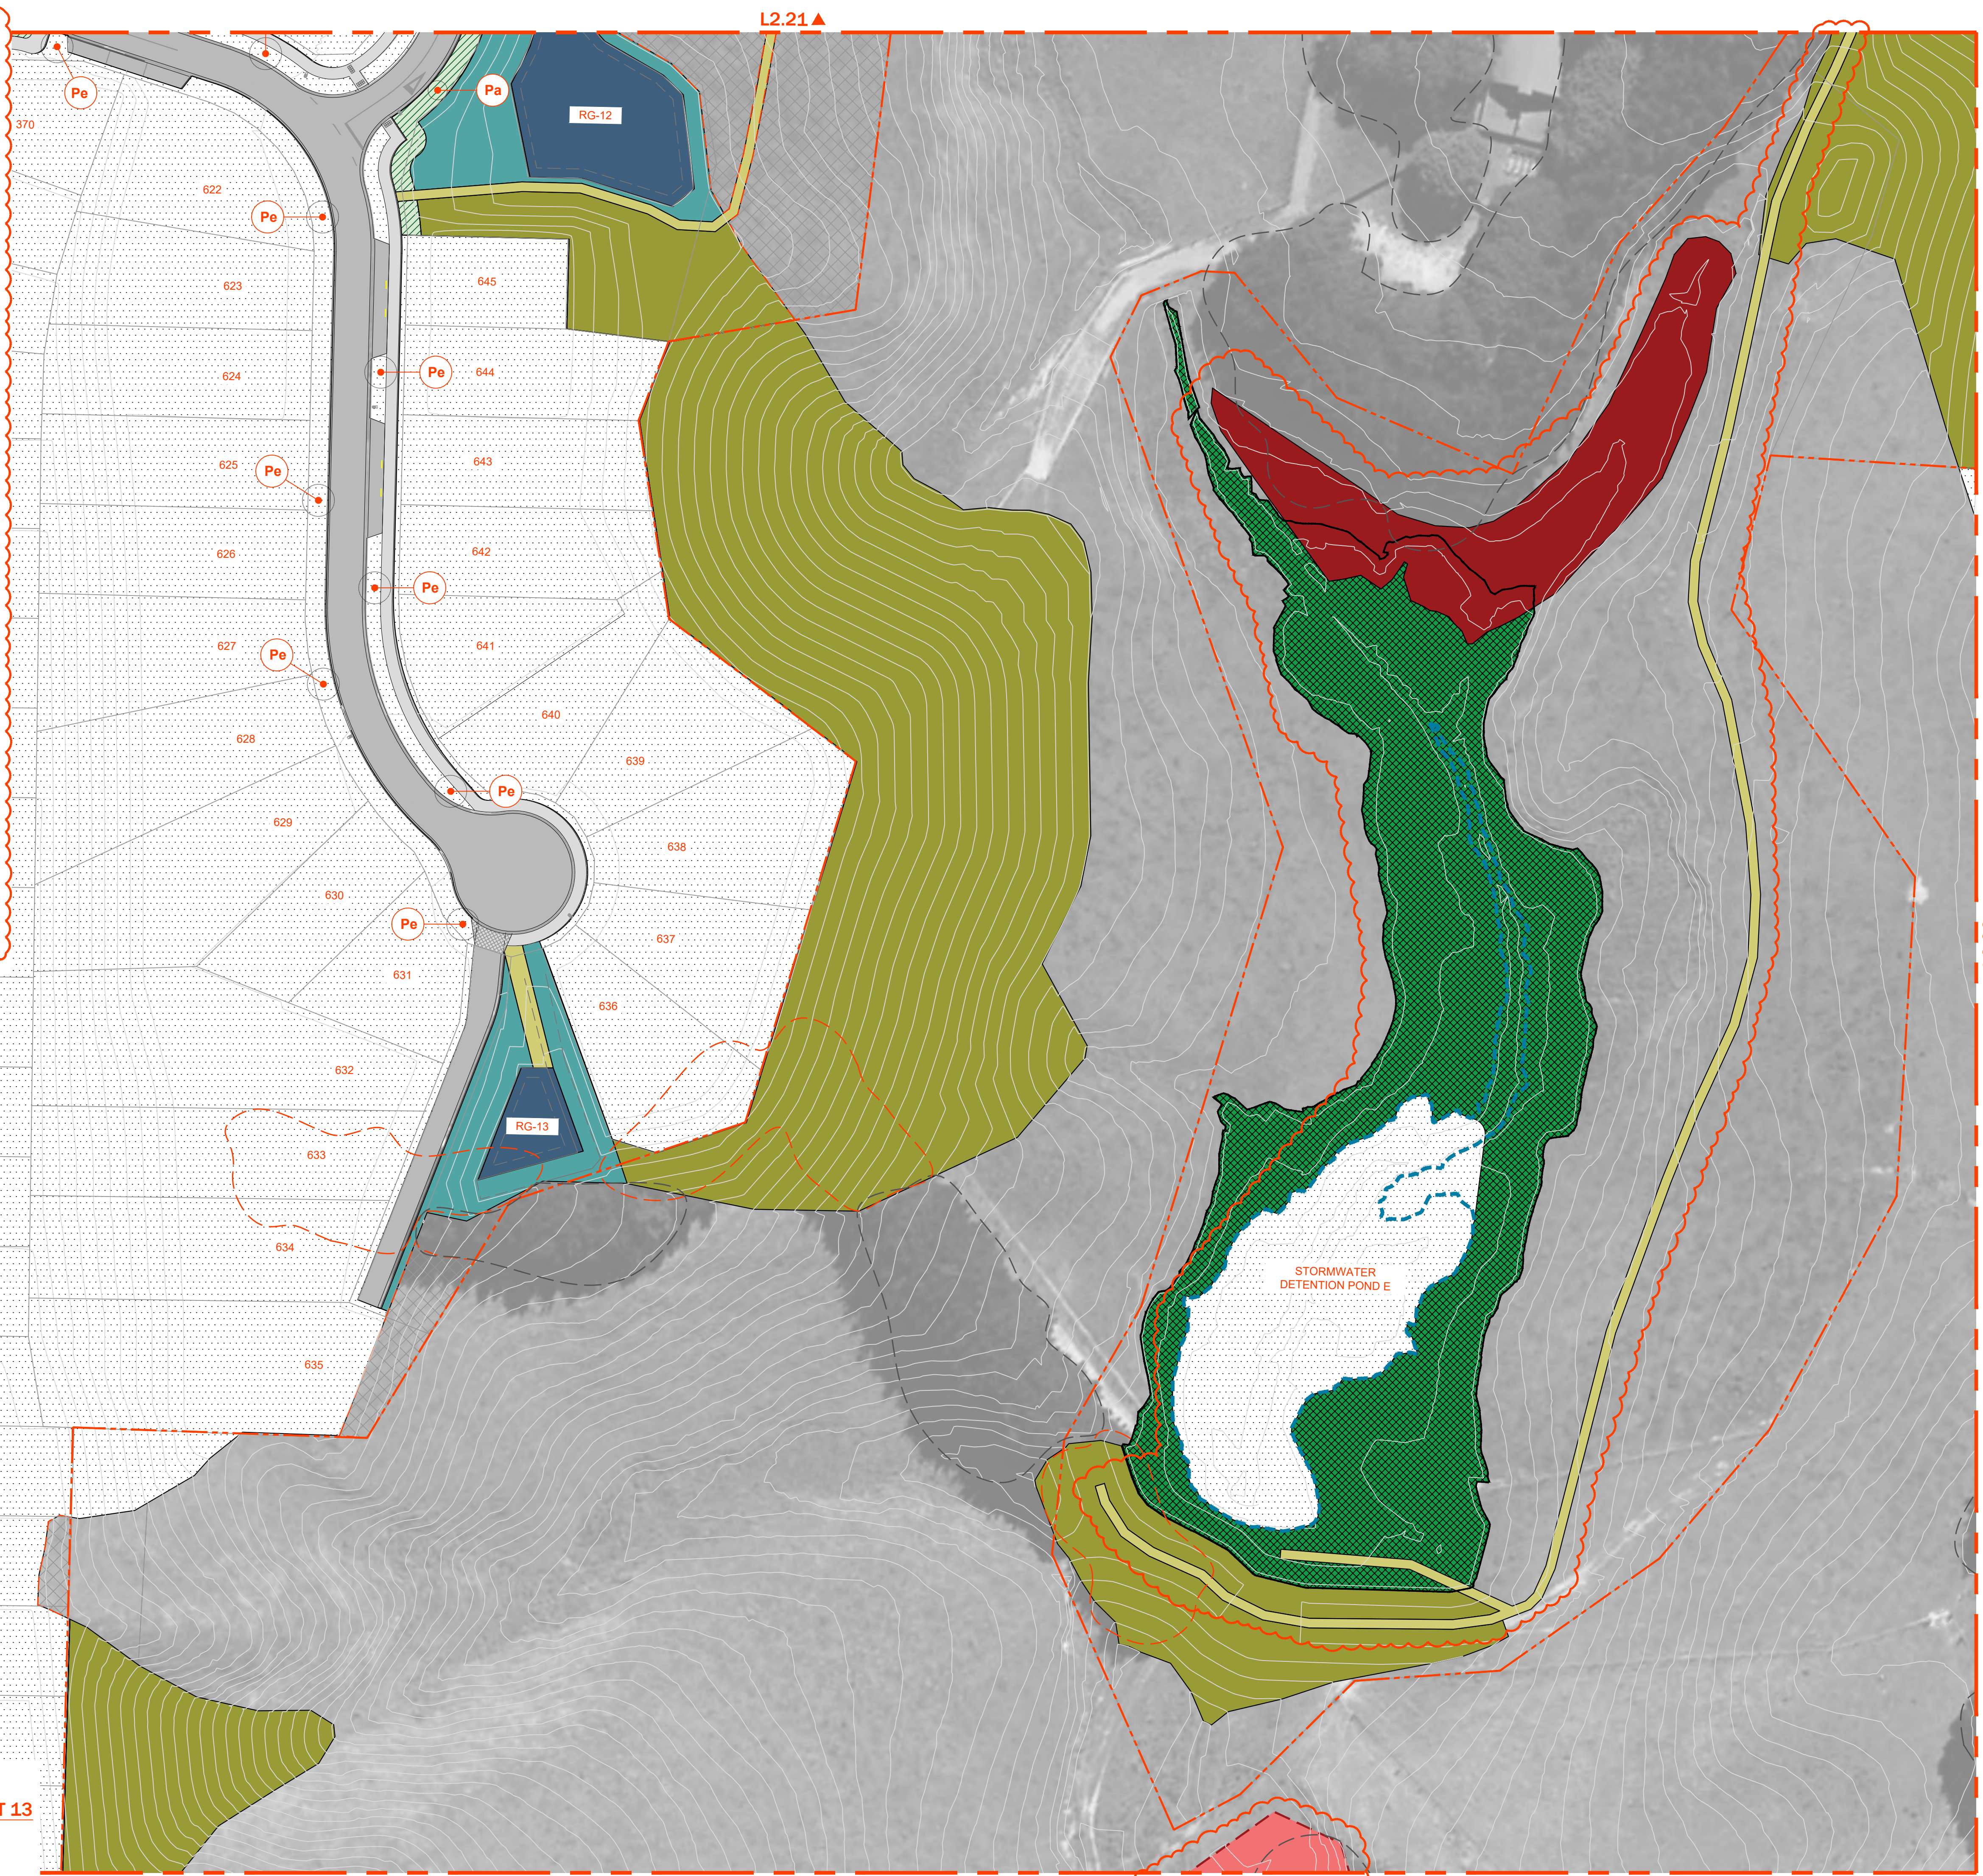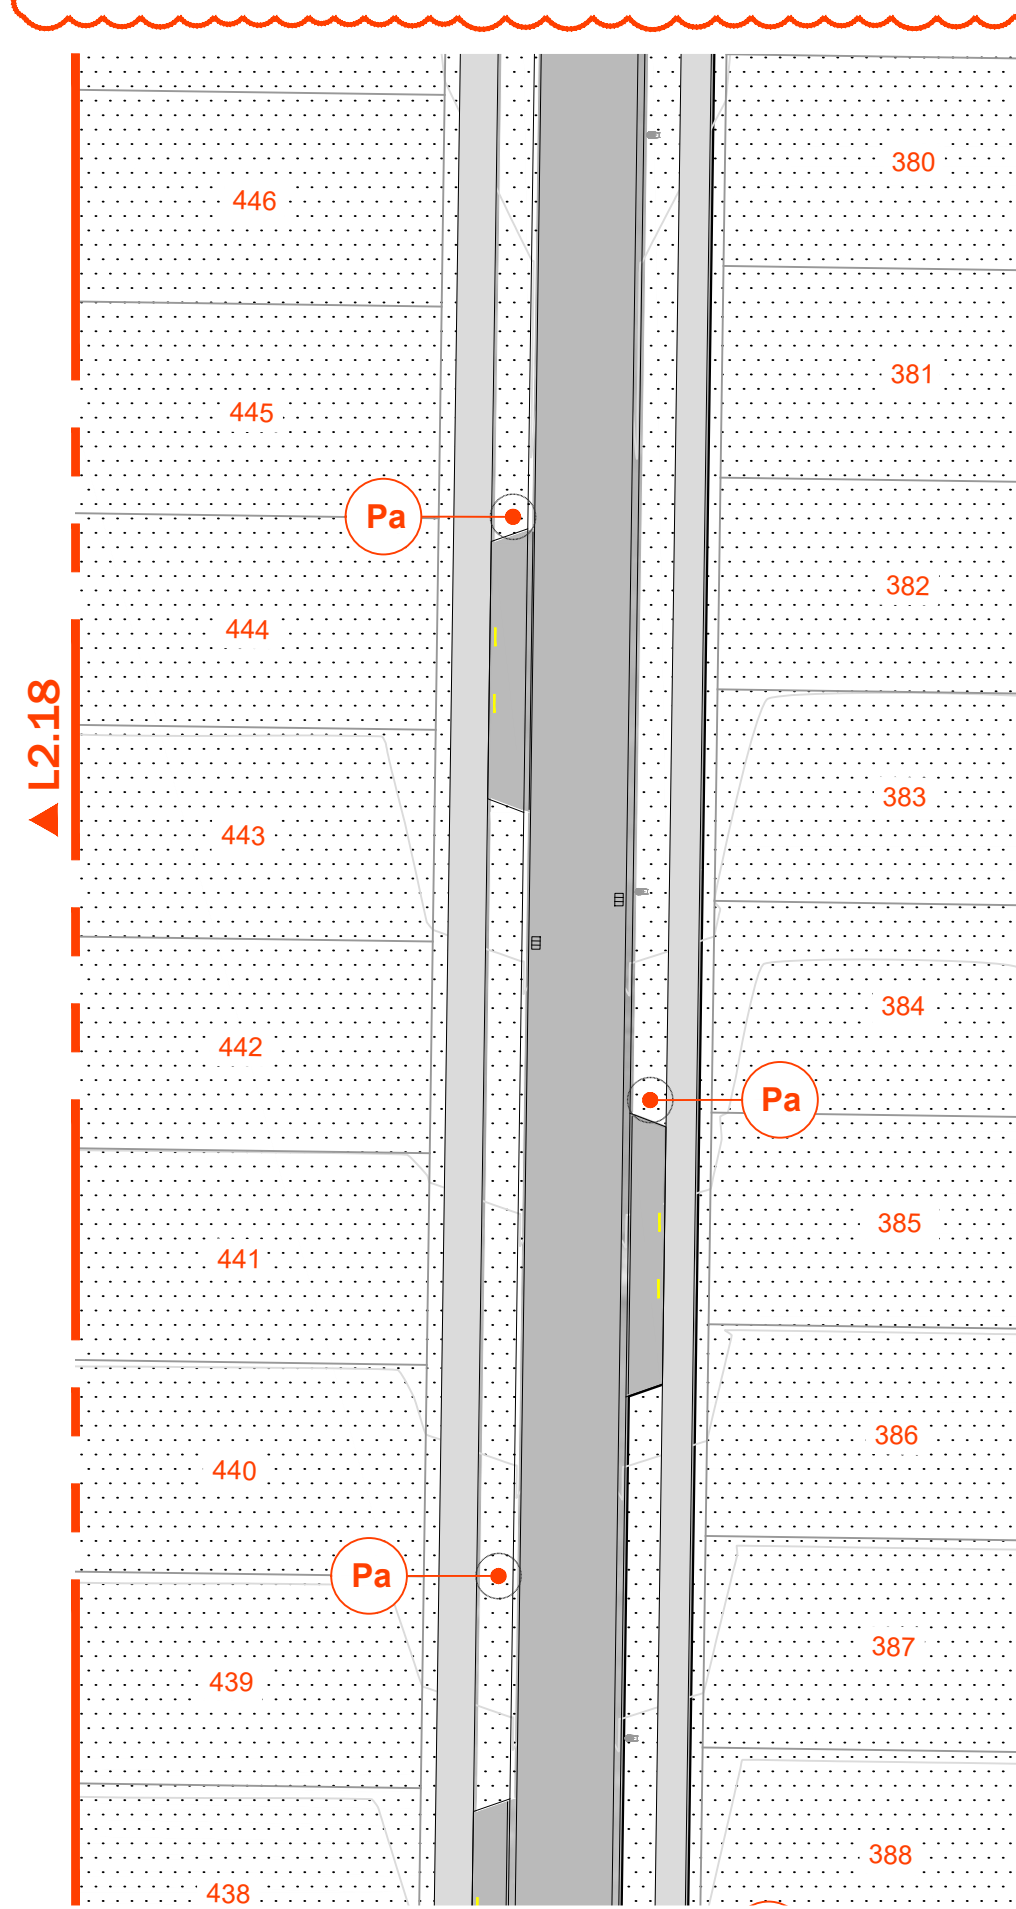

blac.

MT. WELCOME

LANDSCAPE + ECOLOGY PLANS

Project No.058 2026.10

05.10.2026

Revisions

FOR RESOURCE CONSENT

FOR RESOURCE CONSENT 09.09.2026

NOT FOR CONSTRUCTION

Disclaimer

This document has been prepared by Blac Limited on the following basis:

A. It is based on the specific instructions provided to Blac Limited by its client.

B. It is for Blac Limited's client's use in accordance with agreed scope of work between that client and Blac Limited.

C. Blac Limited does not accept any liability in relation to any third party's use of this document or any part of this document.

D. Where information has been supplied by Blac Limited's client or obtained from other external sources, Blac Limited has assumed that such information is accurate, without any further investigation.

E. Blac Limited does not accept any liability or responsibility for any errors or omissions that relate to or arise from inaccurate information provided by their client or any external source.

F. All contractors other than Blac Limited are:

L. responsible for verifying all dimensions on site and confirming the location of all underground services on site prior to commencing any work.

It is not to rely on any dimensions set out by Blac Limited in this document.

True North

Scale 1:500@A1 1:1000@A3

LANDSCAPE + ECOLOGY PLANS_ SHEET 13

L2.22

Sheet No. © 2026



H1

RAINGARDENS (RG-#)

H2A

STORMWATER DETENTION PONDS + MARGINS - UPPER BANK

H2B

STORMWATER DETENTION PONDS + MARGINS - LOWER BANK / AQUATIC

H3

STORMWATER RESERVE ARBORETUM MIX

H4

ENTRANCE MIX

H5

ACCESS LANE + JOAL MIX

H6

FILL SLOPES + RESIDUAL LAND + STAGE 2 - ENRICHMENT

H7

SNA 5m BUFFER MIX (PLANTED WHERE NECESSARY)

H8

SNA FILL MIX

H9

LIZARD RELOCATION OFFSET AREAS MIX

H10

WESTERN KAKAHO REVEGETATION MIX

H11

WETLAND GULLY MIX

H12

WETLAND RIPARIAN MIX

H13

KAKAHO MIX

LAND LEFT TO REGENERATE

ECOLOGICAL COVENANTED AREAS

PROPOSED TREE (REFER PLANTING PLANS)

EXISTING TREE - APPROXIMATE DRIPLINE/ ROOTZONE

EXISTING TREE - REMOVED

STREET PLANTING (REFER TO L5.02 + L5.03)

G1

COLLECTOR STREETS - ACROSS DEVELOPMENT

G2

NEIGHBOURHOOD STREETS - LOWER TERRACE

G3

NEIGHBOURHOOD STREETS - UPPER TERRACE

G4

NEIGHBOURHOOD STREETS - LUCAS BLOCK

G5

NEIGHBOURHOOD CENTRE

G6

PARKS AND RESERVES

HYDROSEEDED GRASS

STORMWATER (REFER TO ENVELOPE)

PERMANENT WATER LINE (REFER TO ENGINEER)

1:100 YEAR EVENT LINE (REFER TO ENGINEER)

ADDITIONAL ELEMENTS

PLAY AREA (REFER TO STRATEGY)

ON-GROUND TRAIL + MAINTENANCE ACCESS (REFER TO STRATEGY) (INDICATIVE - TBC ON-SITE) (EXACT ALIGNMENT OF TRAILS TO BE CONFIRMED)

BOARDWALK (REFER TO STRATEGY)

blac.

MT. WELCOME

LANDSCAPE + ECOLOGY PLANS

Phuket City Council, Wellington

Project No.058

2026.10

05.10.2026

Revisions

FOR RESOURCE CONSENT

FOR RESOURCE CONSENT 09.09.2026

NOT FOR CONSTRUCTION

Disclaimer

This document has been prepared by Blac Limited on the following basis:
A. It is based on the specific instructions provided to Blac Limited by its client.
B. It is for Blac Limited's client's use in accordance with agreed scope of work between that client and Blac Limited.
C. Blac Limited does not accept any liability in relation to any third party's use of this document or any part of this document.
D. Where information has been supplied by Blac Limited's client prior to the start of the project, Blac Limited has assumed that such information is accurate, without any further investigation.
E. Blac Limited does not accept any liability or responsibility for any errors or omissions that relate to or arise from inaccurate information provided by their client or any external source.
F. All contractors other than Blac Limited are:
I. responsible for verifying all dimensions on site and confirming the location of all underground services on site prior to commencing any work.
I do not rely on any dimensions set out by Blac Limited in this document.

True North

Scale


1:500@A1 1:1000@A3

LANDSCAPE + ECOLOGY PLANS_ SHEET 14

L2.23

Sheet No.

© 2026

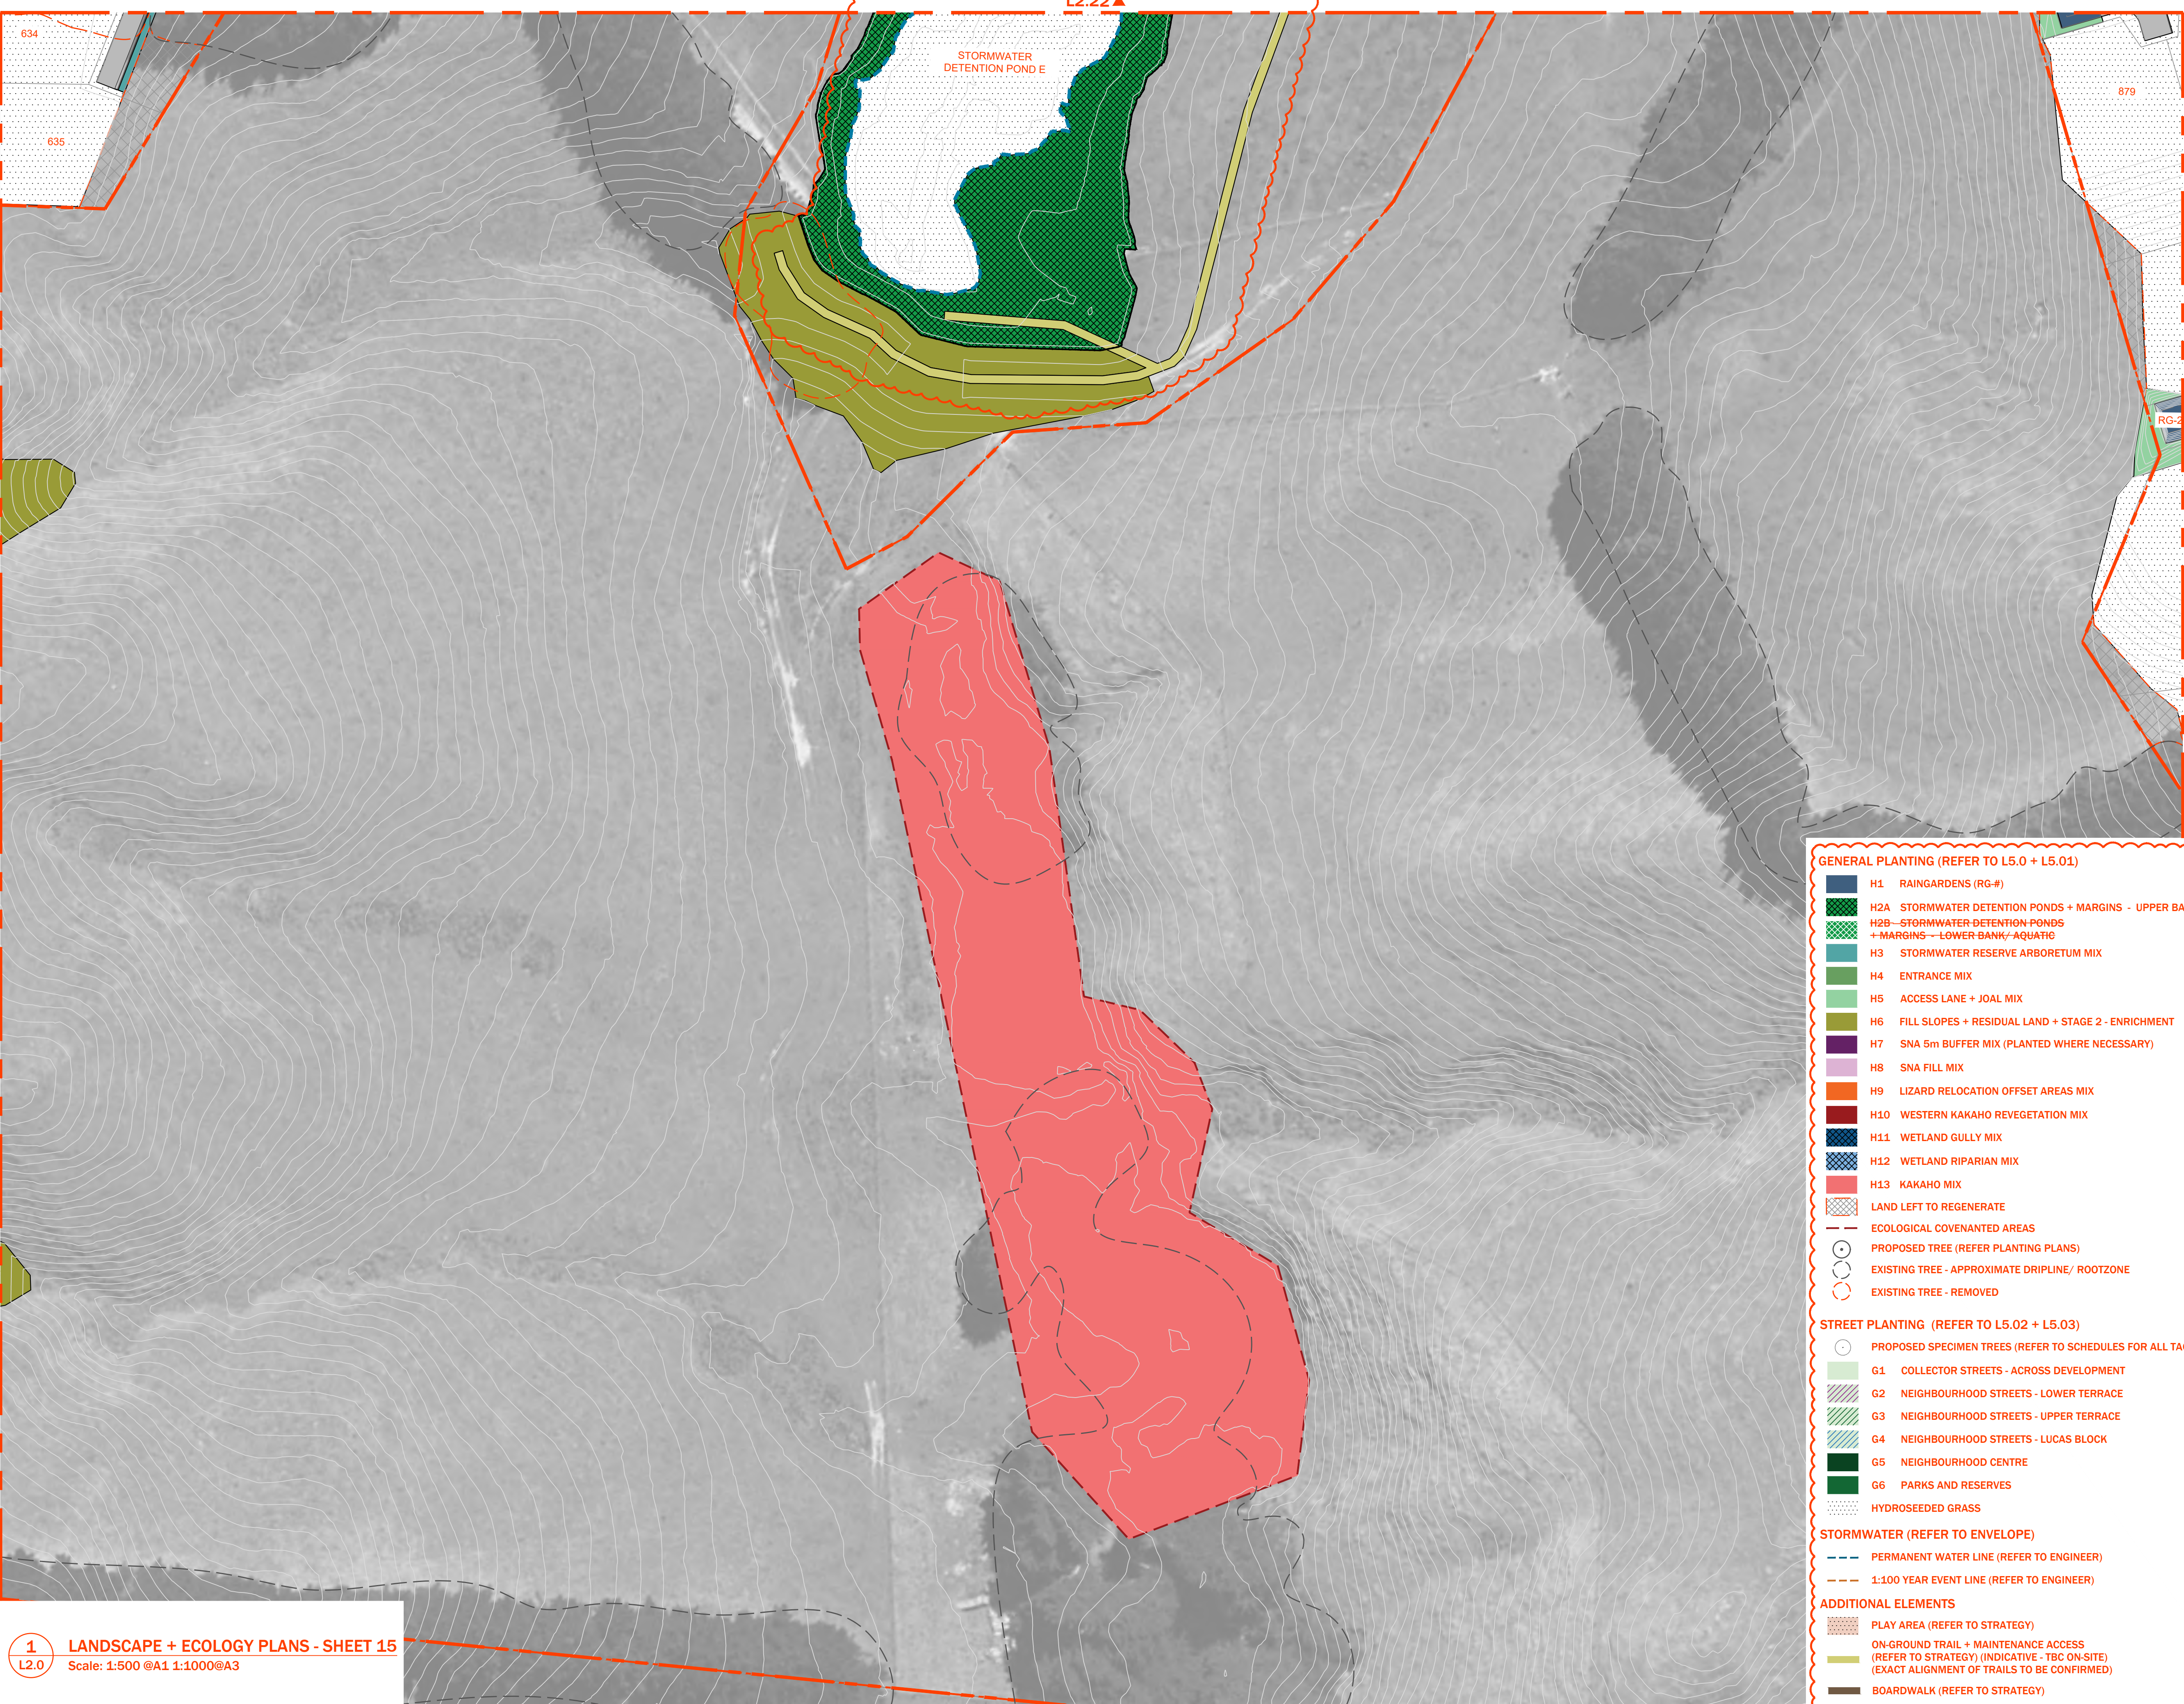

H1

RAINGARDENS (RG-#)

H2A

STORMWATER DETENTION PONDS + MARGINS - UPPER BANK

H2B

STORMWATER DETENTION PONDS + MARGINS - LOWER BANK/ AQUATIC

H3

STORMWATER RESERVE ARBORETUM MIX

H4

ENTRANCE MIX

H5

ACCESS LANE + JOAL MIX

H6

FILL SLOPES + RESIDUAL LAND + STAGE 2 - ENRICHMENT

H7

SNA 5m BUFFER MIX (PLANTED WHERE NECESSARY)

H8

SNA FILL MIX

H9

LIZARD RELOCATION OFFSET AREAS MIX

H10

WESTERN KAKAHO REVEGETATION MIX

H11

WETLAND GULLY MIX

H12

WETLAND RIPARIAN MIX

H13

KAKAHO MIX

LAND LEFT TO REGENERATE

ECOLOGICAL COVENANTED AREAS

PROPOSED TREE (REFER PLANTING PLANS)

EXISTING TREE - APPROXIMATE DRIPLINE/ ROOTZONE

EXISTING TREE - REMOVED

PROPOSED SPECIMEN TREES (REFER TO SCHEDULES FOR ALL TAGS)

G1

COLLECTOR STREETS - ACROSS DEVELOPMENT

G2

NEIGHBOURHOOD STREETS - LOWER TERRACE

G3

NEIGHBOURHOOD STREETS - UPPER TERRACE

G4

NEIGHBOURHOOD STREETS - LUCAS BLOCK

G5

NEIGHBOURHOOD CENTRE

G6

PARKS AND RESERVES

HYDROSEEDED GRASS

STORMWATER (REFER TO ENVELOPE)

PERMANENT WATER LINE (REFER TO ENGINEER)

1:100 YEAR EVENT LINE (REFER TO ENGINEER)

ADDITIONAL ELEMENTS

PLAY AREA (REFER TO STRATEGY)

ON-GROUND TRAIL + MAINTENANCE ACCESS (REFER TO STRATEGY) (INDICATIVE - TBC ON-SITE) (EXACT ALIGNMENT OF TRAILS TO BE CONFIRMED)

BOARDWALK (REFER TO STRATEGY)

blac.

MT. WELCOME

LANDSCAPE + ECOLOGY PLANS

Phuket City Council, Wellington

Project No.058

2026.10

05.10.2026

Revisions

FOR RESOURCE CONSENT

FOR RESOURCE CONSENT 09.09.2026

Disclaimer

This document has been prepared by Blac Limited on the following basis:
A. It is based on the specific instructions provided to Blac Limited by its client.
B. It is for Blac Limited's client's use in accordance with agreed scope of work between that client and Blac Limited.
C. Blac Limited does not accept any liability in relation to any third party's use of this document or any part of this document.
D. Where information has been supplied by Blac Limited's client prior to the start of the project, Blac Limited has assumed that such information is accurate, without any further investigation.
E. Blac Limited does not accept any liability or responsibility for any errors or omissions that relate to or arise from inaccurate information provided by their client or any external source.
F. All contractors other than Blac Limited are:
I. responsible for verifying all dimensions on site and confirming the location of all underground services on site prior to commencing any work.
I do not rely on any dimensions set out by Blac Limited in this document.

True North

Scale


1:500@A1 1:1000@A3

LANDSCAPE + ECOLOGY PLANS_ SHEET 15

L2.24

Sheet No.

© 2026

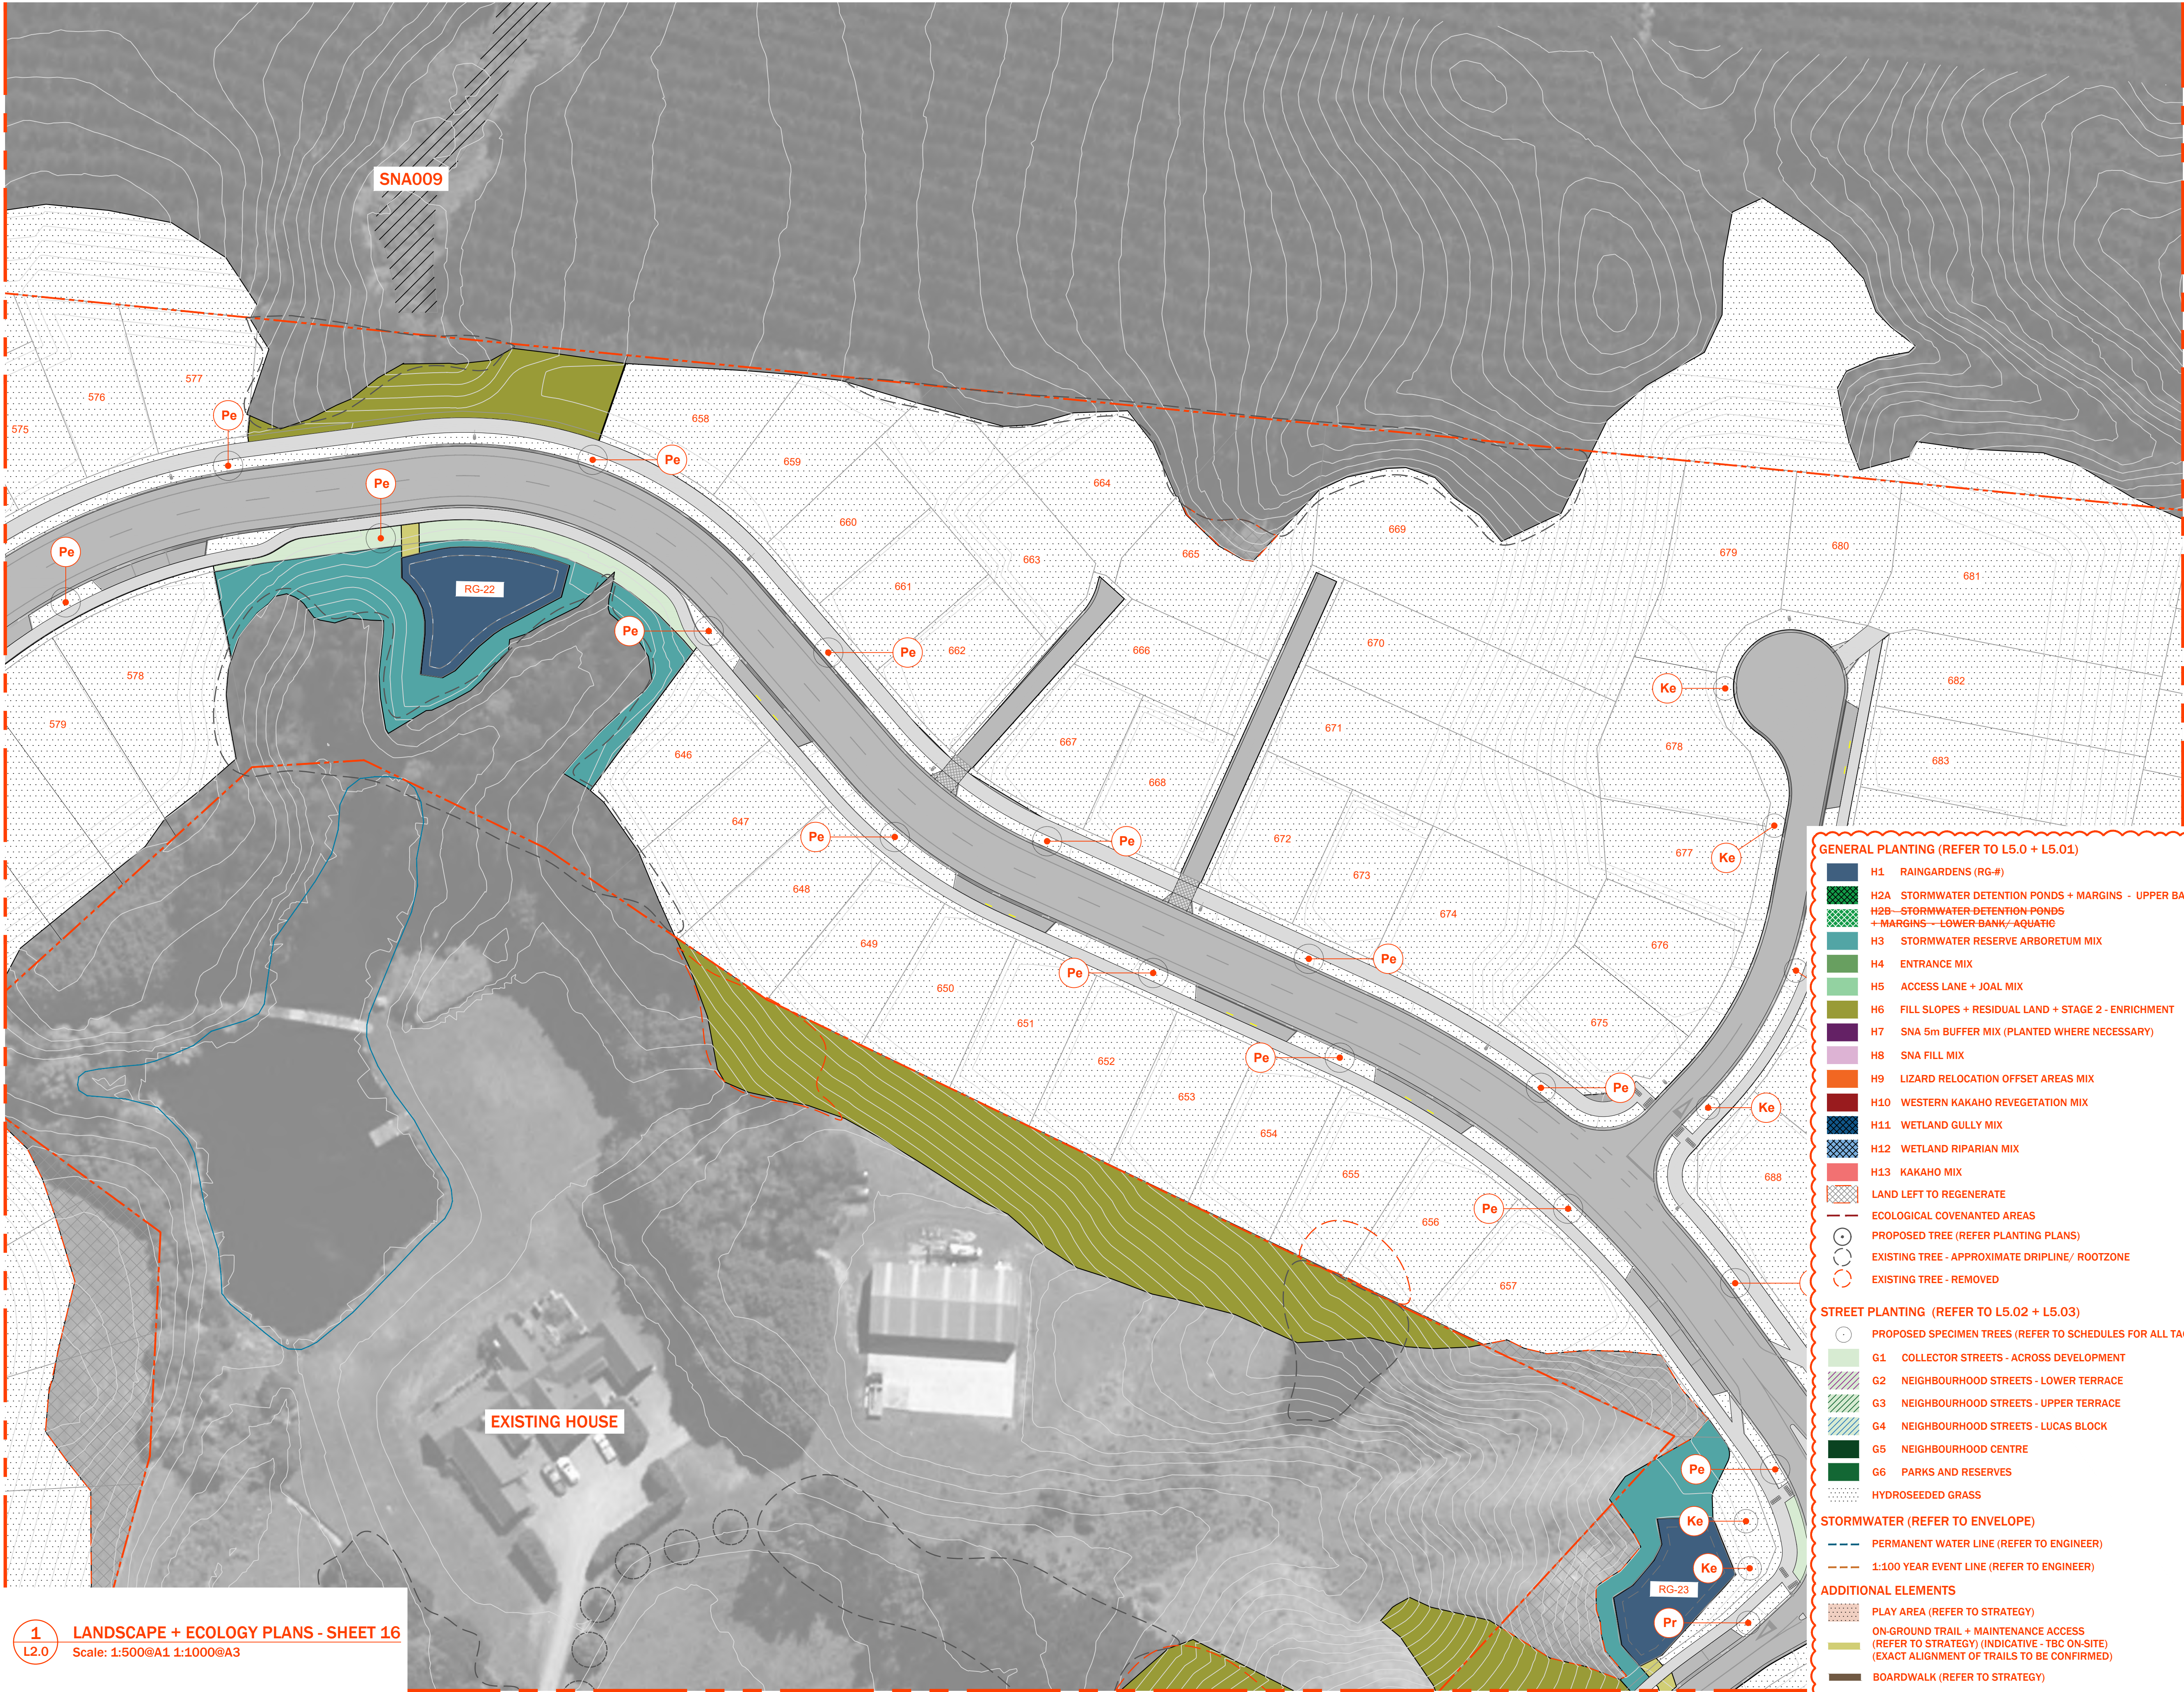

- GENERAL PLANTING (REFER TO L5.0 + L5.01)**
- H1 RAINGARDENS (RG-#)
 - H2A STORMWATER DETENTION PONDS + MARGINS - UPPER BANK
 - H2B STORMWATER DETENTION PONDS + MARGINS - LOWER BANK/ AQUATIC
 - H3 STORMWATER RESERVE ARBORETUM MIX
 - H4 ENTRANCE MIX
 - H5 ACCESS LANE + JOAL MIX
 - H6 FILL SLOPES + RESIDUAL LAND + STAGE 2 - ENRICHMENT
 - H7 SNA 5m BUFFER MIX (PLANTED WHERE NECESSARY)
 - H8 SNA FILL MIX
 - H9 LIZARD RELOCATION OFFSET AREAS MIX
 - H10 WESTERN KAKAHO REVEGETATION MIX
 - H11 WETLAND GULLY MIX
 - H12 WETLAND RIPARIAN MIX
 - H13 KAKAHO MIX
 - LAND LEFT TO REGENERATE
 - ECOLOGICAL COVENANTED AREAS
 - PROPOSED TREE (REFER PLANTING PLANS)
 - EXISTING TREE - APPROXIMATE DRIPLINE/ ROOTZONE
 - EXISTING TREE - REMOVED
- STREET PLANTING (REFER TO L5.02 + L5.03)**
- G1 COLLECTOR STREETS - ACROSS DEVELOPMENT
 - G2 NEIGHBOURHOOD STREETS - LOWER TERRACE
 - G3 NEIGHBOURHOOD STREETS - UPPER TERRACE
 - G4 NEIGHBOURHOOD STREETS - LUCAS BLOCK
 - G5 NEIGHBOURHOOD CENTRE
 - G6 PARKS AND RESERVES
 - HYDROSEED GRASS
- STORMWATER (REFER TO ENVELOPE)**
- PERMANENT WATER LINE (REFER TO ENGINEER)
 - 1:100 YEAR EVENT LINE (REFER TO ENGINEER)
- ADDITIONAL ELEMENTS**
- PLAY AREA (REFER TO STRATEGY)
 - ON-GROUND TRAIL + MAINTENANCE ACCESS (REFER TO STRATEGY) (INDICATIVE - TBC ON-SITE) (EXACT ALIGNMENT OF TRAILS TO BE CONFIRMED)
 - BOARDWALK (REFER TO STRATEGY)



H1

RAINGARDENS (RG-#)

H2A

STORMWATER DETENTION PONDS + MARGINS - UPPER BANK

H2B

STORMWATER DETENTION PONDS + MARGINS - LOWER BANK/ AQUATIC

H3

STORMWATER RESERVE ARBORETUM MIX

H4

ENTRANCE MIX

H5

ACCESS LANE + JOAL MIX

H6

FILL SLOPES + RESIDUAL LAND + STAGE 2 - ENRICHMENT

H7

SNA 5m BUFFER MIX (PLANTED WHERE NECESSARY)

H8

SNA FILL MIX

H9

LIZARD RELOCATION OFFSET AREAS MIX

H10

WESTERN KAKAHO REVEGETATION MIX

H11

WETLAND GULLY MIX

H12

WETLAND RIPARIAN MIX

H13

KAKAHO MIX

LAND LEFT TO REGENERATE

ECOLOGICAL COVENANTED AREAS

PROPOSED TREE (REFER PLANTING PLANS)

EXISTING TREE - APPROXIMATE DRIPLINE/ ROOTZONE

EXISTING TREE - REMOVED

G1

COLLECTOR STREETS - ACROSS DEVELOPMENT

G2

NEIGHBOURHOOD STREETS - LOWER TERRACE

G3

NEIGHBOURHOOD STREETS - UPPER TERRACE

G4

NEIGHBOURHOOD STREETS - LUCAS BLOCK

G5

NEIGHBOURHOOD CENTRE

G6

PARKS AND RESERVES

HYDROSEEDDED GRASS

STORMWATER (REFER TO ENVELOPE)

PERMANENT WATER LINE (REFER TO ENGINEER)

1:100 YEAR EVENT LINE (REFER TO ENGINEER)

ADDITIONAL ELEMENTS

PLAY AREA (REFER TO STRATEGY)

ON-GROUND TRAIL + MAINTENANCE ACCESS (REFER TO STRATEGY) (INDICATIVE - TBC ON-SITE) (EXACT ALIGNMENT OF TRAILS TO BE CONFIRMED)

BOARDWALK (REFER TO STRATEGY)

blac.

MT. WELCOME

LANDSCAPE + ECOLOGY PLANS

Project No.058

2026.10

05.10.2026

NOT FOR CONSTRUCTION

Revisions

FOR RESOURCE CONSENT

FOR RESOURCE CONSENT 09.09.2026

Disclaimer

This document has been prepared by Blac Limited on the following basis:
A. It is based on the specific instructions provided to Blac Limited by its client.
B. It is for Blac Limited's client's use in accordance with agreed scope of work between that client and Blac Limited.
C. Blac Limited does not accept any liability in relation to any third party's use of this document or any part of this document.
D. Where information has been supplied by Blac Limited's client pr obtained from other external sources, Blac Limited has assumed that such information is accurate, without any further investigation.
E. Blac Limited does not accept any liability or responsibility for any errors or omissions that relate to or arise from inaccurate information provided by their client or any external source.
F. All contractors other than Blac Limited are:
I. responsible for verifying all dimensions on site and confirming the location of all underground services on site prior to commencing any work.
I do not to rely on any dimensions set out by Blac Limited in this document.

True North

Scale

1:500@A1 1:1000@A3


LANDSCAPE + ECOLOGY PLANS_

SHEET 17

L2.26

Sheet No.

© 2026

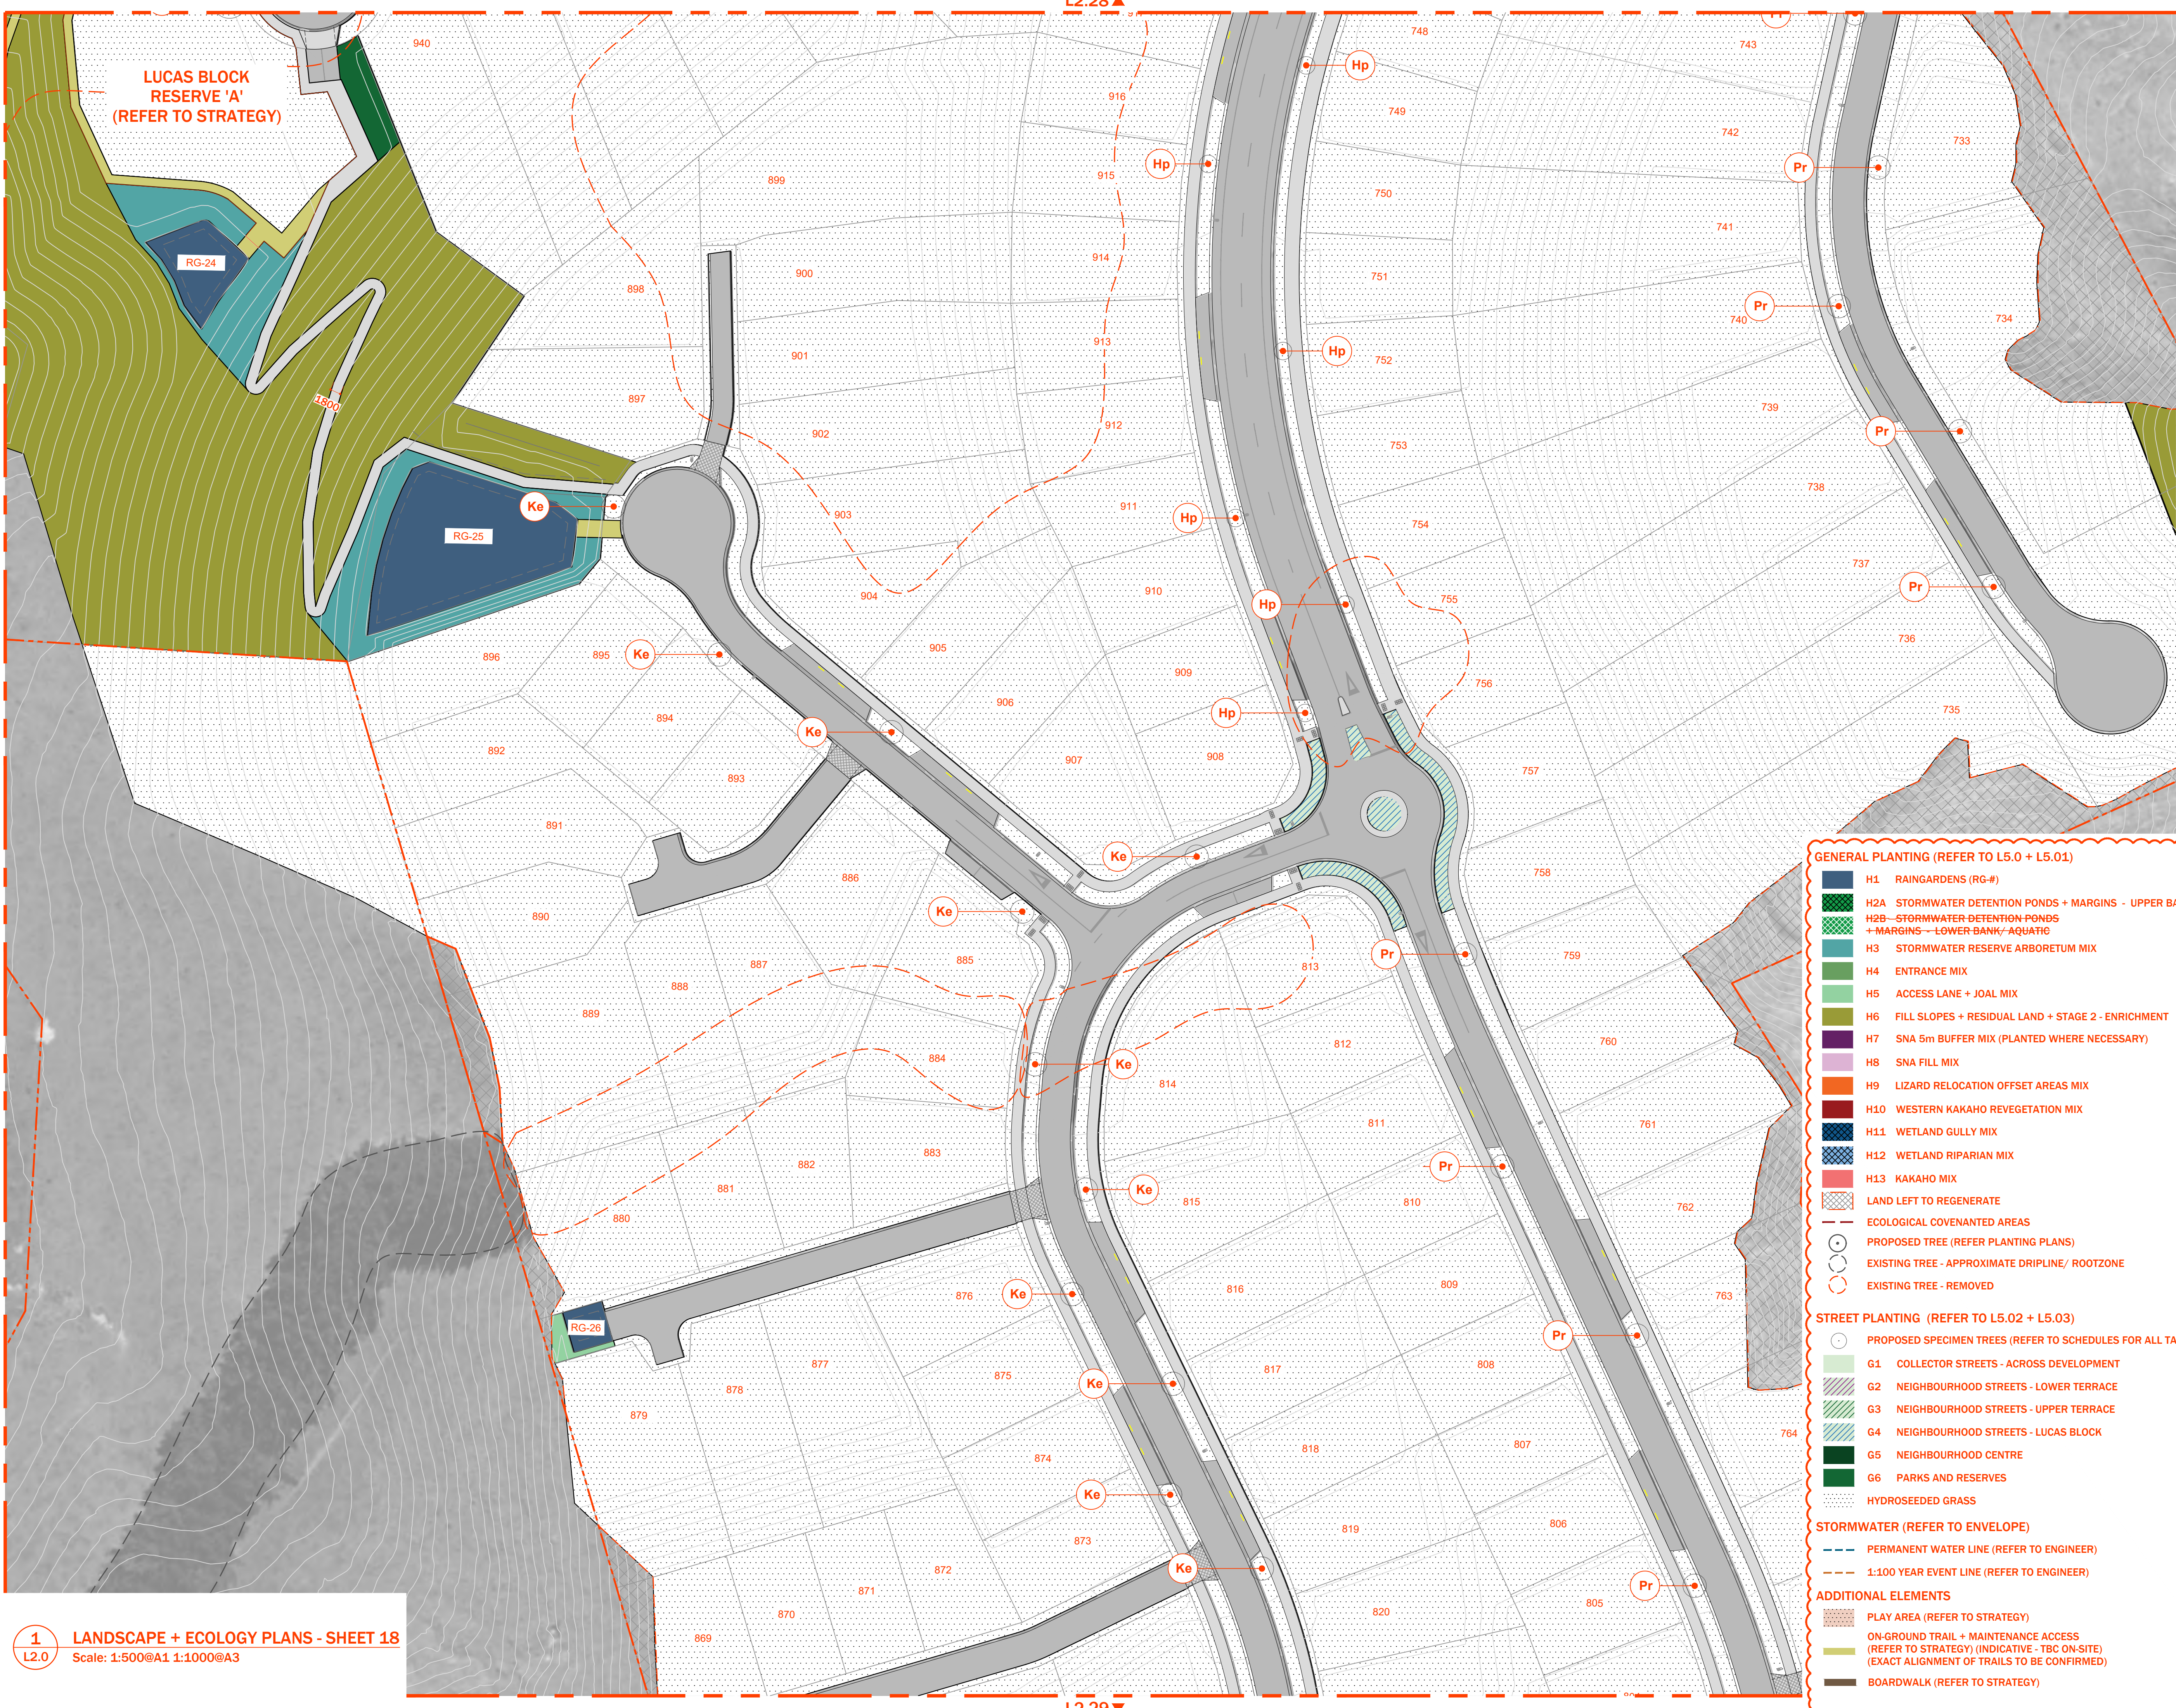

GENERAL PLANTING (REFER TO L5.0 + L5.01)

H1

RAINGARDENS (RG-#)

H2A

STORMWATER DETENTION PONDS + MARGINS - UPPER BANK

H2B

STORMWATER DETENTION PONDS + MARGINS - LOWER BANK/AQUATIC

H3

STORMWATER RESERVE ARBORETUM MIX

H4

ENTRANCE MIX

H5

ACCESS LANE + JOAL MIX

H6

FILL SLOPES + RESIDUAL LAND + STAGE 2 - ENRICHMENT

H7

SNA 5m BUFFER MIX (PLANTED WHERE NECESSARY)

H8

SNA FILL MIX

H9

LIZARD RELOCATION OFFSET AREAS MIX

H10

WESTERN KAKAHO REVEGETATION MIX

H11

WETLAND GULLY MIX

H12

WETLAND RIPARIAN MIX

H13

KAKAHO MIX

LAND LEFT TO REGENERATE

ECOLOGICAL COVENANTED AREAS

PROPOSED TREE (REFER PLANTING PLANS)

EXISTING TREE - APPROXIMATE DRIPLINE/ ROOTZONE

EXISTING TREE - REMOVED

STREET PLANTING (REFER TO L5.02 + L5.03)

G1

COLLECTOR STREETS - ACROSS DEVELOPMENT

G2

NEIGHBOURHOOD STREETS - LOWER TERRACE

G3

NEIGHBOURHOOD STREETS - UPPER TERRACE

G4

NEIGHBOURHOOD STREETS - LUCAS BLOCK

G5

NEIGHBOURHOOD CENTRE

G6

PARKS AND RESERVES

HYDROSEEDED GRASS

STORMWATER (REFER TO ENVELOPE)

PERMANENT WATER LINE (REFER TO ENGINEER)

1:100 YEAR EVENT LINE (REFER TO ENGINEER)

ADDITIONAL ELEMENTS

PLAY AREA (REFER TO STRATEGY)

ON-GROUND TRAIL + MAINTENANCE ACCESS (REFER TO STRATEGY) (INDICATIVE - TBC ON-SITE) (EXACT ALIGNMENT OF TRAILS TO BE CONFIRMED)

BOARDWALK (REFER TO STRATEGY)



GENERAL PLANTING (REFER TO L5.0 + L5.01)

- H1 RAINGARDENS (RG-#)
- H2A STORMWATER DETENTION PONDS + MARGINS - UPPER BANK
- H2B STORMWATER DETENTION PONDS + MARGINS - LOWER BANK/ AQUATIC
- H3 STORMWATER RESERVE ARBORETUM MIX
- H4 ENTRANCE MIX
- H5 ACCESS LANE + JOAL MIX
- H6 FILL SLOPES + RESIDUAL LAND + STAGE 2 - ENRICHMENT
- H7 SNA 5m BUFFER MIX (PLANTED WHERE NECESSARY)
- H8 SNA FILL MIX
- H9 LIZARD RELOCATION OFFSET AREAS MIX
- H10 WESTERN KAKAHO REVEGETATION MIX
- H11 WETLAND GULLY MIX
- H12 WETLAND RIPARIAN MIX
- H13 KAKAHO MIX
- LAND LEFT TO REGENERATE
- ECOLOGICAL COVENANTED AREAS
- PROPOSED TREE (REFER PLANTING PLANS)
- EXISTING TREE - APPROXIMATE DRIPLINE/ ROOTZONE
- EXISTING TREE - REMOVED

STREET PLANTING (REFER TO L5.02 + L5.03)

- PROPOSED SPECIMEN TREES (REFER TO SCHEDULES FOR ALL TAGS)
- G1 COLLECTOR STREETS - ACROSS DEVELOPMENT
- G2 NEIGHBOURHOOD STREETS - LOWER TERRACE
- G3 NEIGHBOURHOOD STREETS - UPPER TERRACE
- G4 NEIGHBOURHOOD STREETS - LUCAS BLOCK
- G5 NEIGHBOURHOOD CENTRE
- G6 PARKS AND RESERVES
- HYDROSEEDDED GRASS

STORMWATER (REFER TO ENVELOPE)

- PERMANENT WATER LINE (REFER TO ENGINEER)
- 1:100 YEAR EVENT LINE (REFER TO ENGINEER)

ADDITIONAL ELEMENTS

- PLAY AREA (REFER TO STRATEGY)
- ON-GROUND TRAIL + MAINTENANCE ACCESS (REFER TO STRATEGY) (INDICATIVE - TBC ON-SITE) (EXACT ALIGNMENT OF TRAILS TO BE CONFIRMED)
- BOARDWALK (REFER TO STRATEGY)

MT. WELCOME

blac.

LANDSCAPE + ECOLOGY PLANS

Paluma Day Poroma, Wellington.

Project No.058

2026.10



Revisions


FOR RESOURCE CONSENT
FOR RESOURCE CONSENT 09.09.2026

NOT FOR CONSTRUCTION

Disclaimer

This document has been prepared by Blac Limited on the following basis:
A. It is based on the specific instructions provided to Blac Limited by its client.
B. It is for Blac Limited's client's use in accordance with agreed scope of work between that client and Blac Limited.
C. Blac Limited does not accept any liability in relation to any third party's use of this document or any part of this document.
D. Where information has been supplied by Blac Limited's client or obtained from other external sources, Blac Limited has assumed that such information is accurate, without any further investigation.
E. Blac Limited does not accept any liability or responsibility for any errors or omissions that relate to or arise from inaccurate information provided by their client or any external source.
F. All contractors other than Blac Limited are:
I. responsible for verifying all dimensions on site and confirming the location of all underground services on site prior to commencing any work.
I do not to rely on any dimensions set out by Blac Limited in this document.

True North

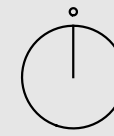

Scale


1:500@A1 1:1000@A3

**LANDSCAPE +
ECOLOGY PLANS_
SHEET 19**

L2.28

Sheet No.

© 2026

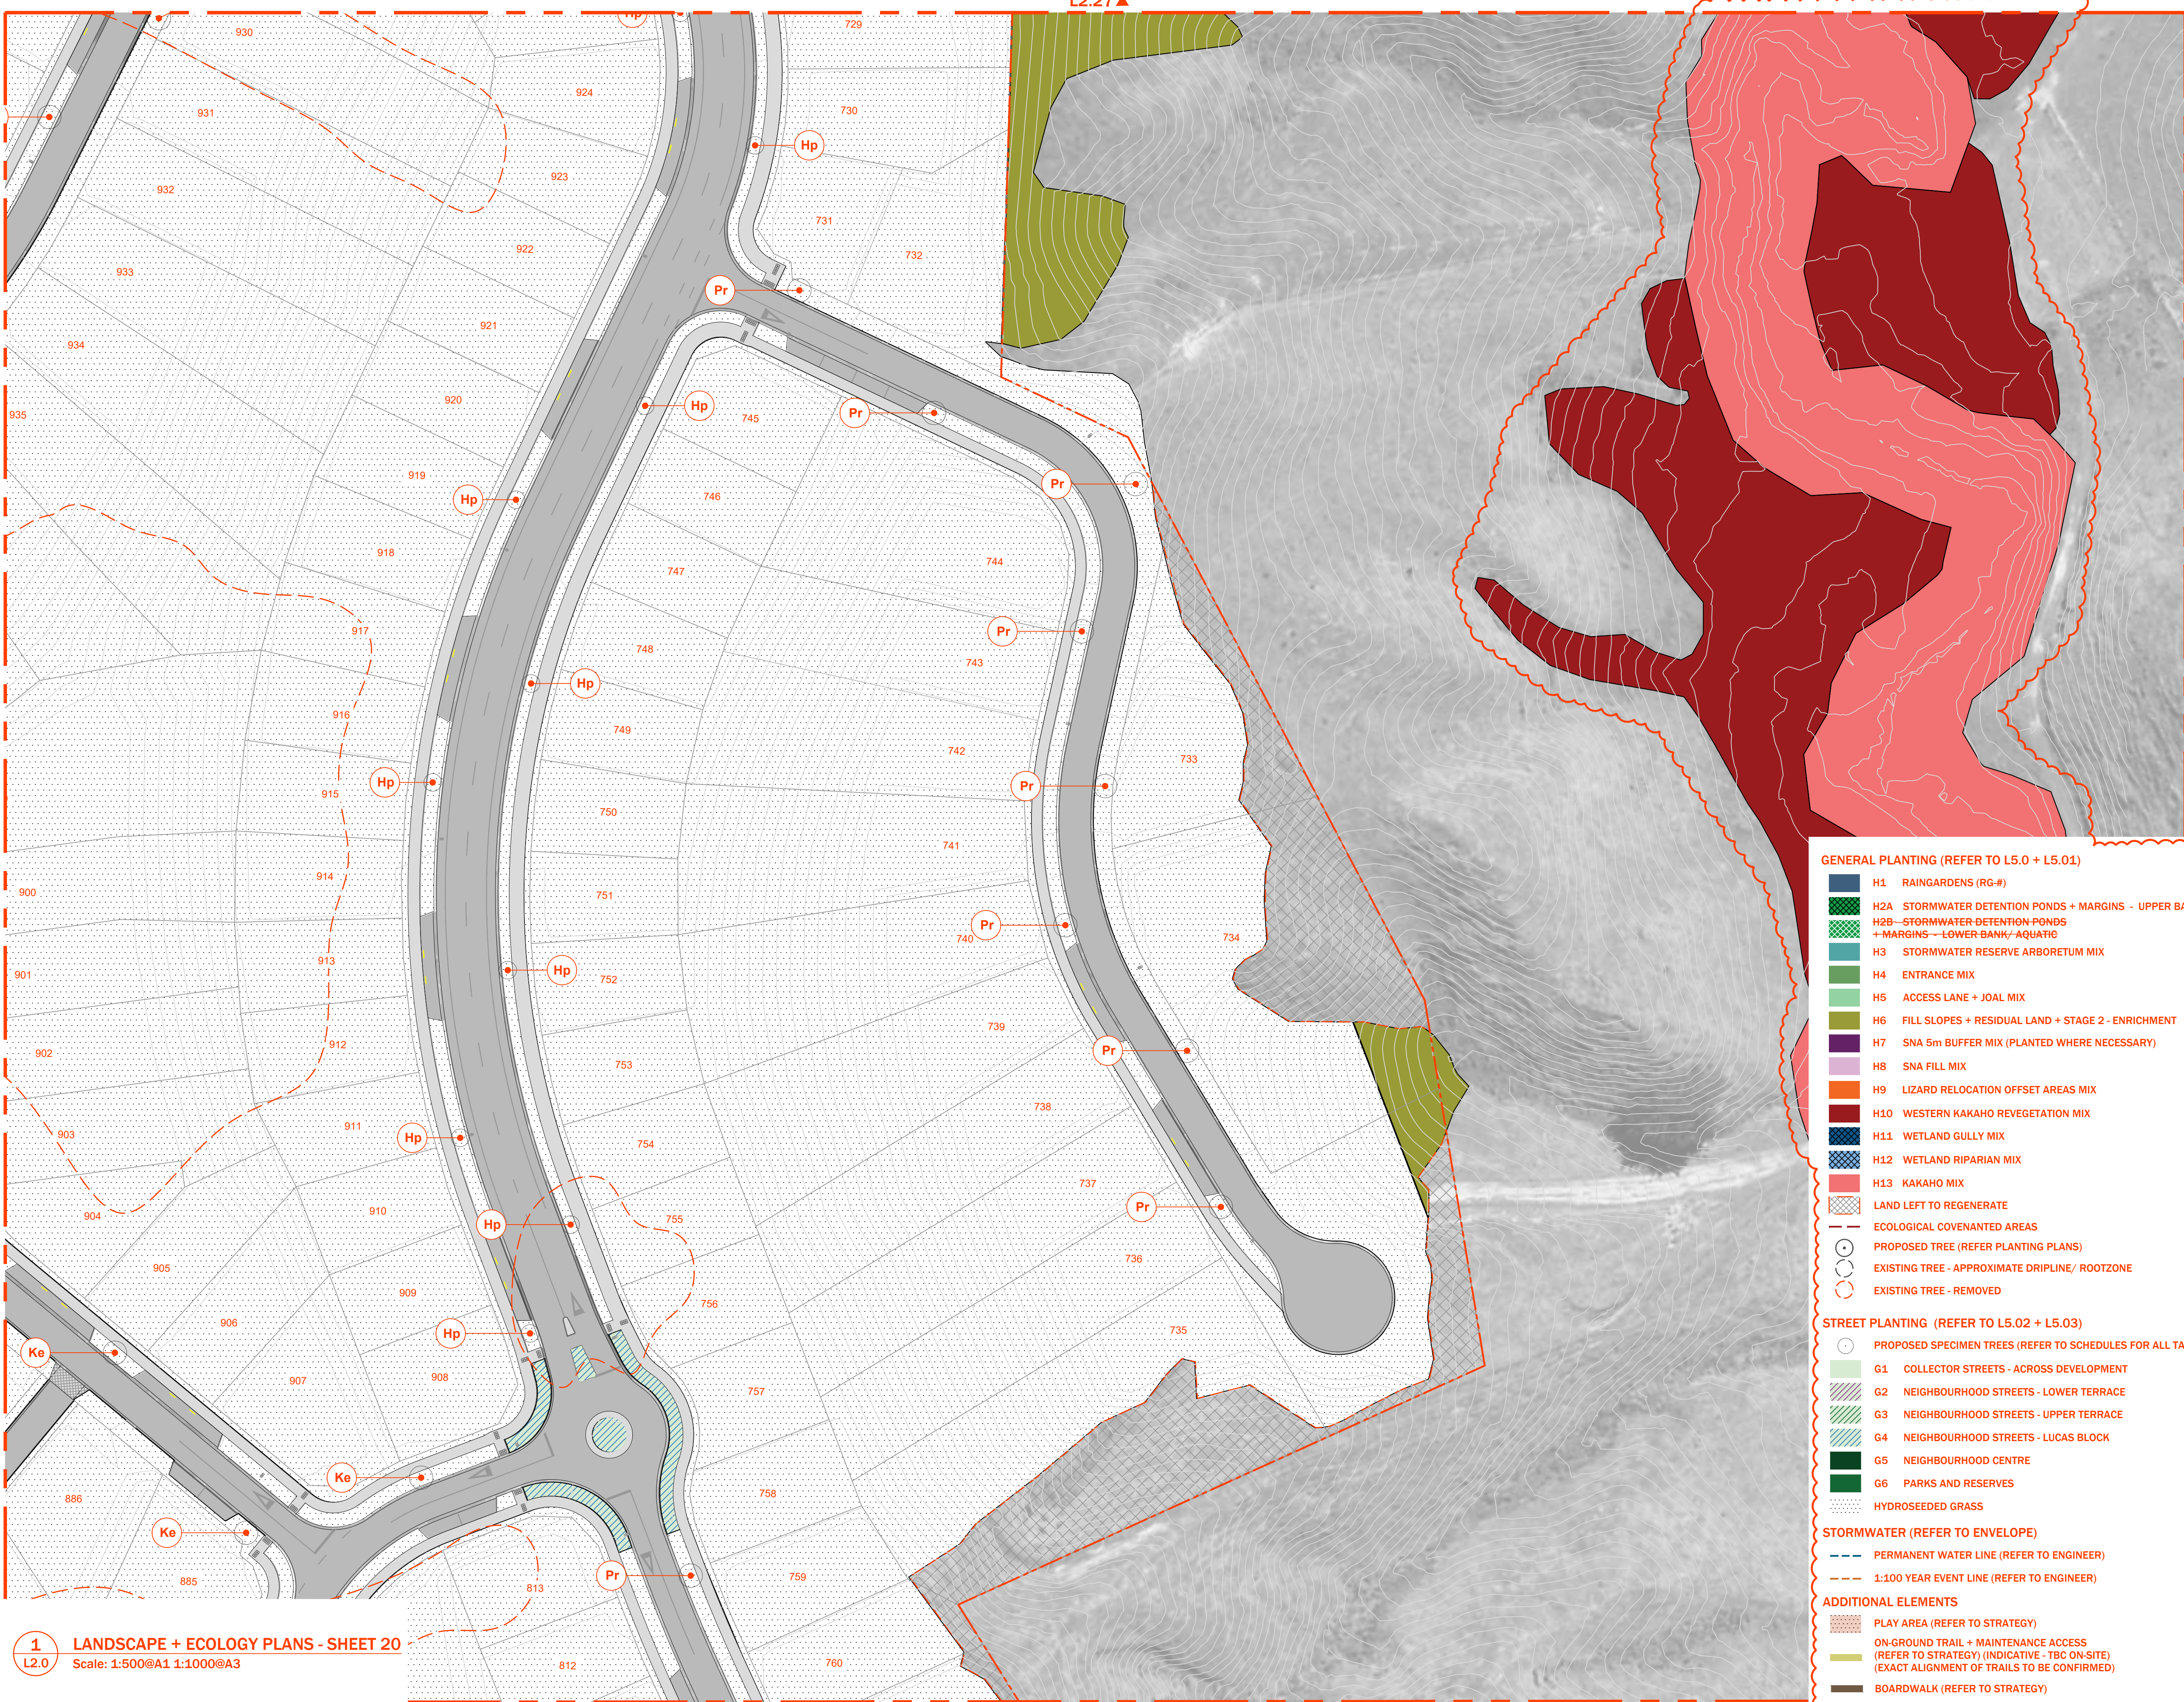

- GENERAL PLANTING (REFER TO L5.0 + L5.01)**
- H1 RAINGARDENS (RG-#)
 - H2A STORMWATER DETENTION PONDS + MARGINS - UPPER BANK
 - H2B STORMWATER DETENTION PONDS + MARGINS - LOWER BANK/ AQUATIC
 - H3 STORMWATER RESERVE ARBORETUM MIX
 - H4 ENTRANCE MIX
 - H5 ACCESS LANE + JOAL MIX
 - H6 FILL SLOPES + RESIDUAL LAND + STAGE 2 - ENRICHMENT
 - H7 SNA 5m BUFFER MIX (PLANTED WHERE NECESSARY)
 - H8 SNA FILL MIX
 - H9 LIZARD RELOCATION OFFSET AREAS MIX
 - H10 WESTERN KAKAHO REVEGETATION MIX
 - H11 WETLAND GULLY MIX
 - H12 WETLAND RIPARIAN MIX
 - H13 KAKAHO MIX
 - LAND LEFT TO REGENERATE
 - ECOLOGICAL COVENANTED AREAS
 - PROPOSED TREE (REFER PLANTING PLANS)
 - EXISTING TREE - APPROXIMATE DRIPLINE/ ROOTZONE
 - EXISTING TREE - REMOVED
- STREET PLANTING (REFER TO L5.02 + L5.03)**
- PROPOSED SPECIMEN TREES (REFER TO SCHEDULES FOR ALL TAGS)
 - G1 COLLECTOR STREETS - ACROSS DEVELOPMENT
 - G2 NEIGHBOURHOOD STREETS - LOWER TERRACE
 - G3 NEIGHBOURHOOD STREETS - UPPER TERRACE
 - G4 NEIGHBOURHOOD STREETS - LUCAS BLOCK
 - G5 NEIGHBOURHOOD CENTRE
 - G6 PARKS AND RESERVES
 - HYDROSEEDED GRASS
- STORMWATER (REFER TO ENVELOPE)**
- PERMANENT WATER LINE (REFER TO ENGINEER)
 - 1:100 YEAR EVENT LINE (REFER TO ENGINEER)
- ADDITIONAL ELEMENTS**
- PLAY AREA (REFER TO STRATEGY)
 - ON-GROUND TRAIL + MAINTENANCE ACCESS (REFER TO STRATEGY) (INDICATIVE - TBC ON-SITE) (EXACT ALIGNMENT OF TRAILS TO BE CONFIRMED)
 - BOARDWALK (REFER TO STRATEGY)

MT. WELCOME
LANDSCAPE + ECOLOGY PLANS


Project No.058 2026.10



Revisions
FOR RESOURCE CONSENT
FOR RESOURCE CONSENT 09.09.2026

NOT FOR CONSTRUCTION

Disclaimer
This document has been prepared by Blac Limited on the following basis:
A. It is based on the specific instructions provided to Blac Limited by its client.
B. It is for Blac Limited's client's use in accordance with agreed scope of work between that client and Blac Limited.
C. Blac Limited does not accept any liability in relation to any third party's use of this document or any part of this document.
D. Where information has been supplied by Blac Limited's client or obtained from other external sources, Blac Limited has assumed that such information is accurate, without any further investigation.
E. Blac Limited does not accept any liability or responsibility for any errors or omissions that relate to or arise from inaccurate information provided by their client or any external source.
F. All contractors other than Blac Limited are responsible for verifying all dimensions on site and confirming the location of all underground services on site prior to commencing any work.
Blac Limited is not to rely on any dimensions set out by Blac Limited in this document.

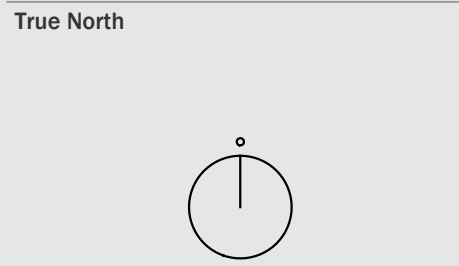


Scale 1:500@A1 1:1000@A3

LANDSCAPE +
ECOLOGY PLANS_
SHEET 20

L2.29

Sheet No. © 2026

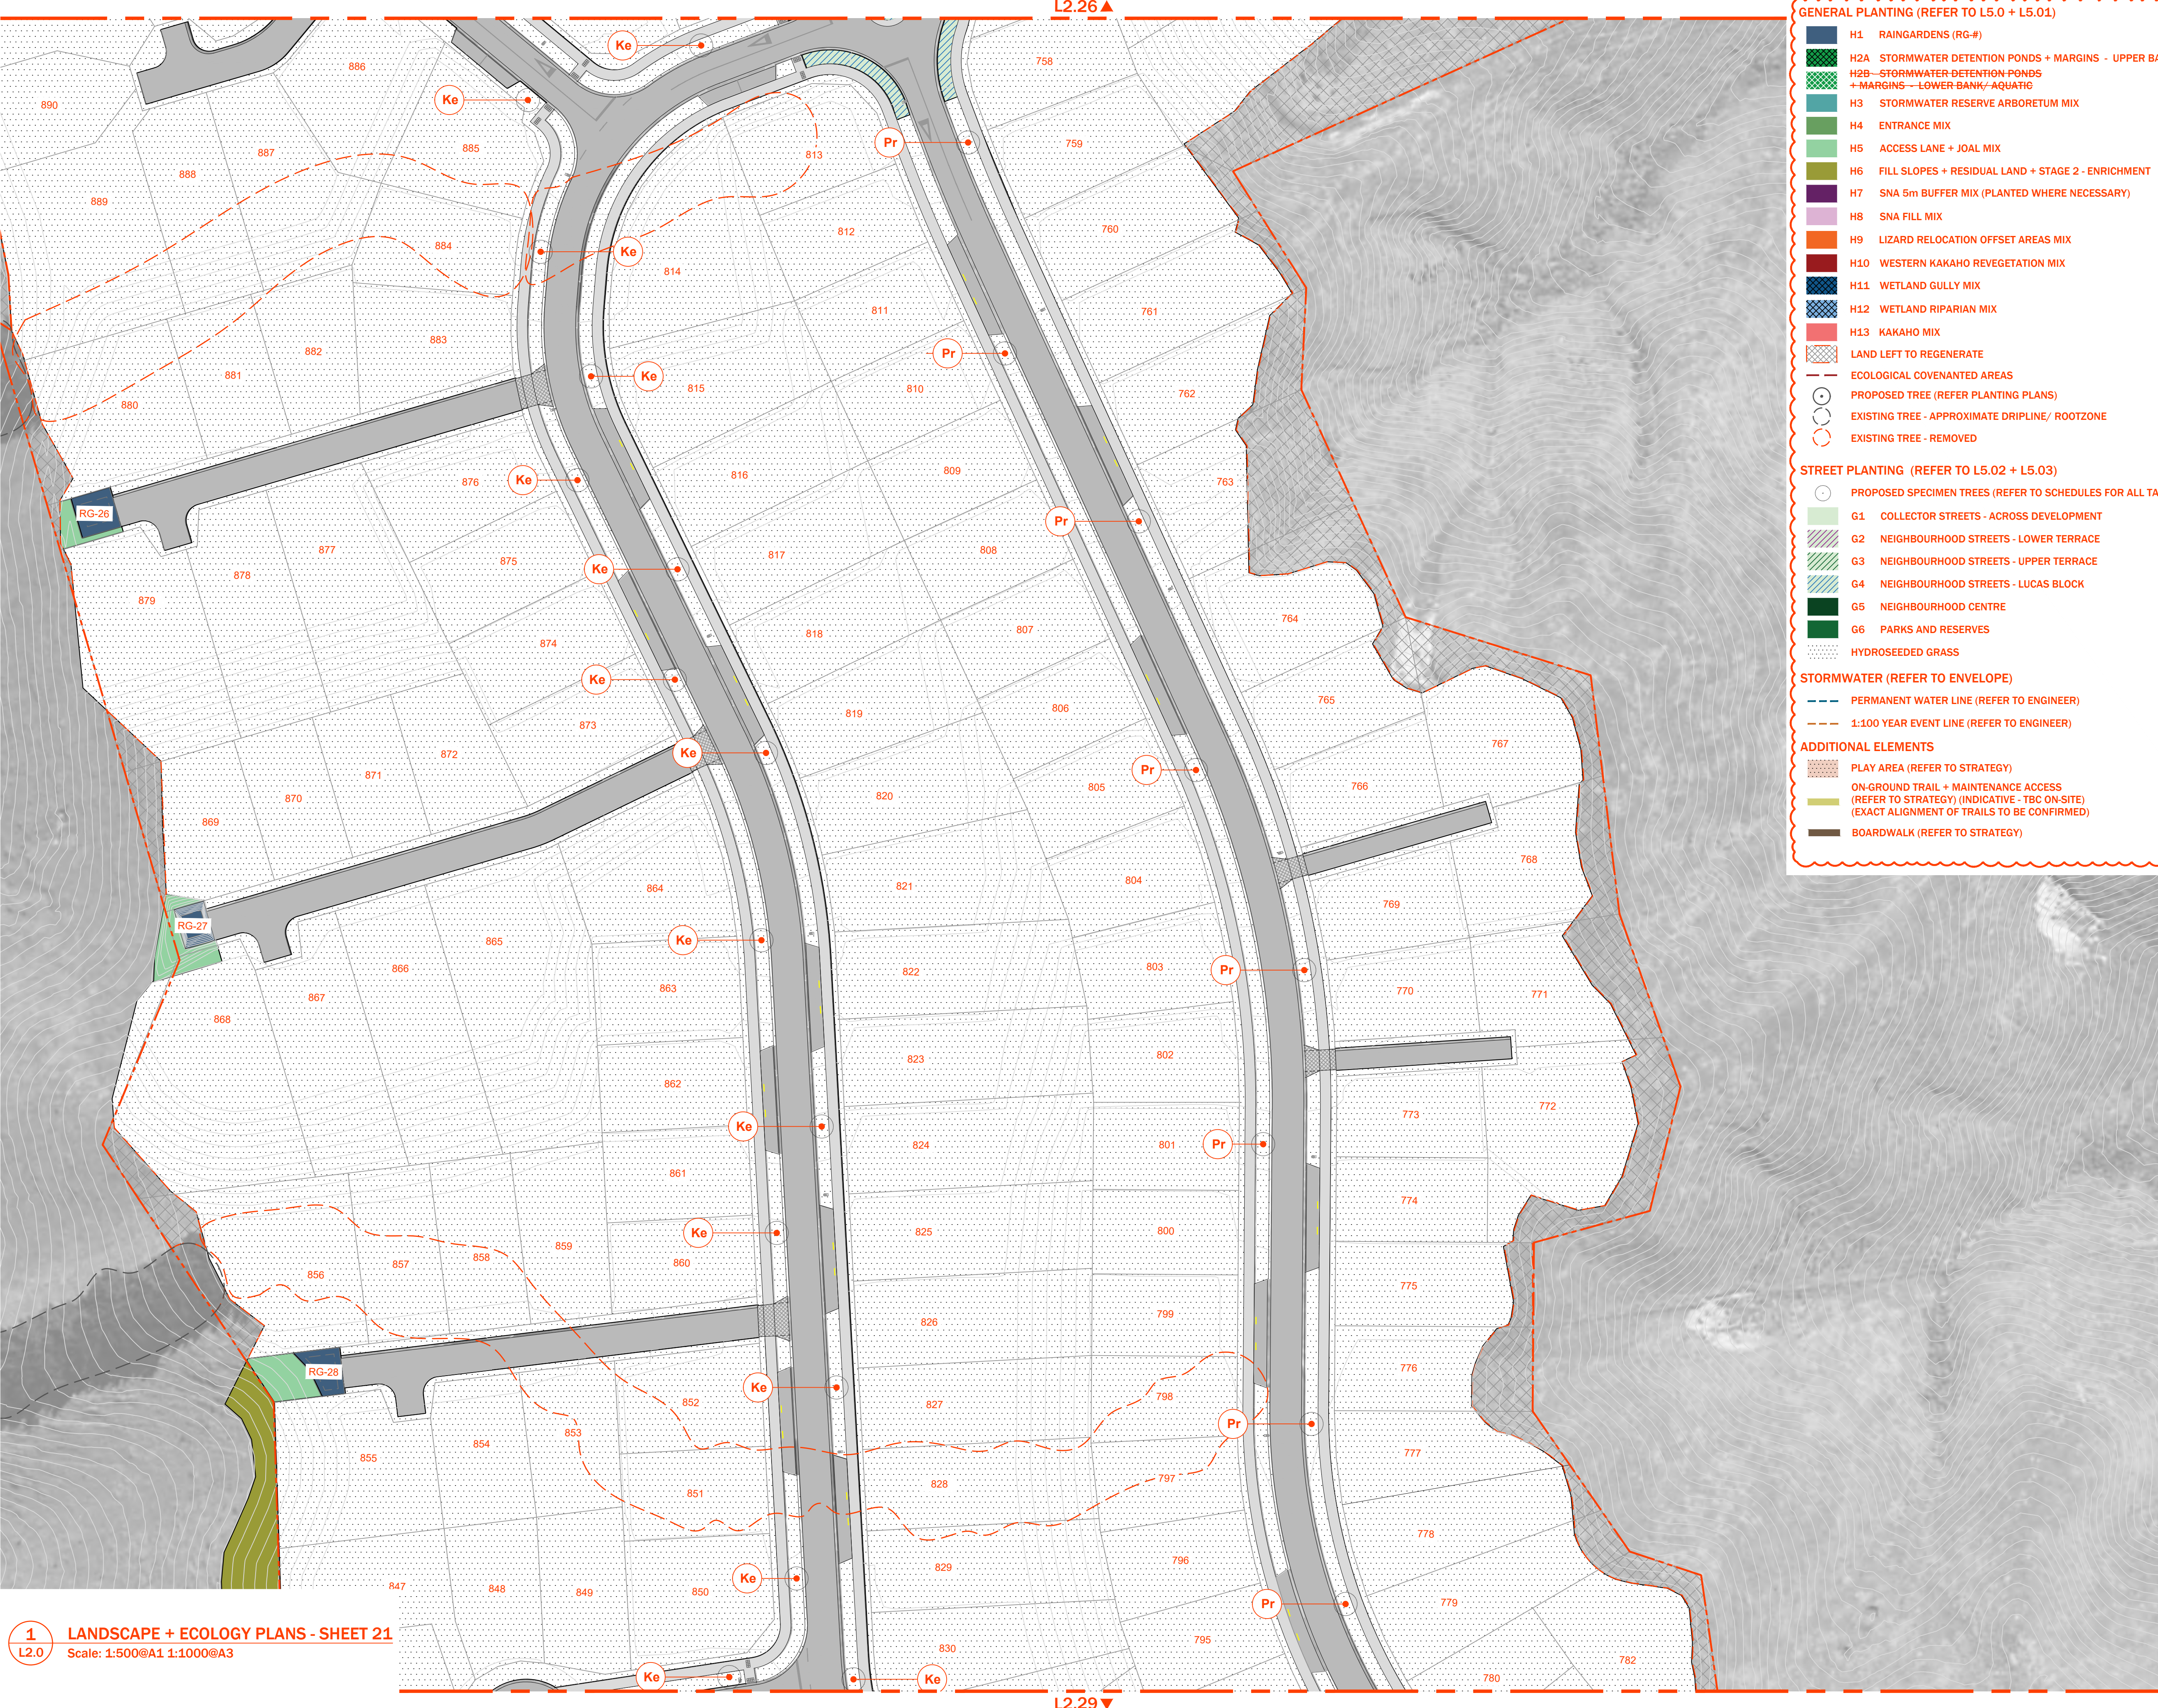

- GENERAL PLANTING (REFER TO L5.0 + L5.01)**
- H1 RAINGARDENS (RG-#)
 - H2A STORMWATER DETENTION PONDS + MARGINS - UPPER BANK
 - H2B STORMWATER DETENTION PONDS + MARGINS - LOWER BANK/ AQUATIC
 - H3 STORMWATER RESERVE ARBORETUM MIX
 - H4 ENTRANCE MIX
 - H5 ACCESS LANE + JOAL MIX
 - H6 FILL SLOPES + RESIDUAL LAND + STAGE 2 - ENRICHMENT
 - H7 SNA 5m BUFFER MIX (PLANTED WHERE NECESSARY)
 - H8 SNA FILL MIX
 - H9 LIZARD RELOCATION OFFSET AREAS MIX
 - H10 WESTERN KAKAHO REVEGETATION MIX
 - H11 WETLAND GULLY MIX
 - H12 WETLAND RIPARIAN MIX
 - H13 KAKAHO MIX
 - LAND LEFT TO REGENERATE
 - ECOLOGICAL COVENANTED AREAS
 - PROPOSED TREE (REFER PLANTING PLANS)
 - EXISTING TREE - APPROXIMATE DRIPLINE/ ROOTZONE
 - EXISTING TREE - REMOVED

- STREET PLANTING (REFER TO L5.02 + L5.03)**
- PROPOSED SPECIMEN TREES (REFER TO SCHEDULES FOR ALL TAGS)
 - G1 COLLECTOR STREETS - ACROSS DEVELOPMENT
 - G2 NEIGHBOURHOOD STREETS - LOWER TERRACE
 - G3 NEIGHBOURHOOD STREETS - UPPER TERRACE
 - G4 NEIGHBOURHOOD STREETS - LUCAS BLOCK
 - G5 NEIGHBOURHOOD CENTRE
 - G6 PARKS AND RESERVES
 - HYDROSEEDDED GRASS

- STORMWATER (REFER TO ENVELOPE)**
- PERMANENT WATER LINE (REFER TO ENGINEER)
 - 1:100 YEAR EVENT LINE (REFER TO ENGINEER)
- ADDITIONAL ELEMENTS**
- PLAY AREA (REFER TO STRATEGY)
 - ON-GROUND TRAIL + MAINTENANCE ACCESS (REFER TO STRATEGY) (INDICATIVE - TBC ON-SITE) (EXACT ALIGNMENT OF TRAILS TO BE CONFIRMED)
 - BOARDWALK (REFER TO STRATEGY)

blac.

MT. WELCOME

LANDSCAPE + ECOLOGY PLANS

Palena Ivy Potting, Wellington

Project No.058 2026.10



Revisions

FOR RESOURCE CONSENT

FOR RESOURCE CONSENT 09.09.2026

NOT FOR CONSTRUCTION

Disclaimer

This document has been prepared by Blac Limited on the following basis:

A. It is based on the specific instructions provided to Blac Limited by its client.

B. It is for Blac Limited's client's use in accordance with agreed scope of work between that client and Blac Limited.


C. Blac Limited does not accept any liability in relation to any third party's use of this document or any part of this document.

D. Where information has been supplied by Blac Limited's client pr obtained from other external sources, Blac Limited has assumed that such information is accurate, without any further investigation.

E. Blac Limited does not accept any liability or responsibility for any errors or omissions that relate to or arise from inaccurate information provided by their client or any external source.

F. All contractors other than Blac Limited are:

- I. responsible for verifying all dimensions on site and confirming the location of all underground services on site prior to commencing any work.
- II. not to rely on any dimensions set out by Blac Limited in this document.

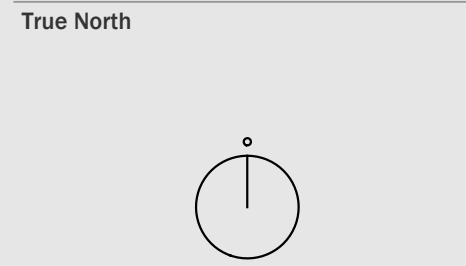


Scale 1:500@A1 1:1000@A3

LANDSCAPE + ECOLOGY PLANS_ SHEET 21

L2.30

Sheet No. © 2026

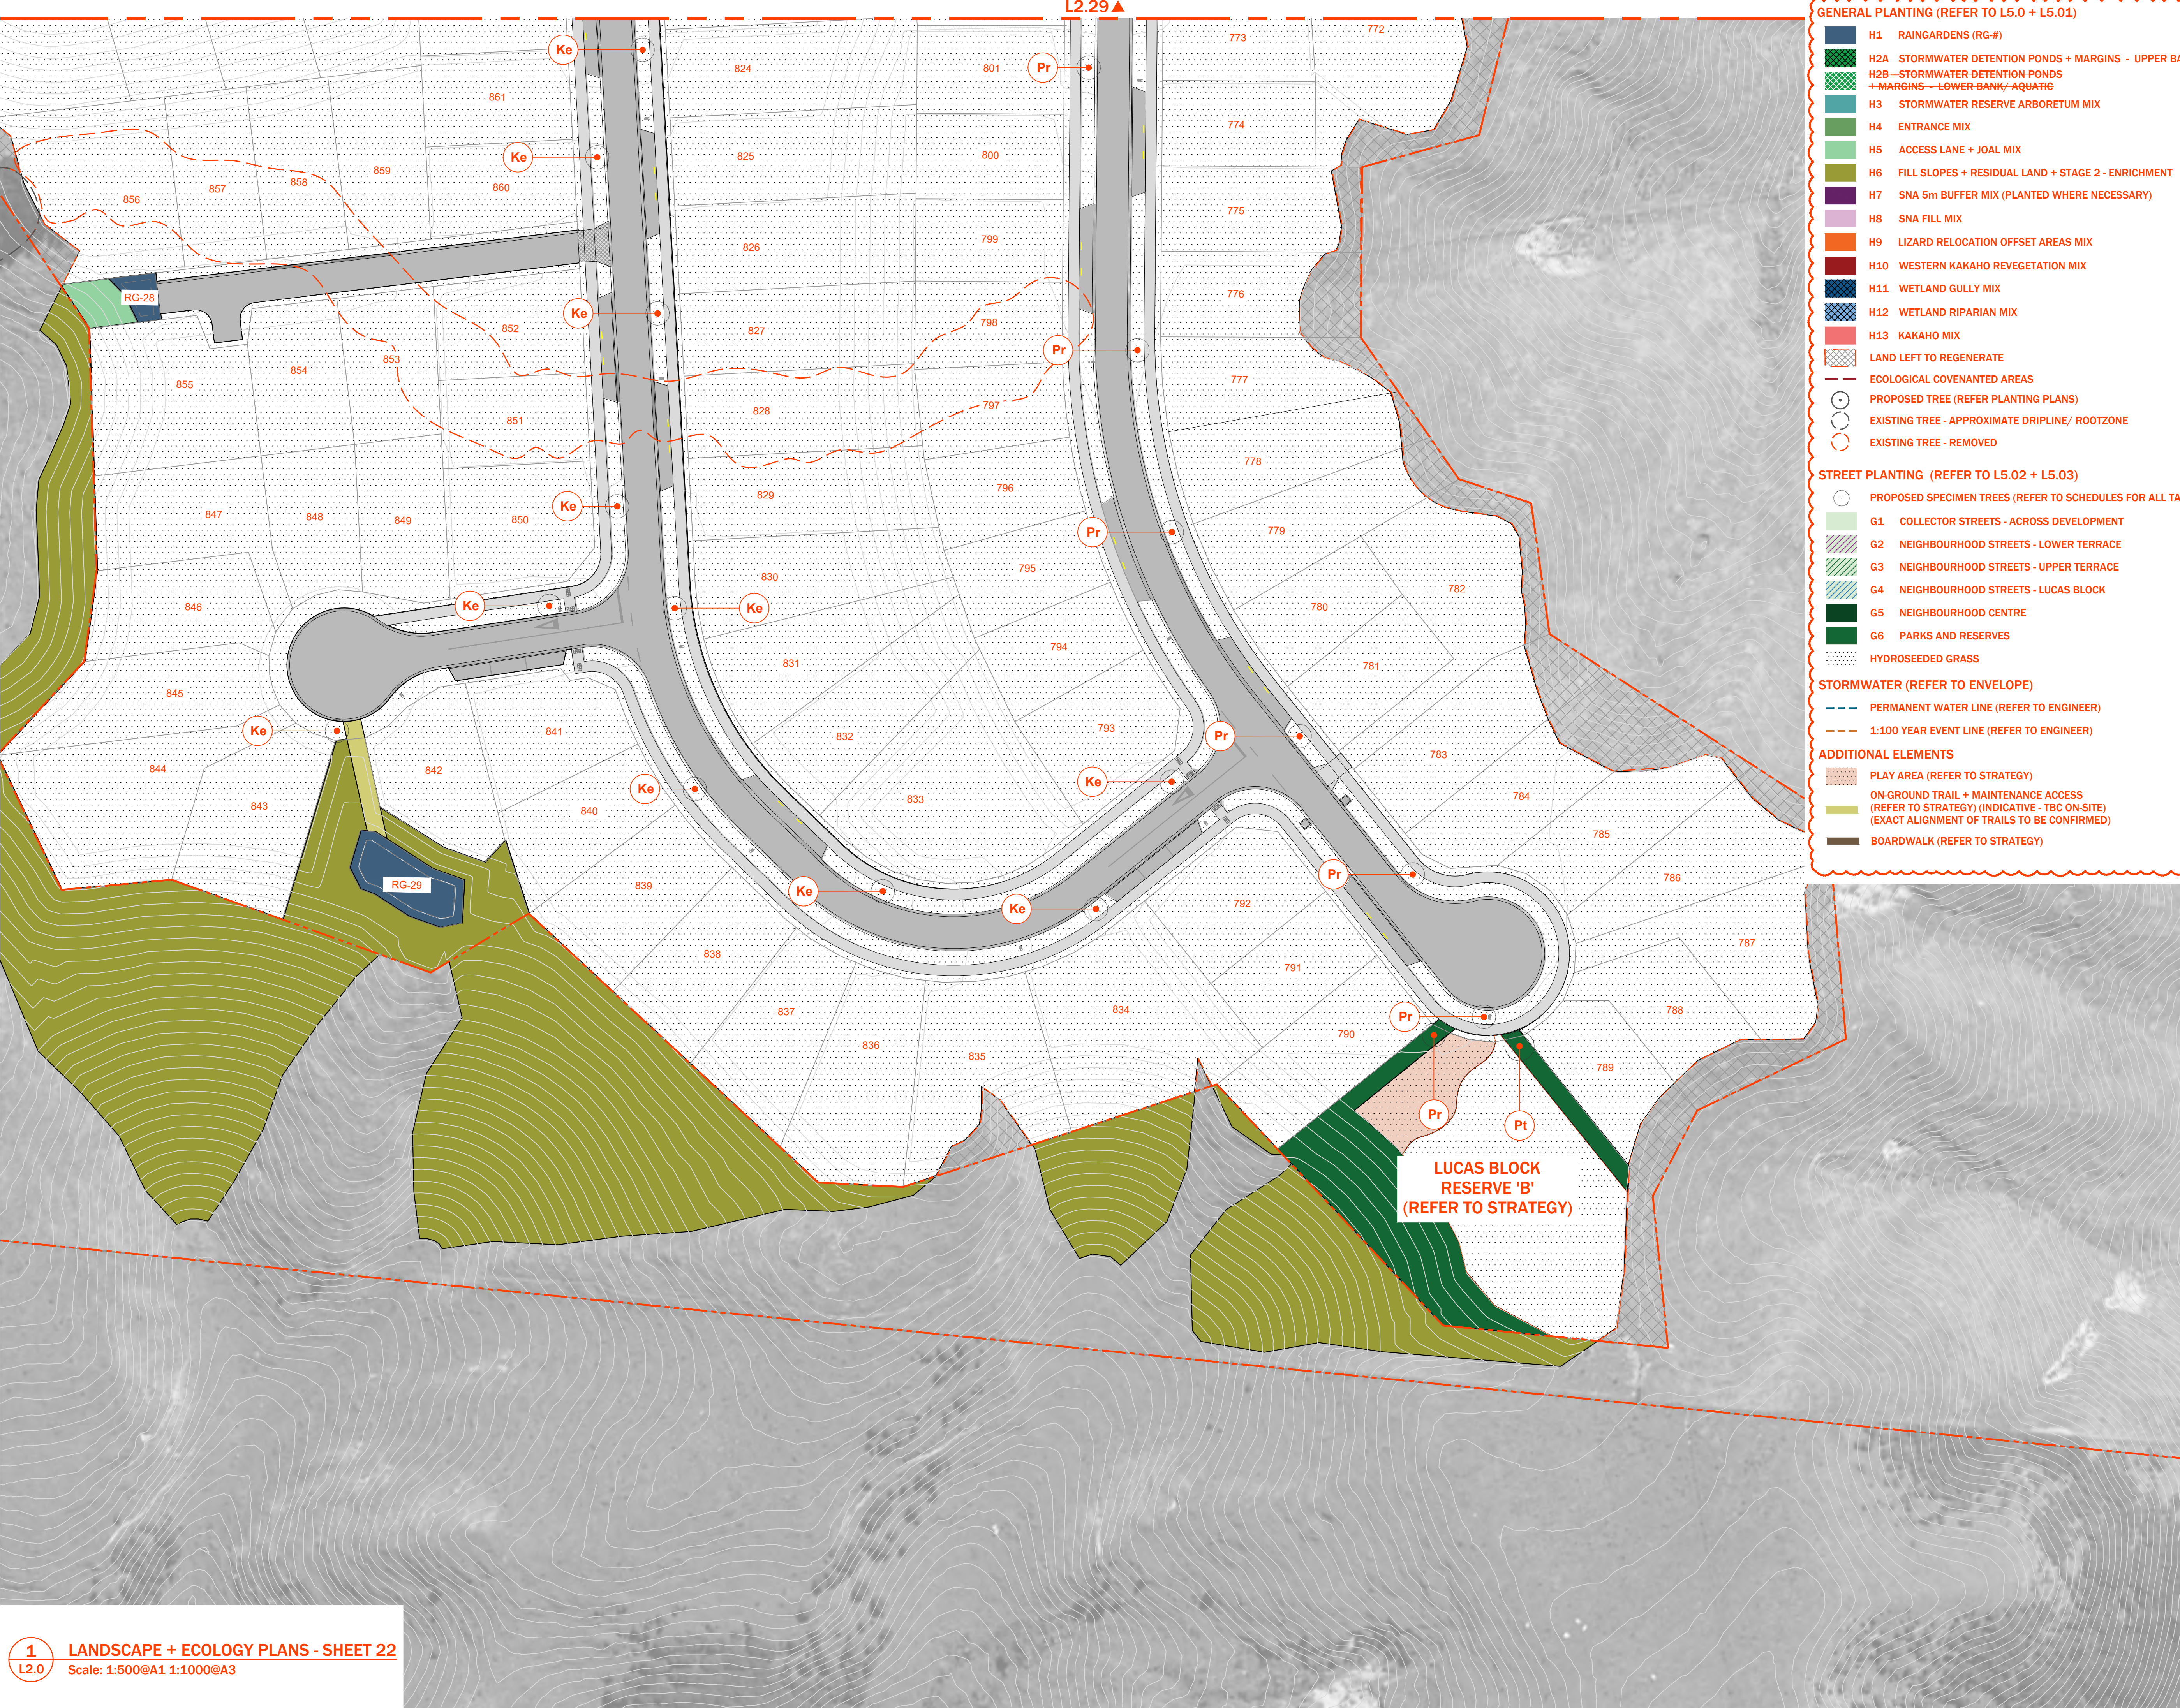

H1

RAINGARDENS (RG-#)

H2A

STORMWATER DETENTION PONDS + MARGINS - UPPER BANK

H2B

STORMWATER DETENTION PONDS + MARGINS - LOWER BANK/ AQUATIC

H3

STORMWATER RESERVE ARBORETUM MIX

H4

ENTRANCE MIX

H5

ACCESS LANE + JOAL MIX

H6

FILL SLOPES + RESIDUAL LAND + STAGE 2 - ENRICHMENT

H7

SNA 5m BUFFER MIX (PLANTED WHERE NECESSARY)

H8

SNA FILL MIX

H9

LIZARD RELOCATION OFFSET AREAS MIX

H10

WESTERN KAKAHO REVEGETATION MIX

H11

WETLAND GULLY MIX

H12

WETLAND RIPARIAN MIX

H13

KAKAHO MIX

LAND LEFT TO REGENERATE

ECOLOGICAL COVENANTED AREAS

PROPOSED TREE (REFER PLANTING PLANS)

EXISTING TREE - APPROXIMATE DRIPLINE/ ROOTZONE

EXISTING TREE - REMOVED

STREET PLANTING (REFER TO L5.02 + L5.03)

PROPOSED SPECIMEN TREES (REFER TO SCHEDULES FOR ALL TAGS)

G1

COLLECTOR STREETS - ACROSS DEVELOPMENT

G2

NEIGHBOURHOOD STREETS - LOWER TERRACE

G3

NEIGHBOURHOOD STREETS - UPPER TERRACE

G4

NEIGHBOURHOOD STREETS - LUCAS BLOCK

G5

NEIGHBOURHOOD CENTRE

G6

PARKS AND RESERVES

HYDROSEEDDED GRASS

STORMWATER (REFER TO ENVELOPE)

PERMANENT WATER LINE (REFER TO ENGINEER)

1:100 YEAR EVENT LINE (REFER TO ENGINEER)

ADDITIONAL ELEMENTS

PLAY AREA (REFER TO STRATEGY)

ON-GROUND TRAIL + MAINTENANCE ACCESS (REFER TO STRATEGY) (INDICATIVE - TBC ON-SITE) (EXACT ALIGNMENT OF TRAILS TO BE CONFIRMED)

BOARDWALK (REFER TO STRATEGY)

blac.

MT. WELCOME

LANDSCAPE + ECOLOGY PLANS

Phelipa Day Poroma, Wellington.

Project No.0582026.10

05.10.2026

Revisions
FOR RESOURCE CONSENT FOR RESOURCE CONSENT 09.09.2026
NOT FOR CONSTRUCTION

Disclaimer

This document has been prepared by Blac Limited on the following basis:
A. It is based on the specific instructions provided to Blac Limited by its client.
B. It is for Blac Limited's client's use in accordance with agreed scope of work between that client and Blac Limited.
C. Blac Limited does not accept any liability in relation to any third party's use of this document or any part of this document.
D. Where information has been supplied by Blac Limited's client pr obtained from other external sources, Blac Limited has assumed that such information is accurate, without any further investigation.
E. Blac Limited does not accept any liability or responsibility for any errors or omissions that relate to or arise from inaccurate information provided by their client or any external source.
F. All contractors other than Blac Limited are:
 I. responsible for verifying all dimensions on site and confirming the location of all underground services on site prior to commencing any work.
 I do not to rely on any dimensions set out by Blac Limited in this document.

True North

Scale

1:500@A1 1:1000@A3

LANDSCAPE + ECOLOGY PLANS_ SHEET 22

L2.31

Sheet No.

© 2026

1

L2.0

LANDSCAPE + ECOLOGY PLANS - SHEET 22

Scale: 1:500@A1 1:1000@A3



- GENERAL PLANTING (REFER TO L5.0 + L5.01)**
- H1 RAINGARDENS (RG-#)
 - H2A STORMWATER DETENTION PONDS + MARGINS - UPPER BANK
 - H2B STORMWATER DETENTION PONDS + MARGINS - LOWER BANK/AQUATIC
 - H3 STORMWATER RESERVE ARBORETUM MIX
 - H4 ENTRANCE MIX
 - H5 ACCESS LANE + JOAL MIX
 - H6 FILL SLOPES + RESIDUAL LAND + STAGE 2 - ENRICHMENT
 - H7 SNA 5m BUFFER MIX (PLANTED WHERE NECESSARY)
 - H8 SNA FILL MIX
 - H9 LIZARD RELOCATION OFFSET AREAS MIX
 - H10 WESTERN KAKAHO REVEGETATION MIX
 - H11 WETLAND GULLY MIX
 - H12 WETLAND RIPARIAN MIX
 - H13 KAKAHO MIX
 - LAND LEFT TO REGENERATE
- ECOLOGICAL COVENANTED AREAS**
- PROPOSED TREE (REFER PLANTING PLANS)
 - EXISTING TREE - APPROXIMATE DRIPLINE/ ROOTZONE
 - EXISTING TREE - REMOVED
- STREET PLANTING (REFER TO L5.02 + L5.03)**
- G1 COLLECTOR STREETS - ACROSS DEVELOPMENT
 - G2 NEIGHBOURHOOD STREETS - LOWER TERRACE
 - G3 NEIGHBOURHOOD STREETS - UPPER TERRACE
 - G4 NEIGHBOURHOOD STREETS - LUCAS BLOCK
 - G5 NEIGHBOURHOOD CENTRE
 - G6 PARKS AND RESERVES
 - HYDROSEEDING GRASS
- STORMWATER (REFER TO ENVELOPE)**
- PERMANENT WATER LINE (REFER TO ENGINEER)
 - 1:100 YEAR EVENT LINE (REFER TO ENGINEER)
- ADDITIONAL ELEMENTS**
- PLAY AREA (REFER TO STRATEGY)
 - ON-GROUND TRAIL + MAINTENANCE ACCESS (REFER TO STRATEGY) (INDICATIVE - TBC ON-SITE) (EXACT ALIGNMENT OF TRAILS TO BE CONFIRMED)
 - BOARDWALK (REFER TO STRATEGY)

Project No.058 2026.10



Revisions
FOR RESOURCE CONSENT
FOR RESOURCE CONSENT 09.09.2026

NOT FOR CONSTRUCTION

Disclaimer
This document has been prepared by Blac Limited on the following basis:
A. It is based on the specific instructions provided to Blac Limited by its client.
B. It is for Blac Limited's client's use in accordance with agreed scope of work between that client and Blac Limited.
C. Blac Limited does not accept any liability in relation to any third party's use of this document or any part of this document.
D. Where information has been supplied by Blac Limited's client prior to the preparation of this document, Blac Limited has assumed that such information is accurate, without any further investigation.
E. Blac Limited does not accept any liability or responsibility for any errors or omissions that relate to or arise from inaccurate information provided by their client or any external source.
F. All contractors other than Blac Limited are responsible for verifying all dimensions on site and confirming the location of all underground services on site prior to commencing any work.
It is not to rely on any dimensions set out by Blac Limited in this document.

True North

Scale 1:500@A1 1:1000@A3


LANDSCAPE +
ECOLOGY PLANS_
SHEET 23

L2.32

Sheet No. © 2026

MT. WELCOME
LANDSCAPE + ECOLOGY PLANS
Phileas Iby Porima, Wellington

blac.

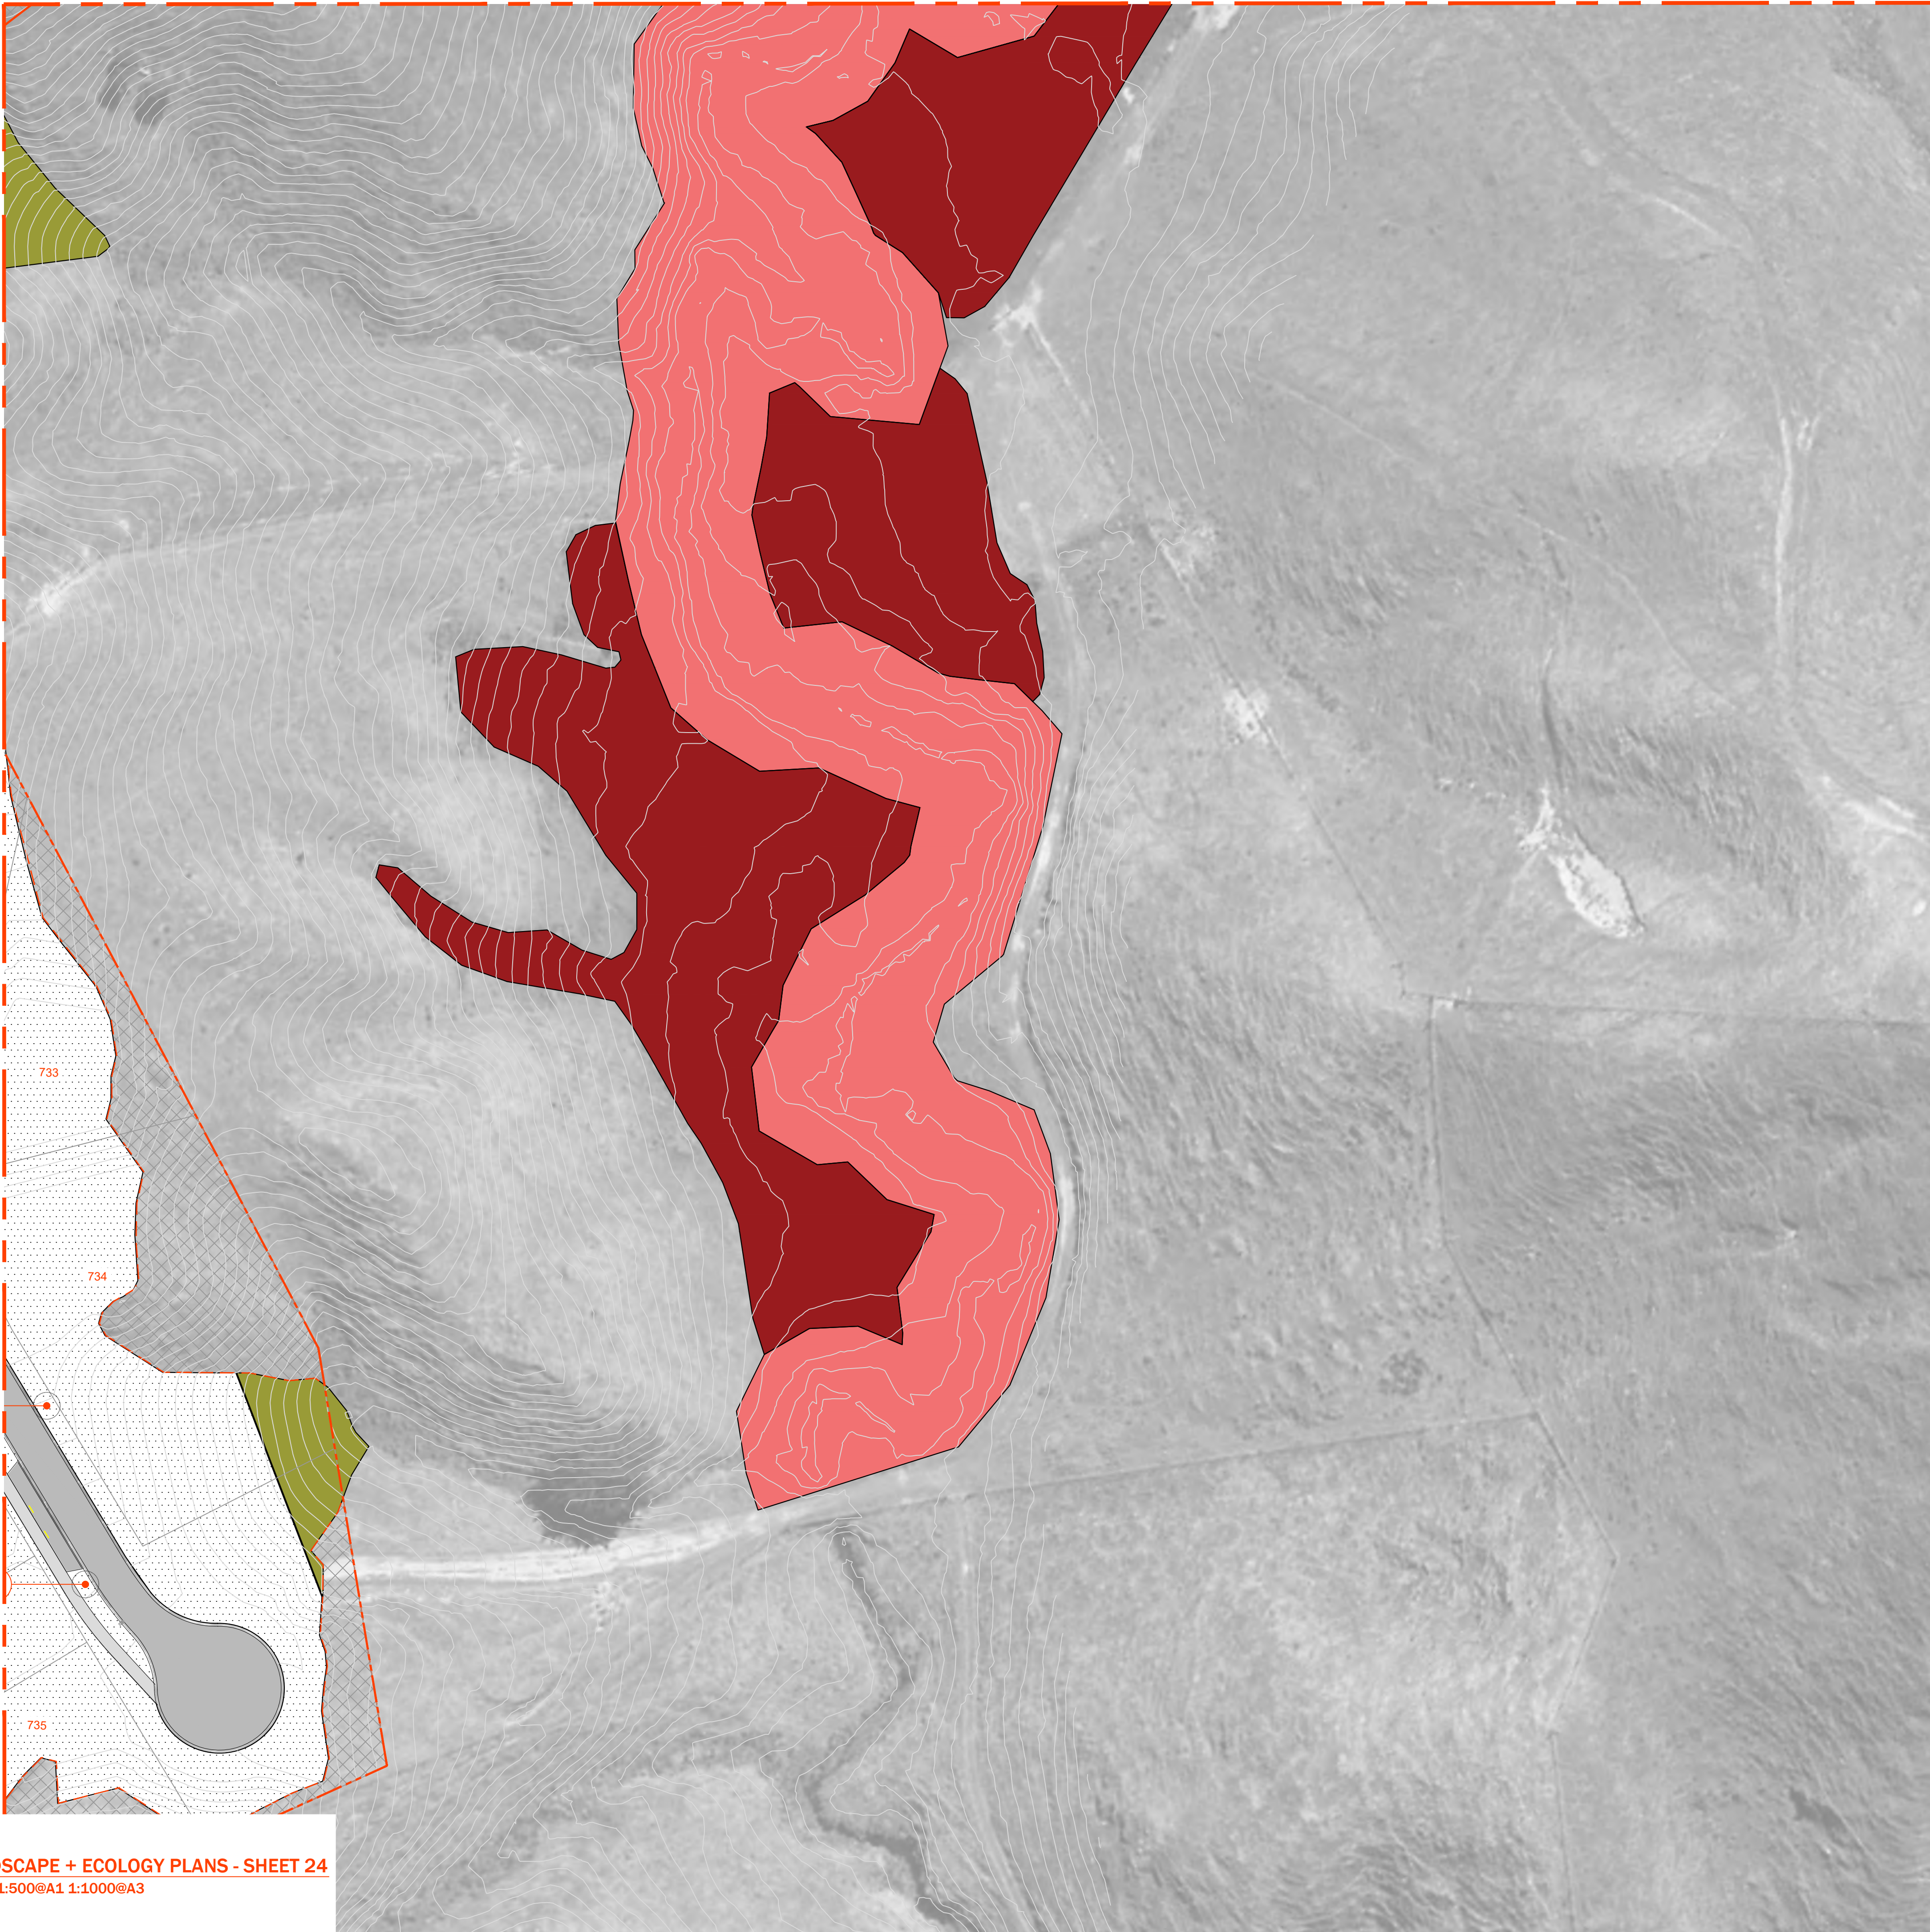

GENERAL PLANTING (REFER TO L5.0 + L5.01)

- H1 RAINGARDENS (RG-#)
- H2A STORMWATER DETENTION PONDS + MARGINS - UPPER BANK
- H2B STORMWATER DETENTION PONDS + MARGINS - LOWER BANK/AQUATIC
- H3 STORMWATER RESERVE ARBORETUM MIX
- H4 ENTRANCE MIX
- H5 ACCESS LANE + JOAL MIX
- H6 FILL SLOPES + RESIDUAL LAND + STAGE 2 - ENRICHMENT
- H7 SNA 5m BUFFER MIX (PLANTED WHERE NECESSARY)
- H8 SNA FILL MIX
- H9 LIZARD RELOCATION OFFSET AREAS MIX
- H10 WESTERN KAKAHO REVEGETATION MIX
- H11 WETLAND GULLY MIX
- H12 WETLAND RIPARIAN MIX
- H13 KAKAHO MIX
- LAND LEFT TO REGENERATE
- ECOLOGICAL COVENANTED AREAS
- PROPOSED TREE (REFER PLANTING PLANS)
- EXISTING TREE - APPROXIMATE DRIPLINE/ ROOTZONE
- EXISTING TREE - REMOVED

STREET PLANTING (REFER TO L5.02 + L5.03)

- PROPOSED SPECIMEN TREES (REFER TO SCHEDULES FOR ALL TAGS)
- G1 COLLECTOR STREETS - ACROSS DEVELOPMENT
- G2 NEIGHBOURHOOD STREETS - LOWER TERRACE
- G3 NEIGHBOURHOOD STREETS - UPPER TERRACE
- G4 NEIGHBOURHOOD STREETS - LUCAS BLOCK
- G5 NEIGHBOURHOOD CENTRE
- G6 PARKS AND RESERVES
- HYDROSEEDDED GRASS

STORMWATER (REFER TO ENVELOPE)

- PERMANENT WATER LINE (REFER TO ENGINEER)
- 1:100 YEAR EVENT LINE (REFER TO ENGINEER)

ADDITIONAL ELEMENTS

- PLAY AREA (REFER TO STRATEGY)
- ON-GROUND TRAIL + MAINTENANCE ACCESS (REFER TO STRATEGY) (INDICATIVE - TBC ON-SITE) (EXACT ALIGNMENT OF TRAILS TO BE CONFIRMED)
- BOARDWALK (REFER TO STRATEGY)

MT. WELCOME
LANDSCAPE + ECOLOGY PLANS


Project No.058 2026.10



Revisions
FOR RESOURCE CONSENT
FOR RESOURCE CONSENT 09.09.2026

NOT FOR CONSTRUCTION

Disclaimer
This document has been prepared by Blac Limited on the following basis:
A. It is based on the specific instructions provided to Blac Limited by its client.
B. It is for Blac Limited's client's use in accordance with agreed scope of work between that client and Blac Limited.
C. Blac Limited does not accept any liability in relation to any third party's use of this document or any part of this document.
D. Where information has been supplied by Blac Limited's client or obtained from other external sources, Blac Limited has assumed that such information is accurate, without any further investigation.
E. Blac Limited does not accept any liability or responsibility for any errors or omissions that relate to or arise from inaccurate information provided by their client or any external source.
F. All contractors other than Blac Limited are:
I. responsible for verifying all dimensions on site and confirming the location of all underground services on site prior to commencing any work.
II. not to rely on any dimensions set out by Blac Limited in this document.

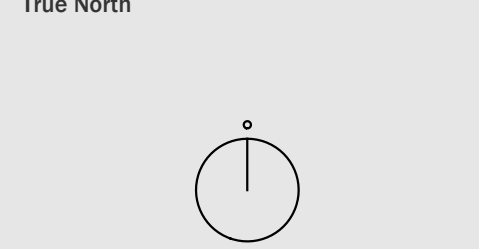


Scale 1:500@A1 1:1000@A3

LANDSCAPE +
ECOLOGY PLANS_
SHEET 24

L2.33

Sheet No. © 2026

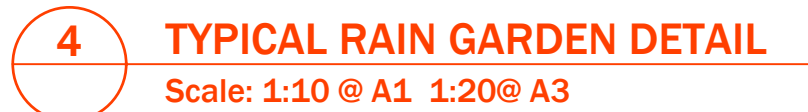

Plant Schedule: Mt Welcome - Street Planting										
Code	Botanical Name	Common/ Maori Name	Min Grade	Area (m²)	Percentage Mix	Quantity	Spacing guide	Spread at maturity (m)	Height at maturity (m)	Remarks
Specimen Trees										
Hp	<i>Hoheria populnea</i>	Houhere / Lacebark	25L	As shown	N/A	56	As shown	3	8	
Pe	<i>Pittosporum eugenioides</i>	Tarata / Lemonwood	25L			94		5	8	
Ae	<i>Alectryon excelsus</i>	Titoki	25L			42		5	10	
St	<i>Sophora tetraptera</i>	Large Leaved Kōwhai	25L			34		4	10	
Pa	<i>Pseudopanax arboreus</i>	Whauwhaupaku / Five-finger	25L			34		3	5	
Pr	<i>Plagianthus regius</i>	Mānatu / Ribbonwood	25L			45		4	10	
Ke	<i>Kunzea ericoides</i>	Kānuka	25L			29		4	8	
Pc	<i>Pseudopanax crassifolius</i>	Horoekea / Lancewood	25L			9		3	5	
Pt	<i>Podocarpus totara</i>	Tōtara	25L			1		5	20	
Ds	<i>Dysoxylum spectabile</i>	Kohekohe	25L			1		6	10	
Ca	<i>Cordyline australis</i>	Ti kōuka / Cabbage Tree	25L			9		3	8	
						354				
G1 Collector Streets - Across development Mix										
	<i>Poa cita</i>	Silver Tussock	PB3	1013	40%	5198	@ 0.3m Ctrs	0.5	0.6	
	<i>Leptinella dioica</i>	Button Cotula	PB3		15%	312	@0.75m Ctrs	1	0.1	
	<i>Veronica albicans</i>	Snow Hebe	PB3		30%	624	@0.75m Ctrs	1	0.5	
	<i>Muehlenbeckia axillaris</i>	Creeping Pōhuehue	PB3		15%	312	@0.75m Ctrs	1	0.2	
					100%	6446				
G2 Neighbourhood Streets - Lower Terrace Mix										
	<i>Veronica diosmifolia</i>	Smooth-leaved Hebe	PB3	1186	40%	548	@1m Ctrs	1.5	1	
	<i>Goodenia radicans</i>	Remuremu	PB3		15%	91	@1.5m Ctrs	2	0.2	
	<i>Libertia grandiflora</i>	Mikoikoi / New Zealand Iris	PB5		30%	1644	@ 0.5m Ctrs	0.75	0.6	
	<i>Coprosma acerosa</i>	Sand Coprosma	PB5		15%	365	@0.75m Ctrs	1	1	
					100%	2648				
G3 Neighbourhood Streets - Upper Terrace Mix										
	<i>Astelia fragrans</i>	Kakaha / Bush flax	PB5	1835	40%	1507	@0.75m Ctrs	1	1	
	<i>Acaena inermis purpurea</i>	Purple Bidibid	PB3		15%	565	@0.75m Ctrs	1	0.1	
	<i>Hebe Wiri Mist</i>	Wiri Mist Hebe	PB3		30%	1130	@ 0.75m Ctrs	1	1	
	<i>Coprosma acerosa</i>	Sand Coprosma	PB3		15%	565	@0.75m Ctrs	1	1	
					100%	3767				
G4 Neighbourhood Streets - Lucas Block Mix										
	<i>Poa cita</i>	Silver Tussock	PB3	227	40%	1165	@ 0.3m Ctrs	0.5	0.6	
	<i>Libertia ixioides</i>	Yellow New Zealand Iris	PB5		15%	70	@0.75m Ctrs	1	1	
	<i>Leptinella dioica</i>	Button Cotula	PB3		30%	140	@0.75m Ctrs	1	0.1	
	<i>Scleranthus biflorus</i>	Canberra grass / Cushion Plant	PB3		15%	983	@0.2m Ctrs	0.3	0.05	
					100%	2359				
G5 Neighbourhood Centre Mix										
	<i>Fuchsia procumbens</i>	Tōtara / Creeping Fuchsia	PB3	398	10%	82	@0.75m Ctrs	1	0.05	
	<i>Phormium 'Emerald Gem'</i>	Emerald Gem Phormium	PB5		15%	276	@ 0.5m Ctrs	0.7	0.6	
	<i>Hebe 'First Light'</i>	Nana' Hebe	PB3		5%	41	@0.75m Ctrs	0.9	0.3	
	<i>Libertia grandiflora</i>	Mikoikoi / New Zealand Iris	PB5		5%	41	@0.75m Ctrs	0.9	0.6	
	<i>Astelia fragrans</i>	Kakaha / Bush flax	PB5		5%	41	@0.75m Ctrs	1	1	
	<i>Veronica speciosa</i>	Purple Hebe	PB5		10%	82	@0.75m Ctrs	1	1	
	<i>Leptinella dioica</i>	Button Cotula	PB3		10%	82	@0.75m Ctrs	1	0.1	
	<i>Carex virgata</i>	Pukio / Swamp sedge	PB3		15%	122	@0.75m Ctrs	1	1	
	<i>Muehlenbeckia axillaris</i>	Creeping Pōhuehue	PB3		10%	82	@0.75m Ctrs	1	0.2	
	<i>Dianella nigra</i>	Tūrutu	PB5		15%	765	@ 0.3m Ctrs	0.5	0.4	
					100%	1612				
G6 Parks and Reserves Mix										
	<i>Libertia ixioides</i>	Yellow New Zealand Iris	PB5	1985	10%	407	@0.75m Ctrs	1	1	
	<i>Coprosma 'Black Cloud'</i>	Coprosma, Black Cloud	PB5		10%	229	@1m Ctrs	1.5	0.7	
	<i>Lobelia angulata</i>	Pānakenake	PB3		20%	204	@1.5m Ctrs	2	0.1	
	<i>Parahebe catarractae 'Snow Cap'</i>	Snow Cap' Parahebe	PB3		10%	2546	@ 0.3m Ctrs	0.5	0.5	
	<i>Arthropodium cirratum</i>	Rengarenga Lily	PB5		15%	611	@0.75m Ctrs	1	1	
	<i>Apodasmia similis</i>	Oioi / Jointed Rush	PB3		10%	2546	@ 0.3m Ctrs	0.5	0.6	
	<i>Phormium cookianum</i>	Wharariki / Mountain Flax	PB5		10%	229	@1m Ctrs	1.5	2	
	<i>Dianella nigra</i>	Tūrutu	PB5		15%	3820	@ 0.3m Ctrs	0.5	0.4	
					100%	10593				

blac.

MT. WELCOME

LANDSCAPE + ECOLOGY PLANS

Project No.0582026.10

05.10.2026

Revisions

FOR RESOURCE CONSENT

NOT FOR CONSTRUCTION

Disclaimer

This document has been prepared by Blac Limited on the following basis:

A. It is based on the specific instructions provided to Blac Limited by its client.

B. It is for Blac Limited's client's use in accordance with agreed scope of work between that client and Blac Limited.

C. Blac Limited does not accept any liability in relation to any third party's use of this document or any part of this document.

D. Where information has been supplied by Blac Limited's client pr obtained from other external sources, Blac Limited has assumed that such information is accurate, without any further investigation.

E. Blac Limited does not accept any liability or responsibility for any errors or omissions that relate to or arise from inaccurate information provided by their client or any external source.

F. All contractors other than Blac Limited are:

L responsible for verifying all dimensions on site and confirming the location of all underground services on site prior to commencing any work.

I not to rely on any dimensions set out by Blac Limited in this document.

True North

Scale

PLANTING SCHEDULE 01_

L5.0

Sheet No.2026

NOTE: PLANT QUANTITIES TO BE TREATED AS INDICATIVE

SPECIMEN TREE PALETTE



HOHERIA POPULNEA
HOUHERE / LACEBARK



PITTOSPORUM EUGENIODES
TARATA / LEMONWOOD



ALECTRYON EXCELSUS
TITOKI



SOPHORA TETRAPTERA
LARGE LEAVED KŌWHAI



PSEUDOPANAX ARBOREUS
WHAUWHAUPAKU / FIVE-FINGER



PLAGIANTHUS REGIUS
MĀNATU / RIBBONWOOD



KUNZEA ERICOIDES
KĀNUKA



PSEUDOPANAX CRASSIFOLIUS
HOROEKA / LANGEWOOD



PODOCARPUS TOTARA
TOTARA



DYSOXYLUM SPECTABILE
KOHEKOHE



CORDYLINE AUSTRALIS
TĪ KŌUKA / CABBAGE TREE

G1_ COLLECTOR STREETS_ ACROSS DEVELOPMENT



POA CITA
SILVER TUSSOCK



VERONICA ALBICANS
SNOW HEBE



VERONICA DIOSMIFOLIA
SMOOTH-LEAVED HEBE



LIBERTIA GRANDIFLORA
MIKOIKOI / NEW ZEALAND IRIS



ASTELIA FRAGRANS
KAKAHA / BUSH FLAX



HEBE WIRI MIST
WIRI MIST HEBE



POA CITA
SILVER TUSSOCK



LEPTINELLA DIOICA
BUTTON COTULA



LEPTINELLA DIOICA
BUTTON COTULA



MUEHLENBECKIA AXILLARIS
CREEPING PŌHUEHUE



GOODENIA RADICANS
REMUREMU



COPROSMA ACEROSA
SAND COPROSMA



ACAENA INERMIS PURPUREA
PURPLE BIDIBID



COPROSMA BRUNNEA
RED SAND COPROSMA



LIBERTIA IXIODES
YELLOW NEW ZEALAND IRIS



SCLERANTHUS BIFLORUS
CUSHION PLANT

G5_ NEIGHBOURHOOD CENTRE



FUCHSIA PROCUMBENS
TOTARA / CREEPING FUCHSIA



HEBE 'FIRST LIGHT'
NANA' HEBE



ASTELIA FRAGRANS
KAKAHA / BUSH FLAX



LEPTINELLA DIOICA
BUTTON COTULA



MUEHLENBECKIA AXILLARIS
CREEPING PŌHUEHUE



LIBERTIA IXIODES
YELLOW NEW ZEALAND IRIS



LOBELIA ANGULATA
PĀNAKENAKE



ARTHROPODIUM CIRRATUM
RENGARENGA LILY



PHORMIUM COOKIANUM
WHARARIKI / MOUNTAIN FLAX



PHORMIUM 'EMERALD GEM'
EMERALD GEM PHORMIUM



LIBERTIA GRANDIFLORA
MIKOIKOI / NEW ZEALAND IRIS



VERONICA SPECIOSA
PURPLE HEBE



CAREX VIRGATA
PUKIO / SWAMP SEDGE



DIANELLA NIGRA
TŪRUTU



COPROSMA 'BLACK CLOUD'
COPROSMA



PARAHEBE CATARRACTAE 'SNOW CAP'
SNOW CAP' PARAHEBE



APODASMA SIMILIS
OIOI / JOINTED RUSH



DIANELLA NIGRA
TŪRUTU

G6_ PARKS AND RESERVES

blac.

MT. WELCOME
LANDSCAPE + ECOLOGY PLANS

Palena Bay Portra, Wellington.

Project No.058

2026.10

05.10.2026

Revisions

FOR RESOURCE CONSENT

NOT FOR CONSTRUCTION

Disclaimer

This document has been prepared by Blac Limited on the following basis:

- A. It is based on the specific instructions provided to Blac Limited by its client.
- B. It is for Blac Limited's client's use in accordance with agreed scope of work between that client and Blac Limited.
- C. Blac Limited does not accept any liability in relation to any third party's use of this document or any part of this document.
- D. Where information has been supplied by Blac Limited's client pr obtained from other external sources, Blac Limited has assumed that such information is accurate, without any further investigation.
- E. Blac Limited does not accept any liability or responsibility for any errors or omissions that relate to or arise from inaccurate information provided by their client or any external source.
- F. All contractors other than Blac Limited are: I. responsible for verifying all dimensions on site and confirming the location of all underground services on site prior to commencing any work. I do not rely on any dimensions set out by Blac Limited in this document.

True North

Scale

PLANTING PALETTE
01_

L5.01

Sheet No.

© 2026

Plant Schedule: Mt Welcome - General Planting										
Code	Botanical Name	Common/ Maori Name	Min Grade	Area (m²)	Percentage Mix	Quantity	Spacing guide	Spread at maturity (m)	Height at maturity (m)	Remarks
H1	Raingarden Mix									
	Carex geminata	Rautahi / Cutty grass	PB5	6104	15%	1880	@0.75m Ctrs	1	1.2	
	Carex testacea	Orange New Zealand Sedge	PB5		15%	4229	@0.5m Ctrs	0.6	0.45	
	Carex secta	Pūrei / New Zealand Sedge	PB5		15%	1057	@1m Ctrs	1.5	1.5	
	Carex virgata	Pukio / Swamp Sedge	PB5		15%	1880	@0.75m Ctrs	1	1	
	Cyperus ustulatus	Coastal Cutty Grass	PB5		20%	1410	@1m Ctrs	1.5	2	
	Carex lesssoniana	Rautahi	PB5		20%	1410	@1m Ctrs	1.5	1.5	
					100%	11865				
H2A Stormwater Detention Pond + Margins - Upper Bank Mix										
	Leptospermum scoparium	Mānuka	1L	11461	25%	827	@2m Ctrs	3	5	
	Coprosma propinqua	Mingimingi	1L		15%	496	@2m Ctrs	3	3	
	Aristotelia serrata	Makomako / Wineberry	1L		10%	147	@3m Ctrs	5	10	
	Carpodetus serratus	Putaputawētā	1L		10%	147	@3m Ctrs	5	10	
	Phormium tenax	Harakeke / New Zealand Flax	1L		25%	827	@2m Ctrs	3	3	
	Cordyline australis	Ti kōuka / Cabbage Tree	1L		15%	496	@2m Ctrs	3	8	
					100%	2941				
H2B Stormwater Detention Pond + Margins - Lower Bank / Aquatic Mix										
	Machaerina rubiginosa	Baumea	1L	0	20%	0	@1m Ctrs	1.5	1.2	
	Machaerina articulata	Jointed baumea	1L		10%	0	@1.5m Ctrs	2	2	
	Eleocharis acuta	Spike sedge	1L		5%	0	@0.5m Ctrs	0.6	0.9	
	Eleocharis sphacelata	Kutakuta	1L		5%	0	@1m Ctrs	1.5	2	
	Potamogeton cheesemanii	Red pondweed	1L		5%	0	@1.5m Ctrs	2	2	
	Myriophyllum robustum	Stout water milfoil	1L		5%	0	@1m Ctrs	1.5	1.5	
	Carex secta	Pūrei / New Zealand Sedge	1L		20%	0	@1m Ctrs	1.5	1.5	
	Astelia grandis	Swamp astelia	1L		5%	0	@1.5m Ctrs	2	2	
	Schoenoplectus tabernaemontani	Kāpūngāwhā	1L		5%	0	@1.5m Ctrs	2	2.5	
	Typha orientalis	Raupō	1L		20%	0	@1m Ctrs	1.5	3	
					100%	0				
H3 Stormwater Reserve Arboretum Mix										
	Griselinia littoralis	New Zealand Broadleaf	PB5	10482	12%	363	@2m Ctrs	2.5	4	
	Pittosporum tenuifolium	Kōhūhū / Black Matipo	PB5		12%	232	@2.5m Ctrs	3	10	
	Phormium tenax	Harakeke / New Zealand Flax	PB5		12%	363	@2m Ctrs	3	3	
	Phormium cookianum	Wharariki / Mountain Flax	PB5		12%	1452	@1m Ctrs	1.5	2	
	Coprosma robusta	Karamū	PB5		8%	242	@2m Ctrs	3	6	
	Myrsine australis	Red Matipo / Māpou	PB5		7%	212	@2m Ctrs	3	6	
	Leptospermum scoparium	Mānuka	PB5		7%	212	@2m Ctrs	3	5	
	Melicytus ramiflorus	Māhoe	PB5		10%	134	@3m Ctrs	4	8	
	Muehlenbeckia astonii	Shrubby Tororaro	PB5		10%	1210	@1m Ctrs	1.5	2	
	Pittosporum eugenioides	Tarata / Lemonwood	PB5		10%	134	@3m Ctrs	4	6	
					100%	4556				
H4 Entrance Mix										
	Pseudopanax crassifolius	Horoekea / Lancewood	PB8	5201	8%	120	@2m Ctrs	3	5	
	Muehlenbeckia astonii	Shrubby Tororaro	PB5		8%	480	@1m Ctrs	1.5	2	
	Rhopalostylis sapida	Nikau Palm	PB10		7%	47	@3m Ctrs	6	10	
	Carex testacea	Orange New Zealand Sedge	PB5		8%	1922	@0.5m Ctrs	0.6	0.45	
	Coprosma propinqua	Mingimingi	PB5		8%	120	@2m Ctrs	3	3	
	Meryta sinclairii	Puka / Pukanui	PB8		7%	47	@3m Ctrs	4	5	
	Libertia grandiflora	Mikoikoi / New Zealand Iris	PB5		8%	1922	@0.5m Ctrs	0.75	0.6	
	Astelia fragrans	Kakaha / Bush flax	PB5		8%	854	@0.75m Ctrs	1	1	
	Kunzea ericoides	Kānuka	PB8		7%	47	@3m Ctrs	4	8	
	Muehlenbeckia axillaris	Creeping Pōhuehue	PB5		8%	854	@0.75m Ctrs	1	0.2	
	Coprosma rhamnoides	Twiggy Coprosma	PB5		8%	480	@1m Ctrs	2	3	
	Ficinia nodosa	Wiwī	PB5		8%	854	@0.75m Ctrs	1	0.7	
	Pittosporum tenuifolium	Kōhūhū / Black Matipo	PB5		7%	105	@2m Ctrs	3	10	
					100%	7853				
H5 Access Lane + JOAL Mix										
	Pseudopanax crassifolius	Horoekea / Lancewood	PB5	1195	20%	69	@2m Ctrs	3	5	
	Libertia grandiflora	Mikoikoi / New Zealand Iris	PB5		20%	1104	@0.5m Ctrs	0.75	0.6	
	Lobelia angulata	Pānakenake	PB3		60%	368	@1.5m Ctrs	2	0.1	
					100%	1541				
H6 Fill Slopes + Residual Land Mix										
	Kunzea ericoides	Kānuka	PB5	99811	40%	5122	@3m Ctrs	4	8	
	Phormium Tenax	Harakeke / New Zealand Flax	PB5		60%	11064	@2.5m Ctrs	3	3	
					100%	16186				
Stage 2 - Enrichment Mix										
	Melicytus ramiflorus	Māhoe	PB5	99811	8%	1024	@3m Ctrs	4	8	
	Elaeocarpus dentatus	Hinau	PB5		8%	1024	@3m Ctrs	6	20	
	Beilschmiedia tawa	Tawa	PB5		8%	1024	@3m Ctrs	15	30	
	Cordyline australis	Ti kōuka / Cabbage Tree	PB5		8%	2305	@2m Ctrs	3	8	
	Aristotelia serrata	Makomako / Wineberry	PB5		8%	1024	@3m Ctrs	4	10	
	Pterophylla racemosa	Kāmahi	PB5		8%	1024	@3m Ctrs	10	25	
	Myrsine australis	Māpou / Red Matipo	PB5		8%	1475	@2.5m Ctrs	3	5	
	Pittosporum tenuifolium	Kōhūhū / Black Matipo	PB5		8%	1475	@2.5m Ctrs	3	10	
	Metrosideros robusta	Northern Rāia	PB5		7%	896	@3m Ctrs	6	20	
	Leptospermum scoparium	Mānuka	PB5		6%	1106	@2.5m Ctrs	3	5	
	Coprosma robusta	Karamū	PB5		6%	1106	@2.5m Ctrs	3	6	
	Dacrydium cupressinum	Rimu	PB5		10%	1281	@3m Ctrs	10	25	
	Pittosporum eugenioides	Tarata / Lemonwood	PB5		7%	896	@3m Ctrs	4	6	
					100%	15664				
H7 SNA 5m Buffer Mix										
	Coprosma lucida	Karamū / Shining karamū	PB5	3069	10%	354	@1m Ctrs	2.5	6	
	Coprosma rhamnoides	Twiggy Coprosma	PB5		10%	354	@1m Ctrs	2	3	
	Griselinia lucida	Akapuka / Shining broadleaf	PB5		5%	177	@1m Ctrs	2	5	
	Melicope temata	Wharangi	PB8		10%	89	@2m Ctrs	3	5	
	Myrsine australis	Red Matipo / Māpou	PB5		5%	177	@1m Ctrs	3	6	
	Shawia paniculata	Akiraho	PB8		10%	89	@2m Ctrs	3	5	
	Pseudopanax arboreus	Whauwhaupaku / Five-finger	25L		10%	354	@1m Ctrs	3	5	
	Melicytus ramiflorus	Māhoe	PB5		5%	20	@3m Ctrs	4	8	
	Myoporum laetum	Ngāio	PB8		5%	44	@2m Ctrs	3.5	6	
	Plagianthus regius	Mānatu / Ribbonwood	25L		10%	39	@3m Ctrs	4	10	
	Hoheria populnea	Houhere / Lacebark	25L		10%	89	@2m Ctrs	3	8	
	Phormium tenax	Harakeke / New Zealand Flax	PB5		10%	89	@2m Ctrs	3	3	
					100%	1876				

Project No.058 2026.10



Revisions
FOR RESOURCE CONSENT

NOT FOR CONSTRUCTION

Disclaimer
This document has been prepared by Blac Limited on the following basis:
A. It is based on the specific instructions provided to Blac Limited by its client.
B. It is for Blac Limited's client's use in accordance with agreed scope of work between that client and Blac Limited.
C. Blac Limited does not accept any liability in relation to any third party's use of this document or any part of this document.
D. Where information has been supplied by Blac Limited's client pr obtained from other external sources, Blac Limited has assumed that such information is accurate, without any further investigation.
E. Blac Limited does not accept any liability or responsibility for any errors or omissions that relate to or arise from inaccurate information provided by their client or any external source.
F. All contractors other than Blac Limited are:
I. responsible for verifying all dimensions on site and confirming the location of all underground services on site prior to commencing any work.
I do not to rely on any dimensions set out by Blac Limited in this document.
True North

Scale
PLANTING
SCHEDULE 02_
SHEET 1

L5.02

Plant Schedule: Mt Welcome - General Planting										
Code	Botanical Name	Common/ Maori Name	Min Grade	Area (m²)	Percentage Mix	Quantity	Spacing guide	Spread at maturity (m)	Height at maturity (m)	Remarks
H8	SNA Fill Mix									
	Coprosma lucida	Karamū / Shining karamū	PB5		10%	594	@1m Ctrs	2.5	6	
	Coprosma rhamnoides	Twiggy Coprosma	PB5		3%	178	@1m Ctrs	2	3	
	Griselinia lucida	Akapuka / Shining broadleaf	PB5		5%	297	@1m Ctrs	2	5	
	Melicope ternata	Wharangi	PB8		5%	74	@2m Ctrs	3	5	
	Myrsine australis	Red Matipo / Māpou	PB5		5%	297	@1m Ctrs	3	6	
	Shawia paniculata	Akiraho	PB8		2%	30	@2m Ctrs	3	5	
	Pseudopanax arboreus	Whauwhaupaku / Five-finger	25L		10%	594	@1m Ctrs	3	5	
	Melicytus ramiflorus	Māhoe	PB5		10%	66	@ 3m Ctrs	4	8	
	Myoporum laetum	Ngalo	PB8		5%	74	@2m Ctrs	3.5	6	
	Plagianthus regius	Manatu / Ribbonwood	25L	5140	5%	33	@3m Ctrs	4	10	
	Hoheria populinea	Houhere / Lacebark	25L		5%	74	@ 2m Ctrs	3	8	
	Beilschmiedia tawa	Tawa	PB5		5%	33	@3m Ctrs	10	15	
	Hedycarya arborea	Pigeonwood	PB5		5%	74	@ 2m Ctrs	5	12	
	Brachyglottis repanda	Rangiora	PB5		5%	74	@ 2m Ctrs	5	6	
	Didymocheton spectabilis	Kohekohe	PB5		5%	33	@3m Ctrs	10	15	
	Aristotelia serrata	Wineberry / Makomako	PB5		5%	74	@ 2m Ctrs	5	10	
	Coprosma grandifolia	Kanono / Large-leaved Coprosma	PB5		5%	74	@ 2m Ctrs	4	6	
	Dodonaea viscosa	Akeake	PB5		5%	74	@ 2m Ctrs	3	7	
					100%	2747				
H9	Lizard Relocation Offset Areas Mix (Based off 20% of Total Area)									
	Ozothamnus leptophyllus	Tauhinu	PB5		25%	172	@1.5m Ctrs	2	2	Scattered in clusters of 3
	Coprosma propinqua	Mingimingi	PB5	6717	25%	172	@1.5m Ctrs	1.5	3	Scattered in clusters of 3
	Muehlenbeckia complexa	Pōhuehue	PB5		50%	345	@1.5m Ctrs	2	2	Scattered in clusters of 10
					100%	689				
H10	Western Kakaho Revegetation Mix									
	Phormium tenax	Harakeke / New Zealand Flax	1L		10%	391	@2m Ctrs	3	3	
	Coprosma lucida	Karamū / Shining karamū	1L		15%	2347	@1m Ctrs	2.5	6	
	Leptospermum scoparium	Mānuka	1L		10%	1565	@1m Ctrs	3	5	
	Hoheria populinea	Houhere / Lacebark	1L		10%	174	@3m Ctrs	3	8	
	Carpodetus serratus	Putaputawētā	PB3		10%	1565	@1m Ctrs	5	10	
	Cordyline australis	Ti kōuka / Cabbage Tree	1L	13552	5%	782	@1m Ctrs	3	8	
	Sophora microphylla	Kōwhai	PB3		10%	174	@3m Ctrs	6	8	
	Plagianthus regius	Manatu / Ribbonwood	PB3		15%	261	@3m Ctrs	4	10	
	Pseudopanax arboreus	Whauwhaupaku / Five-finger	1L		10%	1565	@1m Ctrs	3	5	
	Dacrycarpus dacrydioides	Kahikatea	PB3		5%	87	@3m Ctrs	15	25+	
					100%	8911				
H11	Wetland Gully Mix									
	Carex secta	Pūrei / New Zealand Sedge	1L		10%	1306	@1m Ctrs	1.5	1.5	
	Carex virgata	Pukio / Swamp Sedge	1L		15%	3484	@0.75m Ctrs	1	1	
	Carex geminata	Rautahi / Cutty grass	1L		8%	1858	@0.75m Ctrs	1	1.2	
	Carex lessoniana	Rautahi	1L		10%	1306	@1m Ctrs	1.5	1.5	
	Cyperus ustulatus	Coastal Cutty Grass	1L		7%	914	@1m Ctrs	1.5	1.2	
	Juncus edgariae	Wwi	1L		15%	3484	@0.75m Ctrs	1	1	
	Juncus sarophorus	Broom rush	1L	11312	5%	1161	@0.75m Ctrs	0.9	1.2	
	Isolepis proflera	Budding club-rush	1L		15%	7837	@0.5m Ctrs	0.6	0.6	
	Eleocharis acuta	Spike sedge	1L		5%	163	@2m Ctrs	3	5	
	Coprosma tenuicaulis	Swamp coprosma	1L		5%	163	@2m Ctrs	3	4	
	Syzygium maire	Swamp maire	1L		1%	100	@3m Ctrs	6	15	
	Laurelia novae-zelandiae	Pukatea	1L		2%	200	@3m Ctrs	10	35	
	Dacrycarpus dacrydioides	Kahikatea	1L		2%	200	@3m Ctrs	15	25+	
					99%	22177				
H12	Wetland Riparian Mix									
	Leptospermum scoparium	Mānuka	1L		25%	1076	@2m Ctrs	3	5	
	Coprosma propinqua	Mingimingi	1L		10%	431	@2m Ctrs	3	3	
	Pseudopanax arboreus	Whauwhaupaku / Five-finger	1L		10%	431	@2m Ctrs	3	5	
	Aristotelia serrata	Makomako	1L		10%	191	@3m Ctrs	5	10	
	Carpodetus serratus	Putaputawētā	1L	14915	10%	191	@3m Ctrs	5	10	
	Phormium tenax	Harakeke / New Zealand Flax	1L		10%	431	@2m Ctrs	3	3	
	Pittosporum tenuifolium	Kōhūhū / Black Matipo	1L		5%	215	@2m Ctrs	3	10	
	Coprosma robusta	Karamū	1L		15%	287	@3m Ctrs	4	6	
	Olearia rani	Heketara	1L		5%	96	@3m Ctrs	5	7	
					100%	3349				
H13	Kakaho Mix									
	Carex geminata	Rautahi / Cutty grass	PB5		5%	1396	@0.75m Ctrs	1	1.2	
	Carex testacea	Orange New Zealand Sedge	PB5		5%	3140	@0.5m Ctrs	0.6	0.45	
	Carex secta	Pūrei / New Zealand Sedge	PB5		5%	785	@1m Ctrs	1.5	1.5	
	Carex virgata	Pukio / Swamp Sedge	PB5		5%	1396	@0.75m Ctrs	1	1	
	Cyperus ustulatus	Coastal Cutty Grass	PB5		8%	1256	@1m Ctrs	1.5	2	
	Carex lessoniana	Rautahi	PB5		8%	1256	@1m Ctrs	1.5	1.5	
	Leptospermum scoparium	Mānuka	1L		5%	196	@2m Ctrs	3	5	
	Coprosma propinqua	Mingimingi	1L		5%	196	@2m Ctrs	3	3	
	Aristotelia serrata	Makomako / Wineberry	1L		2%	35	@ 3m Ctrs	5	10	
	Carpodetus serratus	Putaputawētā	1L		2%	35	@ 3m Ctrs	5	10	
	Phormium tenax	Harakeke / New Zealand Flax	1L	13597	5%	196	@2m Ctrs	3	3	
	Cordyline australis	Ti kōuka / Cabbage Tree	1L		5%	196	@2m Ctrs	3	8	
	Machaetna rubiginosa	Baumea	1L		8%	1256	@1m Ctrs	1.5	1.2	
	Machaetna articulata	Jointed baumea	1L		2%	140	@1.5m Ctrs	2	2	
	Eleocharis acuta	Spike sedge	1L		2%	1256	@0.5m Ctrs	0.6	0.9	
	Eleocharis sphacelata	Kutakuta	1L		3%	471	@1m Ctrs	1.5	2	
	Potamogeton cheesemani	Red pondweed	1L		2%	140	@1.5m Ctrs	2	2	
	Myniophyllum robustum	Stout water milfoil	1L		2%	314	@1m Ctrs	1.5	1.5	
	Carex secta	Pūrei / New Zealand Sedge	1L		8%	1256	@1m Ctrs	1.5	1.5	
	Astelia grandis	Swamp astelia	1L		3%	209	@1.5m Ctrs	2	2	
	Schoenoplectus tabernaemontani	Kāpūngāwhā	1L		2%	140	@1.5m Ctrs	2	2.5	
	Typha orientalis	Raupō	1L		8%	1256	@1m Ctrs	1.5	3	
					100%	16521				

MT. WELCOME

LANDSCAPE + ECOLOGY PLANS

Palena Bay Forum, Wellington.

blac.

Project No.058 2026.10



Revisions

FOR RESOURCE CONSENT

NOT FOR CONSTRUCTION

Disclaimer

This document has been prepared by Blac Limited on the following basis:

A. It is based on the specific instructions provided to Blac Limited by its client.

B. It is for Blac Limited's client's use in accordance with agreed scope of work between that client and Blac Limited.

C. Blac Limited does not accept any liability in relation to any third party's use of this document or any part of this document.

D. Where information has been supplied by Blac Limited's client pr obtained from other external sources, Blac Limited has assumed that such information is accurate, without any further investigation.

E. Blac Limited does not accept any liability or responsibility for any errors or omissions that relate to or arise from inaccurate information provided by their client or any external source.

F. All contractors other than Blac Limited are:

L responsible for verifying all dimensions on site and confirming the location of all underground services on site prior to commencing any work.

I not to rely on any dimensions set out by Blac Limited in this document.

True North

Scale

PLANTING
SCHEDULE 02_
SHEET 2

L5.03

Sheet No. © 2026

NOTE: PLANT QUANTITIES TO BE TREATED AS INDICATIVE

H1_ RAINGARDENS



CAREX GEMINATA
RAUTAHĪ / CUTTY GRASS



CAREX SECTA
PŌREI / NEW ZEALAND SEDGE



CYPERUS USTULATUS
COASTAL CUTTY GRASS



CAREX TESTACEA
ORANGE NEW ZEALAND SEDGE



CAREX VIRGATA
PUKIO / SWAMP SEDGE



CAREX LESSONIANA
RAUTAHĪ

H3_ STORMWATER RESERVE ARBORETUM MIX



GRISELINIA LITTORALIS
NEW ZEALAND BROADLEAF



PHORMIUM COOKIANUM
WHARARIKI / MOUNTAIN FLAX



MYRSINE AUSTRALIS
RED MATIPO / MAPOU



MELICYTUS RAMIFLORUS
MAHOE



PITTOSPORUM EUGENIOIDES
TARATA / LEMONWOOD



PITTOSPORUM TENUIFOLIUM
KŌHŪHŪ / BLACK MATIPO



PHORMIUM TENAX
HARAKEKE / NEW ZEALAND FLAX



COPROSMA ROBUSTA
KARAMŪ



LEPTOSPERMUM SCOPARIUM
MĀNUKA



MUEHLENBECKIA ASTONII
SHRUBBY TORORARO

H4_ ENTRANCE MIX



POA CITA
SILVER TUSSOCK



RHOPALOSTYLIS SAPIDA
NIKAU PALM



COPROSMA PROPINQUA
MINGIMINGI



LIBERTIA GRANDIFLORA
MIKOIKOI / NEW ZEALAND IRIS



KUNZEA ERICOIDES
KĀNUKA



MUEHLENBECKIA ASTONII
SHRUBBY TORORARO



CAREX TESTACEA
ORANGE NEW ZEALAND SEDGE



MERYTA SINCLAIRII
PUKA / PUKANUI



ASTELIA FRAGRANS
KAKAHA / BUSH FLAX



MUEHLENBECKIA AXILLARIS
CREEPING PŌHUEHUE



FICINIA NODOSA
WĪWĪ

H2A_ STORMWATER DETENTION POND + MARGINS_ UPPER BANK



LEPTOSPERMUM SCOPARIUM
MĀNUKA



ARISTOTELIA SERRATA
MAKOMAKO / WINEBERRY



PHORMIUM TENAX
HARAKEKE / NEW ZEALAND FLAX



COPROSMA PROPINQUA
MINGIMINGI



CARPODATUS SERRATUS
PUTAPUTAWĒTĀ



CORDYLINE AUSTRALIS
TĪ KŌUKA / CABBAGE TREE

H2B_ STORMWATER DETENTION POND + MARGINS_ LOWER BANK / AQUATIC



MACHAERINA RUBIGINOSA
BAUMEĀ



POTAMOGETON CHEESEMANII
RED PONDWEED



SCHOENOPLECTUS TABERNAEMONTANI
KĀPŪNGĀWHĀ



MACHAERINA ARTICULATA
JOINTED BAUMEĀ



MYRIOPHYLLUM ROBUSTUM
STOUT WATER MILFOIL



TYPHA ORIENTALIS
RAUPŌ



ELEOCHARIS ACUTA
SPIKE SEDGE



CAREX SECTA
PŌREI / NEW ZEALAND SEDGE



ELEOCHARIS SPHACELATA
KUTAKUTA



ASTELIA GRANDIS
SWAMP ASTELIA

H5_ ACCESS LANE + JOAL MIX



PITTOSPORUM TENUIFOLIUM
KŌHŪHŪ / BLACK MATIPO



PSEUDOPANAX CRASSIFOLIUS
HOROEKA / LANCEWOOD



LIBERTIA GRANDIFLORA
MIKOIKOI / NEW ZEALAND IRIS



LOBELIA ANGULATA
PĀNAKENAKE

blac.

MT. WELCOME

LANDSCAPE + ECOLOGY PLANS

Palena Bay Farm, Wellington.

Project No.058

2026.10



Revisions

FOR RESOURCE CONSENT

NOT FOR CONSTRUCTION

Disclaimer

This document has been prepared by Blac Limited on the following basis:
A. It is based on the specific instructions provided to Blac Limited by its client.
B. It is for Blac Limited's client's use in accordance with agreed scope of work between that client and Blac Limited.
C. Blac Limited does not accept any liability in relation to any third party's use of this document or any part of this document.
D. Where information has been supplied by Blac Limited's client prior to investigation, Blac Limited has assumed that such information is accurate, without any further investigation.
E. Blac Limited does not accept any liability or responsibility for any errors or omissions that relate to or arise from inaccurate information provided by their client or any external source.
F. All contractors other than Blac Limited are:
i. responsible for verifying all dimensions on site and confirming the location of all underground services on site prior to commencing any work.
ii. not to rely on any dimensions set out by Blac Limited in this document.

True North

Scale

PLANTING PALETTE
02_

L5.04

Sheet No.

© 2026

H6_
FILL SLOPES + RESIDUAL LAND



KUNZEA ERICOIDES
KĀNUKA

STAGE 2 - ENRICHMENT



MELICYTUS RAMIFLORUS
MĀHOE



BEILSCHMIEDIA TAWA
TAWA



ARISTOTELIA SERRATA
MAKOMAKO / WINEBERRY



MYRSINE AUSTRALIS
MĀPOU / RED MATIPO



LEPTOSPERMUM SCOPARIUM
MĀNUKA



DACRYDIUM CUPRESSINUM
RIMU



PITTOSPORUM EUGENIOIDES
TARATA / LEMONWOOD



PHORMIUM TENAX
HARAKEKE / NEW ZEALAND FLAX



ELAEOCARPUS DENTATUS
HINAU



CORDYLINE AUSTRALIS
TĪ KŌUKA / CABBAGE TREE



PTEROPHYLLA RACEMOSA
KĀMAHI



PITTOSPORUM TENUIFOLIUM
KŌHŪHŪ / BLACK MATIPO



METROSIDEROS ROBUSTA
NORTHERN RĀTĀ



COPROSMA ROBUSTA
KARAMŪ

H7_
SNA 5m BUFFER MIX



COPROSMA LUCIDA
KARAMŪ / SHINING KARAMŪ



GRISELINIA LUCIDA
AKAPUKA / SHINING BROADLEAF



MYRSINE AUSTRALIS
RED MATIPO / MĀPOU



PSEUDOPANAX ARBOREUS
WHAUWHAUPAKU / FIVE-FINGER



MYOPORUM LAETUM
NGAIO



HOHERIA POPULNEA
HOHERE / LACEBARK



COPROSMA RHAMNOIDES
TWIGGY COPROSMA



MELICOPE TERNATA
WHARANGĪ



SHAWIA PANICULATA
AKIRAHO



MELICYTUS RAMIFLORUS
MĀHOE



PLAGIANTHUS REGIUS
MĀNATU / RIBBONWOOD



PHORMIUM TENAX
HARAKEKE / NEW ZEALAND FLAX

blac.

MT. WELCOME
LANDSCAPE + ECOLOGY PLANS

Palena Day Portia, Wellington.

Project No.058

2026.10

05.10.2026

Revisions

FOR RESOURCE CONSENT

NOT FOR CONSTRUCTION

Disclaimer

This document has been prepared by Blac Limited on the following basis:
A. It is based on the specific instructions provided to Blac Limited by its client.
B. It is for Blac Limited's client's use in accordance with agreed scope of work between that client and Blac Limited.
C. Blac Limited does not accept any liability in relation to any third party's use of this document or any part of this document.
D. Where information has been supplied by Blac Limited's client pr obtained from other external sources, Blac Limited has assumed that such information is accurate, without any further investigation.
E. Blac Limited does not accept any liability or responsibility for any errors or omissions that relate to or arise from inaccurate information provided by their client or any external source.
F. All contractors other than Blac Limited are:
I. responsible for verifying all dimensions on site and confirming the location of all underground services on site prior to commencing any work.
I not to rely on any dimensions set out by Blac Limited in this document.

True North

Scale

PLANTING PALETTE
03_

L5.05

Sheet No.

© 2026

H8_ SNA FILL MIX



COPROSMA LUCIDA
KARAMŌ / SHINING KARAMŌ



COPROSMA RHAMNOIDES
TWIGGY COPROSMA



GRISELINIA LUCIDA
AKAPUKA / SHINING BROADLEAF



MELICOPTE TERNATA
WHARANGI



MYRSINE AUSTRALIS
RED MATIPO / MĀPOU



SHAWIA PANICULATA
AKIRAHŌ



PSEUDOPANAX ARBOREUS
WHAUWHAUPAKU / FIVE-FINGER



MELICYTUS RAMIFLORUS
MĀHOE



MYOPORUM LAETUM
NGAIO



PLAGIANTHUS REGIUS
MĀNATU / RIBBONWOOD



HOHERIA POPULNEA
HOUHERE / LACEBARK



BEILSCHMIEDIA TAWA
TAWA



HEDYCARYA ARBOREA
PIGEONWOOD



BRACHYLOTTIS REPANDA
RANGIORA



DIDYMOCHETON SPECTABILIS
KOHEKOHE



COPROSMA GRANDIFLORA
KANONO / LARGE-LEAVED COPROSMA



DODONEA VISCOSA
AKEAKE

H9_ LIZARD RELOCATION OFFSET AREAS MIX



OZOTHAMNUS LEPTOPHYLLUS
TAUHINU



COPROSMA PROPINQUA
MINGIMINGI



MUEHLENBECKIA COMPLEXA
POHUEHUE

H10_ WESTERN KAKAHO REVEGETATION MIX



PHORMIUM TENAX
HARAKEKE / NEW ZEALAND FLAX



COPROSMA LUCIDA
KARAMŌ / SHINING KARAMŌ



LEPTOSPERMUM SCOPARIUM
MĀNUKA



HOHERIA POPULNEA
HOUHERE / LACEBARK



CARPODATUS SERRATUS
PUTAPUTAWĒTA



CORDYLINE AUSTRALIS
TĪ KŌUKA / CABBAGE TREE



SOPHORA MICROPHYLLA
KŌWHAI / SMALL LEAVED KŌWHAI



PLAGIANTHUS REGIUS
MĀNATU / RIBBONWOOD



DACRYCARPUS DACRYDIOIDES
KAHIKATEA



PSEUDOPANAX ARBOREUS
WHAUWHAUPAKU / FIVE-FINGER

H11_ WETLAND GULLY MIX



CAREX SECTA
PŌREI / NEW ZEALAND SEDGE



CAREX VIRGATA
PUKIO / SWAMP SEDGE



CAREX GEMINATA
RAUTAHĪ / CUTTY GRASS



CAREX LESSONIANA
RAUTAHĪ



CYPERUS USTULATUS
COASTAL CUTTY GRASS



JUNCUS EDGARIE
WIWI



JUNCUS SAROPHORUS
BROOM RUSH



ISOLEPIS PROLIFERA
BUDDING CLUB-RUSH



ELEOCHARIS ACUTA
SPIKE SEDGE



COPROSMA TENUICULIS
SWAMP COPROSMA



SYZYGIUM MAIRE
MAIRE TAWAKE / SWAMP MAIRE



LAURELIA NOVAE-ZELANDIAE
PUKETEĀ



DACRYCARPUS DACRYDIOIDES
KAHIKATEA

blac.

MT. WELCOME
LANDSCAPE + ECOLOGY PLANS

Palena Bay Portia, Wellington.

Project No.058

2026.10

05.10.2026

Revisions

FOR RESOURCE CONSENT

NOT FOR CONSTRUCTION

Disclaimer

This document has been prepared by Blac Limited on the following basis:

- A. It is based on the specific instructions provided to Blac Limited by its client.
- B. It is for Blac Limited's client's use in accordance with agreed scope of work between that client and Blac Limited.
- C. Blac Limited does not accept any liability in relation to any third party's use of this document or any part of this document.
- D. Where information has been supplied by Blac Limited's client pr obtained from other external sources, Blac Limited has assumed that such information is accurate, without any further investigation.
- E. Blac Limited does not accept any liability or responsibility for any errors or omissions that relate to or arise from inaccurate information provided by their client or any external source.
- F. All contractors other than Blac Limited are:
 - I. responsible for verifying all dimensions on site and confirming the location of all underground services on site prior to commencing any work.
 - II. not to rely on any dimensions set out by Blac Limited in this document.

True North

Scale

PLANTING PALETTE
04_

L5.06

Sheet No.

© 2026

H12_ WETLAND RIPARIAN MIX



LEPTOSPERMUM SCOPARIUM
MĀNUKA



COPROSMA PROPINQUA
MINGIMINGI



PSEUDOPANAX ARBOREUS
WHAUWHAUPAKU / FIVE-FINGER



ARISTOTELIA SERRATA
MAKOMAKO / WINEBERRY



CARPODATUS SERRATUS
PUTAPUTAWĒTĀ



PHORMIUM TENAX
HARAKEKE / NEW ZEALAND FLAX



PITTOSPORUM TENUIFOLIUM
KŌHŪHŪ / BLACK MATIPO



COPROSMA ROBUSTA
KARAMŪ



COPROSMA ROBUSTA
KARAMŪ

H13_ KAKAHO MIX



CAREX GEMINATA
RAUTAHĪ / CUTTY GRASS



CAREX TESTACEA
ORANGE NEW ZEALAND SEDGE



CAREX SECTA
PŌREI / NEW ZEALAND SEDGE



CAREX VIRGATA
PUKIO / SWAMP SEDGE



CYPERUS USTULATUS
COASTAL CUTTY GRASS



CAREX LESSONIANA
RAUTAHĪ



LEPTOSPERMUM SCOPARIUM
MĀNUKA



COPROSMA PROPINQUA
MINGIMINGI



ARISTOTELIA SERRATA
MAKOMAKO / WINEBERRY



PHORMIUM TENAX
HARAKEKE / NEW ZEALAND FLAX



CORDYLINE AUSTRALIS
TĪ KŌUKA / CABBAGE TREE



MACHAERINA RUBIGINOSA
BAUMEA



MACHAERINA ARTICULATA
JOINTED BAUMEA



ELEOCHARIS ACUTA
SPIKE SEDGE



ELEOCHARIS SPHACELATA
KUTAKUTA



POTAMOGETON CHEESEMANII
RED PONDWEED



MYRIOPHYLLUM ROBUSTUM
STOUT WATER MILFOIL



CAREX SECTA
PŌREI / NEW ZEALAND SEDGE



ASTELIA GRANDIS
SWAMP ASTELIA



SCHOENOPLECTUS TABERNAEMONTANI
KĀPŪNGĀWHĀ



TYPHA ORIENTALIS
RAUPO

blac.

MT. WELCOME
LANDSCAPE + ECOLOGY PLANS

Palena Bay Portia, Wellington.

Project No.058

2026.10

05.10.2026

Revisions

FOR RESOURCE CONSENT

NOT FOR CONSTRUCTION

Disclaimer

This document has been prepared by Blac Limited on the following basis:
A. It is based on the specific instructions provided to Blac Limited by its client.
B. It is for Blac Limited's client's use in accordance with agreed scope of work between that client and Blac Limited.
C. Blac Limited does not accept any liability in relation to any third party's use of this document or any part of this document.
D. Where information has been supplied by Blac Limited's client pr obtained from other external sources, Blac Limited has assumed that such information is accurate, without any further investigation.
E. Blac Limited does not accept any liability or responsibility for any errors or omissions that relate to or arise from inaccurate information provided by their client or any external source.
F. All contractors other than Blac Limited are:
I. responsible for verifying all dimensions on site and confirming the location of all underground services on site prior to commencing any work.
I do not to rely on any dimensions set out by Blac Limited in this document.

True North

Scale

PLANTING PALETTE
05_

L5.07

Sheet No.

© 2026