
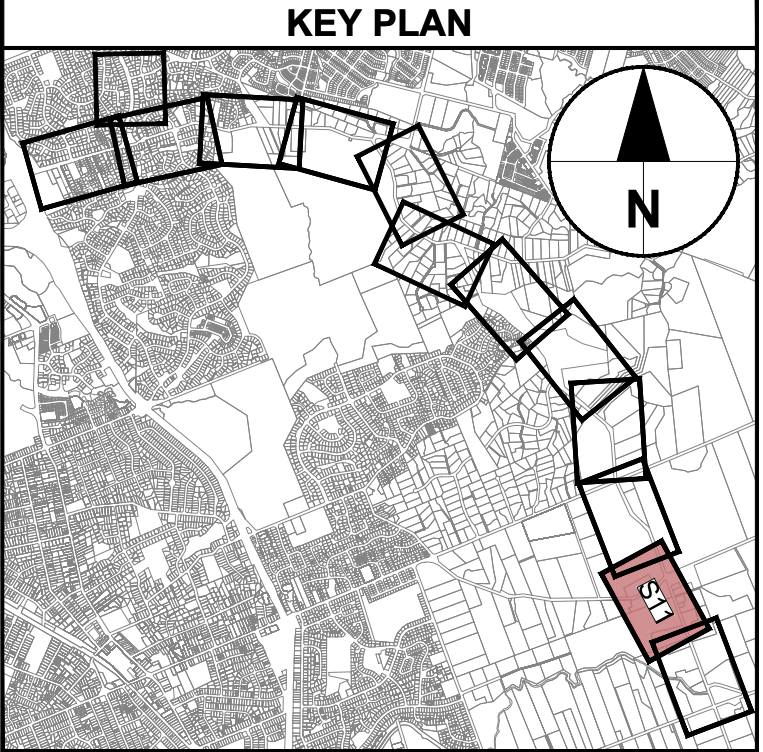


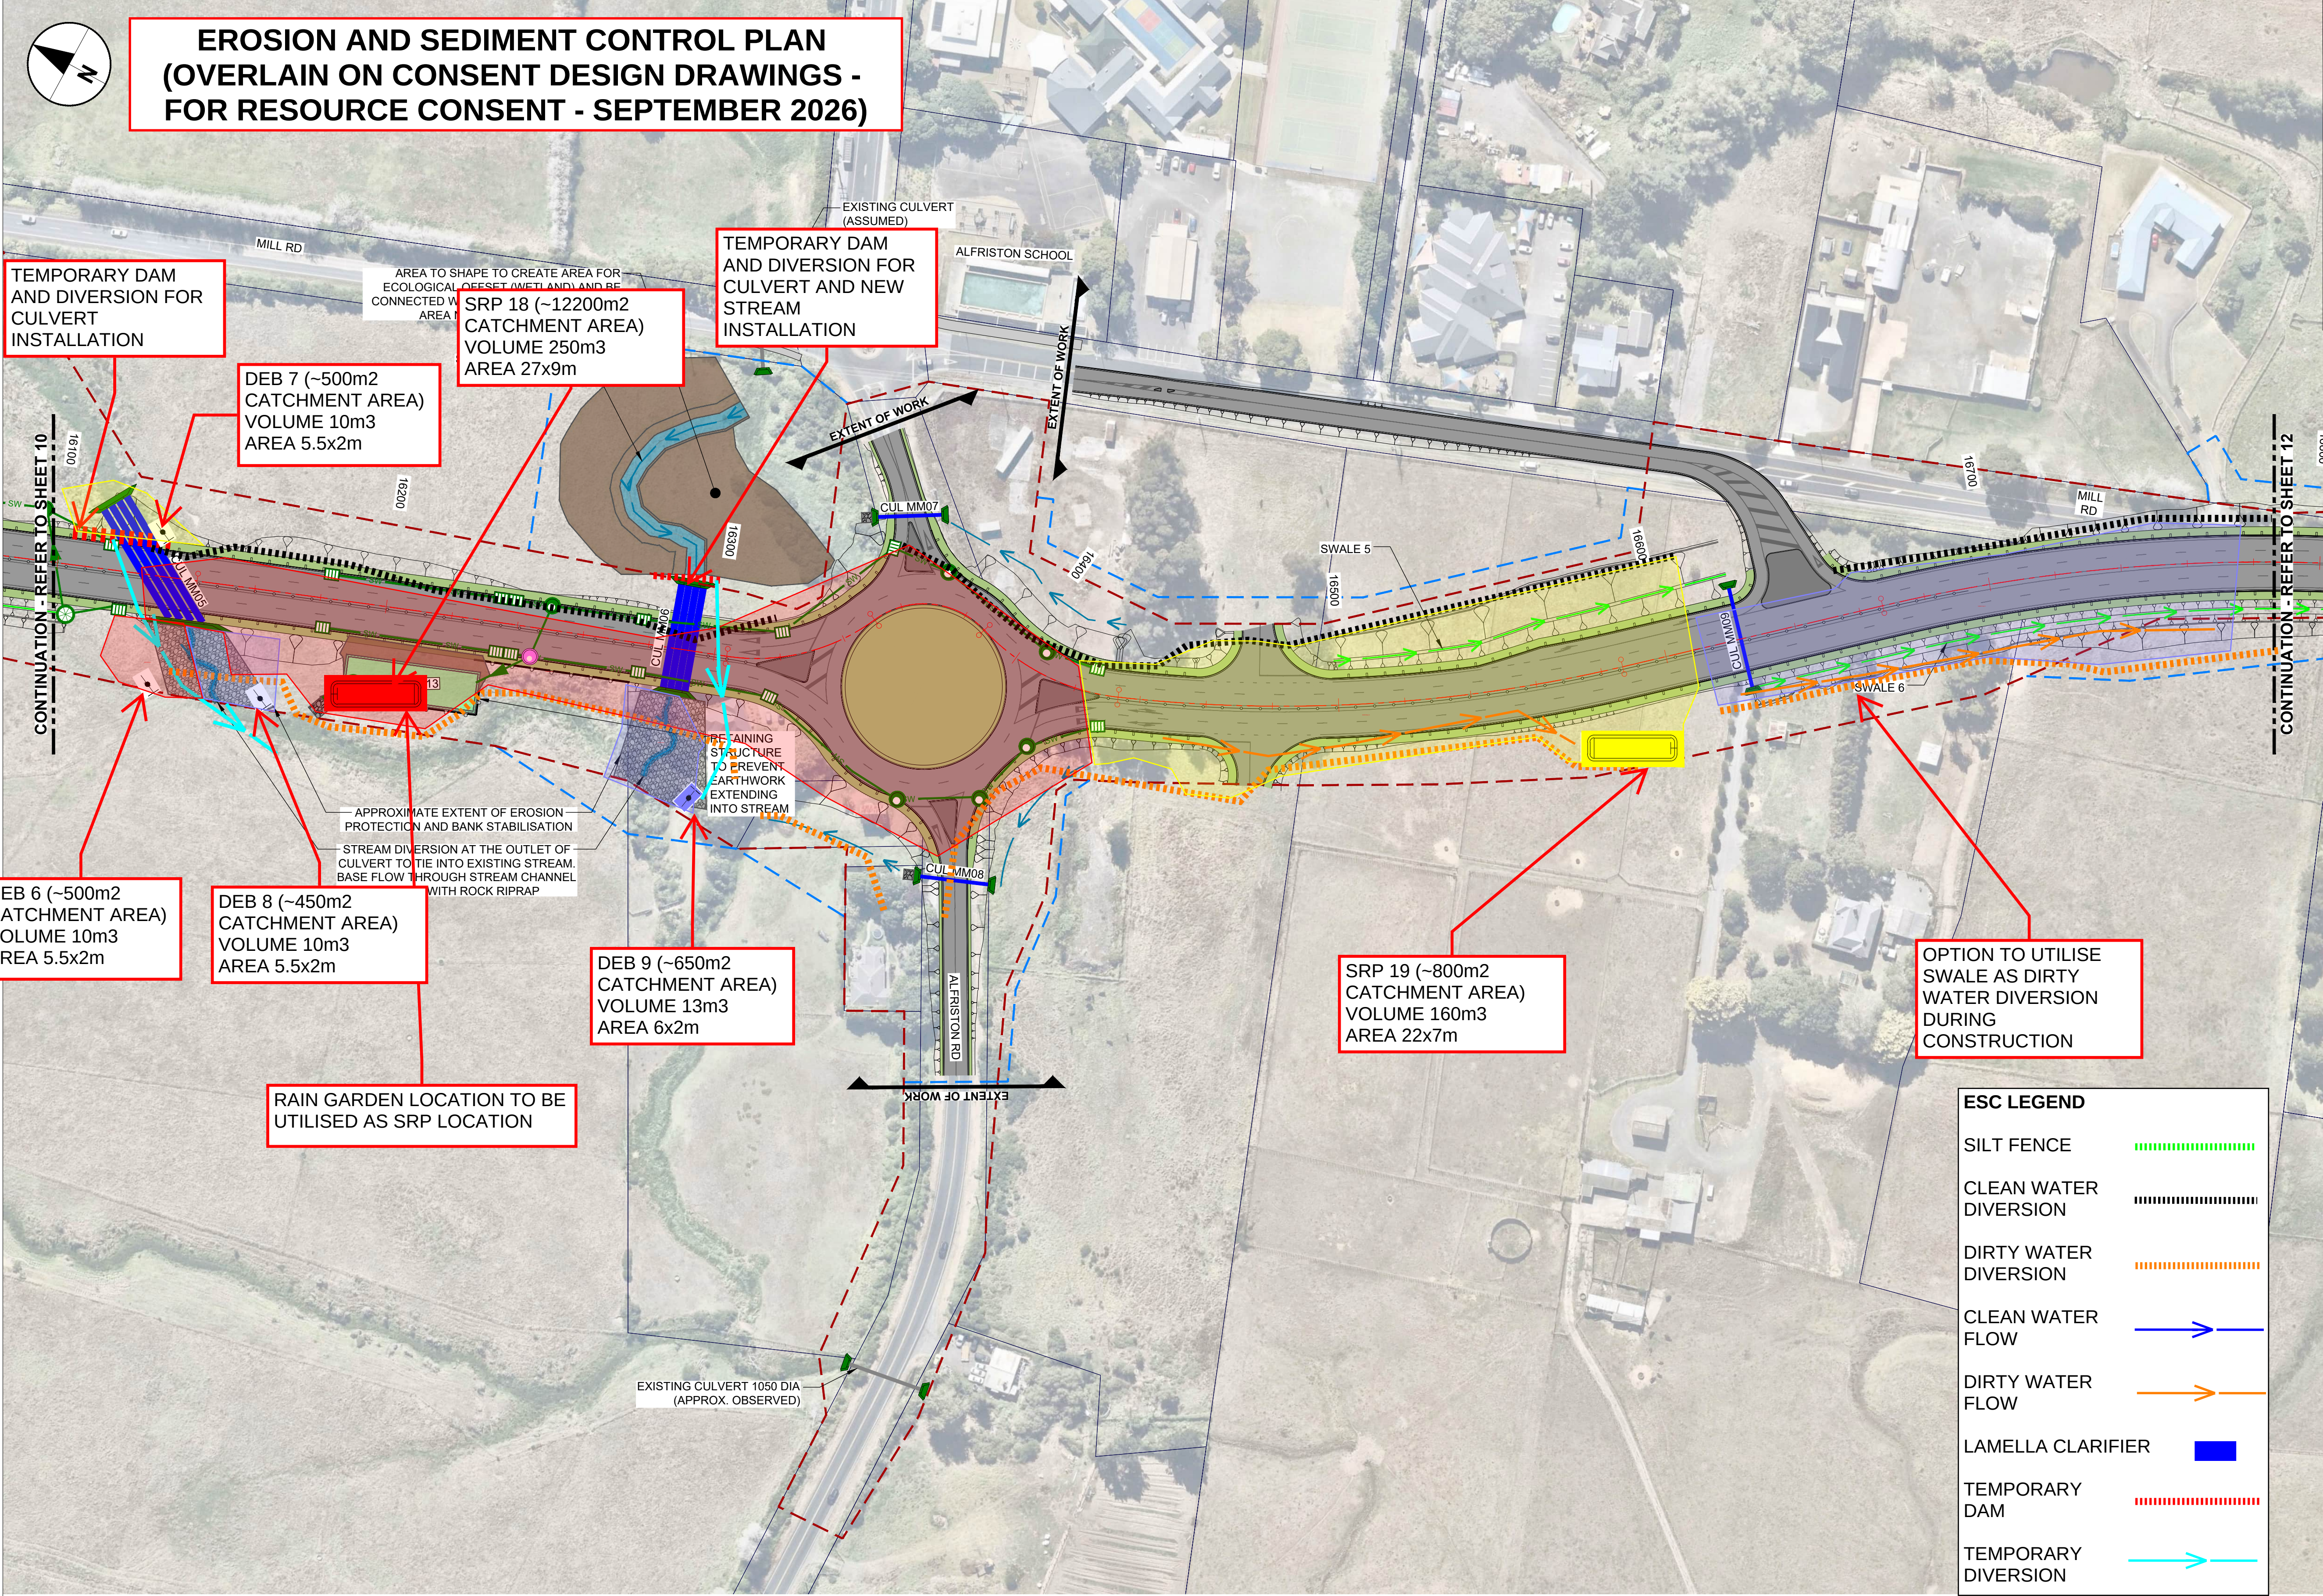

- NOTE:**
- THIS DESIGN HAS BEEN PREPARED FOR RESOURCE CONSENTING PURPOSES ONLY. SIZING OF ALL STORMWATER INFRASTRUCTURE IS INDICATIVE ONLY AND SUBJECT TO CHANGE IN DETAILED DESIGN INCLUDING IN RESPONSE TO GEOMETRIC CHANGES, CONFIRMED EXISTING SERVICES AND REFINEMENT TO INFRASTRUCTURE LOCATIONS.
 - PRIMARY DRAINAGE - RUNOFF IN URBAN AREAS IS CAPTURED IN CATCHPITS WITH KERBS ON EITHER SIDE OF THE ROAD CORRIDOR AND TREATED VIA GPTS (SUCH AS VORTCAPTURE OR CASCADE SEPARATOR) BEFORE DISCHARGE TO TREATMENT SYSTEMS. PRIMARY DRAINAGE SYSTEM GENERALLY IN ACCORDANCE WITH NZTA P46 AND ACSCOP.
 - IN-GROUND TREATMENT SYSTEMS - PROPRIETARY IN-GROUND DEVICES USED FOR STORMWATER DETENTION STORAGE (SUCH AS TRITON S22 OR RAINSMART MODULES) AND FILTRATION (STORMFILTER). PERFORMANCE OF FINAL DEVICE SHALL HAVE BEEN CERTIFIED BY AUCKLAND COUNCIL AND APPROVED BY THE CLIENT FOR USE.
 - GREEN INFRASTRUCTURE TREATMENT - RAINGARDENS / WETLANDS / SWALES, DESIGNED IN ACCORDANCE WITH GDO1.
 - STREAMWORKS - EROSION PROTECTION AT OUTLETS IN ACCORDANCE WITH HEC14 OR SIMILAR WITH EROSION PROTECTION VIA ROCK RIP RAP APRONS AND / OR SOFTER STREAM REINFORCING SUCH AS SOIL FILL ROCK RIP RAP, ENKAMAT OR SIMILAR.

- LEGEND: Road Plan**
- EXISTING BERM
 - EXISTING FOOTPATH
 - PROPOSED BERM
 - PROPOSED FOOTPATH / SHARED USE PATH
 - PROPOSED CARRIAGEWAY SURFACING
 - PROPOSED BRIDGE STRUCTURE
 - PROPOSED RETAINING WALL
 - PROPOSED GUARDRAIL
 - PROPOSED WIRE-ROPE
 - PROPOSED CIVIL DESIGN
 - EXISTING DESIGNATION BOUNDARY
 - PROPOSED ALTERATION TO DESIGNATION
 - LINZ PROPERTY BOUNDARY
 - PROPOSED NOISE WALL
- LEGEND: Drainage General Arrangement**
- PROPOSED EARTHWORKS
 - PROPOSED RAIN GARDEN
 - PROPOSED WETLAND
 - PROPOSED RIP-RAP
 - PROPOSED STREAM EROSION PROTECTION
 - PROPOSED TANK STORAGE
 - PROPOSED PROPRIETARY FILTRATION DEV.
 - PROPOSED STORMWATER GPT
 - PROPOSED STORMWATER HEADWALL
 - PROPOSED STORMWATER MANHOLE
 - PROPOSED STORMWATER CP OR CPMH
 - PROPOSED STORMWATER SCRUFFY DOME
 - INDICATIVE STORMWATER FLOW ARROW
 - EXISTING STORMWATER PIPE
 - EXISTING STORMWATER CULVERT
 - PROPOSED STORMWATER PIPE
 - PROPOSED STORMWATER CULVERT
 - PROPOSED STORMWATER SWALE
 - PROPOSED STORMWATER OPEN DRAIN
 - PROPOSED STREAM DIVERSION

- ESC LEGEND**
- SILT FENCE
 - CLEAN WATER DIVERSION
 - DIRTY WATER DIVERSION
 - CLEAN WATER FLOW
 - DIRTY WATER FLOW
 - LAMELLA CLARIFIER
 - TEMPORARY DAM
 - TEMPORARY DIVERSION

DRAINAGE GENERAL ARRANGEMENT

Scale 1:1000m @ A1

This drawing is confidential and shall only be used for the purpose of this project. The signing of this title block confirms the design and drafting of this project have been prepared and checked in accordance with the AECOM quality assurance system to ISO 9001.

CONSULTANT

AECOM **Beca**

AECOM New Zealand Ltd
NZ B.N 9429032091335
www.aecom.com

CLIENT

NZ TRANSPORT AGENCY
WAKA KOTAHĪ

PROJECT

Mill Road - Stage 1
Consenting Design

Roads of National Significance

REGISTRATION

FOR CONSENT

SCALE

0 25 50 m
1:1000

PROJECT MANAGEMENT INITIALS		
JL DESIGNER	DSP CHECKED	DM APPROVED
PROJECT DATA		
DATUM	AUK46	SURVEY NZTM

ISSUE/REVISION		
E	20.11.25	FOR CONSENT
D	14.11.25	FOR CONSENT
C	19.09.25	CONSENTING DESIGN UPDATE
B	12.09.25	CONSENTING DESIGN UPDATE
A	05.09.25	CONSENTING DESIGN ISSUE
I/R	DATE	DESCRIPTION

PROJECT NUMBER

60755376

SHEET TITLE



Mill Road RoNS Stage 1 FTA
Drainage General Arrangement
Sheet 11

SHEET NUMBER

60755376-SHT-DR-0111

ISO A1 594mm x 841mm

Last saved by: ARAMBULOEV(2025-11-14) Last Plotted: 2025-11-19
Filename: C:\P\WORKING\AECOM_AU_NZ\DM\508134\60755376-SHT-DR-0112.DWG

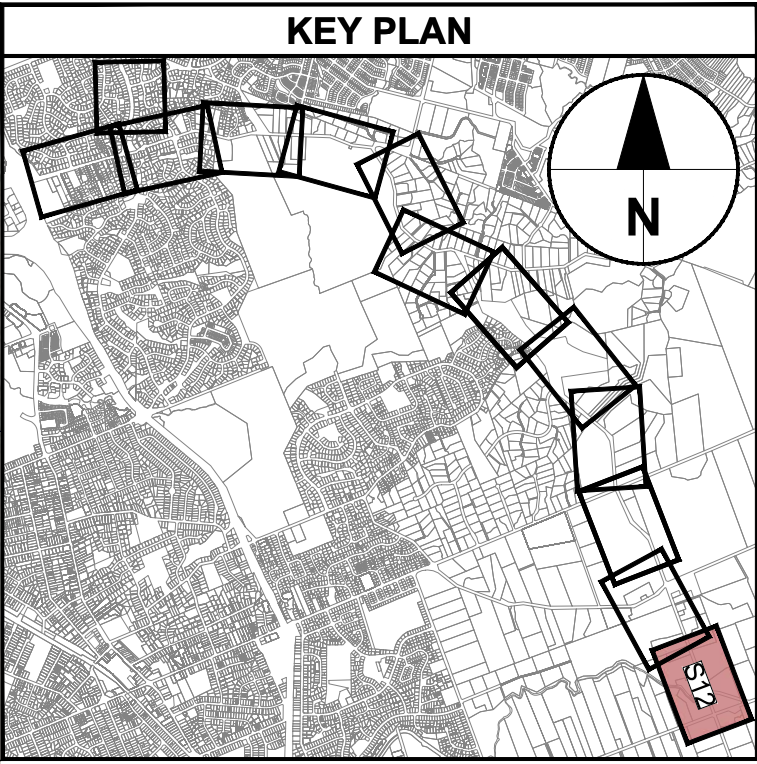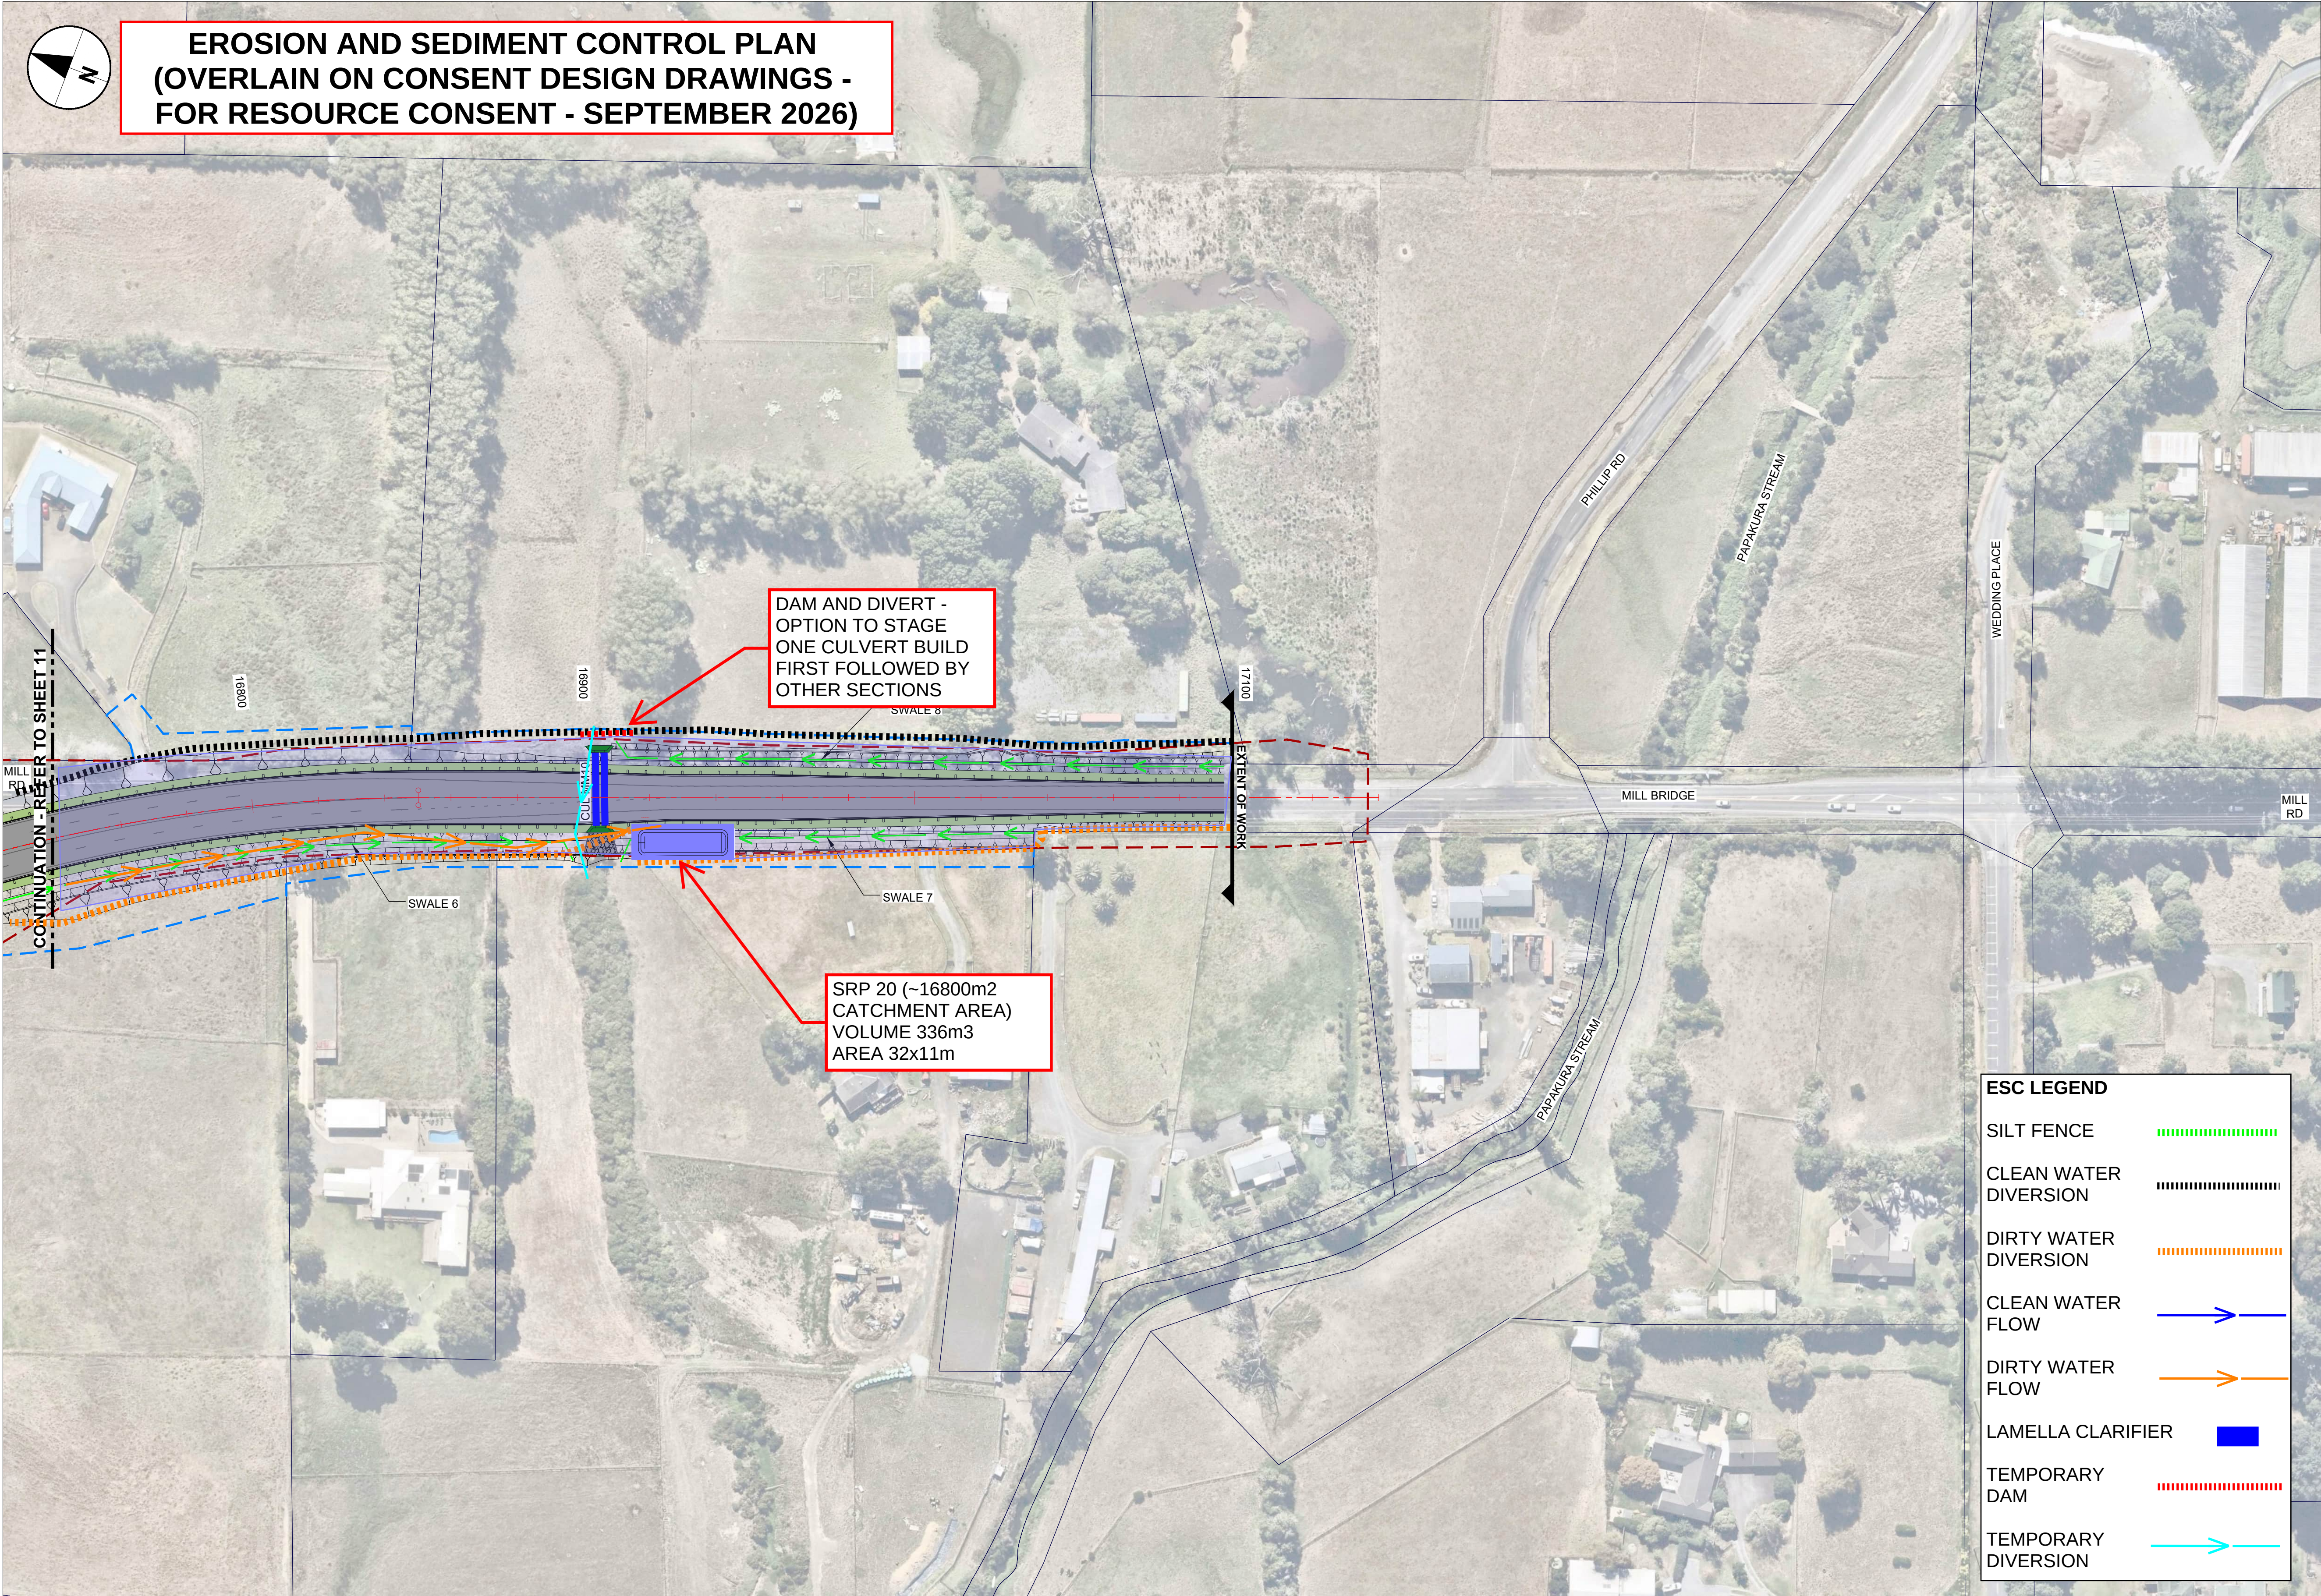

- NOTE:**
1. THIS DESIGN HAS BEEN PREPARED FOR RESOURCE CONSENTING PURPOSES ONLY. SIZING OF ALL STORMWATER INFRASTRUCTURE IS INDICATIVE ONLY AND SUBJECT TO CHANGE IN DETAILED DESIGN INCLUDING IN RESPONSE TO GEOMETRIC CHANGES, CONFIRMED EXISTING SERVICES AND REFINEMENT TO INFRASTRUCTURE LOCATIONS.
 2. PRIMARY DRAINAGE – RUNOFF IN URBAN AREAS IS CAPTURED IN CATCHPITS WITH KERBS ON EITHER SIDE OF THE ROAD CORRIDOR AND TREATED VIA GPTS (SUCH AS VORTCAPTURE OR CASCADE SEPARATOR) BEFORE DISCHARGE TO TREATMENT SYSTEMS. PRIMARY DRAINAGE SYSTEM GENERALLY IN ACCORDANCE WITH NZTA P46 AND ACSCOP.
 3. IN-GROUND TREATMENT SYSTEMS - PROPRIETARY IN-GROUND DEVICES USED FOR STORMWATER DETENTION STORAGE (SUCH AS TRITON S22 OR RAINSMART MODULES) AND FILTRATION (STORMFILTER). PERFORMANCE OF FINAL DEVICE SHALL HAVE BEEN CERTIFIED BY AUCKLAND COUNCIL AND APPROVED BY THE CLIENT FOR USE.
 4. GREEN INFRASTRUCTURE TREATMENT - RAINGARDENS / WETLANDS / SWALES, DESIGNED IN ACCORDANCE WITH GDO1.
 5. STREAMWORKS – EROSION PROTECTION AT OUTLETS IN ACCORDANCE WITH HEC14 OR SIMILAR WITH EROSION PROTECTION VIA ROCK RIP RAP APRONS AND / OR SOFTER STREAM REINFORCING SUCH AS SOIL FILL ROCK RIP RAP, ENKAMAT OR SIMILAR.

- LEGEND: Road Plan**
- EXISTING BERM
 - EXISTING FOOTPATH
 - PROPOSED BERM
 - PROPOSED FOOTPATH / SHARED USE PATH
 - PROPOSED CARRIAGEWAY SURFACING
 - PROPOSED BRIDGE STRUCTURE
 - PROPOSED RETAINING WALL
 - PROPOSED GUARDRAIL
 - PROPOSED WIRE-ROPE
 - PROPOSED CIVIL DESIGN
 - EXISTING DESIGNATION BOUNDARY
 - PROPOSED ALTERATION TO DESIGNATION
 - LINZ PROPERTY BOUNDARY
 - PROPOSED NOISE WALL
- LEGEND: Drainage General Arrangement**
- PROPOSED EARTHWORKS
 - PROPOSED RAIN GARDEN
 - PROPOSED WETLAND
 - PROPOSED RIP-RAP
 - PROPOSED STREAM EROSION PROTECTION
 - PROPOSED TANK STORAGE
 - PROPOSED PROPRIETARY FILTRATION DEV.
 - PROPOSED STORMWATER GPT
 - PROPOSED STORMWATER HEADWALL
 - PROPOSED STORMWATER MANHOLE
 - PROPOSED STORMWATER CP OR CPMH
 - PROPOSED STORMWATER SCRUFFY DOME
 - INDICATIVE STORMWATER FLOW ARROW
 - EXISTING STORMWATER PIPE
 - EXISTING STORMWATER CULVERT
 - PROPOSED STORMWATER PIPE
 - PROPOSED STORMWATER CULVERT
 - PROPOSED STORMWATER SWALE
 - PROPOSED STORMWATER OPEN DRAIN
 - PROPOSED STREAM DIVERSION

- ESC LEGEND**
- SILT FENCE
 - CLEAN WATER DIVERSION
 - DIRTY WATER DIVERSION
 - CLEAN WATER FLOW
 - DIRTY WATER FLOW
 - LAMELLA CLARIFIER
 - TEMPORARY DAM
 - TEMPORARY DIVERSION

DRAINAGE GENERAL ARRANGEMENT

Scale 1:1000m @ A1

This drawing is confidential and shall only be used for the purpose of this project. The signing of this title block confirms the design and drafting of this project have been prepared and checked in accordance with the AECOM quality assurance system to ISO 9001.

CONSULTANT

AECOM **Beca**

AECOM New Zealand Ltd
NZ.B.N 9429032091335
www.aecom.com

CLIENT

NZ TRANSPORT AGENCY
WAKA KOTAHI

PROJECT

Mill Road - Stage 1
Consenting Design

Roads of National Significance

REGISTRATION

FOR CONSENT

SCALE

0 25 50 m
1:1000

PROJECT MANAGEMENT INITIALS

JL	DSP	DM
DESIGNER	CHECKED	APPROVED

PROJECT DATA

DATUM	AUK46	SURVEY	NZTM
-------	-------	--------	------

ISSUE/REVISION

NO	DATE	DESCRIPTION
D	14.11.25	FOR CONSENT
C	19.09.25	CONSSENTING DESIGN UPDATE
B	12.09.25	CONSSENTING DESIGN UPDATE
A	05.09.25	CONSSENTING DESIGN ISSUE
I/R	DATE	DESCRIPTION

PROJECT NUMBER


60755376

SHEET TITLE

Mill Road RoNS Stage 1 FTA
Drainage General Arrangement
Sheet 12

SHEET NUMBER

60755376-SHT-DR-0112

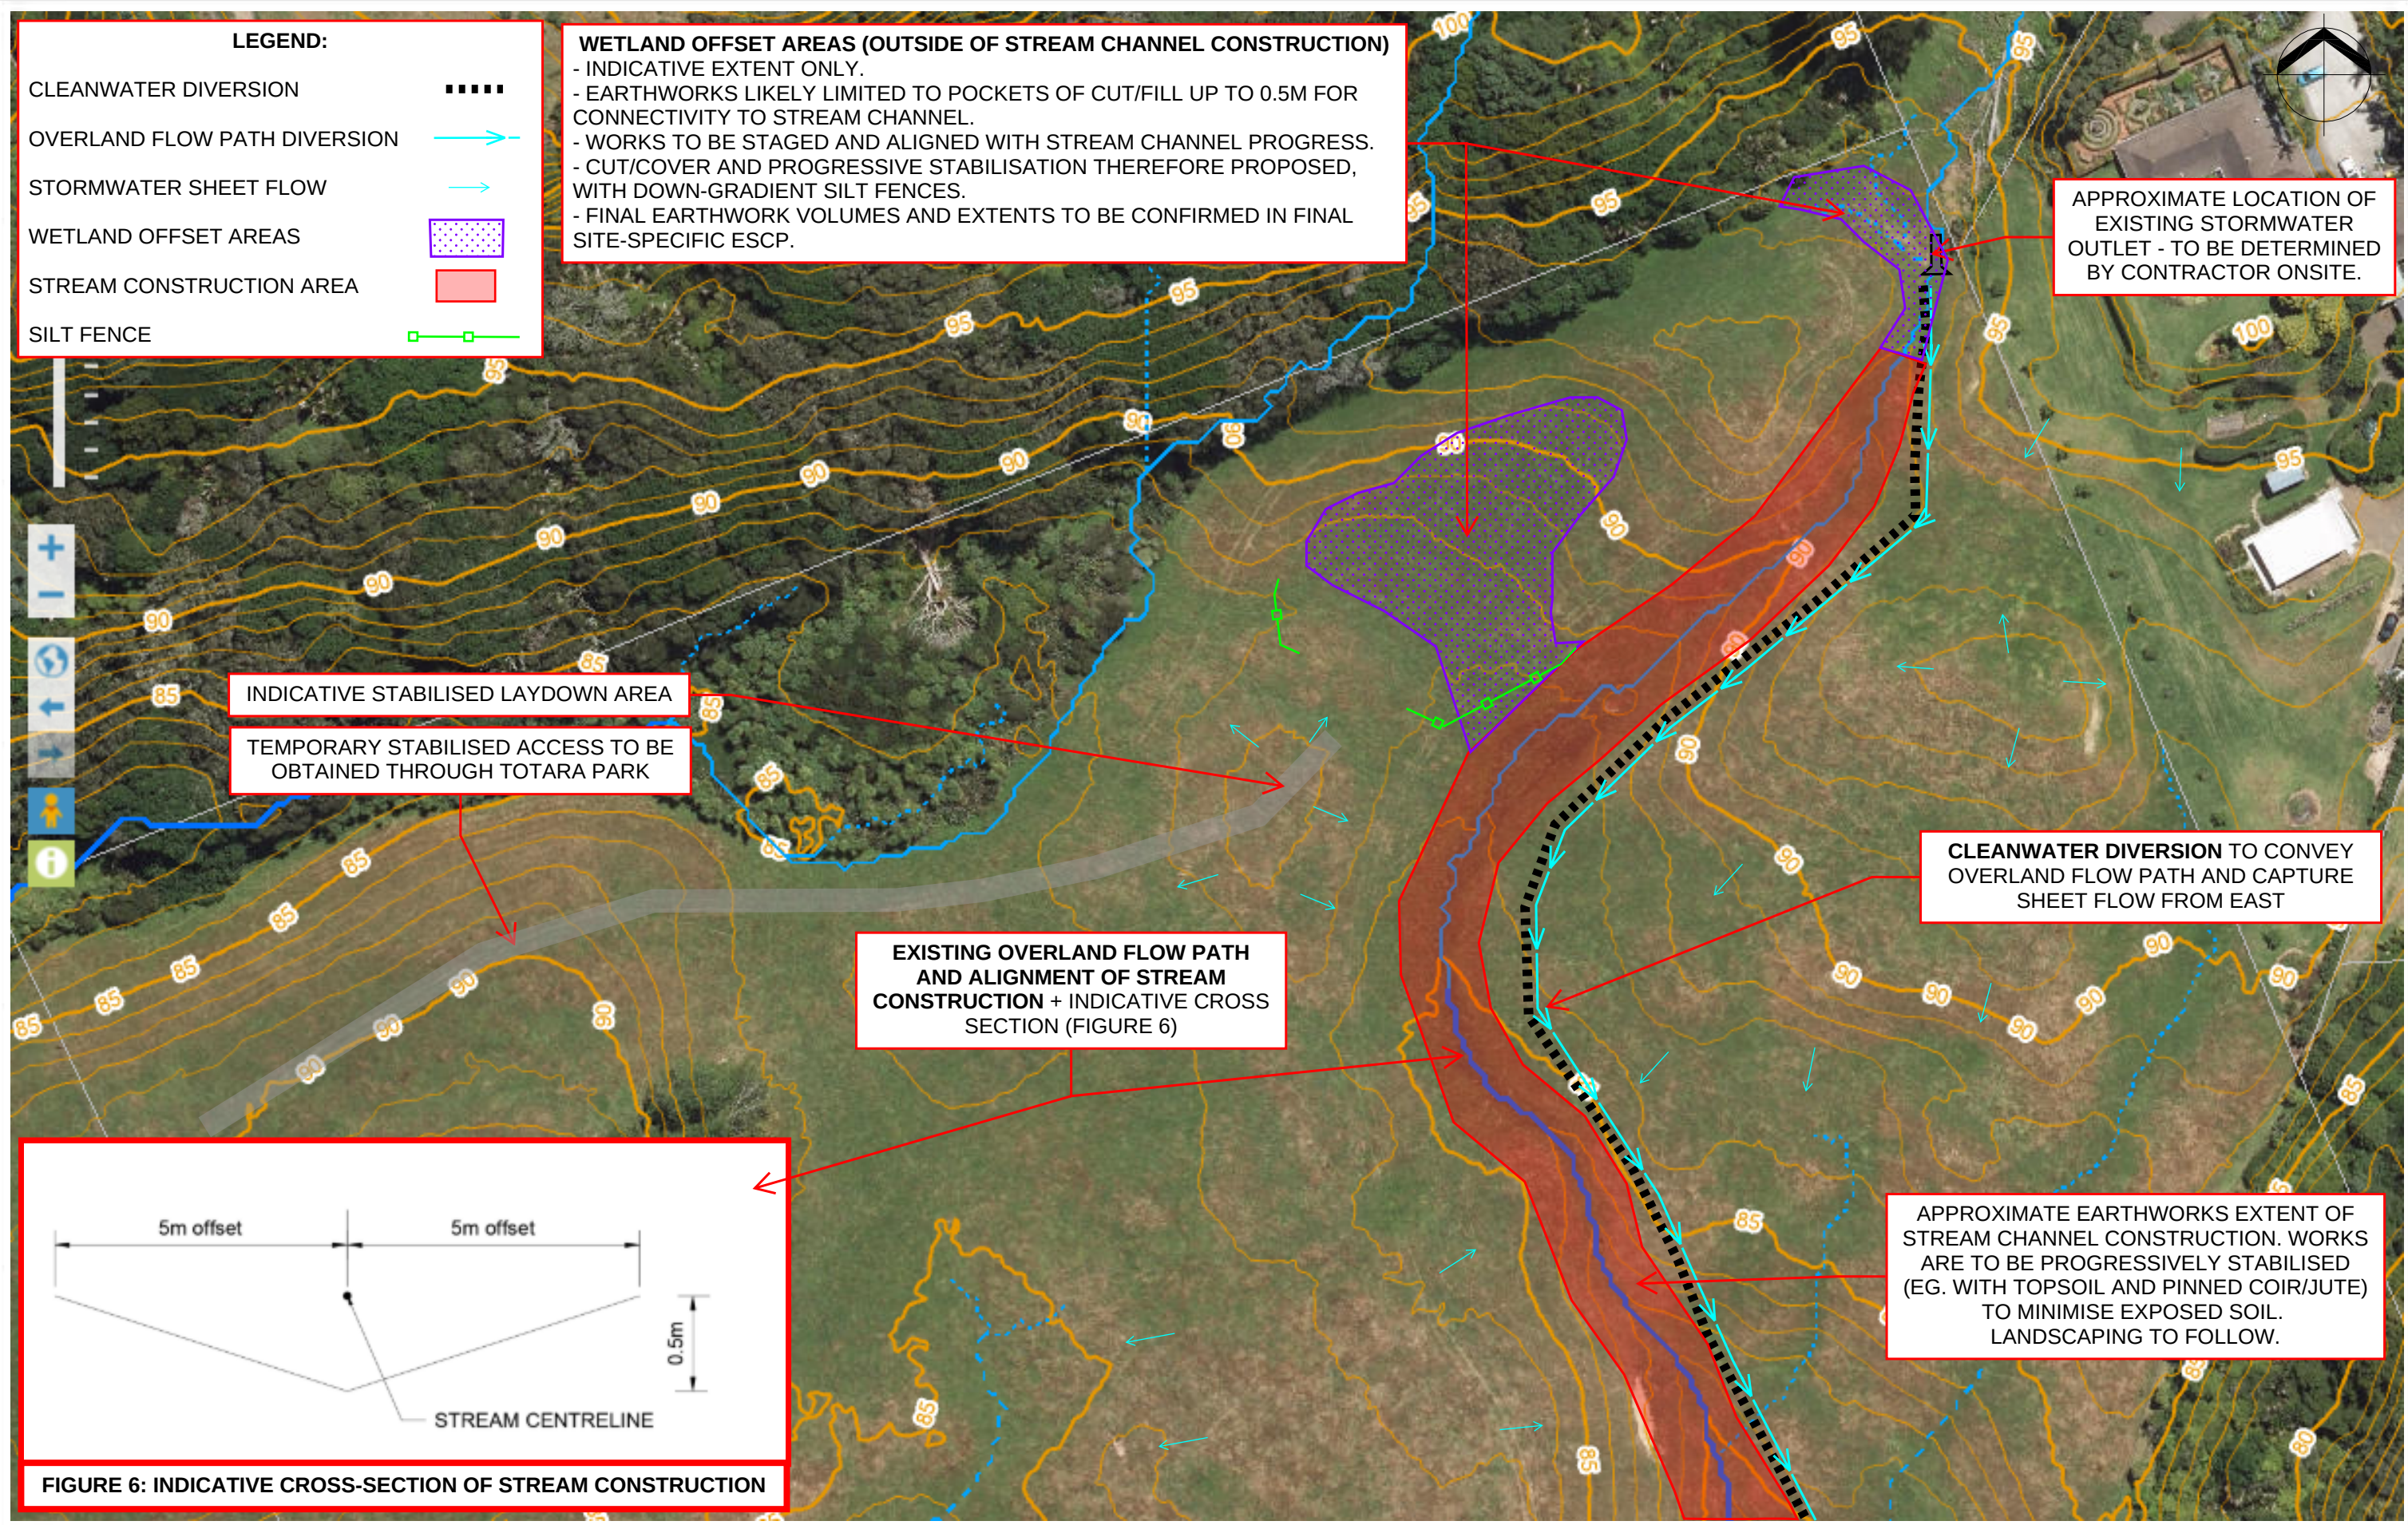

	Revision	Drawer	Verified	Approved	Date	Title: DRAFT EROSION AND SEDIMENT CONTROL PLAN	Client: NZTA		Discipline: ENVIRONMENTAL
	01	CM	RW				Project: MILL ROAD STREAM AND WETLAND OFFSET		Drawing No. 001
	02	DS	CB		09.26				