Attachment B

Capital and Maintenance Dredging Reconsenting Project Area

Project Area:

1. Tauranga Harbour shipping channels, entrance and deposition sites as shown on the plans attached to this resource consent titled as follows:

   (a) The Port of Tauranga plan entitled *Capital Dredging Reconsenting, Drawing Number 324-250-1*; and

   (b) The Port of Tauranga plan entitled *Maintenance Dredging Reconsenting, Drawing Number 324-250*; and

   (c) The Port of Tauranga plan entitled *Deposition Sites Reconsenting, Drawing Number 324-250-2.*

2. Map References:

Name of Area	**Approximate NZGD2000 Map Reference (midpoint)**
No.1 Reach	37 36 47.495 S,176 10 21.427 E
No. 2 Reach	37 37 51.830 S,176 09 49.159 E
Cutter Channel	37 38 23.979 S,176 10 16.765 E
Maunganui Roads	37 38 58.509 S,176 10 50.854 E
Stella Passage	37 39 41.693 S,176 10 42.733 E
Deposition Site A	37 37 37.074 S,176 10 55.244 E
Deposition Site B and C	37 38 16.790 S,176 12 11.732 E
Deposition Site H	37 36 42.732 S,176 12 58.708 E

373000East
374000East
375000East
376000East
377000East
378000East
810000North
811000North
812000North
813000North
814000North
815000North
816000North
817000North
818000North
819000North

No. 2 REACH
1121m
CUTTER CHANNEL
1620m
TRANSITION
75
CUTTER
17.4
CHANNEL
16.0
3254m
No. 1 REACH
17.4
10.4
STELLA PASSAGE
16.0
MAUNGANUI ROADS
1359m
STELLA PASSAGE
1506m
MAUNGANUI ROADS

N

DREDGED DEPTHS TO BE MAINTAINED
(REFERRED TO CHART DATUM)
ENTRANCE CHANNEL 17.4m
ENTRANCE
SIDE CHANNEL 10.4m
INNER HARBOUR 16.0m
SITTING BASINS 16.0m

COORDINATES IN BOP CIRCUIT 2000
SCALE 1:25,000 - Metres
0
500
1,000
1,500
2,000

REV.	AMENDMENT	DRAWN	CHECK	DATE
A	NOTES REVISED	D.B		04.09.25
0	FOR INFORMATION	D.B	-	19.06.25


Port of Tauranga
PORT OF TAURANGA LTD.
Private Bag 12504
TAURANGA 3143,
NEW ZEALAND
TELEPHONE 07 572 8899

MAINTENANCE DREDGING
RECONSENTING

SCALES: (A3) 1:25,000	
DESIGNED	-
DATE	-
DRAWN	D.B
DATE	19.06.25
CHECKED	-
DATE	-

FILENAME	LAST PLOT DATE
324-250.dwg	04.09.25
DRAWING No.	REV.
324-250	A

This drawing and its contents is the property of Port of Tauranga Ltd. Any unauthorised use or reproduction is forbidden.
DO NOT SCALE - IF IN DOUBT ASK

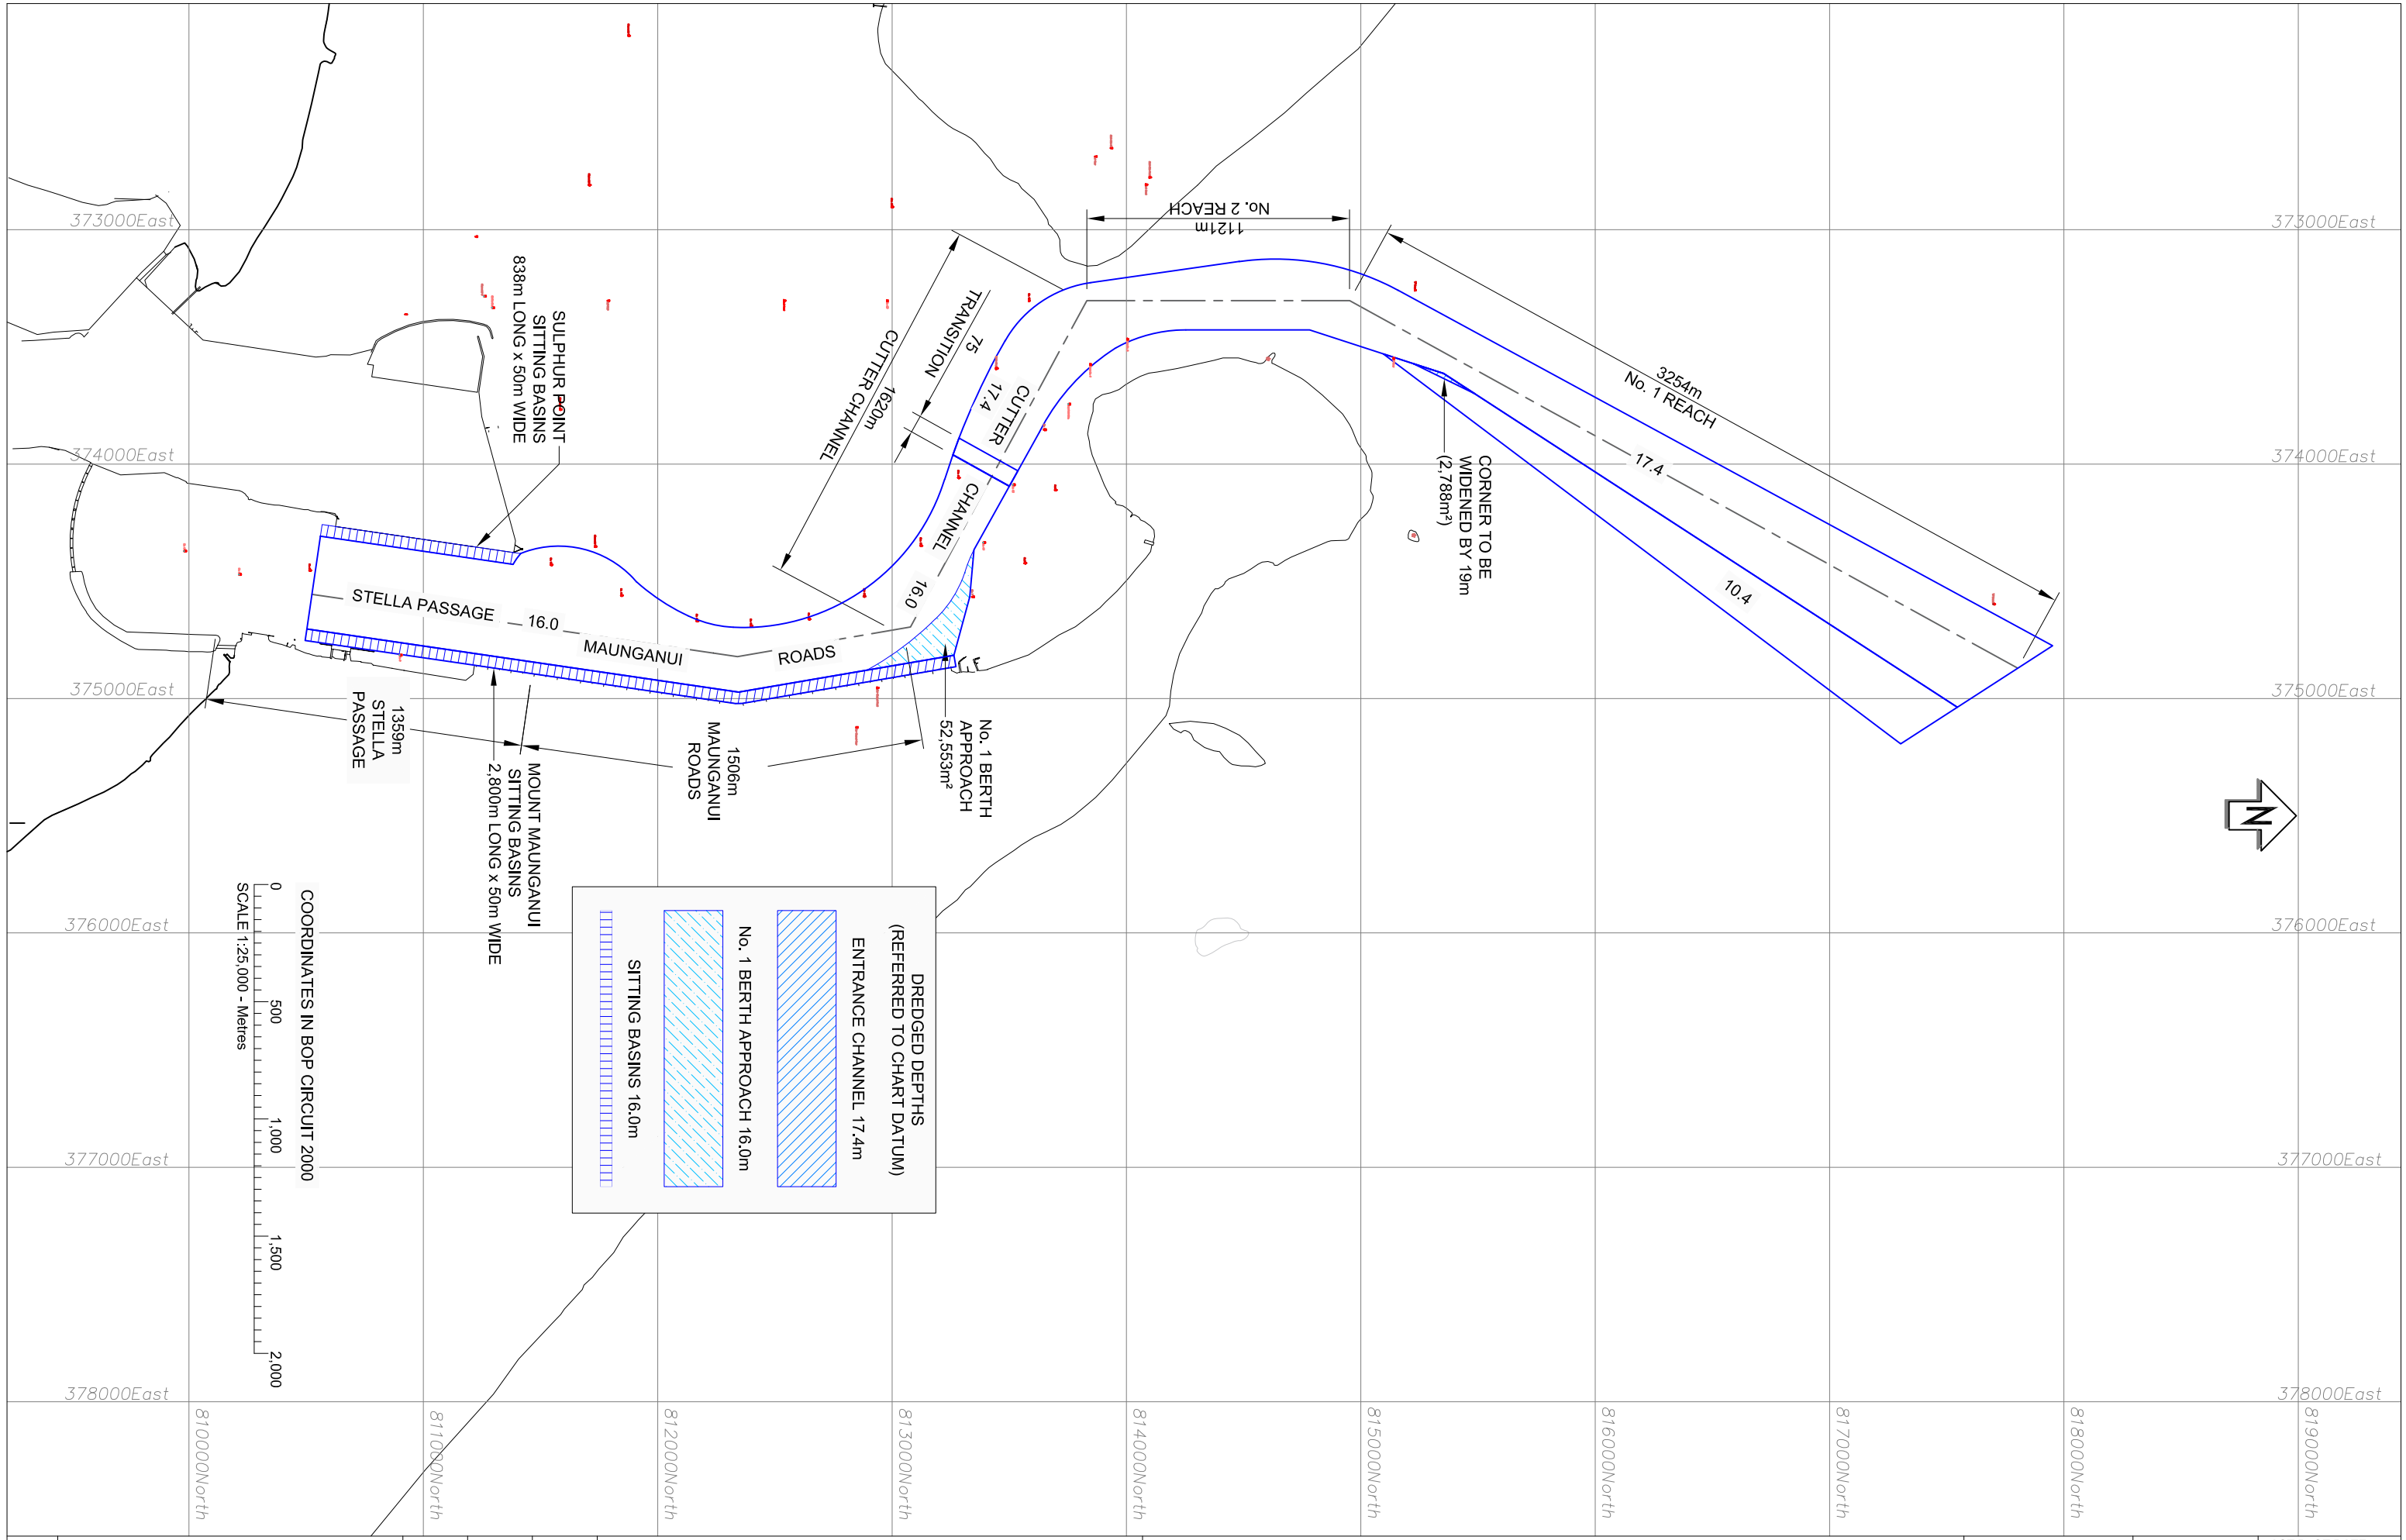

REV.	AMENDMENT	DRAWN	CHECK	DATE
C	NOTES REVISED	D.B		16.10.26
B	SULPHUR POINT SITTING BASIN LENGTH UPDATED	D.B		31.03.26
A	NOTE REVISED	D.B		04.09.25
0	FOR INFORMATION	D.B	-	19.06.25


Port of Tauranga

PORT OF TAURANGA LTD.
Private Bag 12504
TAURANGA 3143,
NEW ZEALAND
TELEPHONE 07 572 8899

CAPITAL DREDGING RECONSENTING

SCALES: (A3) 1:25,000		FILENAME	LAST PLOT DATE
DESIGNED	-	324-250.dwg	16.10.26
DATE	-	DRAWING No.	REV.
DRAWN	D.B	324-250-1	C
DATE	19.06.25		
CHECKED	-		
DATE	-		

This drawing and its contents is the property of Port of Tauranga Ltd. Any unauthorised use or reproduction is forbidden.
DO NOT SCALE - IF IN DOUBT ASK

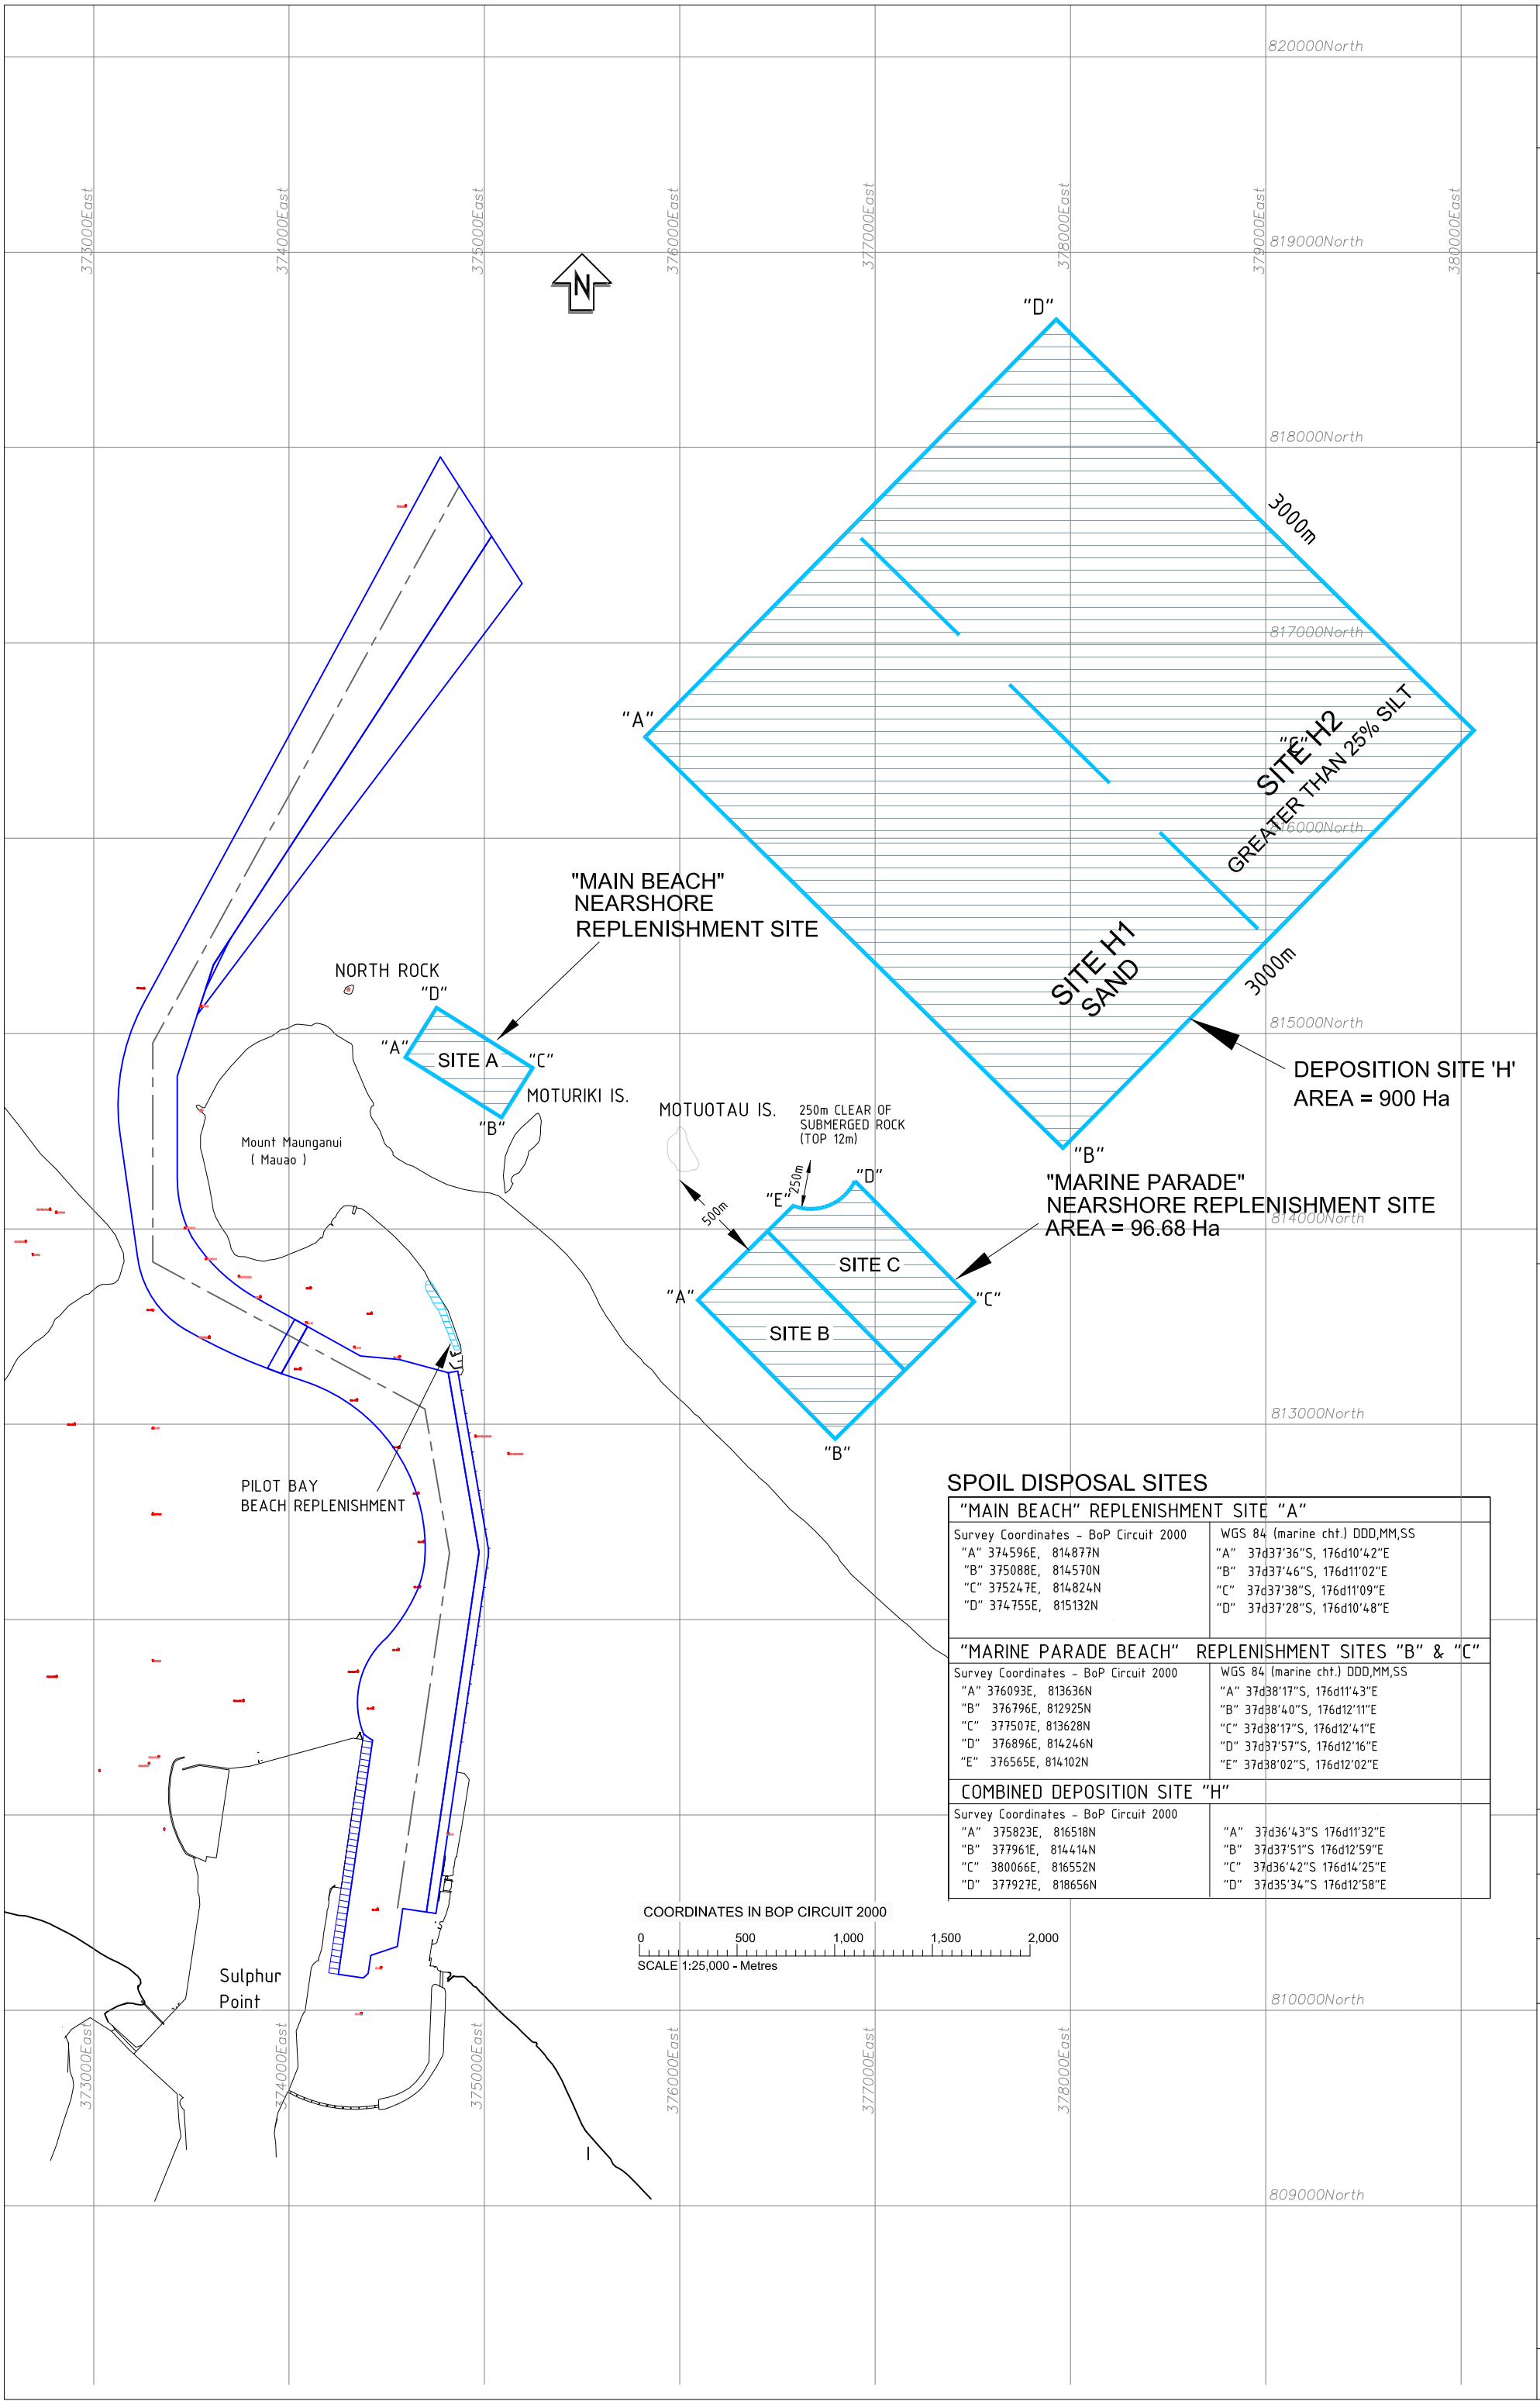

SPOIL DISPOSAL SITES

"MAIN BEACH" REPLENISHMENT SITE "A"	
Survey Coordinates - BoP Circuit 2000	WGS 84 (marine cht.) DDD,MM,SS
"A" 374596E, 814877N	"A" 37d37'36"S, 176d10'42"E
"B" 375088E, 814570N	"B" 37d37'46"S, 176d11'02"E
"C" 375247E, 814824N	"C" 37d37'38"S, 176d11'09"E
"D" 374755E, 815132N	"D" 37d37'28"S, 176d10'48"E

"MARINE PARADE BEACH" REPLENISHMENT SITES "B" & "C"	
Survey Coordinates - BoP Circuit 2000	WGS 84 (marine cht.) DDD,MM,SS
"A" 376093E, 813636N	"A" 37d38'17"S, 176d11'43"E
"B" 376796E, 812925N	"B" 37d38'40"S, 176d12'11"E
"C" 377507E, 813628N	"C" 37d38'17"S, 176d12'41"E
"D" 376896E, 814246N	"D" 37d37'57"S, 176d12'16"E
"E" 376565E, 814102N	"E" 37d38'02"S, 176d12'02"E

COMBINED DEPOSITION SITE "H"	
Survey Coordinates - BoP Circuit 2000	
"A" 375823E, 816518N	"A" 37d36'43"S 176d11'32"E
"B" 377961E, 814414N	"B" 37d37'51"S 176d12'59"E
"C" 380066E, 816552N	"C" 37d36'42"S 176d14'25"E
"D" 377927E, 818656N	"D" 37d35'34"S 176d12'58"E

DEPOSITION SITES RECONSENTING

PORT OF TAURANGA LTD.
Private Bag 12504
TAURANGA 3143,
NEW ZEALAND
TELEPHONE 07 572 8899

Port of Tauranga

SCALES: (A3)	1:25,000
DESIGNED	-
DATE	-
DRAWN	D.B
DATE	19.06.25
CHECKED	-
DATE	-
FILENAME	324-250.dwg
LAST PLOT DATE	10.06.26
DRAWING No.	324-250-2
REV.	A

This drawing and its contents is the property of Port of Tauranga Ltd. Any unauthorised use or reproduction is forbidden.
DO NOT SCALE - IF IN DOUBT ASK

REV.	AMENDMENT	DRAWN	CHECK	DATE
A	DEPOSITION SITE REVISED	D.B		10.06.26
0	FOR INFORMATION	D.B	-	19.06.25