


5

VILLAS -CLASSIC


Whio

Resource Consent Issue



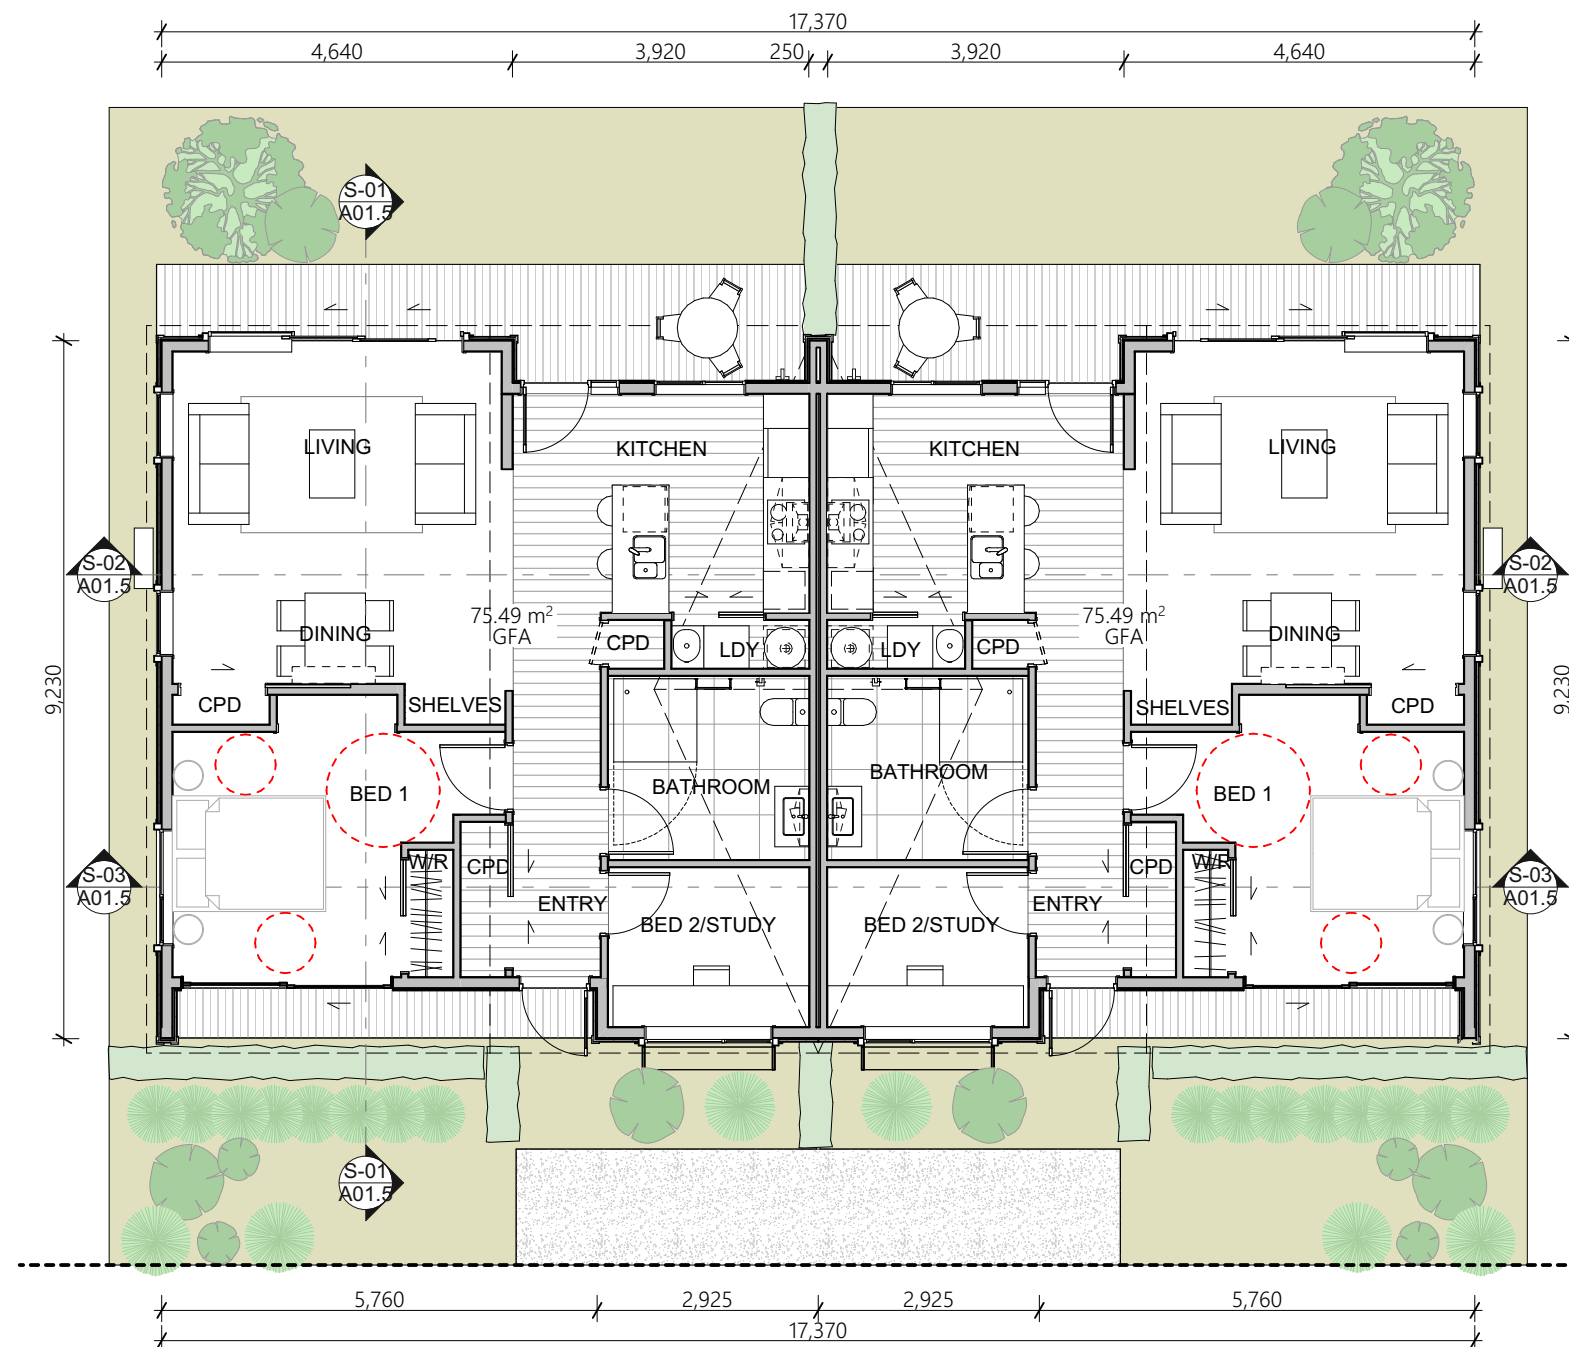

Ground Floor Plan
1:100

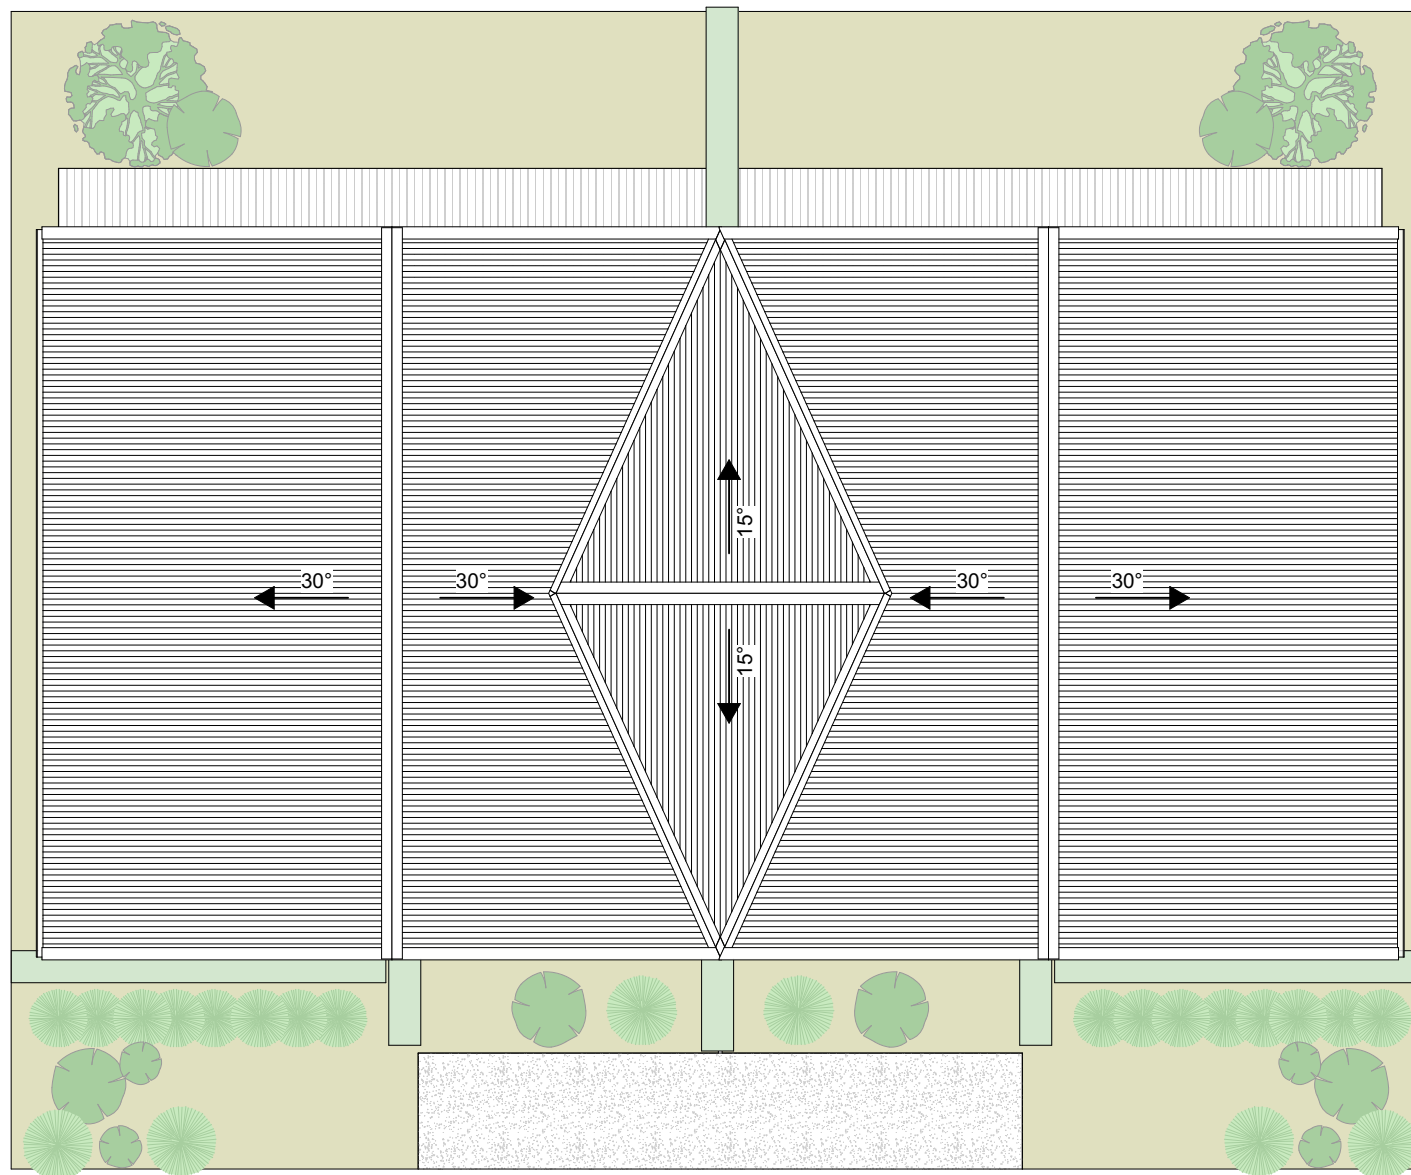

Roof
1:100







South Elevation
1:100




West Elevation
1:100

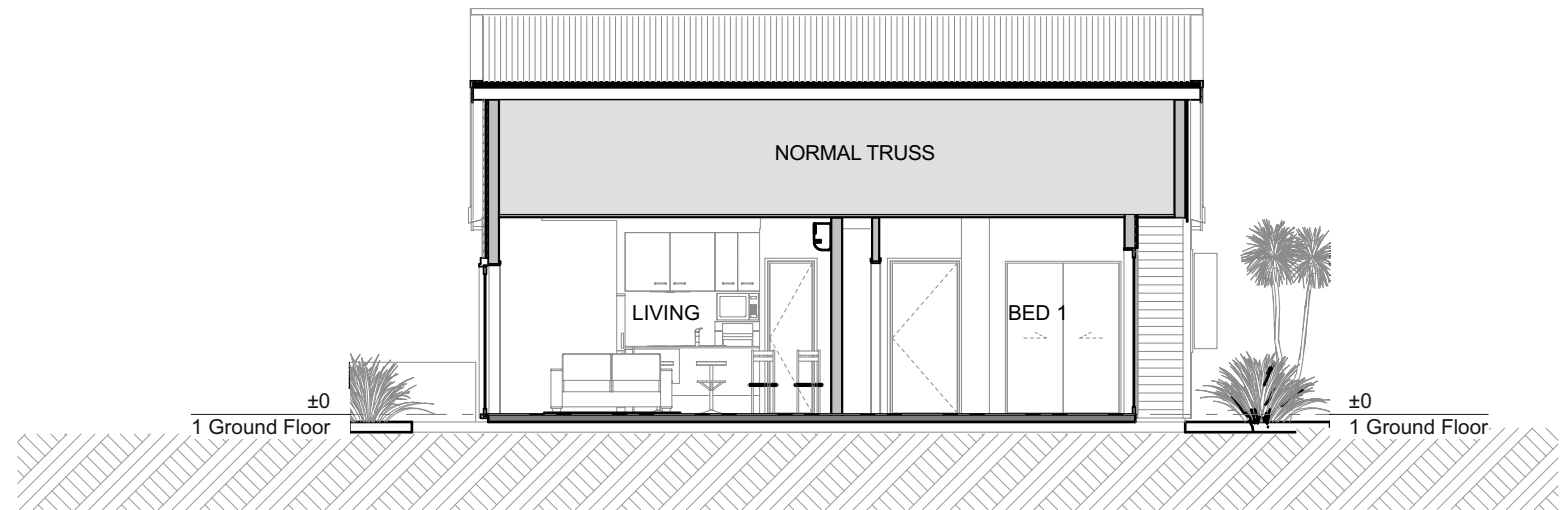

Section 1
1:100

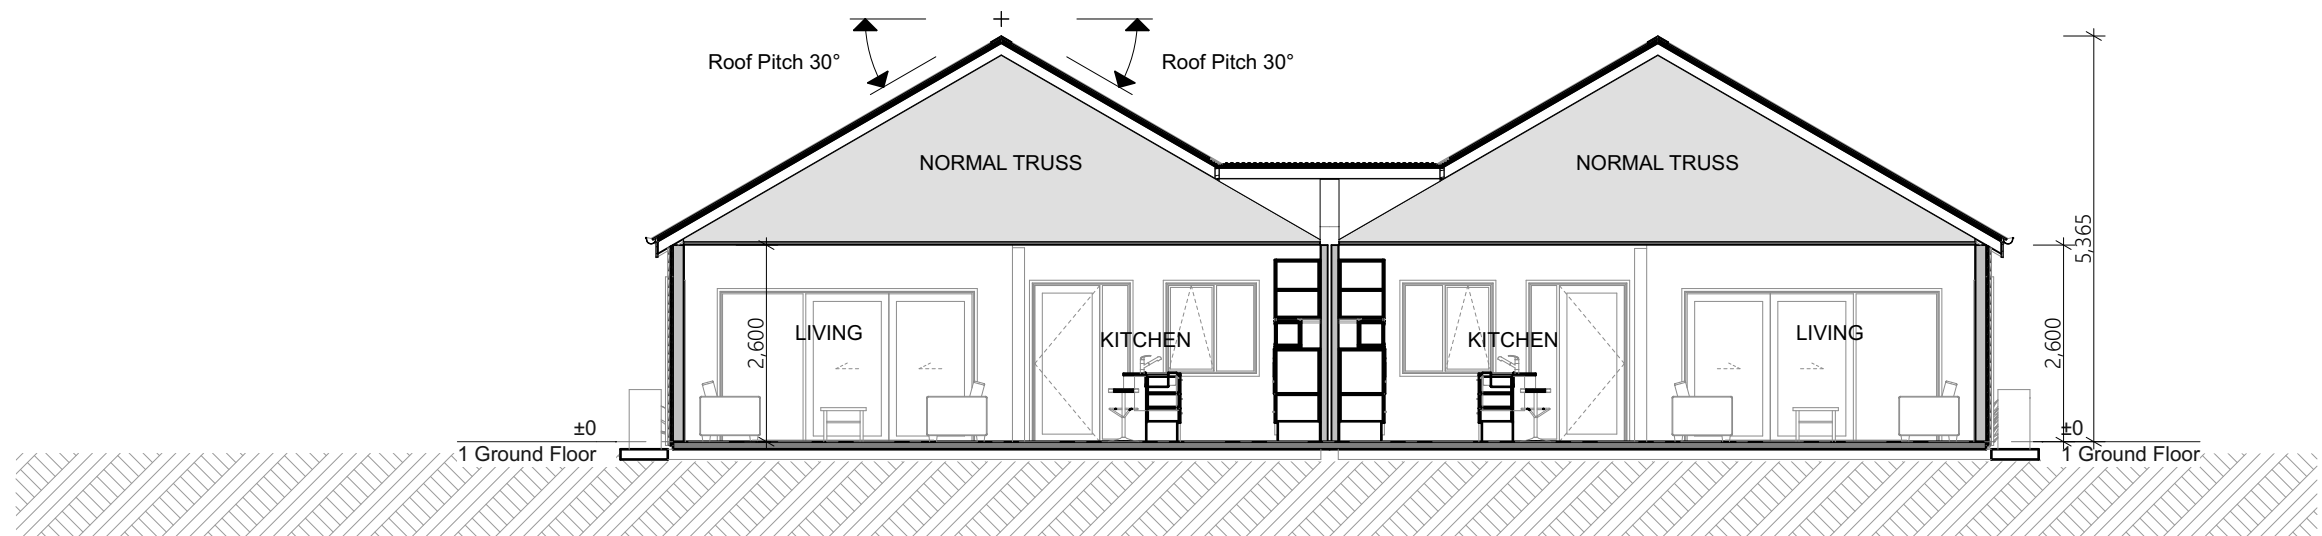

Section 2
1:100

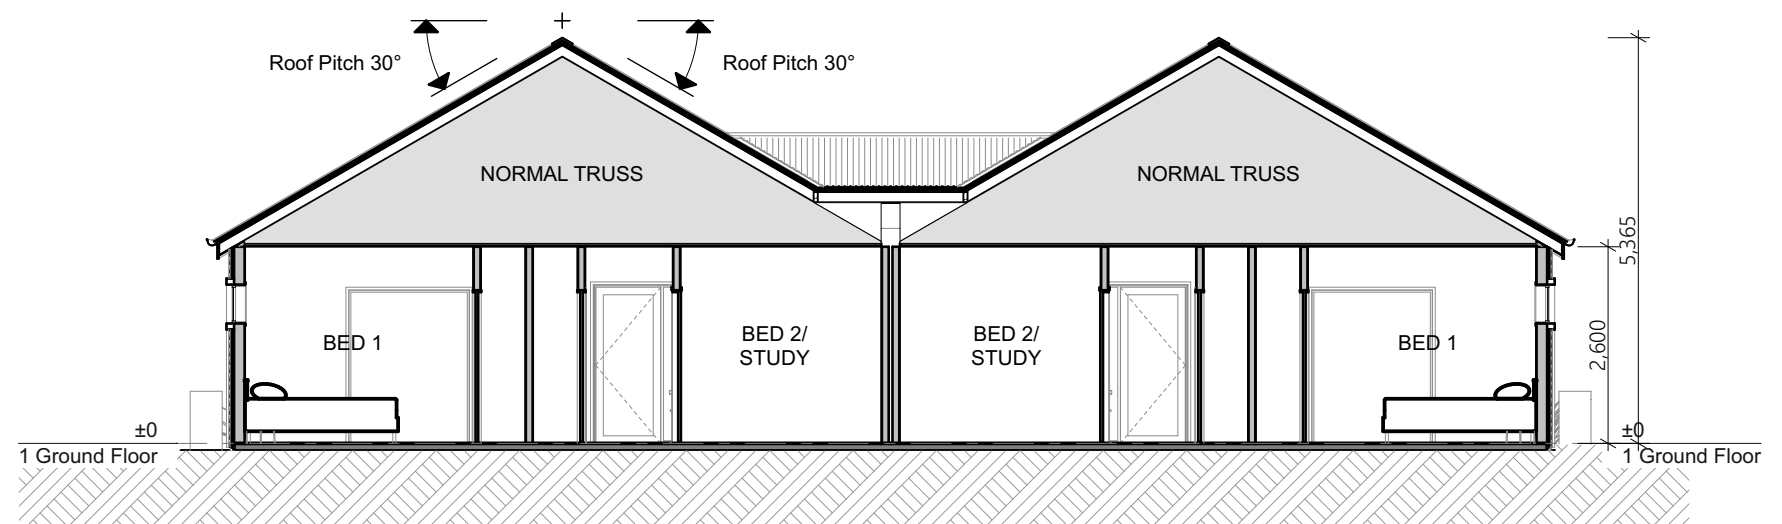



Section 3
1:100

Whio


Resource Consent Issue

ROOF PALETTE

Corrugate Profile
Metal roofing

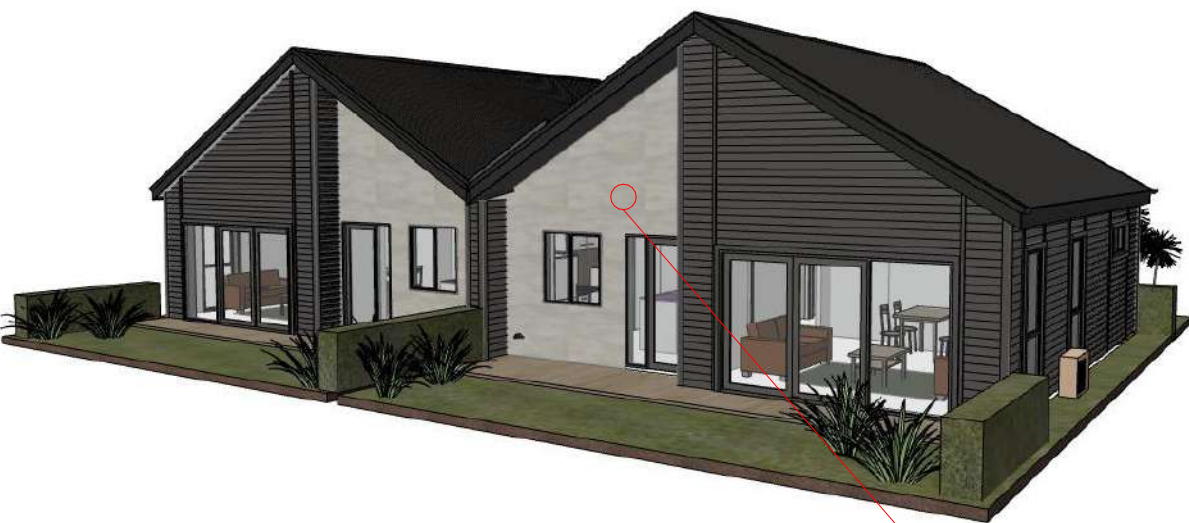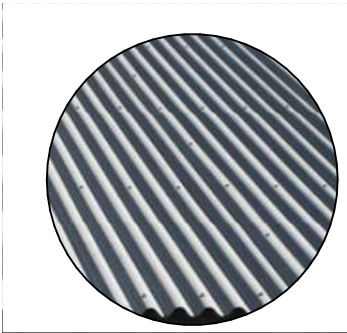

CLADDING PALETTE

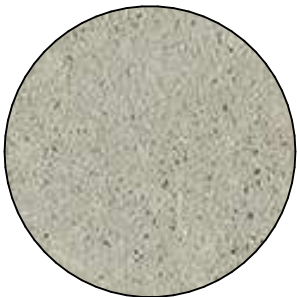

Sto Easy Render, or Similar



Bevel Back Weather Boards




Resene Ironsand


Kiwi 2

Resource Consent Issue



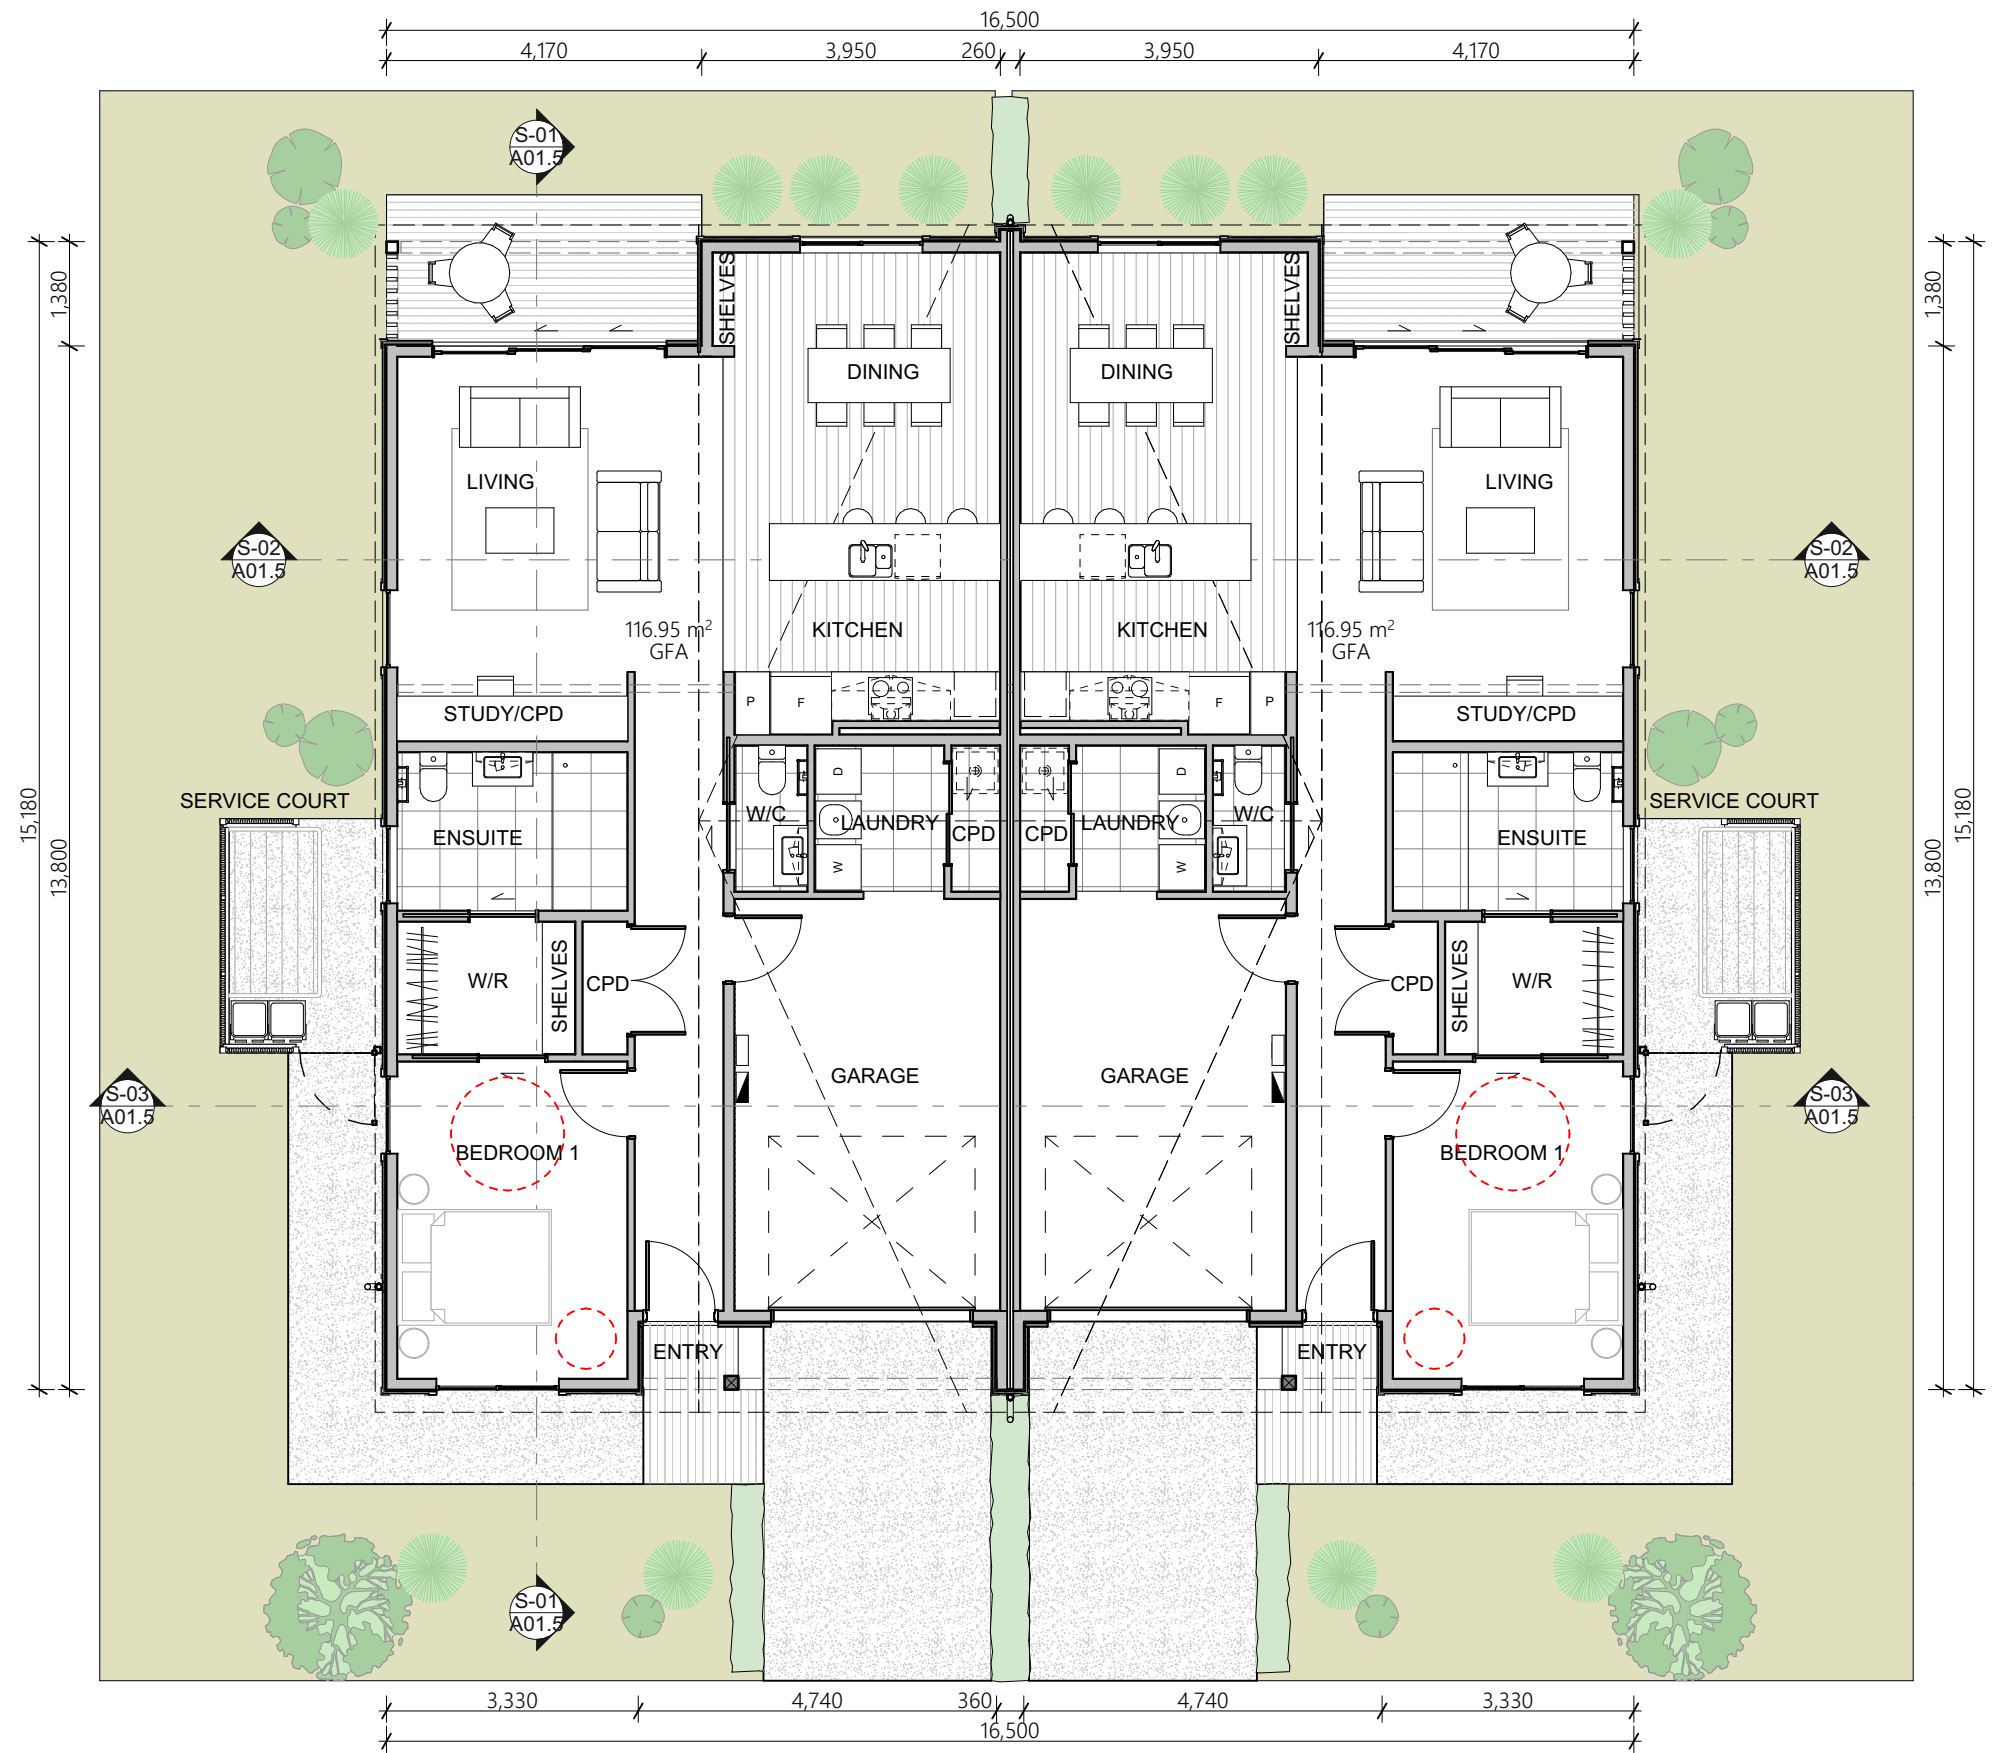

Ground Floor Plan
1:100

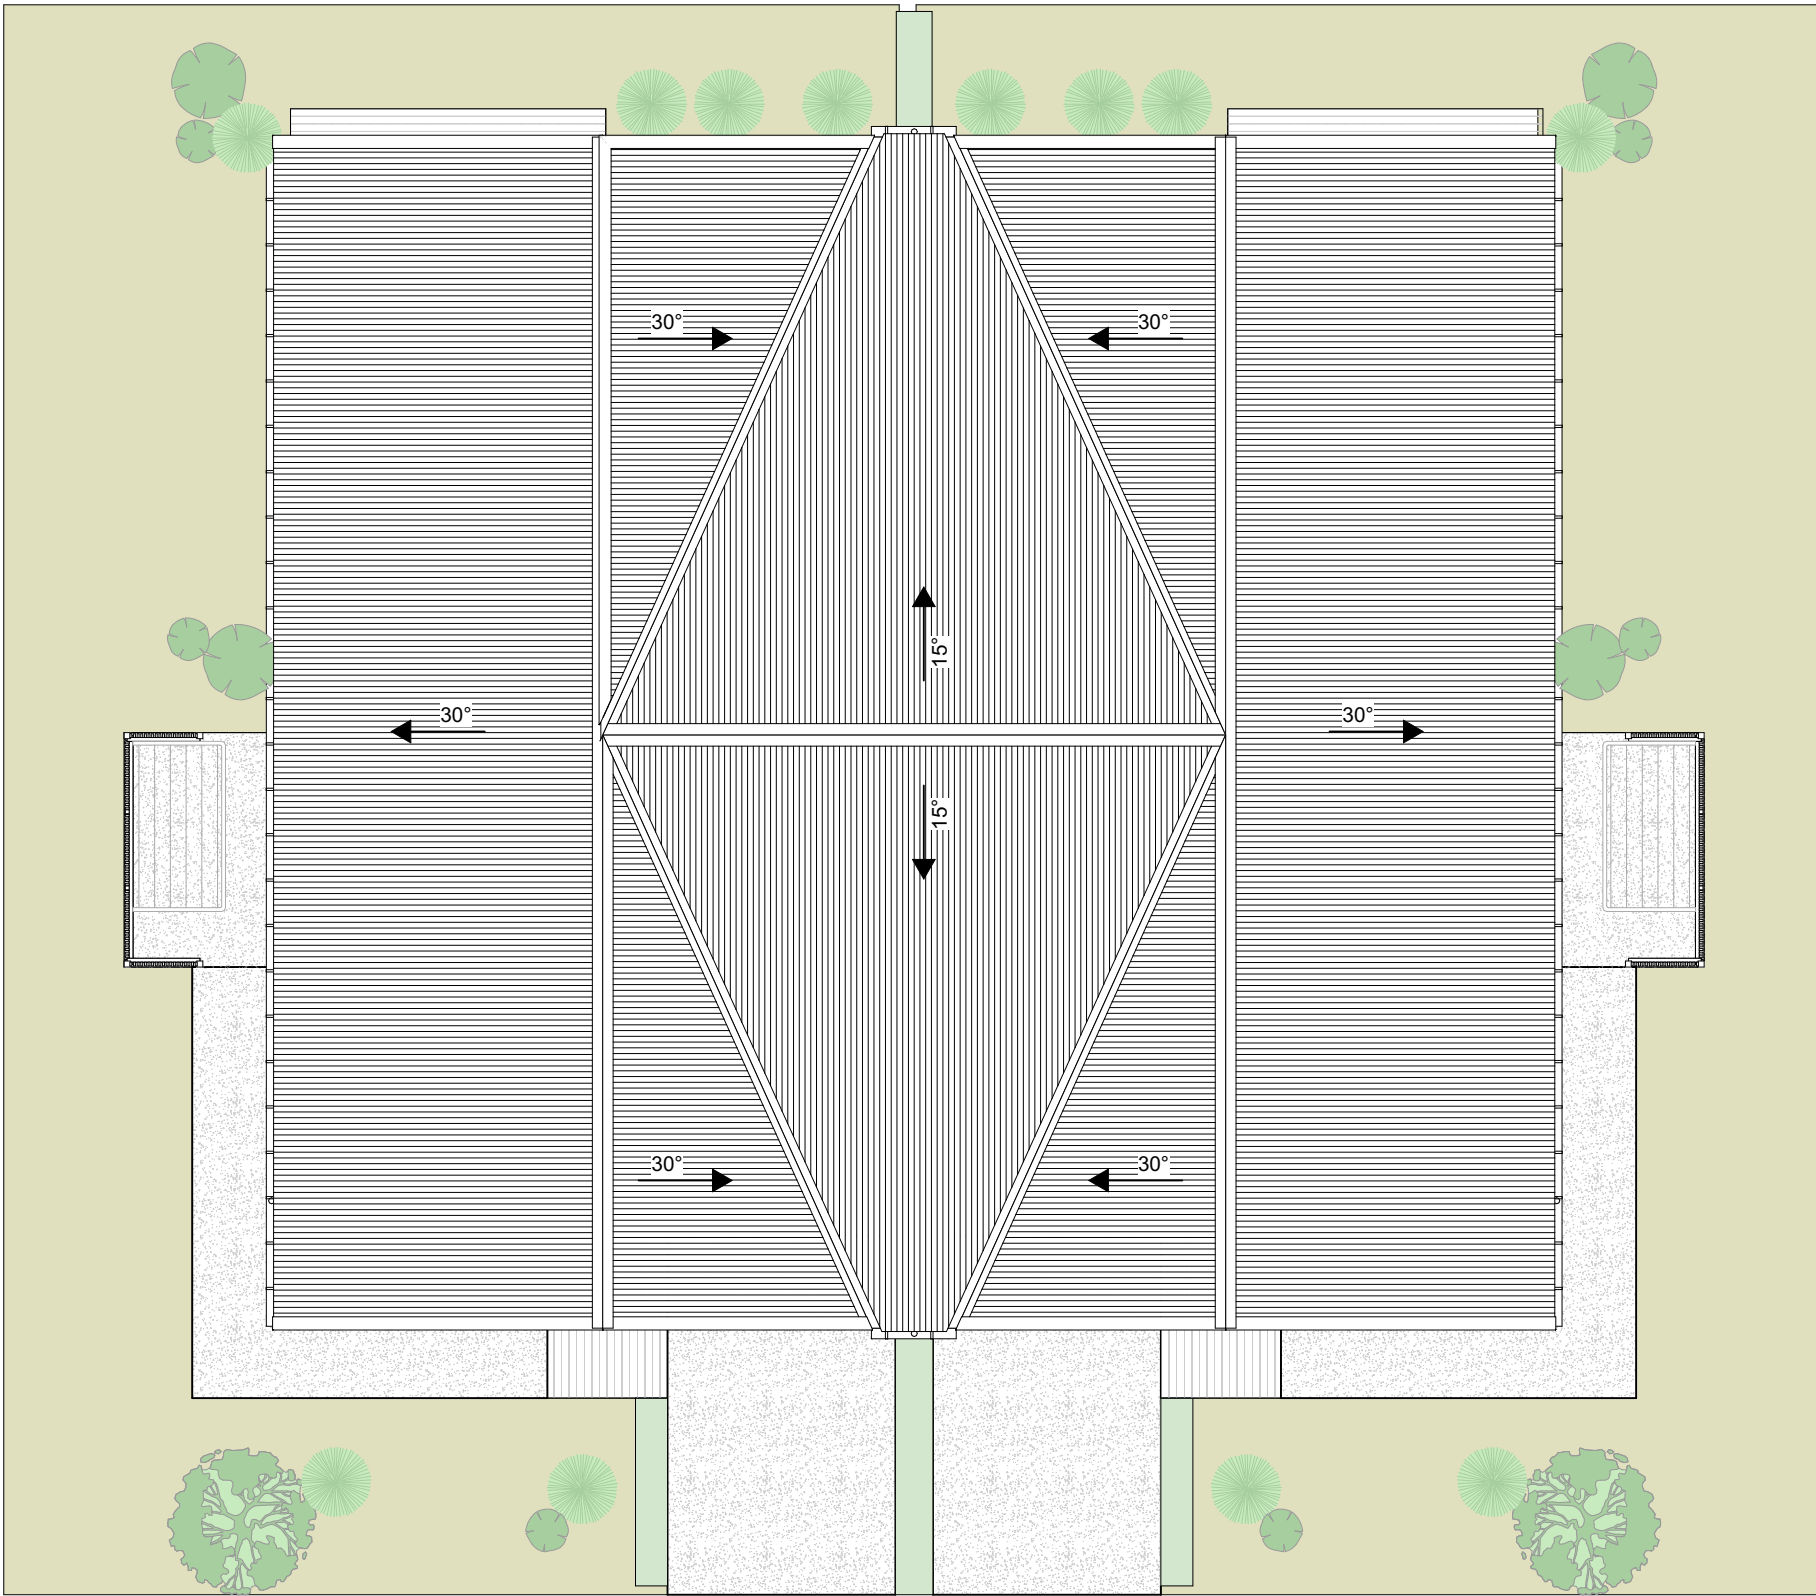

Roof
1:100



East Elevation
1:100




North Elevation
1:100




West Elevation
1:100




South Elevation
1:100

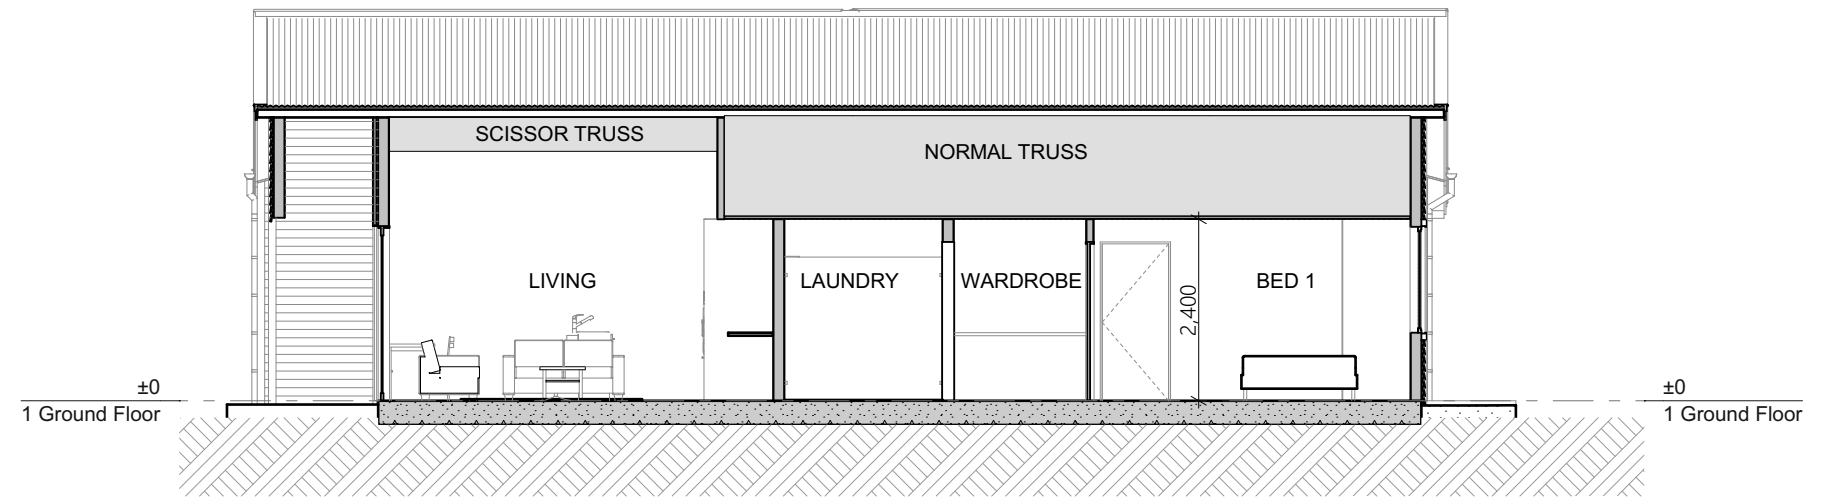

Section 1
1:100

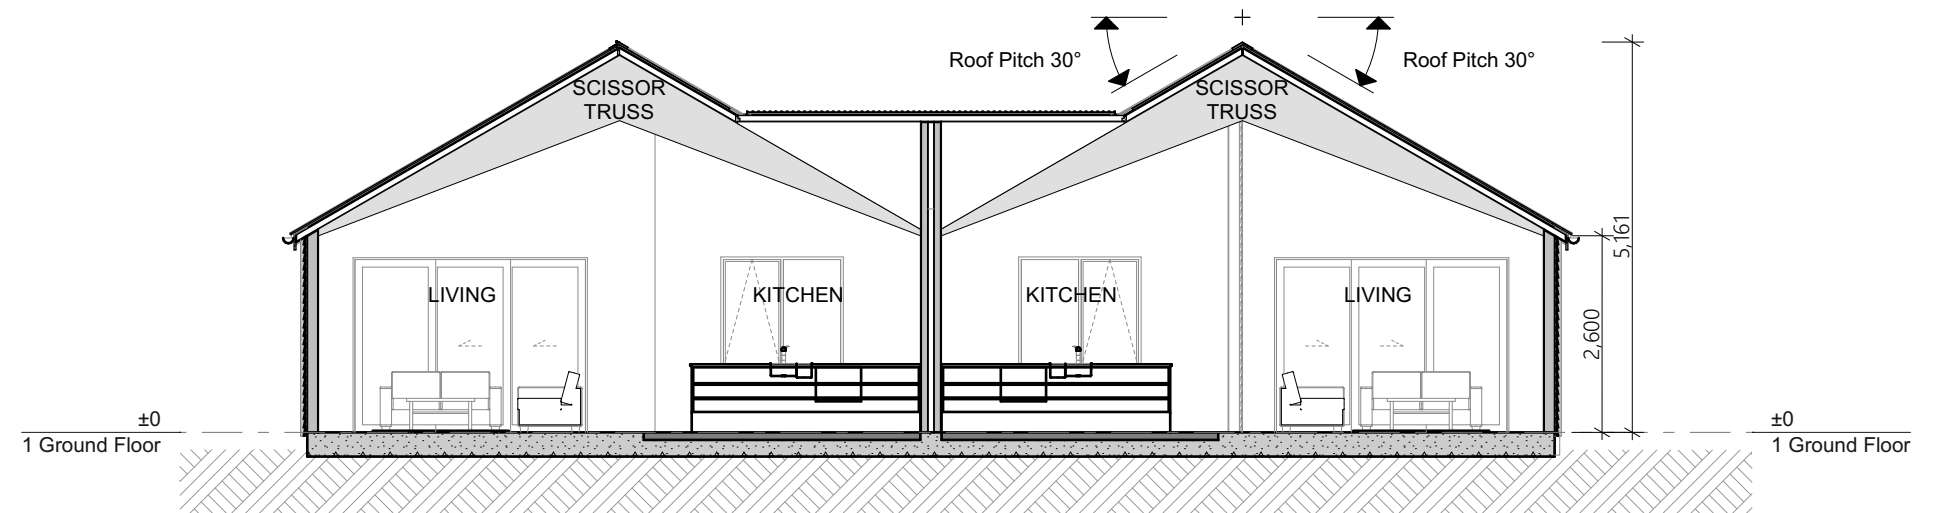

Section 2
1:100

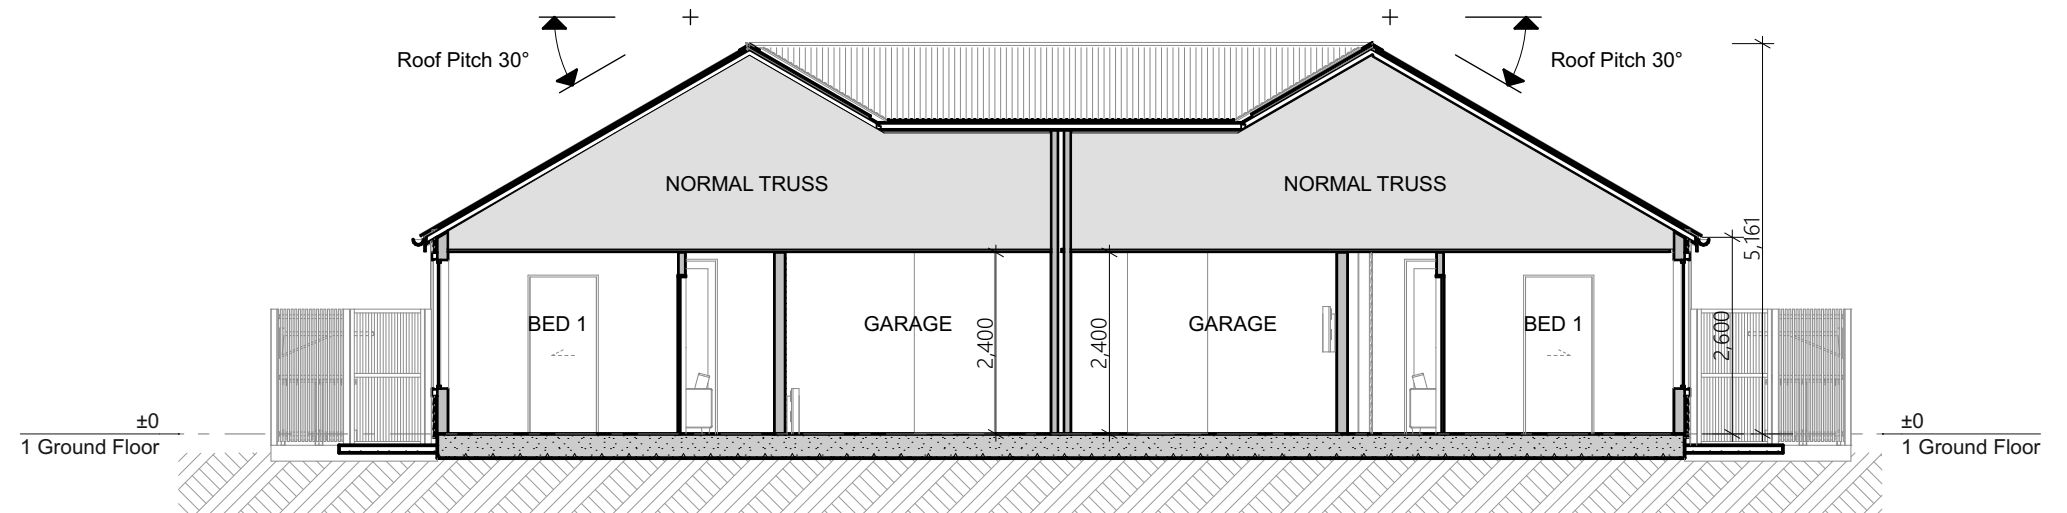


Section 3
1:100

Kiwi 2

Resource Consent Issue

ROOF PALETTE

Corrugate Profile
Metal roofing

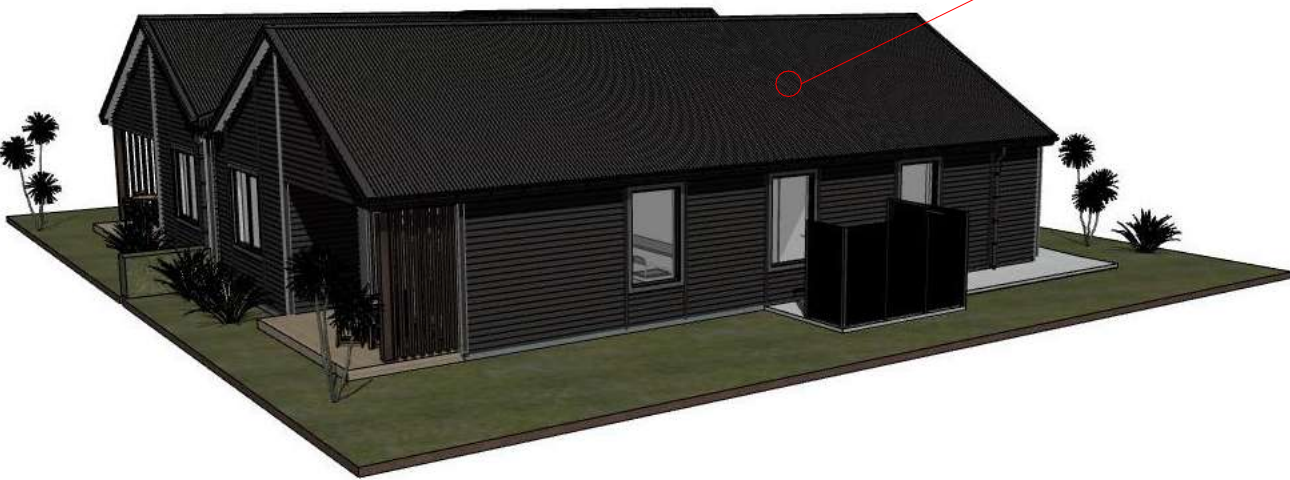

CLADDING PALETTE



Sto Easy Render, or Similar



Bevel Back Weather Boards




Resene Ironsand

Kiwi 3

Resource Consent Issue



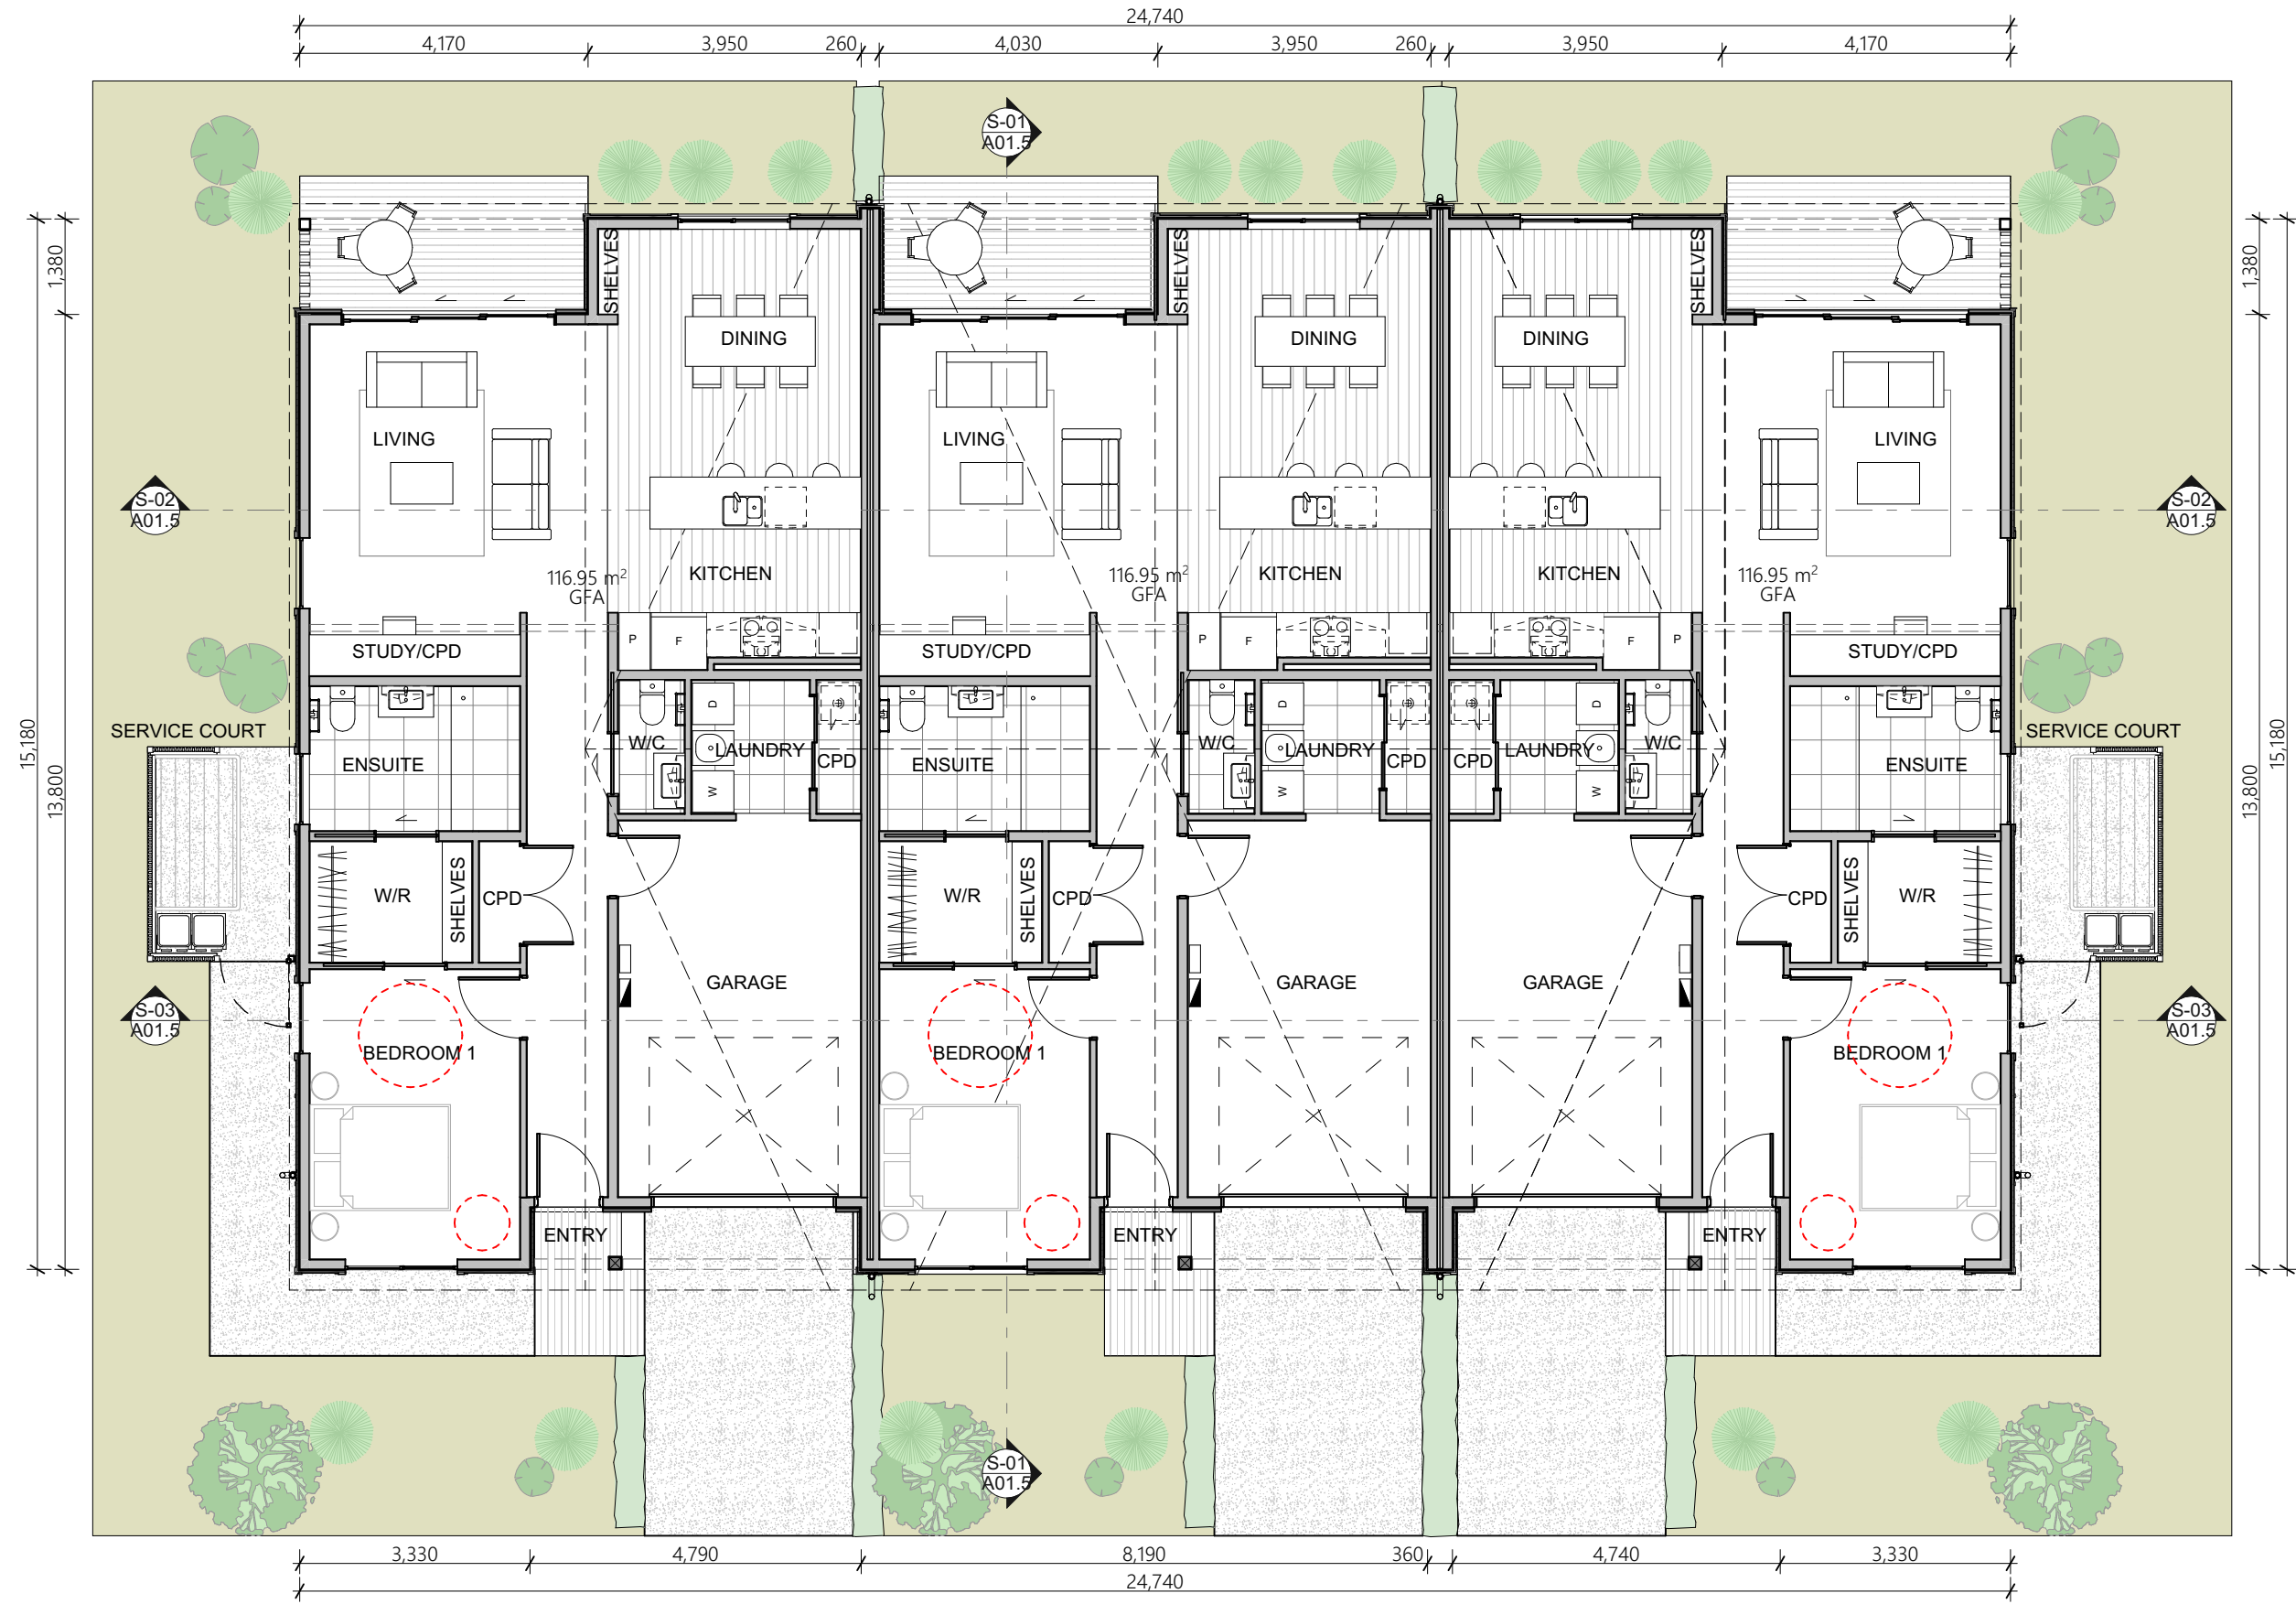

Ground Floor Plan
1:100



Arvida Group
Maitahi Village

Maitahi Valley

Drawing
Kiwi Ground Floor Plan

Job Number
2283


Status
Resource Consent Issue

Site Address
Nelson

Revision
01

Date
20/12/2023

Sheet
RC 8.2.2

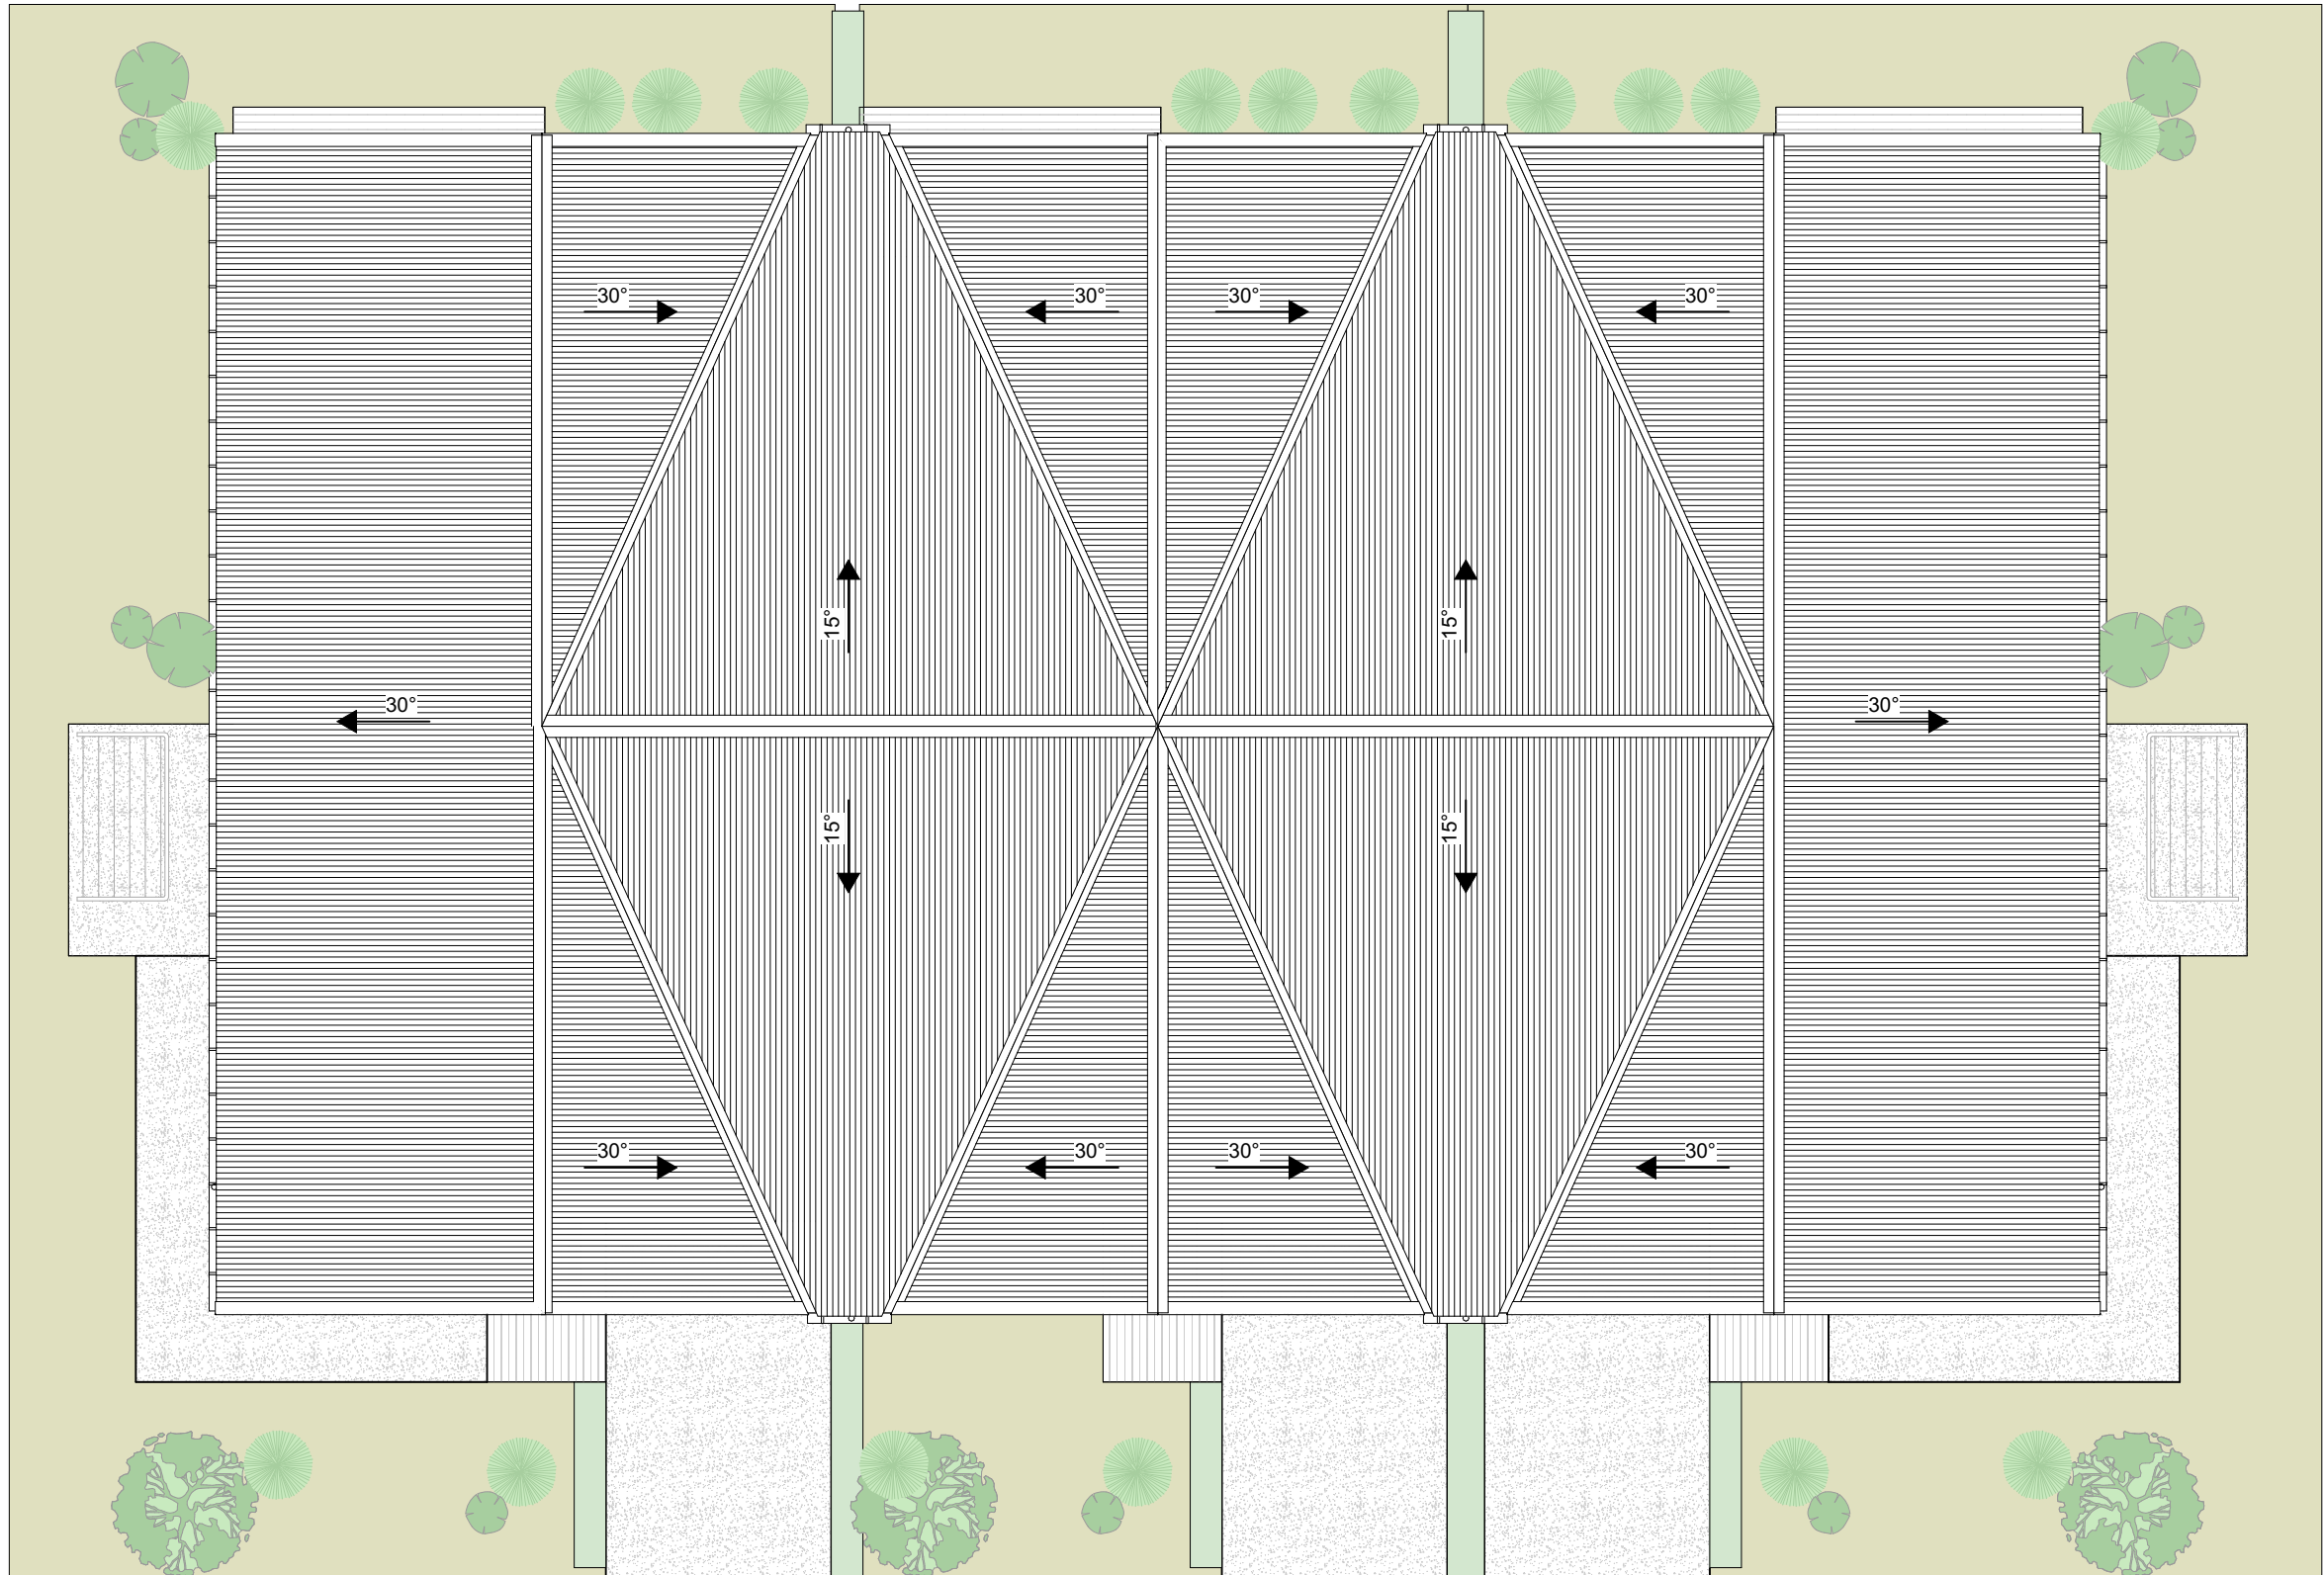

Roof
1:100



Arvida Group
Maitahi Village

Maitahi Valley

Drawing
Kiwi Roof Plan

Job Number
2283

Status
Resource Consent Issue

Site Address
Nelson

Revision
01

Date
20/12/2023

Sheet
RC 8.2.3



East Elevation
1:100




North Elevation
1:100




West Elevation
1:100




South Elevation
1:100

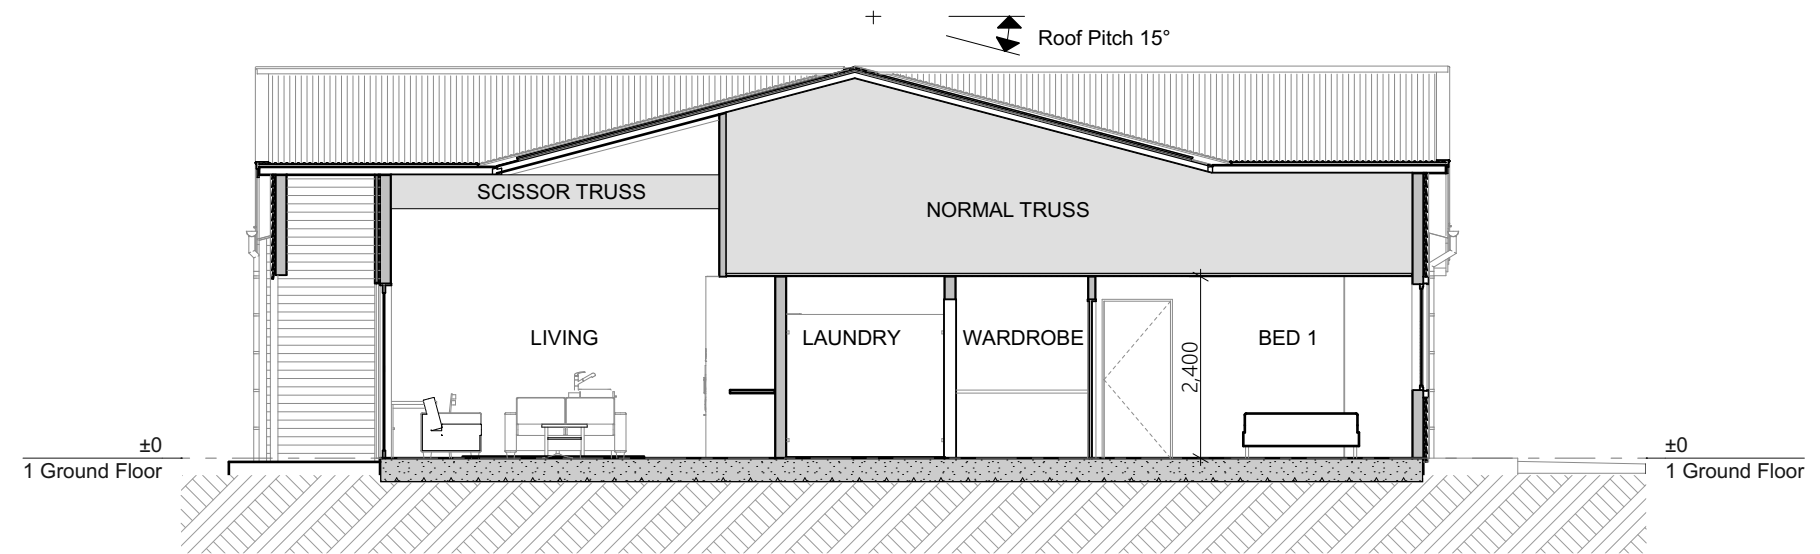

Section 1
1:100

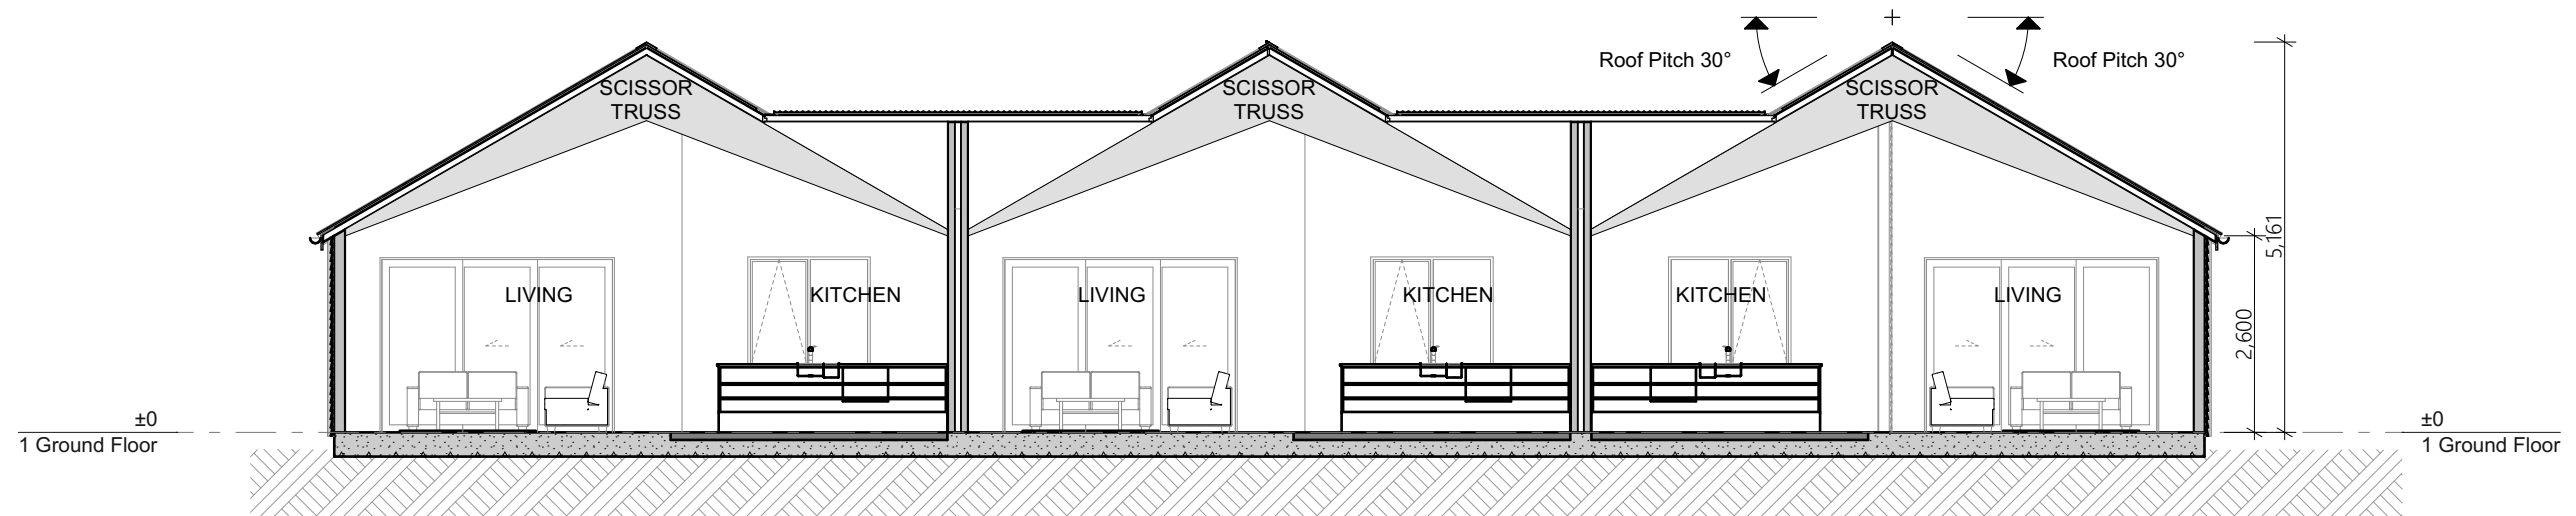

Section 2
1:100

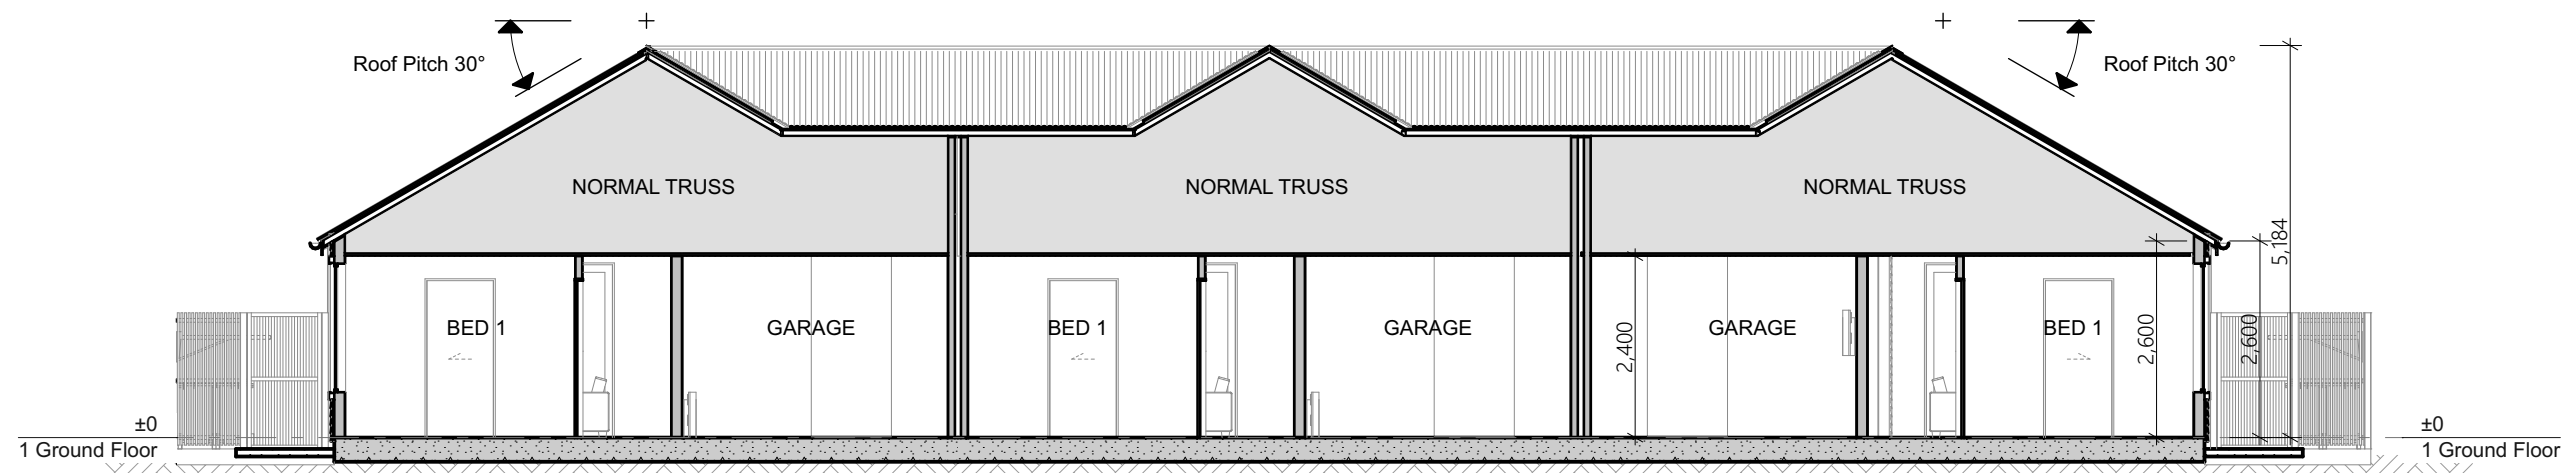


Section 3
1:100

Kiwi 3

Resource Consent Issue

ROOF PALETTE

Corrugate Profile
Metal roofing

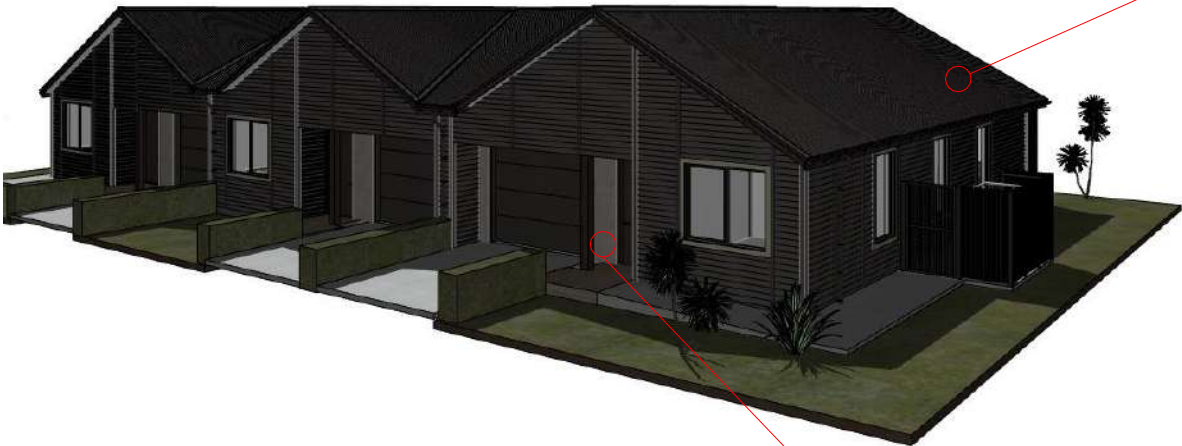

CLADDING PALETTE



Sto Easy Render, or Similar




Bevel Back Weather Boards




Resene Quarter Ironsand


Kiwi 3 (Stepped)

Resource Consent Issue

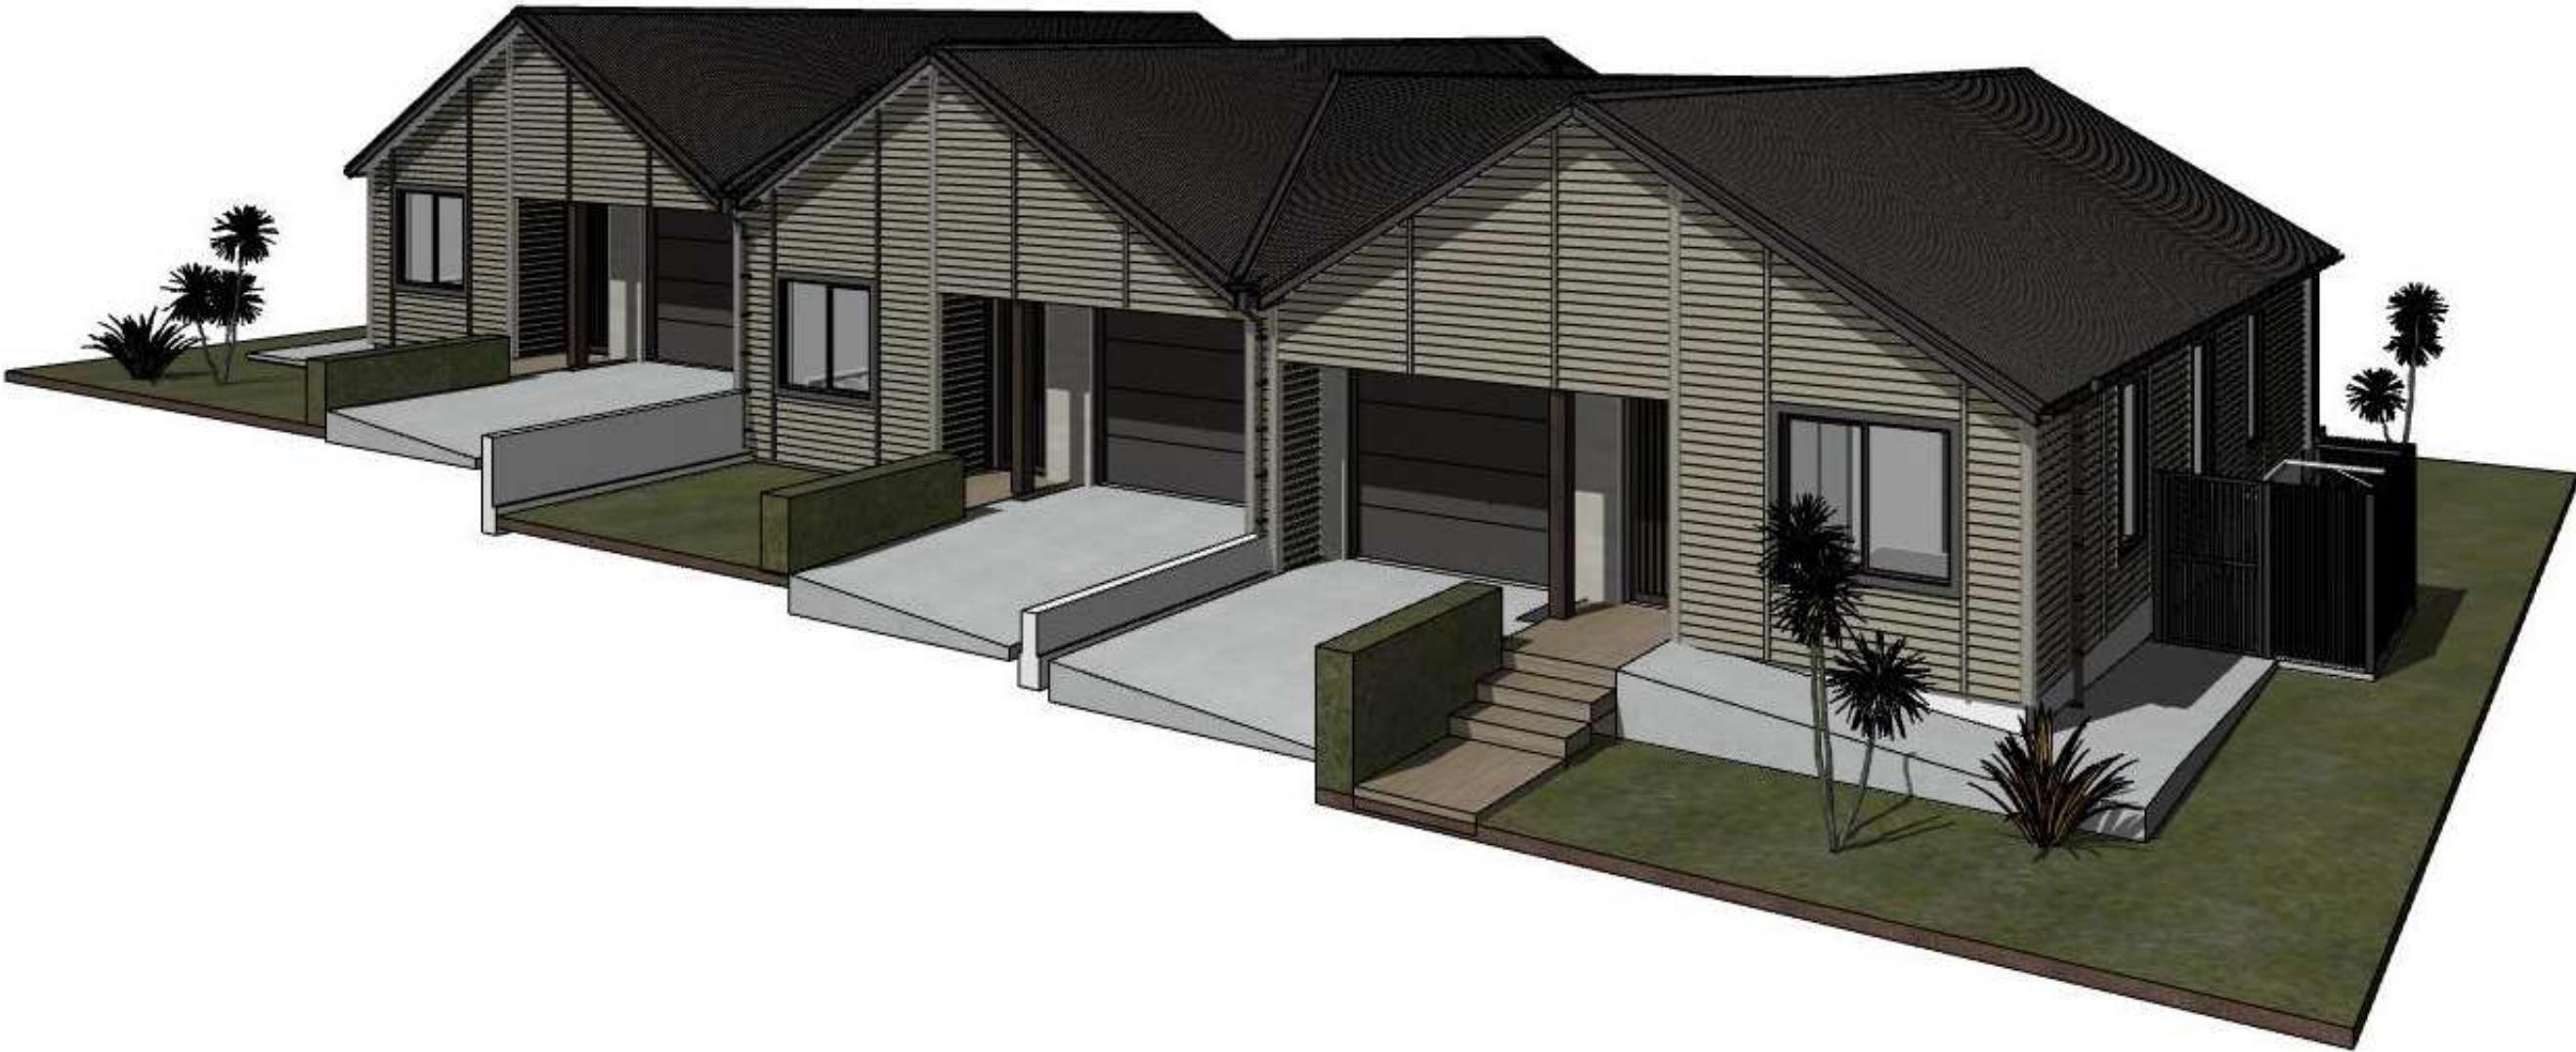

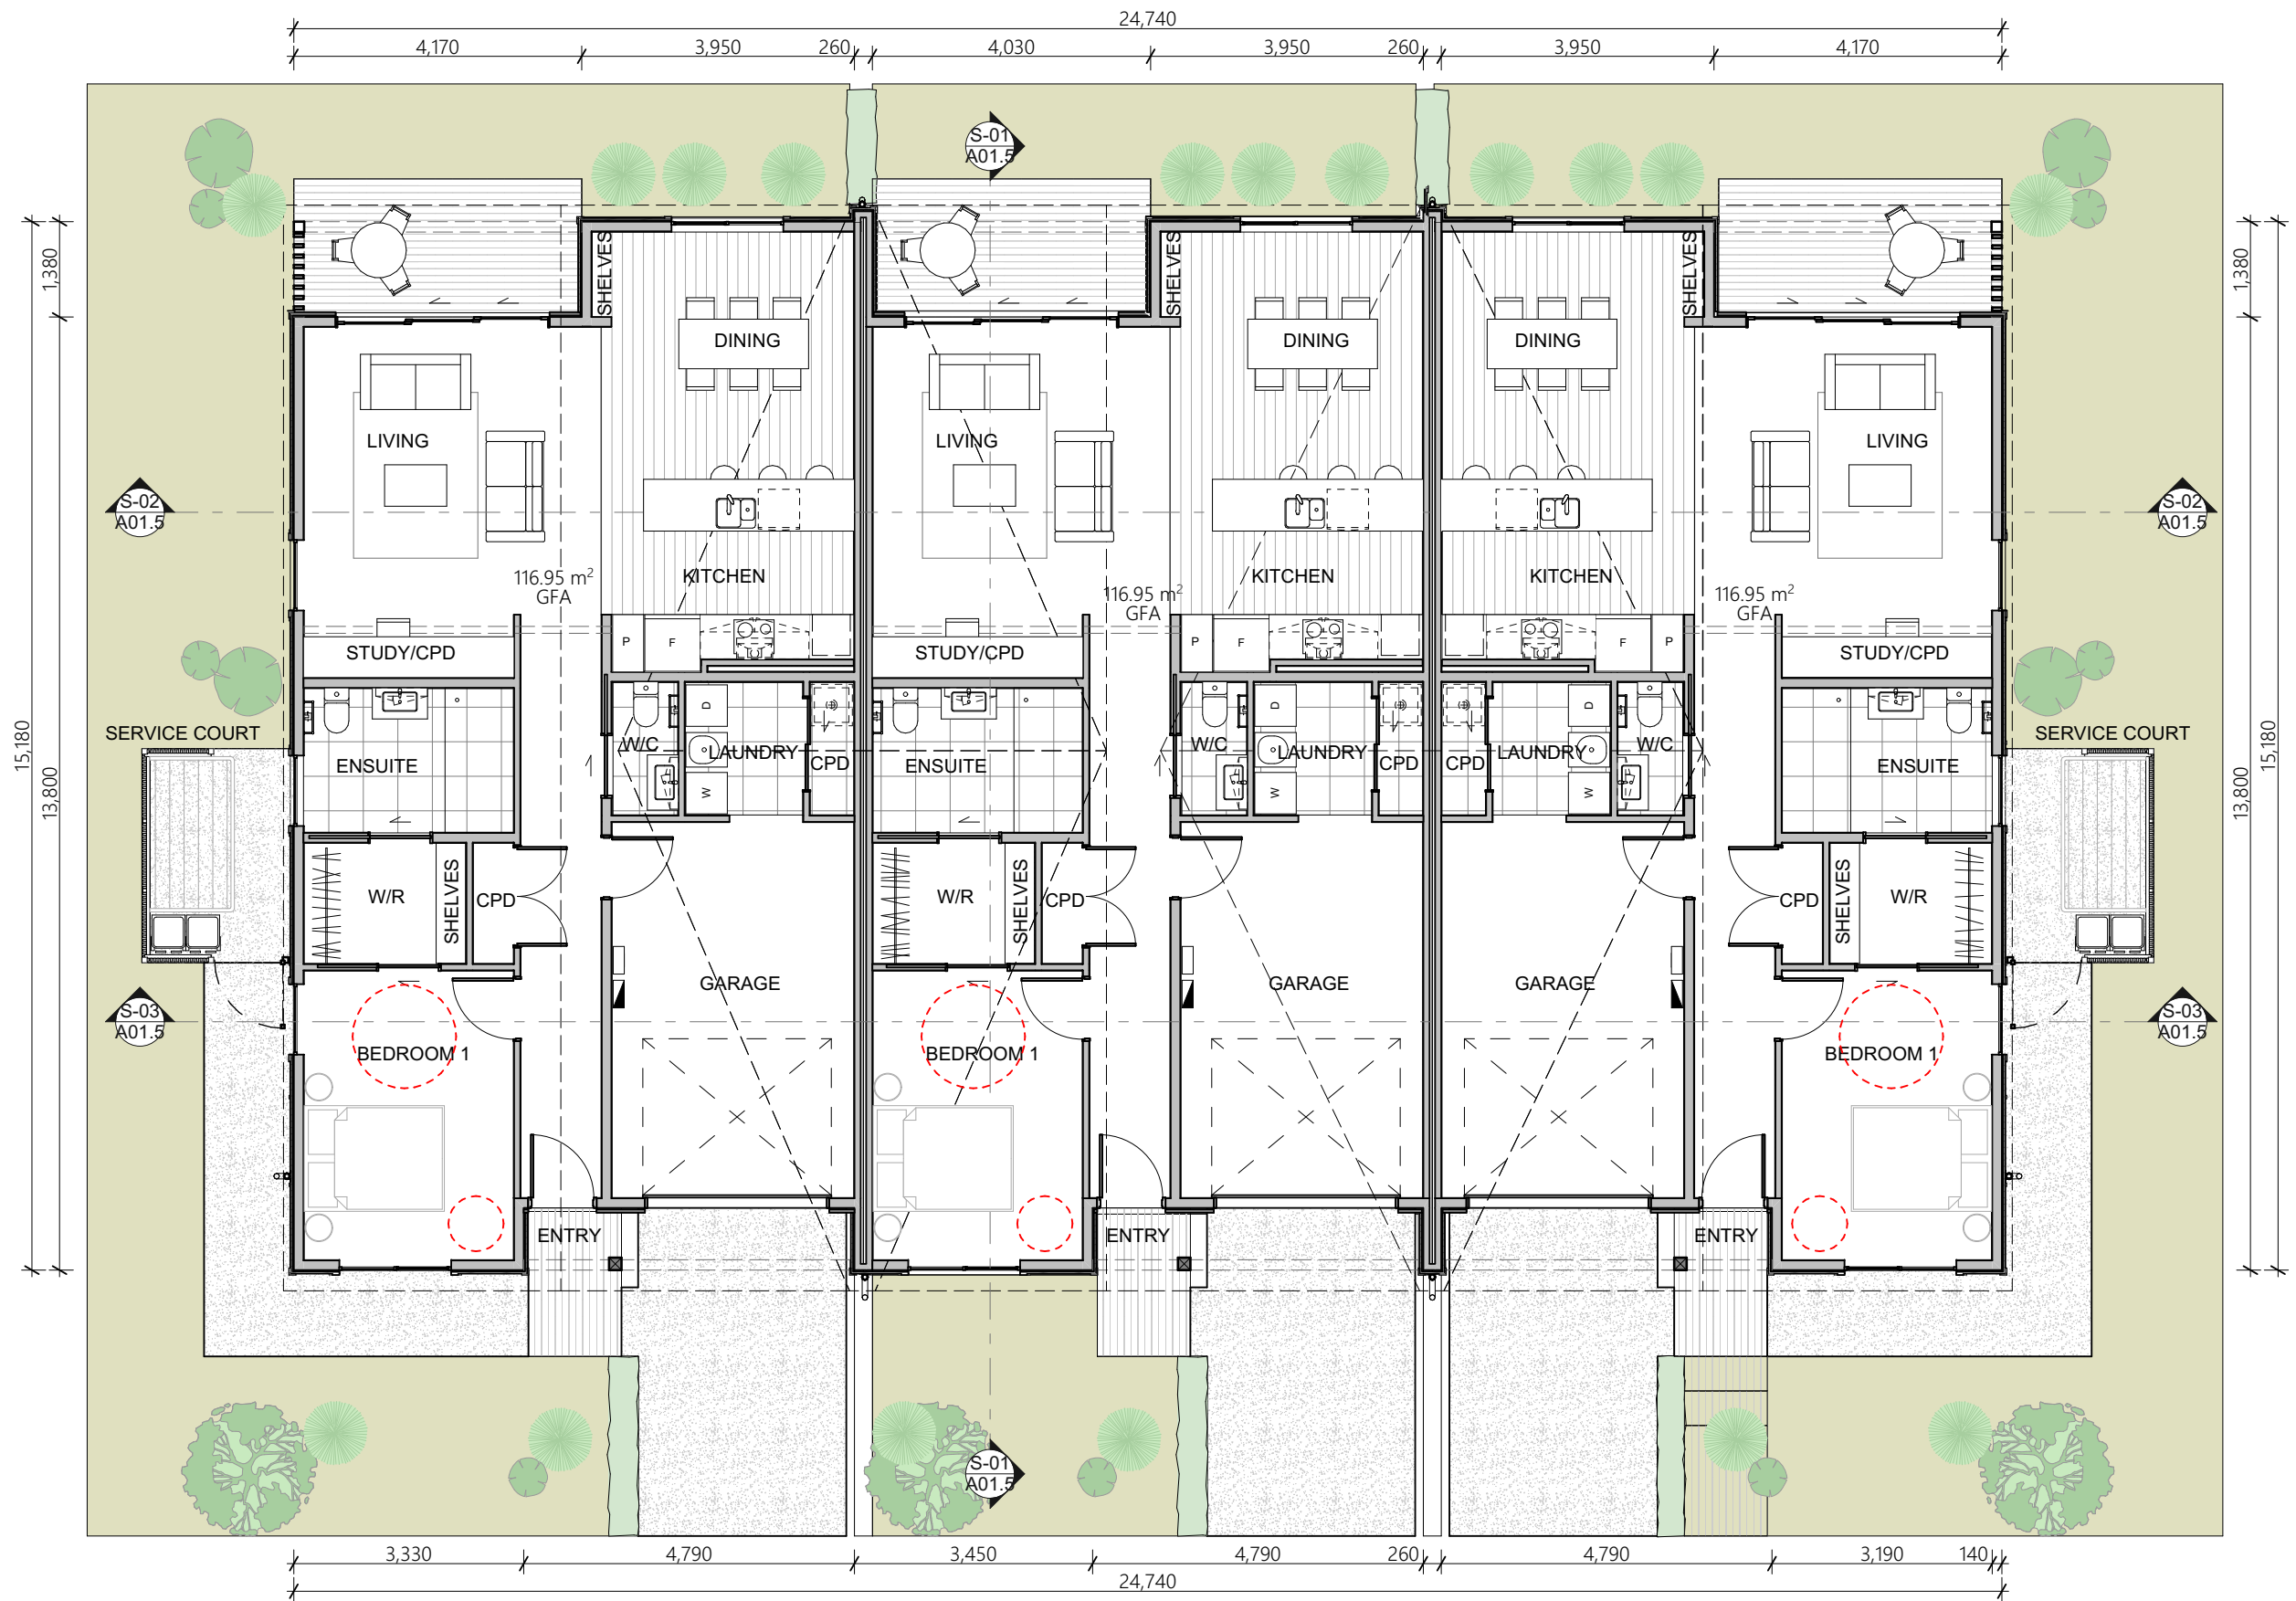

Ground Floor Plan
1:100

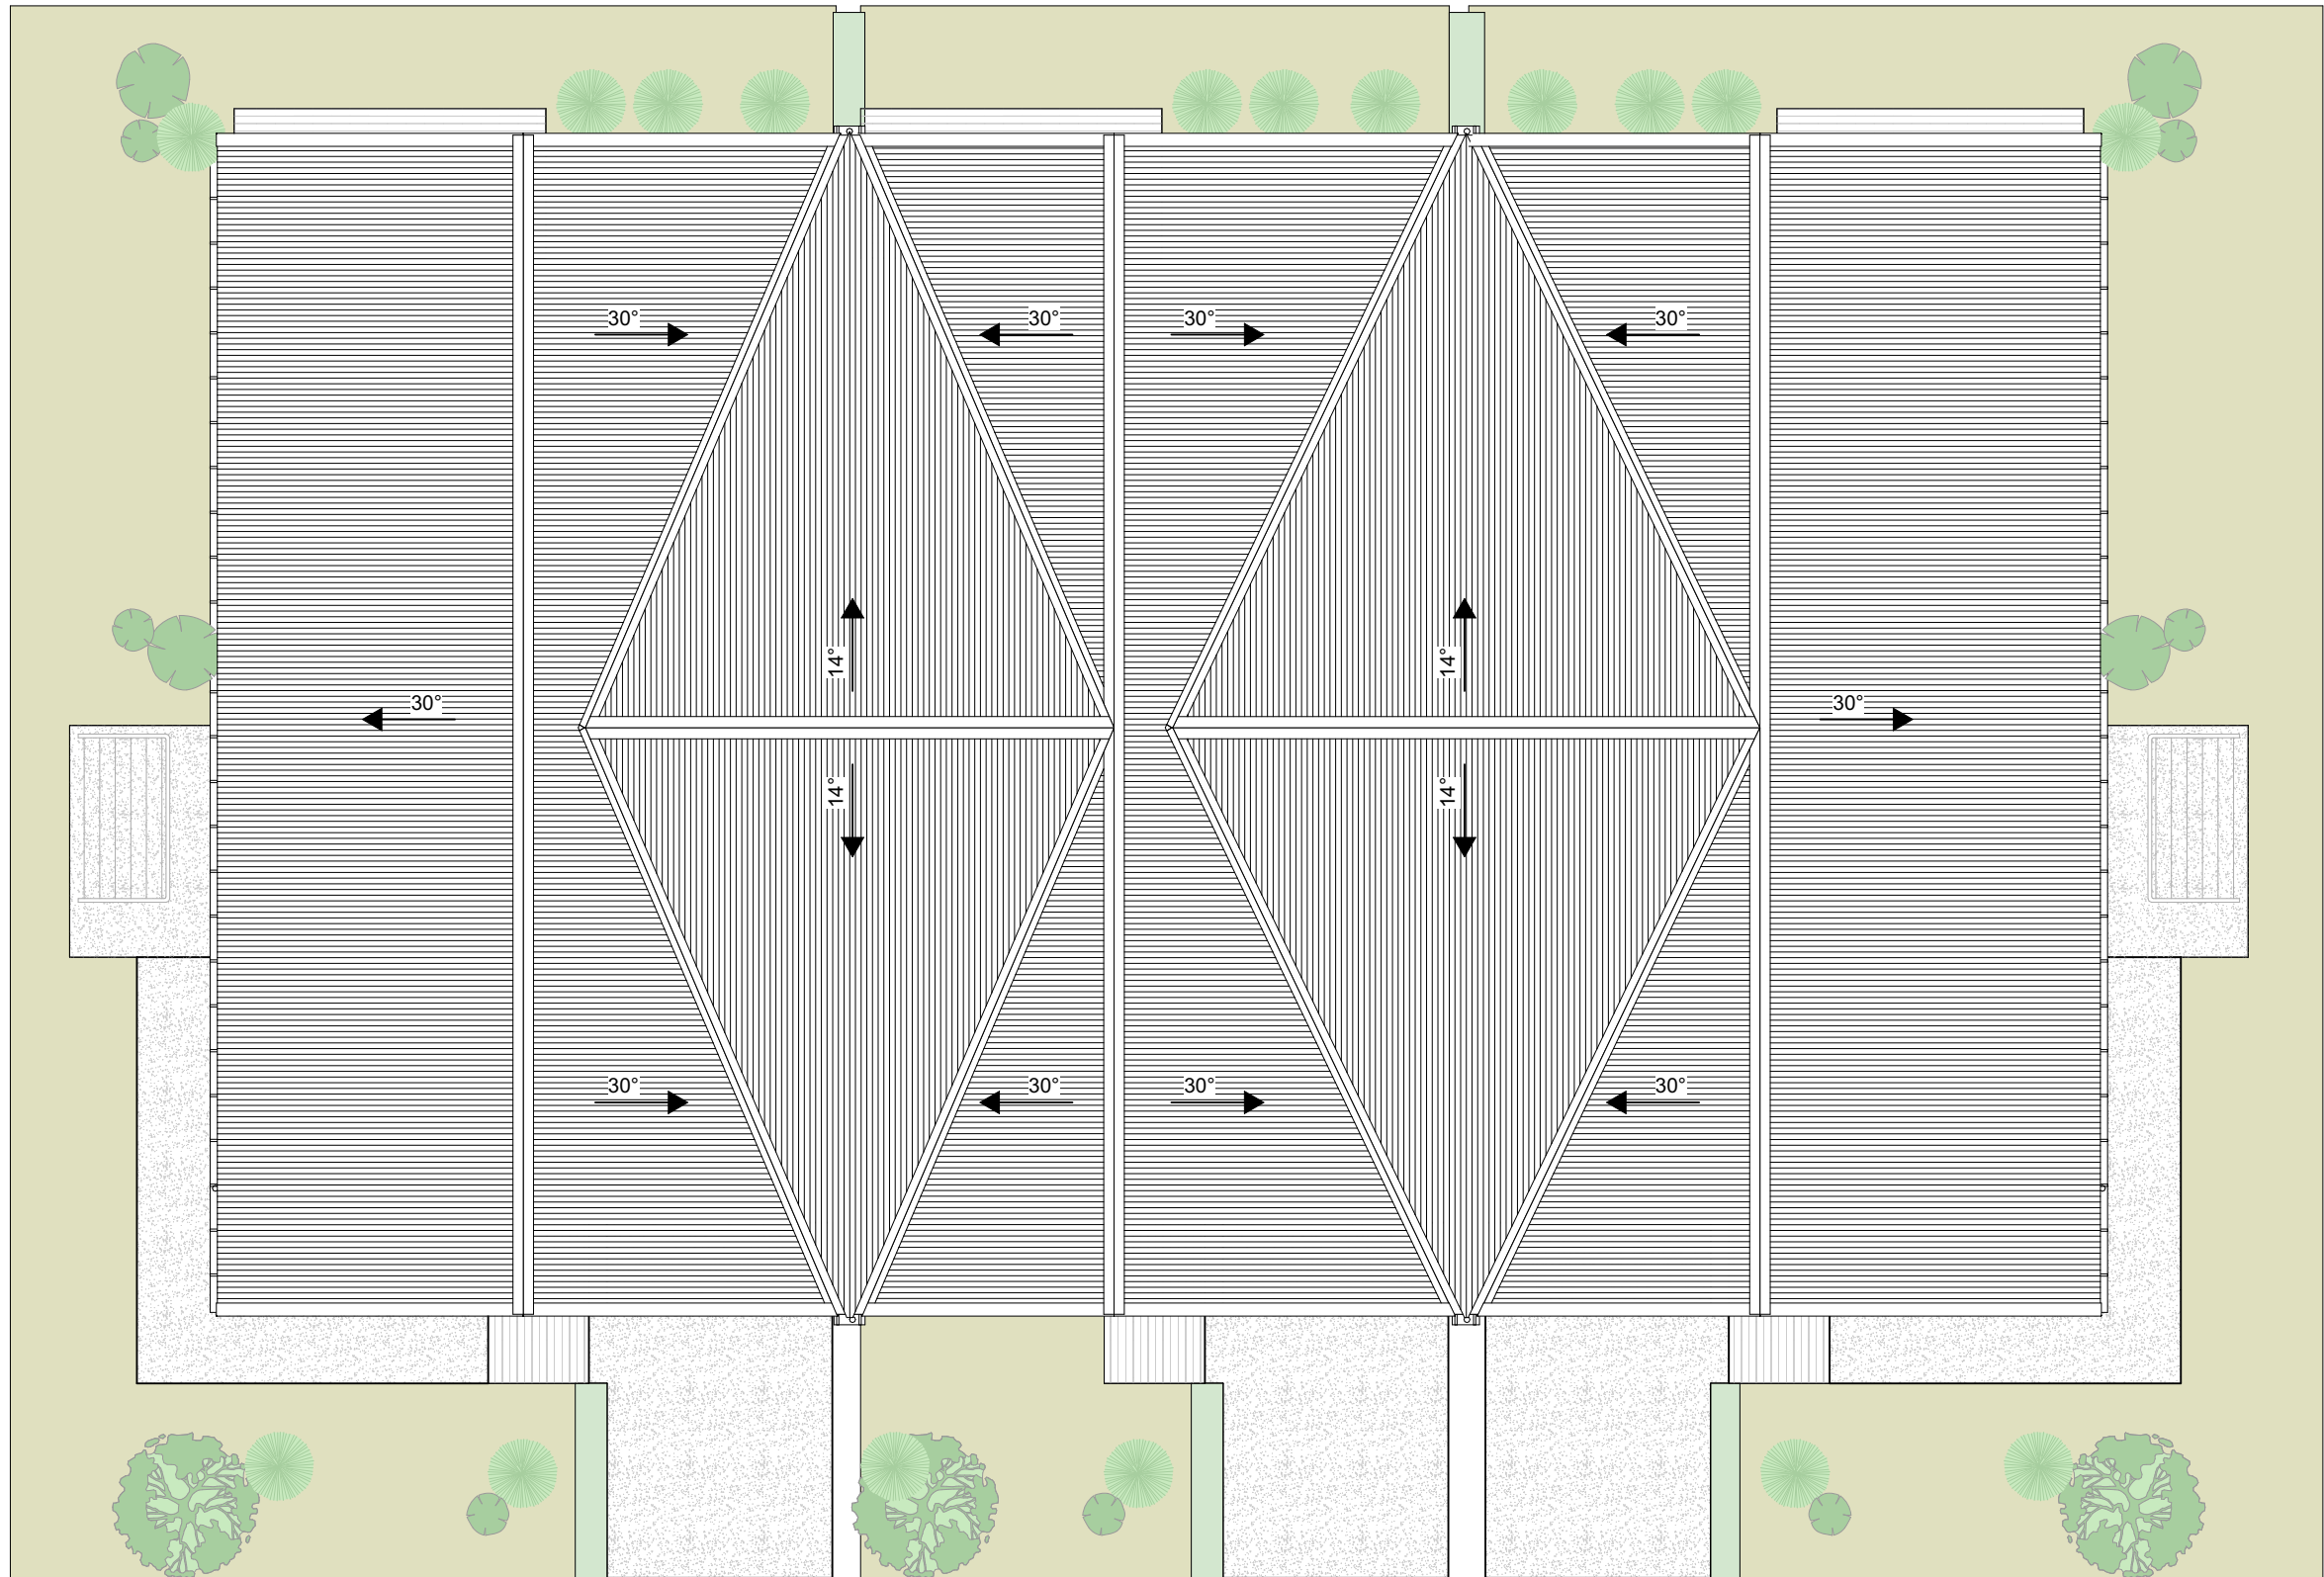

Roof
1:100



North Elevation
1:100




West Elevation
1:100




South Elevation
1:100




East Elevation
1:100

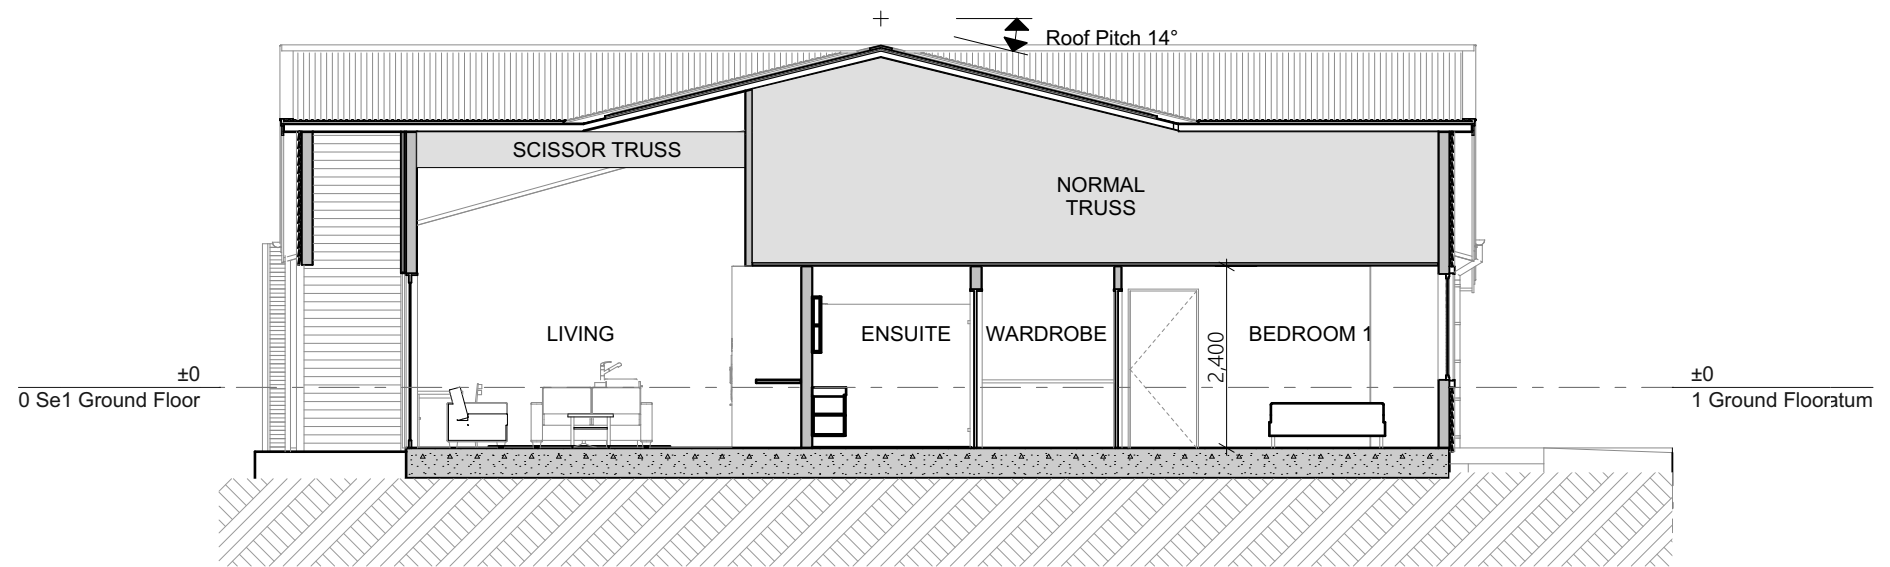

Section 1
1:100

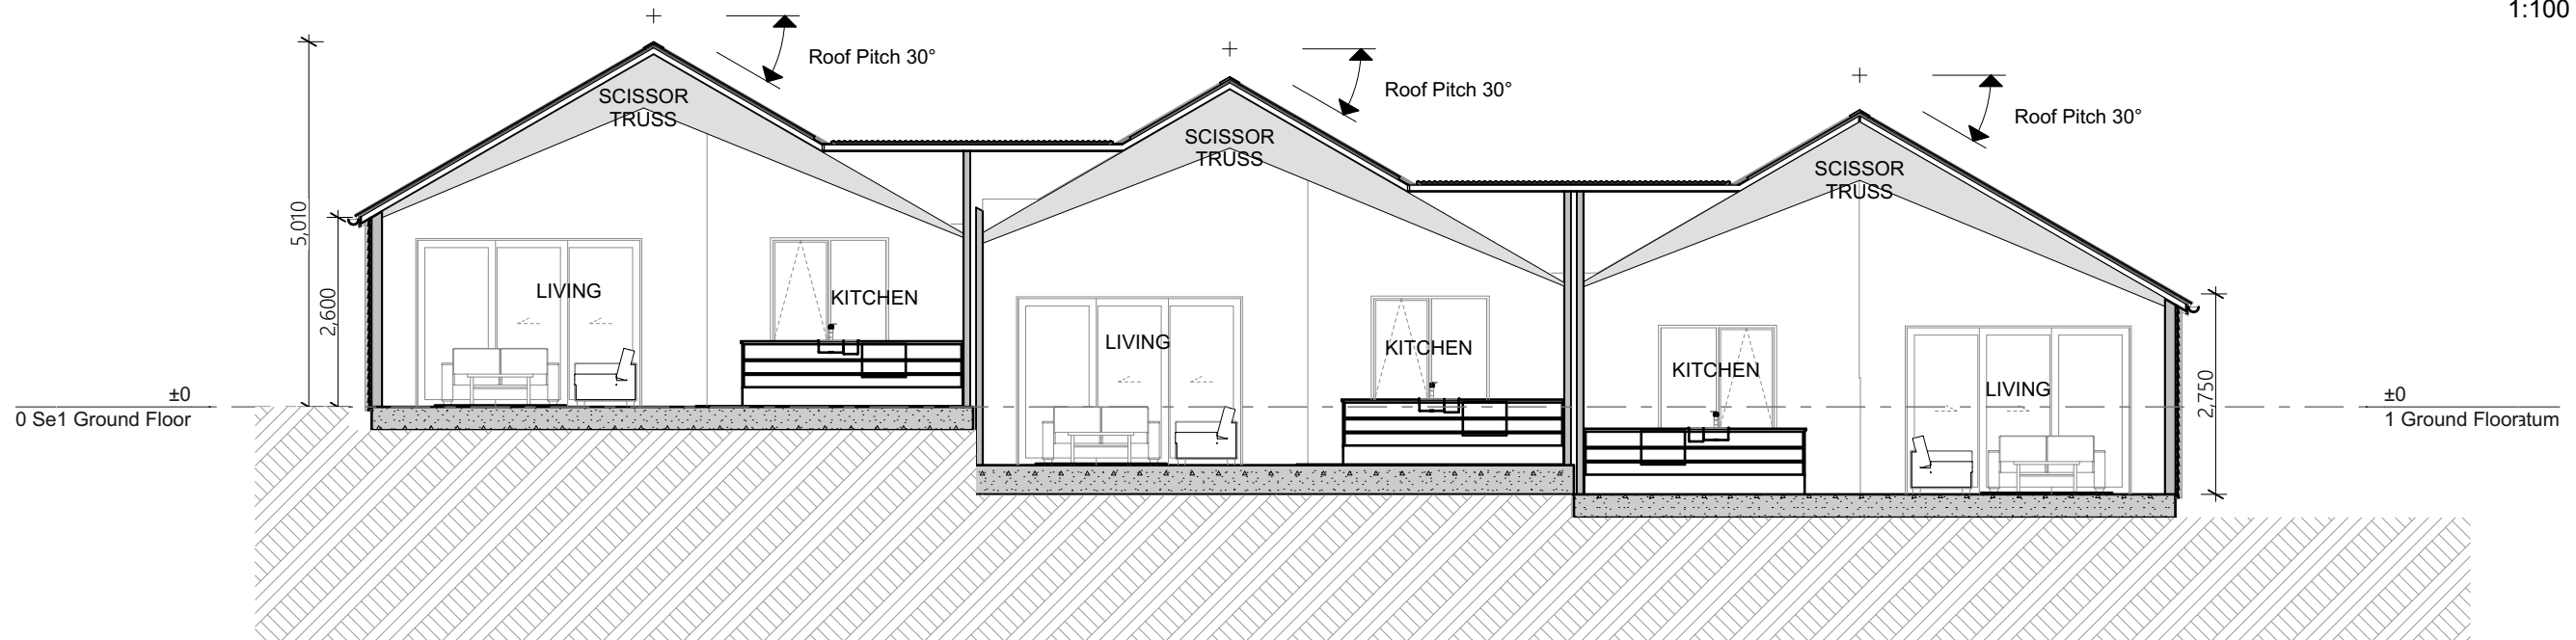

Section 2
1:100

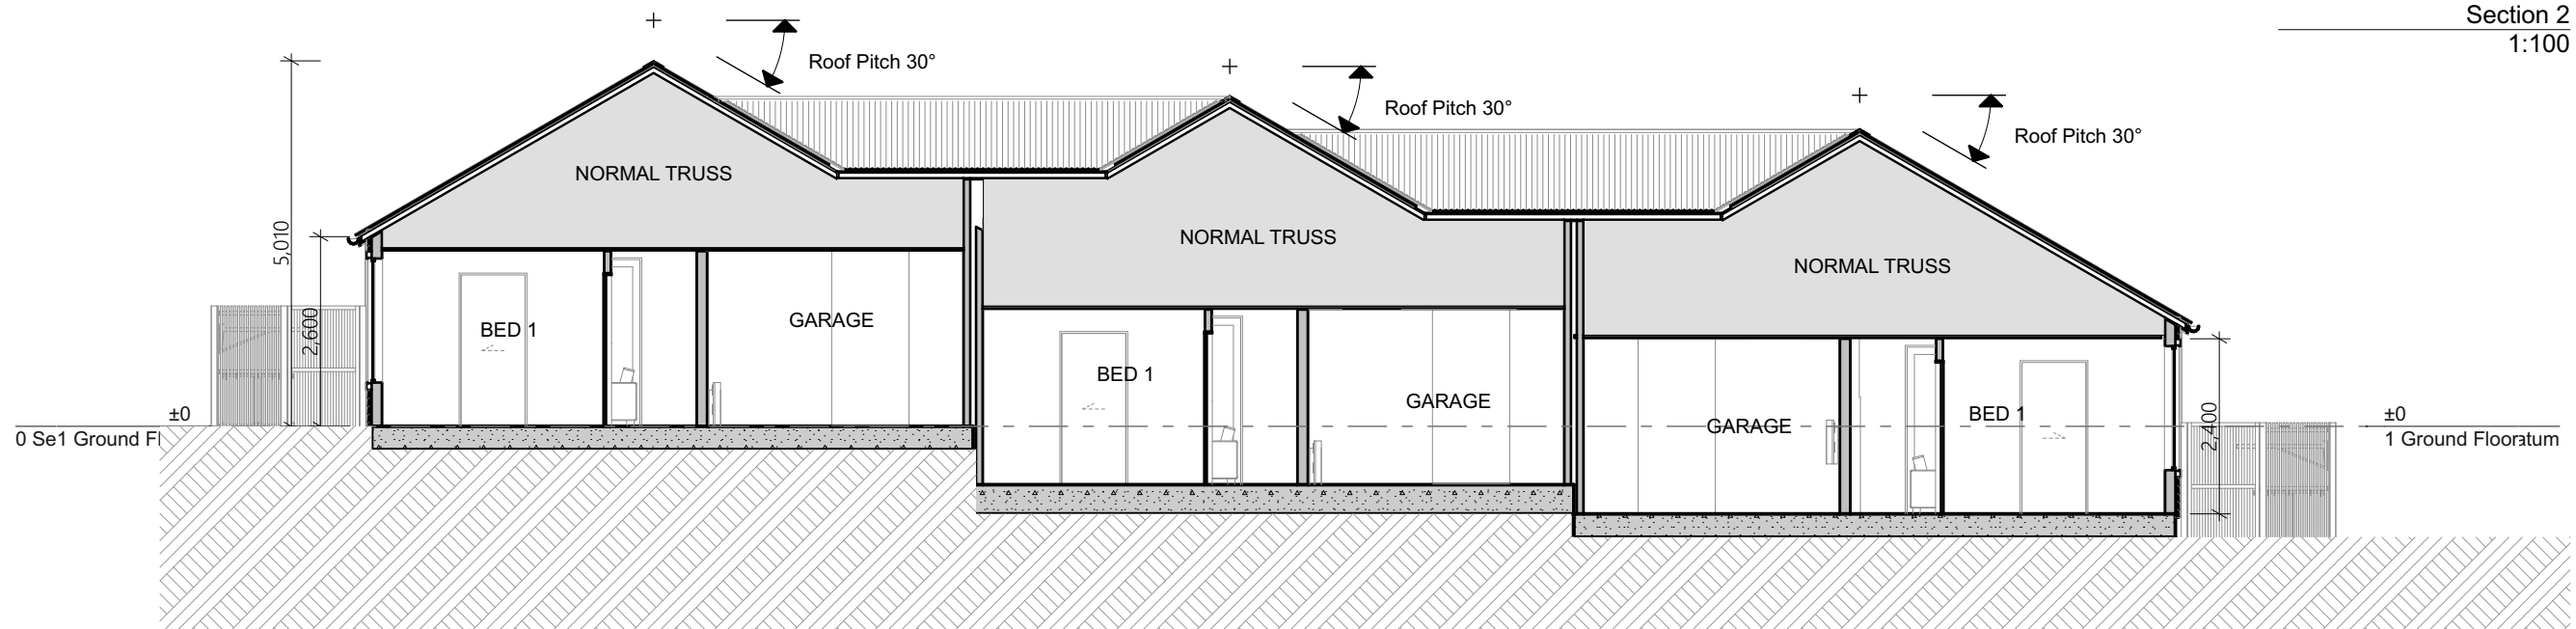


Section 3
1:100

Kiwi 3 (Stepped)


Resource Consent Issue

ROOF PALETTE

Corrugate Profile
Metal roofing

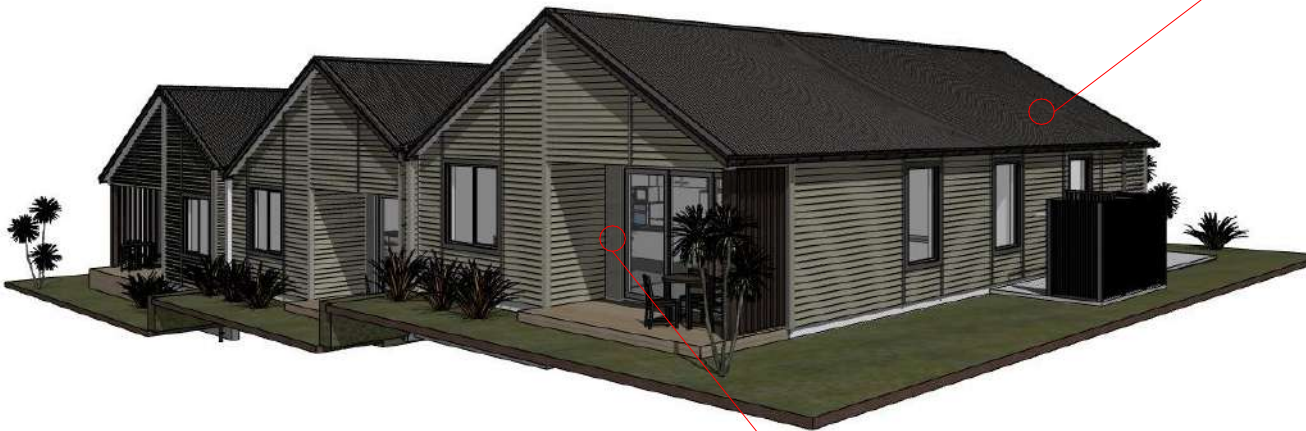

CLADDING PALETTE

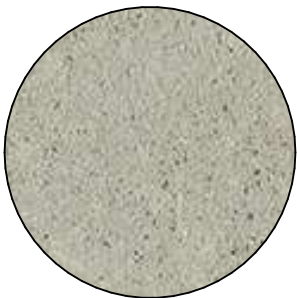

Sto Easy Render, or Similar



Bevel Back Weather Boards




Resene Triple Ash

Miromiro

Resource Consent Issue





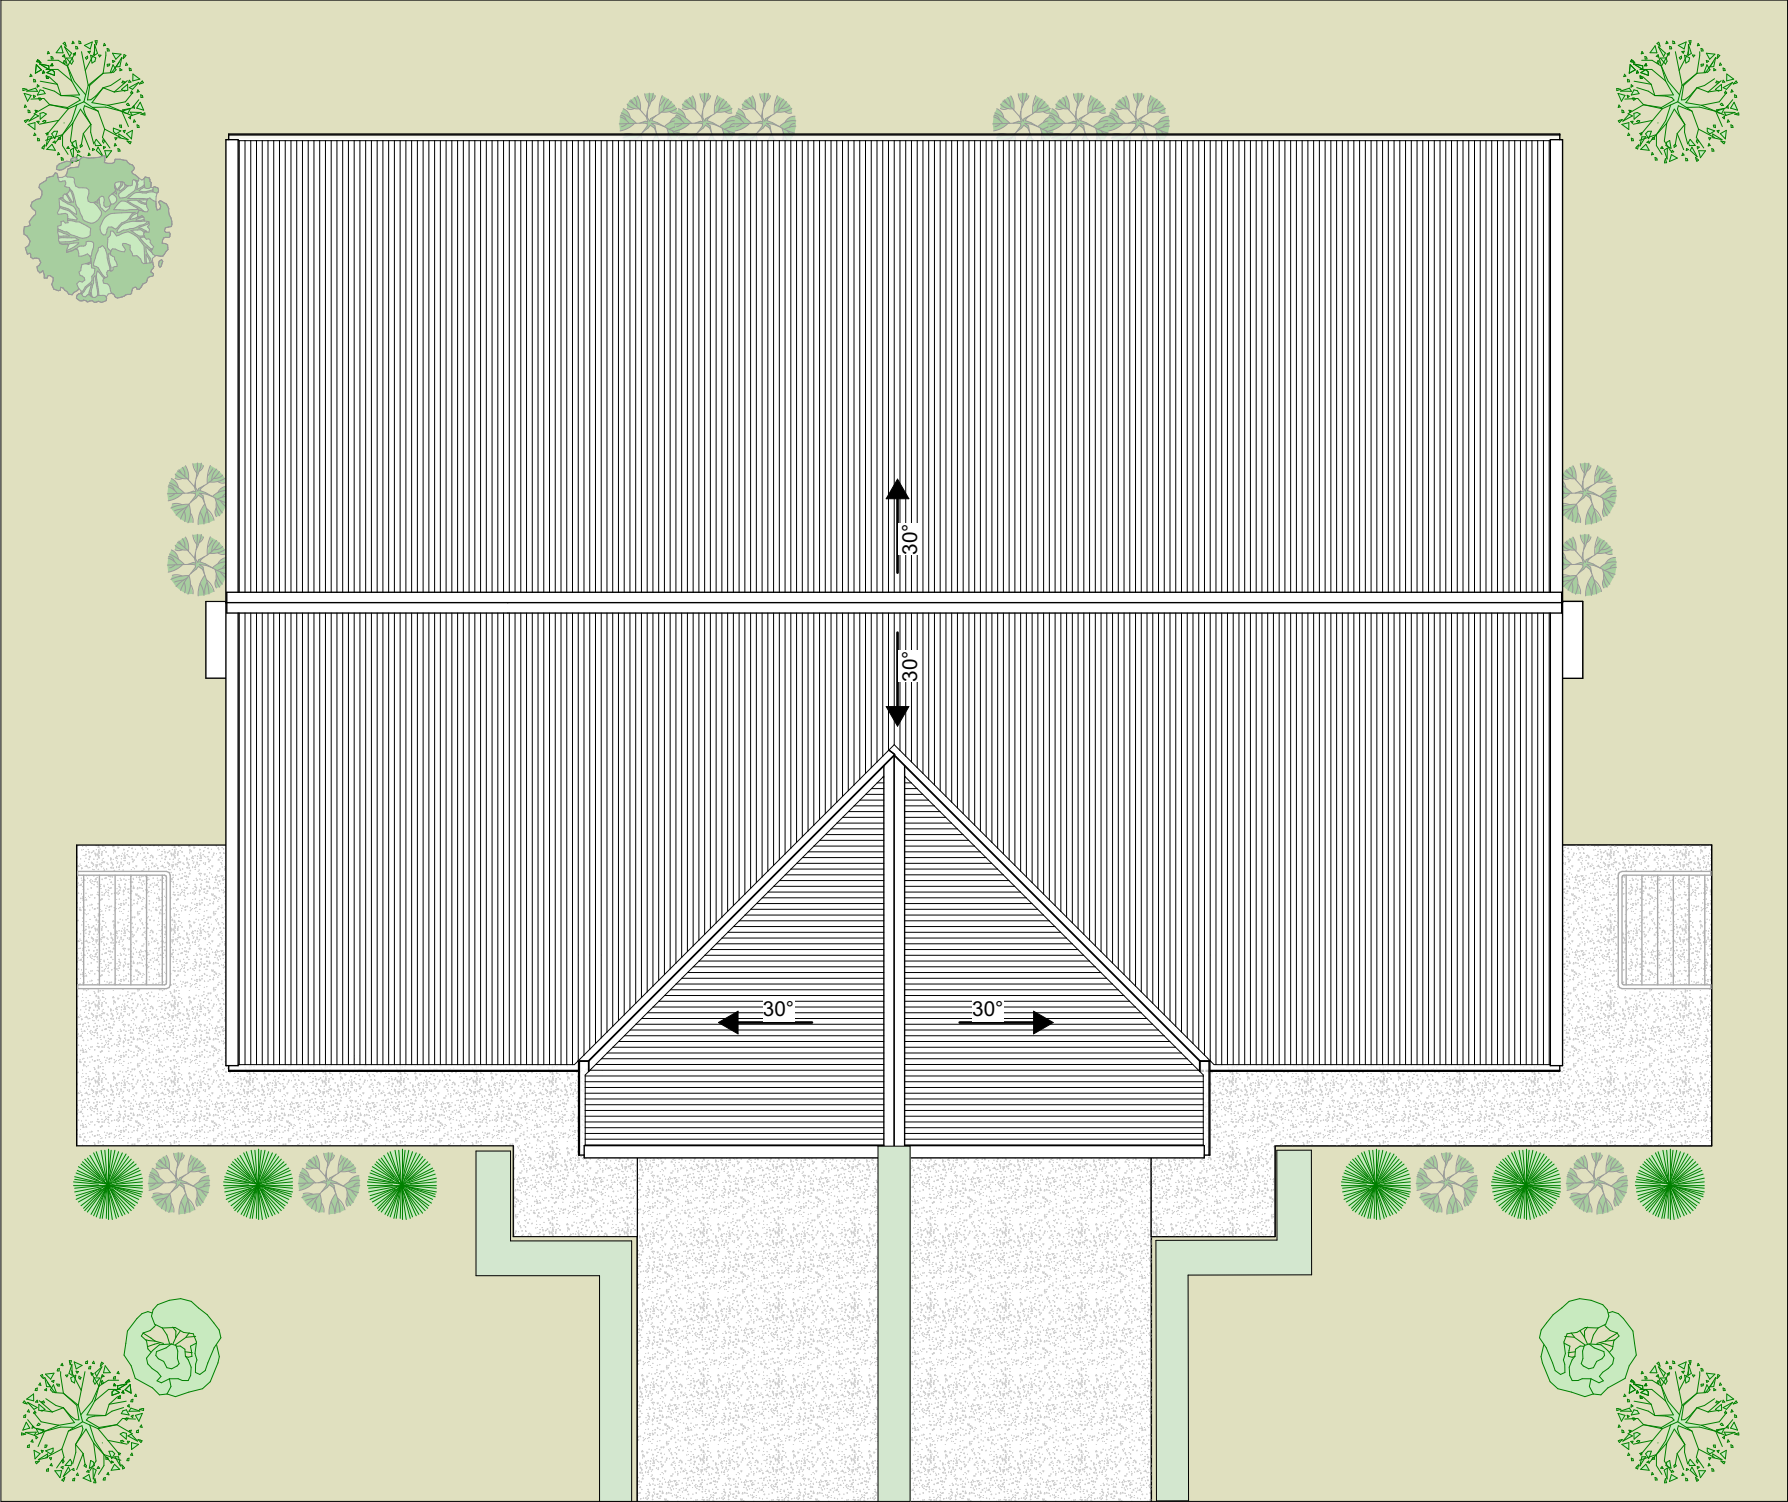




East Elevation
1:100




North Elevation
1:100



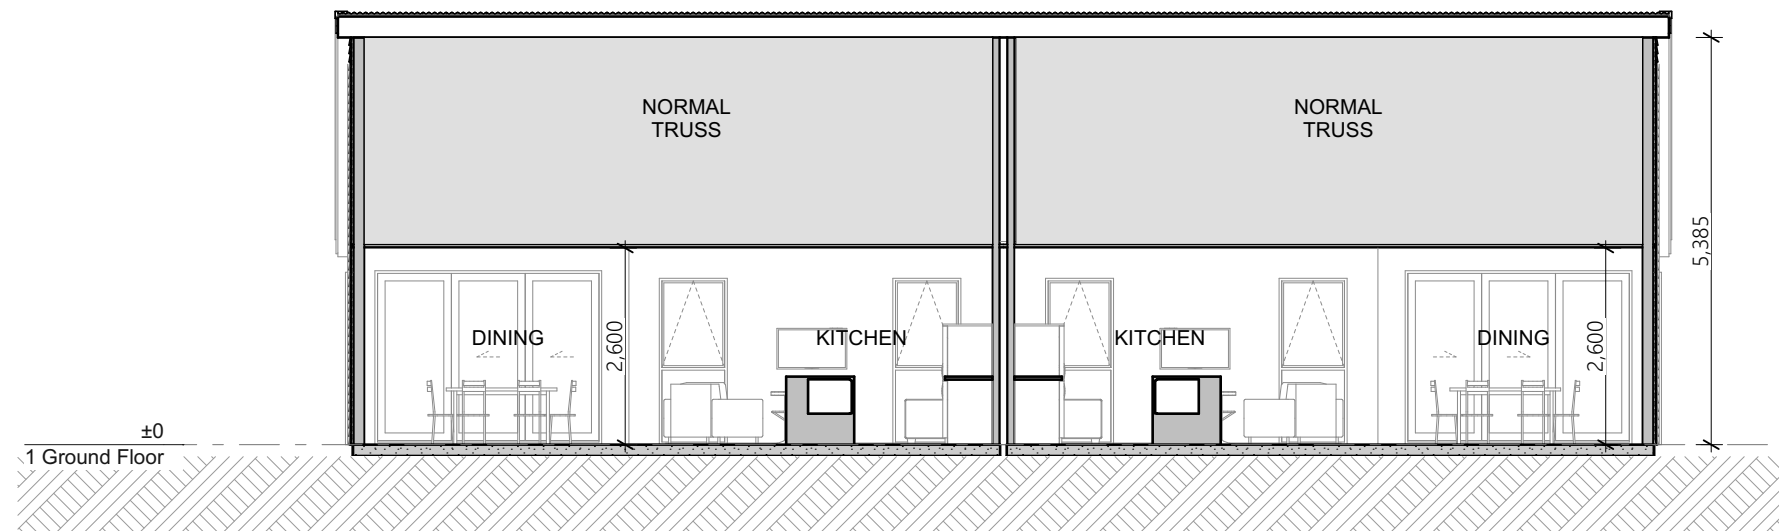

Section 1
1:100

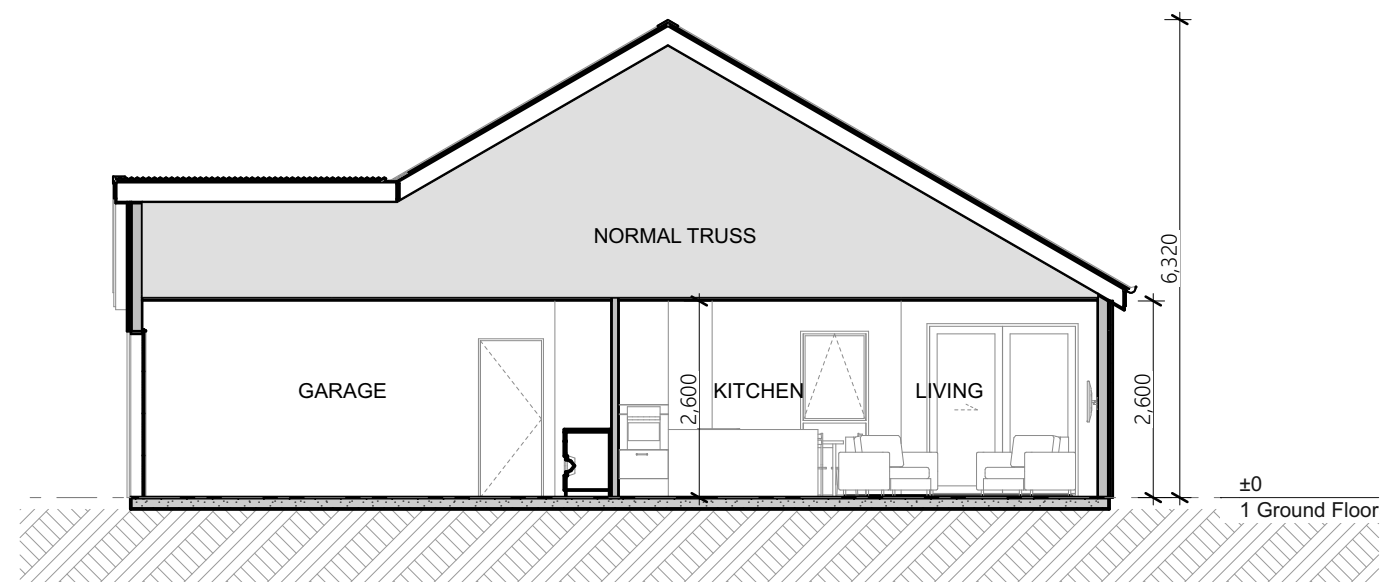

Section 3
1:100

Miromiro

Villa Material Palette 70%

ROOF PALETTE

Corrugate Profile
Metal roofing



CLADDING PALETTE



Sto Easy Render, or Similar



Bevel Back Weather Boards





Resene Ironstone

Kokako

Resource Consent Issue




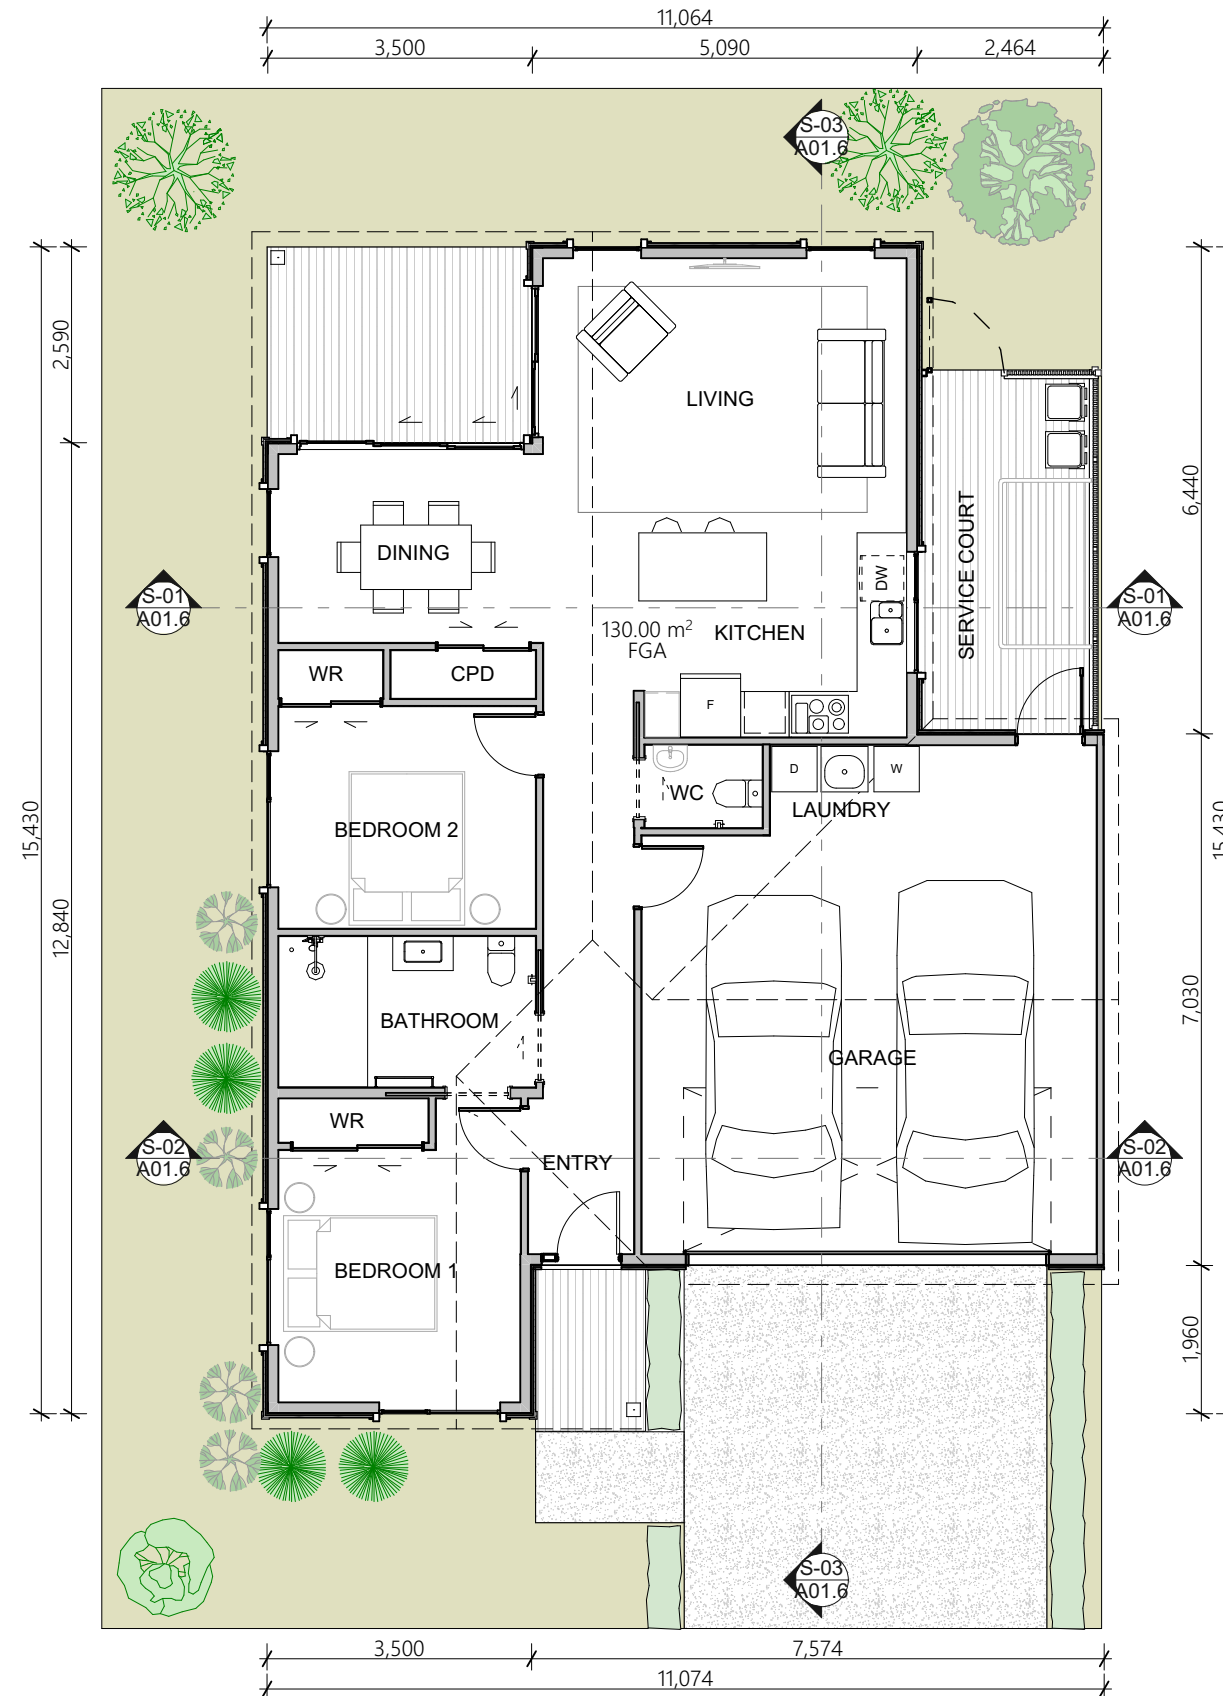

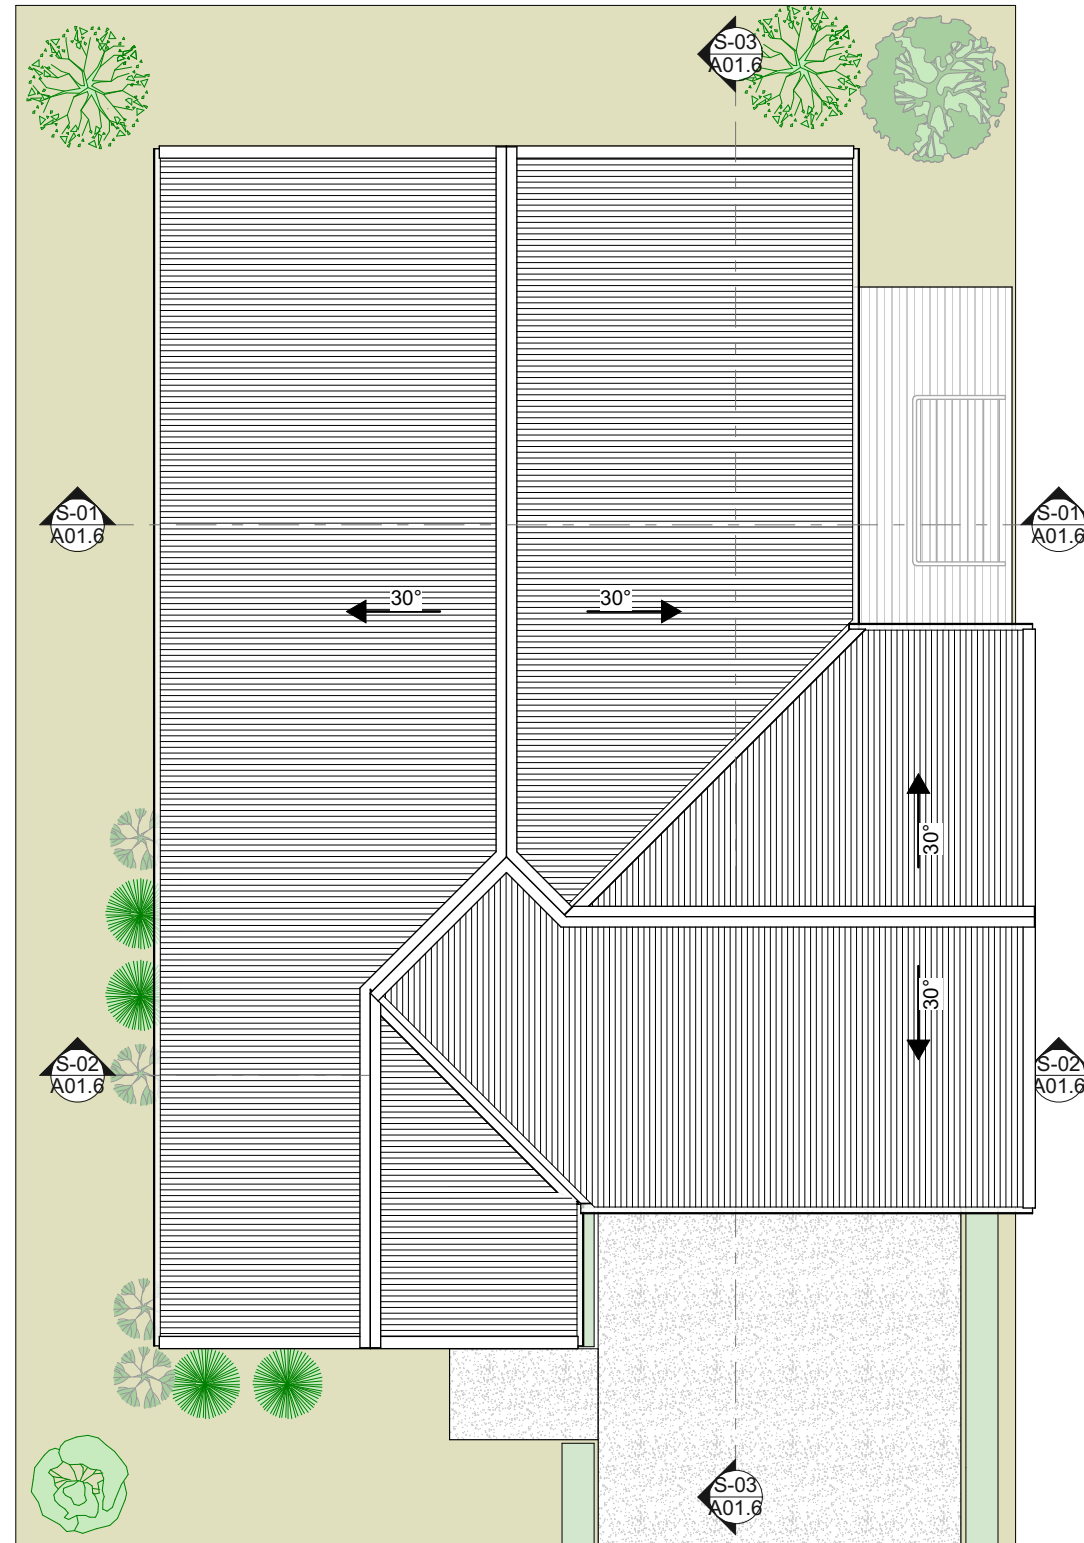



East Elevation
1:100

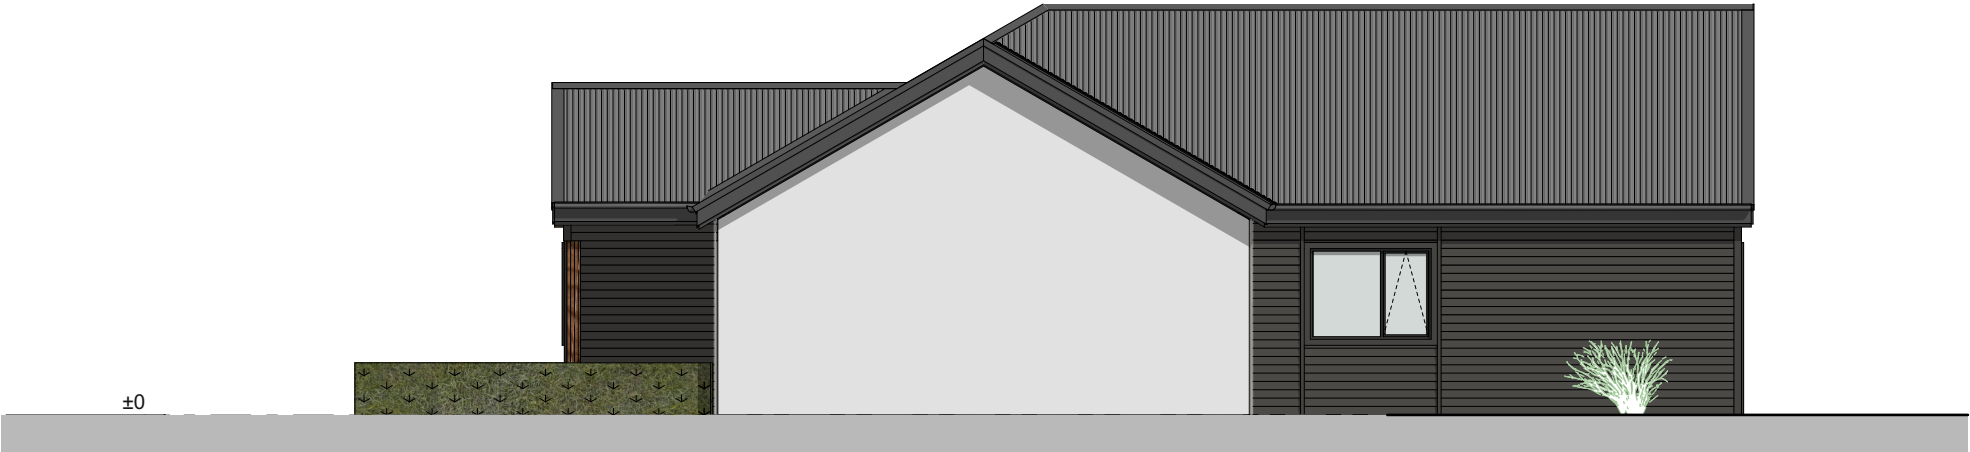


North Elevation
1:100




West Elevation
1:100




South Elevation
1:100

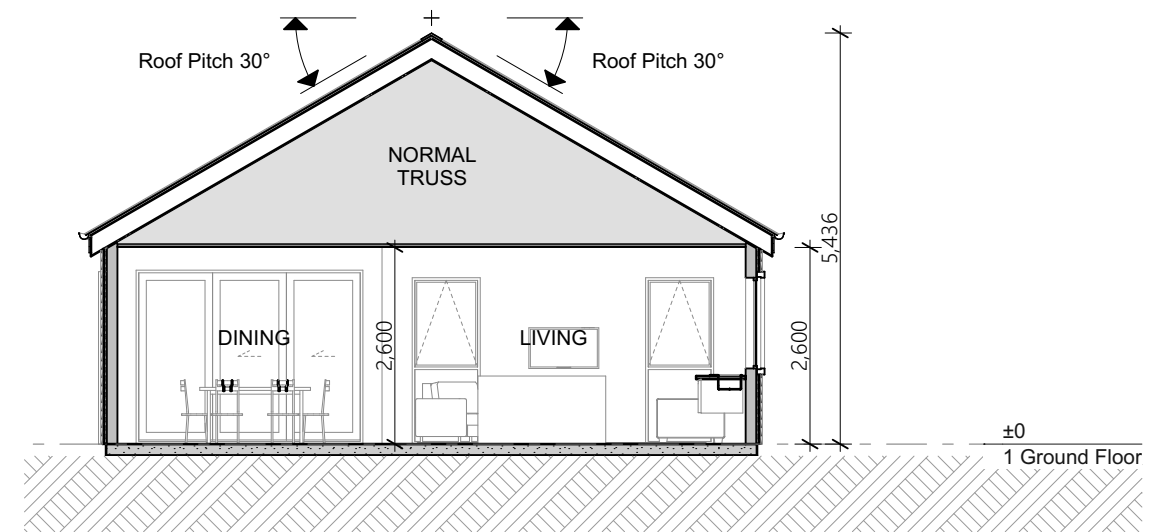

Section 1
1:100

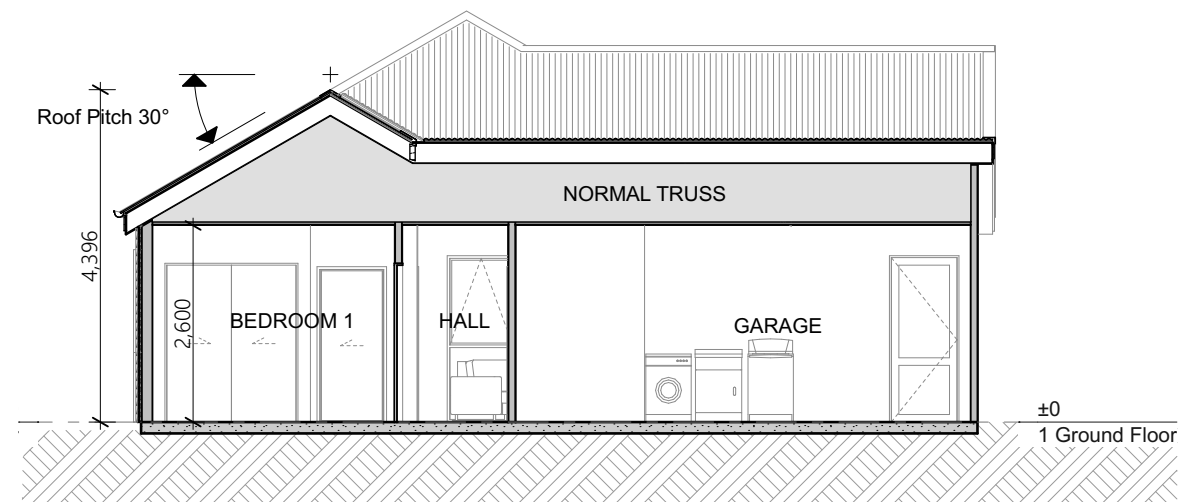

Section 2
1:100

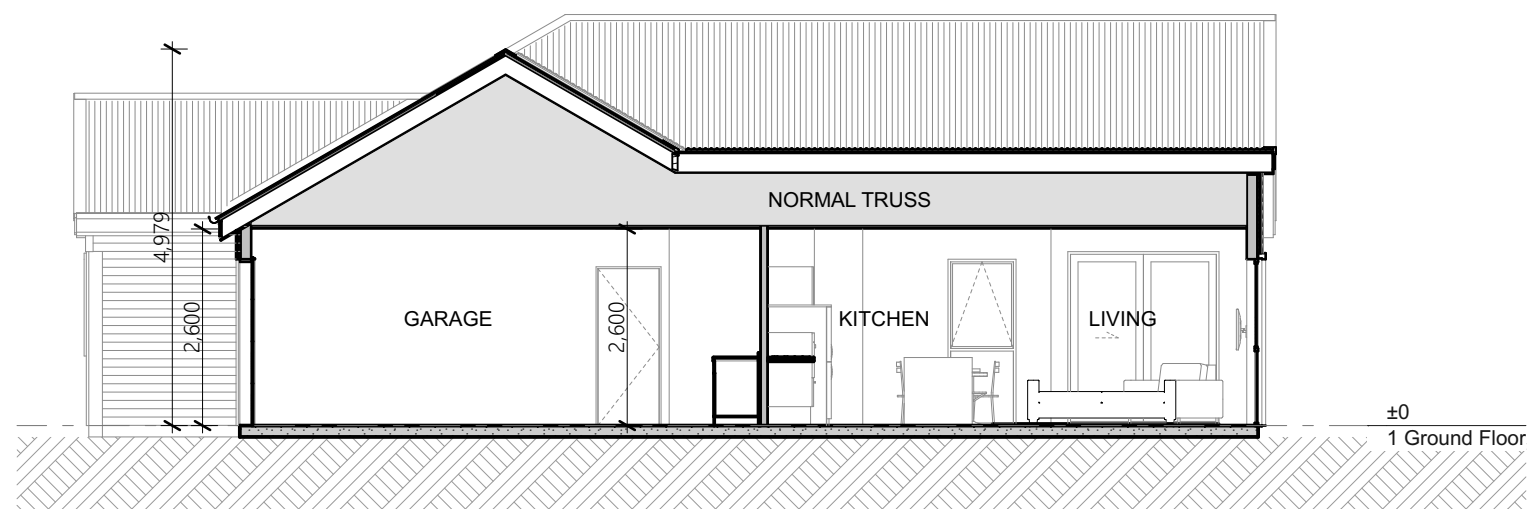


Section 3
1:100

Kokako


Villa Material Palette 70%

ROOF PALETTE

Corrugate Profile
Metal roofing

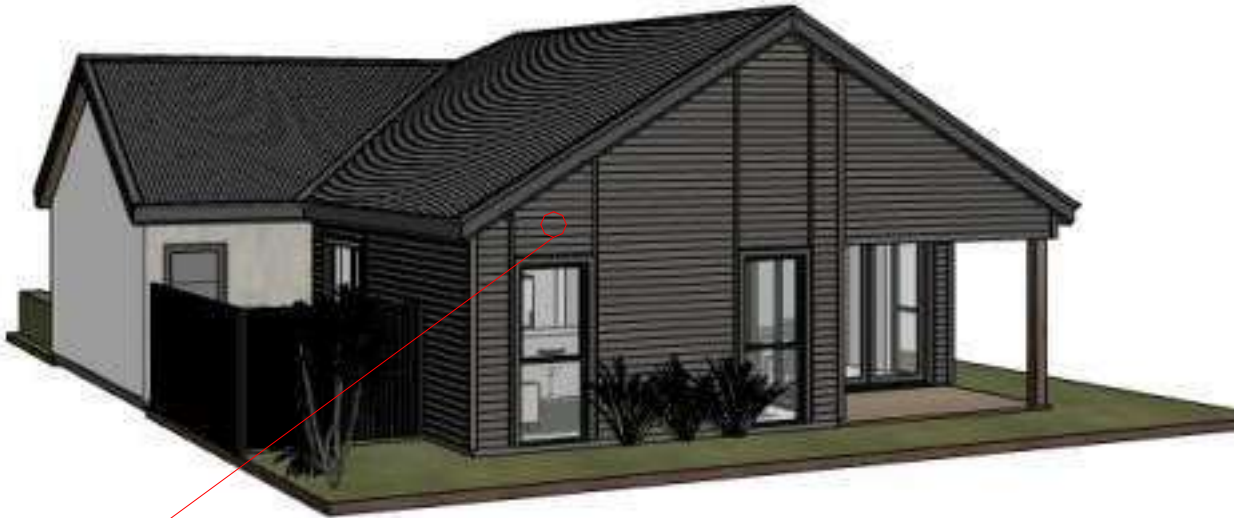

CLADDING PALETTE

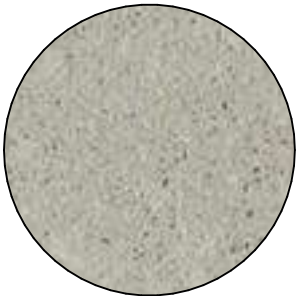

Sto Easy Render, or Similar



Bevel Back Weather Boards




Resene Ironstone

Kokako - Duplex

Resource Consent Issue





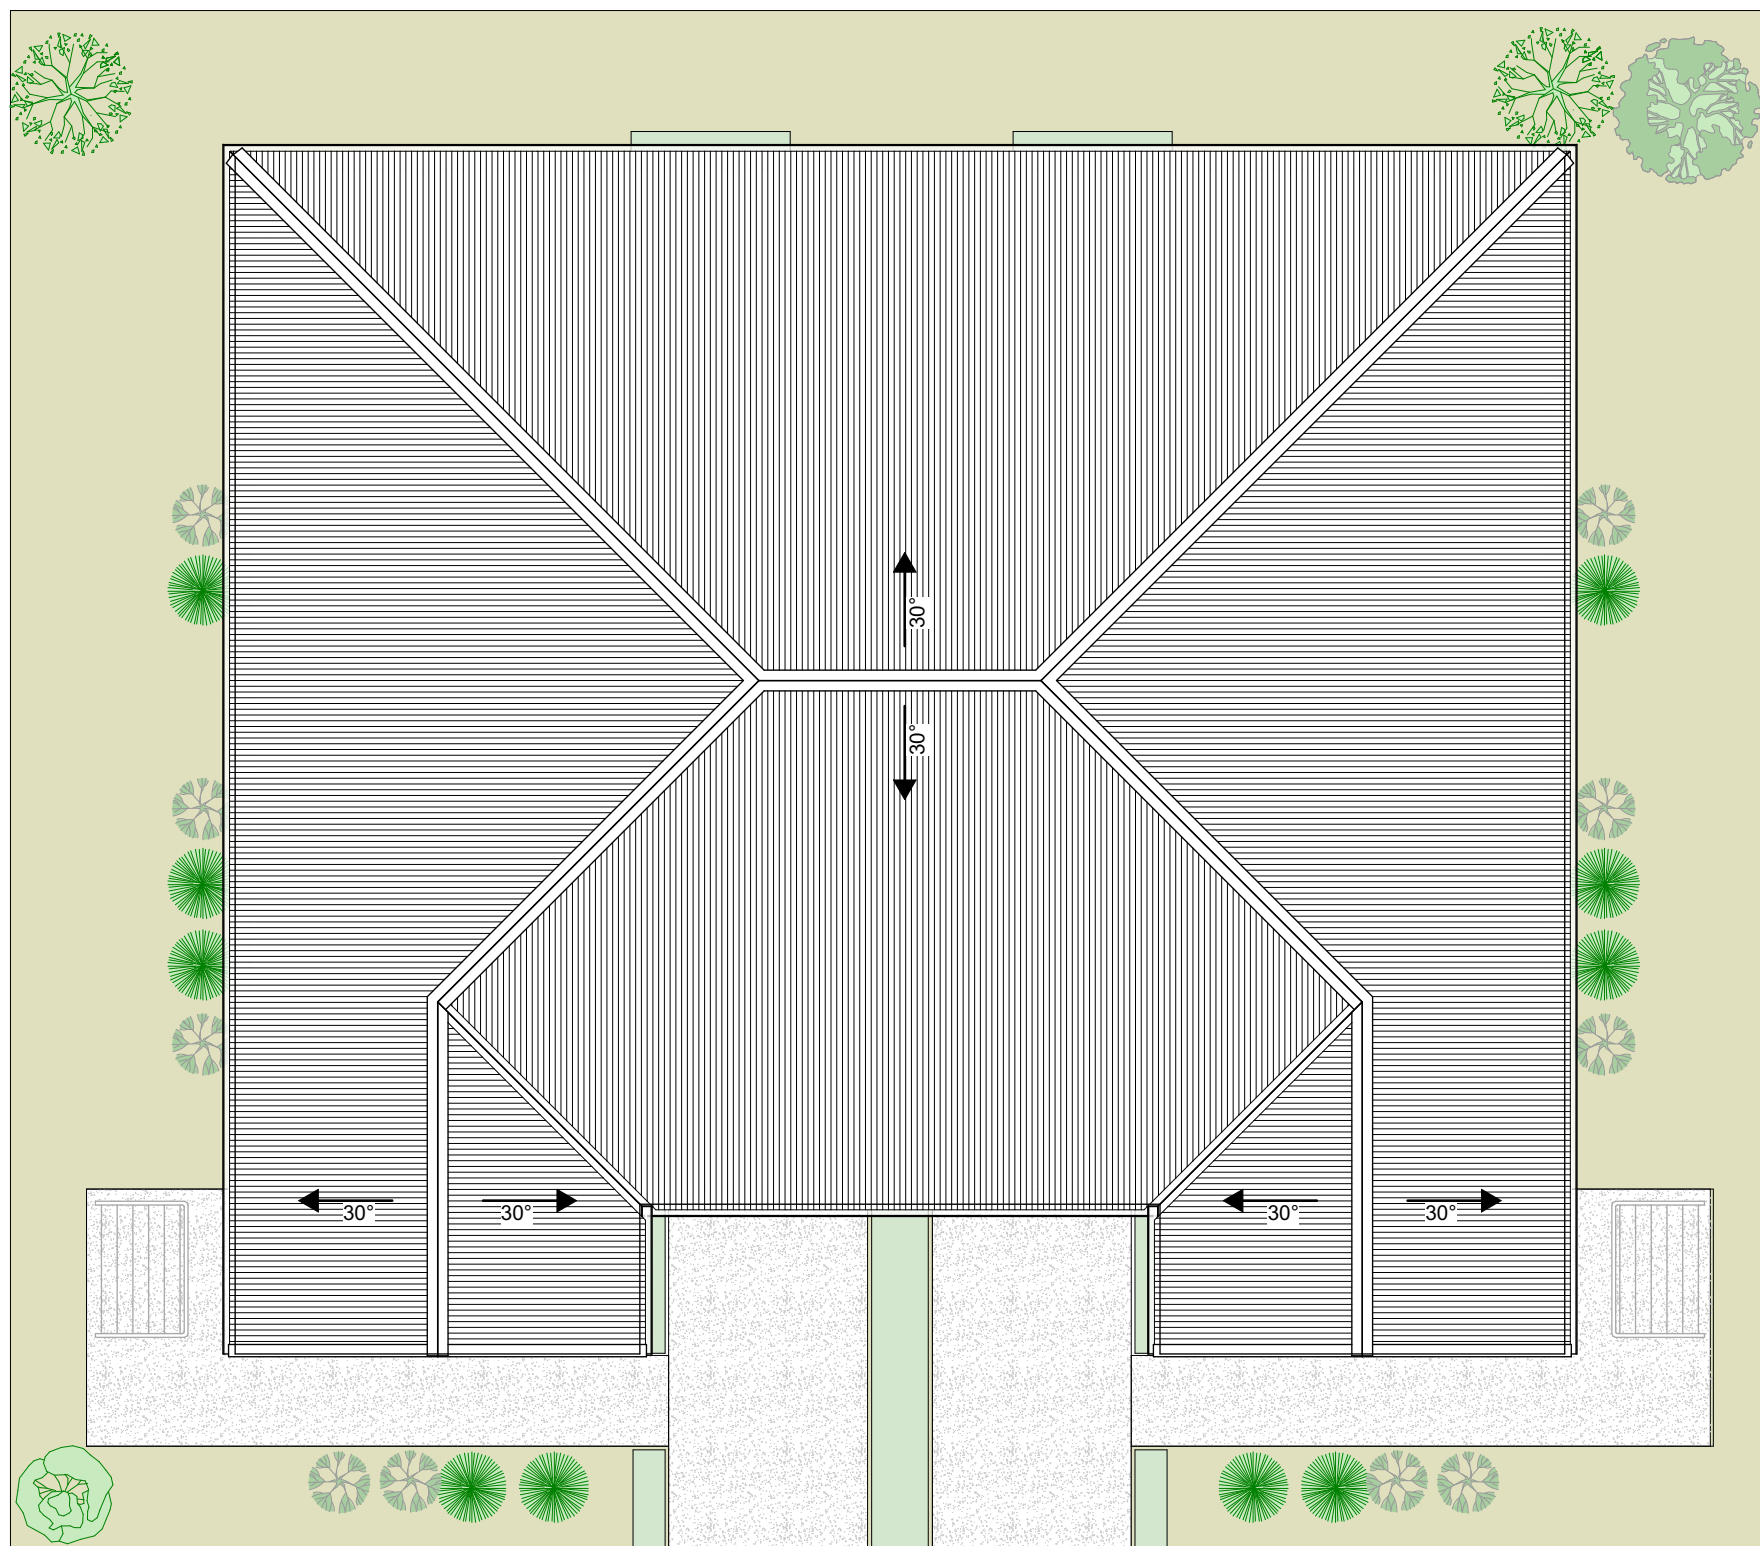




East Elevation
1:100




North Elevation
1:100




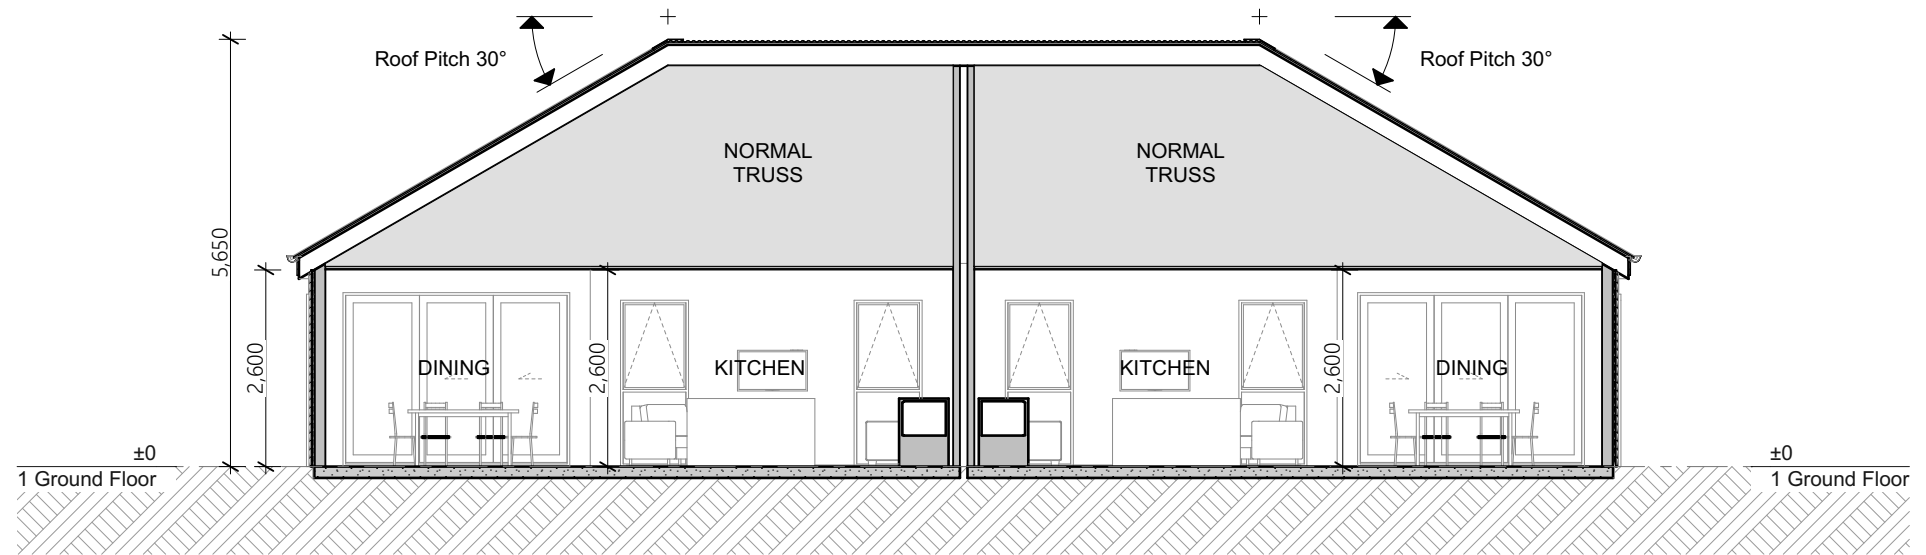

Section 1
1:100

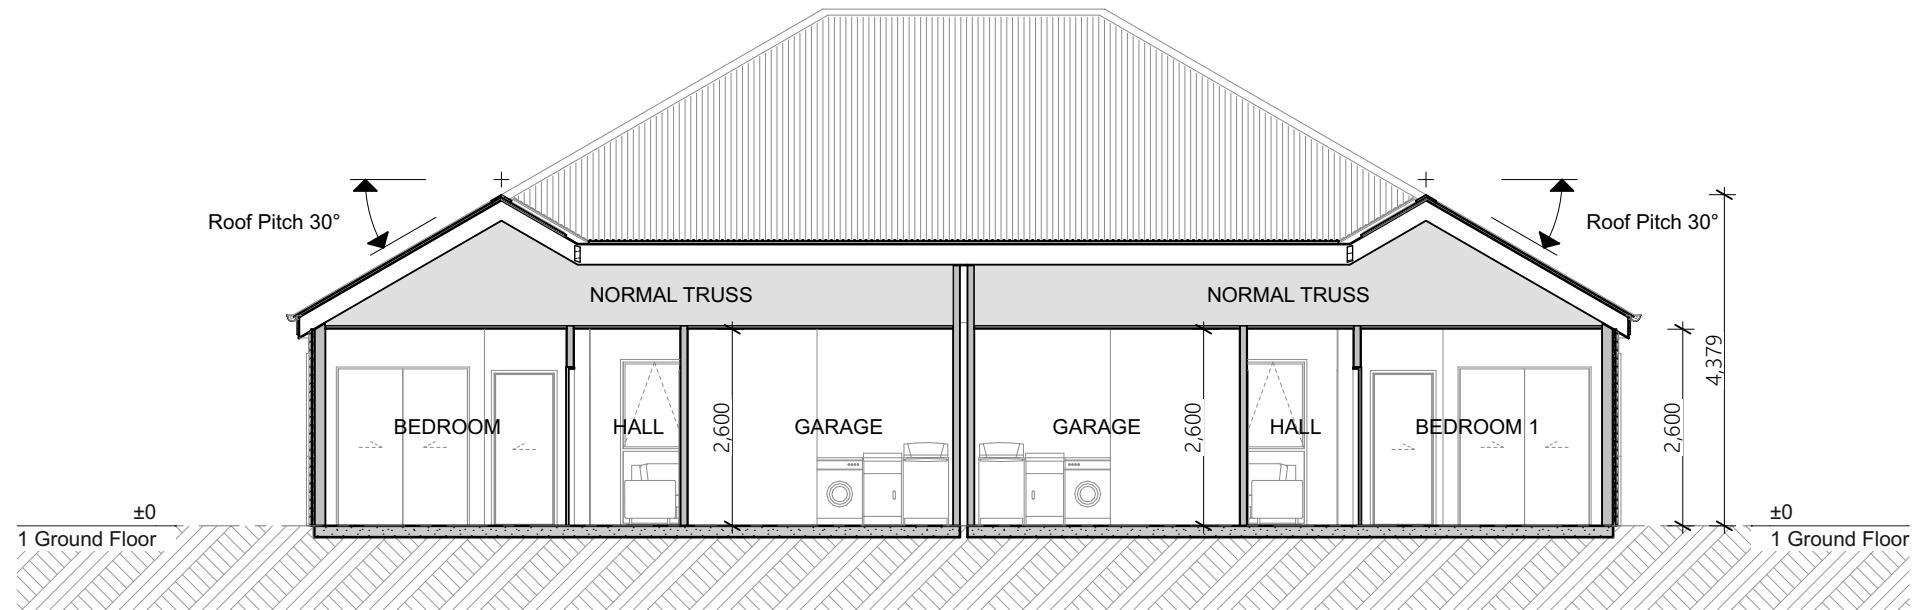

Section 2
1:100

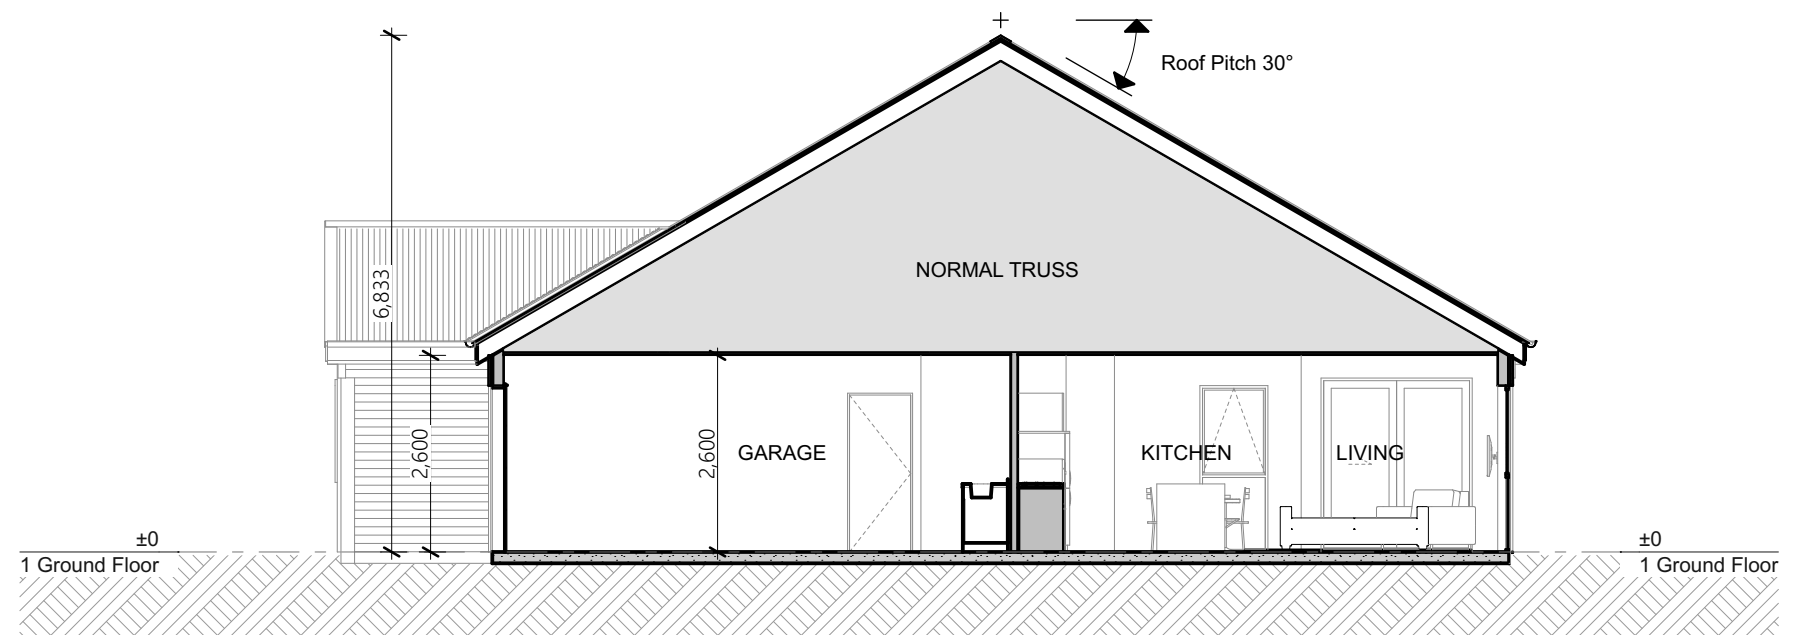

Section 3
1:100

Kokako - Duplex


Villa Material Palette 70%

ROOF PALETTE

Corrugate Profile
Metal roofing



CLADDING PALETTE

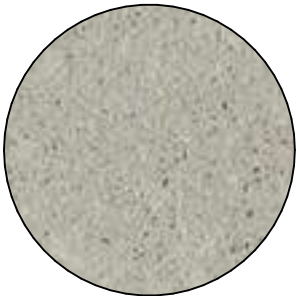

Sto Easy Render, or Similar



Bevel Back Weather Boards



Resene Ironstone