


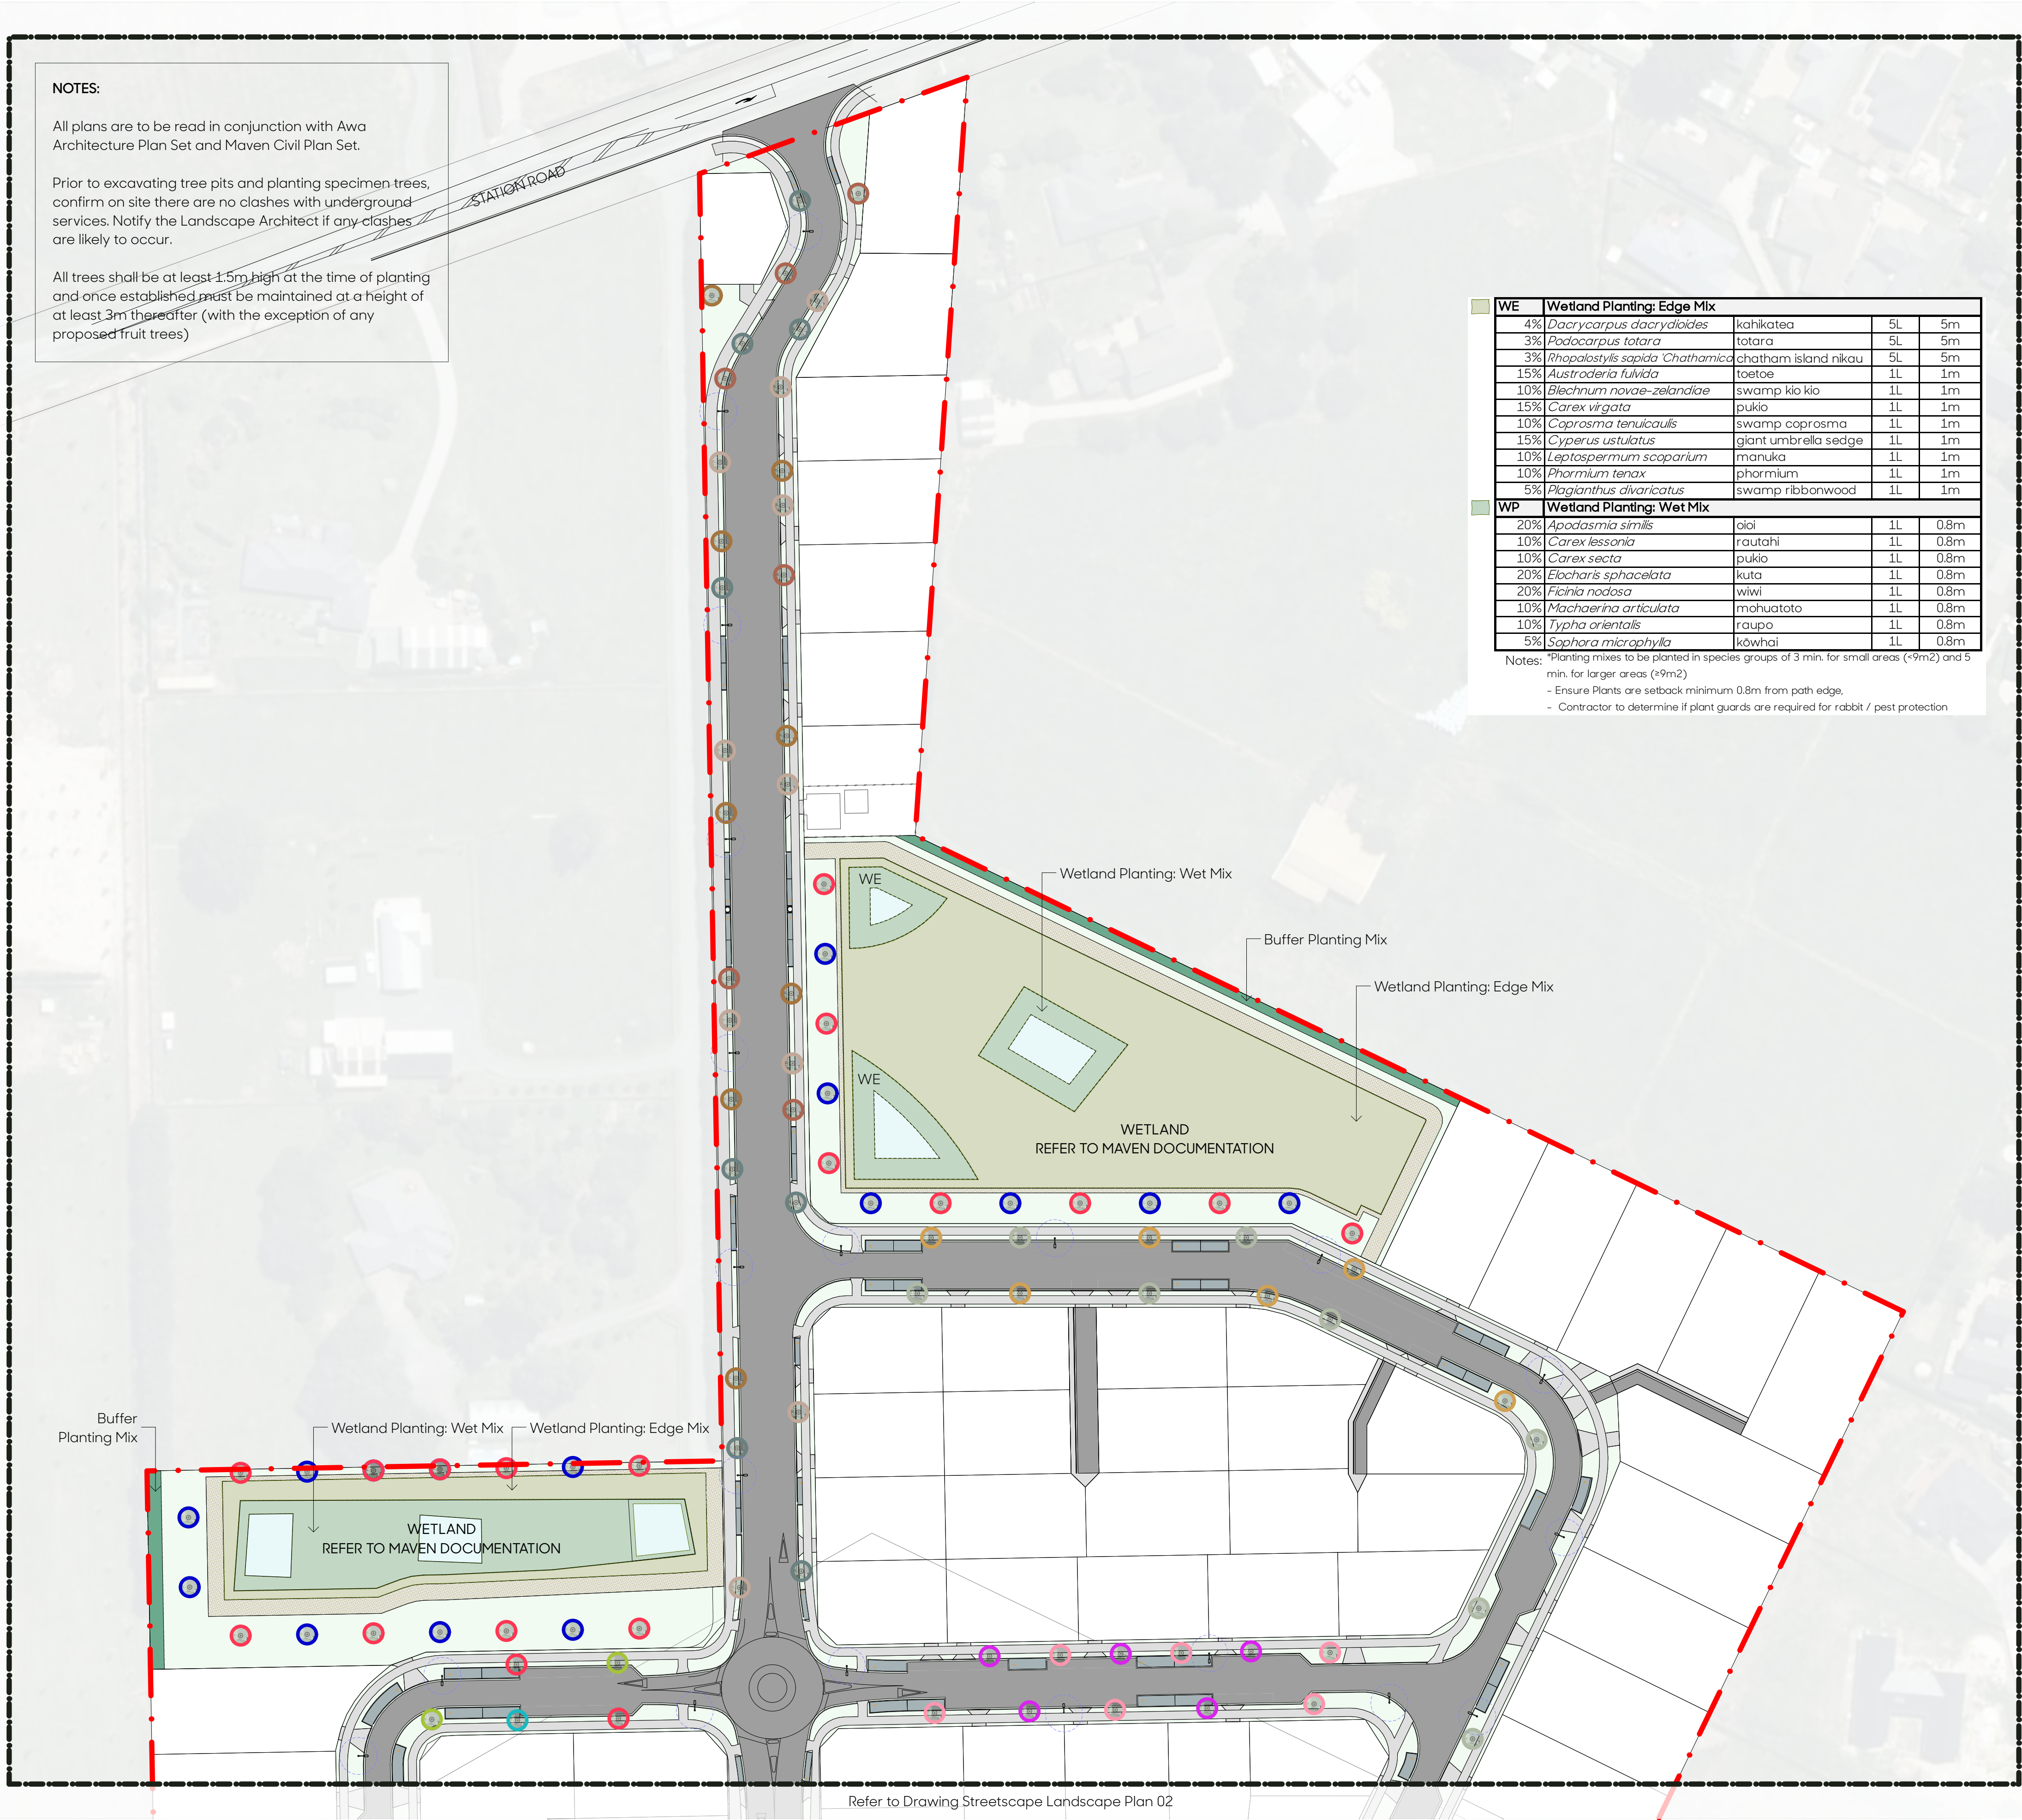


Code	Botanical Name	Common Name	Grade	Spacing
Specimen Trees - Streets				
●	<i>Acer palmatum</i>	Japanese maple	45L	Marked
●	<i>Alectryon excelsus</i>	titoki	45L	Marked
●	<i>Carpinus betulus</i> 'Fastigiata'	upright hornbeam	45L	Marked
●	<i>Hoheria populnea</i>	houhere	45L	Marked
●	<i>Knightia excelsa</i>	rewarewa	45L	Marked
●	<i>Phyllocladus trichomanoides</i>	tānekaha	45L	Marked
●	<i>Plagianthus regius</i>	manatu	45L	Marked
●	<i>Prumnopitys ferruginea</i>	miro	45L	Marked
●	<i>Lagerstroemia indica</i>	crepe myrtle	45L	Marked
●	<i>Quercus rubra</i>	red oak	45L	Marked
●	<i>Sophora microphylla</i>	kōwhai	45L	Marked
●	<i>Vitex lucens</i>	pūriri	45L	Marked
RGM Rain Garden Planting Mix				
	<i>Apodasmia similis</i>	oloi	2L	0.75m
	<i>Blechnum novae-zelandiae</i>	kiokio	2L	0.75m
	<i>Carex secta</i>	pūrei	2L	0.75m
	<i>Coprosma acerosa</i>	sand Coprosma	2L	0.75m
	<i>Corokia cotoneaster</i>	korokio	2L	0.75m
	<i>Dianella nigra</i>	turutu	2L	0.75m
	<i>Muehlenbeckia complexa</i>	pohuehue	2L	0.75m
	<i>Phormium cookianum</i>	wharariki	2L	0.75m
	<i>Pseudopanax crassifolius</i>	horoeke	10L	1m
AP Amenty Planting Mix				
	<i>Coprosma 'Hawera'</i>	groundcover Coprosma	2L	1m
	<i>Dianella nigra</i>	turutu	2L	1m
	<i>Hebe 'Wiri Mist'</i>	shrubby Veronica	2L	1m
	<i>Phormium cookianum</i>	wharariki	2L	1m
BPL Buffer Planting Mix				
	<i>Cardielyne australis</i>	ti kōuka	5L	1.2m
	<i>Kunzea ericoides</i>	kānuka	5L	1.2m
	<i>Leptospermum scoparium</i>	manuka	5L	1.2m
	<i>Myrsine australis</i>	māpou	5L	1.2m
	<i>Phormium cookianum</i>	wharariki	5L	1.2m
	<i>Pittosporum crassifolium</i>	karo	5L	1.2m
	<i>Knightia excelsa</i>	rewarewa	5L	1.2m
	<i>Sophora microphylla</i>	kōwhai	5L	1.2m

Hardscape Surfaces	
Standard concrete - Pedestrian & Vehicular	Standard concrete, 4kg black oxide per m3, broom finish
Exposed aggregate concrete - Vehicular	Standard concrete with Firth Mountain Burst' aggregate, exposed aggregate finish
Hoggin Limestone	Hoggin Limestone Gap 6
Bark mulch	Cambium bark mulch
Lawn	PGG Wrightson DuraVeg® Berm Mix Sowing Rate: 30-50g/m2
Asphalt	By others

LEGEND

- Boundary Scope of Work
- Specimen Trees w/ Bark Mulch
- Lawn
- Rain Gardens
- Standard Concrete
- Asphalt
- Hoggin Limestone
- Street Light (w/8m radial exclusion zone)

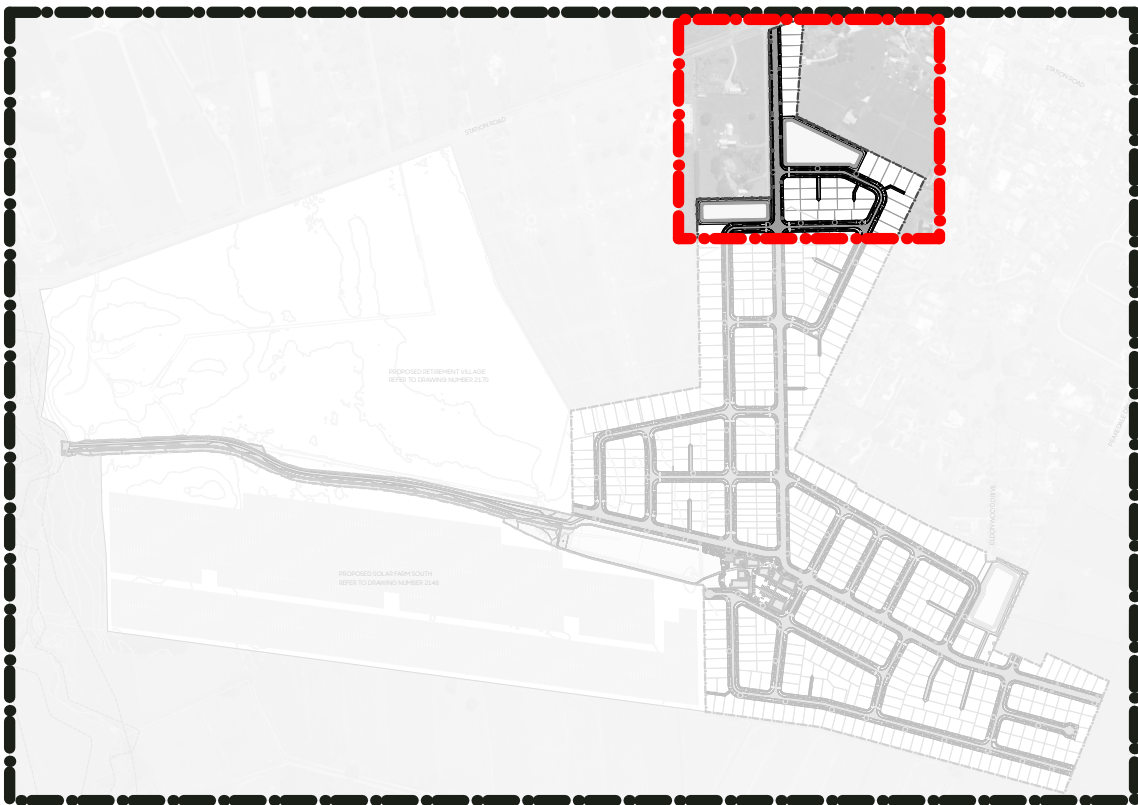

SHEET LOCATION PLAN - NTS

SPECIMEN TREES

