


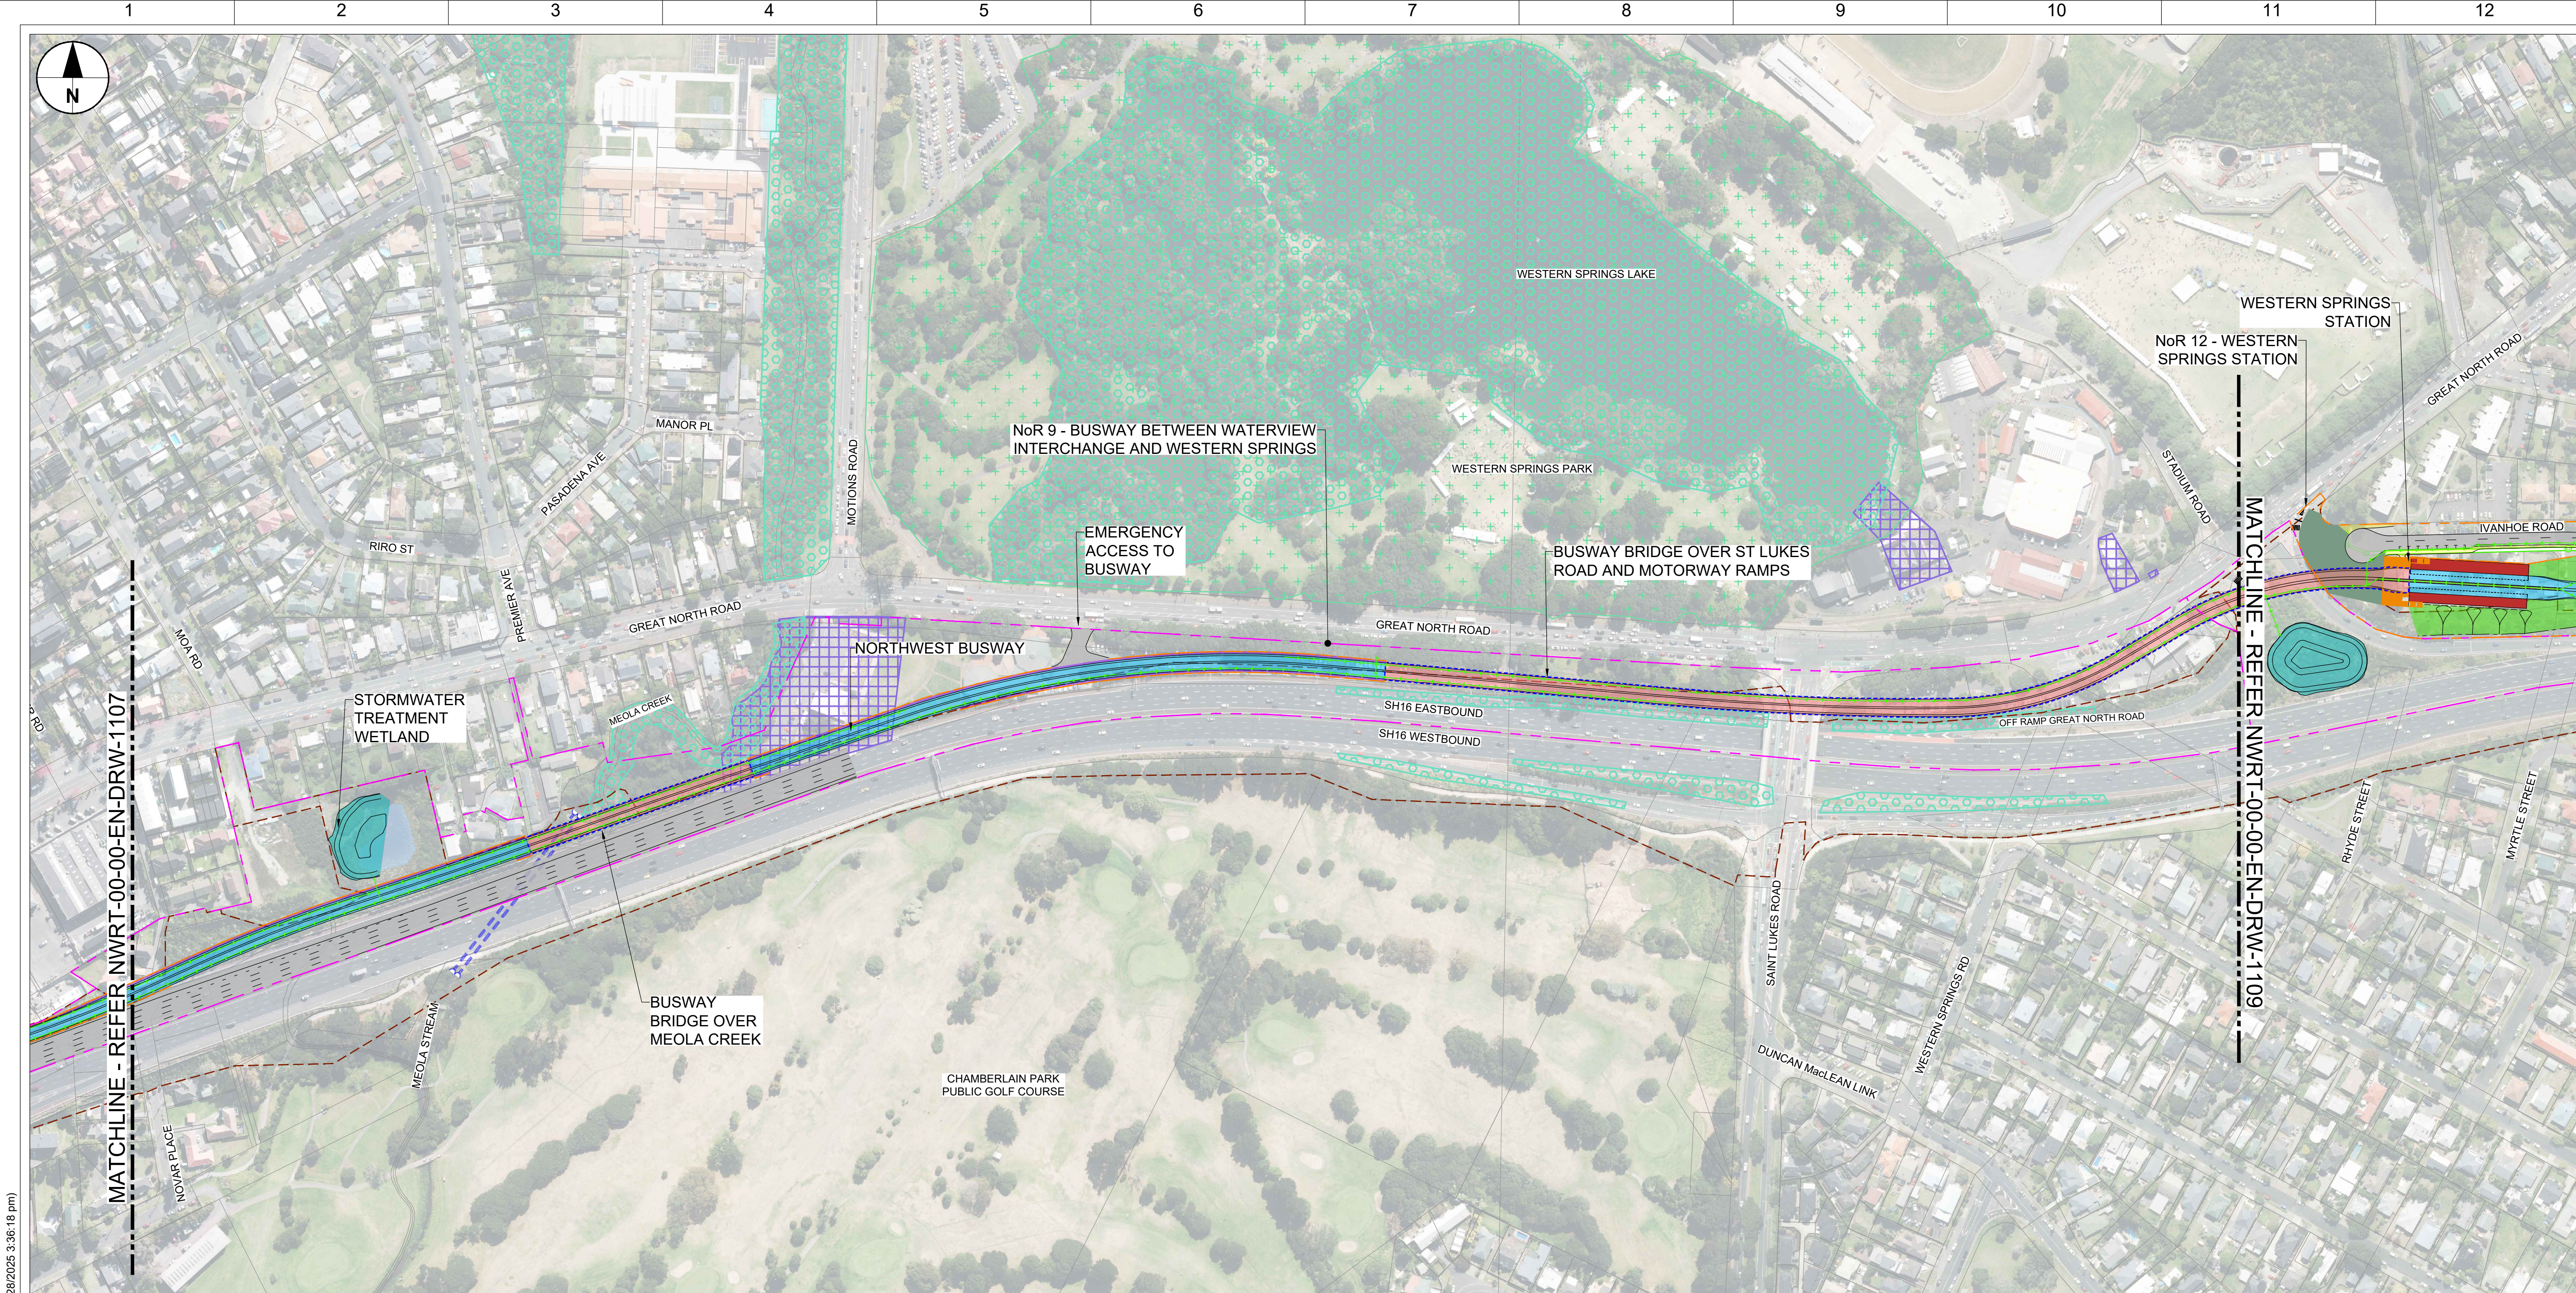

LEGEND

PROPOSED DESIGNATION BOUNDARY

PROPOSED DESIGNATION BOUNDARY (STATIONS)

KERB

RETAINING WALL

FILL BATTER

CUT BATTER

STORMWATER WETLAND

DRAINAGE PIPE & MANHOLE

BUSWAY DRAINAGE FLOW DIRECTION

DRAINAGE OUTFALL & CULVERT EXTENSION

SHARED USE PATH (SUP)

BUSWAY PLATFORM

BUSWAY

FOOTPATH

PAVEMENT

BUS LANE

ISLAND

BRIDGE

UNDERPASS

STATION BUILDING

STATION FORECOURT

CYCLE PATH

PARK-N-RIDE

AUP NOMENCLATURE OVERLAYS

HISTORIC HERITAGE

SIGNIFICANT ECOLOGICAL AREA MARINE 1

SIGNIFICANT ECOLOGICAL AREA MARINE 2

SIGNIFICANT ECOLOGICAL AREA TERRESTRIAL

OUTSTANDING NATURAL FEATURES

NOTABLE TREE

INDICATIVE COASTAL MARINE AREA BOUNDARY

EXISTING FEATURES

EXISTING NZTA DESIGNATION BOUNDARY

EXISTING PROPERTY BOUNDARY

EXISTING NATIONAL GRID 110KV/220KV

EXISTING RETAINING WALL

EXISTING SW CULVERT

EXISTING SW PONDS

KEY PLAN

BRIGHAM CREEK RARAWARU

WESTGATE TE WAIAROHIA

ROYAL ROAD MANUTEWHAU

LINCOLN ROAD WAI O PAREIRA

TE ATATU ORANGIHINA

POINT CHEVALIER

WESTERN SPRINGS

NO STATUTORY APPROVALS REQUIRED

1101 1102 1103 1104 1105 1106 1107 1108 1109 1110


NOT FOR CONSTRUCTION


		NAME	DATE	SCALE: 1:2000(A1) ; 1:4000(A3)	CLIENT NAME / LOGO	PROJECT NAME / DRAWING TITLE				
		DRAFTING CHECKED BY	A.STARK	26.11.2025		NORTHWEST RAPID TRANSIT INDICATIVE DESIGN GENERAL ARRANGEMENT SHEET 08 OF 10				
		DESIGNED BY	N.TUNNICLIFFE	27.11.2025						
		ENGINEERING CHECKED BY	M.HAWKES	27.11.2025						
		VERIFIED BY	H.HICKS	28.11.2025						
		APPROVED BY	H.HICKS	28.11.2025						
		APPROVALS		DRAWN: H.ARSHAD	SIZE: A1	CO-ORDINATE SYSTEM (NZTM2000)	PLOT DATE / TIME 28/11/25 4:22 pm	PROJECT No.: N/A	DRAWING No.: NWRT-00-00-EN-DRW-1108	REVISION A
A		PUBLISHED		28.11.2025						
REV.		DESCRIPTION		DATE						
		REVISIONS								

ORIGINAL IN COLOUR

Imagery copyright HCC. Licence: CC-BY 4.0 (0.1m Imagery)

Note: * Indicates signed documents as drawings will not have wet signatures.
This drawing must not be used for construction unless signed as approved by Project Approval

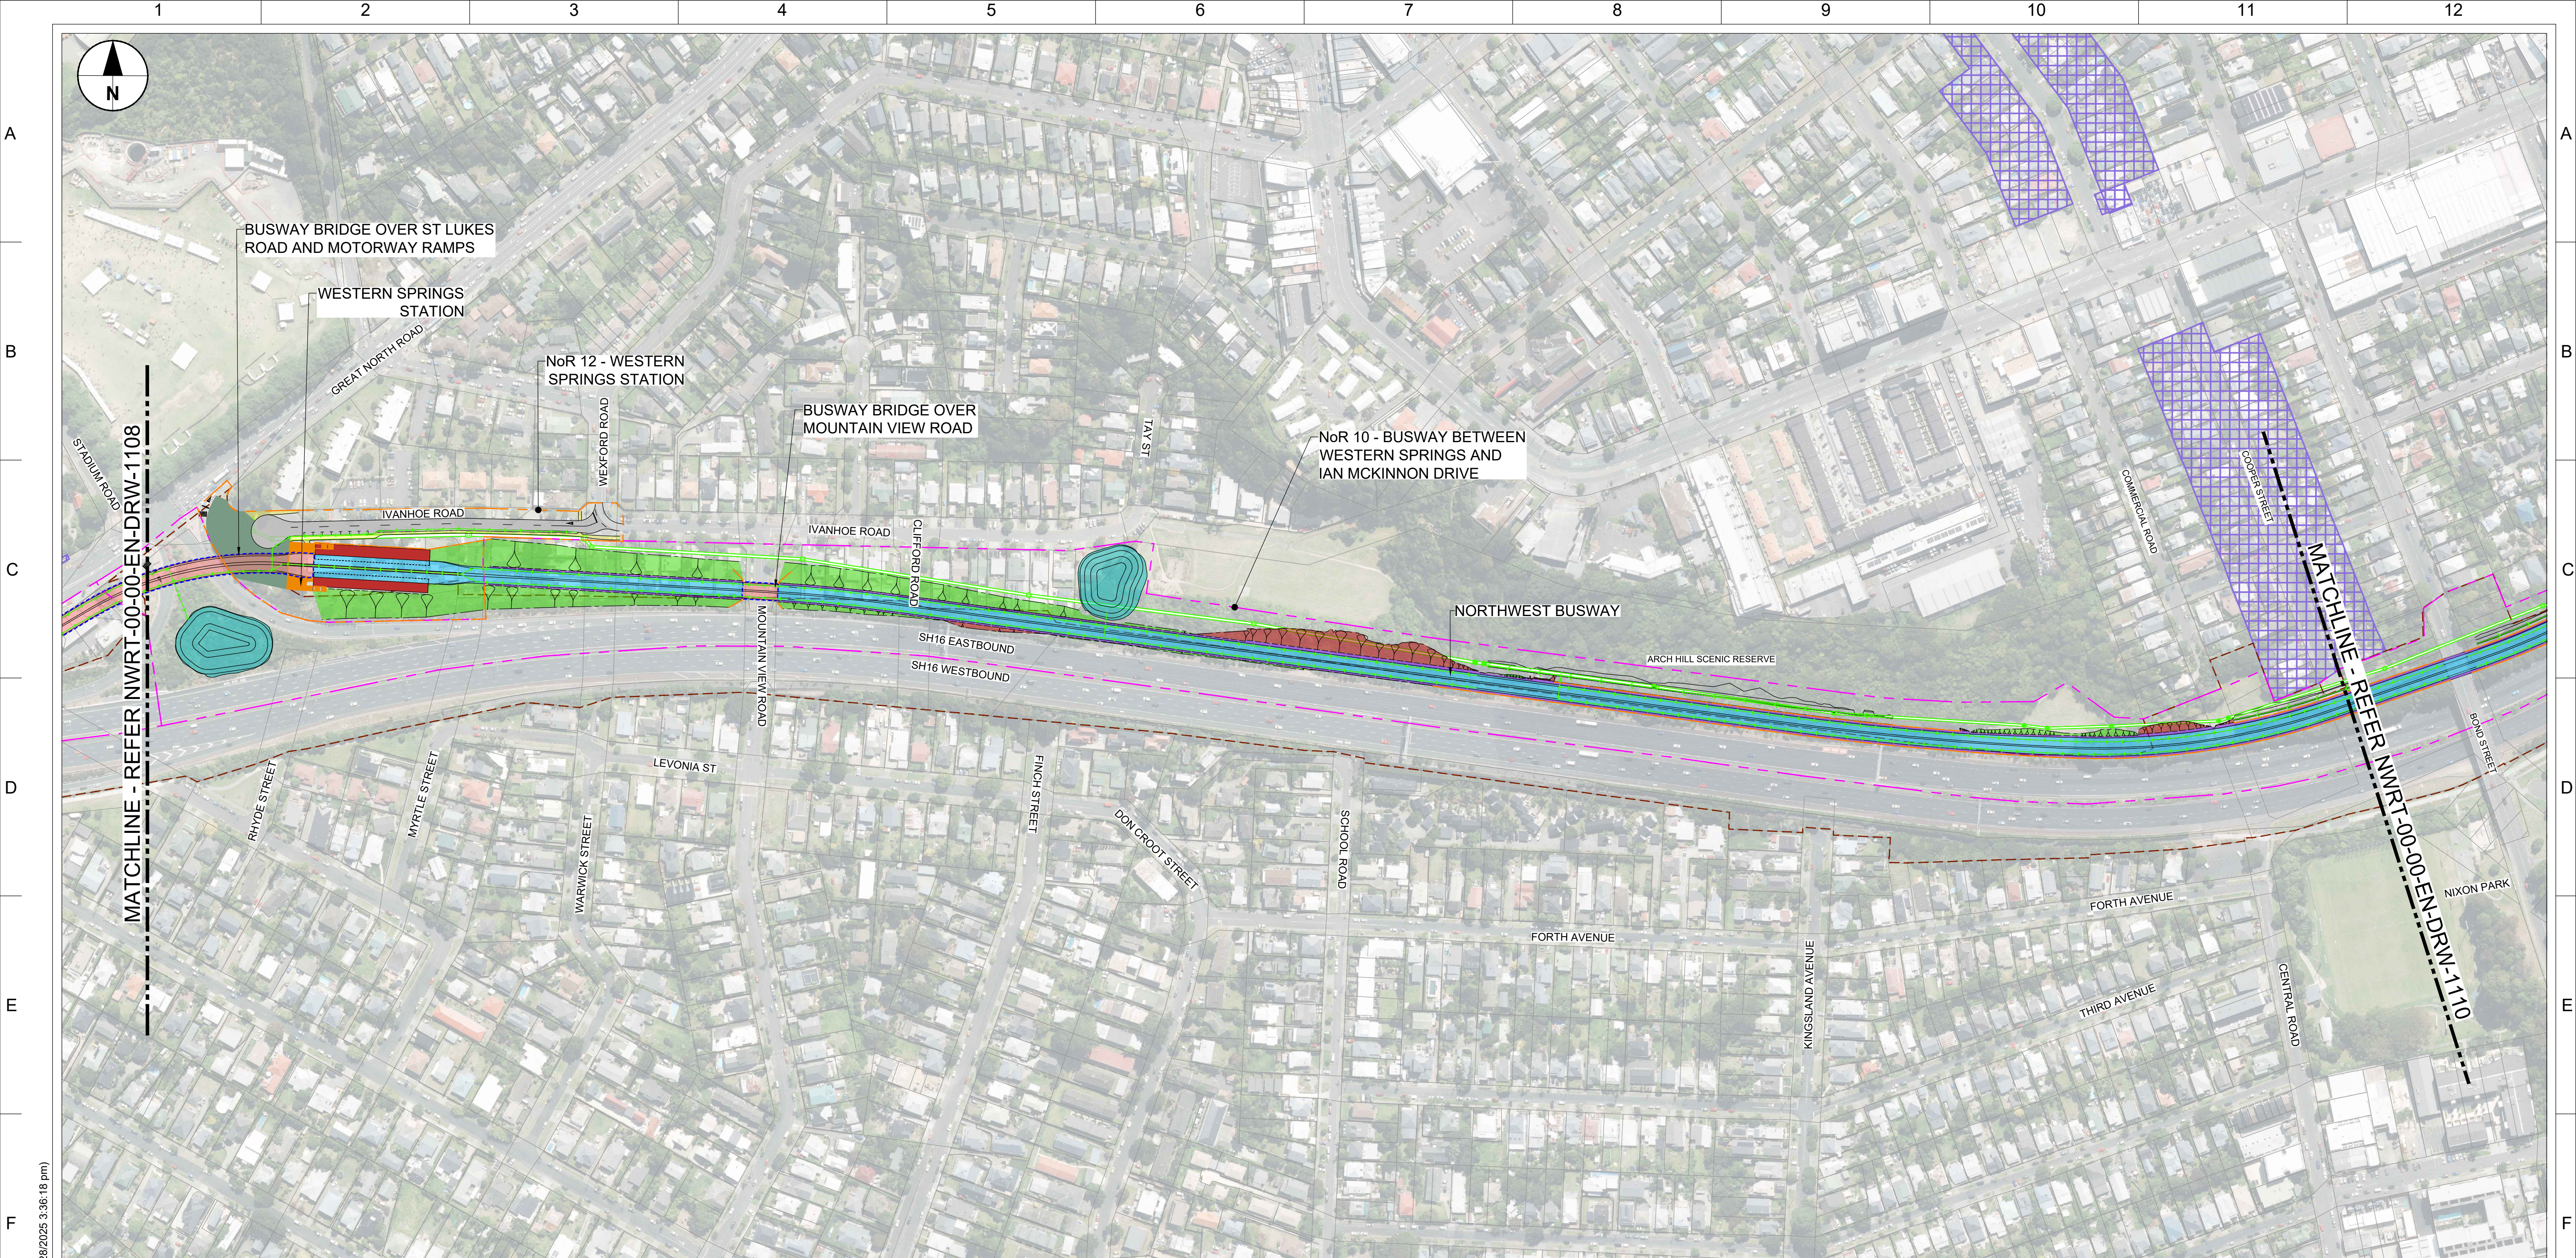[illegible]

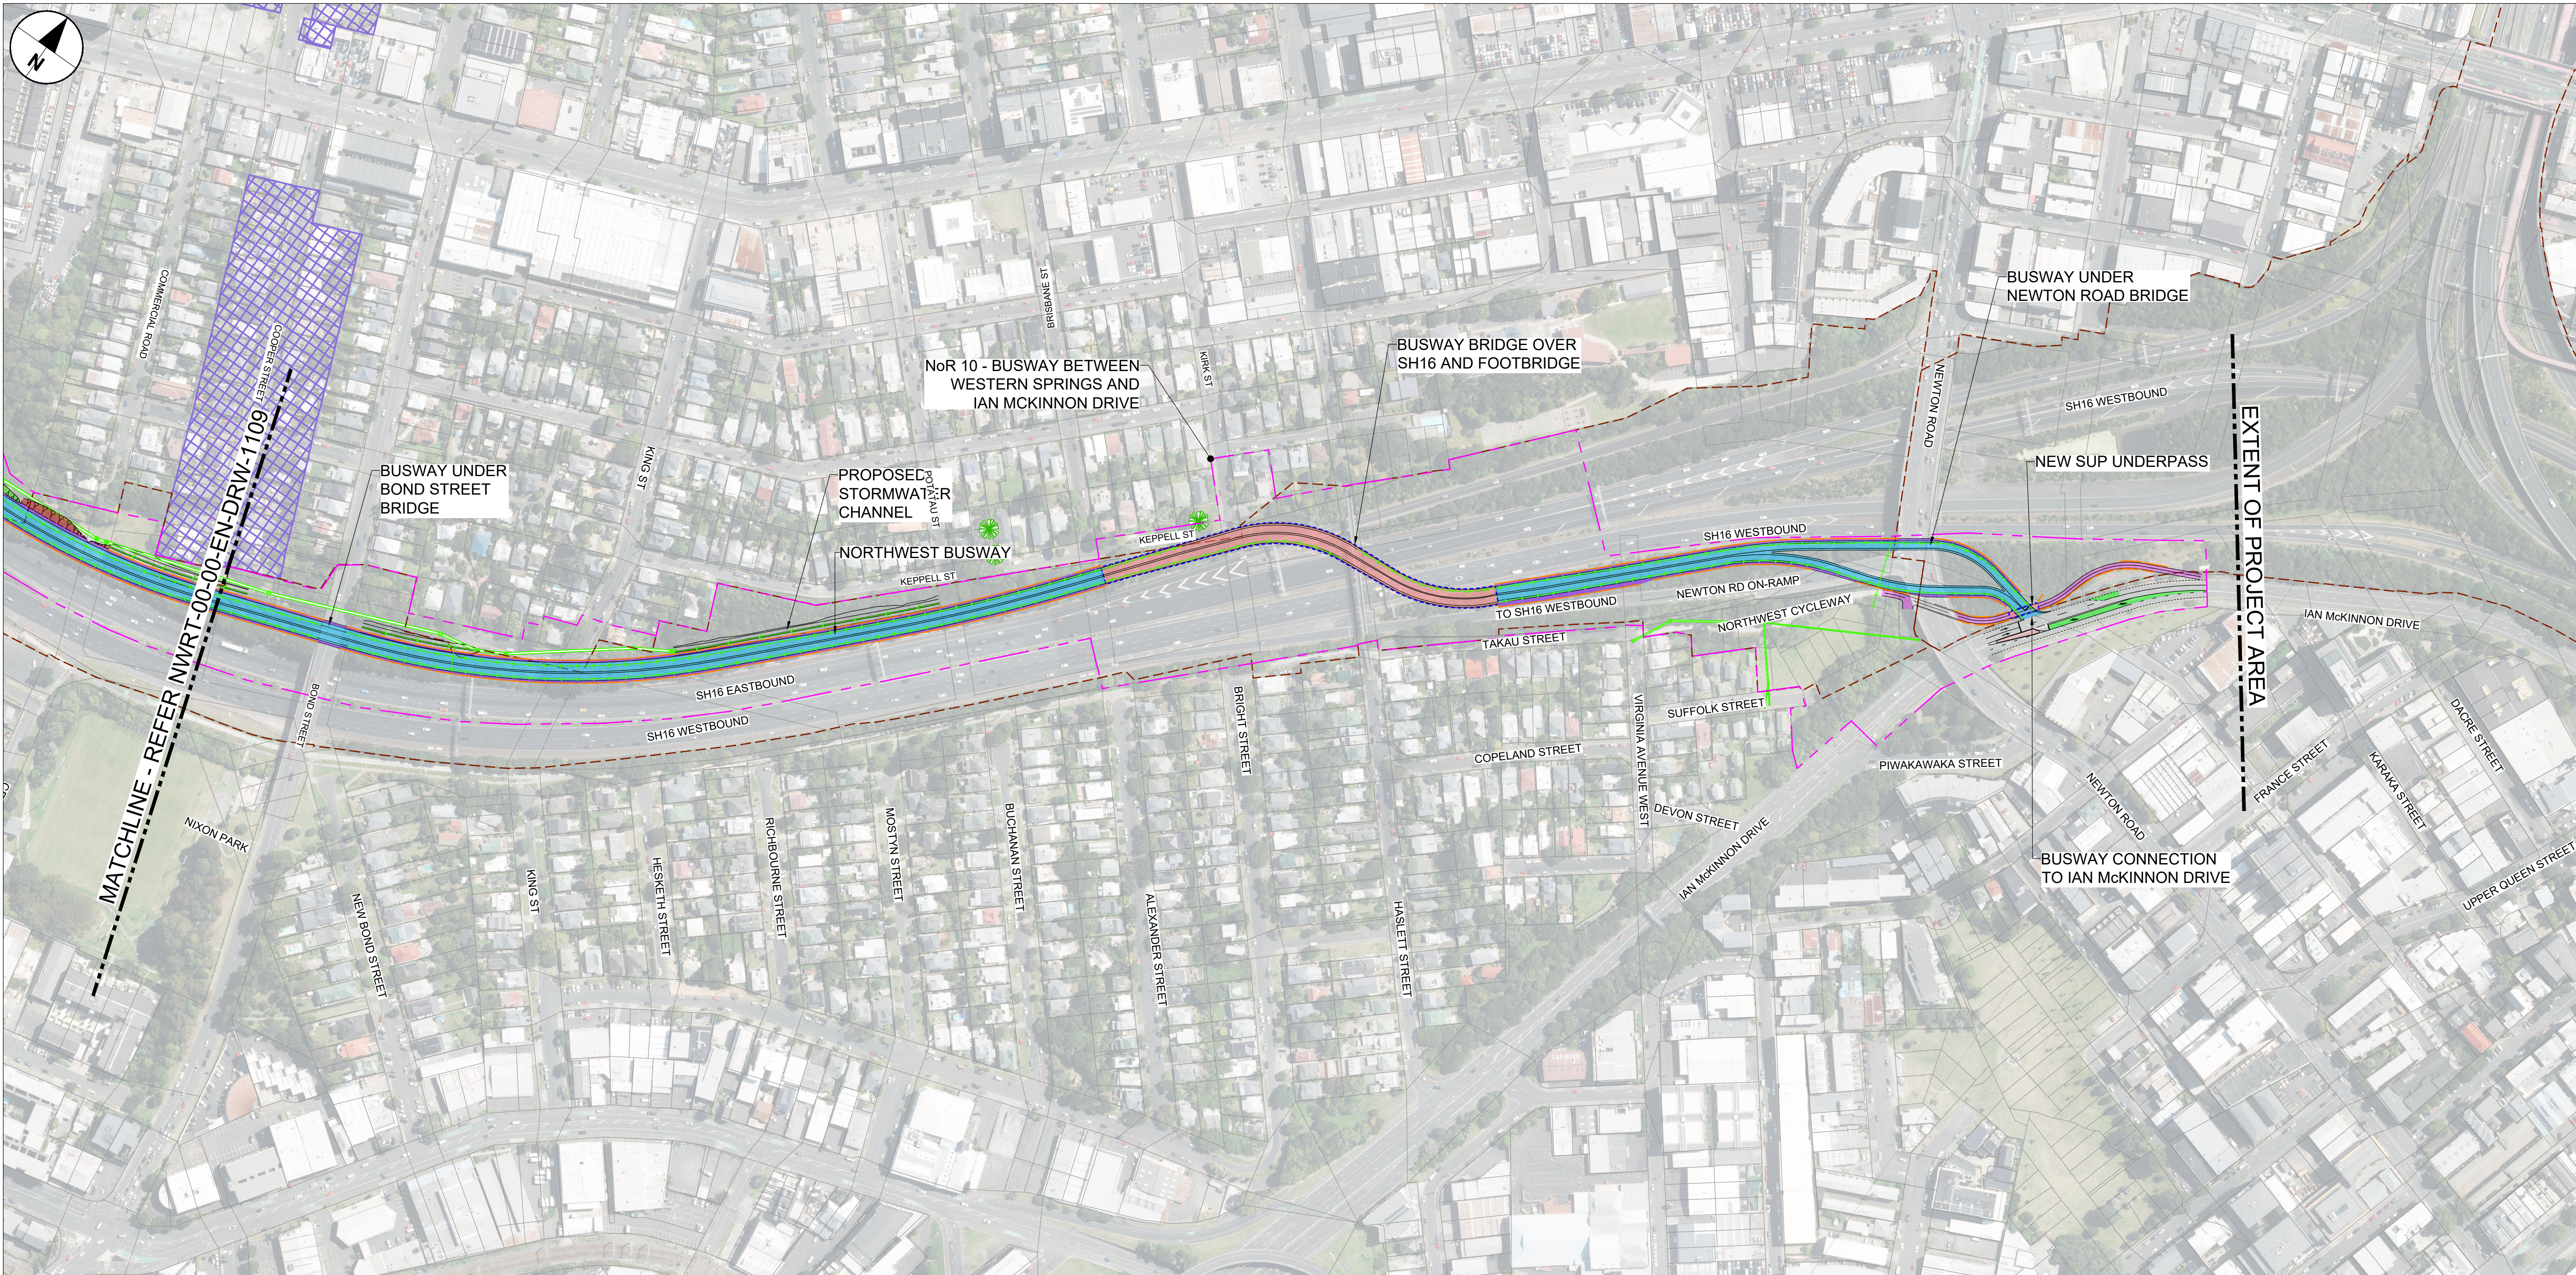

LEGEND

PROPOSED DESIGNATION BOUNDARY

PROPOSED DESIGNATION BOUNDARY (STATIONS)

KERB

RETAINING WALL

FILL BATTER

CUT BATTER

STORMWATER WETLAND

DRAINAGE PIPE & MANHOLE

BUSWAY DRAINAGE FLOW DIRECTION

DRAINAGE OUTFALL & CULVERT EXTENSION

SHARED USE PATH (SUP)

BUSWAY PLATFORM

BUSWAY

FOOTPATH

PAVEMENT

BUS LANE

ISLAND

BRIDGE

UNDERPASS

STATION BUILDING

STATION FORECOURT

CYCLE PATH

PARK-N-RIDE

AUP NOMENCLATURE OVERLAYS

HISTORIC HERITAGE

SIGNIFICANT ECOLOGICAL AREA MARINE 1

SIGNIFICANT ECOLOGICAL AREA MARINE 2

SIGNIFICANT ECOLOGICAL AREA TERRESTRIAL

OUTSTANDING NATURAL FEATURES

NOTABLE TREE

INDICATIVE COASTAL MARINE AREA BOUNDARY

EXISTING FEATURES

EXISTING NZTA DESIGNATION BOUNDARY

EXISTING PROPERTY BOUNDARY

EXISTING NATIONAL GRID 110KV/220KV

EXISTING RETAINING WALL

EXISTING SW CULVERT

EXISTING SW PONDS

KEY PLAN

NOT FOR CONSTRUCTION

--	--	