

Delmore


VINEWAY LIMITED | TERRA STUDIO

STAGE 1 ELEVATIONS





DRAWING REGISTER

STAGE 1 ELEVATIONS

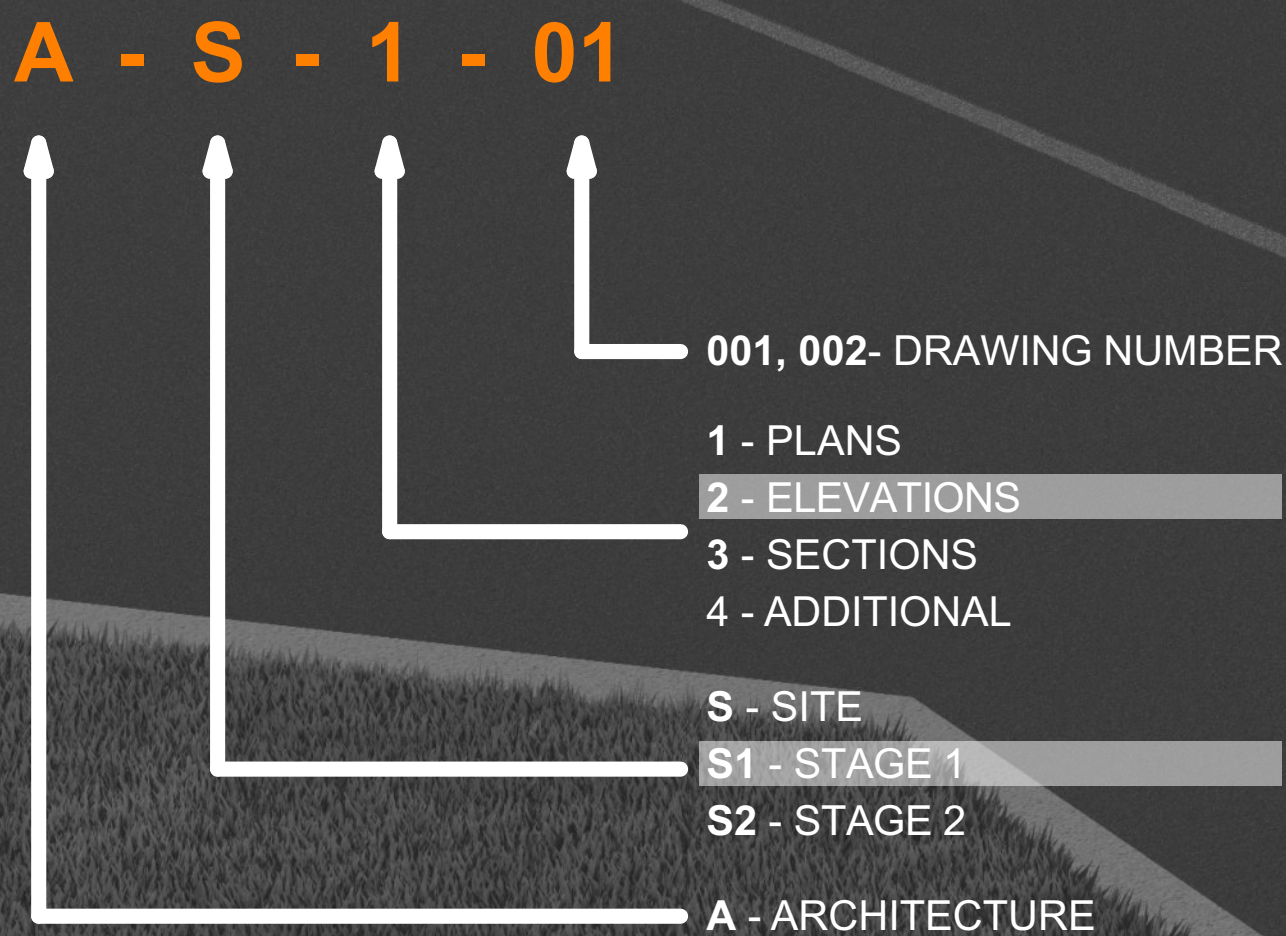

STAGE 1 ELEVATIONS INDEX					
LAYOUT ID	LAYOUT NAME	REV ID	LAYOUT ID	LAYOUT NAME	REV ID
A-S1-2-01	ELEVATIONS - STAGE 1A-1 / LOTS 18-25	B	A-S1-2-36	ELEVATIONS - STAGE 1B-1 / LOTS 280-291	B
A-S1-2-02	ELEVATIONS - STAGE 1A-1 / LOTS 18-25	B	A-S1-2-37	ELEVATIONS - STAGE 1B-1 / LOTS 280-291	B
A-S1-2-03	ELEVATIONS - STAGE 1A-1 / LOTS 26-31	B	A-S1-2-38	ELEVATIONS - STAGE 1B-1 / LOTS 292-300	B
A-S1-2-04	ELEVATIONS - STAGE 1A-1 / LOTS 26-31	B	A-S1-2-39	ELEVATIONS - STAGE 1B-1 / LOTS 292-300	B
A-S1-2-05	ELEVATIONS - STAGE 1A-1 / LOTS 32-40	B	A-S1-2-40	ELEVATIONS - STAGE 1B-1 / LOTS 260-267	B
A-S1-2-06	ELEVATIONS - STAGE 1A-1 / LOTS 32-40	B	A-S1-2-41	ELEVATIONS - STAGE 1B-1 / LOTS 260-267	B
A-S1-2-07	ELEVATIONS - STAGE 1A-1 / LOTS 41-55	B	A-S1-2-42	ELEVATIONS - STAGE 1B-1 / LOTS 268-280	B
A-S1-2-08	ELEVATIONS - STAGE 1A-1 / LOTS 41-55	B	A-S1-2-43	ELEVATIONS - STAGE 1B-1 / LOTS 268-280	B
A-S1-2-09	ELEVATIONS - STAGE 1A-1 / LOTS 56-67	B	A-S1-2-44	ELEVATIONS - STAGE 1B-1 / STREAM EDGE	B
A-S1-2-10	ELEVATIONS - STAGE 1A-1 / LOTS 56-67	B	A-S1-2-45	ELEVATIONS - STAGE 1B-2 / LOTS 400-409	B
A-S1-2-11	ELEVATIONS - STAGE 1A-1 / LOTS 67-75	B	A-S1-2-46	ELEVATIONS - STAGE 1B-2 / LOTS 381-400	B
A-S1-2-12	ELEVATIONS - STAGE 1A-1 / LOTS 67-75	B	A-S1-2-47	ELEVATIONS - STAGE 1B-2 / LOTS 381-400	B
A-S1-2-13	ELEVATIONS - STAGE 1A-1 / LOTS 56-66	B	A-S1-2-48	ELEVATIONS - STAGE 1B-2 / LOTS 371-379	B
A-S1-2-14	ELEVATIONS - STAGE 1A-1 / LOTS 56-66	B	A-S1-2-49	ELEVATIONS - STAGE 1B-2 / LOTS 300-307	B
A-S1-2-15	ELEVATIONS - STAGE 1A-1 / LOTS 67-75	B	A-S1-2-50	ELEVATIONS - STAGE 1B-2 / LOTS 308-328	B
A-S1-2-16	ELEVATIONS - STAGE 1A-1 / LOTS 67-75	B	A-S1-2-51	ELEVATIONS - STAGE 1B-2 / LOTS 308-328	B
A-S1-2-17	ELEVATIONS - STAGE 1A-1 / ROAD 2	B	A-S1-2-52	ELEVATIONS - STAGE 1B-2 / LOTS 328-335	B
A-S1-2-18	ELEVATIONS - STAGE 1A-1 / LOTS 97-105	B	A-S1-2-53	ELEVATIONS - STAGE 1B-2 / LOTS 314,320,321 & 3...	B
A-S1-2-19	ELEVATIONS - STAGE 1A-1 / LOTS 111-119	B	A-S1-2-54	ELEVATIONS - STAGE 1B-2 / LOTS 337-351	B
A-S1-2-20	ELEVATIONS - STAGE 1A-3 / LOTS 143-150	B	A-S1-2-55	ELEVATIONS - STAGE 1B-2 / LOTS 337-351	B
A-S1-2-21	ELEVATIONS - STAGE 1A-3 / LOTS 130-136	B	A-S1-2-56	ELEVATIONS - STAGE 1B-2 / LOTS 353-360	B
A-S1-2-22	ELEVATIONS - STAGE 1A-3 / LOTS 137-142	B	A-S1-2-57	ELEVATIONS - STAGE 1B-2 / LOTS 353-360	B
A-S1-2-23	ELEVATIONS - STAGE 1A-4 / LOTS 183-195	B	A-S1-2-58	ELEVATIONS - STAGE 1B-2 / STREAM EDGE ROAD	B
A-S1-2-24	ELEVATIONS - STAGE 1A-4 / LOTS 183-195	B	A-S1-2-59	ELEVATIONS - STAGE 1B-2 / STREAM EDGE	B
A-S1-2-25	ELEVATIONS - STAGE 1A-4 / LOTS 196-203	B	A-S1-2-60	ELEVATIONS - STAGE 1B-2 / STREAM EDGE	B
A-S1-2-26	ELEVATIONS - STAGE 1A-4 / LOTS 210-224	B	A-S1-2-61	ELEVATIONS - STAGE 1B-3 / LOTS 415-419	B
A-S1-2-27	ELEVATIONS - STAGE 1A-4 / LOTS 210-224	B	A-S1-2-62	ELEVATIONS - STAGE 1B-3 / LOTS 462-466	B
A-S1-2-28	ELEVATIONS - STAGE 1A-4 / LOTS 227-232	B	A-S1-2-63	ELEVATIONS - STAGE 1B-3 / LOTS 422-433	B
A-S1-2-29	ELEVATIONS - STAGE 1A-4 / LOTS 229-242	B	A-S1-2-64	ELEVATIONS - STAGE 1B-3 / LOTS 457-461	B
A-S1-2-30	ELEVATIONS - STAGE 1A-4 / LOTS 229-242	B	A-S1-2-65	ELEVATIONS - STAGE 1B-3 / LOTS 451-457	B
A-S1-2-31	ELEVATIONS - STAGE 1A-4 / LOTS 243-249	B	A-S1-2-66	ELEVATIONS - STAGE 1B-3 / LOTS 435-450	B
A-S1-2-32	ELEVATIONS - STAGE 1A-4 / STREAM EDGE	B	A-S1-2-67	ELEVATIONS - STAGE 1B-3 / LOTS 600-603	B
A-S1-2-33	ELEVATIONS - STAGE 1A-4 / STREAM EDGE	B	A-S1-2-68	ELEVATIONS - STAGE 1B-3 / STREAM EDGE	B
A-S1-2-34	ELEVATIONS - STAGE 1B-1 / LOTS 280-291	B			
A-S1-2-35	ELEVATIONS - STAGE 1B-1 / LOTS 280-291	B			

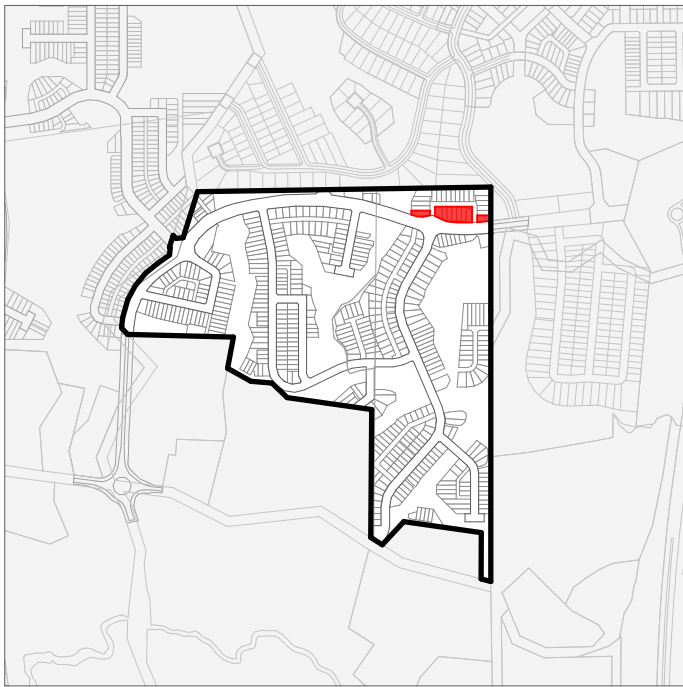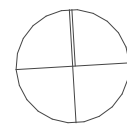

PROJECT KEY

NOTES

LOT BOUNDARIES AND DIMENSIONS SHOWN ARE APPROXIMATE ONLY - ELEVATION PLANES DO NOT RUN PARALLEL TO ROAD FRONTAGES IN ALL CASES. FOR SPECIFIC INFORMATION, REFER TO THE CIVIL ENGINEER'S SCHEME PLANS.

BOTH PRIVATE AND PUBLIC LANDSCAPE FEATURES SHOWN ARE INDICATIVE ONLY - FOR DETAILED DESIGN REFER TO THE LANDSCAPE ARCHITECT'S DRAWINGS.

3D MODEL TRIANGULATION MAY BE VISIBLE IN SOME AREAS - REFER TO THE CIVIL CONTOUR PLANS FOR CLARITY.

IN THE CASE OF ANY DISCREPANCIES BETWEEN THE ELEVATIONS SHOWN ON THIS SHEET AND THOSE REFERENCED IN THE TYPOLOGY PLAN BOOK, THE LATTER SHALL TAKE PRECEDENCE.

IN THE CASE OF ANY DISCREPANCIES BETWEEN THE LOT NUMBERS SHOWN ON THIS SHEET AND THOSE REFERENCED IN THE CIVIL ENGINEER'S SCHEME PLANS, THE LATTER SHALL TAKE PRECEDENCE.

CLIENT VINEWAY LIMITED

PROJECT NAME DELMORE - STAGE 1


DRAWING TITLE ELEVATIONS - STAGE 1A-1 / LOTS 18-25

SCALE 1:15000

REVISION NO. B

DRAWING NO.

A-S1-2-01

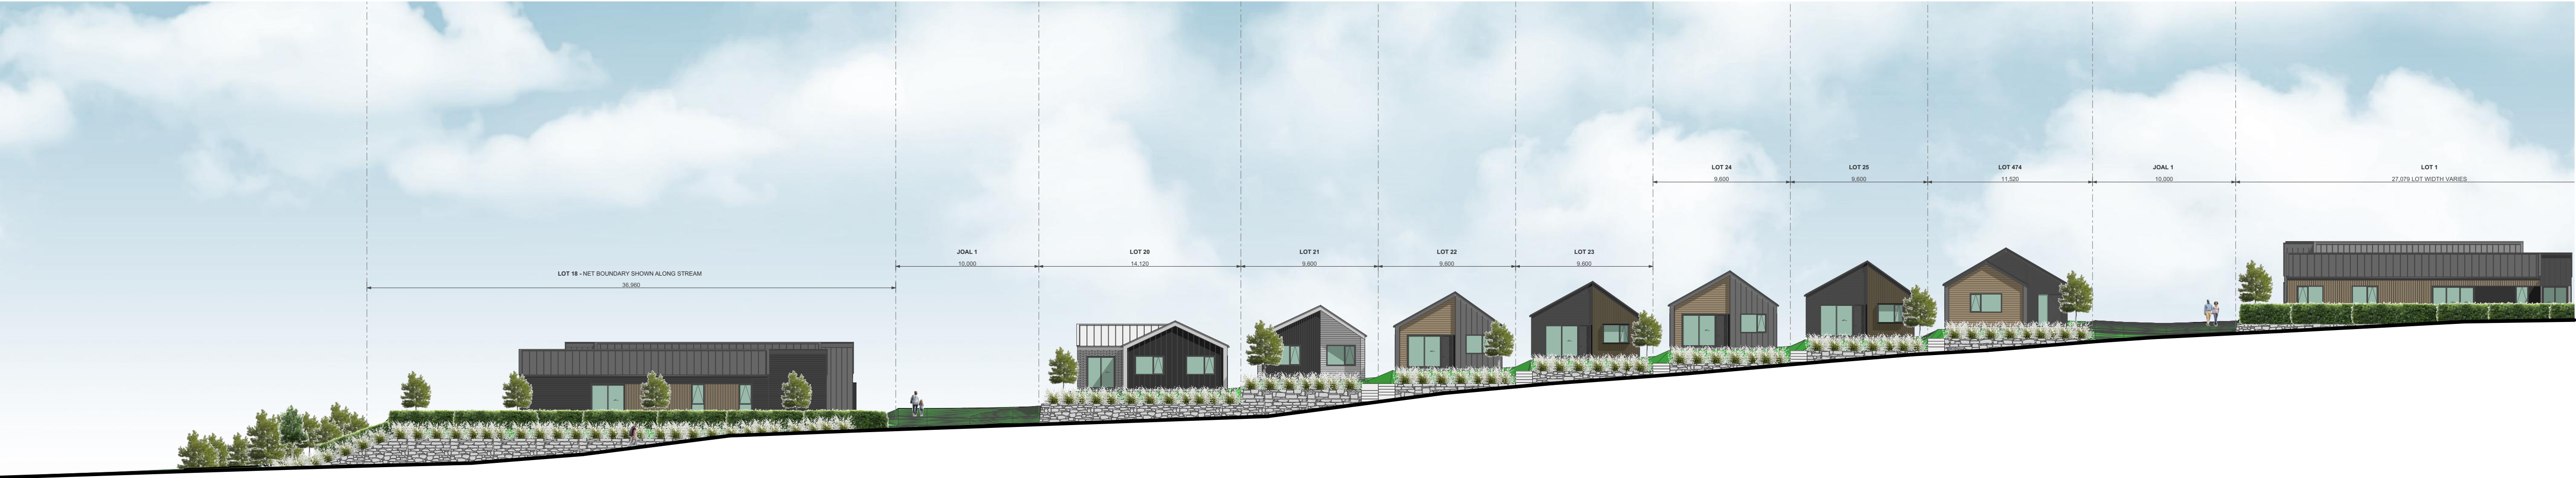

3

ELEVATION - STAGE 1A-1 - LOTS 18-25


1:250



2

ELEVATION - STAGE 1A-1 - LOTS 18-25


1:100

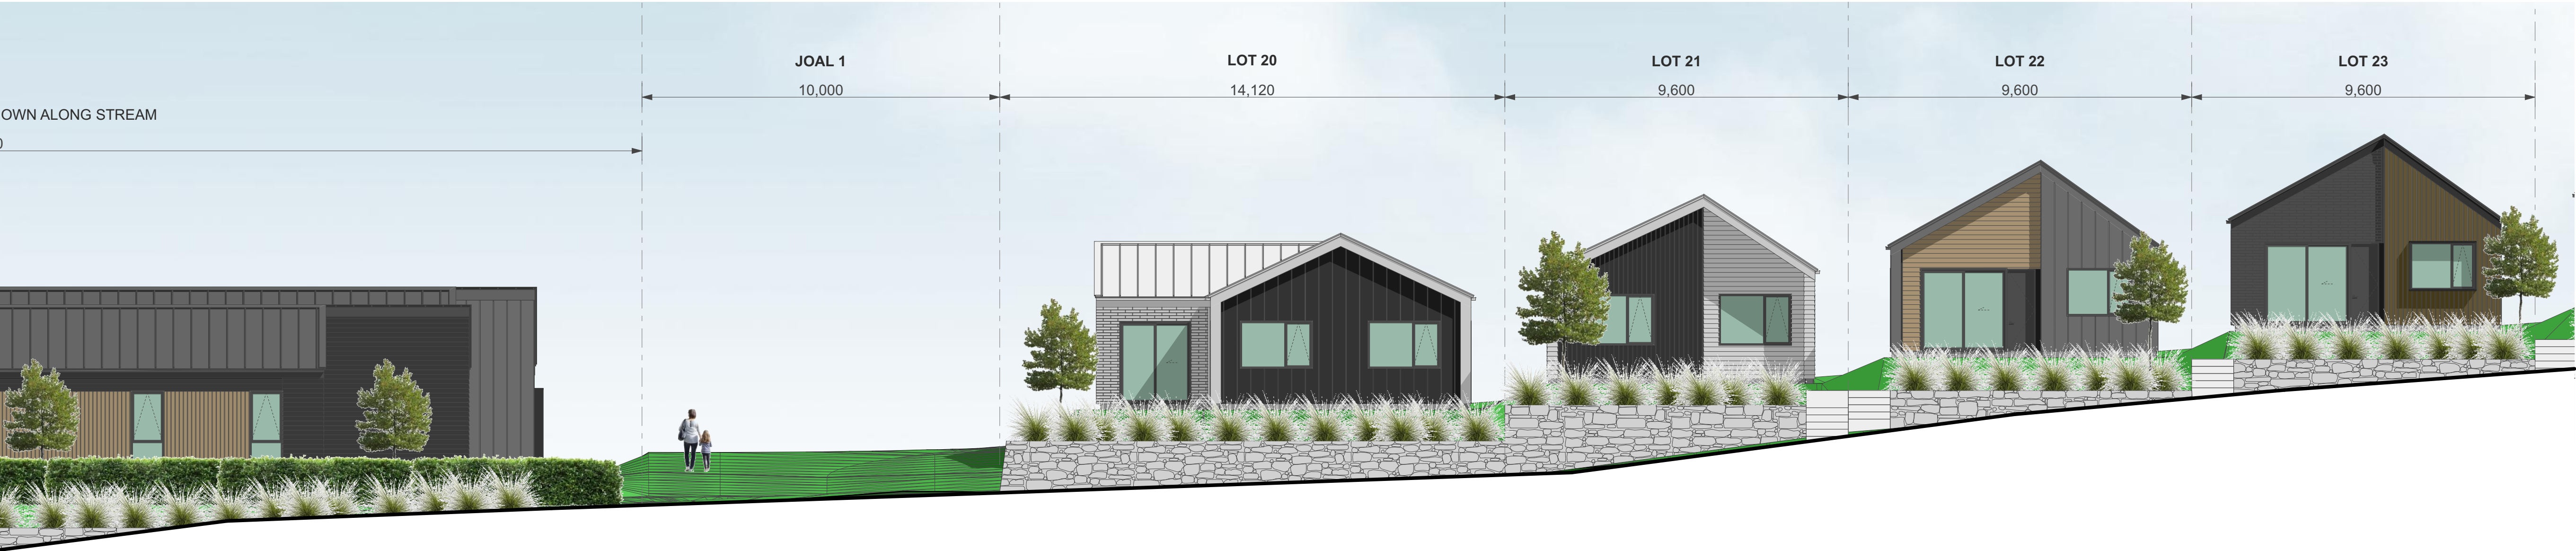

4

ELEVATION - STAGE 1A-1 - LOTS 18-25

1:100

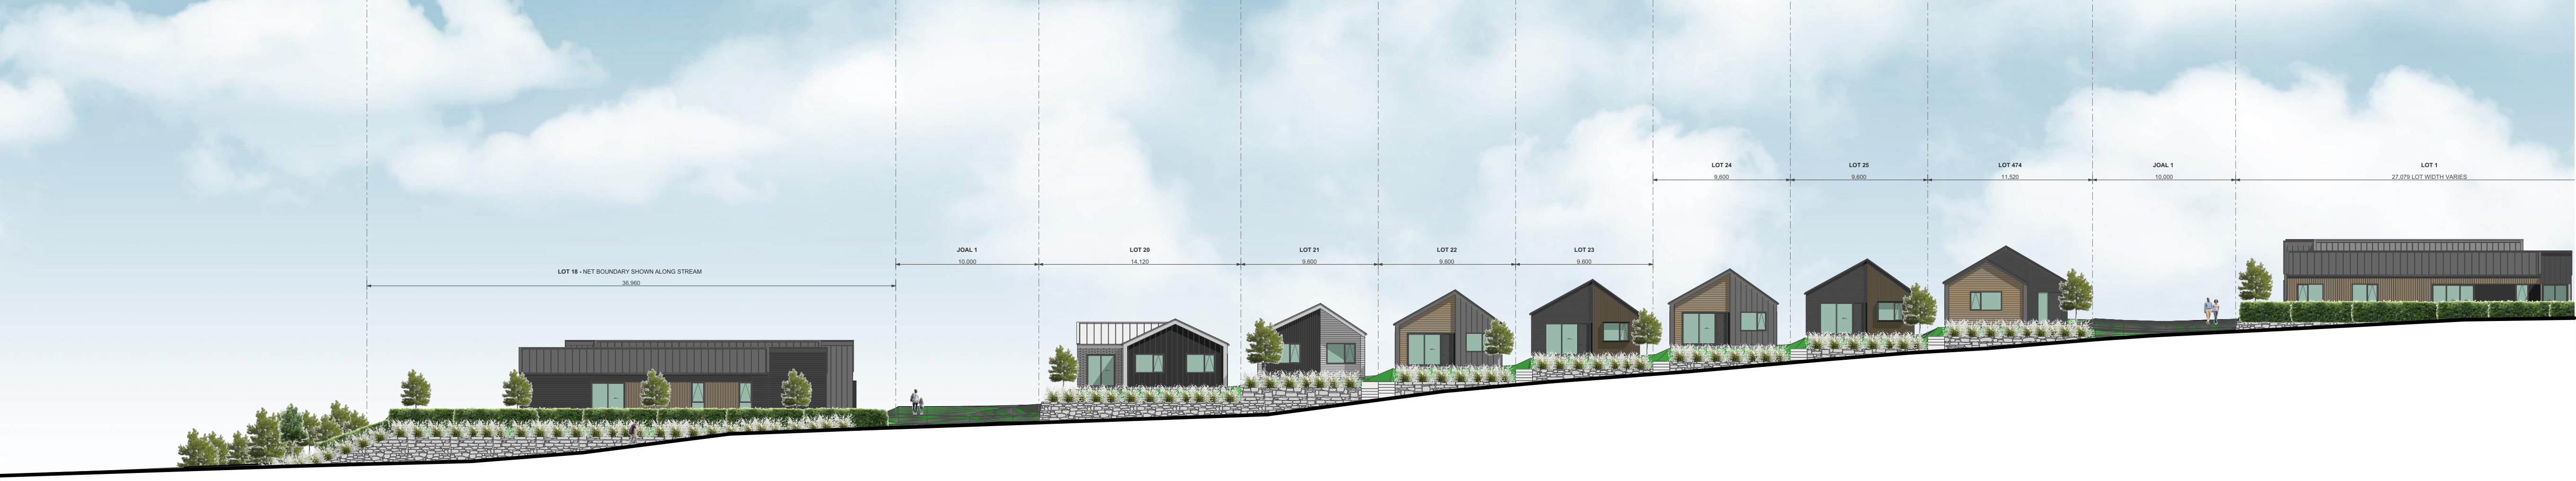

1

ELEVATION - STAGE 1A-1 - LOTS 18-25

1:250





2

ELEVATION - STAGE 1A-1 - LOTS 18-25

1:100

TERRA STUDIO

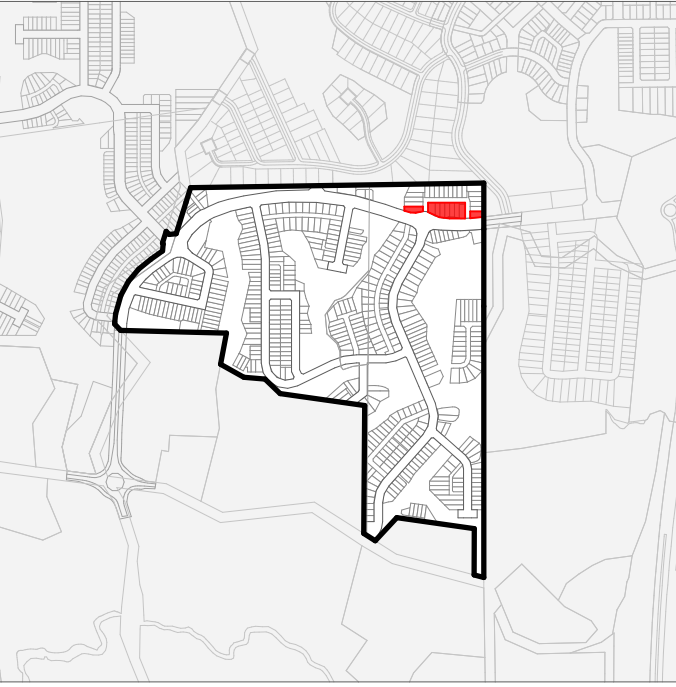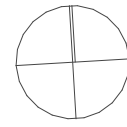

PROJECT KEY

NOTES

LOT BOUNDARIES AND DIMENSIONS SHOWN ARE APPROXIMATE ONLY - ELEVATION PLANES DO NOT RUN PARALLEL TO ROAD FRONTAGES IN ALL CASES. FOR SPECIFIC INFORMATION, REFER TO THE CIVIL ENGINEER'S SCHEME PLANS.

BOTH PRIVATE AND PUBLIC LANDSCAPE FEATURES SHOWN ARE INDICATIVE ONLY - FOR DETAILED DESIGN REFER TO THE LANDSCAPE ARCHITECT'S DRAWINGS.

3D MODEL TRIANGULATION MAY BE VISIBLE IN SOME AREAS - REFER TO THE CIVIL CONTOUR PLANS FOR CLARITY.

IN THE CASE OF ANY DISCREPANCIES BETWEEN THE ELEVATIONS SHOWN ON THIS SHEET AND THOSE REFERENCED IN THE TYPOLOGY PLAN BOOK, THE LATTER SHALL TAKE PRECEDENCE.

IN THE CASE OF ANY DISCREPANCIES BETWEEN THE LOT NUMBERS SHOWN ON THIS SHEET AND THOSE REFERENCED IN THE CIVIL ENGINEER'S SCHEME PLANS, THE LATTER SHALL TAKE PRECEDENCE.

CLIENT VINEWAY LIMITED

PROJECT NAME DELMORE - STAGE 1

DRAWING TITLE ELEVATIONS - STAGE 1A-1 / LOTS 18-25

SCALE 1:15000

REVISION NO. B

DRAWING NO.

A-S1-2-02



2

ELEVATION - STAGE 1A-1 - LOTS 26-31

1:250



3

ELEVATION - STAGE 1A-1 - LOTS 26-31

1:100



4

ELEVATION - STAGE 1A-1 - LOTS 26-31

1:100

TERRA STUDIO

PROJECT KEY

NOTES

LOT BOUNDARIES AND DIMENSIONS SHOWN ARE APPROXIMATE ONLY - ELEVATION PLANES DO NOT RUN PARALLEL TO ROAD FRONTAGES IN ALL CASES. FOR SPECIFIC INFORMATION, REFER TO THE CIVIL ENGINEER'S SCHEME PLANS.

BOTH PRIVATE AND PUBLIC LANDSCAPE FEATURES SHOWN ARE INDICATIVE ONLY - FOR DETAILED DESIGN REFER TO THE LANDSCAPE ARCHITECT'S DRAWINGS.

3D MODEL TRIANGULATION MAY BE VISIBLE IN SOME AREAS - REFER TO THE CIVIL CONTOUR PLANS FOR CLARITY.

IN THE CASE OF ANY DISCREPANCIES BETWEEN THE ELEVATIONS SHOWN ON THIS SHEET AND THOSE REFERENCED IN THE TYPOLOGY PLAN BOOK, THE LATTER SHALL TAKE PRECEDENCE.

IN THE CASE OF ANY DISCREPANCIES BETWEEN THE LOT NUMBERS SHOWN ON THIS SHEET AND THOSE REFERENCED IN THE CIVIL ENGINEER'S SCHEME PLANS, THE LATTER SHALL TAKE PRECEDENCE.

CLIENT

VINEWAY LIMITED

PROJECT NAME

DELMORE - STAGE 1

DRAWING TITLE

ELEVATIONS - STAGE 1A-1 / LOTS 26-31

SCALE

1:15000

REVISION NO.

B

DRAWING NO.

A-S1-2-03



2

ELEVATION - STAGE 1A-1 - LOTS 26-31

1:250





3

ELEVATION - STAGE 1A-1 - LOTS 26-31

1:100

TERRA STUDIO

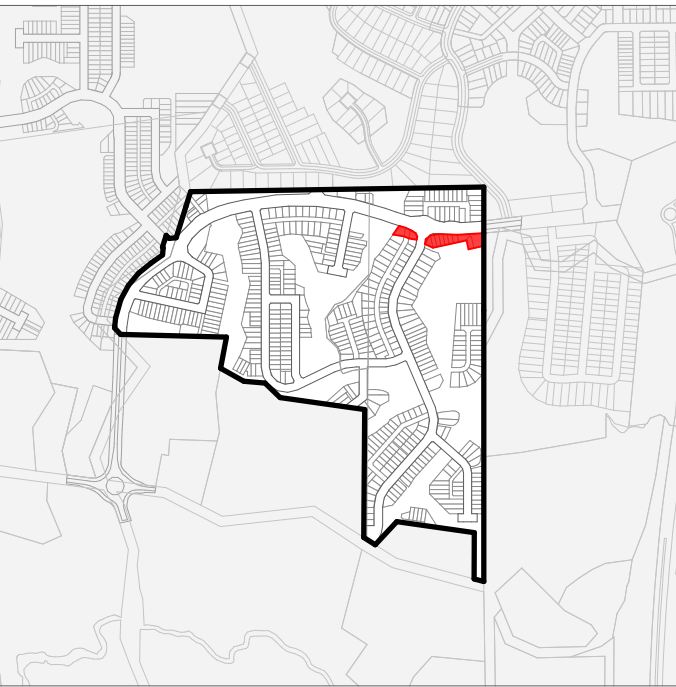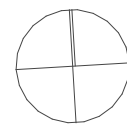

PROJECT KEY

NOTES

LOT BOUNDARIES AND DIMENSIONS SHOWN ARE APPROXIMATE ONLY - ELEVATION PLANES DO NOT RUN PARALLEL TO ROAD FRONTAGES IN ALL CASES. FOR SPECIFIC INFORMATION, REFER TO THE CIVIL ENGINEER'S SCHEME PLANS.

BOTH PRIVATE AND PUBLIC LANDSCAPE FEATURES SHOWN ARE INDICATIVE ONLY - FOR DETAILED DESIGN REFER TO THE LANDSCAPE ARCHITECT'S DRAWINGS.

3D MODEL TRIANGULATION MAY BE VISIBLE IN SOME AREAS - REFER TO THE CIVIL CONTOUR PLANS FOR CLARITY.

IN THE CASE OF ANY DISCREPANCIES BETWEEN THE ELEVATIONS SHOWN ON THIS SHEET AND THOSE REFERENCED IN THE TYPOLOGY PLAN BOOK, THE LATTER SHALL TAKE PRECEDENCE.

IN THE CASE OF ANY DISCREPANCIES BETWEEN THE LOT NUMBERS SHOWN ON THIS SHEET AND THOSE REFERENCED IN THE CIVIL ENGINEER'S SCHEME PLANS, THE LATTER SHALL TAKE PRECEDENCE.

CLIENT VINEWAY LIMITED

PROJECT NAME DELMORE - STAGE 1

DRAWING TITLE ELEVATIONS - STAGE 1A-1 / LOTS 26-31

SCALE 1:15000

REVISION NO. B

DRAWING NO.

A-S1-2-04



2

ELEVATION - STAGE 1A-1 - LOTS 32-40

1:250



3

ELEVATION - STAGE 1A-1 - LOTS 32-40

1:100



4

ELEVATION - STAGE 1A-1 - LOTS 32-40

1:100

TERRA STUDIO

PROJECT KEY

NOTES

LOT BOUNDARIES AND DIMENSIONS SHOWN ARE APPROXIMATE ONLY - ELEVATION PLANES DO NOT RUN PARALLEL TO ROAD FRONTAGES IN ALL CASES. FOR SPECIFIC INFORMATION, REFER TO THE CIVIL ENGINEER'S SCHEME PLANS.

BOTH PRIVATE AND PUBLIC LANDSCAPE FEATURES SHOWN ARE INDICATIVE ONLY - FOR DETAILED DESIGN REFER TO THE LANDSCAPE ARCHITECT'S DRAWINGS.

3D MODEL TRIANGULATION MAY BE VISIBLE IN SOME AREAS - REFER TO THE CIVIL CONTOUR PLANS FOR CLARITY.

IN THE CASE OF ANY DISCREPANCIES BETWEEN THE ELEVATIONS SHOWN ON THIS SHEET AND THOSE REFERENCED IN THE TYPOLOGY PLAN BOOK, THE LATTER SHALL TAKE PRECEDENCE.

IN THE CASE OF ANY DISCREPANCIES BETWEEN THE LOT NUMBERS SHOWN ON THIS SHEET AND THOSE REFERENCED IN THE CIVIL ENGINEER'S SCHEME PLANS, THE LATTER SHALL TAKE PRECEDENCE.

CLIENT

VINEWAY LIMITED

PROJECT NAME

DELMORE - STAGE 1

DRAWING TITLE

ELEVATIONS - STAGE 1A-1 / LOTS 32-40

SCALE

1:15000

REVISION NO.

B

DRAWING NO.

A-S1-2-05



2

ELEVATION - STAGE 1A-1 - LOTS 32-40

1:250



3

ELEVATION - STAGE 1A-1 - LOTS 32-40

1:100

TERRA STUDIO

PROJECT KEY

NOTES

LOT BOUNDARIES AND DIMENSIONS SHOWN ARE APPROXIMATE ONLY - ELEVATION PLANES DO NOT RUN PARALLEL TO ROAD FRONTAGES IN ALL CASES. FOR SPECIFIC INFORMATION, REFER TO THE CIVIL ENGINEER'S SCHEME PLANS.

BOTH PRIVATE AND PUBLIC LANDSCAPE FEATURES SHOWN ARE INDICATIVE ONLY - FOR DETAILED DESIGN REFER TO THE LANDSCAPE ARCHITECT'S DRAWINGS.

3D MODEL TRIANGULATION MAY BE VISIBLE IN SOME AREAS - REFER TO THE CIVIL CONTOUR PLANS FOR CLARITY.

IN THE CASE OF ANY DISCREPANCIES BETWEEN THE ELEVATIONS SHOWN ON THIS SHEET AND THOSE REFERENCED IN THE TYPOLOGY PLAN BOOK, THE LATTER SHALL TAKE PRECEDENCE.

IN THE CASE OF ANY DISCREPANCIES BETWEEN THE LOT NUMBERS SHOWN ON THIS SHEET AND THOSE REFERENCED IN THE CIVIL ENGINEER'S SCHEME PLANS, THE LATTER SHALL TAKE PRECEDENCE.

CLIENT

VINEWAY LIMITED

PROJECT NAME

DELMORE - STAGE 1

DRAWING TITLE

ELEVATIONS - STAGE 1A-1 / LOTS 32-40

SCALE


1:15000

REVISION NO.

B

DRAWING NO.


A-S1-2-06

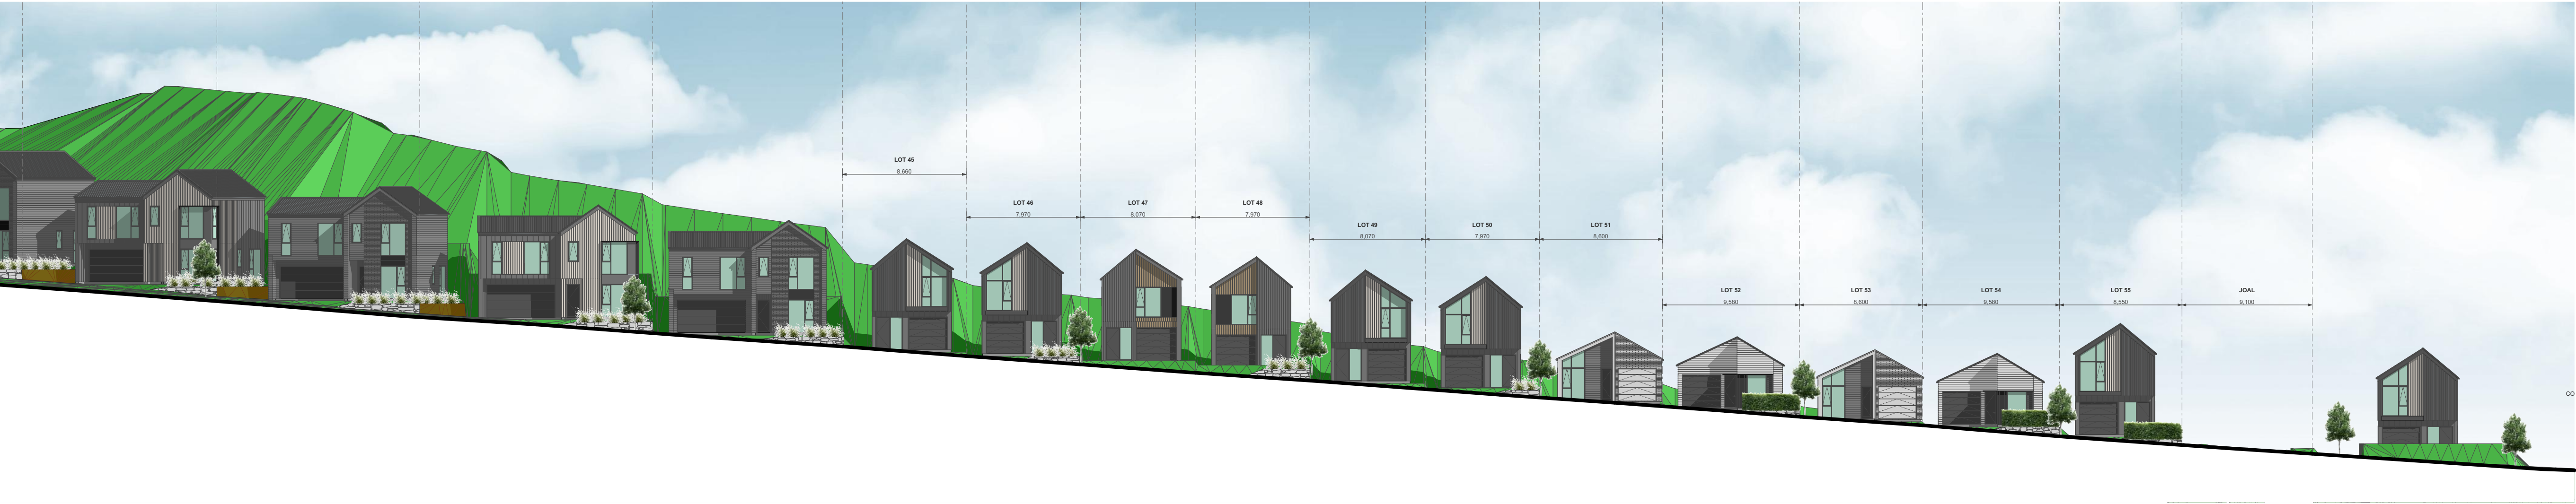

2

ELEVATION - STAGE 1A-1 - LOTS 41-55

1:250

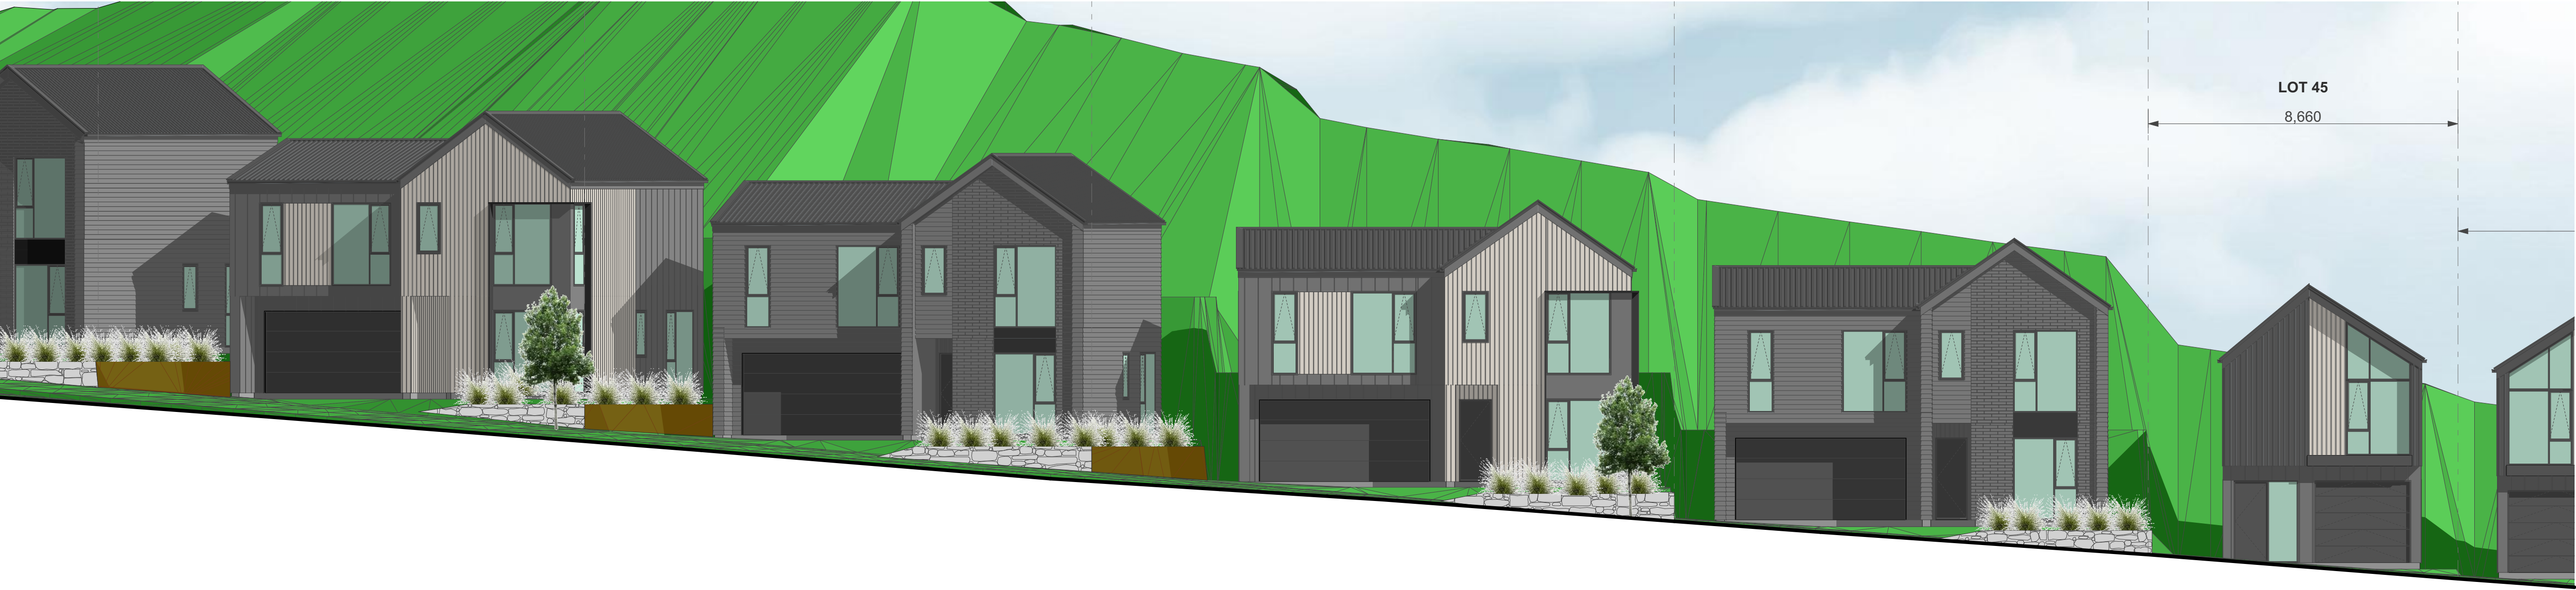

3

ELEVATION - STAGE 1A-1 - LOTS 41-55

1:100



4

ELEVATION - STAGE 1A-1 - LOTS 41-55

1:100

TERRA STUDIO

PROJECT KEY

NOTES

LOT BOUNDARIES AND DIMENSIONS SHOWN ARE APPROXIMATE ONLY - ELEVATION PLANES DO NOT RUN PARALLEL TO ROAD FRONTAGES IN ALL CASES. FOR SPECIFIC INFORMATION, REFER TO THE CIVIL ENGINEER'S SCHEME PLANS.

BOTH PRIVATE AND PUBLIC LANDSCAPE FEATURES SHOWN ARE INDICATIVE ONLY - FOR DETAILED DESIGN REFER TO THE LANDSCAPE ARCHITECT'S DRAWINGS.

3D MODEL TRIANGULATION MAY BE VISIBLE IN SOME AREAS - REFER TO THE CIVIL CONTOUR PLANS FOR CLARITY.

IN THE CASE OF ANY DISCREPANCIES BETWEEN THE ELEVATIONS SHOWN ON THIS SHEET AND THOSE REFERENCED IN THE TYPOLOGY PLAN BOOK, THE LATTER SHALL TAKE PRECEDENCE.

IN THE CASE OF ANY DISCREPANCIES BETWEEN THE LOT NUMBERS SHOWN ON THIS SHEET AND THOSE REFERENCED IN THE CIVIL ENGINEER'S SCHEME PLANS, THE LATTER SHALL TAKE PRECEDENCE.

CLIENT

VINEWAY LIMITED

PROJECT NAME

DELMORE - STAGE 1

DRAWING TITLE

ELEVATIONS - STAGE 1A-1 / LOTS 41-55

SCALE


1:15000

REVISION NO.

B

DRAWING NO.

A-S1-2-07

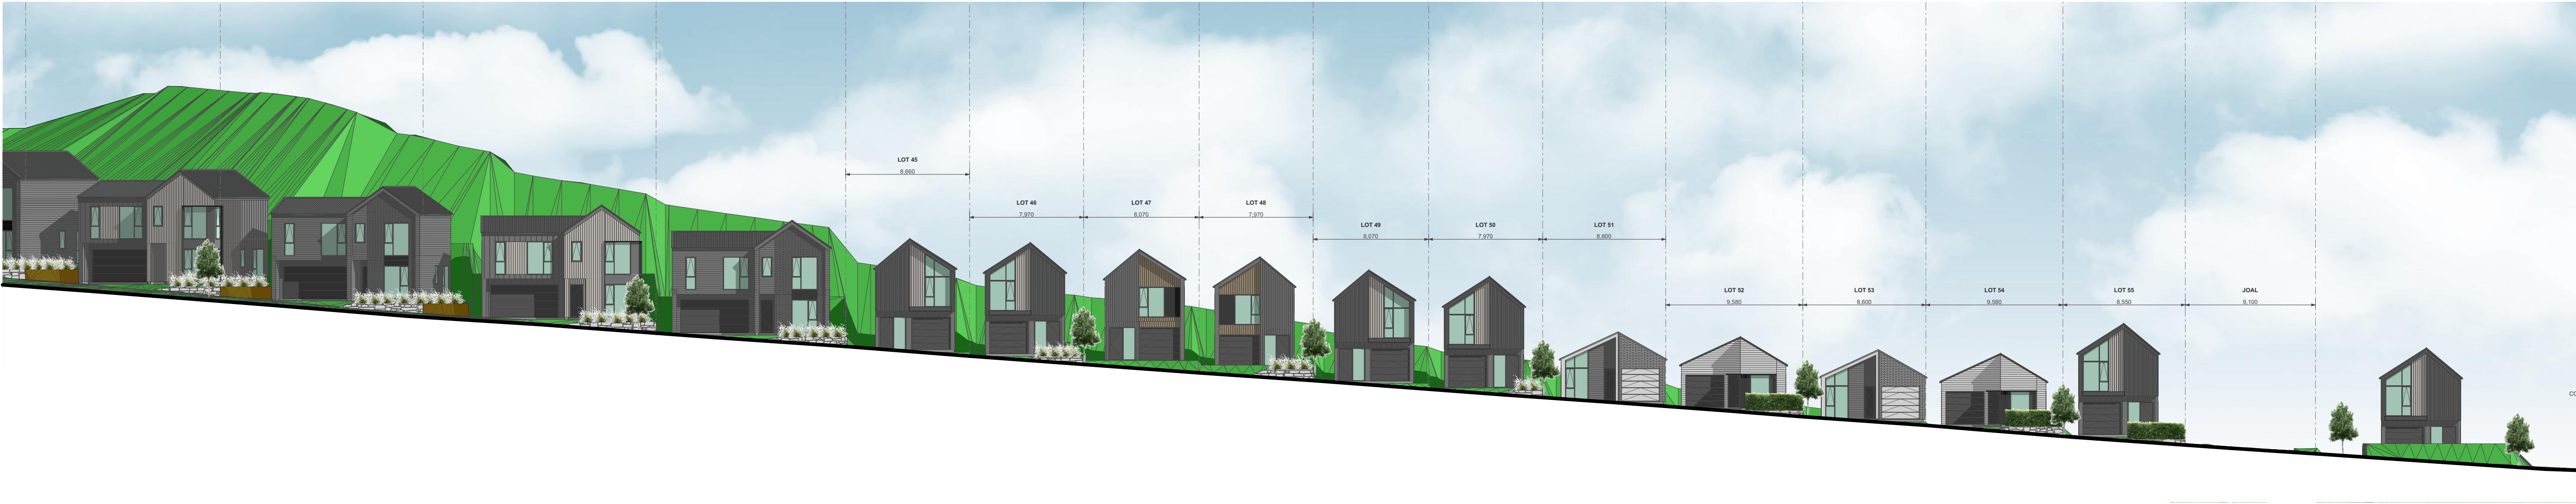

4

ELEVATION - STAGE 1A-1 - LOTS 41-55

1:250





2

ELEVATION - STAGE 1A-1 - LOTS 41-55

1:100

TERRA STUDIO

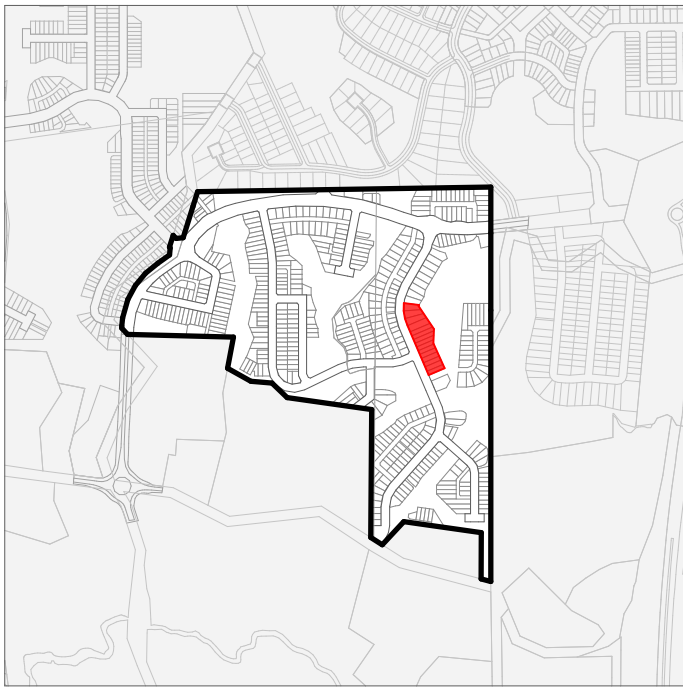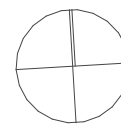

PROJECT KEY

NOTES

LOT BOUNDARIES AND DIMENSIONS SHOWN ARE APPROXIMATE ONLY - ELEVATION PLANES DO NOT RUN PARALLEL TO ROAD FRONTAGES IN ALL CASES. FOR SPECIFIC INFORMATION, REFER TO THE CIVIL ENGINEER'S SCHEME PLANS.

BOTH PRIVATE AND PUBLIC LANDSCAPE FEATURES SHOWN ARE INDICATIVE ONLY - FOR DETAILED DESIGN REFER TO THE LANDSCAPE ARCHITECT'S DRAWINGS.

3D MODEL TRIANGULATION MAY BE VISIBLE IN SOME AREAS - REFER TO THE CIVIL CONTOUR PLANS FOR CLARITY.

IN THE CASE OF ANY DISCREPANCIES BETWEEN THE ELEVATIONS SHOWN ON THIS SHEET AND THOSE REFERENCED IN THE TYPOLOGY PLAN BOOK, THE LATTER SHALL TAKE PRECEDENCE.

IN THE CASE OF ANY DISCREPANCIES BETWEEN THE LOT NUMBERS SHOWN ON THIS SHEET AND THOSE REFERENCED IN THE CIVIL ENGINEER'S SCHEME PLANS, THE LATTER SHALL TAKE PRECEDENCE.

CLIENT VINEWAY LIMITED

PROJECT NAME DELMORE - STAGE 1


DRAWING TITLE ELEVATIONS - STAGE 1A-1 / LOTS 41-55

SCALE 1:15000

REVISION NO. B

DRAWING NO.

A-S1-2-08

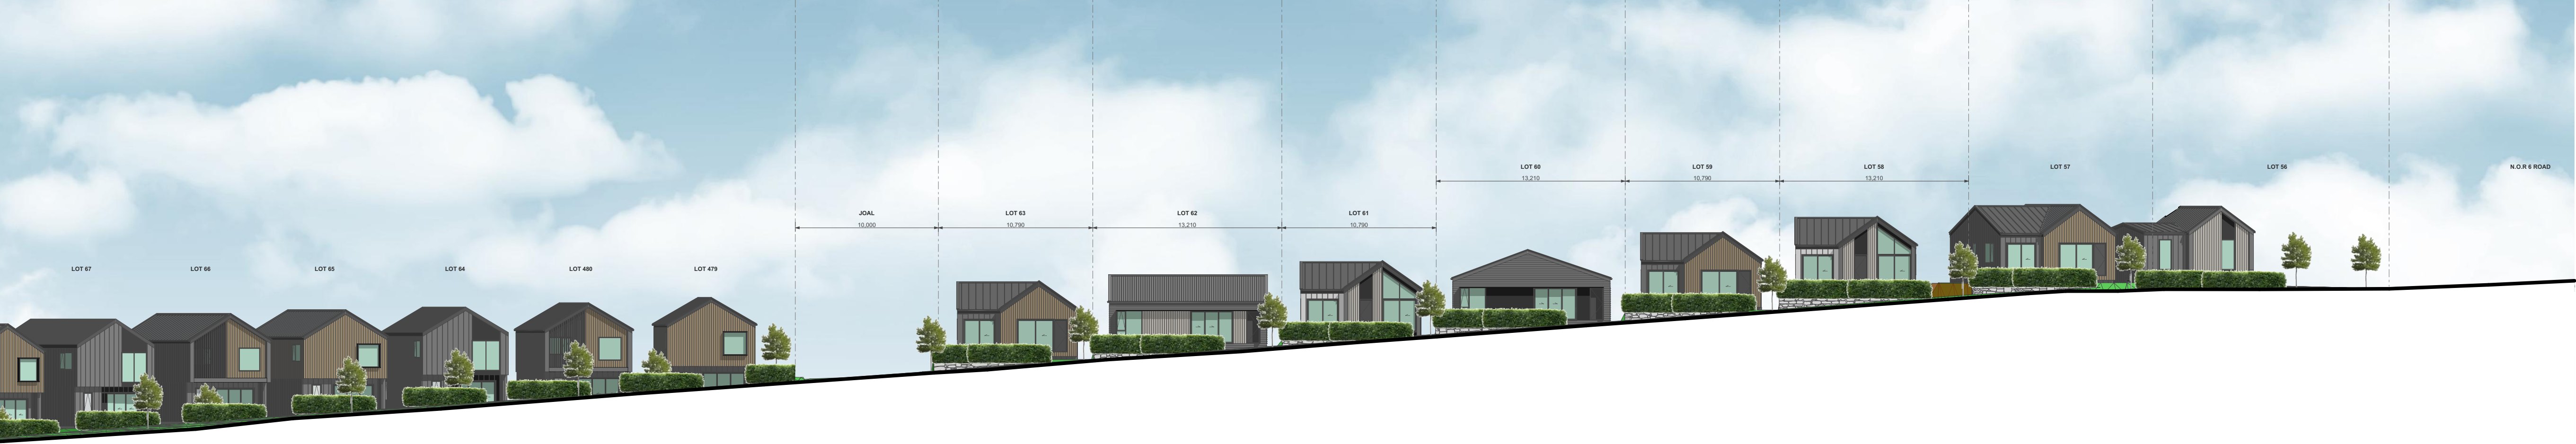

2

ELEVATION - STAGE 1A-1 - LOTS 56-67

1:250

TERRA STUDIO



3

ELEVATION - STAGE 1A-1 - LOTS 56-67

1:100



4

ELEVATION - STAGE 1A-1 - LOTS 56-67

1:100

PROJECT KEY

NOTES

LOT BOUNDARIES AND DIMENSIONS SHOWN ARE APPROXIMATE ONLY - ELEVATION PLANES DO NOT RUN PARALLEL TO ROAD FRONTAGES IN ALL CASES. FOR SPECIFIC INFORMATION, REFER TO THE CIVIL ENGINEER'S SCHEME PLANS.

BOTH PRIVATE AND PUBLIC LANDSCAPE FEATURES SHOWN ARE INDICATIVE ONLY - FOR DETAILED DESIGN REFER TO THE LANDSCAPE ARCHITECT'S DRAWINGS.


3D MODEL TRIANGULATION MAY BE VISIBLE IN SOME AREAS - REFER TO THE CIVIL CONTOUR PLANS FOR CLARITY.

IN THE CASE OF ANY DISCREPANCIES BETWEEN THE ELEVATIONS SHOWN ON THIS SHEET AND THOSE REFERENCED IN THE TYPOLOGY PLAN BOOK, THE LATTER SHALL TAKE PRECEDENCE.

IN THE CASE OF ANY DISCREPANCIES BETWEEN THE LOT NUMBERS SHOWN ON THIS SHEET AND THOSE REFERENCED IN THE CIVIL ENGINEER'S SCHEME PLANS, THE LATTER SHALL TAKE PRECEDENCE.

CLIENT	VINEWAY LIMITED
PROJECT NAME	DELMORE - STAGE 1
DRAWING TITLE	ELEVATIONS - STAGE 1A-1 / LOTS 56-67
SCALE	1:15000
REVISION NO.	B
DRAWING NO.	

A-S1-2-09

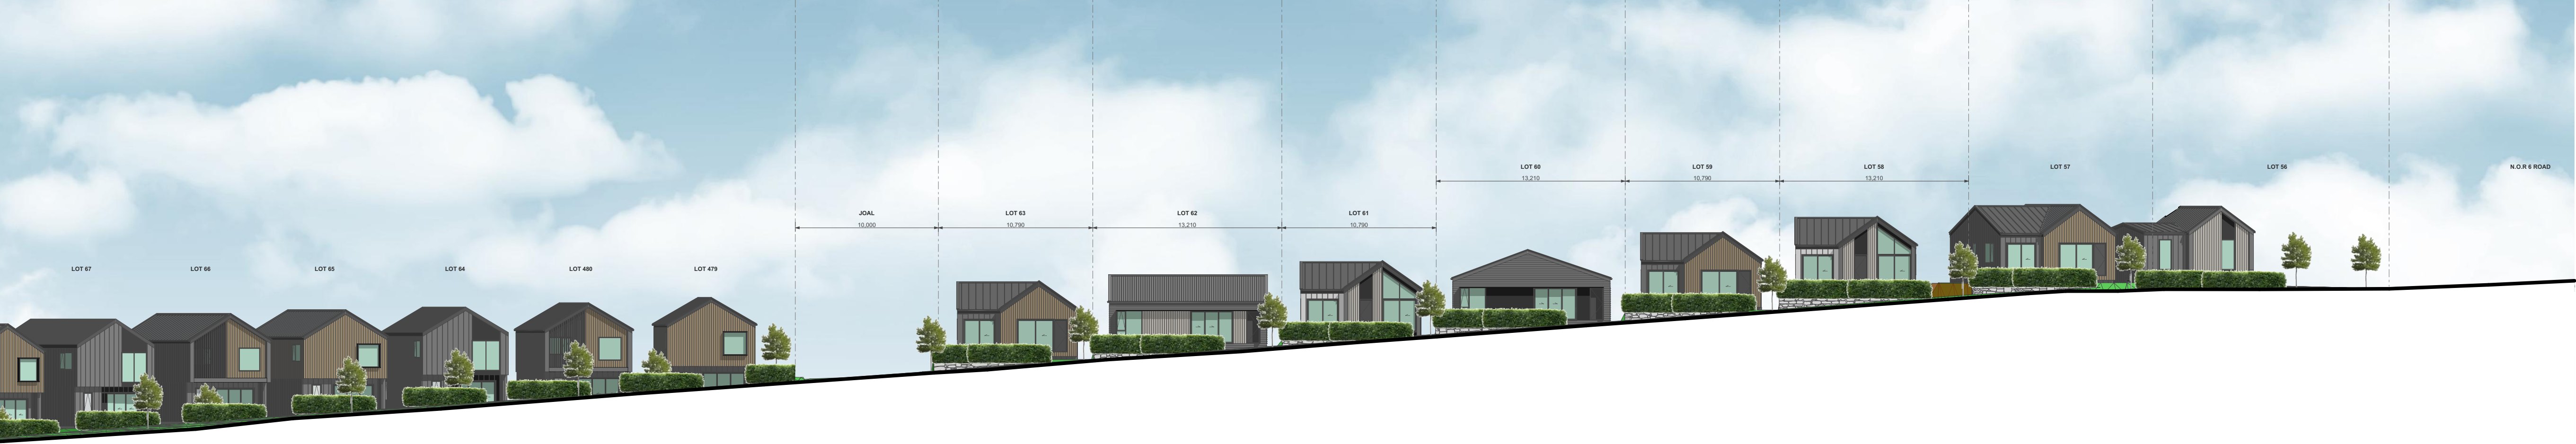

2

ELEVATION - STAGE 1A-1 - LOTS 56-67

1:250



3

ELEVATION - STAGE 1A-1 - LOTS 56-67

1:100

TERRA STUDIO

PROJECT KEY

NOTES

LOT BOUNDARIES AND DIMENSIONS SHOWN ARE APPROXIMATE ONLY - ELEVATION PLANES DO NOT RUN PARALLEL TO ROAD FRONTAGES IN ALL CASES. FOR SPECIFIC INFORMATION, REFER TO THE CIVIL ENGINEER'S SCHEME PLANS.

BOTH PRIVATE AND PUBLIC LANDSCAPE FEATURES SHOWN ARE INDICATIVE ONLY - FOR DETAILED DESIGN REFER TO THE LANDSCAPE ARCHITECT'S DRAWINGS.

3D MODEL TRIANGULATION MAY BE VISIBLE IN SOME AREAS - REFER TO THE CIVIL CONTOUR PLANS FOR CLARITY.

IN THE CASE OF ANY DISCREPANCIES BETWEEN THE ELEVATIONS SHOWN ON THIS SHEET AND THOSE REFERENCED IN THE TYPOLOGY PLAN BOOK, THE LATTER SHALL TAKE PRECEDENCE.

IN THE CASE OF ANY DISCREPANCIES BETWEEN THE LOT NUMBERS SHOWN ON THIS SHEET AND THOSE REFERENCED IN THE CIVIL ENGINEER'S SCHEME PLANS, THE LATTER SHALL TAKE PRECEDENCE.

CLIENT

VINEWAY LIMITED

PROJECT NAME

DELMORE - STAGE 1

DRAWING TITLE

ELEVATIONS - STAGE 1A-1 / LOTS 56-67

SCALE


1:15000

REVISION NO.

B

DRAWING NO.

A-S1-2-10

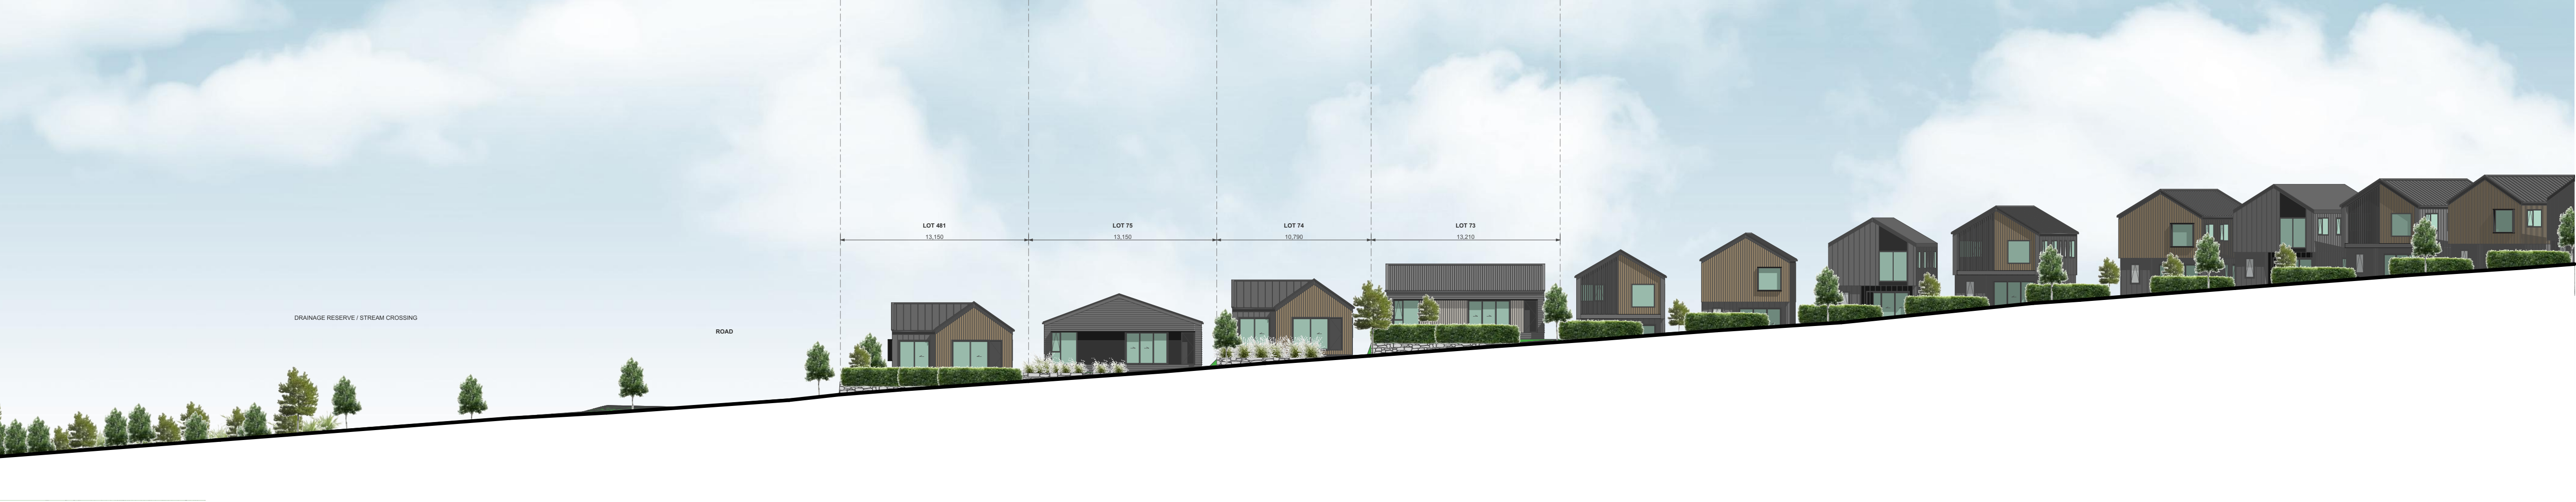

2

ELEVATION - STAGE 1A-1 - LOTS 67-75

1:250



3

ELEVATION - STAGE 1A-1 - LOTS 67-75

1:100



4

ELEVATION - STAGE 1A-1 - LOTS 67-75

1:100

TERRA STUDIO

PROJECT KEY

NOTES

LOT BOUNDARIES AND DIMENSIONS SHOWN ARE APPROXIMATE ONLY - ELEVATION PLANES DO NOT RUN PARALLEL TO ROAD FRONTAGES IN ALL CASES. FOR SPECIFIC INFORMATION, REFER TO THE CIVIL ENGINEER'S SCHEME PLANS.

BOTH PRIVATE AND PUBLIC LANDSCAPE FEATURES SHOWN ARE INDICATIVE ONLY - FOR DETAILED DESIGN REFER TO THE LANDSCAPE ARCHITECT'S DRAWINGS.

3D MODEL TRIANGULATION MAY BE VISIBLE IN SOME AREAS - REFER TO THE CIVIL CONTOUR PLANS FOR CLARITY.

IN THE CASE OF ANY DISCREPANCIES BETWEEN THE ELEVATIONS SHOWN ON THIS SHEET AND THOSE REFERENCED IN THE TYPOLOGY PLAN BOOK, THE LATTER SHALL TAKE PRECEDENCE.

IN THE CASE OF ANY DISCREPANCIES BETWEEN THE LOT NUMBERS SHOWN ON THIS SHEET AND THOSE REFERENCED IN THE CIVIL ENGINEER'S SCHEME PLANS, THE LATTER SHALL TAKE PRECEDENCE.

CLIENTVINEWAY LIMITED


PROJECT NAMEDELMORE - STAGE 1

DRAWING TITLEELEVATIONS - STAGE 1A-1 / LOTS 67-75

SCALE1:15000

REVISION NO.B

DRAWING NO.A-S1-2-11

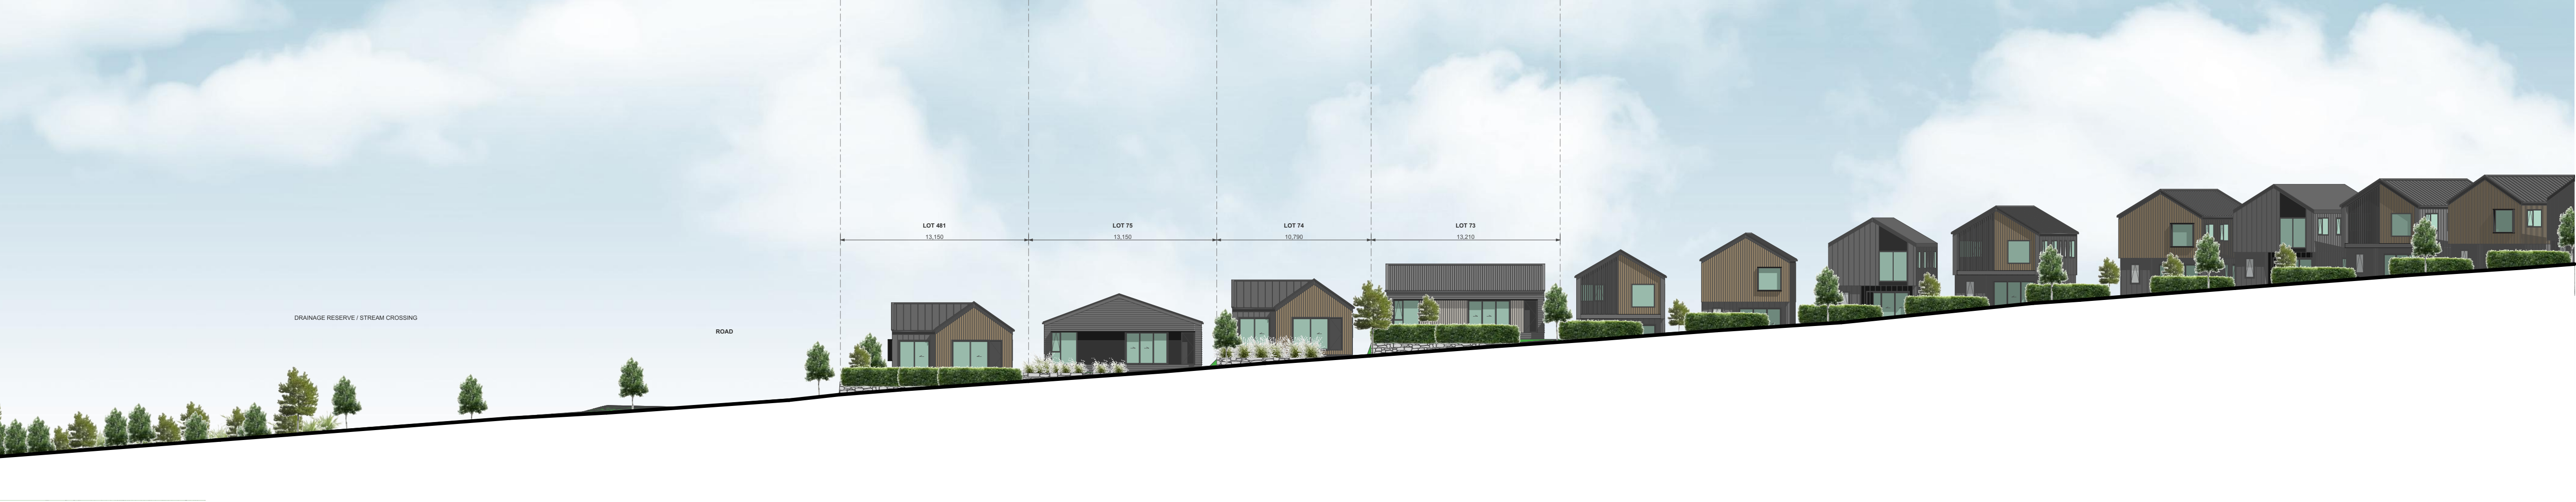

2

ELEVATION - STAGE 1A-1 - LOTS 67-75

1:250



3

ELEVATION - STAGE 1A-1 - LOTS 67-75

1:100

TERRA STUDIO

PROJECT KEY

NOTES

LOT BOUNDARIES AND DIMENSIONS SHOWN ARE APPROXIMATE ONLY - ELEVATION PLANES DO NOT RUN PARALLEL TO ROAD FRONTAGES IN ALL CASES. FOR SPECIFIC INFORMATION, REFER TO THE CIVIL ENGINEER'S SCHEME PLANS.

BOTH PRIVATE AND PUBLIC LANDSCAPE FEATURES SHOWN ARE INDICATIVE ONLY - FOR DETAILED DESIGN REFER TO THE LANDSCAPE ARCHITECT'S DRAWINGS.

3D MODEL TRIANGULATION MAY BE VISIBLE IN SOME AREAS - REFER TO THE CIVIL CONTOUR PLANS FOR CLARITY.

IN THE CASE OF ANY DISCREPANCIES BETWEEN THE ELEVATIONS SHOWN ON THIS SHEET AND THOSE REFERENCED IN THE TYPOLOGY PLAN BOOK, THE LATTER SHALL TAKE PRECEDENCE.

IN THE CASE OF ANY DISCREPANCIES BETWEEN THE LOT NUMBERS SHOWN ON THIS SHEET AND THOSE REFERENCED IN THE CIVIL ENGINEER'S SCHEME PLANS, THE LATTER SHALL TAKE PRECEDENCE.

CLIENT

VINEWAY LIMITED

PROJECT NAME

DELMORE - STAGE 1

DRAWING TITLE

ELEVATIONS - STAGE 1A-1 / LOTS 67-75

SCALE


1:15000

REVISION NO.

B

DRAWING NO.

A-S1-2-12

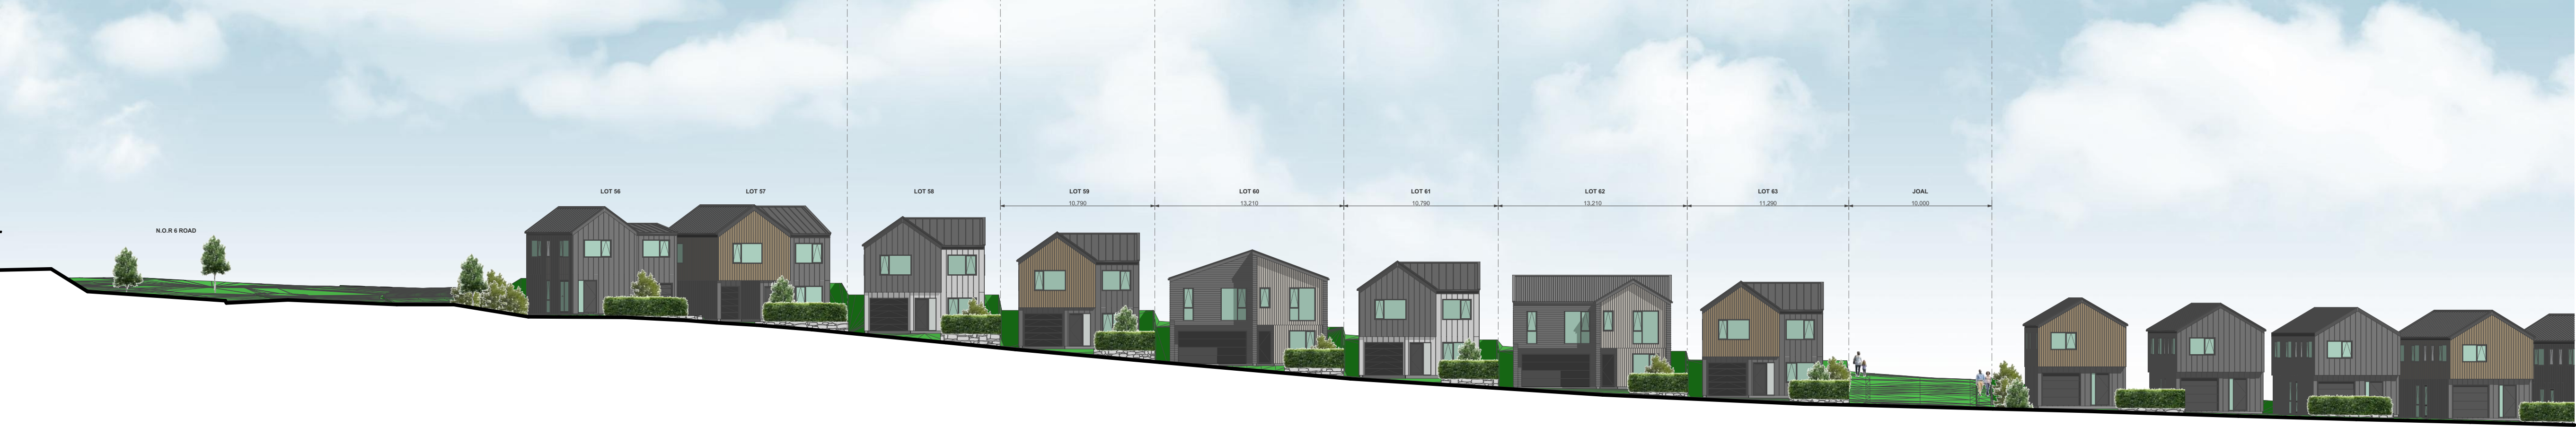

2

ELEVATION - STAGE 1A-1 - LOTS 56-66

1:250



3

ELEVATION - STAGE 1A-1 - LOTS 56-66

1:100



4

ELEVATION - STAGE 1A-1 - LOTS 56-66

1:100

TERRA STUDIO

PROJECT KEY

NOTES

LOT BOUNDARIES AND DIMENSIONS SHOWN ARE APPROXIMATE ONLY - ELEVATION PLANES DO NOT RUN PARALLEL TO ROAD FRONTAGES IN ALL CASES. FOR SPECIFIC INFORMATION, REFER TO THE CIVIL ENGINEER'S SCHEME PLANS.

BOTH PRIVATE AND PUBLIC LANDSCAPE FEATURES SHOWN ARE INDICATIVE ONLY - FOR DETAILED DESIGN REFER TO THE LANDSCAPE ARCHITECT'S DRAWINGS.

3D MODEL TRIANGULATION MAY BE VISIBLE IN SOME AREAS - REFER TO THE CIVIL CONTOUR PLANS FOR CLARITY.

IN THE CASE OF ANY DISCREPANCIES BETWEEN THE ELEVATIONS SHOWN ON THIS SHEET AND THOSE REFERENCED IN THE TYPOLOGY PLAN BOOK, THE LATTER SHALL TAKE PRECEDENCE.

IN THE CASE OF ANY DISCREPANCIES BETWEEN THE LOT NUMBERS SHOWN ON THIS SHEET AND THOSE REFERENCED IN THE CIVIL ENGINEER'S SCHEME PLANS, THE LATTER SHALL TAKE PRECEDENCE.

CLIENT

VINEWAY LIMITED

PROJECT NAME

DELMORE - STAGE 1

DRAWING TITLE

ELEVATIONS - STAGE 1A-1 / LOTS 56-66

SCALE


1:15000

REVISION NO.

B

DRAWING NO.

A-S1-2-13

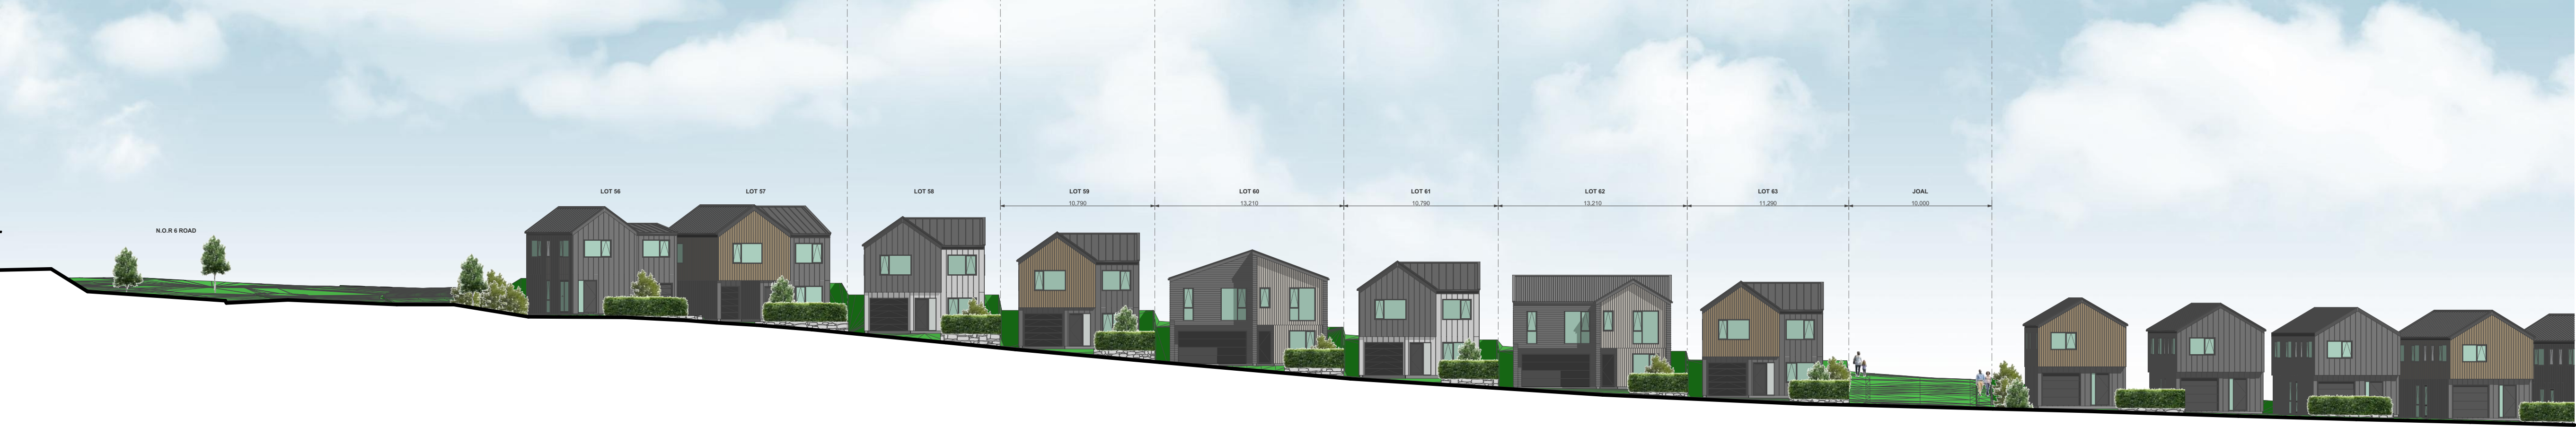

2

ELEVATION - STAGE 1A-1 - LOTS 56-66

1:250



3

ELEVATION - STAGE 1A-1 - LOTS 56-66

1:100

TERRA STUDIO

PROJECT KEY

NOTES

LOT BOUNDARIES AND DIMENSIONS SHOWN ARE APPROXIMATE ONLY - ELEVATION PLANES DO NOT RUN PARALLEL TO ROAD FRONTAGES IN ALL CASES. FOR SPECIFIC INFORMATION, REFER TO THE CIVIL ENGINEER'S SCHEME PLANS.

BOTH PRIVATE AND PUBLIC LANDSCAPE FEATURES SHOWN ARE INDICATIVE ONLY - FOR DETAILED DESIGN REFER TO THE LANDSCAPE ARCHITECT'S DRAWINGS.

3D MODEL TRIANGULATION MAY BE VISIBLE IN SOME AREAS - REFER TO THE CIVIL CONTOUR PLANS FOR CLARITY.

IN THE CASE OF ANY DISCREPANCIES BETWEEN THE ELEVATIONS SHOWN ON THIS SHEET AND THOSE REFERENCED IN THE TYPOLOGY PLAN BOOK, THE LATTER SHALL TAKE PRECEDENCE.

IN THE CASE OF ANY DISCREPANCIES BETWEEN THE LOT NUMBERS SHOWN ON THIS SHEET AND THOSE REFERENCED IN THE CIVIL ENGINEER'S SCHEME PLANS, THE LATTER SHALL TAKE PRECEDENCE.

CLIENT

VINEWAY LIMITED

PROJECT NAME

DELMORE - STAGE 1

DRAWING TITLE

ELEVATIONS - STAGE 1A-1 / LOTS 56-66

SCALE


1:15000

REVISION NO.

B

DRAWING NO.

A-S1-2-14

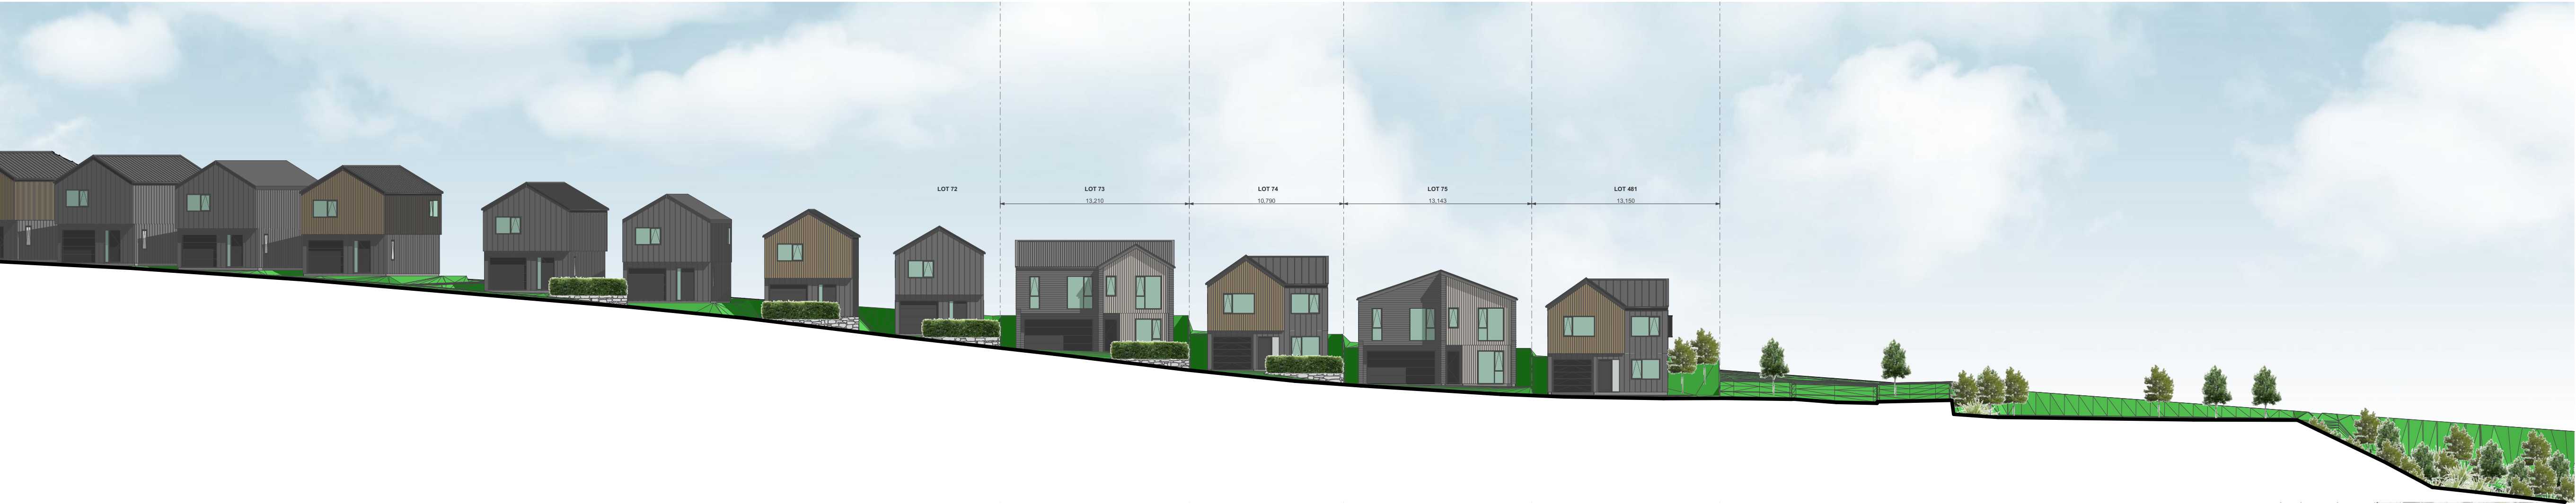

2

ELEVATION - STAGE 1A-1 - LOTS 67-75

1:250



3

ELEVATION - STAGE 1A-1 - LOTS 67-75

1:100



4

ELEVATION - STAGE 1A-1 - LOTS 67-75

1:100

TERRA STUDIO

PROJECT KEY

NOTES

LOT BOUNDARIES AND DIMENSIONS SHOWN ARE APPROXIMATE ONLY - ELEVATION PLANES DO NOT RUN PARALLEL TO ROAD FRONTAGES IN ALL CASES. FOR SPECIFIC INFORMATION, REFER TO THE CIVIL ENGINEER'S SCHEME PLANS.

BOTH PRIVATE AND PUBLIC LANDSCAPE FEATURES SHOWN ARE INDICATIVE ONLY - FOR DETAILED DESIGN REFER TO THE LANDSCAPE ARCHITECT'S DRAWINGS.

3D MODEL TRIANGULATION MAY BE VISIBLE IN SOME AREAS - REFER TO THE CIVIL CONTOUR PLANS FOR CLARITY.

IN THE CASE OF ANY DISCREPANCIES BETWEEN THE ELEVATIONS SHOWN ON THIS SHEET AND THOSE REFERENCED IN THE TYPOLOGY PLAN BOOK, THE LATTER SHALL TAKE PRECEDENCE.

IN THE CASE OF ANY DISCREPANCIES BETWEEN THE LOT NUMBERS SHOWN ON THIS SHEET AND THOSE REFERENCED IN THE CIVIL ENGINEER'S SCHEME PLANS, THE LATTER SHALL TAKE PRECEDENCE.

CLIENT

VINEWAY LIMITED

PROJECT NAME

DELMORE - STAGE 1

DRAWING TITLE

ELEVATIONS - STAGE 1A-1 / LOTS 67-75

SCALE


1:15000

REVISION NO.

B

DRAWING NO.


A-S1-2-15

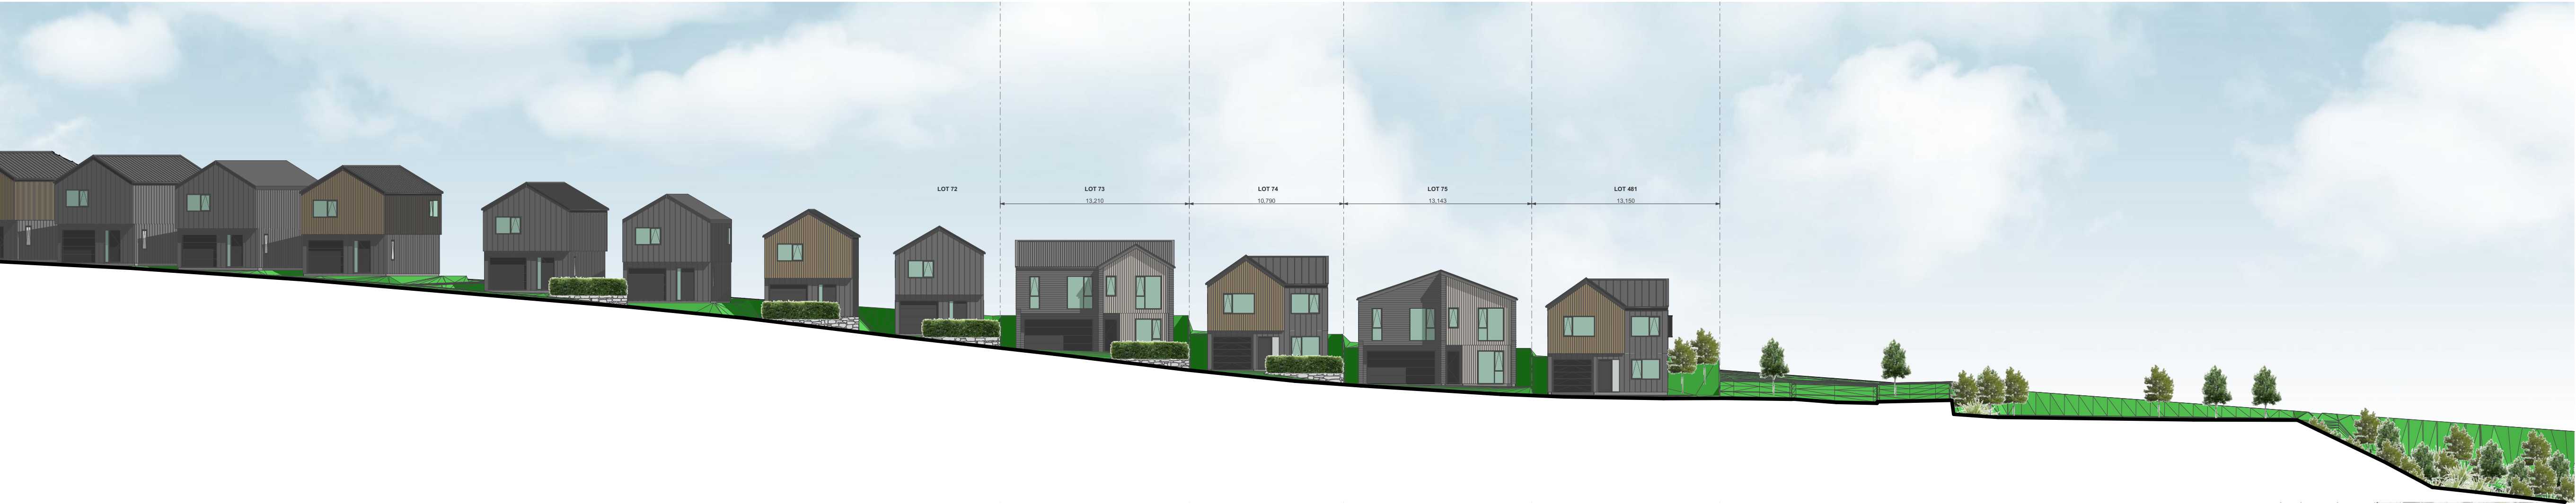

2

ELEVATION - STAGE 1A-1 - LOTS 67-75

1:250

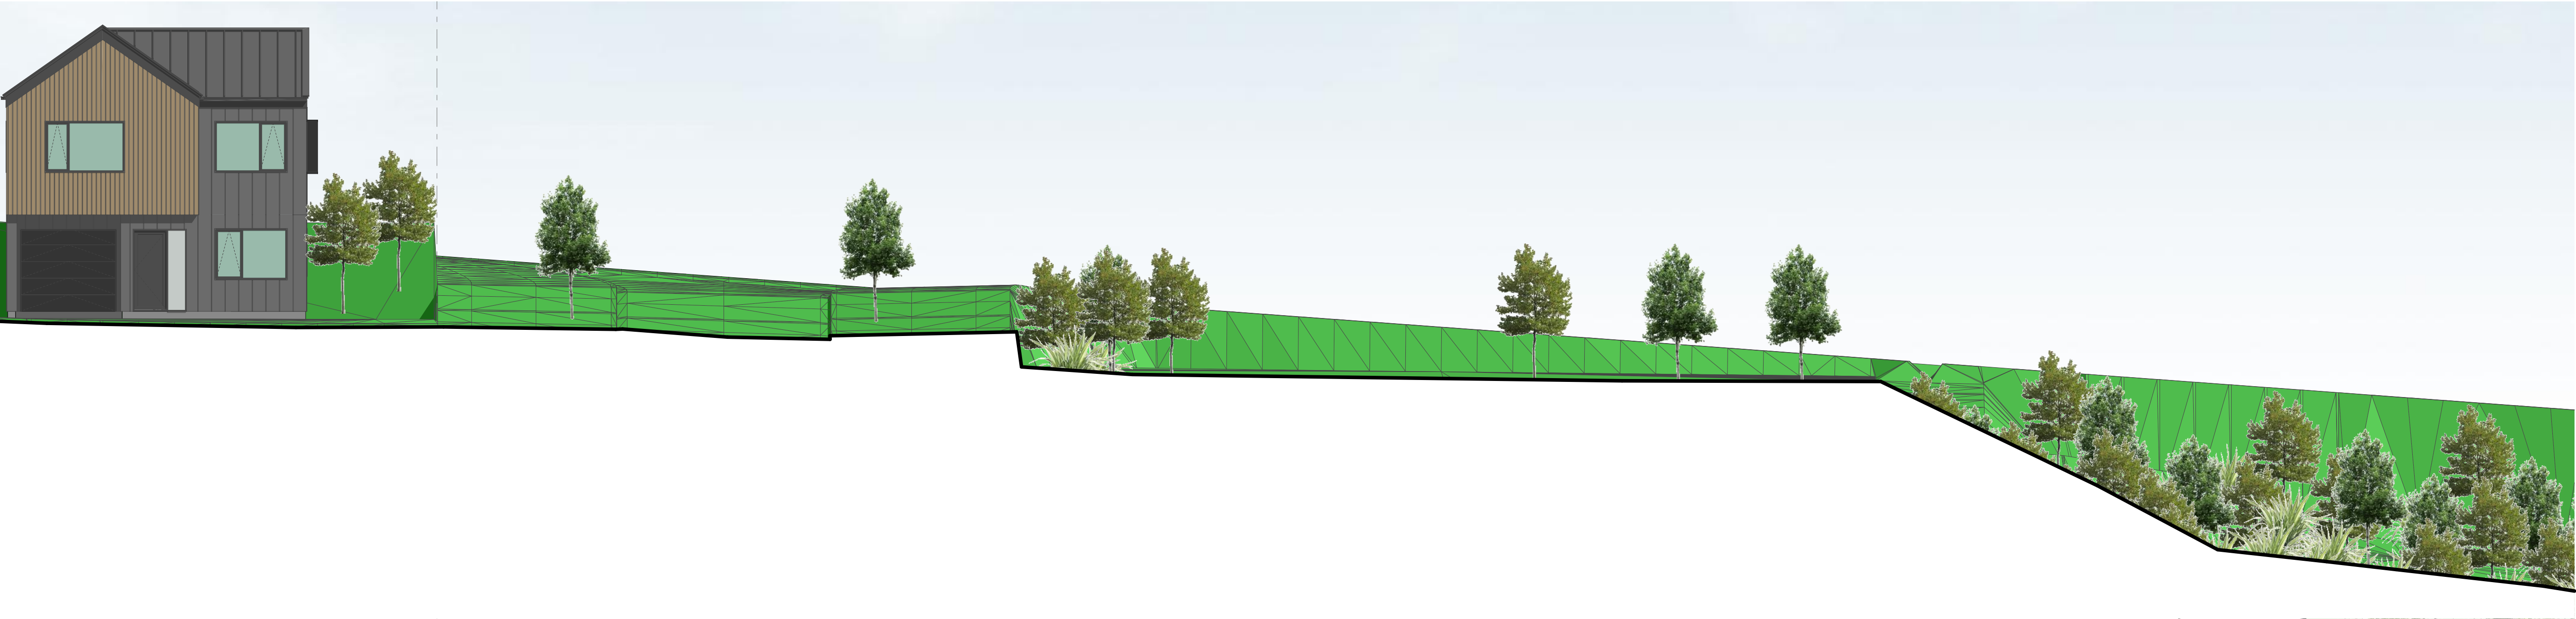

3

ELEVATION - STAGE 1A-1 - LOTS 67-75

1:100

TERRA STUDIO

PROJECT KEY

NOTES

LOT BOUNDARIES AND DIMENSIONS SHOWN ARE APPROXIMATE ONLY - ELEVATION PLANES DO NOT RUN PARALLEL TO ROAD FRONTAGES IN ALL CASES. FOR SPECIFIC INFORMATION, REFER TO THE CIVIL ENGINEER'S SCHEME PLANS.

BOTH PRIVATE AND PUBLIC LANDSCAPE FEATURES SHOWN ARE INDICATIVE ONLY - FOR DETAILED DESIGN REFER TO THE LANDSCAPE ARCHITECT'S DRAWINGS.

3D MODEL TRIANGULATION MAY BE VISIBLE IN SOME AREAS - REFER TO THE CIVIL CONTOUR PLANS FOR CLARITY.

IN THE CASE OF ANY DISCREPANCIES BETWEEN THE ELEVATIONS SHOWN ON THIS SHEET AND THOSE REFERENCED IN THE TYPOLOGY PLAN BOOK, THE LATTER SHALL TAKE PRECEDENCE.

IN THE CASE OF ANY DISCREPANCIES BETWEEN THE LOT NUMBERS SHOWN ON THIS SHEET AND THOSE REFERENCED IN THE CIVIL ENGINEER'S SCHEME PLANS, THE LATTER SHALL TAKE PRECEDENCE.

CLIENT

VINEWAY LIMITED

PROJECT NAME

DELMORE - STAGE 1

DRAWING TITLE

ELEVATIONS - STAGE 1A-1 / LOTS 67-75

SCALE

1:15000

REVISION NO.

B

DRAWING NO.

A-S1-2-16



2

ELEVATION - STAGE 1A-1 - ROAD 2


1:250



3

ELEVATION - STAGE 1A-1 - ROAD 2

1:100

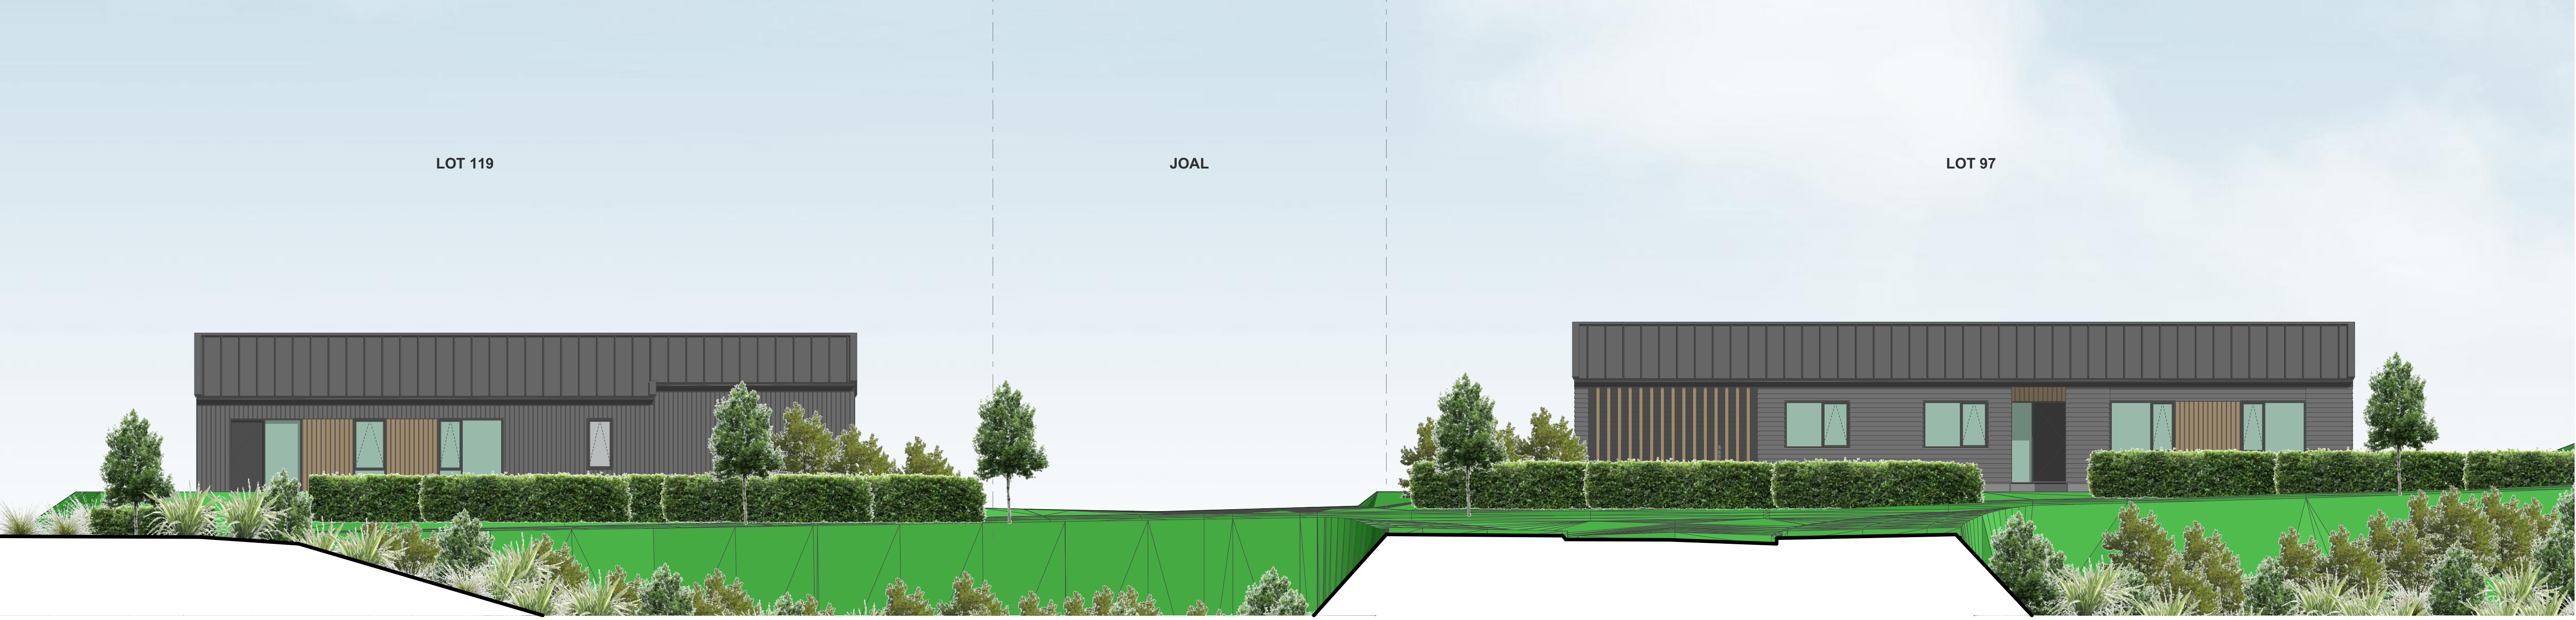

4

ELEVATION - STAGE 1A-1 - ROAD 2

1:100

TERRA STUDIO

PROJECT KEY

NOTES

LOT BOUNDARIES AND DIMENSIONS SHOWN ARE APPROXIMATE ONLY - ELEVATION PLANES DO NOT RUN PARALLEL TO ROAD FRONTAGES IN ALL CASES. FOR SPECIFIC INFORMATION, REFER TO THE CIVIL ENGINEER'S SCHEME PLANS.

BOTH PRIVATE AND PUBLIC LANDSCAPE FEATURES SHOWN ARE INDICATIVE ONLY - FOR DETAILED DESIGN REFER TO THE LANDSCAPE ARCHITECT'S DRAWINGS.

3D MODEL TRIANGULATION MAY BE VISIBLE IN SOME AREAS - REFER TO THE CIVIL CONTOUR PLANS FOR CLARITY.

IN THE CASE OF ANY DISCREPANCIES BETWEEN THE ELEVATIONS SHOWN ON THIS SHEET AND THOSE REFERENCED IN THE TYPOLOGY PLAN BOOK, THE LATTER SHALL TAKE PRECEDENCE.

IN THE CASE OF ANY DISCREPANCIES BETWEEN THE LOT NUMBERS SHOWN ON THIS SHEET AND THOSE REFERENCED IN THE CIVIL ENGINEER'S SCHEME PLANS, THE LATTER SHALL TAKE PRECEDENCE.

CLIENT

VINEWAY LIMITED

PROJECT NAME

DELMORE - STAGE 1

DRAWING TITLE

ELEVATIONS - STAGE 1A-1 / ROAD 2

SCALE

1:15000, 1:250, 1:100

REVISION NO.

B

DRAWING NO.

A-S1-2-17



4

ELEVATION - STAGE 1A-1 - LOTS 97-105


1:250



2

ELEVATION - STAGE 1A-1 - LOTS 97-105

1:100

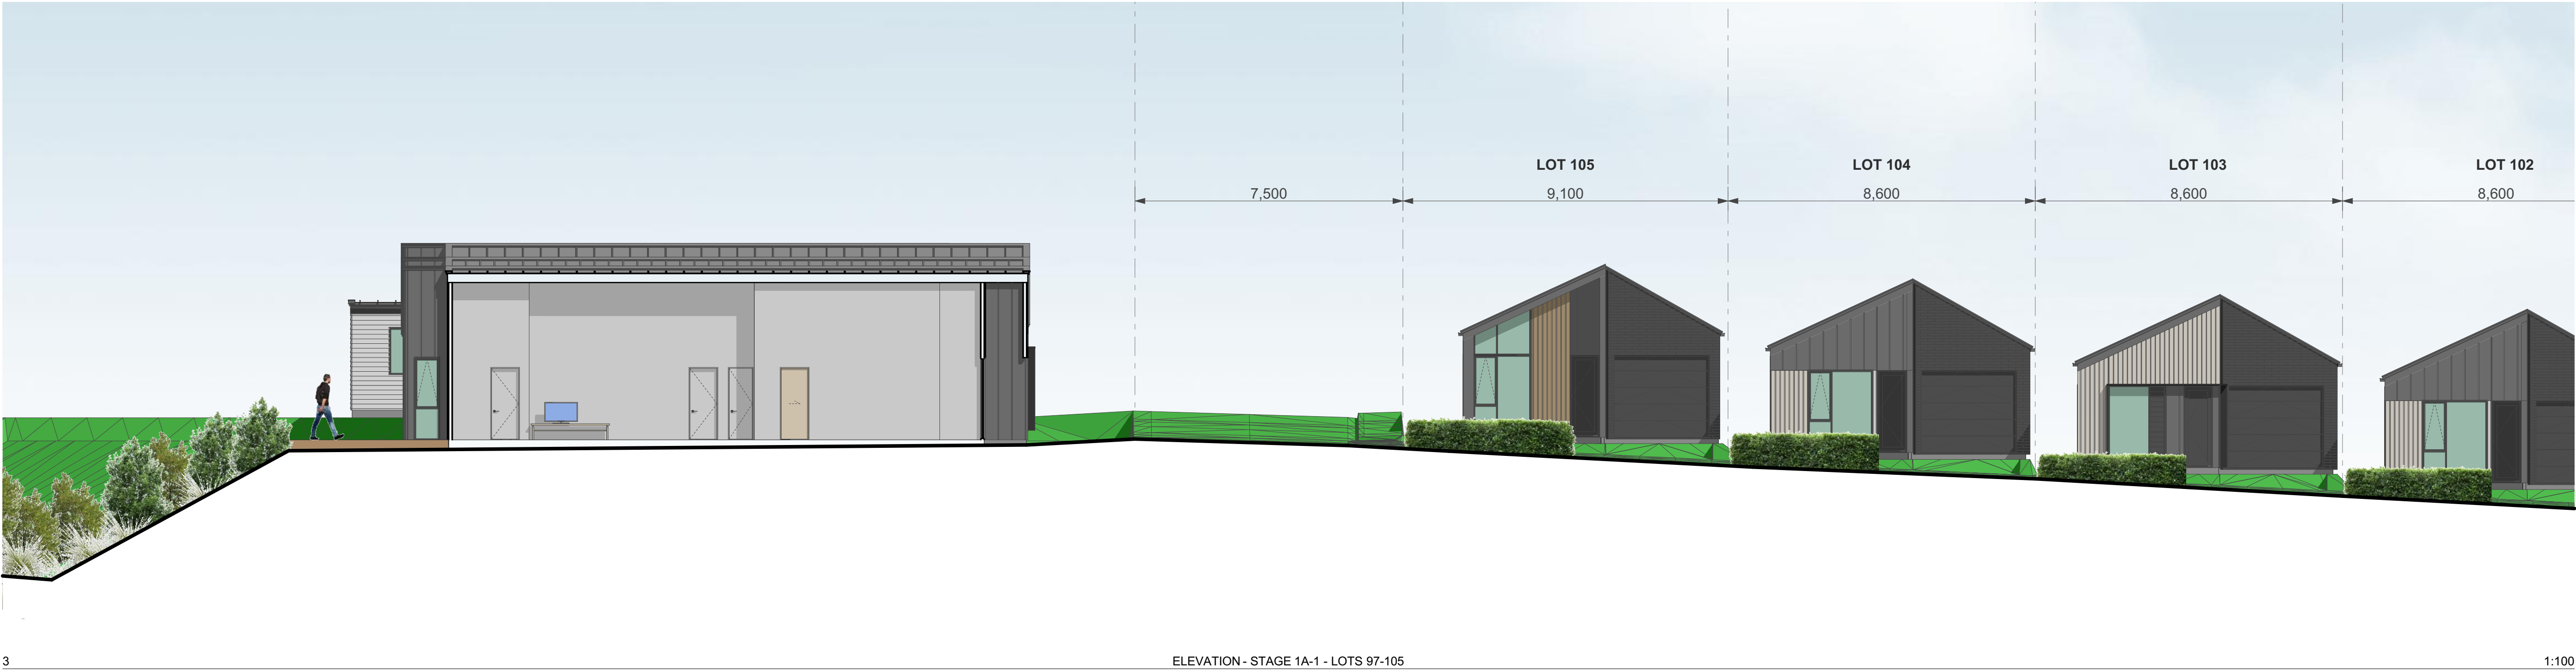

3

ELEVATION - STAGE 1A-1 - LOTS 97-105

1:100

TERRA STUDIO

PROJECT KEY

NOTES

LOT BOUNDARIES AND DIMENSIONS SHOWN ARE APPROXIMATE ONLY - ELEVATION PLANES DO NOT RUN PARALLEL TO ROAD FRONTAGES IN ALL CASES. FOR SPECIFIC INFORMATION, REFER TO THE CIVIL ENGINEER'S SCHEME PLANS.

BOTH PRIVATE AND PUBLIC LANDSCAPE FEATURES SHOWN ARE INDICATIVE ONLY - FOR DETAILED DESIGN REFER TO THE LANDSCAPE ARCHITECT'S DRAWINGS.

3D MODEL TRIANGULATION MAY BE VISIBLE IN SOME AREAS - REFER TO THE CIVIL CONTOUR PLANS FOR CLARITY.

IN THE CASE OF ANY DISCREPANCIES BETWEEN THE ELEVATIONS SHOWN ON THIS SHEET AND THOSE REFERENCED IN THE TYPOLOGY PLAN BOOK, THE LATTER SHALL TAKE PRECEDENCE.

IN THE CASE OF ANY DISCREPANCIES BETWEEN THE LOT NUMBERS SHOWN ON THIS SHEET AND THOSE REFERENCED IN THE CIVIL ENGINEER'S SCHEME PLANS, THE LATTER SHALL TAKE PRECEDENCE.

CLIENT

VINEWAY LIMITED

PROJECT NAME

DELMORE - STAGE 1

DRAWING TITLE

ELEVATIONS - STAGE 1A-1 / LOTS 97-105

SCALE

1:15000

REVISION NO.

B

DRAWING NO.

A-S1-2-18



2

ELEVATION - STAGE 1A-1 - LOTS 111-119

1:250

TERRA STUDIO



3

ELEVATION - STAGE 1A-1 - LOTS 111-119

1:100

NOTES

LOT BOUNDARIES AND DIMENSIONS SHOWN ARE APPROXIMATE ONLY - ELEVATION PLANES DO NOT RUN PARALLEL TO ROAD FRONTAGES IN ALL CASES. FOR SPECIFIC INFORMATION, REFER TO THE CIVIL ENGINEER'S SCHEME PLANS.

BOTH PRIVATE AND PUBLIC LANDSCAPE FEATURES SHOWN ARE INDICATIVE ONLY - FOR DETAILED DESIGN REFER TO THE LANDSCAPE ARCHITECT'S DRAWINGS.

3D MODEL TRIANGULATION MAY BE VISIBLE IN SOME AREAS - REFER TO THE CIVIL CONTOUR PLANS FOR CLARITY.

IN THE CASE OF ANY DISCREPANCIES BETWEEN THE ELEVATIONS SHOWN ON THIS SHEET AND THOSE REFERENCED IN THE TYPOLOGY PLAN BOOK, THE LATTER SHALL TAKE PRECEDENCE.

IN THE CASE OF ANY DISCREPANCIES BETWEEN THE LOT NUMBERS SHOWN ON THIS SHEET AND THOSE REFERENCED IN THE CIVIL ENGINEER'S SCHEME PLANS, THE LATTER SHALL TAKE PRECEDENCE.



4

ELEVATION - STAGE 1A-1 - LOTS 111-119

1:100

CLIENT	VINEWAY LIMITED
PROJECT NAME	DELMORE - STAGE 1
DRAWING TITLE	ELEVATIONS - STAGE 1A-1 / LOTS 111-119
SCALE	1:15000
REVISION NO.	B
DRAWING NO.	

A-S1-2-19