


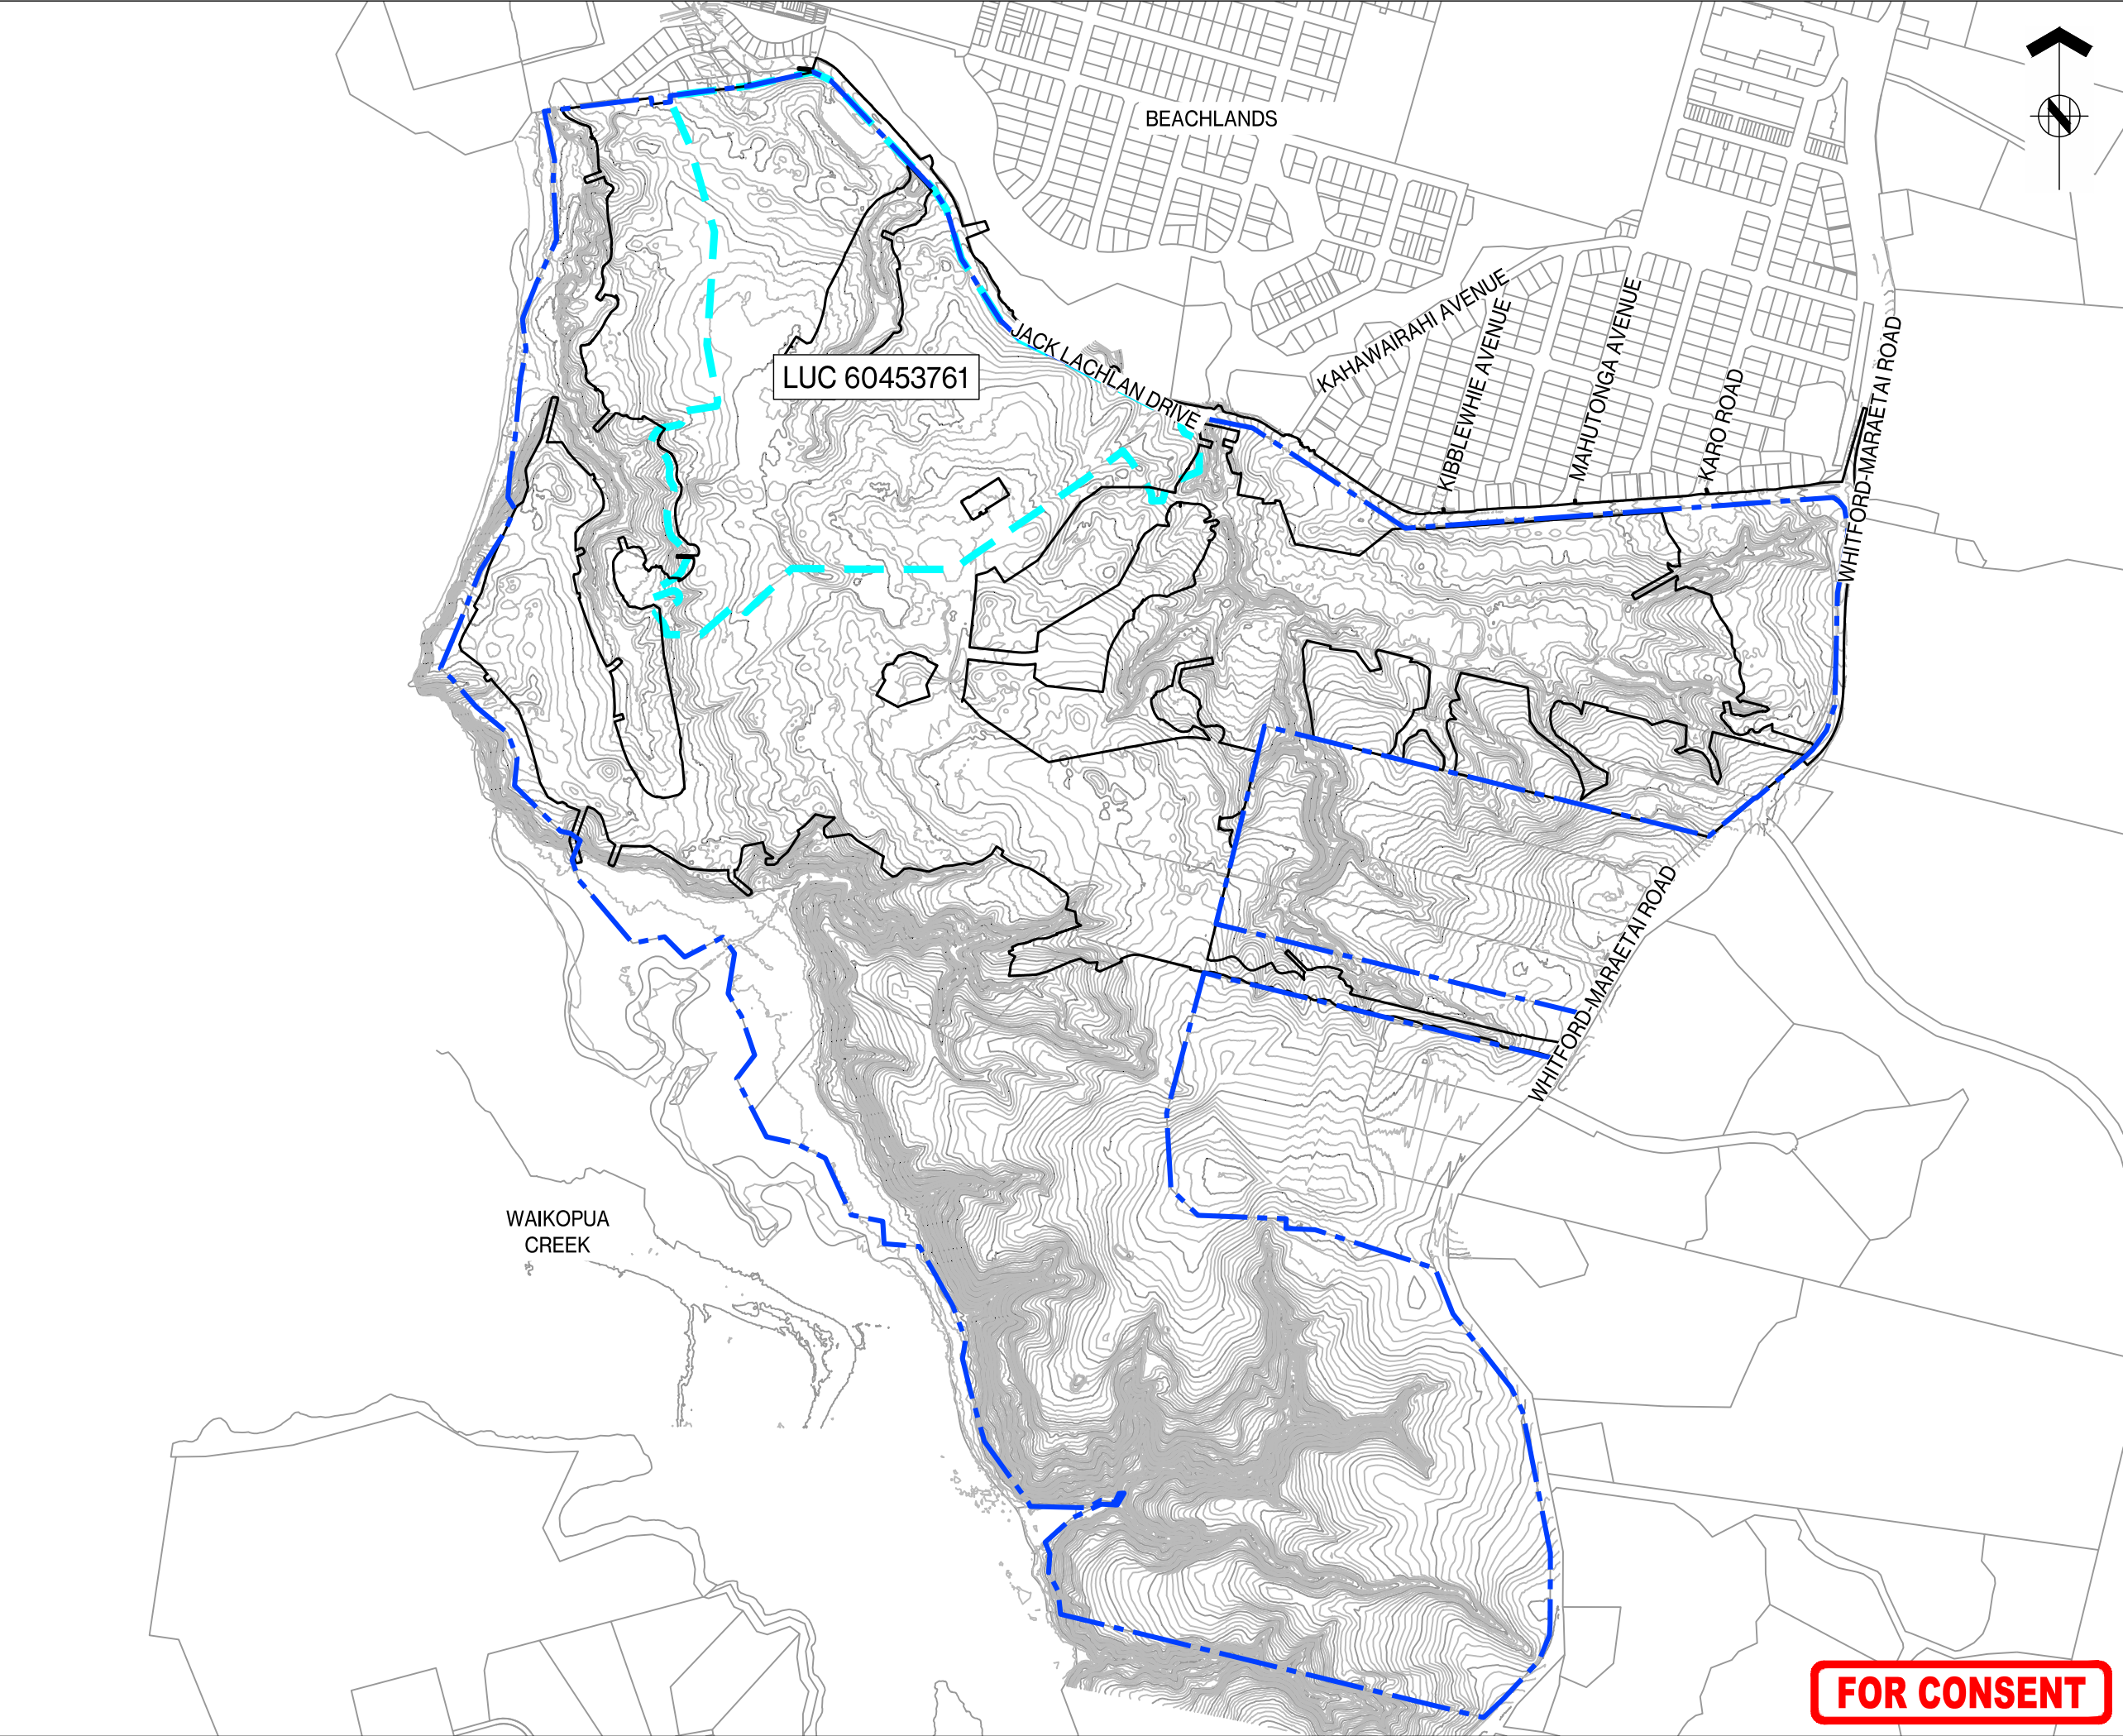



ASSOCIATION OF CONSULTING
ENGINEERS NEW ZEALAND

ISO 9001
QUALITY
ASSURED

THIS DRAWING AND DESIGN REMAINS THE PROPERTY OF, AND MAY NOT BE REPRODUCED OR ALTERED, WITHOUT THE WRITTEN PERMISSION OF HARRISON GRIERSON CONSULTANTS LIMITED. NO LIABILITY SHALL BE ACCEPTED FOR UNAUTHORISED USE OF THIS DRAWING.

NOTES

- LEVELS ARE IN TERMS OF
NEW ZEALAND VERTICAL DATUM 2016
ORIGIN OF LEVELS
CF6 ADMB
RL 38.01
- COORDINATES ARE IN TERMS NZ GEODETIC DATUM
2000
MOUNT EDEN CIRCUIT
ORIGIN OF COORDINATES
CF6 ADMB
4210747.86 mE
795908.56 mN
- CONTOURS ARE AT 1.00m INTERVALS. CONTOURS
SHOWN ON THIS PLAN HAVE BEEN ELECTRONICALLY
COMPUTED FROM SPOT HEIGHT DETERMINATIONS AND
MAY NOT REPRESENT THE TRUE GROUND LEVELS. ANY
CRITICAL HEIGHTS SHOULD BE CHECKED ON SITE PRIOR
TO DESIGN AND CONSTRUCTION COMMENCING.
- THIS PLAN HAS BEEN CARRIED OUT TO TOPOGRAPHICAL
STANDARDS. ALL LEVELS SHOWN ARE CORRECT AT TIME
OF SURVEY. CRITICAL DIMENSIONS AND LEVELS SHOULD
BE VERIFIED.

LEGEND

SITE BOUNDARY - CURRENT LIVE ZONE

EXISTING CONSENT BOUNDARY -
LUC60453761

EXTENT OF WORKS

EXISTING CONTOURS
SHOWN AT 1.0m INTERVALS

SPOT LEVEL

B	FOR CONSENT	CJM	06/2026
A	FOR CONSENT	CJM	05/2026
REF	REVISIONS	BY	DATE

**HARRISON
GRIERSON**

AUCKLAND OFFICE
Level 4, 96 St. Georges Bay Road
Parnell, Auckland 1052
T +64 9 917 5000
W www.harrisingrierson.com

PROJECT:

BEACHLANDS
FAST TRACK CONSENT APPLICATION
BEACHLANDS SOUTH, AUCKLAND

TITLE:

EXISTING CONTOURS
OVERALL PLAN

ORIGINATOR:	DATE:	SIGNED:	PLOT BY:
SCT	04.2026		ABE
DRAWN:	DATE:	SIGNED:	PLOT DATE:
SCT	11.2025		05/06/26
CHECKED:	DATE:	SIGNED:	SURVEY BY:
PZS	04.2026		SURVEYED BY
APPROVED:	DATE:	SIGNED:	SURVEY DATE:
CJM	04.2026		SURVEYED DATE

ISSUE STATUS:

FAST TRACK CONSENT

PROJECT No: A2515591.00	SCALES: A1 1:5000 A3 1:10000	A1
DRAWING No:		REV
A2515591.00-1300		B

FOR CONSENT



ASSOCIATION OF CONSULTING
ENGINEERS NEW ZEALAND

ISO 9001
QUALITY
ASSURED

THIS DRAWING AND DESIGN REMAINS THE PROPERTY OF, AND MAY NOT BE REPRODUCED OR ALTERED, WITHOUT THE WRITTEN PERMISSION OF HARRISON GRIERSON CONSULTANTS LIMITED. NO LIABILITY SHALL BE ACCEPTED FOR UNAUTHORISED USE OF THIS DRAWING

NOTES

1. LEVELS ARE IN TERMS OF
NEW ZEALAND VERTICAL DATUM 2016
ORIGIN OF LEVELS
CF6 ADMB
RL 38.01
2. COORDINATES ARE IN TERMS NZ GEODETIC DATUM
2000
MOUNT EDEN CIRCUIT
ORIGIN OF COORDINATES
CF6 ADMB
4210747.86 mE
795908.56 mN
3. CONTOURS ARE IN 1.00m INTERVALS. CONTOURS
SHOWN ON THIS PLAN HAVE BEEN ELECTRONICALLY
COMPUTED FROM SPOT HEIGHT DETERMINATIONS AND
MAY NOT REPRESENT THE TRUE GROUND LEVELS. ANY
CRITICAL HEIGHTS SHOULD BE CHECKED ON SITE PRIOR
TO DESIGN AND CONSTRUCTION COMMENCING.
4. THIS PLAN HAS BEEN CARRIED OUT TO TOPOGRAPHICAL
STANDARDS. ALL LEVELS SHOWN ARE CORRECT AT TIME
OF SURVEY. CRITICAL DIMENSIONS AND LEVELS SHOULD
BE VERIFIED.

LEGEND



SITE BOUNDARY - CURRENT LIVE ZONE
EXISTING CONSENT BOUNDARY -
LUC60453761
EXTENT OF WORKS




EXISTING CONTOURS
SHOWN AT 1.0m INTERVALS

+RL 16.

SPOT LEVEL

KEY PLAN

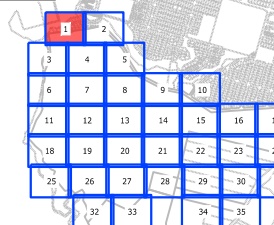

B	FOR CONSENT	CJM	06/20
A	FOR CONSENT	CJM	05/20
REF	REVISIONS	BY	DATE

**HARRISON
GRIERSON**

AUCKLAND OFFICE
Level 4, 96 St. Georges Bay Road
Parnell, Auckland 1052
T +64 9 917 5000
W www.harrisingrierson.com

PROJECT:

BEACHLANDS
FAST TRACK CONSENT APPLICATION
BEACHLANDS SOUTH, AUCKLAND

TITLE:

EXISTING CONTOURS
SHEET 1 OF 35

ORIGINATOR: SCT	DATE: 04.2026	SIGNED:	PLOT BY: A
DRAWN: SCT	DATE: 11.2025	SIGNED:	PLOT DATE: 05/06/2025
CHECKED: PZS	DATE: 04.2026	SIGNED:	SURVEY BY: SURVEYED
APPROVED: CJM	DATE: 04.2026	SIGNED:	SURVEY DATE: SURVEYED DA

ISSUE STATUS:

FAST TRACK CONSENT


PROJECT No: A2515591.00	SCALES: A1 1:500 A3 1:1000	A
----------------------------	-------------------------------	---

A2515591.00-1301

B

FOR CONSENT


REFER TO APPROVED MASTER DRAWINGS FOR ORIGINAL SIGNATURES File: LATE C:\AUTODESK\ACCDOS\ACCDOS\HARRISON GRIERSON US\BEACHLANDS SOUTH FAST TRACK CONSENT\PROJECT FILES\01 DESIGN\02 CIVIL\04 SHEETS\VA2515591.00-1300 EXISTING CONTOURS.DWG

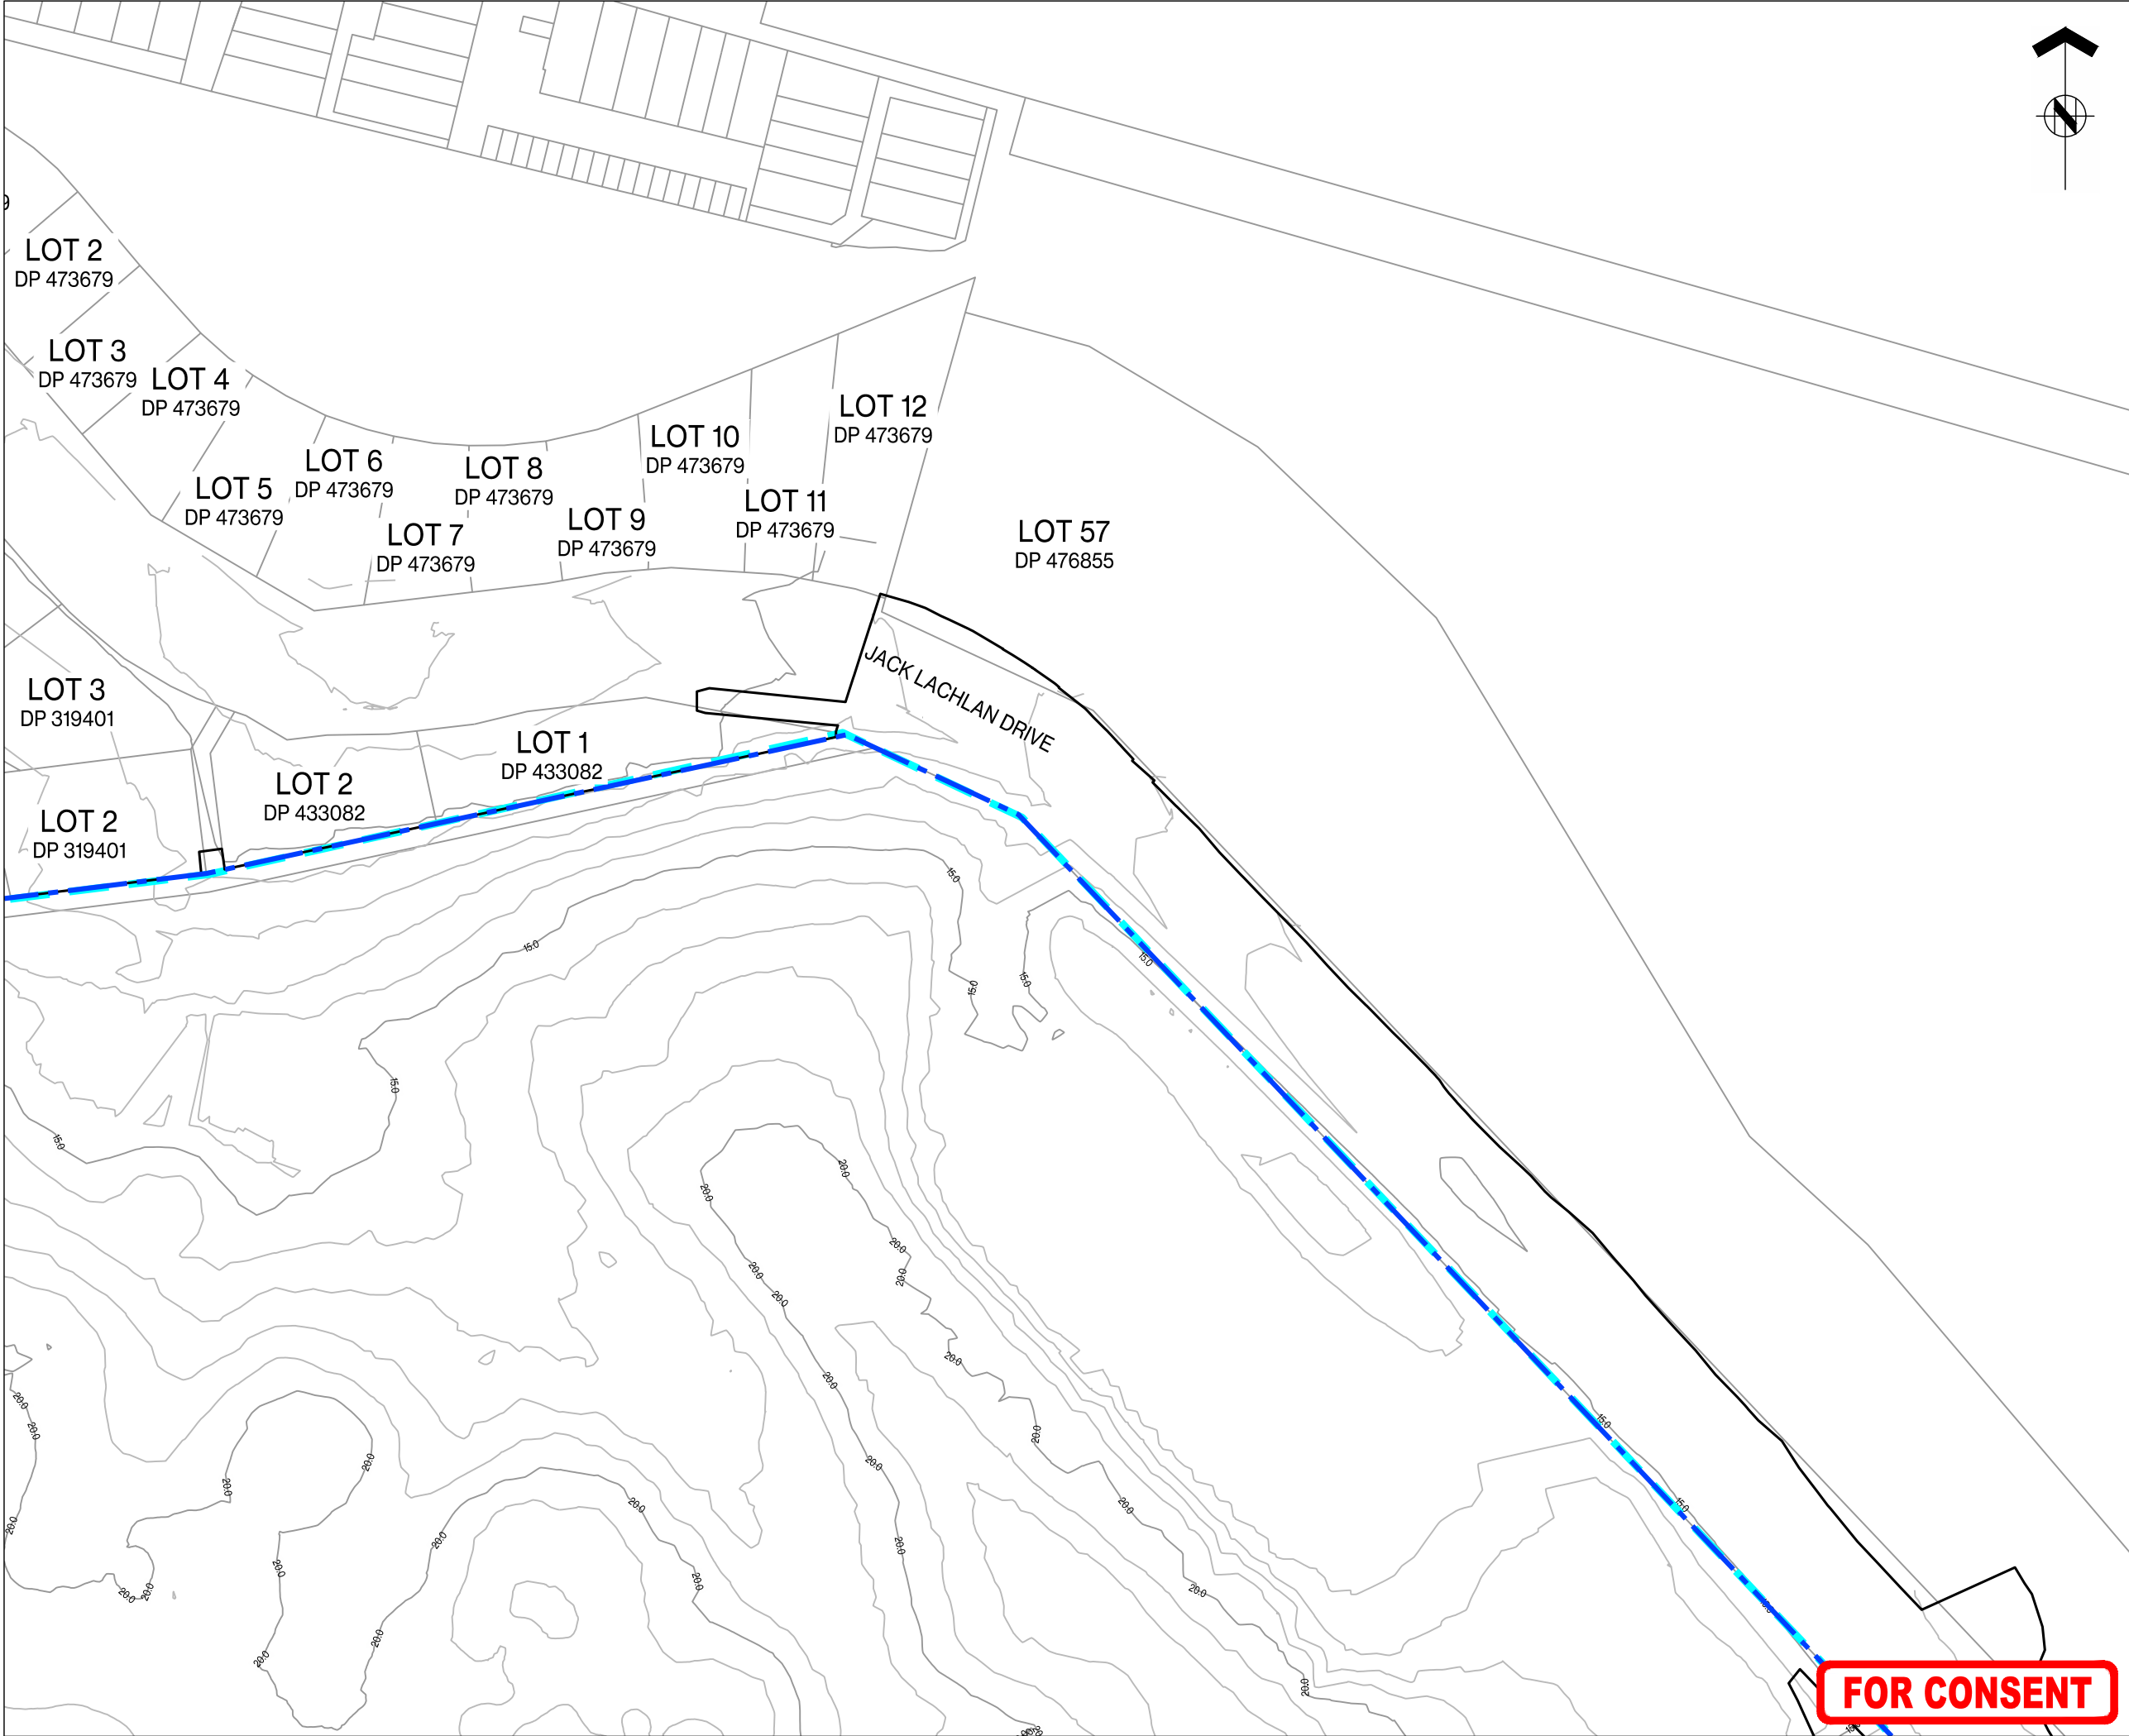

THIS DRAWING AND DESIGN REMAINS THE PROPERTY OF, AND MAY NOT BE REPRODUCED OR ALTERED, WITHOUT THE WRITTEN PERMISSION OF HARRISON GRIERSON CONSULTANTS LIMITED. NO LIABILITY SHALL BE ACCEPTED FOR UNAUTHORISED USE OF THIS DRAWING.

- NOTES**
- LEVELS ARE IN TERMS OF
NEW ZEALAND VERTICAL DATUM 2016
ORIGIN OF LEVELS
CF6 ADMB
RL 38.01
 - COORDINATES ARE IN TERMS NZ GEODETIC DATUM 2000
MOUNT EDEN CIRCUIT
ORIGIN OF COORDINATES
CF6 ADMB
4210747.86 mE
795908.56 mN
 - CONTOURS ARE AT 1.00m INTERVALS. CONTOURS SHOWN ON THIS PLAN HAVE BEEN ELECTRONICALLY COMPUTED FROM SPOT HEIGHT DETERMINATIONS AND MAY NOT REPRESENT THE TRUE GROUND LEVELS. ANY CRITICAL HEIGHTS SHOULD BE CHECKED ON SITE PRIOR TO DESIGN AND CONSTRUCTION COMMENCING.
 - THIS PLAN HAS BEEN CARRIED OUT TO TOPOGRAPHICAL STANDARDS. ALL LEVELS SHOWN ARE CORRECT AT TIME OF SURVEY. CRITICAL DIMENSIONS AND LEVELS SHOULD BE VERIFIED.

- LEGEND**
- SITE BOUNDARY - CURRENT LIVE ZONE
 - EXISTING CONSENT BOUNDARY - LUC60453761
 - EXTENT OF WORKS
 - EXISTING CONTOURS SHOWN AT 1.0m INTERVALS
 - SPOT LEVEL

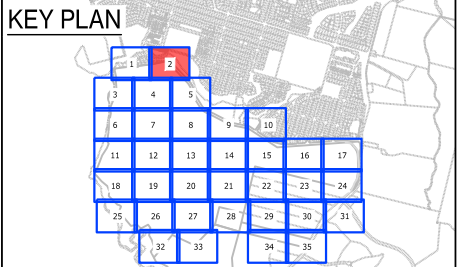

B	FOR CONSENT	CJM	06/2026
A	FOR CONSENT	CJM	05/2026
REF	REVISIONS	BY	DATE

HARRISON GRIERSON

AUCKLAND OFFICE
Level 4, 96 St. Georges Bay Road
Parnell, Auckland 1052
T +64 9 917 5000
W www.harrisongrierson.com

PROJECT:

BEACHLANDS
FAST TRACK CONSENT APPLICATION
BEACHLANDS SOUTH, AUCKLAND

TITLE:


EXISTING CONTOURS
SHEET 2 OF 35

ORIGINATOR:	DATE:	SIGNED:	PLOT BY:
SCT	04.2026		ABE
DRAWN:	DATE:	SIGNED:	PLOT DATE:
SCT	11.2025		05/06/26
CHECKED:	DATE:	SIGNED:	SURVEY BY:
PZS	04.2026		SURVEYED BY
APPROVED:	DATE:	SIGNED:	SURVEY DATE:
CJM	04.2026		SURVEYED DATE

ISSUE STATUS:

FAST TRACK CONSENT

PROJECT No:	SCALES:	A1
A2515591.00	A1 1:500 A3 1:1000	A1
DRAWING No:		REV
A2515591.00-1302		B

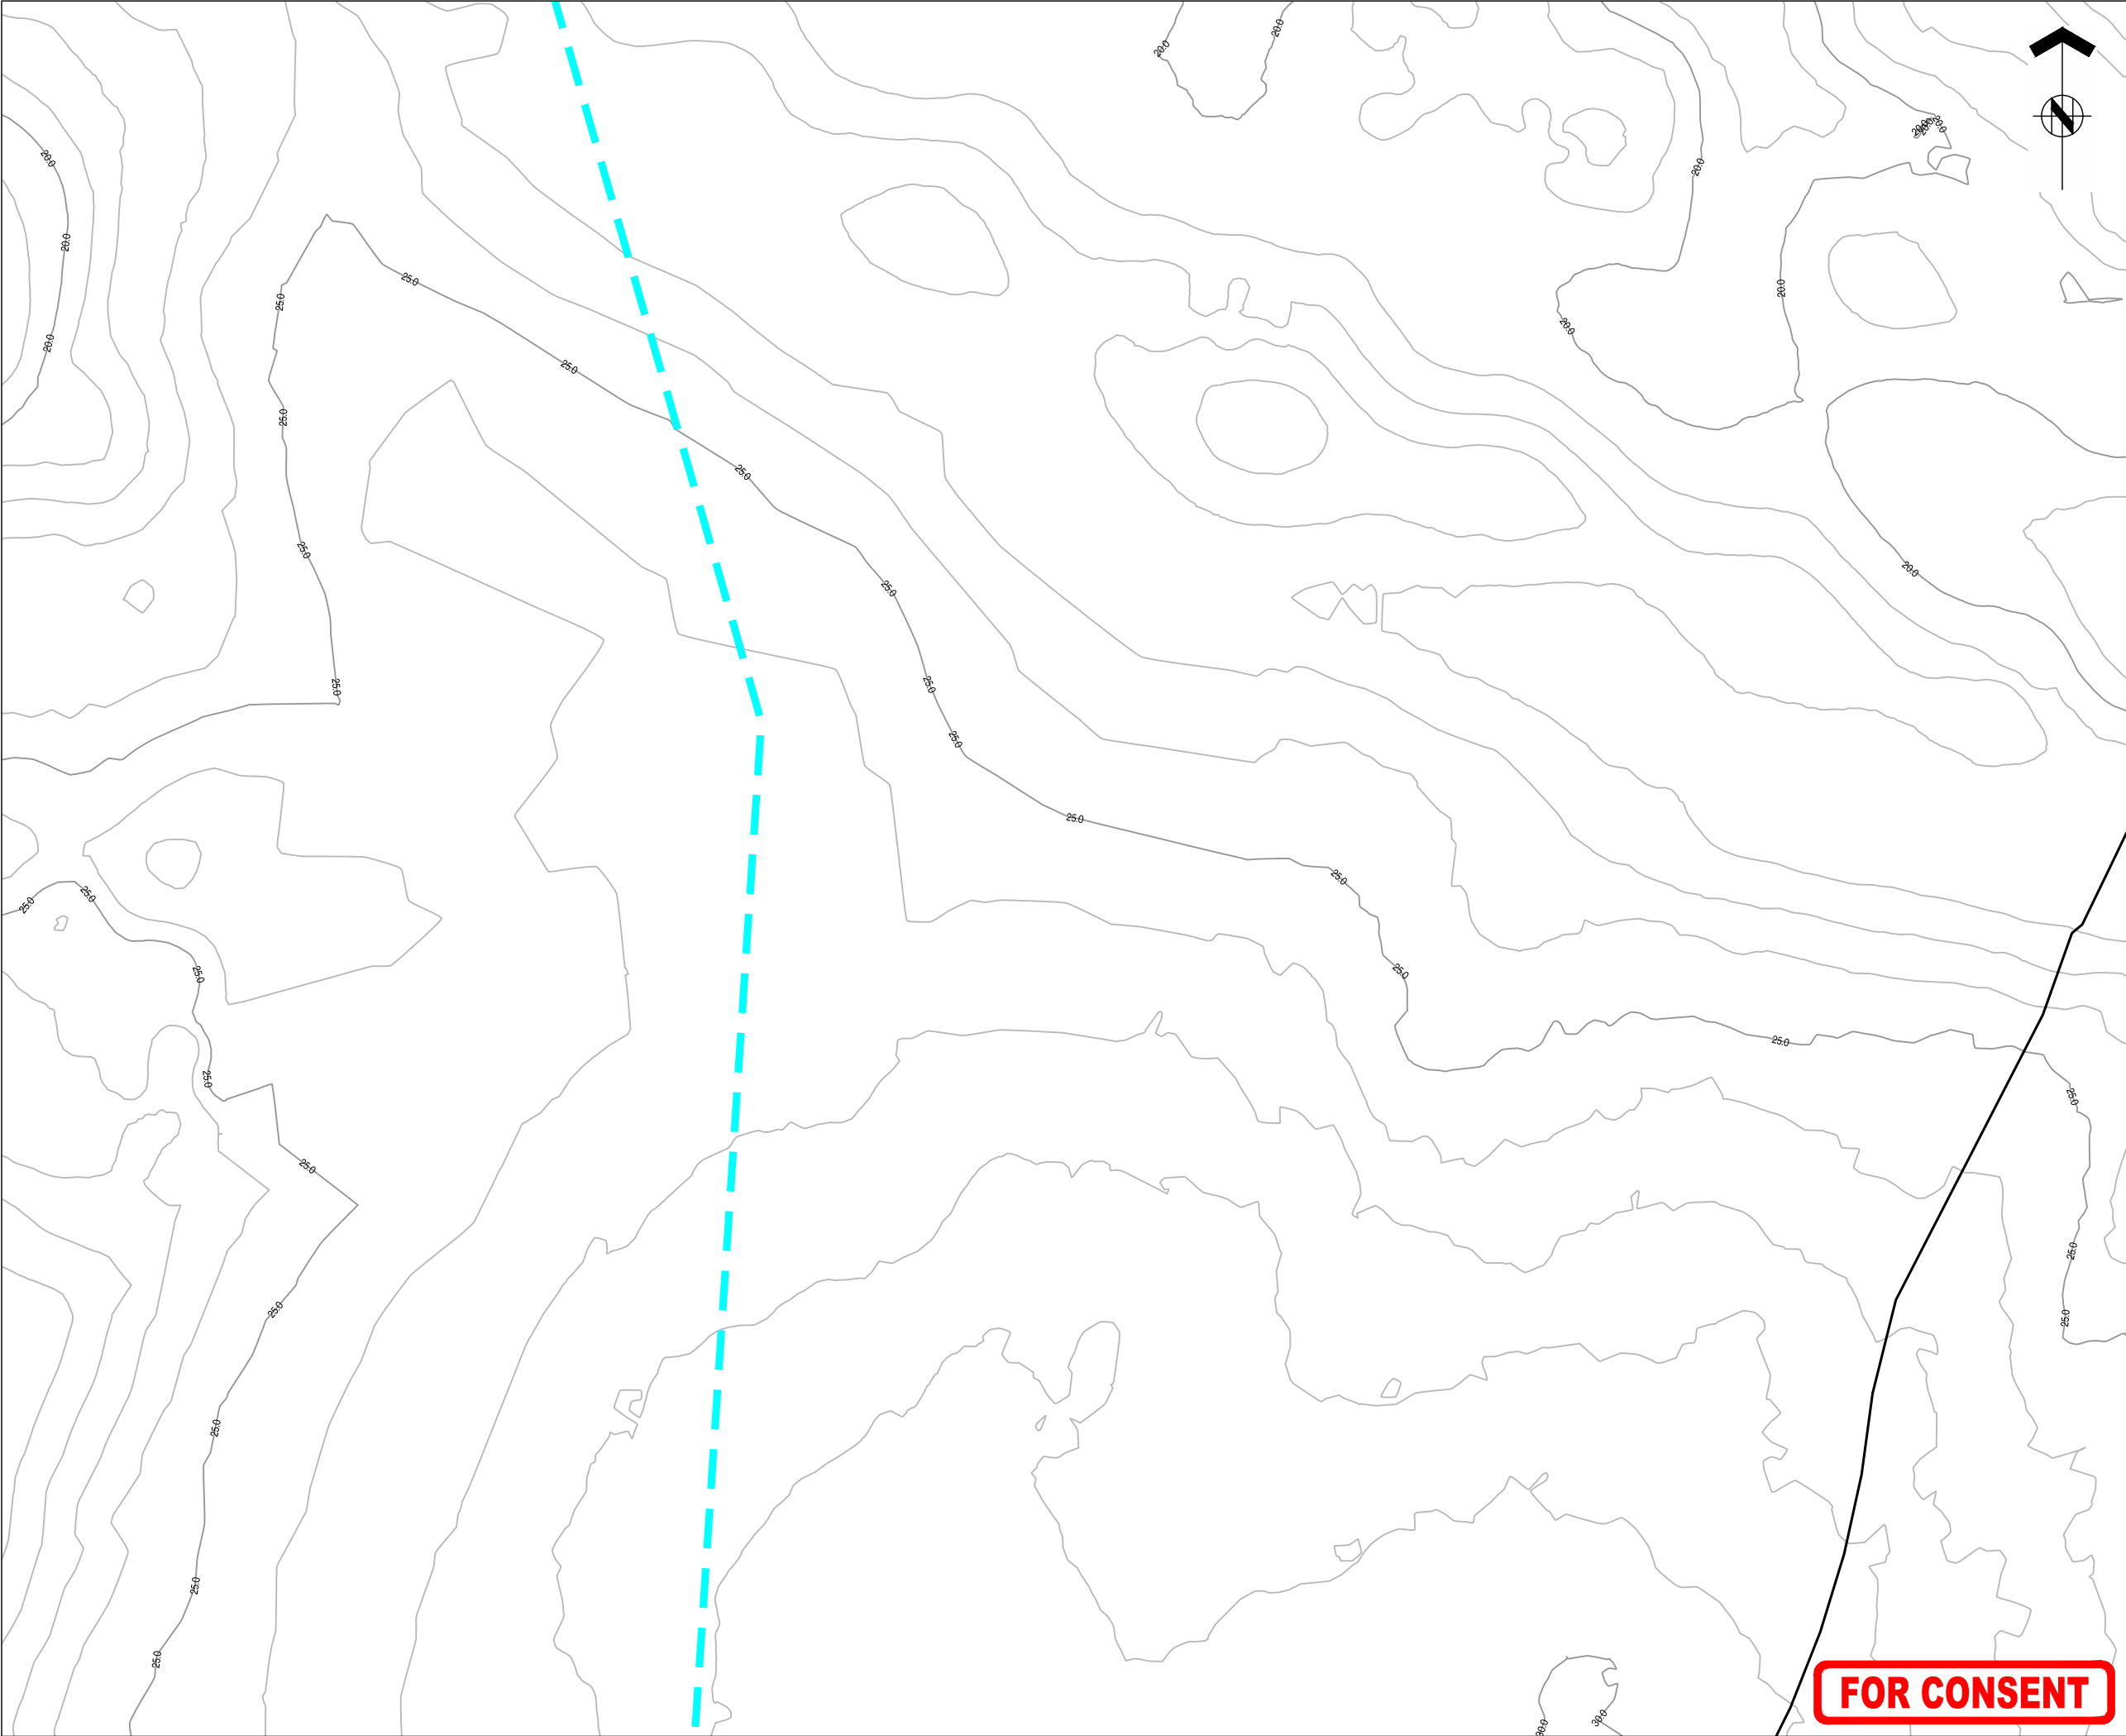

ASSOCIATION OF CONSULTING
ENGINEERS NEW ZEALAND

ISO 9001
QUALITY
ASSURED

THIS DRAWING AND DESIGN REMAINS THE PROPERTY OF, AND MAY NOT BE REPRODUCED
OR ALTERED, WITHOUT THE WRITTEN PERMISSION OF HARRISON GRIERSON CONSULTANTS
LIMITED. NO LIABILITY SHALL BE ACCEPTED FOR UNAUTHORISED USE OF THIS DRAWING.


NOTES

- LEVELS ARE IN TERMS OF
NEW ZEALAND VERTICAL DATUM 2016
ORIGIN OF LEVELS
CF6 ADMB
RL 38.01
- COORDINATES ARE IN TERMS NZ GEODETIC DATUM
2000
MOUNT EDEN CIRCUIT
ORIGIN OF COORDINATES
CF6 ADMB
4210747.86 mE
795908.56 mN
- CONTOURS ARE AT 1.00m INTERVALS. CONTOURS
SHOWN ON THIS PLAN HAVE BEEN ELECTRONICALLY
COMPUTED FROM SPOT HEIGHT DETERMINATIONS AND
MAY NOT REPRESENT THE TRUE GROUND LEVELS. ANY
CRITICAL HEIGHTS SHOULD BE CHECKED ON SITE PRIOR
TO DESIGN AND CONSTRUCTION COMMENCING.
- THIS PLAN HAS BEEN CARRIED OUT TO TOPOGRAPHICAL
STANDARDS. ALL LEVELS SHOWN ARE CORRECT AT TIME
OF SURVEY. CRITICAL DIMENSIONS AND LEVELS SHOULD
BE VERIFIED.

LEGEND

- SITE BOUNDARY - CURRENT LIVE ZONE
- EXISTING CONSENT BOUNDARY -
LUC60453761
- EXTENT OF WORKS
- EXISTING CONTOURS
SHOWN AT 1.0m INTERVALS
- SPOT LEVEL

KEY PLAN

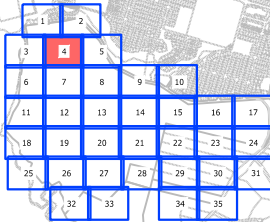

B	FOR CONSENT	CJM	06/2026
A	FOR CONSENT	CJM	05/2026
REF	REVISIONS	BY	DATE

**HARRISON
GRIERSON**

AUCKLAND OFFICE
Level 4, 96 St. Georges Bay Road
Parnell, Auckland 1052
T +64 9 917 5000
W www.harrisongrierson.com

PROJECT:

**BEACHLANDS
FAST TRACK CONSENT APPLICATION
BEACHLANDS SOUTH, AUCKLAND**

TITLE:



**EXISTING CONTOURS
SHEET 4 OF 35**

ORIGINATOR: SCT	DATE: 04.2026	SIGNED:	PLOT BY: ABE
DRAWN: SCT	DATE: 11.2025	SIGNED:	PLOT DATE: 05/06/26
CHECKED: PZS	DATE: 04.2026	SIGNED:	SURVEY BY: SURVEYED BY
APPROVED: CJM	DATE: 04.2026	SIGNED:	SURVEY DATE: SURVEYED DATE

ISSUE STATUS:
FAST TRACK CONSENT

PROJECT No: A2515591.00	SCALES: A1 1:500 A3 1:1000	A1
DRAWING No:		REV
A2515591.00-1304		B

FOR CONSENT

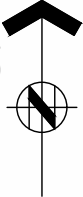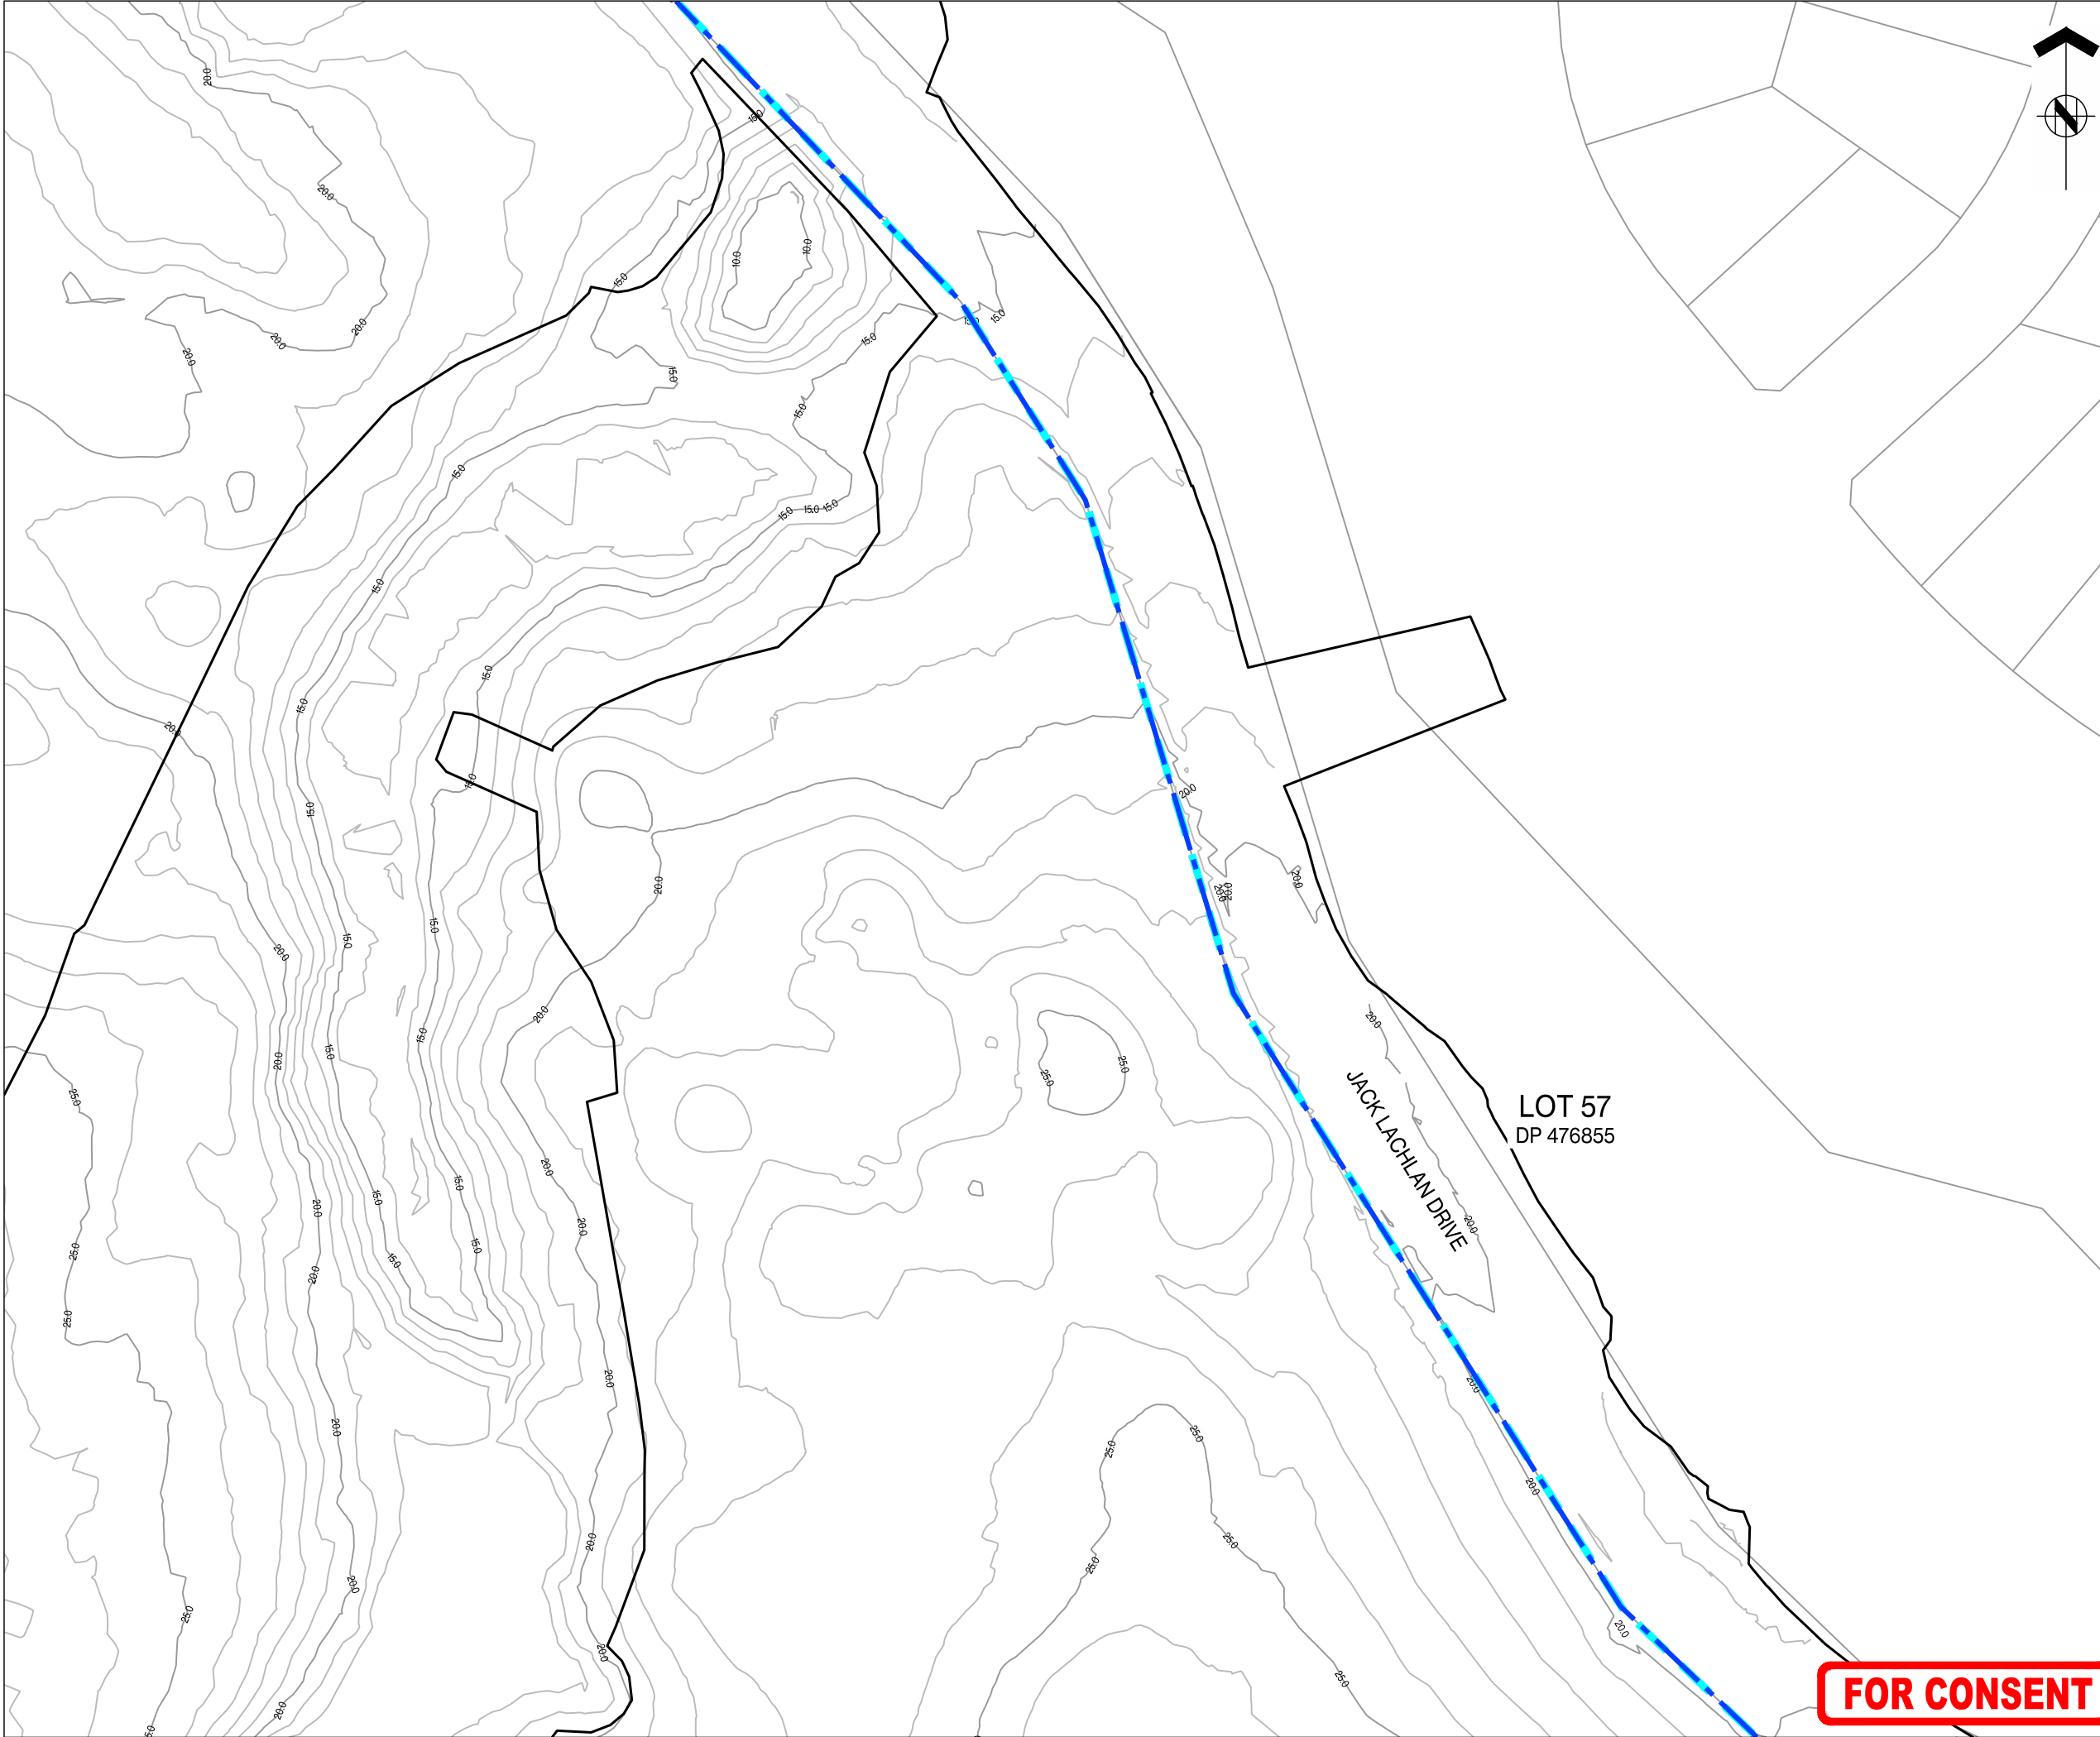

THIS DRAWING AND DESIGN REMAINS THE PROPERTY OF, AND MAY NOT BE REPRODUCED OR ALTERED, WITHOUT THE WRITTEN PERMISSION OF HARRISON GRIERSON CONSULTANTS LIMITED. NO LIABILITY SHALL BE ACCEPTED FOR UNAUTHORISED USE OF THIS DRAWING.


NOTES

- LEVELS ARE IN TERMS OF
NEW ZEALAND VERTICAL DATUM 2016
ORIGIN OF LEVELS
CF6 ADMB
RL 38.01
- COORDINATES ARE IN TERMS NZ GEODETIC DATUM
2000
MOUNT EDEN CIRCUIT
ORIGIN OF COORDINATES
CF6 ADMB
4210747.86 mE
795908.56 mN
- CONTOURS ARE AT 1.00m INTERVALS. CONTOURS
SHOWN ON THIS PLAN HAVE BEEN ELECTRONICALLY
COMPUTED FROM SPOT HEIGHT DETERMINATIONS AND
MAY NOT REPRESENT THE TRUE GROUND LEVELS. ANY
CRITICAL HEIGHTS SHOULD BE CHECKED ON SITE PRIOR
TO DESIGN AND CONSTRUCTION COMMENCING.
- THIS PLAN HAS BEEN CARRIED OUT TO TOPOGRAPHICAL
STANDARDS. ALL LEVELS SHOWN ARE CORRECT AT TIME
OF SURVEY. CRITICAL DIMENSIONS AND LEVELS SHOULD
BE VERIFIED.

LEGEND

- SITE BOUNDARY - CURRENT LIVE ZONE
- EXISTING CONSENT BOUNDARY -
LUC60453761
- EXTENT OF WORKS
- EXISTING CONTOURS
SHOWN AT 1.0m INTERVALS
- SPOT LEVEL

KEY PLAN

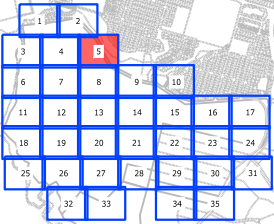

B	FOR CONSENT	CJM	06/2026
A	FOR CONSENT	CJM	05/2026
REF	REVISIONS	BY	DATE

**HARRISON
GRIERSON**

AUCKLAND OFFICE
Level 4, 96 St. Georges Bay Road
Parnell, Auckland 1052
T +64 9 917 5000
W www.harrisongrierson.com

PROJECT:

BEACHLANDS
FAST TRACK CONSENT APPLICATION
BEACHLANDS SOUTH, AUCKLAND

TITLE:

EXISTING CONTOURS
SHEET 5 OF 35

ORIGINATOR: SCT	DATE: 04.2026	SIGNED:	PLOT BY: ABE
DRAWN: SCT	DATE: 11.2025	SIGNED:	PLOT DATE: 05/06/26
CHECKED: PZS	DATE: 04.2026	SIGNED:	SURVEY BY: SURVEYED BY
APPROVED: CJM	DATE: 04.2026	SIGNED:	SURVEY DATE: SURVEYED DATE

ISSUE STATUS:


FAST TRACK CONSENT

PROJECT No: A2515591.00	SCALES: A1 1:500 A3 1:1000	A1
DRAWING No:		REV
A2515591.00-1305		B


FOR CONSENT



THIS DRAWING AND DESIGN REMAINS THE PROPERTY OF, AND MAY NOT BE REPRODUCED, COPIED, OR ALTERED, WITHOUT THE WRITTEN PERMISSION OF HARRISON GRIERSON CONSULTANTS LIMITED. NO LIABILITY SHALL BE ACCEPTED FOR UNAUTHORISED USE OF THIS DRAWING.

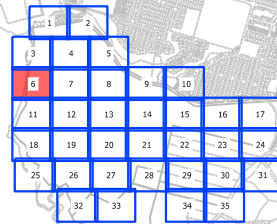

B

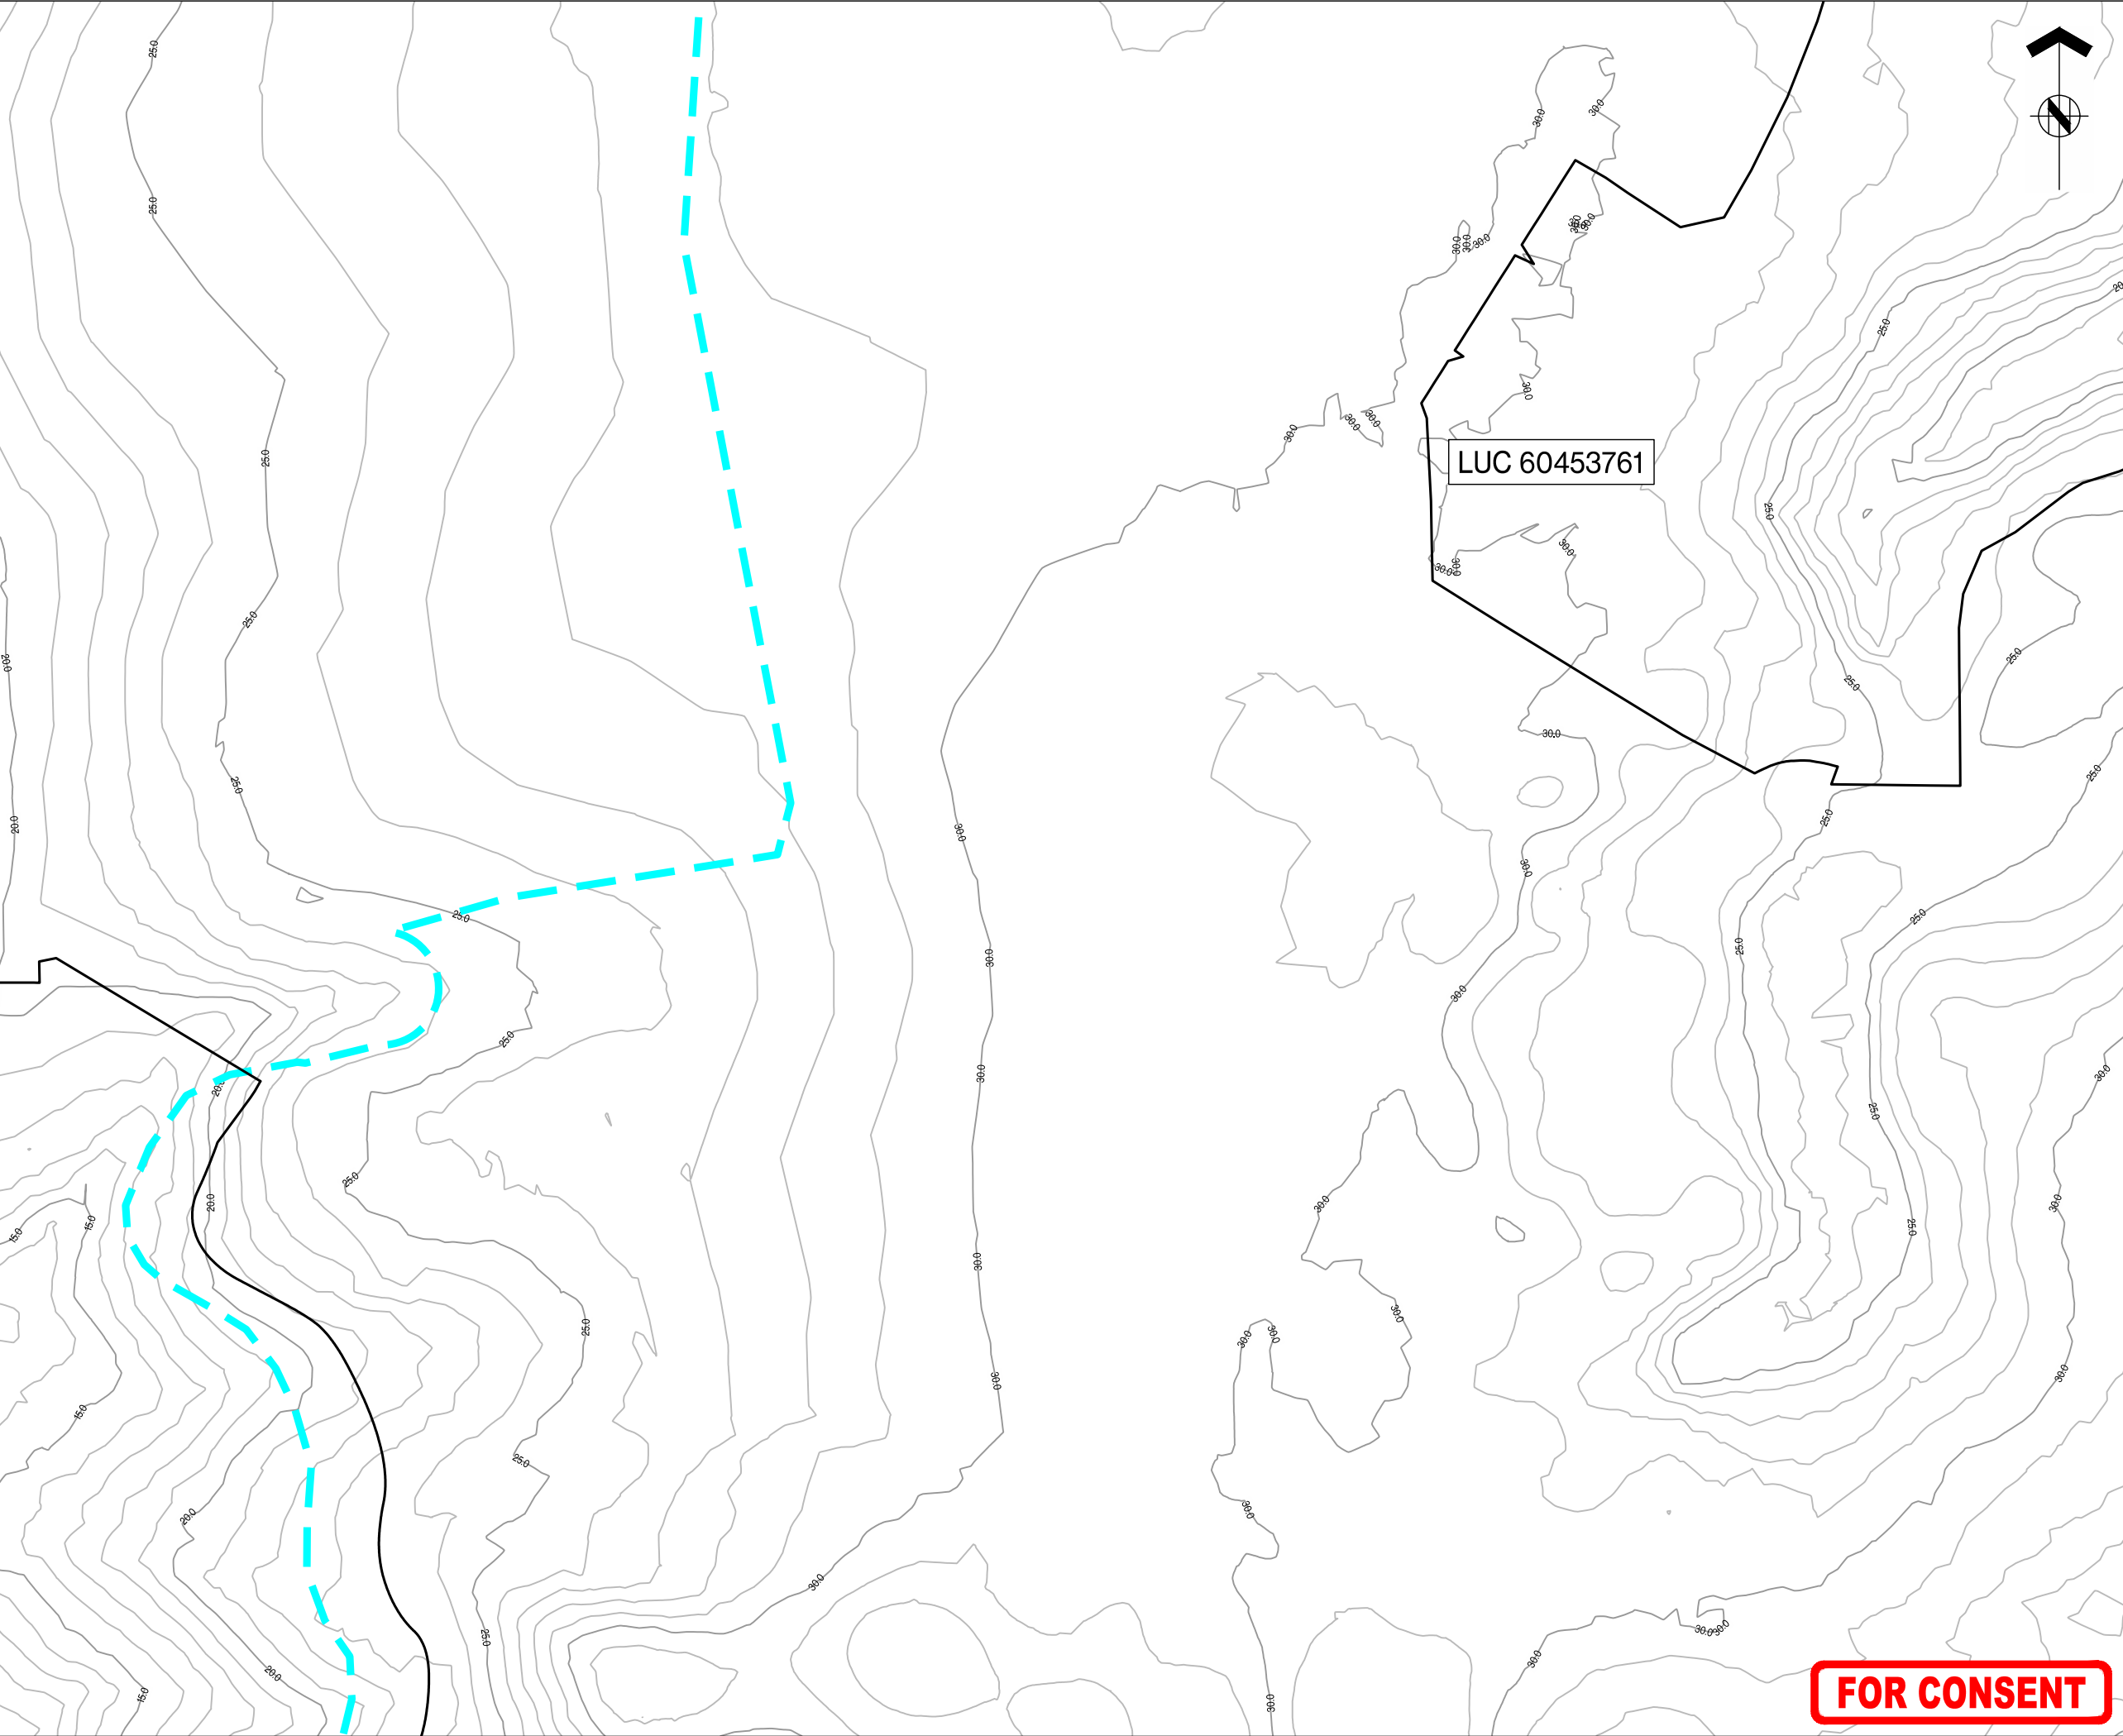



ASSOCIATION OF CONSULTING
ENGINEERS NEW ZEALAND

ISO 9001
QUALITY
ASSURED

THIS DRAWING AND DESIGN REMAINS THE PROPERTY OF, AND MAY NOT BE REPRODUCED OR ALTERED, WITHOUT THE WRITTEN PERMISSION OF HARRISON GRIERSON CONSULTANTS LIMITED. NO LIABILITY SHALL BE ACCEPTED FOR UNAUTHORISED USE OF THIS DRAWING.

NOTES

1. LEVELS ARE IN TERMS OF
NEW ZEALAND VERTICAL DATUM 2016
ORIGIN OF LEVELS
CF6 ADMB
RL 38.01

2. COORDINATES ARE IN TERMS NZ GEODETIC DATUM
2000
MOUNT EDEN CIRCUIT
ORIGIN OF COORDINATES
CF6 ADMB
4210747.86 mE
795908.56 mN

3. CONTOURS ARE AT 1.00m INTERVALS. CONTOURS
SHOWN ON THIS PLAN HAVE BEEN ELECTRONICALLY
COMPUTED FROM SPOT HEIGHT DETERMINATIONS AND
MAY NOT REPRESENT THE TRUE GROUND LEVELS. ANY
CRITICAL HEIGHTS SHOULD BE CHECKED ON SITE PRIOR
TO DESIGN AND CONSTRUCTION COMMENCING.

4. THIS PLAN HAS BEEN CARRIED OUT TO TOPOGRAPHICAL
STANDARDS. ALL LEVELS SHOWN ARE CORRECT AT TIME
OF SURVEY. CRITICAL DIMENSIONS AND LEVELS SHOULD
BE VERIFIED.

LEGEND

SITE BOUNDARY - CURRENT LIVE ZONE


EXISTING CONSENT BOUNDARY -
LUC60453761

EXTENT OF WORKS

EXISTING CONTOURS
SHOWN AT 1.0m INTERVALS

SPOT LEVEL

KEY PLAN

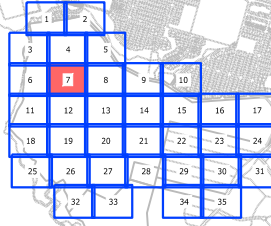

B	FOR CONSENT	CJM	06/2026
A	FOR CONSENT	CJM	05/2026
REF	REVISIONS	BY	DATE

HARRISON

GRIERSON

AUCKLAND OFFICE
Level 4, 96 St. Georges Bay Road
Parnell, Auckland 1052
T +64 9 917 5000
W www.harrisongrierson.com

PROJECT:

BEACHLANDS
FAST TRACK CONSENT APPLICATION
BEACHLANDS SOUTH, AUCKLAND

TITLE:

EXISTING CONTOURS
SHEET 7 OF 35

ORIGINATOR:	DATE:	SIGNED:	PLOT BY:
SCT	04/2026		ABE
DRAWN:	DATE:	SIGNED:	PLOT DATE:
SCT	11/2025		05/06/26
CHECKED:	DATE:	SIGNED:	SURVEY BY:
PZS	04/2026		SURVEYED BY
APPROVED:	DATE:	SIGNED:	SURVEY DATE:
CJM	04/2026		SURVEYED DATE

ISSUE STATUS:


FAST TRACK CONSENT

PROJECT No:	SCALES:	A1
A2515591.00	A1 1:500 A3 1:1000	REV
DRAWING No:		B

FOR CONSENT

A2515591.00-1307

REFER TO APPROVED MASTER DRAWINGS FOR ORIGINAL SIGNATURES File: LATE C:\AUTODESK\ACCDOS\ACCDOS\HARRISON GRIERSON_US\BEACHLANDS SOUTH FAST TRACK CONSENT\PROJECT FILES\01_DESIGN\02_CIVIL\04_SHEETS\A2515591.00-1300 EXISTING CONTOURS.DWG

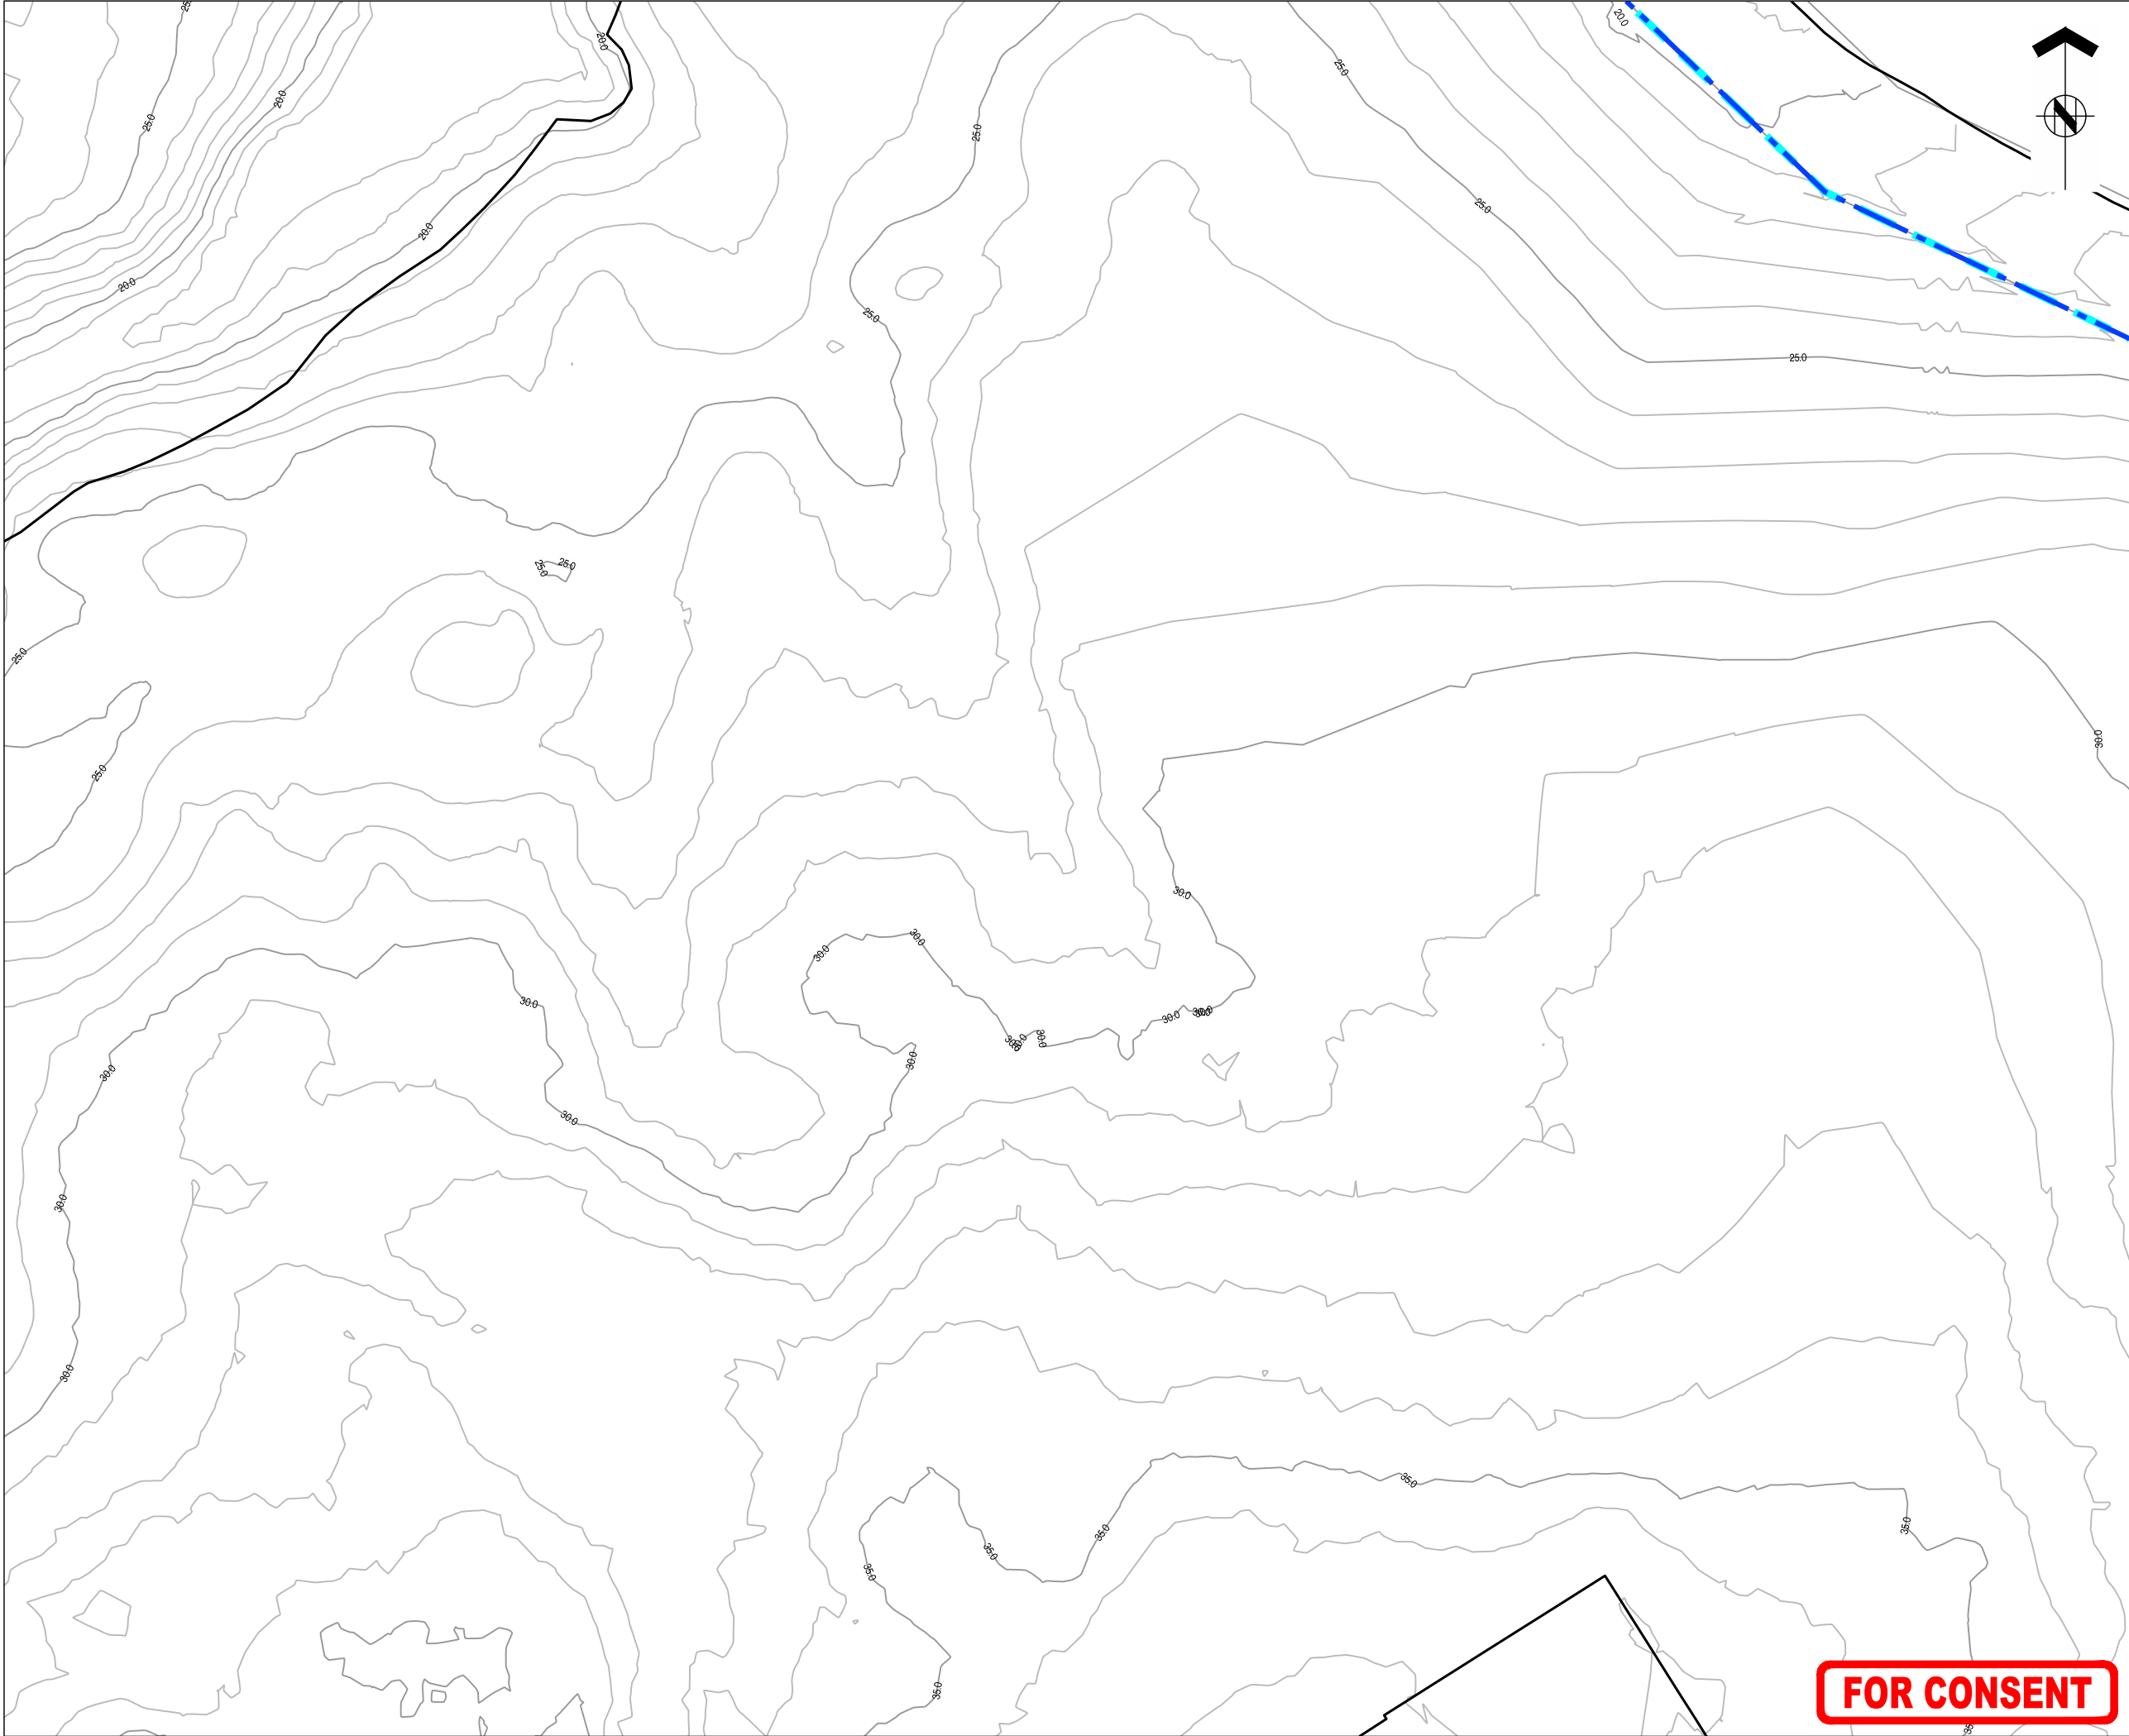



ASSOCIATION OF CONSULTING
ENGINEERS NEW ZEALAND

ISO 9001
QUALITY
ASSURED

THIS DRAWING AND DESIGN REMAINS THE PROPERTY OF, AND MAY NOT BE REPRODUCED OR ALTERED, WITHOUT THE WRITTEN PERMISSION OF HARRISON GRIERSON CONSULTANTS LIMITED. NO LIABILITY SHALL BE ACCEPTED FOR UNAUTHORISED USE OF THIS DRAWING.

NOTES

- LEVELS ARE IN TERMS OF
NEW ZEALAND VERTICAL DATUM 2016
ORIGIN OF LEVELS
CF6 ADMB
RL 38.01
- COORDINATES ARE IN TERMS NZ GEODETIC DATUM 2000
MOUNT EDEN CIRCUIT
ORIGIN OF COORDINATES
CF6 ADMB
4210747.86 mE
795908.56 mN
- CONTOURS ARE AT 1.00m INTERVALS. CONTOURS SHOWN ON THIS PLAN HAVE BEEN ELECTRONICALLY COMPUTED FROM SPOT HEIGHT DETERMINATIONS AND MAY NOT REPRESENT THE TRUE GROUND LEVELS. ANY CRITICAL HEIGHTS SHOULD BE CHECKED ON SITE PRIOR TO DESIGN AND CONSTRUCTION COMMENCING.
- THIS PLAN HAS BEEN CARRIED OUT TO TOPOGRAPHICAL STANDARDS. ALL LEVELS SHOWN ARE CORRECT AT TIME OF SURVEY. CRITICAL DIMENSIONS AND LEVELS SHOULD BE VERIFIED.

LEGEND

— — —

SITE BOUNDARY - CURRENT LIVE ZONE

— — —

EXISTING CONSENT BOUNDARY - LUC60453761

— — —

EXTENT OF WORKS




EXISTING CONTOURS SHOWN AT 1.0m INTERVALS



SPOT LEVEL

KEY PLAN

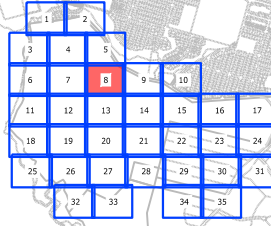

B	FOR CONSENT	CJM	06/2026
A	FOR CONSENT	CJM	05/2026
REF	REVISIONS	BY	DATE



AUCKLAND OFFICE
Level 4, 96 St. Georges Bay Road
Parnell, Auckland 1052
T +64 9 917 5000
W www.harrisingrierson.com

PROJECT:

BEACHLANDS
FAST TRACK CONSENT APPLICATION
BEACHLANDS SOUTH, AUCKLAND

TITLE:



EXISTING CONTOURS
SHEET 8 OF 35

ORIGINATOR:	DATE:	SIGNED:	PLOT BY:
SCT	04/2026		ABE
DRAWN:	DATE:	SIGNED:	PLOT DATE:
SCT	11/2025		05/06/26
CHECKED:	DATE:	SIGNED:	SURVEY BY:
PZS	04/2026		SURVEYED BY
APPROVED:	DATE:	SIGNED:	SURVEY DATE:
CJM	04/2026		SURVEYED DATE

ISSUE STATUS:

FAST TRACK CONSENT

PROJECT No:	SCALES:	A1
A2515591.00	A1 1:500 A3 1:1000	A1
DRAWING No:		REV
A2515591.00-1308		B

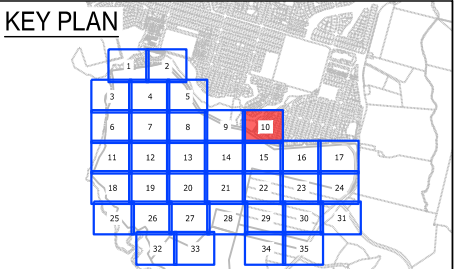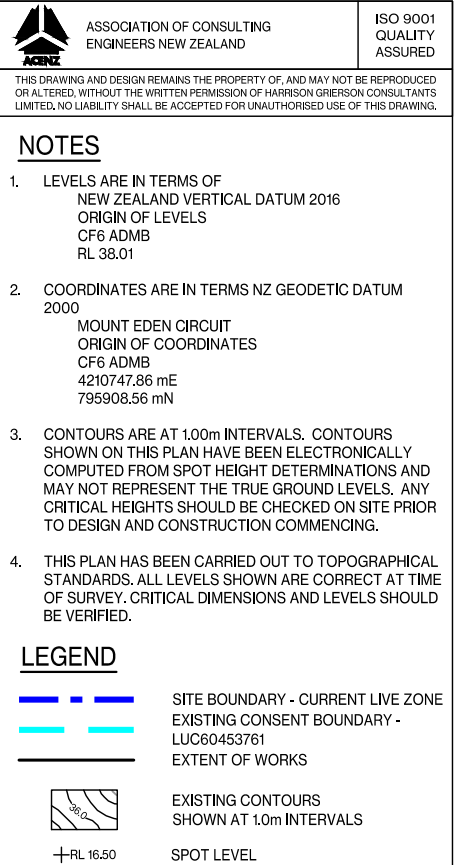

B	FOR CONSENT	CJM	06/2026
A	FOR CONSENT	CJM	05/2026
REF	REVISIONS	BY	DATE

**HARRISON
GRIERSON**

PROJECT:

BEACHLANDS
FAST TRACK CONSENT APPLICATION
BEACHLANDS SOUTH, AUCKLAND

TITLE:

EXISTING CONTOURS
SHEET 10 OF 35

ORIGINATOR: SCT	DATE: 04.2026	SIGNED:	PLOT BY: ABE
DRAWN: SCT	DATE: 11.2025	SIGNED:	PLOT DATE: 05/06/26
CHECKED: PZS	DATE: 04.2026	SIGNED:	SURVEY BY: SURVEYED BY
APPROVED: CJM	DATE: 04.2026	SIGNED:	SURVEY DATE: SURVEYED DATE


ISSUE STATUS: **FAST TRACK CONSENT**

PROJECT No: A2515591.00	SCALES: A1 1:500 A3 1:1000	A1
DRAWING No: A2515591.00-1310		REV B

REFER TO APPROVED MASTER DRAWINGS FOR ORIGINAL SIGNATURES FILE: LATE C:\AUTODESK\ACCDPCS\ACCDPCS\HARRISON GRIERSON US\BEACHLANDS SOUTH FAST TRACK CONSENT\PROJECT FILES\01 DESIGN\02 CIVIL\04 SHEETS\A2515591.00-1300 EXISTING CONTOURS.DWG

FOR CONSENT



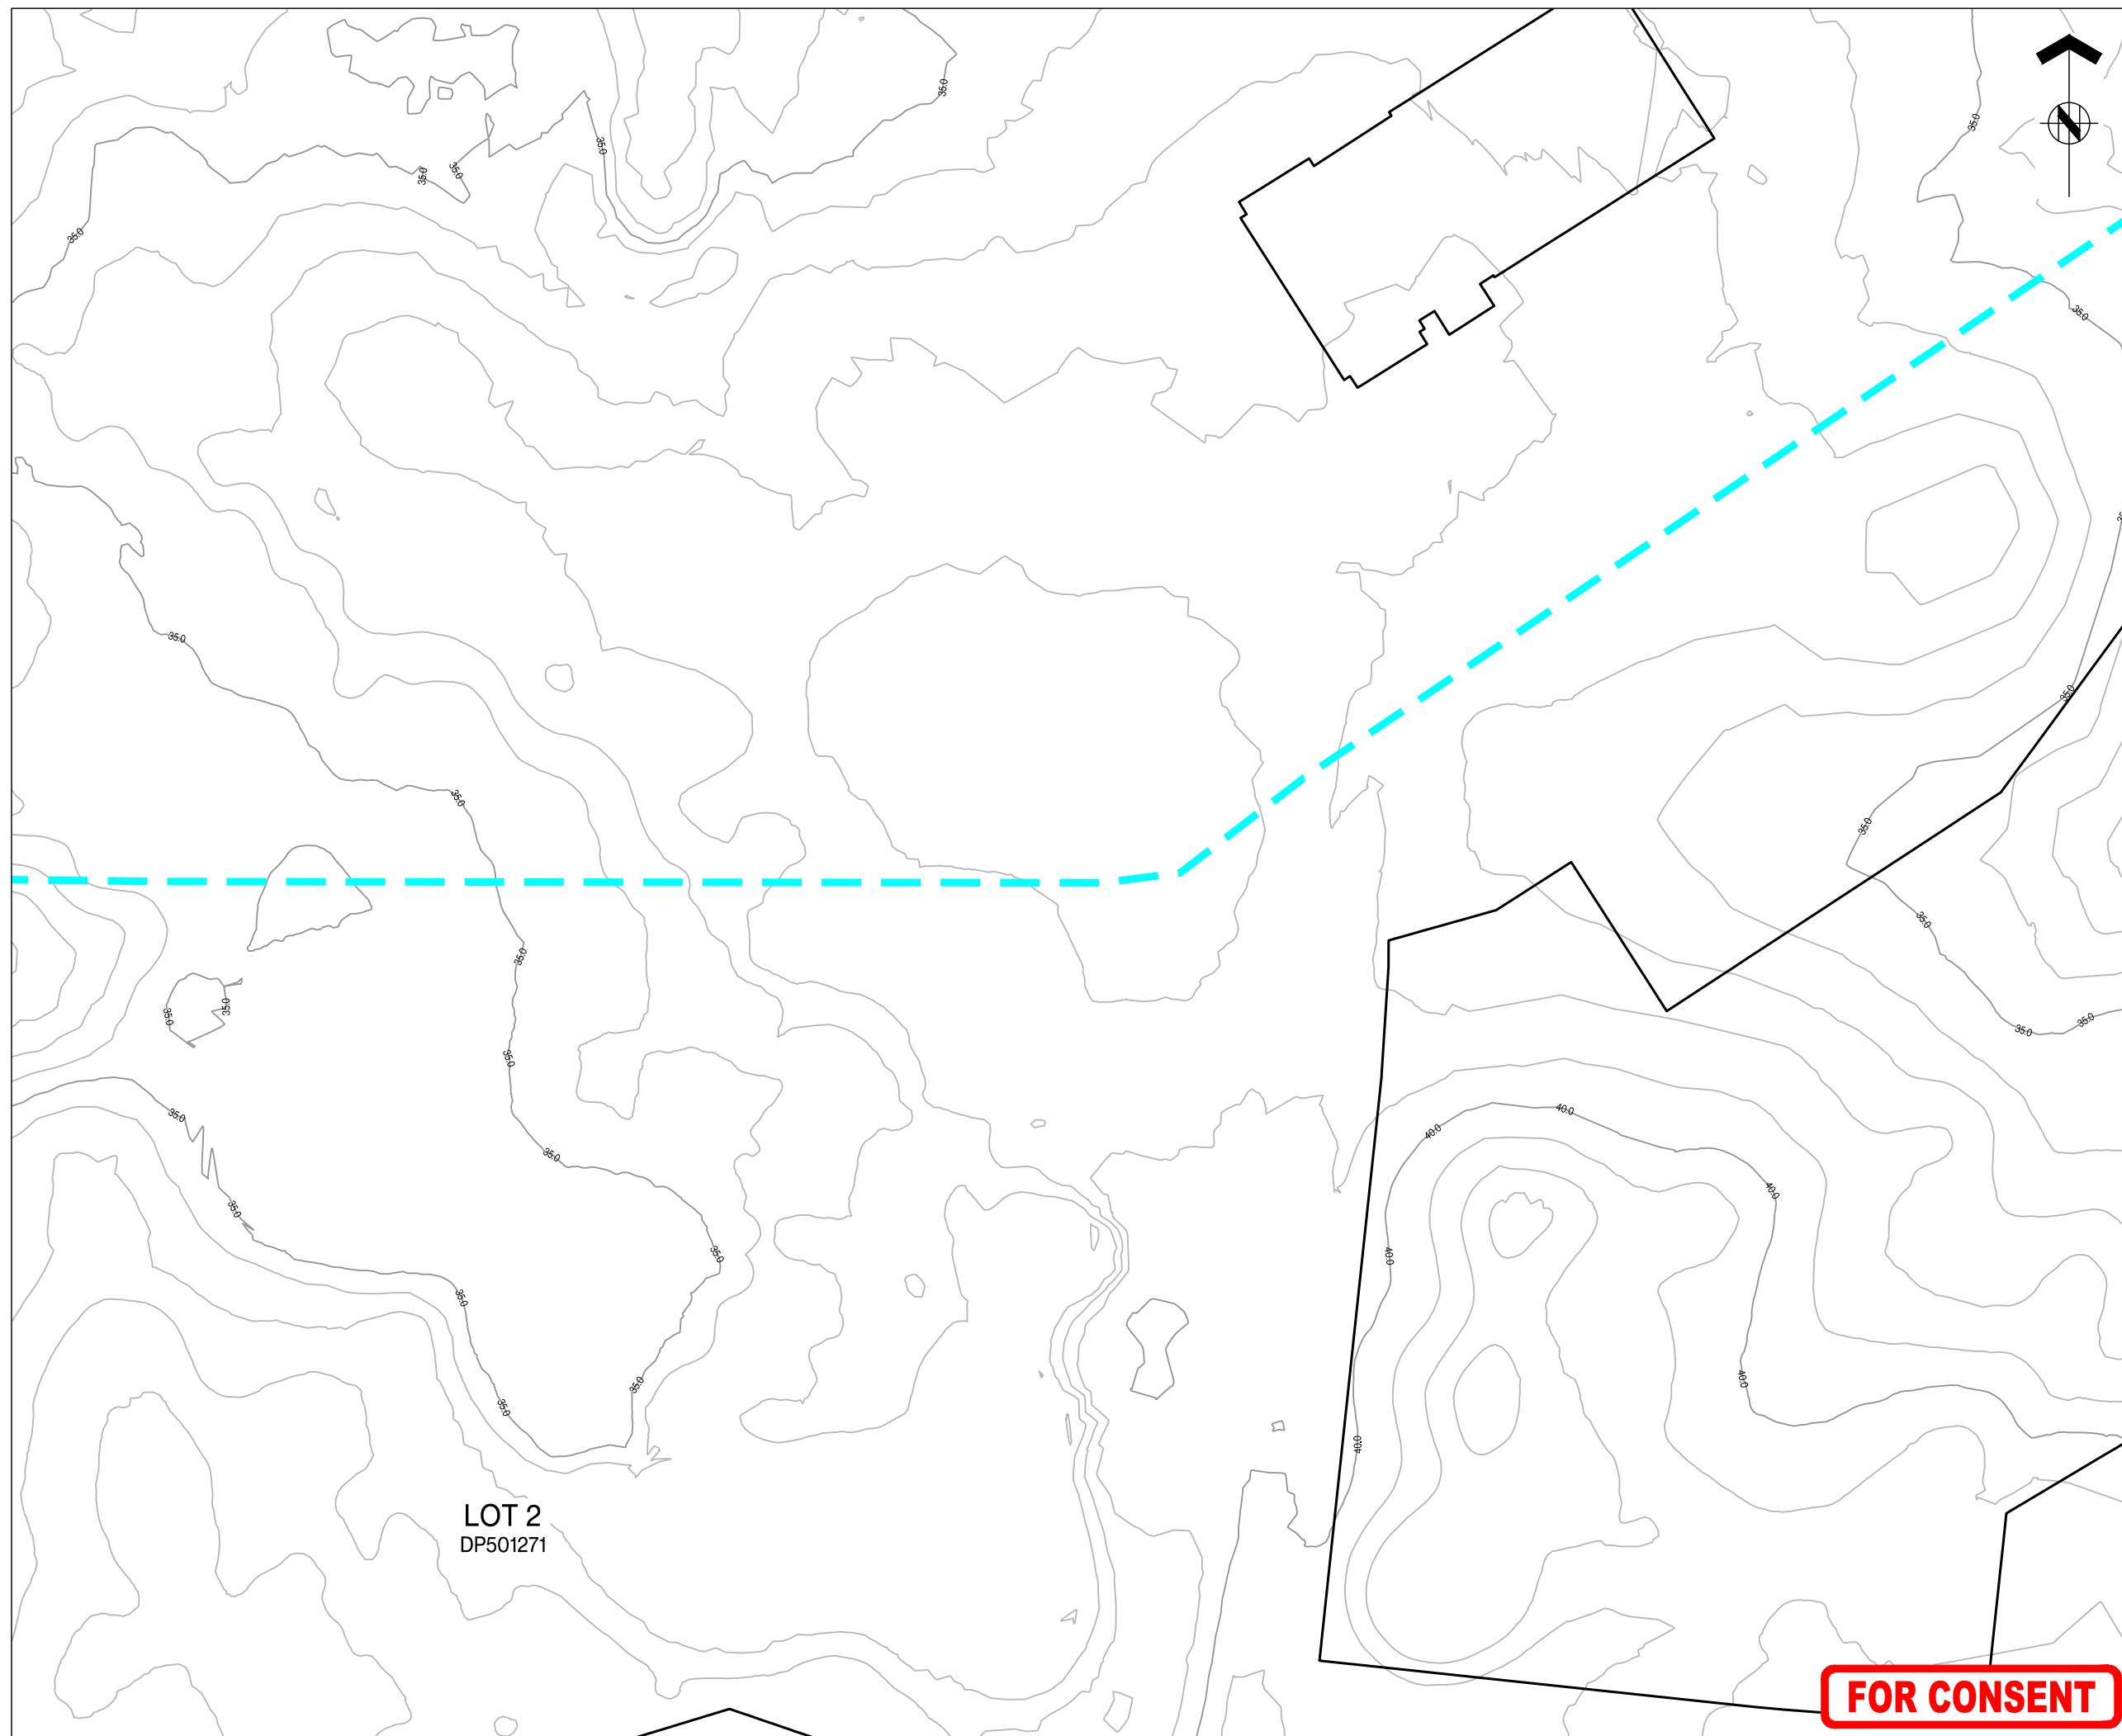

ASSOCIATION OF CONSULTING
ENGINEERS NEW ZEALAND

ISO 9001
QUALITY
ASSURED

THIS DRAWING AND DESIGN REMAINS THE PROPERTY OF, AND MAY NOT BE REPRODUCED OR ALTERED, WITHOUT THE WRITTEN PERMISSION OF HARRISON GRIERSON CONSULTANTS LIMITED. NO LIABILITY SHALL BE ACCEPTED FOR UNAUTHORISED USE OF THIS DRAWING


NOTES

1. LEVELS ARE IN TERMS OF
NEW ZEALAND VERTICAL DATUM 2016
ORIGIN OF LEVELS
CF6 ADMB
RL 38.01
2. COORDINATES ARE IN TERMS NZ GEODETIC DATUM
2000
MOUNT EDEN CIRCUIT
ORIGIN OF COORDINATES
CF6 ADMB
4210747.86 mE
795908.56 mN
3. CONTOURS ARE AT 1.00m INTERVALS. CONTOURS
SHOWN ON THIS PLAN HAVE BEEN ELECTRONICALLY
COMPUTED FROM SPOT HEIGHT DETERMINATIONS AND
MAY NOT REPRESENT THE TRUE GROUND LEVELS. ANY
CRITICAL HEIGHTS SHOULD BE CHECKED ON SITE PRIOR
TO DESIGN AND CONSTRUCTION COMMENCING.
4. THIS PLAN HAS BEEN CARRIED OUT TO TOPOGRAPHICAL
STANDARDS. ALL LEVELS SHOWN ARE CORRECT AT TIME
OF SURVEY. CRITICAL DIMENSIONS AND LEVELS SHOULD
BE VERIFIED.

LEGEND

- | | |
|---|---|
|  | SITE BOUNDARY - CURRENT LIVE ZONE |
|  | EXISTING CONSENT BOUNDARY - LUC60453761 |
|  | EXTENT OF WORKS |
|  | EXISTING CONTOURS SHOWN AT 1.0m INTERVALS |
|  | SPOT LEVEL |

KEY PLAN

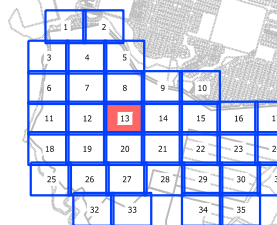

B	FOR CONSENT	CJM	06/20/2020
A	FOR CONSENT	CJM	05/20/2020
REF	REVISIONS	BY	DATE

**HARRISON
GRIERSON**

AUCKLAND OFFICE
Level 4, 96 St. Georges Bay Road
Parnell, Auckland 1052
T +64 9 917 5000
W www.harrisonqrierson.com

PROJECT:

BEACHLANDS
FAST TRACK CONSENT APPLICATION
BEACHLANDS SOUTH, AUCKLAND

TITLE:	
--------	--

EXISTING CONTOURS
SHEET 13 OF 35

ORIGINATOR: SCT	DATE: 04.2026	SIGNED:	PLOT BY: A
DRAWN: SCT	DATE: 11.2025	SIGNED:	PLOT DATE: 05/06/
CHECKED: PZS	DATE: 04.2026	SIGNED:	SURVEY BY: SURVEYED
APPROVED: CJM	DATE: 04.2026	SIGNED:	SURVEY DATE: SURVEYED DA

ISSUE STATUS:

FAST TRACK CONSENT

PROJECT No: A2515591.00	SCALES: A1 1:500 A3 1:1000	A1
----------------------------	-------------------------------	----


DRAWING No:

A2515591.00-1313

	REV
--	-----

3	B
---	---

REFER TO APPROVED MASTER DRAWINGS FOR ORIGINAL SIGNATURES File: LATE C:\AUTODESK\ACCDPCS\ACCDPCS\HARRISON GRIERSON US\BEACHLANDS SOUTH FAST TRACK CONSENT\PROJECT FILES\01 DESIGN\02 CIVIL\04 SHEETS\A2515591.00-1300 EXISTING CONTOURS.DWG

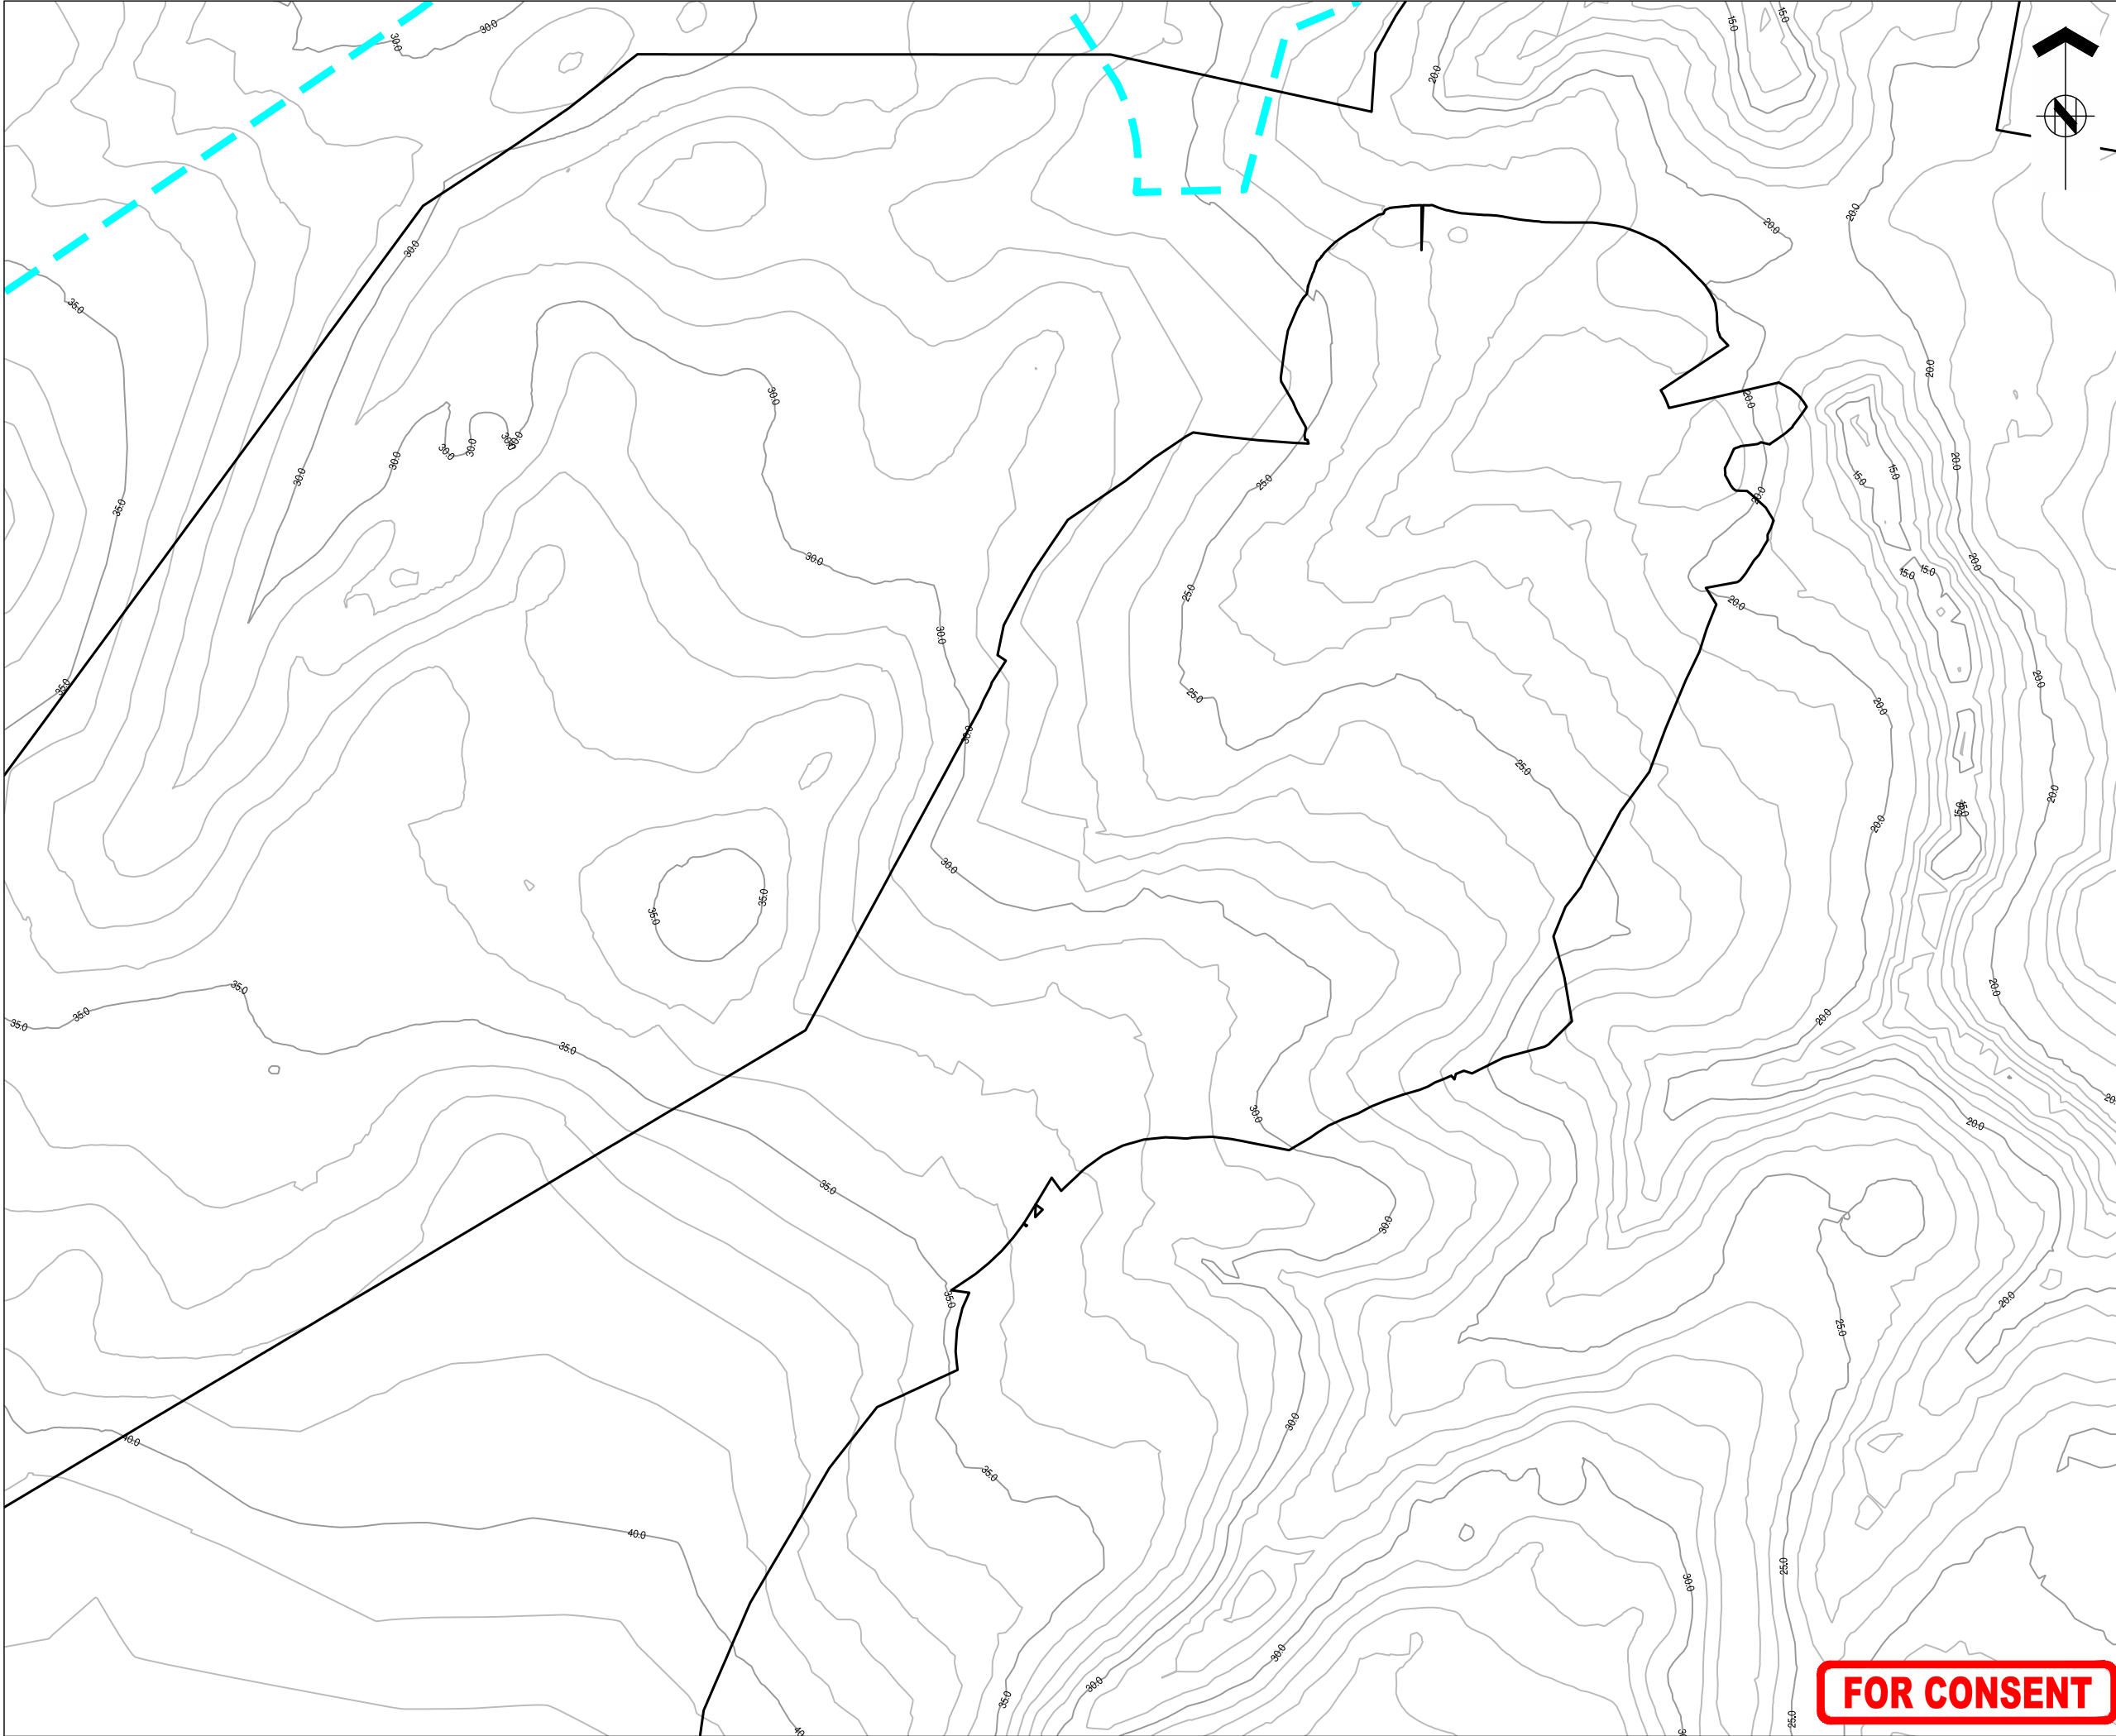



ASSOCIATION OF CONSULTING
ENGINEERS NEW ZEALAND

ISO 9001
QUALITY
ASSURED

THIS DRAWING AND DESIGN REMAINS THE PROPERTY OF, AND MAY NOT BE REPRODUCED OR ALTERED, WITHOUT THE WRITTEN PERMISSION OF HARRISON GRIERSON CONSULTANTS LIMITED. NO LIABILITY SHALL BE ACCEPTED FOR UNAUTHORISED USE OF THIS DRAWING.

NOTES

- LEVELS ARE IN TERMS OF
NEW ZEALAND VERTICAL DATUM 2016
ORIGIN OF LEVELS
CF6 ADMB
RL 38.01
- COORDINATES ARE IN TERMS NZ GEODETIC DATUM 2000
MOUNT EDEN CIRCUIT
ORIGIN OF COORDINATES
CF6 ADMB
4210747.86 mE
795908.56 mN
- CONTOURS ARE AT 1.00m INTERVALS. CONTOURS SHOWN ON THIS PLAN HAVE BEEN ELECTRONICALLY COMPUTED FROM SPOT HEIGHT DETERMINATIONS AND MAY NOT REPRESENT THE TRUE GROUND LEVELS. ANY CRITICAL HEIGHTS SHOULD BE CHECKED ON SITE PRIOR TO DESIGN AND CONSTRUCTION COMMENCING.
- THIS PLAN HAS BEEN CARRIED OUT TO TOPOGRAPHICAL STANDARDS. ALL LEVELS SHOWN ARE CORRECT AT TIME OF SURVEY. CRITICAL DIMENSIONS AND LEVELS SHOULD BE VERIFIED.

LEGEND

SITE BOUNDARY - CURRENT LIVE ZONE

EXISTING CONSENT BOUNDARY -
LUC60453761

EXTENT OF WORKS

EXISTING CONTOURS
SHOWN AT 1.0m INTERVALS

SPOT LEVEL

KEY PLAN



REF	REVISIONS	BY	DATE
B	FOR CONSENT	CJM	06/2026
A	FOR CONSENT	CJM	05/2026

**HARRISON
GRIERSON**

AUCKLAND OFFICE
Level 4, 96 St. Georges Bay Road
Parnell, Auckland 1052
T +64 9 917 5000
W www.harrisongrierson.com

PROJECT:

BEACHLANDS
FAST TRACK CONSENT APPLICATION
BEACHLANDS SOUTH, AUCKLAND

TITLE:


EXISTING CONTOURS
SHEET 14 OF 35

ORIGINATOR:	DATE:	SIGNED:	PLOT BY:
SCT	04.2026		ABE
DRAWN:	DATE:	SIGNED:	PLOT DATE:
SCT	11.2025		05/06/26
CHECKED:	DATE:	SIGNED:	SURVEY BY:
PZS	04.2026		SURVEYED BY
APPROVED:	DATE:	SIGNED:	SURVEY DATE:
CJM	04.2026		SURVEYED DATE

ISSUE STATUS:

FAST TRACK CONSENT

PROJECT No:	SCALES:	
A2515591.00	A1 1:500 A3 1:1000	A1
DRAWING No:		REV
A2515591.00-1314		B

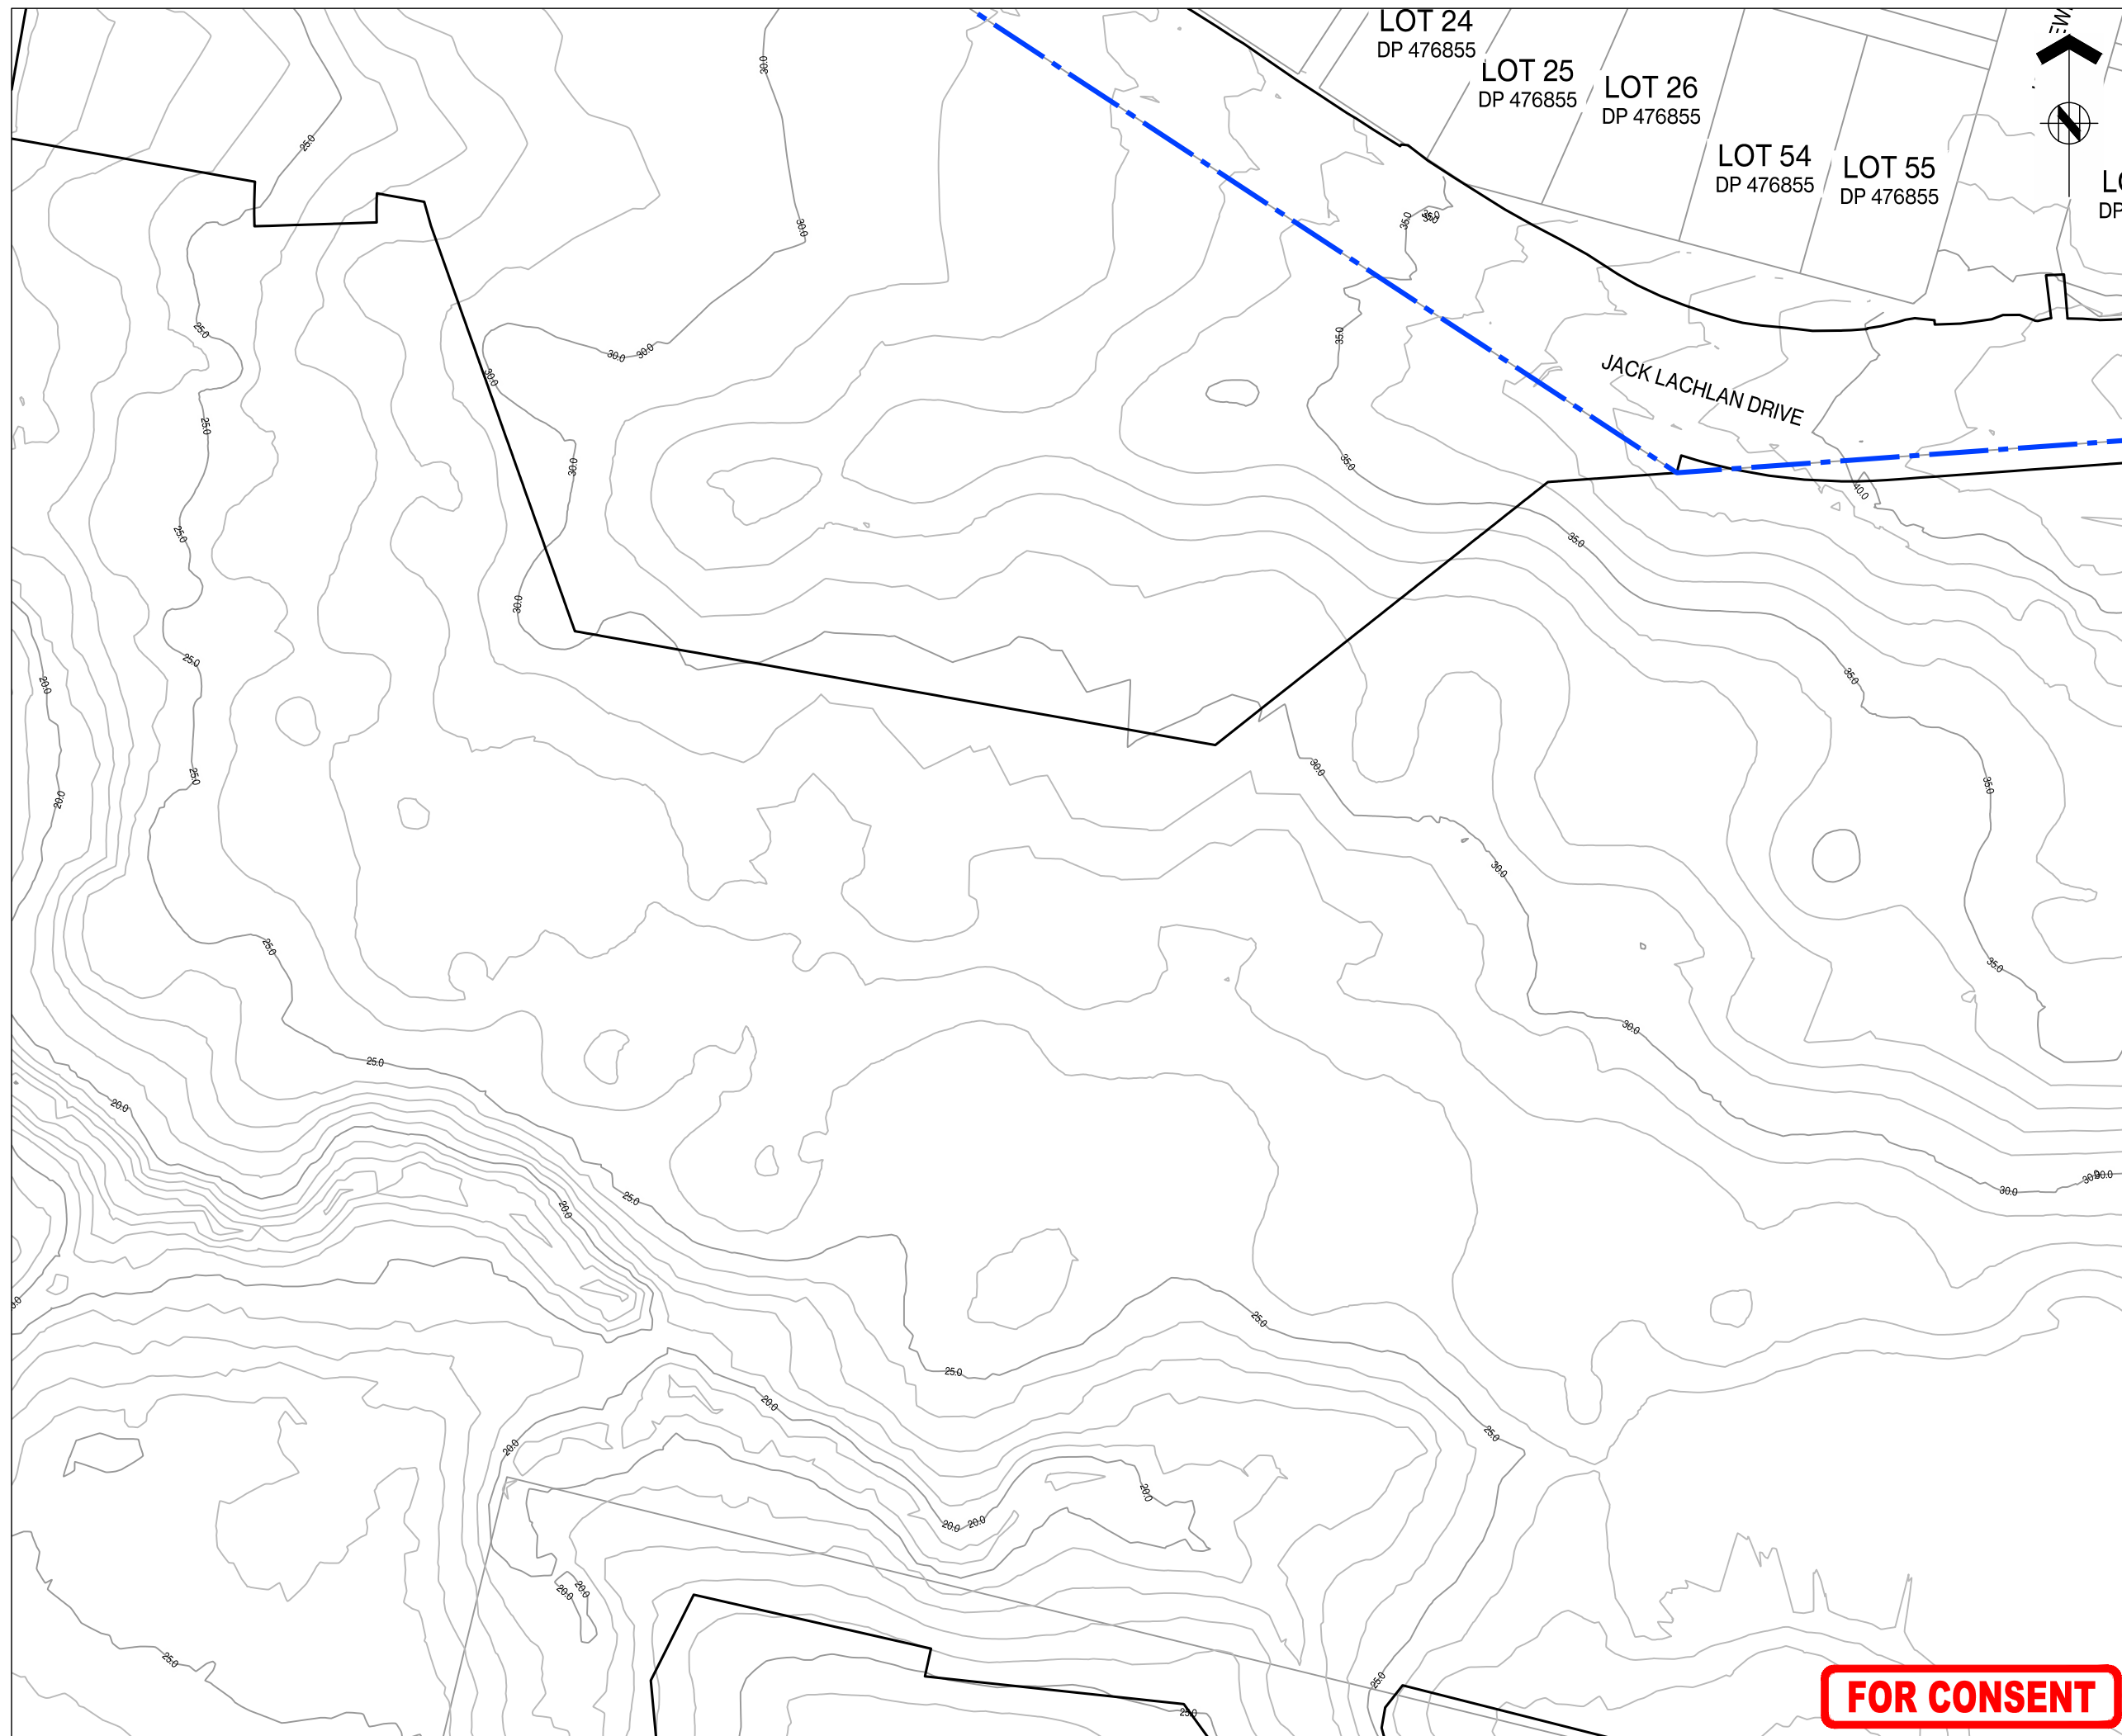

ASSOCIATION OF CONSULTING
ENGINEERS NEW ZEALAND

ISO 9001
QUALITY
ASSURED

THIS DRAWING AND DESIGN REMAINS THE PROPERTY OF, AND MAY NOT BE REPRODUCED OR ALTERED, WITHOUT THE WRITTEN PERMISSION OF HARRISON GRIERSON CONSULTANTS LIMITED. NO LIABILITY SHALL BE ACCEPTED FOR UNAUTHORISED USE OF THIS DRAWING.


NOTES

1. LEVELS ARE IN TERMS OF
NEW ZEALAND VERTICAL DATUM 2016
ORIGIN OF LEVELS
CF6 ADMB
RL 38.01
2. COORDINATES ARE IN TERMS NZ GEODETIC DATUM
2000
MOUNT EDEN CIRCUIT
ORIGIN OF COORDINATES
CF6 ADMB
4210747.86 mE
795908.56 mN
3. CONTOURS ARE AT 1.00m INTERVALS. CONTOURS
SHOWN ON THIS PLAN HAVE BEEN ELECTRONICALLY
COMPUTED FROM SPOT HEIGHT DETERMINATIONS AND
MAY NOT REPRESENT THE TRUE GROUND LEVELS. ANY
CRITICAL HEIGHTS SHOULD BE CHECKED ON SITE PRIOR
TO DESIGN AND CONSTRUCTION COMMENCING.
4. THIS PLAN HAS BEEN CARRIED OUT TO TOPOGRAPHICAL
STANDARDS. ALL LEVELS SHOWN ARE CORRECT AT TIME
OF SURVEY. CRITICAL DIMENSIONS AND LEVELS SHOULD
BE VERIFIED.

LEGEND

- 
- SITE BOUNDARY - CURRENT LIVE ZONE
 - EXISTING CONSENT BOUNDARY - LUC60453761
 - EXTENT OF WORKS
 - EXISTING CONTOURS SHOWN AT 1.0m INTERVALS
 - SPOT LEVEL

KEY PLAN

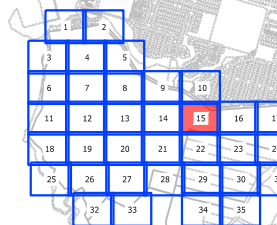

B	FOR CONSENT	CJM	06/20
A	FOR CONSENT	CJM	05/20
REF	REVISIONS	BY	DAT

**HARRISON
GRIERSON**

AUCKLAND OFFICE
Level 4, 96 St. Georges Bay Road
Parnell, Auckland 1052
T +64 9 917 5000
W www.harrisingrierson.com

PROJECT:

BEACHLANDS
FAST TRACK CONSENT APPLICATION
BEACHLANDS SOUTH, AUCKLAND

TITLE:

EXISTING CONTOURS
SHEET 15 OF 35

ORIGINATOR: SCT	DATE: 04.2026	SIGNED:	PLOT BY: A
DRAWN: SCT	DATE: 11.2025	SIGNED:	PLOT DATE: 05/06/2025
CHECKED: PZS	DATE: 04.2026	SIGNED:	SURVEY BY: SURVEYED
APPROVED: CJM	DATE: 04.2026	SIGNED:	SURVEY DATE: SURVEYED DA

ISSUE STATUS:

FAST TRACK CONSENT


PROJECT No: A2515591.00	SCALES: A1 1:500 A3 1:1000	A
DRAWING No:		REV

A2515591.00-1315

B

FOR CONSENT

REFER TO APPROVED MASTER DRAWINGS FOR ORIGINAL SIGNATURES File: LATE C:\AUTODESK\ACCDOS\ACCDOS\HARRISON GRIERSON US\BEACHLANDS SOUTH FAST TRACK CONSENT\PROJECT FILES\01 DESIGN\02 CIVIL\04 SHEETS\A2515591.00-1300 EXISTING CONTOURS.DWG

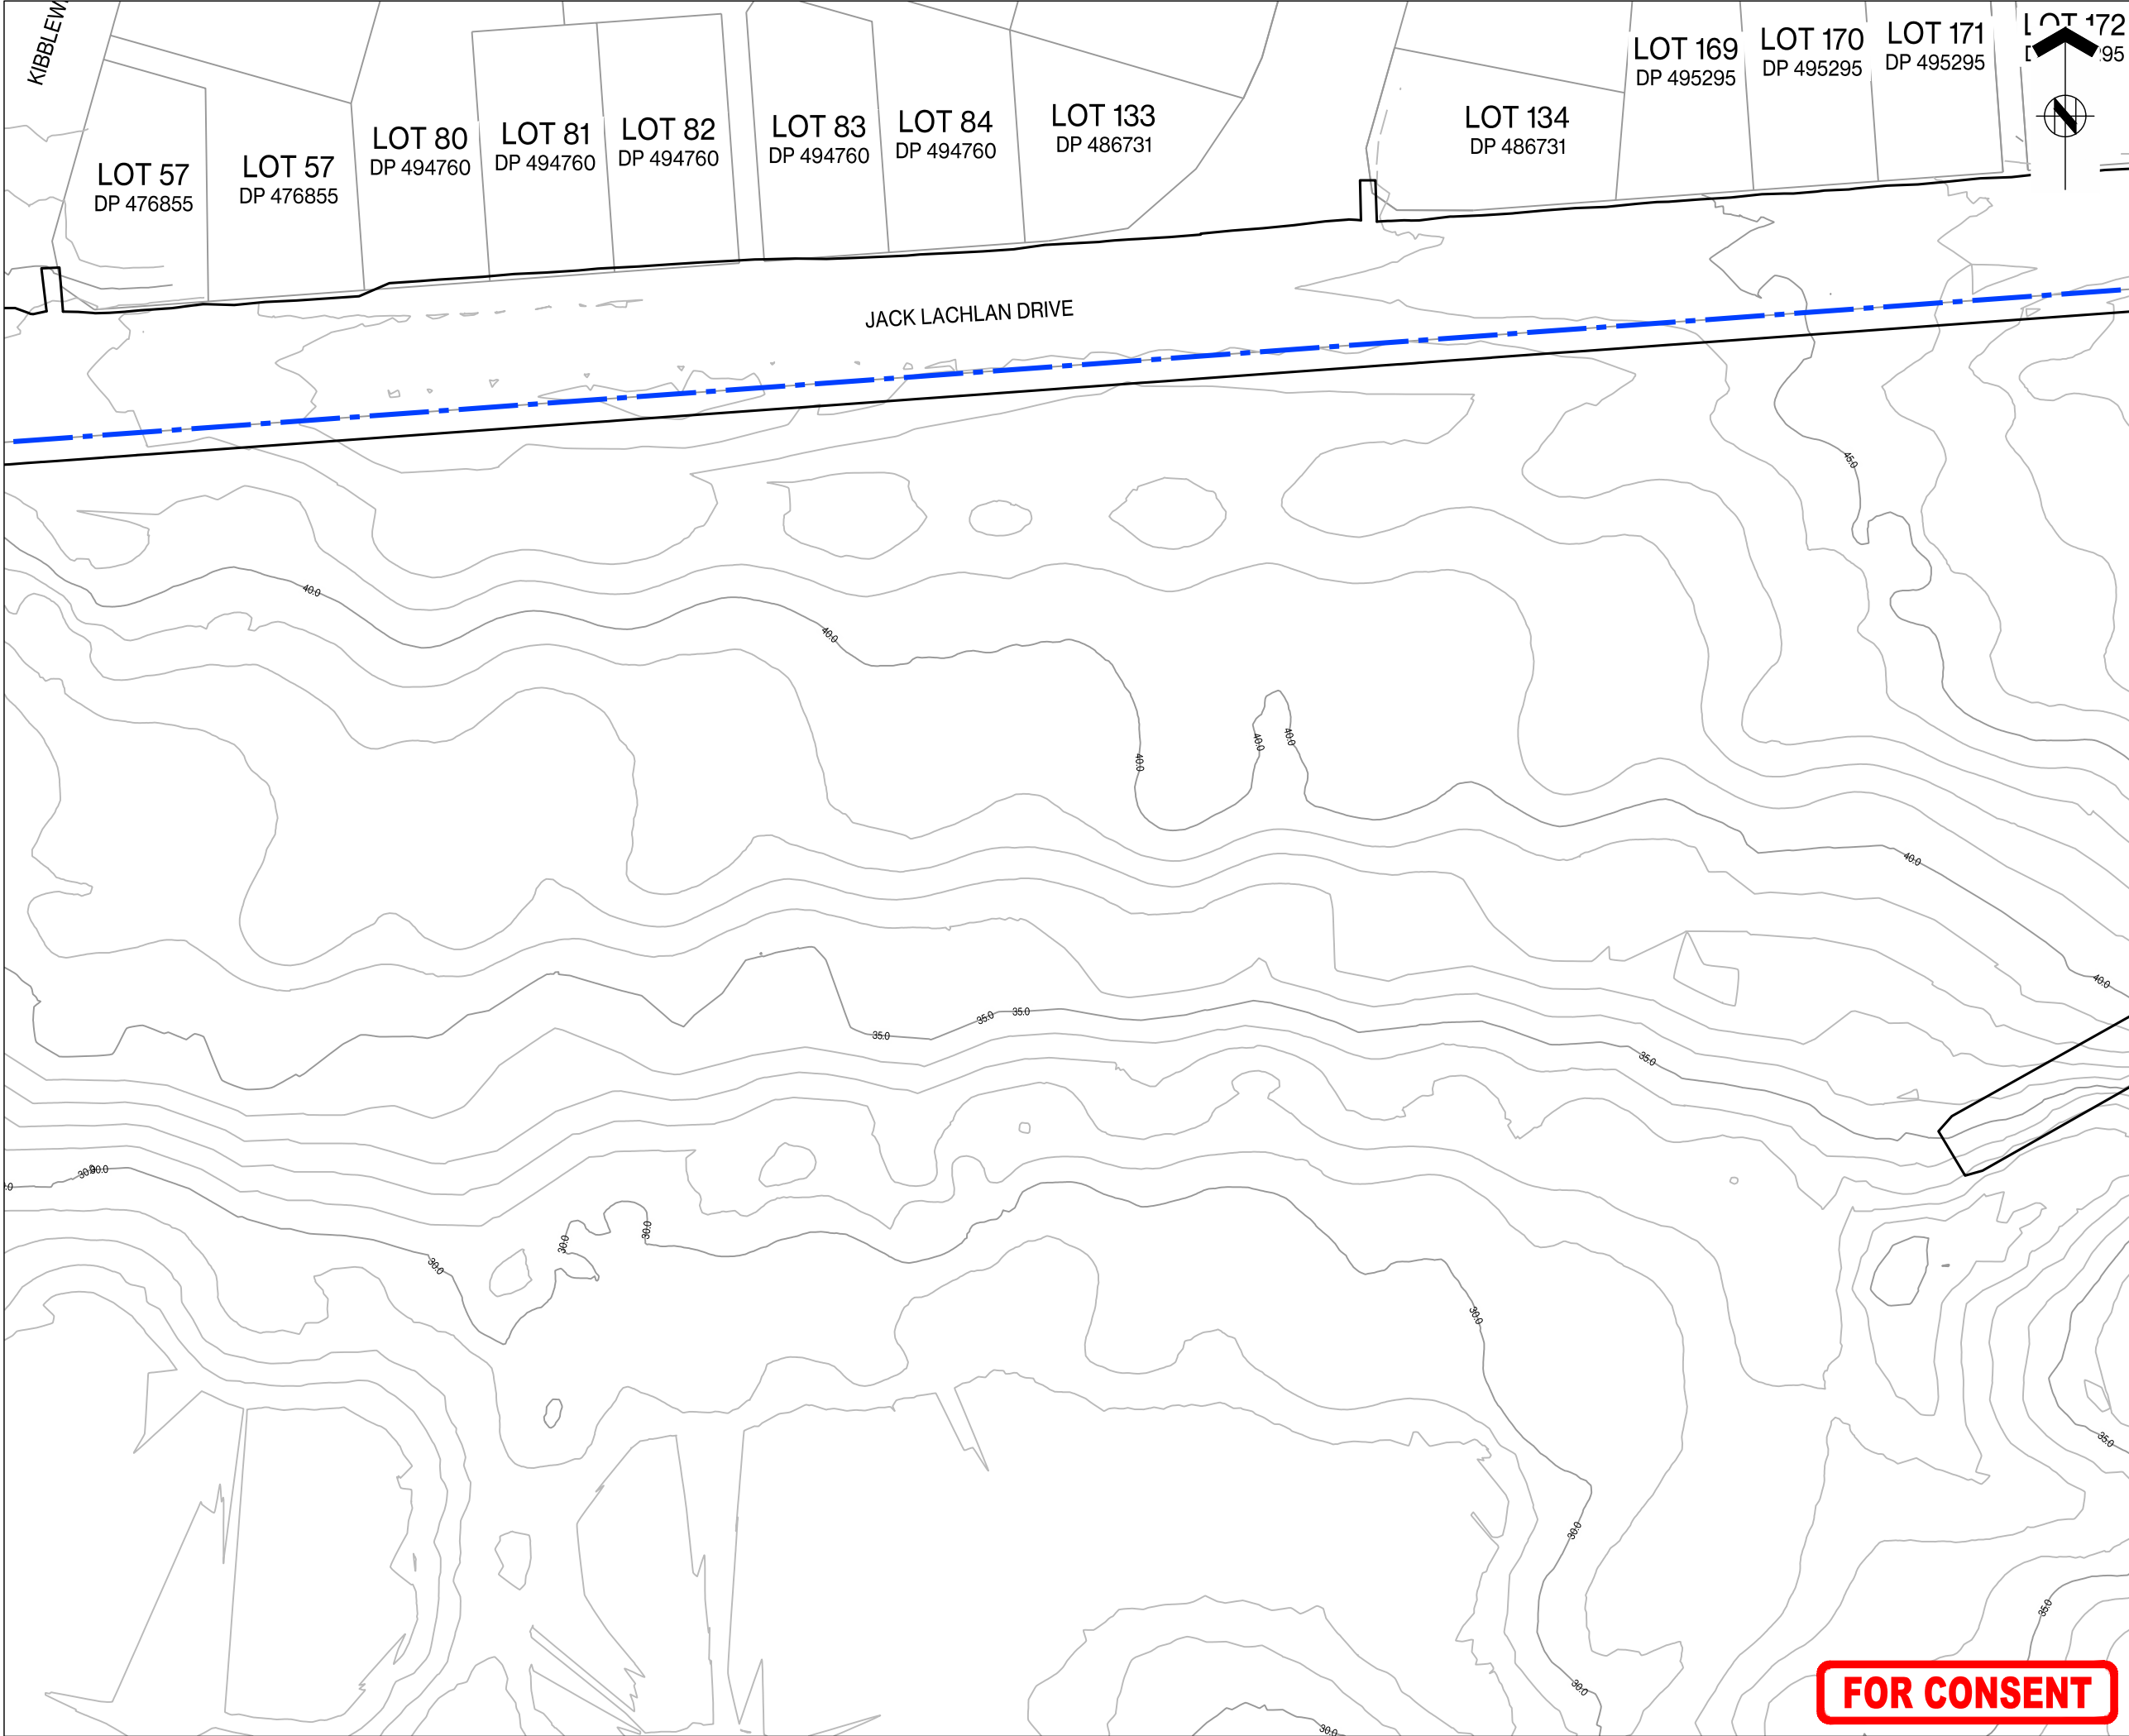



ASSOCIATION OF CONSULTING
ENGINEERS NEW ZEALAND

ISO 9001
QUALITY
ASSURED

THIS DRAWING AND DESIGN REMAINS THE PROPERTY OF, AND MAY NOT BE REPRODUCED OR ALTERED, WITHOUT THE WRITTEN PERMISSION OF HARRISON GRIERSON CONSULTANTS LIMITED. NO LIABILITY SHALL BE ACCEPTED FOR UNAUTHORISED USE OF THIS DRAWING.

NOTES

- LEVELS ARE IN TERMS OF
NEW ZEALAND VERTICAL DATUM 2016
ORIGIN OF LEVELS
CF6 ADMB
RL 38.01
- COORDINATES ARE IN TERMS NZ GEODETIC DATUM 2000
MOUNT EDEN CIRCUIT
ORIGIN OF COORDINATES
CF6 ADMB
4210747.86 mE
795908.56 mN
- CONTOURS ARE AT 1.00m INTERVALS. CONTOURS SHOWN ON THIS PLAN HAVE BEEN ELECTRONICALLY COMPUTED FROM SPOT HEIGHT DETERMINATIONS AND MAY NOT REPRESENT THE TRUE GROUND LEVELS. ANY CRITICAL HEIGHTS SHOULD BE CHECKED ON SITE PRIOR TO DESIGN AND CONSTRUCTION COMMENCING.
- THIS PLAN HAS BEEN CARRIED OUT TO TOPOGRAPHICAL STANDARDS. ALL LEVELS SHOWN ARE CORRECT AT TIME OF SURVEY. CRITICAL DIMENSIONS AND LEVELS SHOULD BE VERIFIED.

LEGEND

— — — — —

SITE BOUNDARY - CURRENT LIVE ZONE

— — — — —

EXISTING CONSENT BOUNDARY - LUC60453761

—————

EXTENT OF WORKS



EXISTING CONTOURS SHOWN AT 1.0m INTERVALS



SPOT LEVEL

KEY PLAN



B	FOR CONSENT	CJM	06/2026
A	FOR CONSENT	CJM	05/2026
REF	REVISIONS	BY	DATE

HARRISON GRIERSON

AUCKLAND OFFICE
Level 4, 96 St. Georges Bay Road
Parnell, Auckland 1052
T +64 9 917 5000
W www.harrisingrierson.com

PROJECT:

BEACHLANDS
FAST TRACK CONSENT APPLICATION
BEACHLANDS SOUTH, AUCKLAND

TITLE:

EXISTING CONTOURS
SHEET 16 OF 35


ORIGINATOR:	DATE:	SIGNED:	PLOT BY:
SCT	04.2026		ABE
DRAWN:	DATE:	SIGNED:	PLOT DATE:
SCT	11.2025		05/06/26
CHECKED:	DATE:	SIGNED:	SURVEY BY:
PZS	04.2026		SURVEYED BY
APPROVED:	DATE:	SIGNED:	SURVEY DATE:
CJM	04.2026		SURVEYED DATE

ISSUE STATUS:

FAST TRACK CONSENT

PROJECT No: A2515591.00	SCALES: A1 1:500 A3 1:1000	A1
DRAWING No:		REV
A2515591.00-1316		B

FOR CONSENT

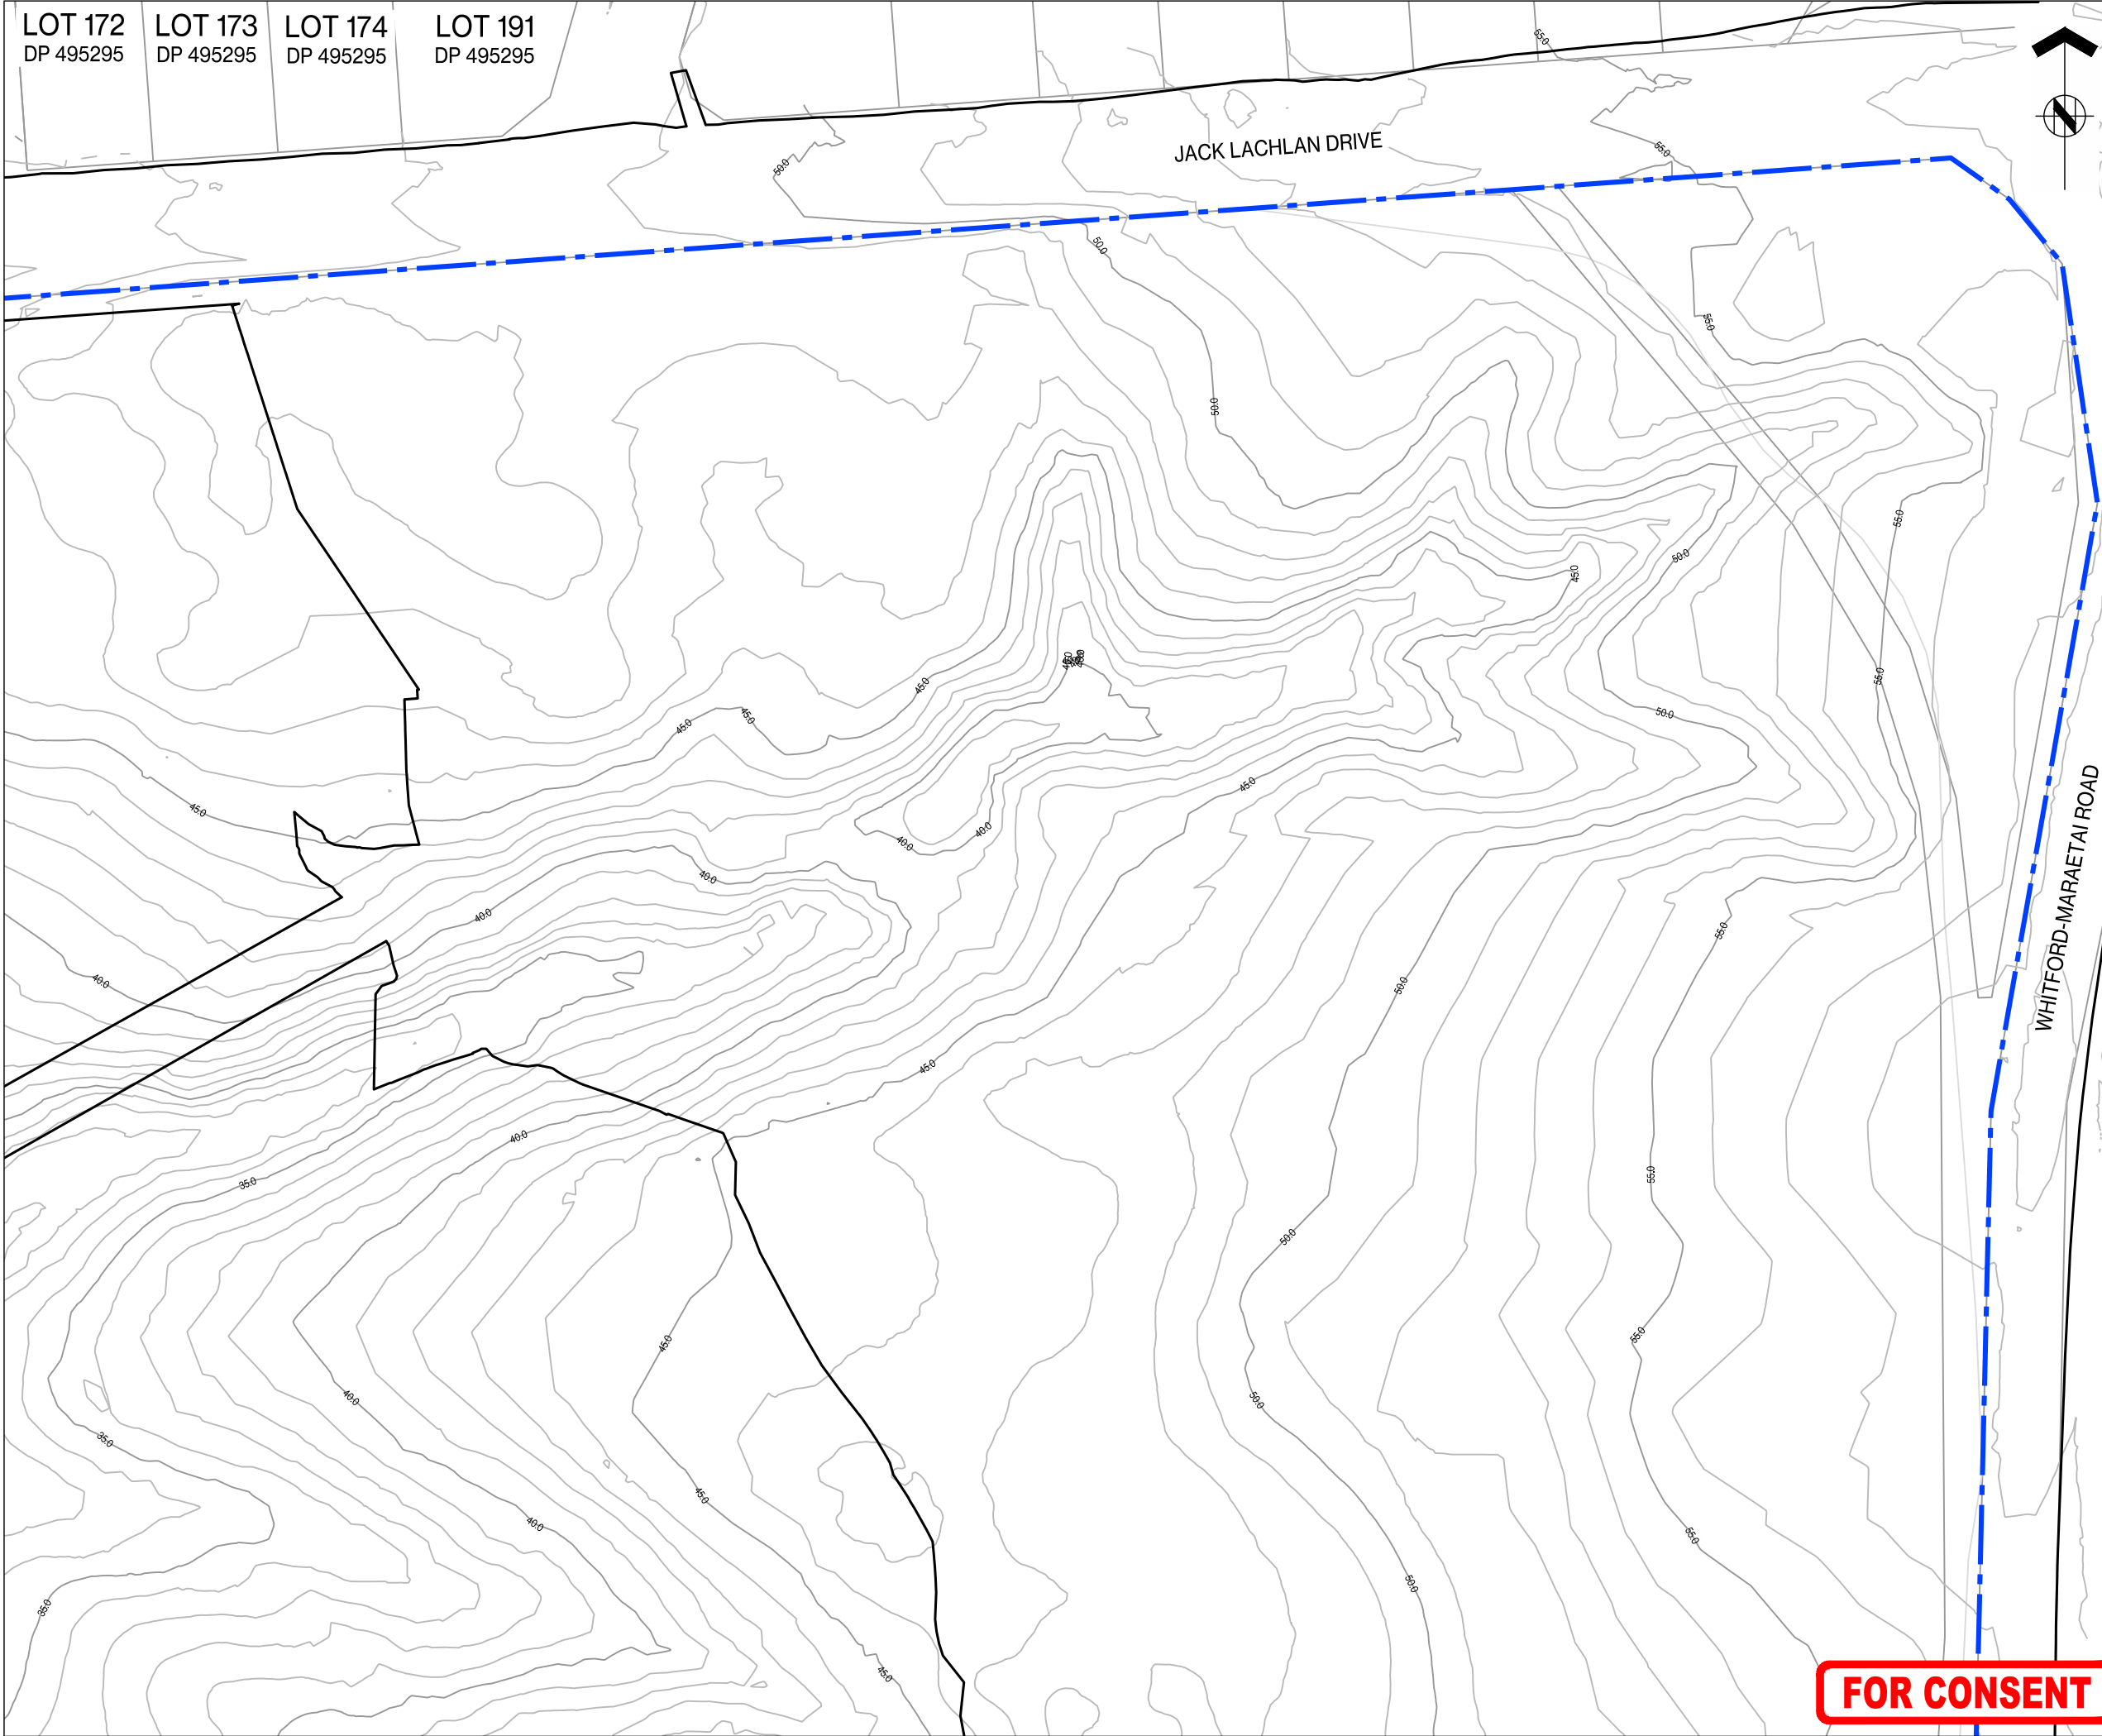

LOT 172
DP 495295

LOT 173
DP 495295

LOT 174
DP 495295

LOT 191
DP 495295

THIS DRAWING AND DESIGN REMAINS THE PROPERTY OF, AND MAY NOT BE REPRODUCED OR ALTERED, WITHOUT THE WRITTEN PERMISSION OF HARRISON GRIERSON CONSULTANTS LIMITED. NO LIABILITY SHALL BE ACCEPTED FOR UNAUTHORISED USE OF THIS DRAWING.

- NOTES
1.

LEVELS ARE IN TERMS OF
NEW ZEALAND VERTICAL DATUM 2016
ORIGIN OF LEVELS
CF6 ADMB
RL 38.01
2.

COORDINATES ARE IN TERMS NZ GEODETIC DATUM
2000
MOUNT EDEN CIRCUIT
ORIGIN OF COORDINATES
CF6 ADMB
4210747.86 mE
795908.56 mN
3.

CONTOURS ARE AT 1.00m INTERVALS. CONTOURS
SHOWN ON THIS PLAN HAVE BEEN ELECTRONICALLY
COMPUTED FROM SPOT HEIGHT DETERMINATIONS AND
MAY NOT REPRESENT THE TRUE GROUND LEVELS. ANY
CRITICAL HEIGHTS SHOULD BE CHECKED ON SITE PRIOR
TO DESIGN AND CONSTRUCTION COMMENCING.
4.

THIS PLAN HAS BEEN CARRIED OUT TO TOPOGRAPHICAL
STANDARDS. ALL LEVELS SHOWN ARE CORRECT AT TIME
OF SURVEY. CRITICAL DIMENSIONS AND LEVELS SHOULD
BE VERIFIED.

- LEGEND
- 


SITE BOUNDARY - CURRENT LIVE ZONE
- 

EXISTING CONSENT BOUNDARY -
LUC60453761
- 

EXTENT OF WORKS
- 

EXISTING CONTOURS
SHOWN AT 1.0m INTERVALS
- 

SPOT LEVEL

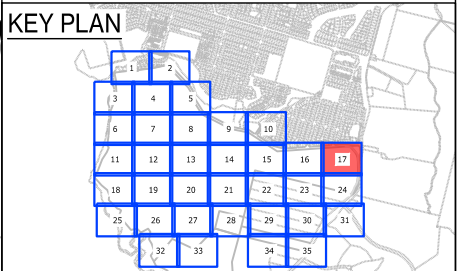

B	FOR CONSENT	CJM	06/2026
A	FOR CONSENT	CJM	05/2026
REF	REVISIONS	BY	DATE

AUCKLAND OFFICE
Level 4, 96 St. Georges Bay Road
Parnell, Auckland 1052
T +64 9 917 5000
W www.harrisingrierson.com

PROJECT:

BEACHLANDS
FAST TRACK CONSENT APPLICATION
BEACHLANDS SOUTH, AUCKLAND

TITLE:

EXISTING CONTOURS
SHEET 17 OF 35


ORIGINATOR: SCT	DATE: 04.2026	SIGNED:	PLOT BY: ABE
DRAWN: SCT	DATE: 11.2025	SIGNED:	PLOT DATE: 05/06/26
CHECKED: PZS	DATE: 04.2026	SIGNED:	SURVEY BY: SURVEYED BY
APPROVED: CJM	DATE: 04.2026	SIGNED:	SURVEY DATE: SURVEYED DATE

ISSUE STATUS:

FAST TRACK CONSENT

PROJECT No: A2515591.00	SCALES: A1 1:500 A3 1:1000	A1
DRAWING No:		REV
A2515591.00-1317		B

FOR CONSENT

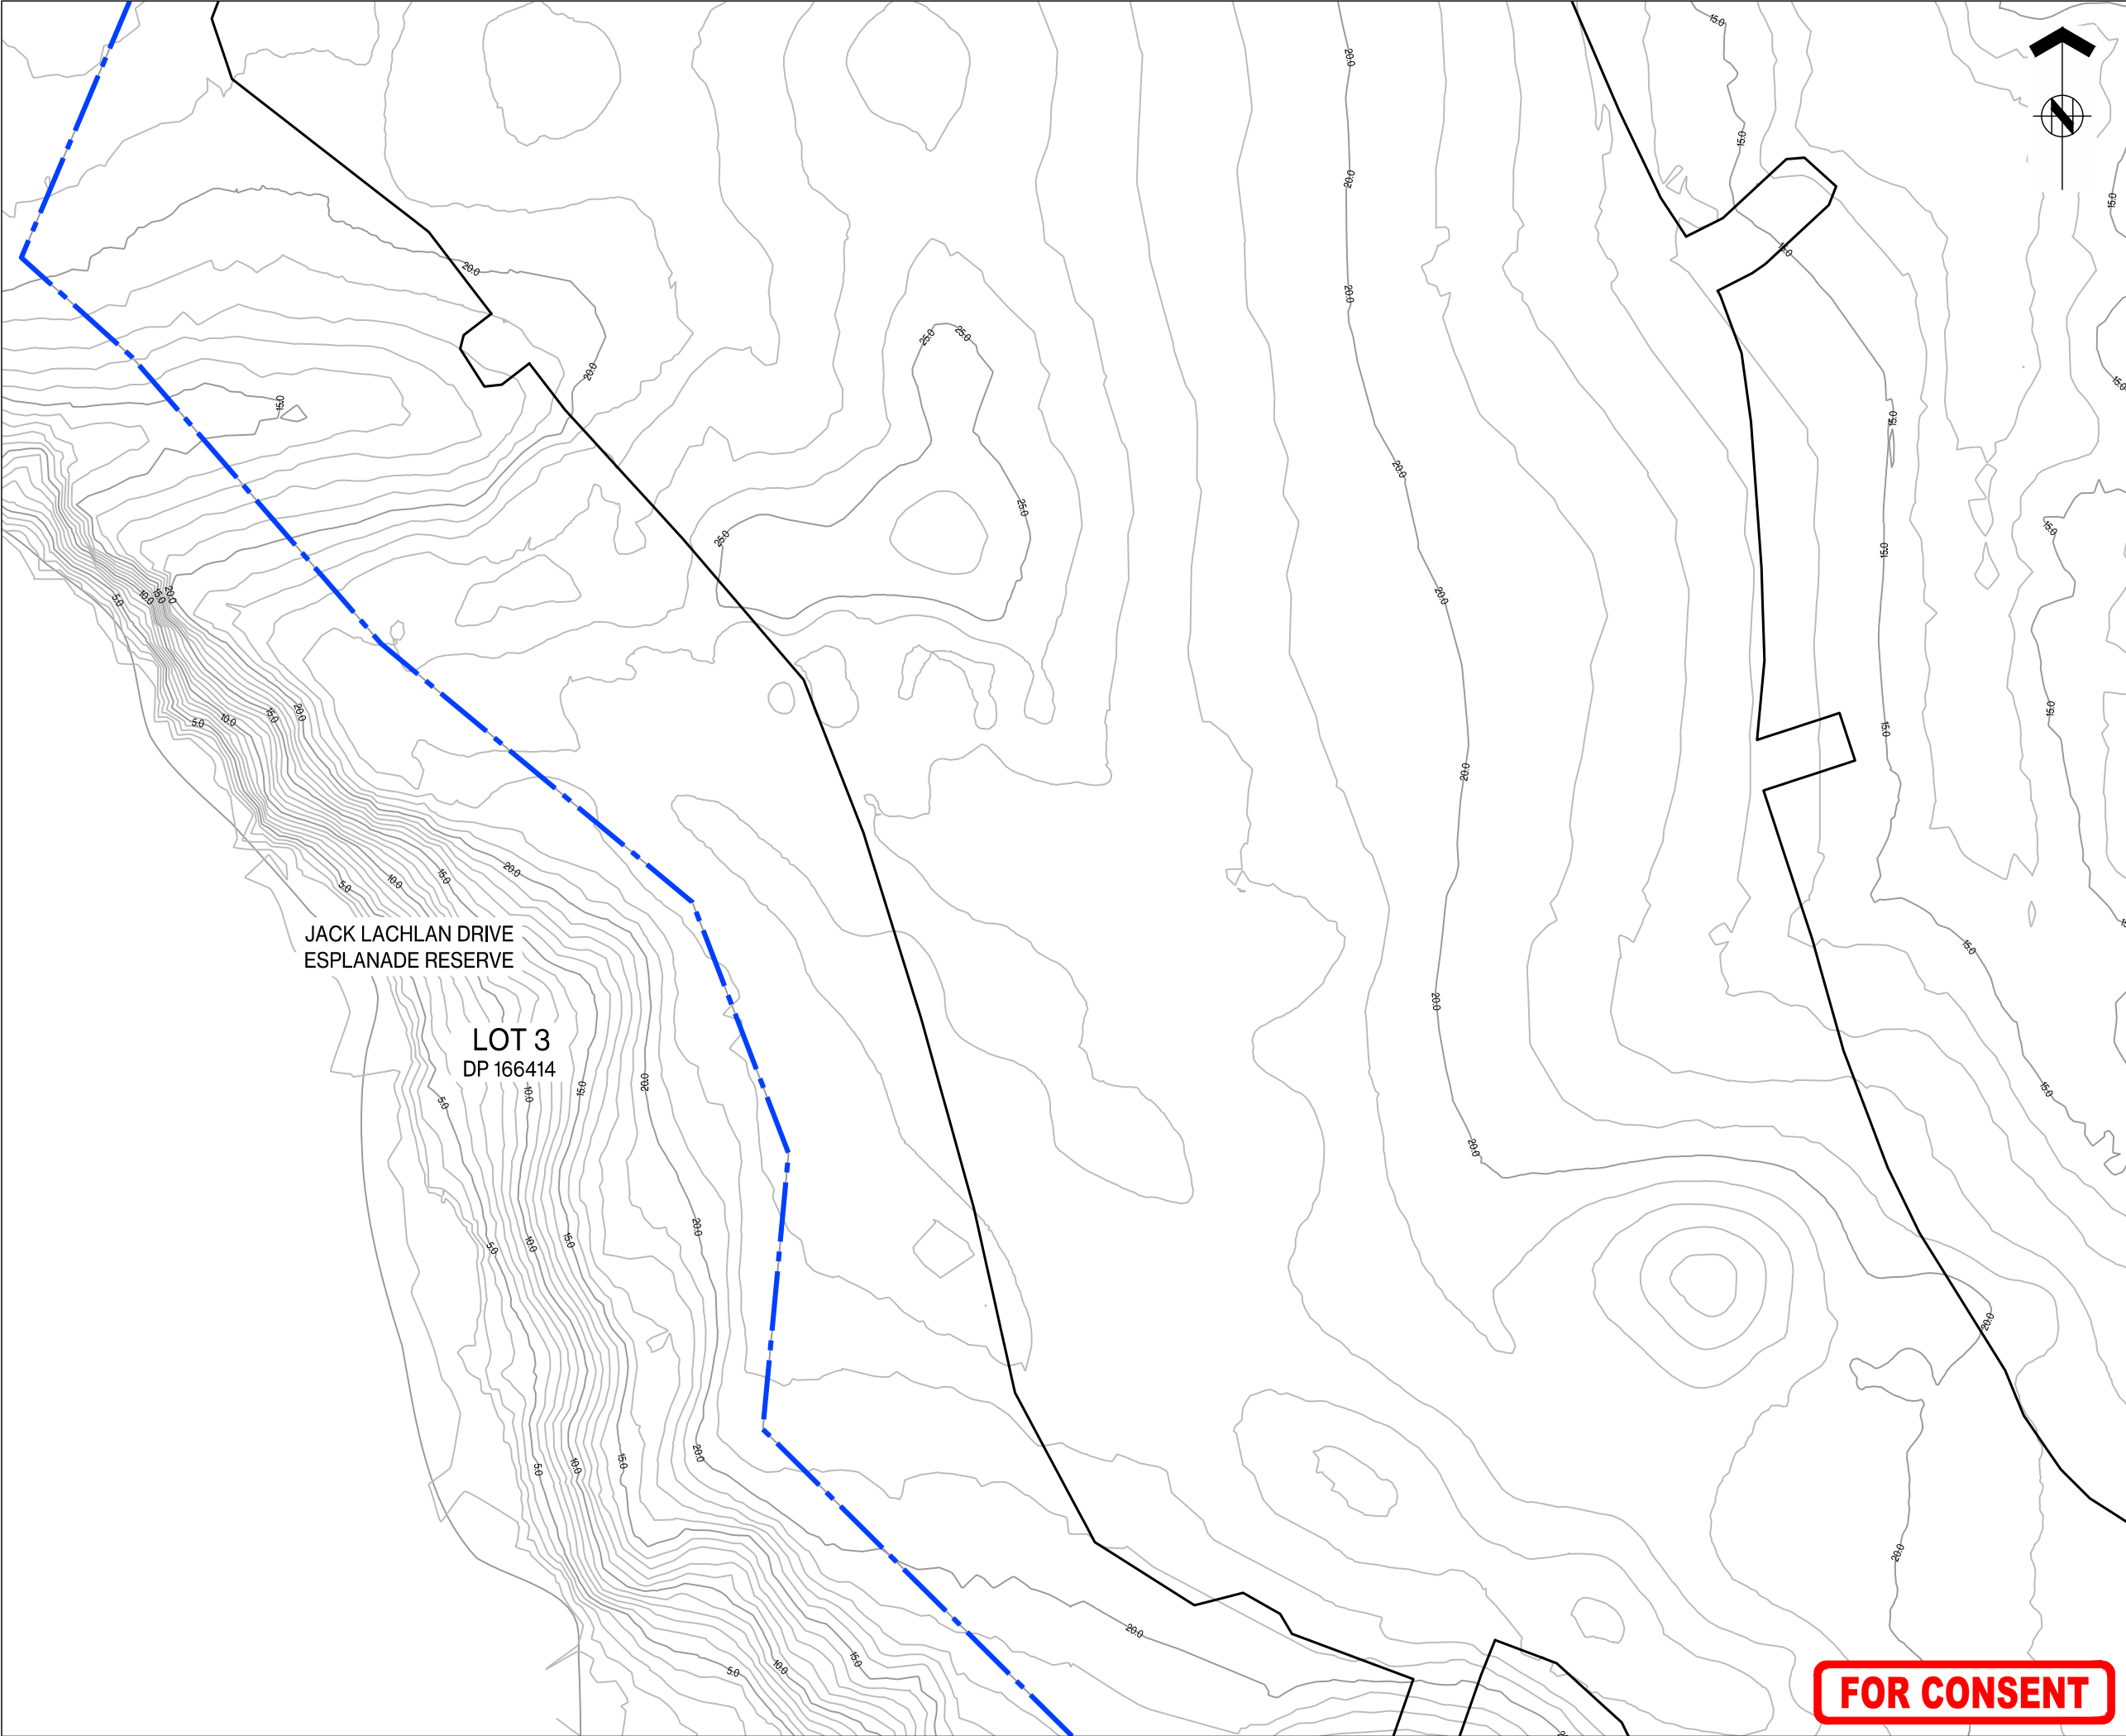



ASSOCIATION OF CONSULTING
ENGINEERS NEW ZEALAND

ISO 9001
QUALITY
ASSURED

THIS DRAWING AND DESIGN REMAINS THE PROPERTY OF, AND MAY NOT BE REPRODUCED OR ALTERED, WITHOUT THE WRITTEN PERMISSION OF HARRISON GRIERSON CONSULTANTS LIMITED. NO LIABILITY SHALL BE ACCEPTED FOR UNAUTHORISED USE OF THIS DRAWING.

NOTES

- LEVELS ARE IN TERMS OF
NEW ZEALAND VERTICAL DATUM 2016
ORIGIN OF LEVELS
CF6 ADMB
RL 38.01
- COORDINATES ARE IN TERMS NZ GEODETIC DATUM
2000
MOUNT EDEN CIRCUIT
ORIGIN OF COORDINATES
CF6 ADMB
4210747.86 mE
795908.56 mN
- CONTOURS ARE AT 1.00m INTERVALS. CONTOURS
SHOWN ON THIS PLAN HAVE BEEN ELECTRONICALLY
COMPUTED FROM SPOT HEIGHT DETERMINATIONS AND
MAY NOT REPRESENT THE TRUE GROUND LEVELS. ANY
CRITICAL HEIGHTS SHOULD BE CHECKED ON SITE PRIOR
TO DESIGN AND CONSTRUCTION COMMENCING.
- THIS PLAN HAS BEEN CARRIED OUT TO TOPOGRAPHICAL
STANDARDS. ALL LEVELS SHOWN ARE CORRECT AT TIME
OF SURVEY. CRITICAL DIMENSIONS AND LEVELS SHOULD
BE VERIFIED.

LEGEND

— — — — —

SITE BOUNDARY - CURRENT LIVE ZONE

— — — — —

EXISTING CONSENT BOUNDARY -
LUC60453761

—————

EXTENT OF WORKS




EXISTING CONTOURS
SHOWN AT 1.0m INTERVALS

—RL 16.50

SPOT LEVEL

KEY PLAN

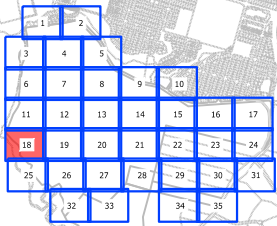

B	FOR CONSENT	CJM	06/2026
A	FOR CONSENT	CJM	05/2026
REF	REVISIONS	BY	DATE

**HARRISON
GRIERSON**

AUCKLAND OFFICE
Level 4, 96 St. Georges Bay Road
Parnell, Auckland 1052
T +64 9 917 5000
W www.harrisingrierson.com

PROJECT:

BEACHLANDS
FAST TRACK CONSENT APPLICATION
BEACHLANDS SOUTH, AUCKLAND

TITLE:

EXISTING CONTOURS
SHEET 18 OF 35

ORIGINATOR: SCT	DATE: 04/2026	SIGNED:	PLOT BY: ABE
DRAWN: SCT	DATE: 11/2025	SIGNED:	PLOT DATE: 05/06/26
CHECKED: PZS	DATE: 04/2026	SIGNED:	SURVEY BY: SURVEYED BY
APPROVED: CJM	DATE: 04/2026	SIGNED:	SURVEY DATE: SURVEYED DATE

ISSUE STATUS:

FAST TRACK CONSENT

PROJECT No: A2515591.00	SCALES: A1 1:500 A3 1:1000	A1
DRAWING No:		REV
A2515591.00-1318		B




NOTES

1. LEVELS ARE IN TERMS OF
NEW ZEALAND VERTICAL DATUM 2016
ORIGIN OF LEVELS
CF6 ADMB
RL 38.01
2. COORDINATES ARE IN TERMS NZ GEODETIC DATUM
2000
MOUNT EDEN CIRCUIT
ORIGIN OF COORDINATES
CF6 ADMB
4210747.86 mE
795908.56 mN
3. CONTOURS ARE AT 1.00m INTERVALS. CONTOURS
SHOWN ON THIS PLAN HAVE BEEN ELECTRONICALLY
COMPUTED FROM SPOT HEIGHT DETERMINATIONS AND
MAY NOT REPRESENT THE TRUE GROUND LEVELS. ANY
CRITICAL HEIGHTS SHOULD BE CHECKED ON SITE PRIOR
TO DESIGN AND CONSTRUCTION COMMENCING.
4. THIS PLAN HAS BEEN CARRIED OUT TO TOPOGRAPHICAL
STANDARDS. ALL LEVELS SHOWN ARE CORRECT AT TIME
OF SURVEY. CRITICAL DIMENSIONS AND LEVELS SHOULD
BE VERIFIED.

LEGEND

- 
- | | |
|---|---|
|  | SITE BOUNDARY - CURRENT LIVE ZON |
|  | EXISTING CONSENT BOUNDARY - LUC60453761 |
|  | EXTENT OF WORKS |
|  | EXISTING CONTOURS SHOWN AT 1.0m INTERVALS |
|  | SPOT LEVEL |

KEY PLAN

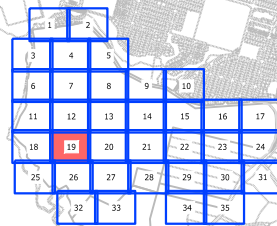

B	FOR CONSENT	CJM	06/20/20
A	FOR CONSENT	CJM	05/20/20
REF	REVISIONS	BY	DATE

AUCKLAND OFFICE
Level 4, 96 St. Georges Bay Road
Parnell, Auckland 1052
T +64 9 917 5000
W www.harrisongrierson.com

PROJECT:

BEACHLANDS
FAST TRACK CONSENT APPLICATION
BEACHLANDS SOUTH, AUCKLAND

TITLE:

EXISTING CONTOURS
SHEET 19 OF 35


ORIGINATOR: SCT	DATE: 04.2026	SIGNED:	PLOT BY:
DRAWN: SCT	DATE: 11.2025	SIGNED:	PLOT DATE: 05/06/2025
CHECKED: PZS	DATE: 04.2026	SIGNED:	SURVEY BY: SURVEYED BY
APPROVED: CJM	DATE: 04.2026	SIGNED:	SURVEY DATE: SURVEYED DATE

ISSUE STATUS: **FAST TRACK CONSENT**

PROJECT No: A2515591.00	SCALES: A11:500 A3 1:1000	A1
----------------------------	------------------------------	----

A2515591.00-1319	B
------------------	---

FOR CONSENT

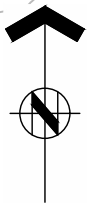

ISO 9001
QUALITY
ASSURED

THIS DRAWING AND DESIGN REMAINS THE PROPERTY OF, AND MAY NOT BE REPRODUCED OR ALTERED, WITHOUT THE WRITTEN PERMISSION OF HARRISON GRIERSON CONSULTANTS LIMITED. NO LIABILITY SHALL BE ACCEPTED FOR UNAUTHORISED USE OF THIS DRAWING.

1. LEVELS ARE IN TERMS OF
NEW ZEALAND VERTICAL DATUM 2016
ORIGIN OF LEVELS
CF6 ADMB
RL 38.01
2. COORDINATES ARE IN TERMS NZ GEODETIC DATUM
2000
MOUNT EDEN CIRCUIT
ORIGIN OF COORDINATES
CF6 ADMB
4210747.86 mE
795908.56 mN
3. CONTOURS ARE AT 1.00m INTERVALS. CONTOURS
SHOWN ON THIS PLAN HAVE BEEN ELECTRONICALLY
COMPUTED FROM SPOT HEIGHT DETERMINATIONS AND
MAY NOT REPRESENT THE TRUE GROUND LEVELS. ANY
CRITICAL HEIGHTS SHOULD BE CHECKED ON SITE PRIOR
TO DESIGN AND CONSTRUCTION COMMENCING.
4. THIS PLAN HAS BEEN CARRIED OUT TO TOPOGRAPHICAL
STANDARDS. ALL LEVELS SHOWN ARE CORRECT AT TIME
OF SURVEY. SURVEY. CRITICAL DIMENSIONS AND LEVELS SHOULD
BE VERIFIED.

 SITE BOUNDARY - CURRENT LIVE ZONE
 EXISTING CONSENT BOUNDARY - LUC60453761
 EXTENT OF WORKS

 EXISTING CONTOURS SHOWN AT 1.0m INTERVALS

 SPOT LEVEL

The grid is 7 rows by 5 columns. The cells are numbered 1 to 35. Cell 20 is highlighted in red. The grid is overlaid on a grayscale map of a city street layout.

B	FOR CONSENT	CJM	06/20
A	FOR CONSENT	CJM	05/20
REF	REVISIONS	BY	DAT

**HARRISON
GRIERSON**

PROJECT:

BEACHLANDS
FAST TRACK CONSENT APPLICATION
BEACHLANDS SOUTH, AUCKLAND

TITLE:

EXISTING CONTOURS
SHEET 20 OF 35


ORIGINATOR: SCT	DATE: 04.2026	SIGNED:	PLOT BY: A
DRAWN: SCT	DATE: 11.2025	SIGNED:	PLOT DATE: 05/06/
CHECKED: PZS	DATE: 04.2026	SIGNED:	SURVEY BY: SURVEYED
APPROVED: CJM	DATE: 04.2026	SIGNED:	SURVEY DATE: SURVEYED DA


ISSUE STATUS: **FAST TRACK CONSENT**

PROJECT No: A2515591.00	SCALES: A1 1:500 A3 1:1000	A1
----------------------------	-------------------------------	----

A2515591.00-1320	B
------------------	---

FOR CONSENT

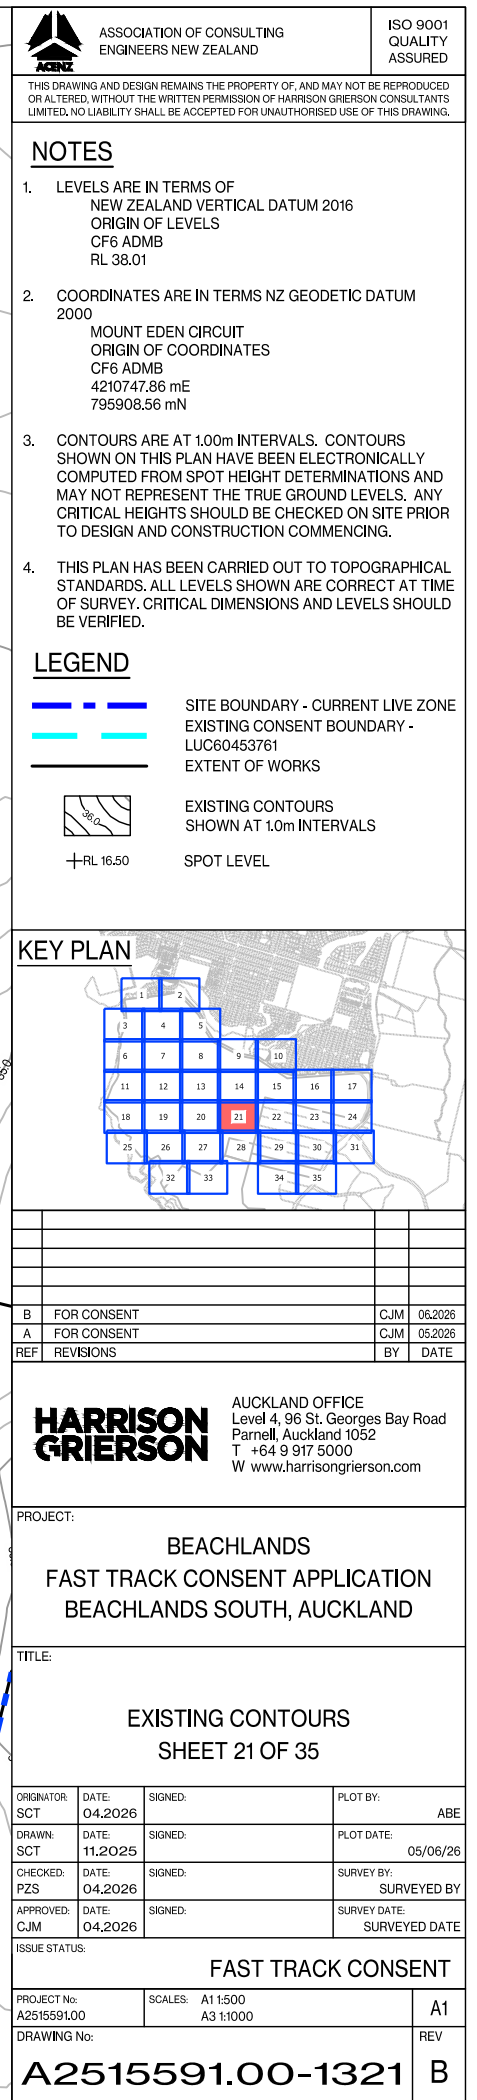

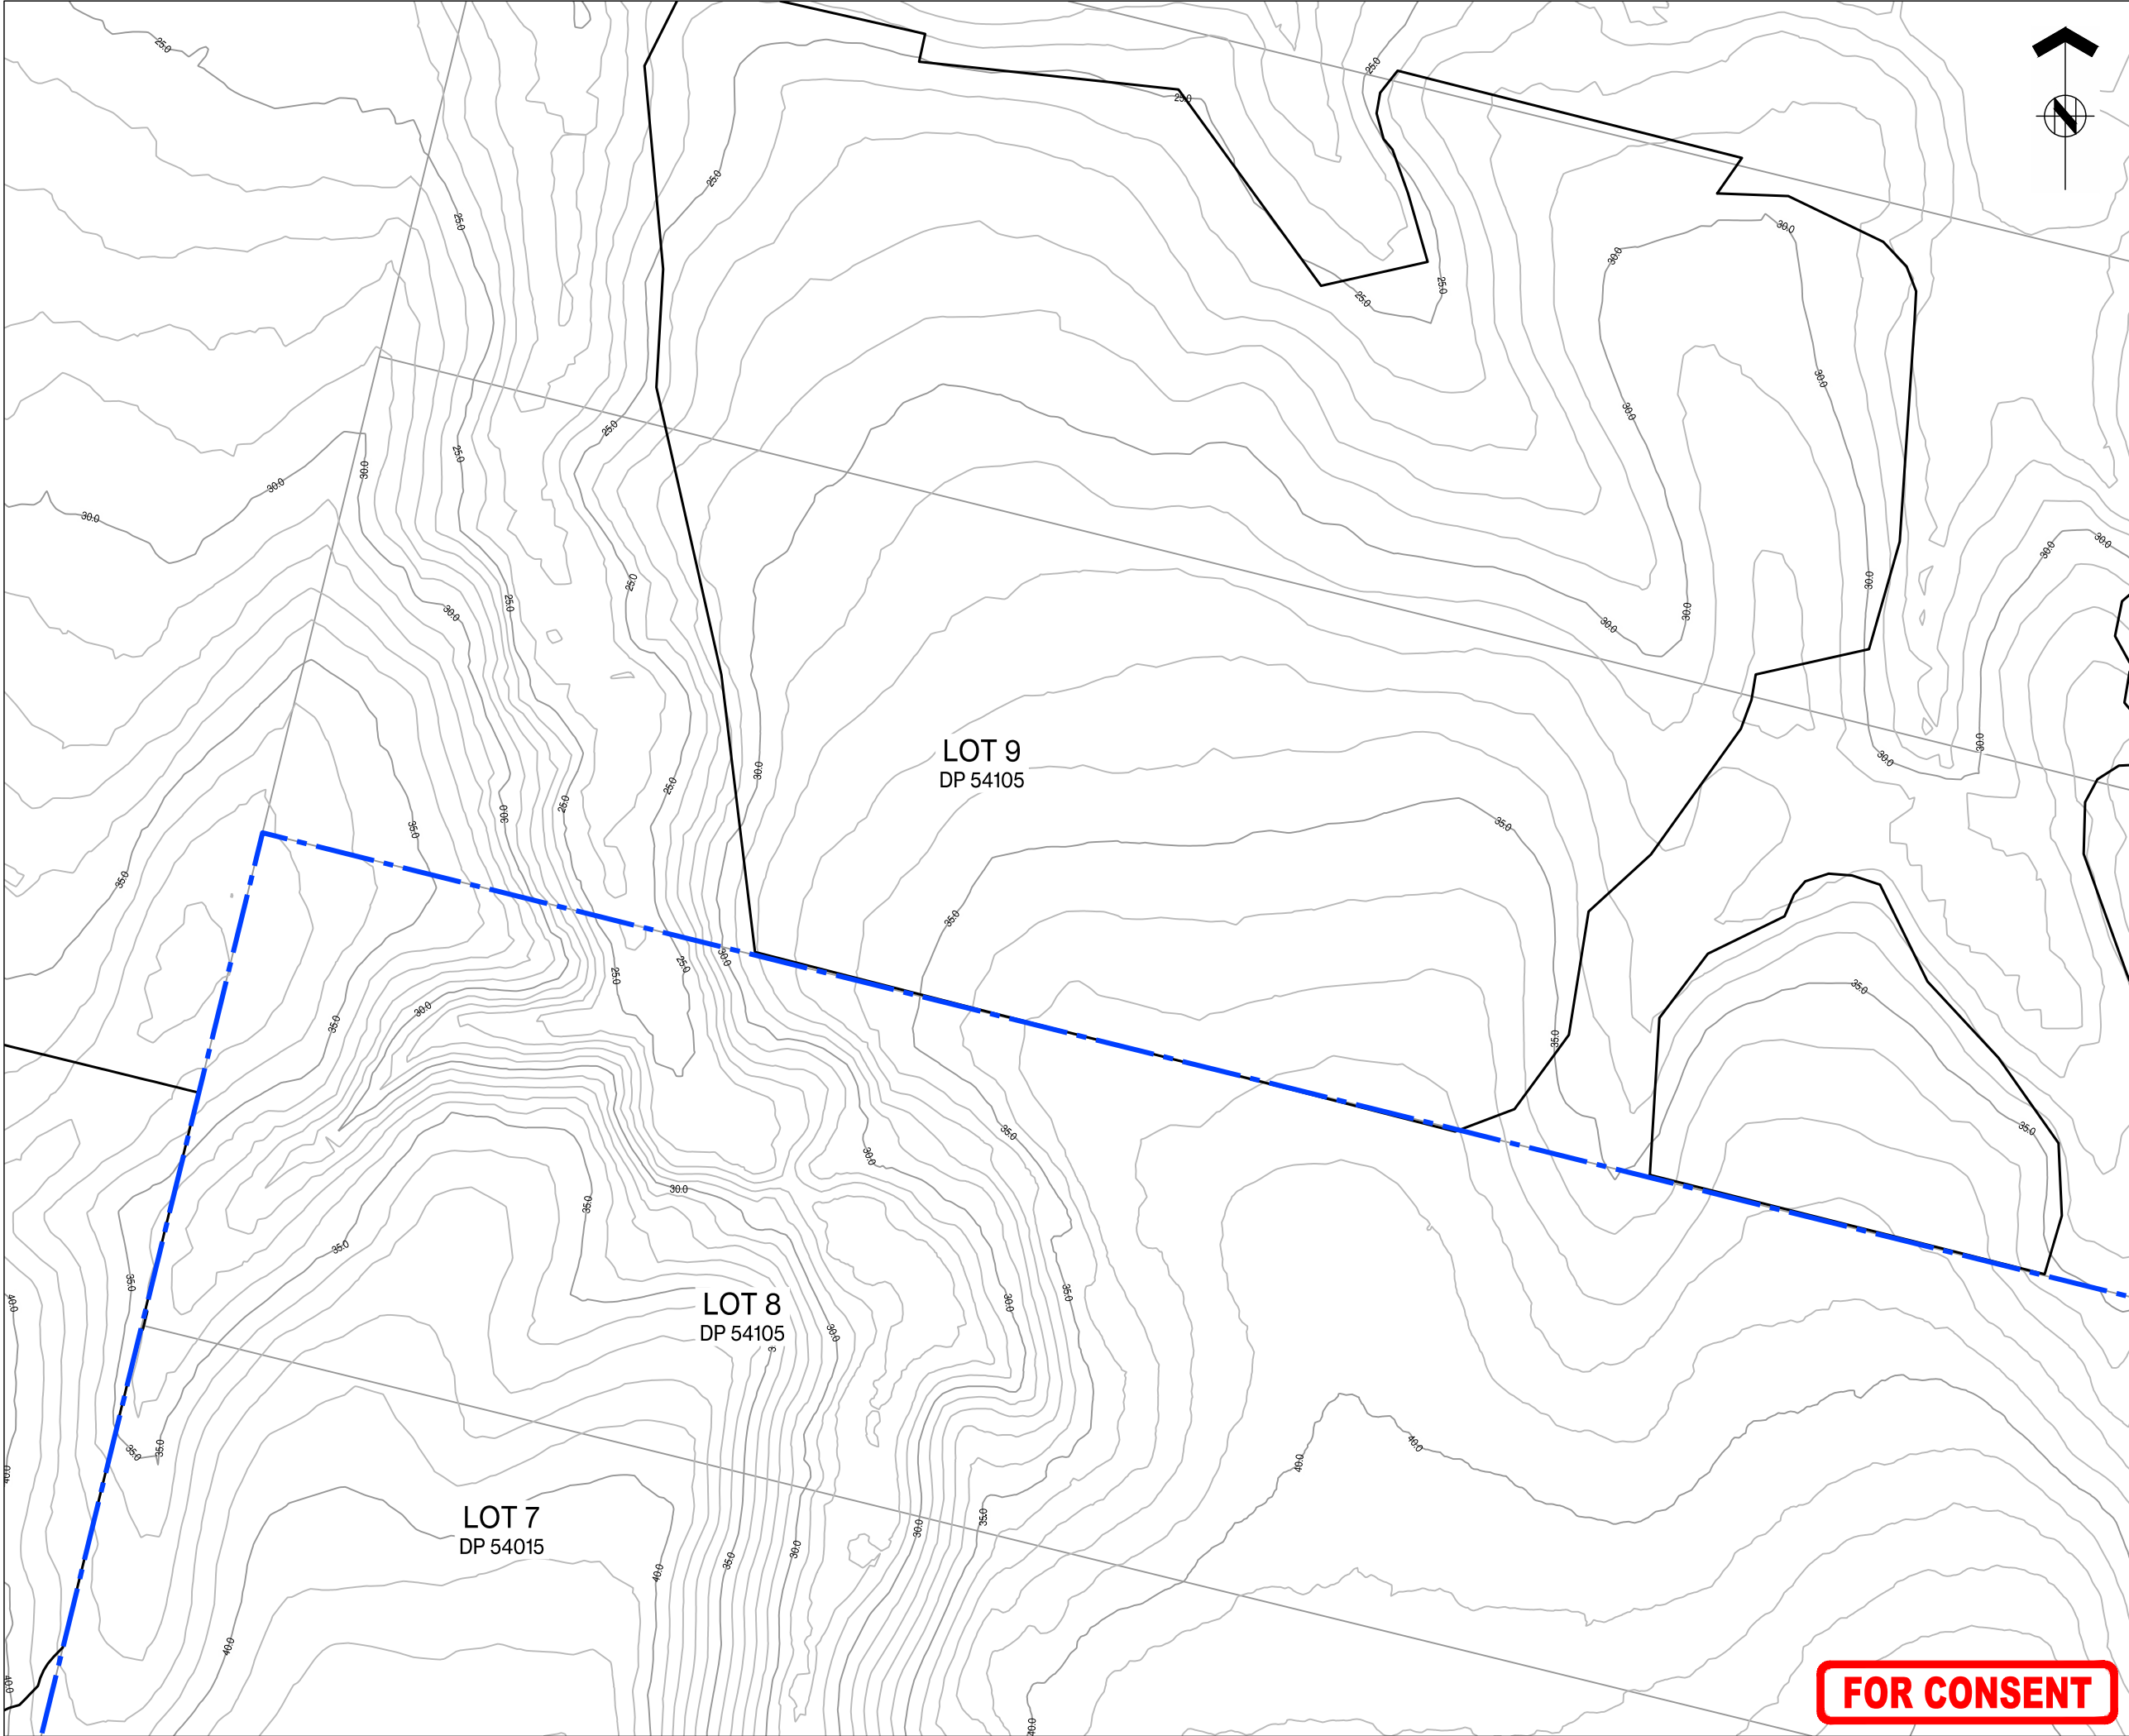

ASSOCIATION OF CONSULTING
ENGINEERS NEW ZEALAND

ISO 9001
QUALITY
ASSURED

THIS DRAWING AND DESIGN REMAINS THE PROPERTY OF, AND MAY NOT BE REPRODUCED OR ALTERED, WITHOUT THE WRITTEN PERMISSION OF HARRISON GRIERSON CONSULTANTS LIMITED. NO LIABILITY SHALL BE ACCEPTED FOR UNAUTHORISED USE OF THIS DRAWING.


NOTES

- LEVELS ARE IN TERMS OF
NEW ZEALAND VERTICAL DATUM 2016
ORIGIN OF LEVELS
CF6 ADMB
RL 38.01
- COORDINATES ARE IN TERMS NZ GEODETIC DATUM
2000
MOUNT EDEN CIRCUIT
ORIGIN OF COORDINATES
CF6 ADMB
4210747.86 mE
795908.56 mN
- CONTOURS ARE AT 1.00m INTERVALS. CONTOURS
SHOWN ON THIS PLAN HAVE BEEN ELECTRONICALLY
COMPUTED FROM SPOT HEIGHT DETERMINATIONS AND
MAY NOT REPRESENT THE TRUE GROUND LEVELS. ANY
CRITICAL HEIGHTS SHOULD BE CHECKED ON SITE PRIOR
TO DESIGN AND CONSTRUCTION COMMENCING.
- THIS PLAN HAS BEEN CARRIED OUT TO TOPOGRAPHICAL
STANDARDS. ALL LEVELS SHOWN ARE CORRECT AT TIME
OF SURVEY. CRITICAL DIMENSIONS AND LEVELS SHOULD
BE VERIFIED.

LEGEND

- SITE BOUNDARY - CURRENT LIVE ZONE
- EXISTING CONSENT BOUNDARY -
LUC60453761
- EXTENT OF WORKS
- EXISTING CONTOURS
SHOWN AT 1.0m INTERVALS
- SPOT LEVEL

KEY PLAN

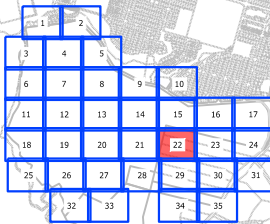

B	FOR CONSENT	CJM	06/2026
A	FOR CONSENT	CJM	05/2026
REF	REVISIONS	BY	DATE

**HARRISON
GRIERSON**

AUCKLAND OFFICE
Level 4, 96 St. Georges Bay Road
Parnell, Auckland 1052
T +64 9 917 5000
W www.harrisongrierson.com

PROJECT:
**BEACHLANDS
FAST TRACK CONSENT APPLICATION
BEACHLANDS SOUTH, AUCKLAND**

TITLE:
**EXISTING CONTOURS
SHEET 22 OF 35**


ORIGINATOR: SCT	DATE: 04/2026	SIGNED:	PLOT BY: ABE
DRAWN: SCT	DATE: 11/2025	SIGNED:	PLOT DATE: 05/06/26
CHECKED: PZS	DATE: 04/2026	SIGNED:	SURVEY BY: SURVEYED BY
APPROVED: CJM	DATE: 04/2026	SIGNED:	SURVEY DATE: SURVEYED DATE

ISSUE STATUS:
FAST TRACK CONSENT

PROJECT No: A2515591.00	SCALES: A1 1:500 A3 1:1000	A1
DRAWING No:		REV


A2515591.00-1322 **B**

FOR CONSENT

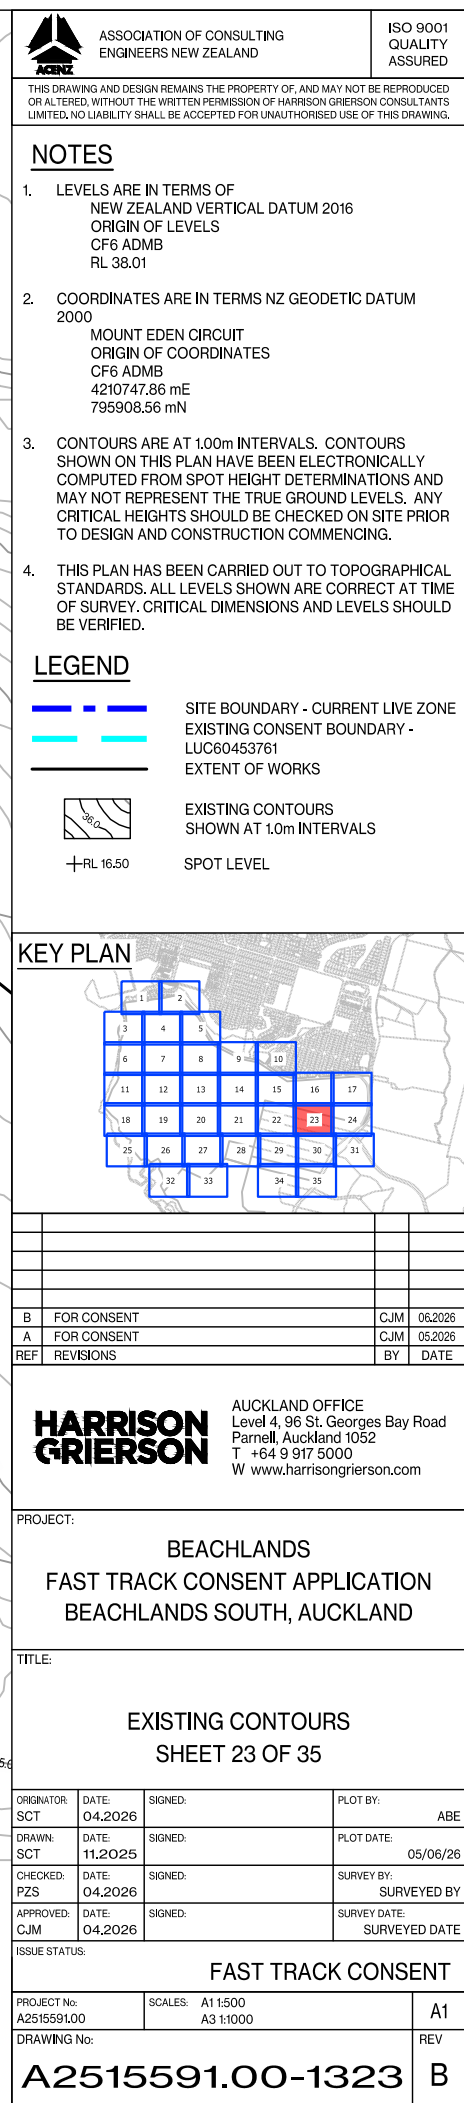

FOR CONSENT

A2515591.00-1323	B
------------------	---

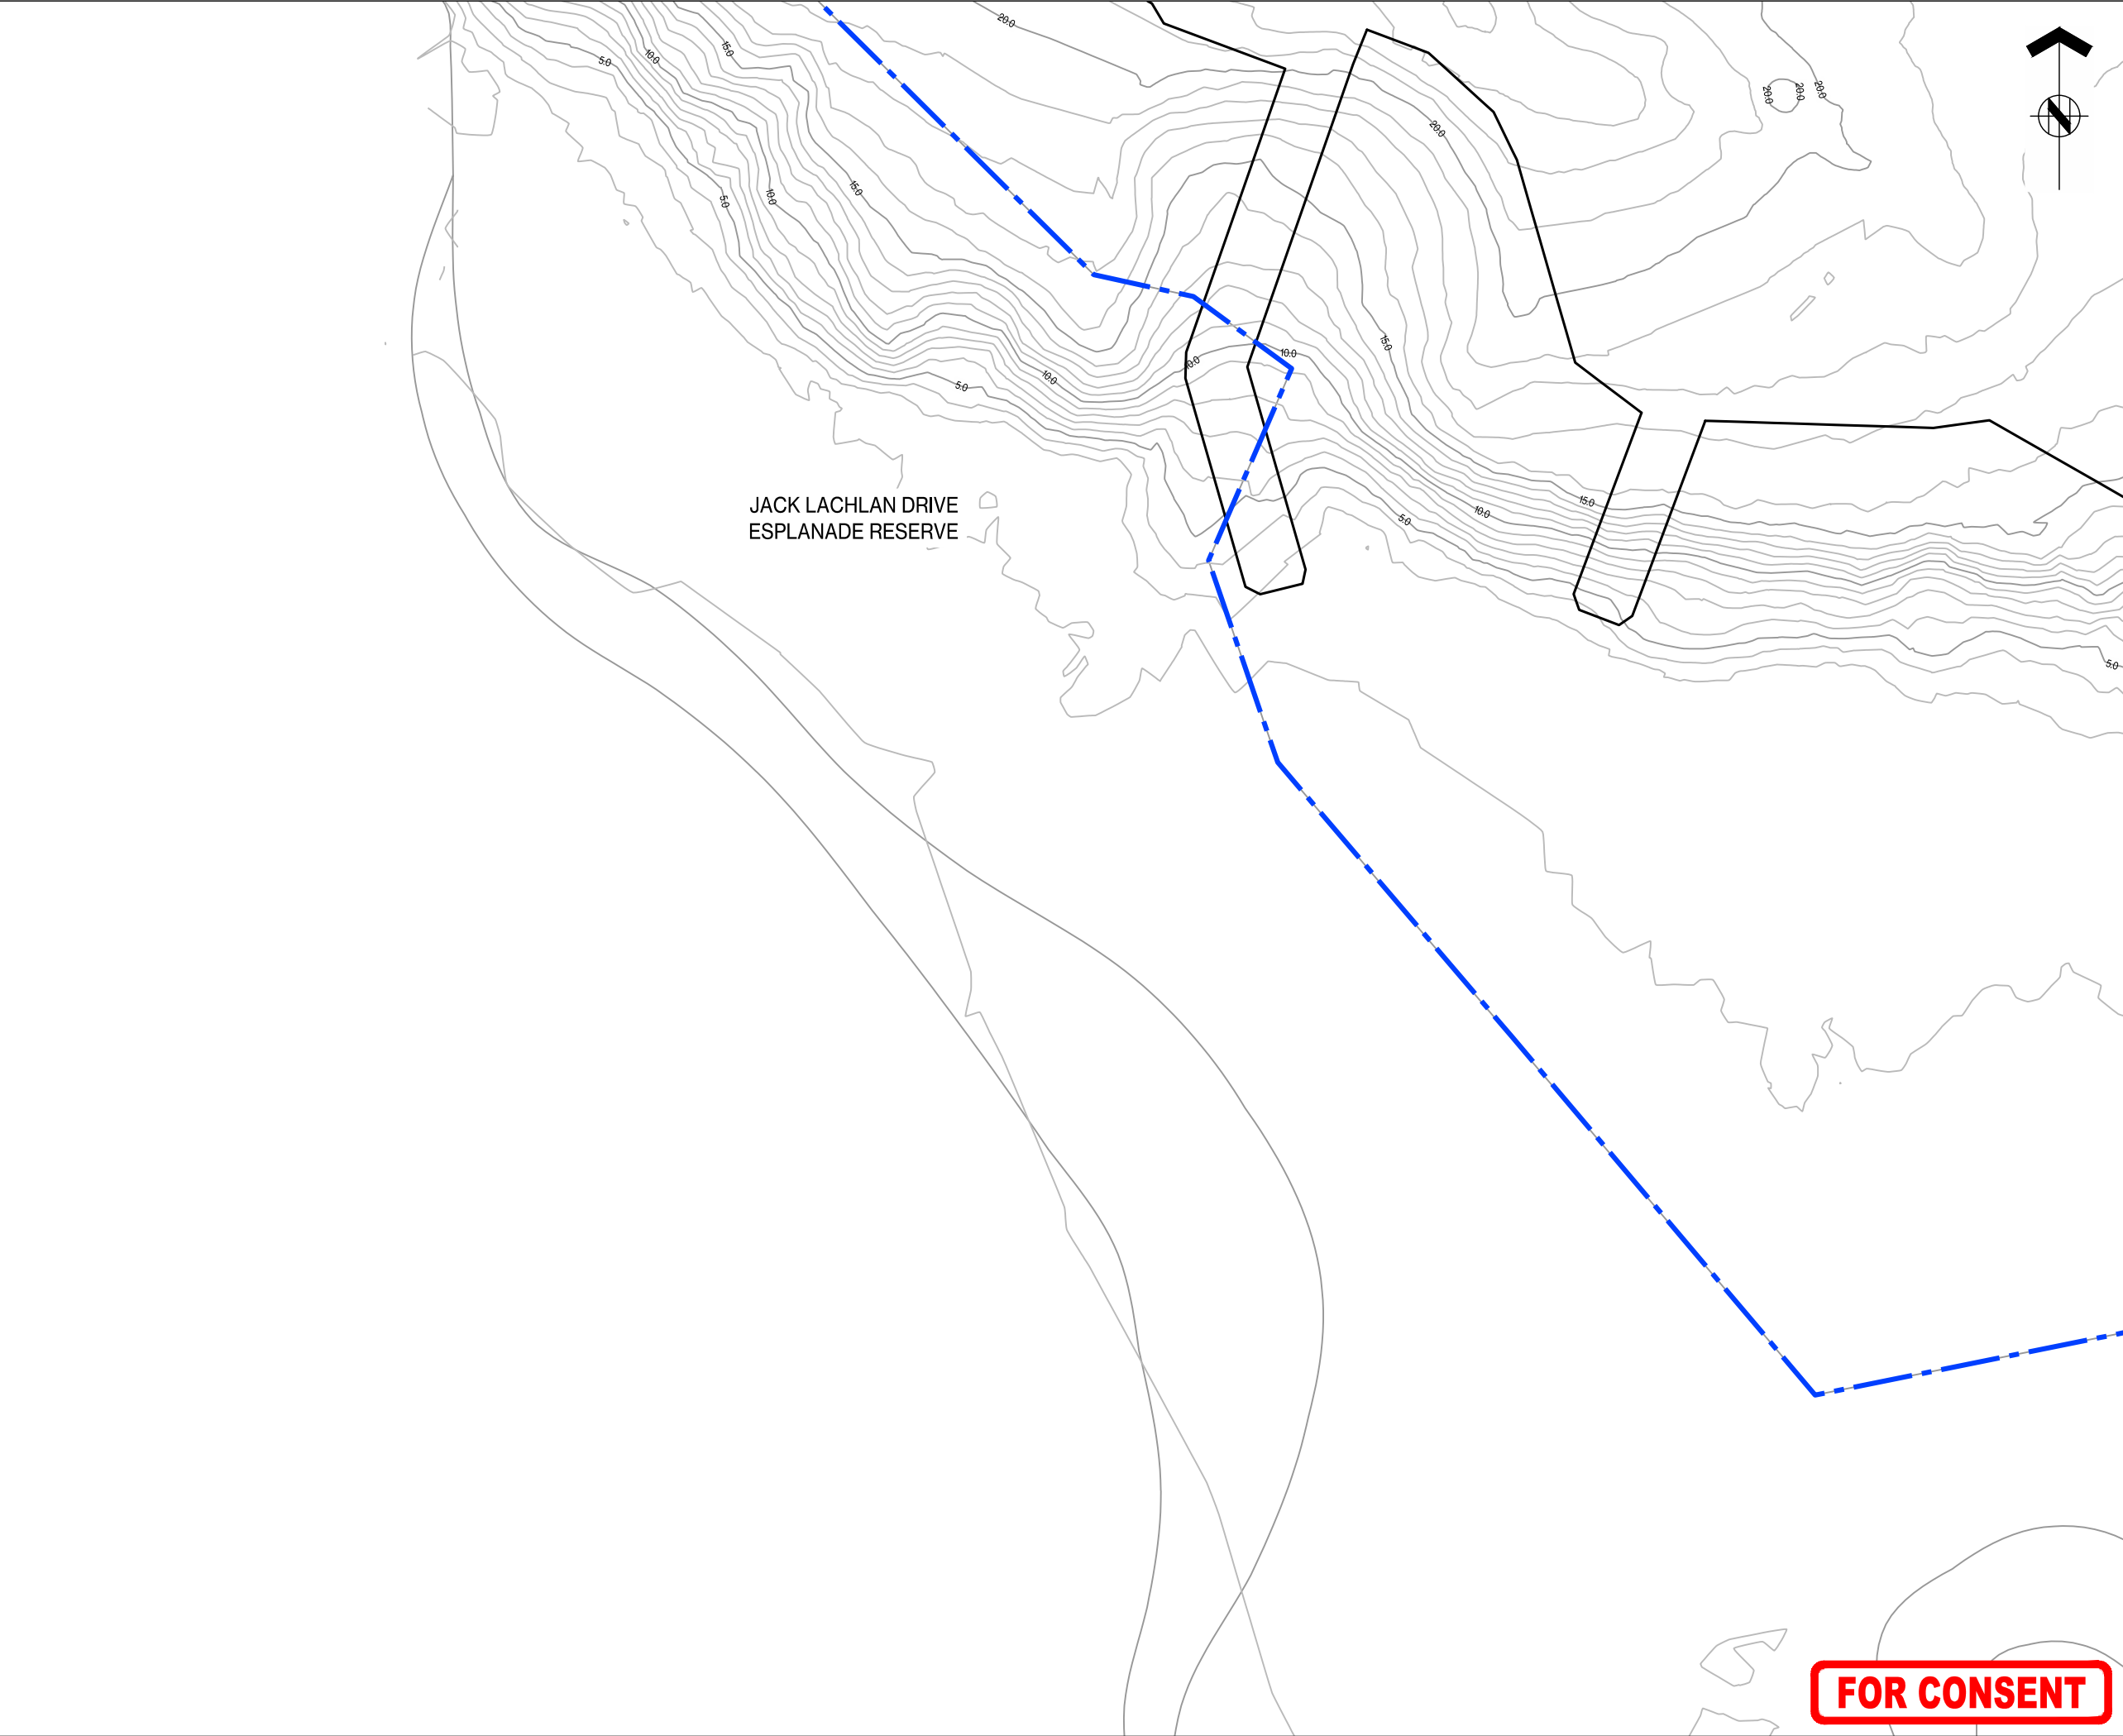



ASSOCIATION OF CONSULTING
ENGINEERS NEW ZEALAND

ISO 9001
QUALITY
ASSURED

THIS DRAWING AND DESIGN REMAINS THE PROPERTY OF, AND MAY NOT BE REPRODUCED OR ALTERED, WITHOUT THE WRITTEN PERMISSION OF HARRISON GRIERSON CONSULTANTS LIMITED. NO LIABILITY SHALL BE ACCEPTED FOR UNAUTHORISED USE OF THIS DRAWING.

NOTES

1.

LEVELS ARE IN TERMS OF
NEW ZEALAND VERTICAL DATUM 2016
ORIGIN OF LEVELS
CF6 ADMB
RL 38.01

2.

COORDINATES ARE IN TERMS NZ GEODETIC DATUM
2000
MOUNT EDEN CIRCUIT
ORIGIN OF COORDINATES
CF6 ADMB
4210747.86 mE
795908.56 mN

3.

CONTOURS ARE AT 1.00m INTERVALS. CONTOURS
SHOWN ON THIS PLAN HAVE BEEN ELECTRONICALLY
COMPUTED FROM SPOT HEIGHT DETERMINATIONS AND
MAY NOT REPRESENT THE TRUE GROUND LEVELS. ANY
CRITICAL HEIGHTS SHOULD BE CHECKED ON SITE PRIOR
TO DESIGN AND CONSTRUCTION COMMENCING.

4.

THIS PLAN HAS BEEN CARRIED OUT TO TOPOGRAPHICAL
STANDARDS. ALL LEVELS SHOWN ARE CORRECT AT TIME
OF SURVEY. CRITICAL DIMENSIONS AND LEVELS SHOULD
BE VERIFIED.

LEGEND



SITE BOUNDARY - CURRENT LIVE ZONE



EXISTING CONSENT BOUNDARY -
LUC60453761



EXTENT OF WORKS



EXISTING CONTOURS
SHOWN AT 1.0m INTERVALS



SPOT LEVEL

KEY PLAN



B	FOR CONSENT	CJM	06/2026
A	FOR CONSENT	CJM	05/2026
REF	REVISIONS	BY	DATE



AUCKLAND OFFICE
Level 4, 96 St. Georges Bay Road
Parnell, Auckland 1052
T +64 9 917 5000
W www.harrisingrierson.com

PROJECT:

BEACHLANDS
FAST TRACK CONSENT APPLICATION
BEACHLANDS SOUTH, AUCKLAND

TITLE:

EXISTING CONTOURS
SHEET 25 OF 35


ORIGINATOR:	DATE:	SIGNED:	PLOT BY:
SCT	04.2026		ABE
DRAWN:	DATE:	SIGNED:	PLOT DATE:
SCT	11.2025		05/06/26
CHECKED:	DATE:	SIGNED:	SURVEY BY:
PZS	04.2026		SURVEYED BY
APPROVED:	DATE:	SIGNED:	SURVEY DATE:
CJM	04.2026		SURVEYED DATE

ISSUE STATUS:

FAST TRACK CONSENT

PROJECT No:	SCALES:	A1
A2515591.00	A1 1:500 A3 1:1000	A1
DRAWING No:		REV
A2515591.00-1325		B

FOR CONSENT

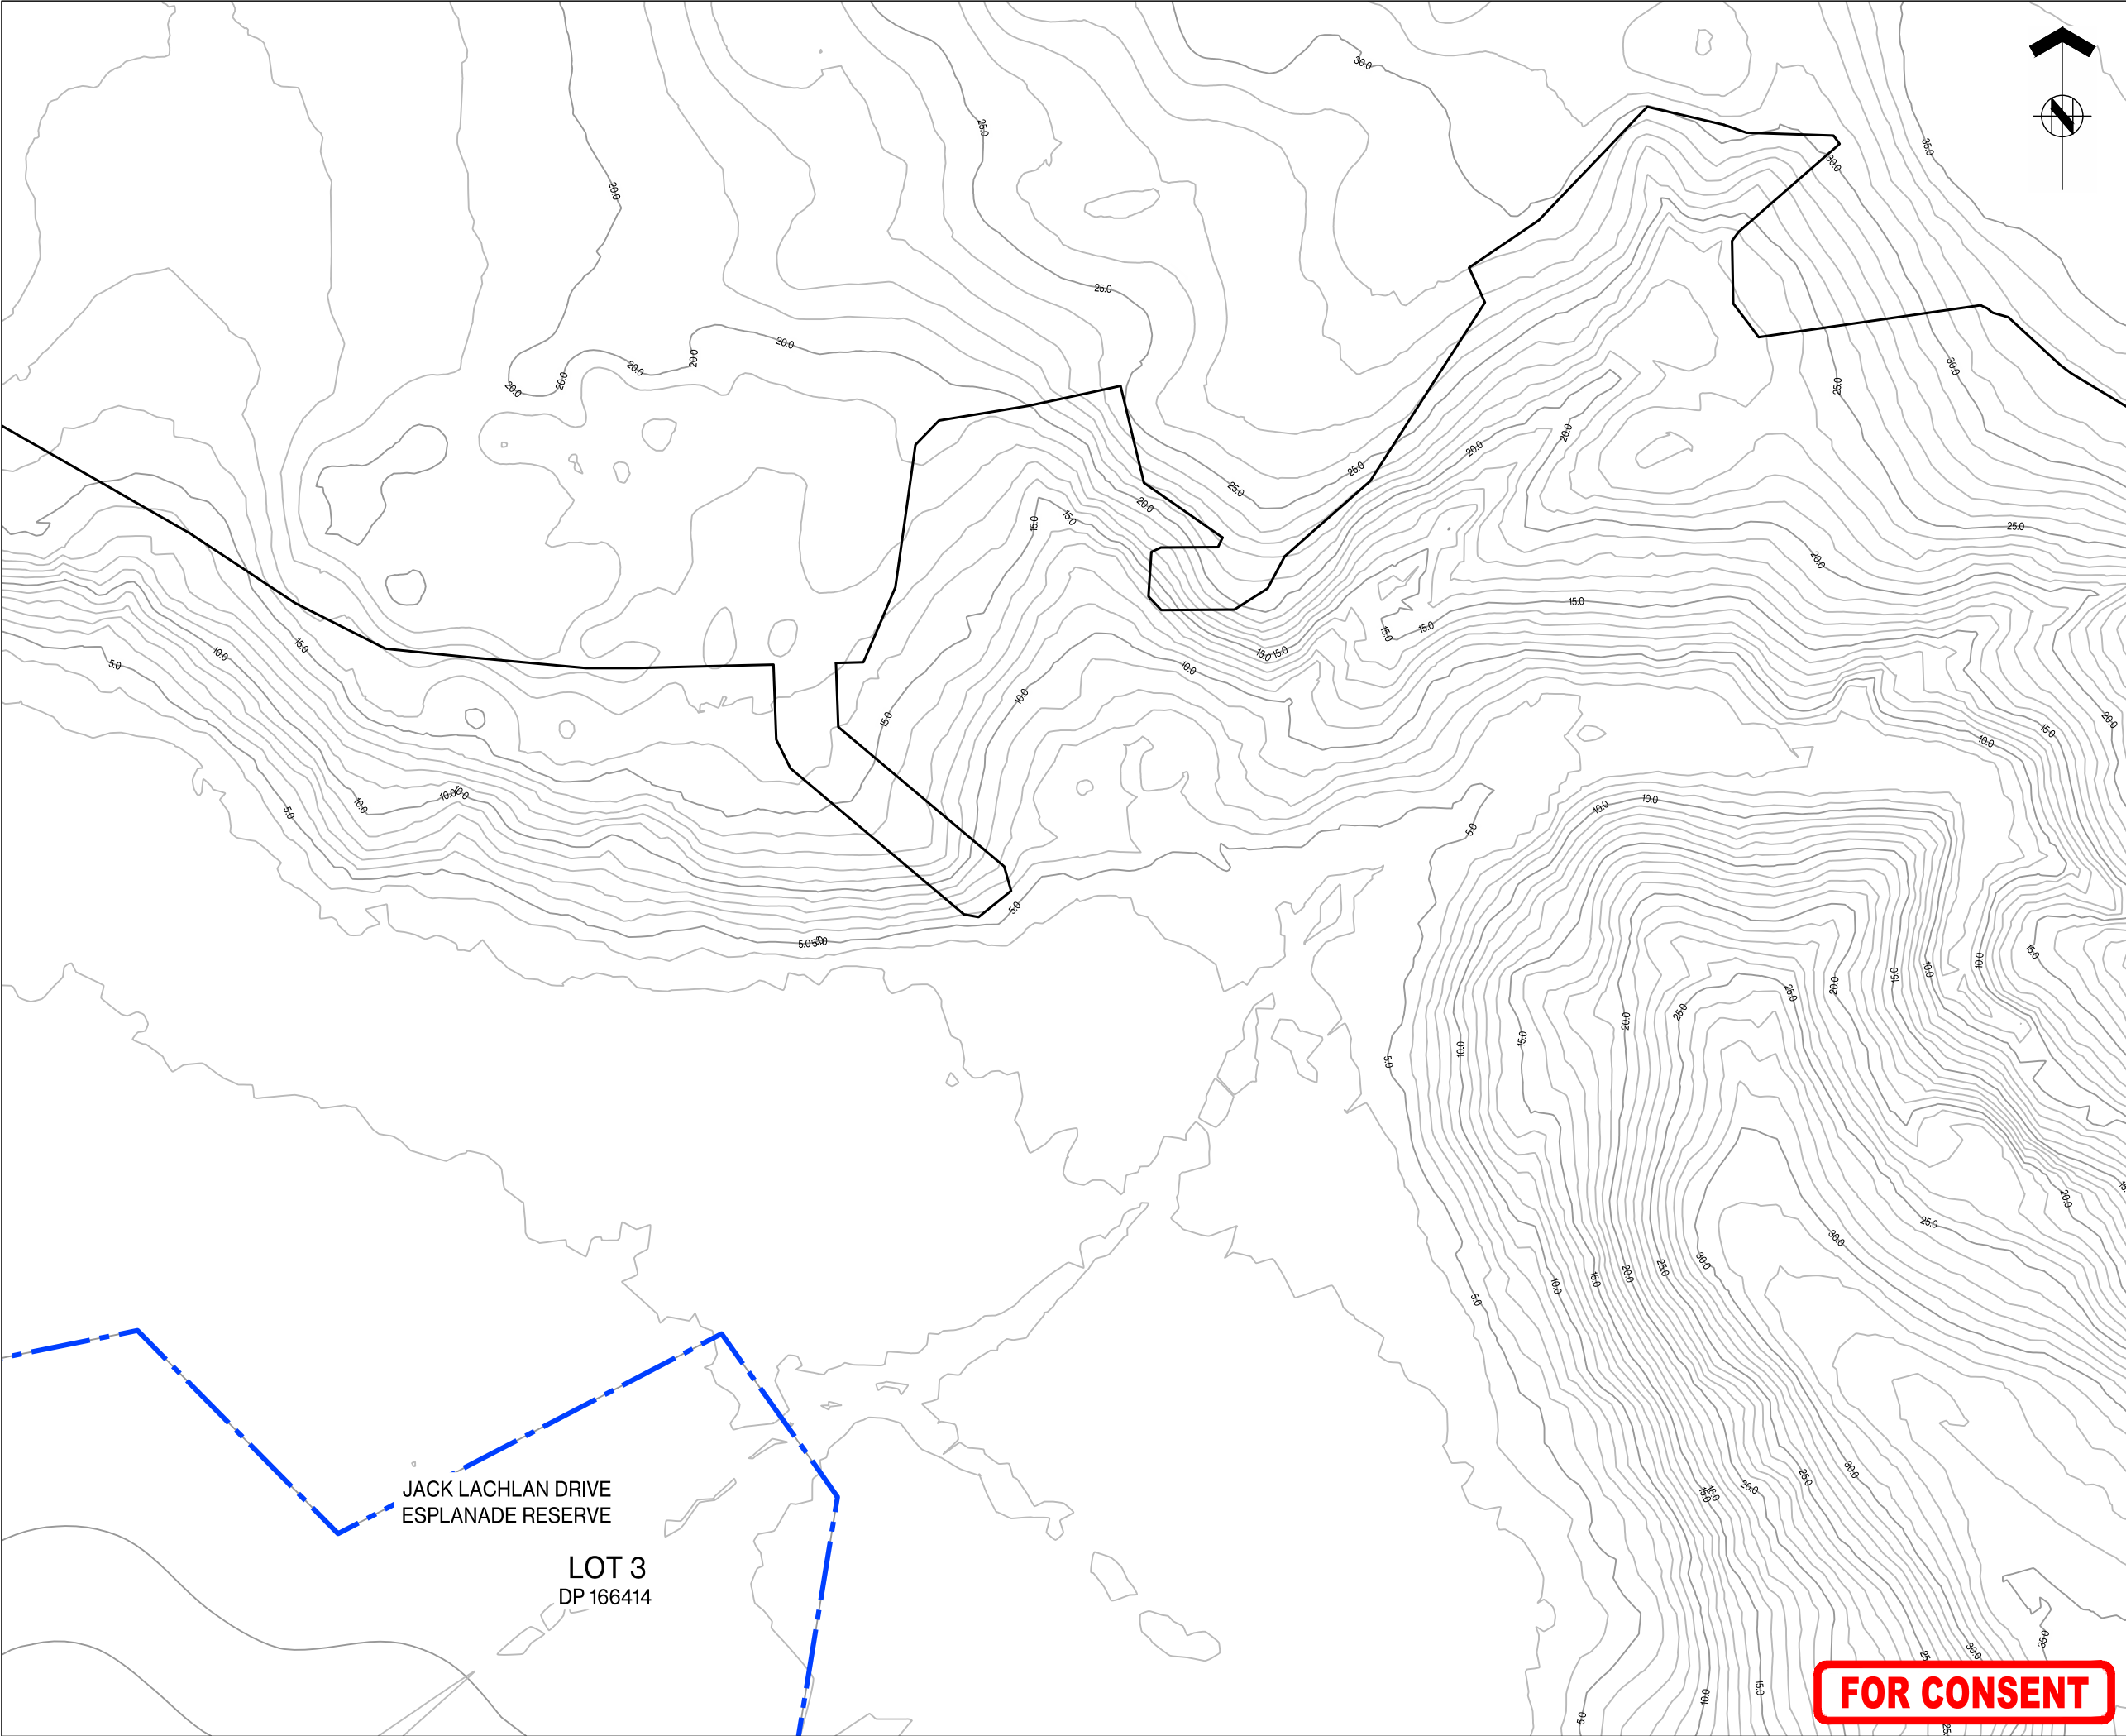

ASSOCIATION OF CONSULTING
ENGINEERS NEW ZEALAND

ISO 9001
QUALITY
ASSURED

THIS DRAWING AND DESIGN REMAINS THE PROPERTY OF, AND MAY NOT BE REPRODUCED OR ALTERED, WITHOUT THE WRITTEN PERMISSION OF HARRISON GRIERSON CONSULTANTS LIMITED. NO LIABILITY SHALL BE ACCEPTED FOR UNAUTHORISED USE OF THIS DRAWING.


NOTES

- LEVELS ARE IN TERMS OF
NEW ZEALAND VERTICAL DATUM 2016
ORIGIN OF LEVELS
CF6 ADMB
RL 38.01
- COORDINATES ARE IN TERMS NZ GEODETIC DATUM
2000
MOUNT EDEN CIRCUIT
ORIGIN OF COORDINATES
CF6 ADMB
4210747.86 mE
795908.56 mN
- CONTOURS ARE AT 1.00m INTERVALS. CONTOURS
SHOWN ON THIS PLAN HAVE BEEN ELECTRONICALLY
COMPUTED FROM SPOT HEIGHT DETERMINATIONS AND
MAY NOT REPRESENT THE TRUE GROUND LEVELS. ANY
CRITICAL HEIGHTS SHOULD BE CHECKED ON SITE PRIOR
TO DESIGN AND CONSTRUCTION COMMENCING.
- THIS PLAN HAS BEEN CARRIED OUT TO TOPOGRAPHICAL
STANDARDS. ALL LEVELS SHOWN ARE CORRECT AT TIME
OF SURVEY. CRITICAL DIMENSIONS AND LEVELS SHOULD
BE VERIFIED.

LEGEND

- SITE BOUNDARY - CURRENT LIVE ZONE
- EXISTING CONSENT BOUNDARY -
LUC60453761
- EXTENT OF WORKS
- EXISTING CONTOURS
SHOWN AT 1.0m INTERVALS
- SPOT LEVEL

KEY PLAN

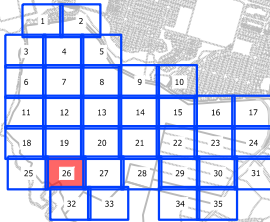

B	FOR CONSENT	CJM	06/2026
A	FOR CONSENT	CJM	05/2026
REF	REVISIONS	BY	DATE

**HARRISON
GRIERSON**

AUCKLAND OFFICE
Level 4, 96 St. Georges Bay Road
Parnell, Auckland 1052
T +64 9 917 5000
W www.harrisingrierson.com

PROJECT:
**BEACHLANDS
FAST TRACK CONSENT APPLICATION
BEACHLANDS SOUTH, AUCKLAND**


TITLE:
**EXISTING CONTOURS
SHEET 26 OF 35**

ORIGINATOR: SCT	DATE: 04/2026	SIGNED:	PLOT BY: ABE
DRAWN: SCT	DATE: 11/2025	SIGNED:	PLOT DATE: 05/06/26
CHECKED: PZS	DATE: 04/2026	SIGNED:	SURVEY BY: SURVEYED BY
APPROVED: CJM	DATE: 04/2026	SIGNED:	SURVEY DATE: SURVEYED DATE

ISSUE STATUS:
FAST TRACK CONSENT

PROJECT No: A2515591.00	SCALES: A1 1:500 A3 1:1000	A1
DRAWING No:		REV
A2515591.00-1326		B

FOR CONSENT

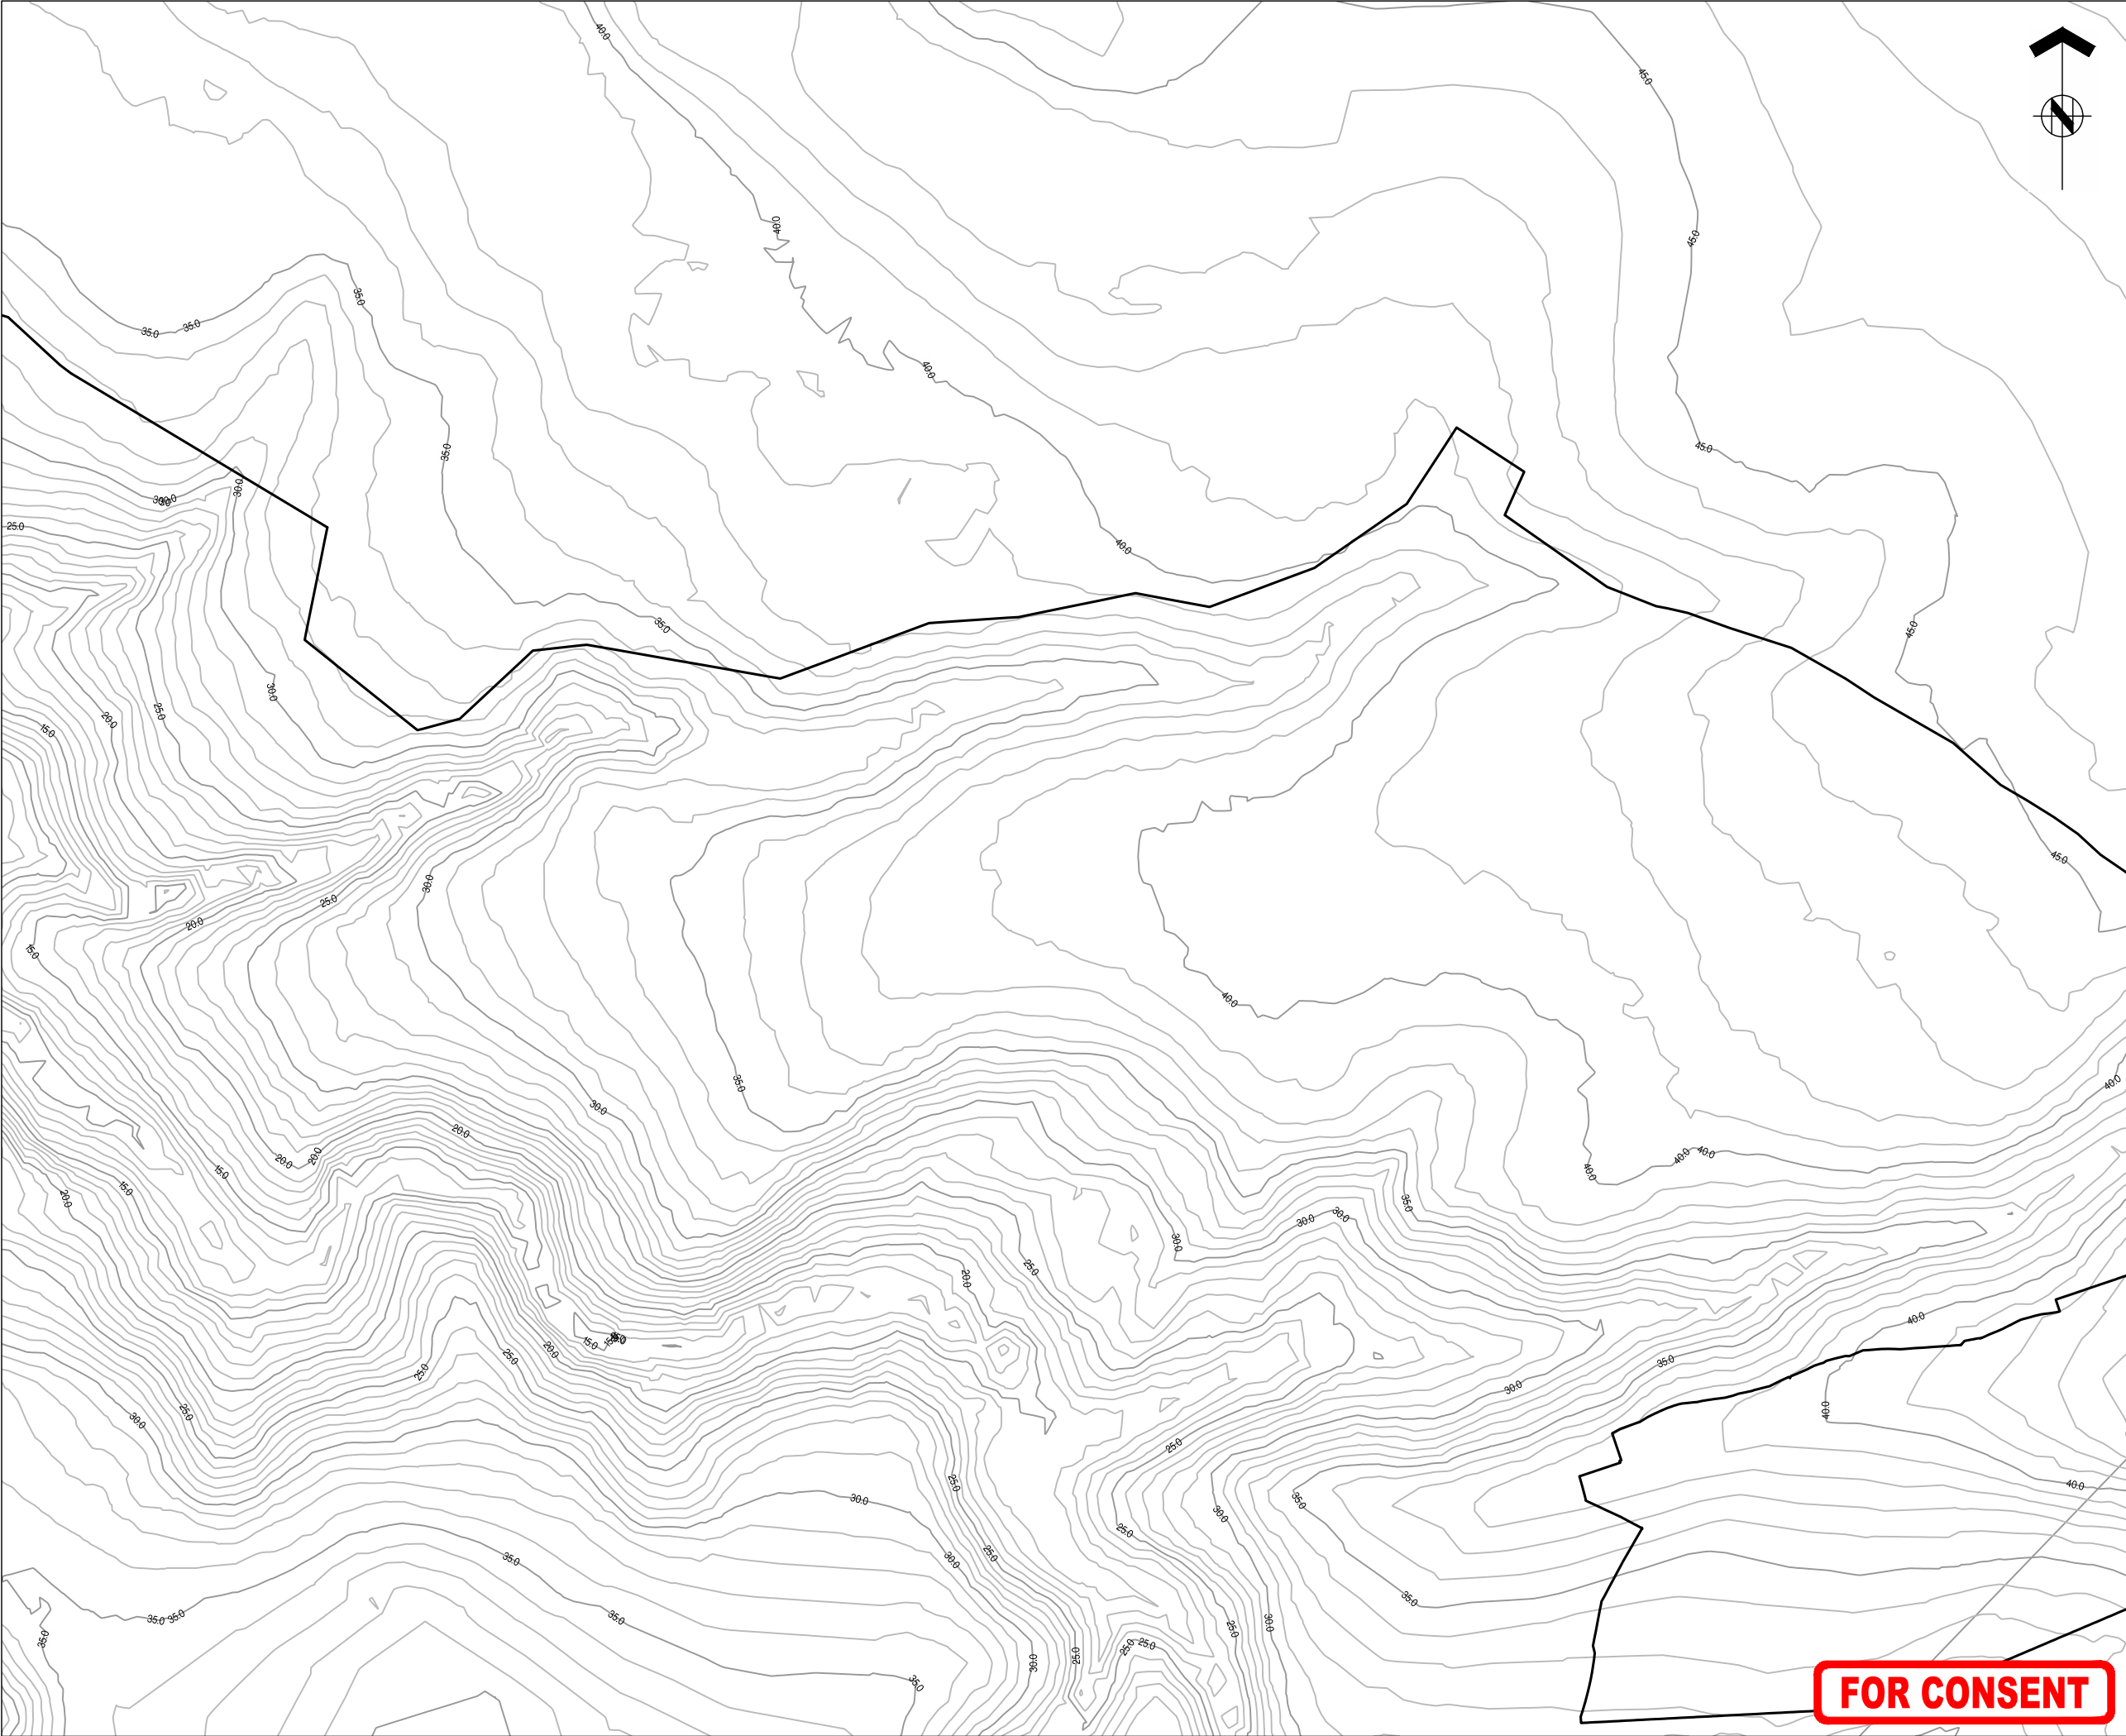

FOR CONSENT



ASSOCIATION OF CONSULTING
ENGINEERS NEW ZEALAND

ISO 9001
QUALITY
ASSURED

THIS DRAWING AND DESIGN REMAINS THE PROPERTY OF, AND MAY NOT BE REPRODUCED OR ALTERED, WITHOUT THE WRITTEN PERMISSION OF HARRISON GRIERSON CONSULTANTS LIMITED. NO LIABILITY SHALL BE ACCEPTED FOR UNAUTHORISED USE OF THIS DRAWING.

NOTES

- LEVELS ARE IN TERMS OF
NEW ZEALAND VERTICAL DATUM 2016
ORIGIN OF LEVELS
CF6 ADMB
RL 38.01
- COORDINATES ARE IN TERMS NZ GEODETIC DATUM 2000
MOUNT EDEN CIRCUIT
ORIGIN OF COORDINATES
CF6 ADMB
4210747.86 mE
795908.56 mN
- CONTOURS ARE AT 1.00m INTERVALS. CONTOURS SHOWN ON THIS PLAN HAVE BEEN ELECTRONICALLY COMPUTED FROM SPOT HEIGHT DETERMINATIONS AND MAY NOT REPRESENT THE TRUE GROUND LEVELS. ANY CRITICAL HEIGHTS SHOULD BE CHECKED ON SITE PRIOR TO DESIGN AND CONSTRUCTION COMMENCING.
- THIS PLAN HAS BEEN CARRIED OUT TO TOPOGRAPHICAL STANDARDS. ALL LEVELS SHOWN ARE CORRECT AT TIME OF SURVEY. CRITICAL DIMENSIONS AND LEVELS SHOULD BE VERIFIED.

LEGEND

— — —

SITE BOUNDARY - CURRENT LIVE ZONE

— — —

EXISTING CONSENT BOUNDARY - LUC60453761

—————

EXTENT OF WORKS




EXISTING CONTOURS SHOWN AT 1.0m INTERVALS

⊕RL 16.50

SPOT LEVEL

KEY PLAN

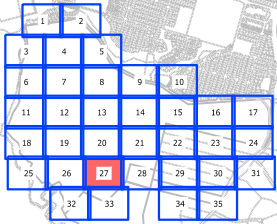

B	FOR CONSENT	CJM	06/2026
A	FOR CONSENT	CJM	05/2026
REF	REVISIONS	BY	DATE

HARRISON GRIERSON

AUCKLAND OFFICE
Level 4, 96 St. Georges Bay Road
Parnell, Auckland 1052
T +64 9 917 5000
W www.harrisongrierson.com

PROJECT:

BEACHLANDS
FAST TRACK CONSENT APPLICATION
BEACHLANDS SOUTH, AUCKLAND

TITLE:


EXISTING CONTOURS
SHEET 27 OF 35

ORIGINATOR:	DATE:	SIGNED:	PLOT BY:
SCT	04.2026		ABE
DRAWN:	DATE:	SIGNED:	PLOT DATE:
SCT	11.2025		05/06/26
CHECKED:	DATE:	SIGNED:	SURVEY BY:
PZS	04.2026		SURVEYED BY
APPROVED:	DATE:	SIGNED:	SURVEY DATE:
CJM	04.2026		SURVEYED DATE


ISSUE STATUS:

FAST TRACK CONSENT

PROJECT No: A2515591.00	SCALES: A1 1:500 A3 1:1000	A1
DRAWING No:		REV
A2515591.00-1327		B

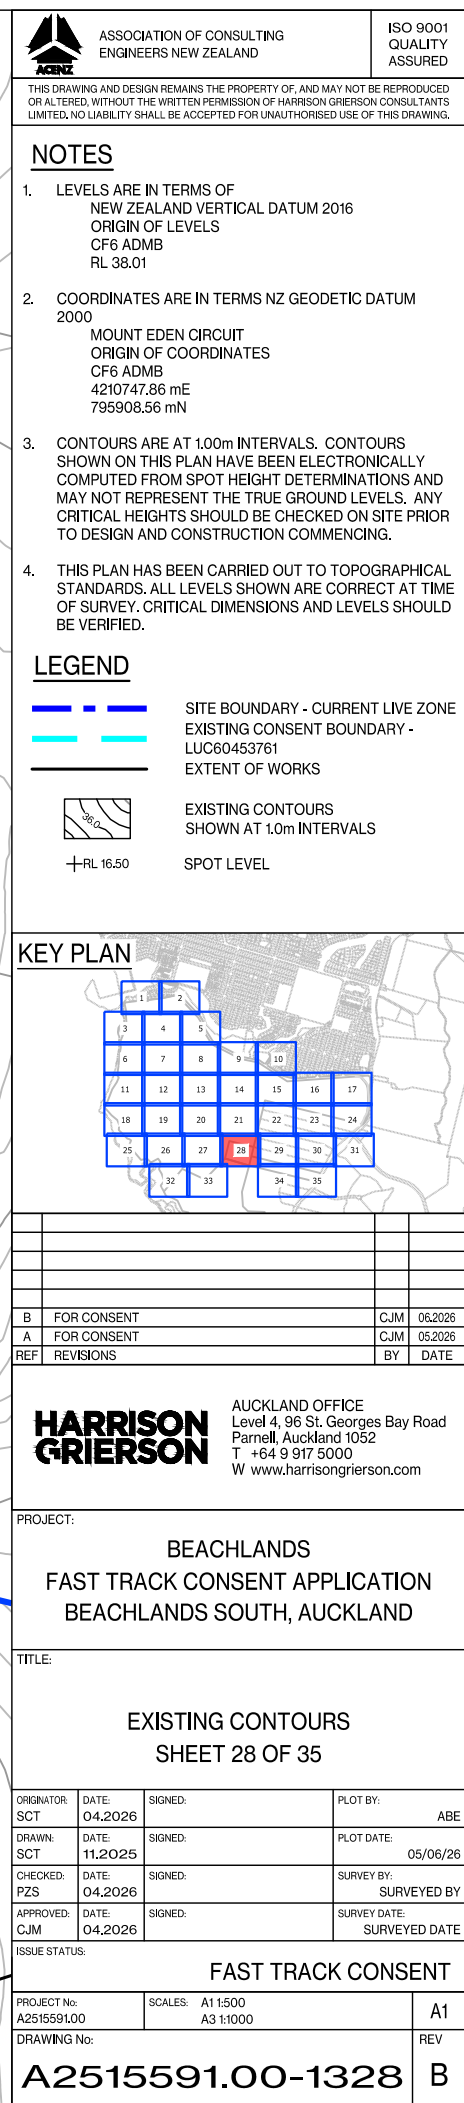

REFER TO APPROVED MASTER DRAWINGS FOR ORIGINAL SIGNATURES File: LATE C:\AUTODESK\ACCPDOCS\ACCPDOCS\HARRISON GRIERSON US\BEACHLANDS SOUTH FAST TRACK CONSENT\PROJECT FILES\01 DESIGN\02 CIVIL\04 SHEETS\A2515591-00-1300 EXISTING CONTOURS.DWG

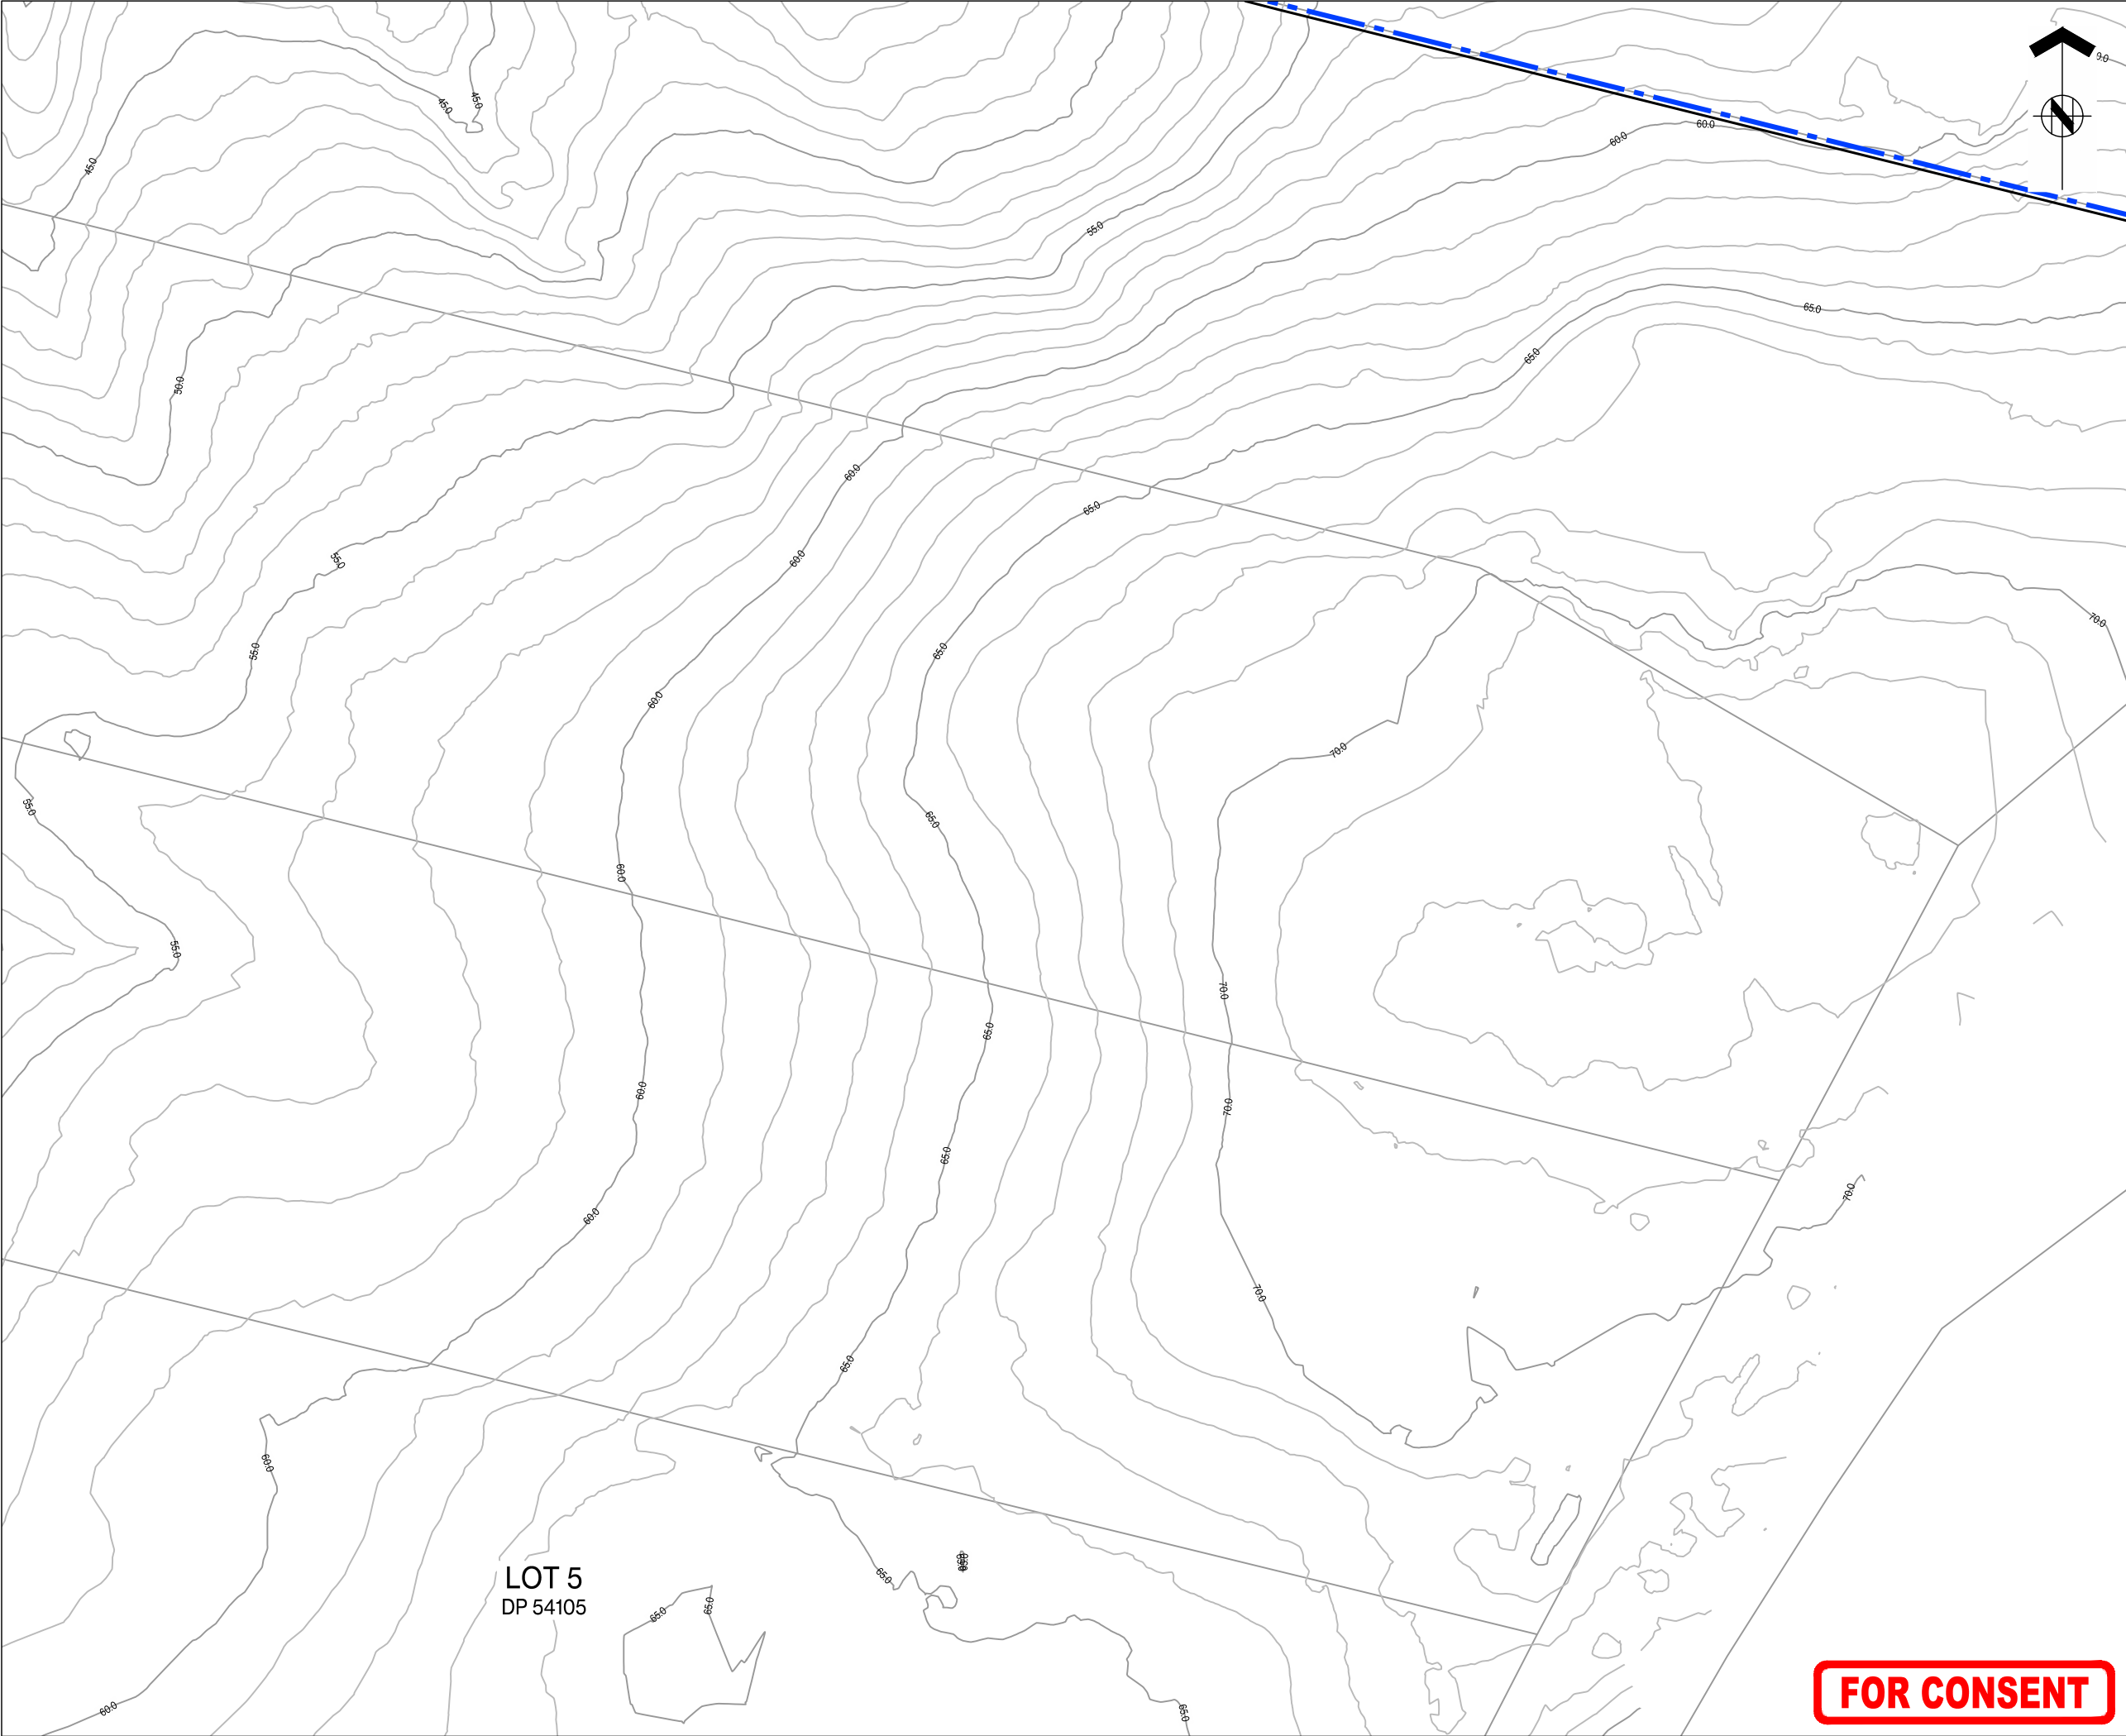



ASSOCIATION OF CONSULTING
ENGINEERS NEW ZEALAND

ISO 9001
QUALITY
ASSURED

THIS DRAWING AND DESIGN REMAINS THE PROPERTY OF, AND MAY NOT BE REPRODUCED OR ALTERED, WITHOUT THE WRITTEN PERMISSION OF HARRISON GRIERSON CONSULTANTS LIMITED. NO LIABILITY SHALL BE ACCEPTED FOR UNAUTHORISED USE OF THIS DRAWING.

NOTES

- LEVELS ARE IN TERMS OF
NEW ZEALAND VERTICAL DATUM 2016
ORIGIN OF LEVELS
CF6 ADMB
RL 38.01
- COORDINATES ARE IN TERMS NZ GEODETIC DATUM 2000
MOUNT EDEN CIRCUIT
ORIGIN OF COORDINATES
CF6 ADMB
4210747.86 mE
795908.56 mN
- CONTOURS ARE AT 1.00m INTERVALS. CONTOURS SHOWN ON THIS PLAN HAVE BEEN ELECTRONICALLY COMPUTED FROM SPOT HEIGHT DETERMINATIONS AND MAY NOT REPRESENT THE TRUE GROUND LEVELS. ANY CRITICAL HEIGHTS SHOULD BE CHECKED ON SITE PRIOR TO DESIGN AND CONSTRUCTION COMMENCING.
- THIS PLAN HAS BEEN CARRIED OUT TO TOPOGRAPHICAL STANDARDS. ALL LEVELS SHOWN ARE CORRECT AT TIME OF SURVEY. CRITICAL DIMENSIONS AND LEVELS SHOULD BE VERIFIED.

LEGEND

SITE BOUNDARY - CURRENT LIVE ZONE

EXISTING CONSENT BOUNDARY - LUC60453761


EXTENT OF WORKS

EXISTING CONTOURS SHOWN AT 1.0m INTERVALS

RL 16.50

SPOT LEVEL

KEY PLAN

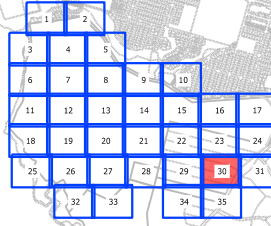

B	FOR CONSENT	CJM	06/2026
A	FOR CONSENT	CJM	05/2026
REF	REVISIONS	BY	DATE

HARRISON GRIERSON

AUCKLAND OFFICE
Level 4, 96 St. Georges Bay Road
Parnell, Auckland 1052
T +64 9 917 5000
W www.harrisongrierson.com

PROJECT:

BEACHLANDS
FAST TRACK CONSENT APPLICATION
BEACHLANDS SOUTH, AUCKLAND

TITLE:

EXISTING CONTOURS
SHEET 30 OF 35



ORIGINATOR:	DATE:	SIGNED:	PLOT BY:
SCT	04.2026		ABE
DRAWN:	DATE:	SIGNED:	PLOT DATE:
SCT	11.2025		05/06/26
CHECKED:	DATE:	SIGNED:	SURVEY BY:
PZS	04.2026		SURVEYED BY
APPROVED:	DATE:	SIGNED:	SURVEY DATE:
CJM	04.2026		SURVEYED DATE

ISSUE STATUS:

FAST TRACK CONSENT

PROJECT No:	SCALES:	A1
A2515591.00	A1 1:500 A3 1:1000	A1
DRAWING No:		REV
A2515591.00-1330		B

FOR CONSENT

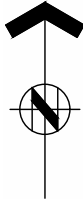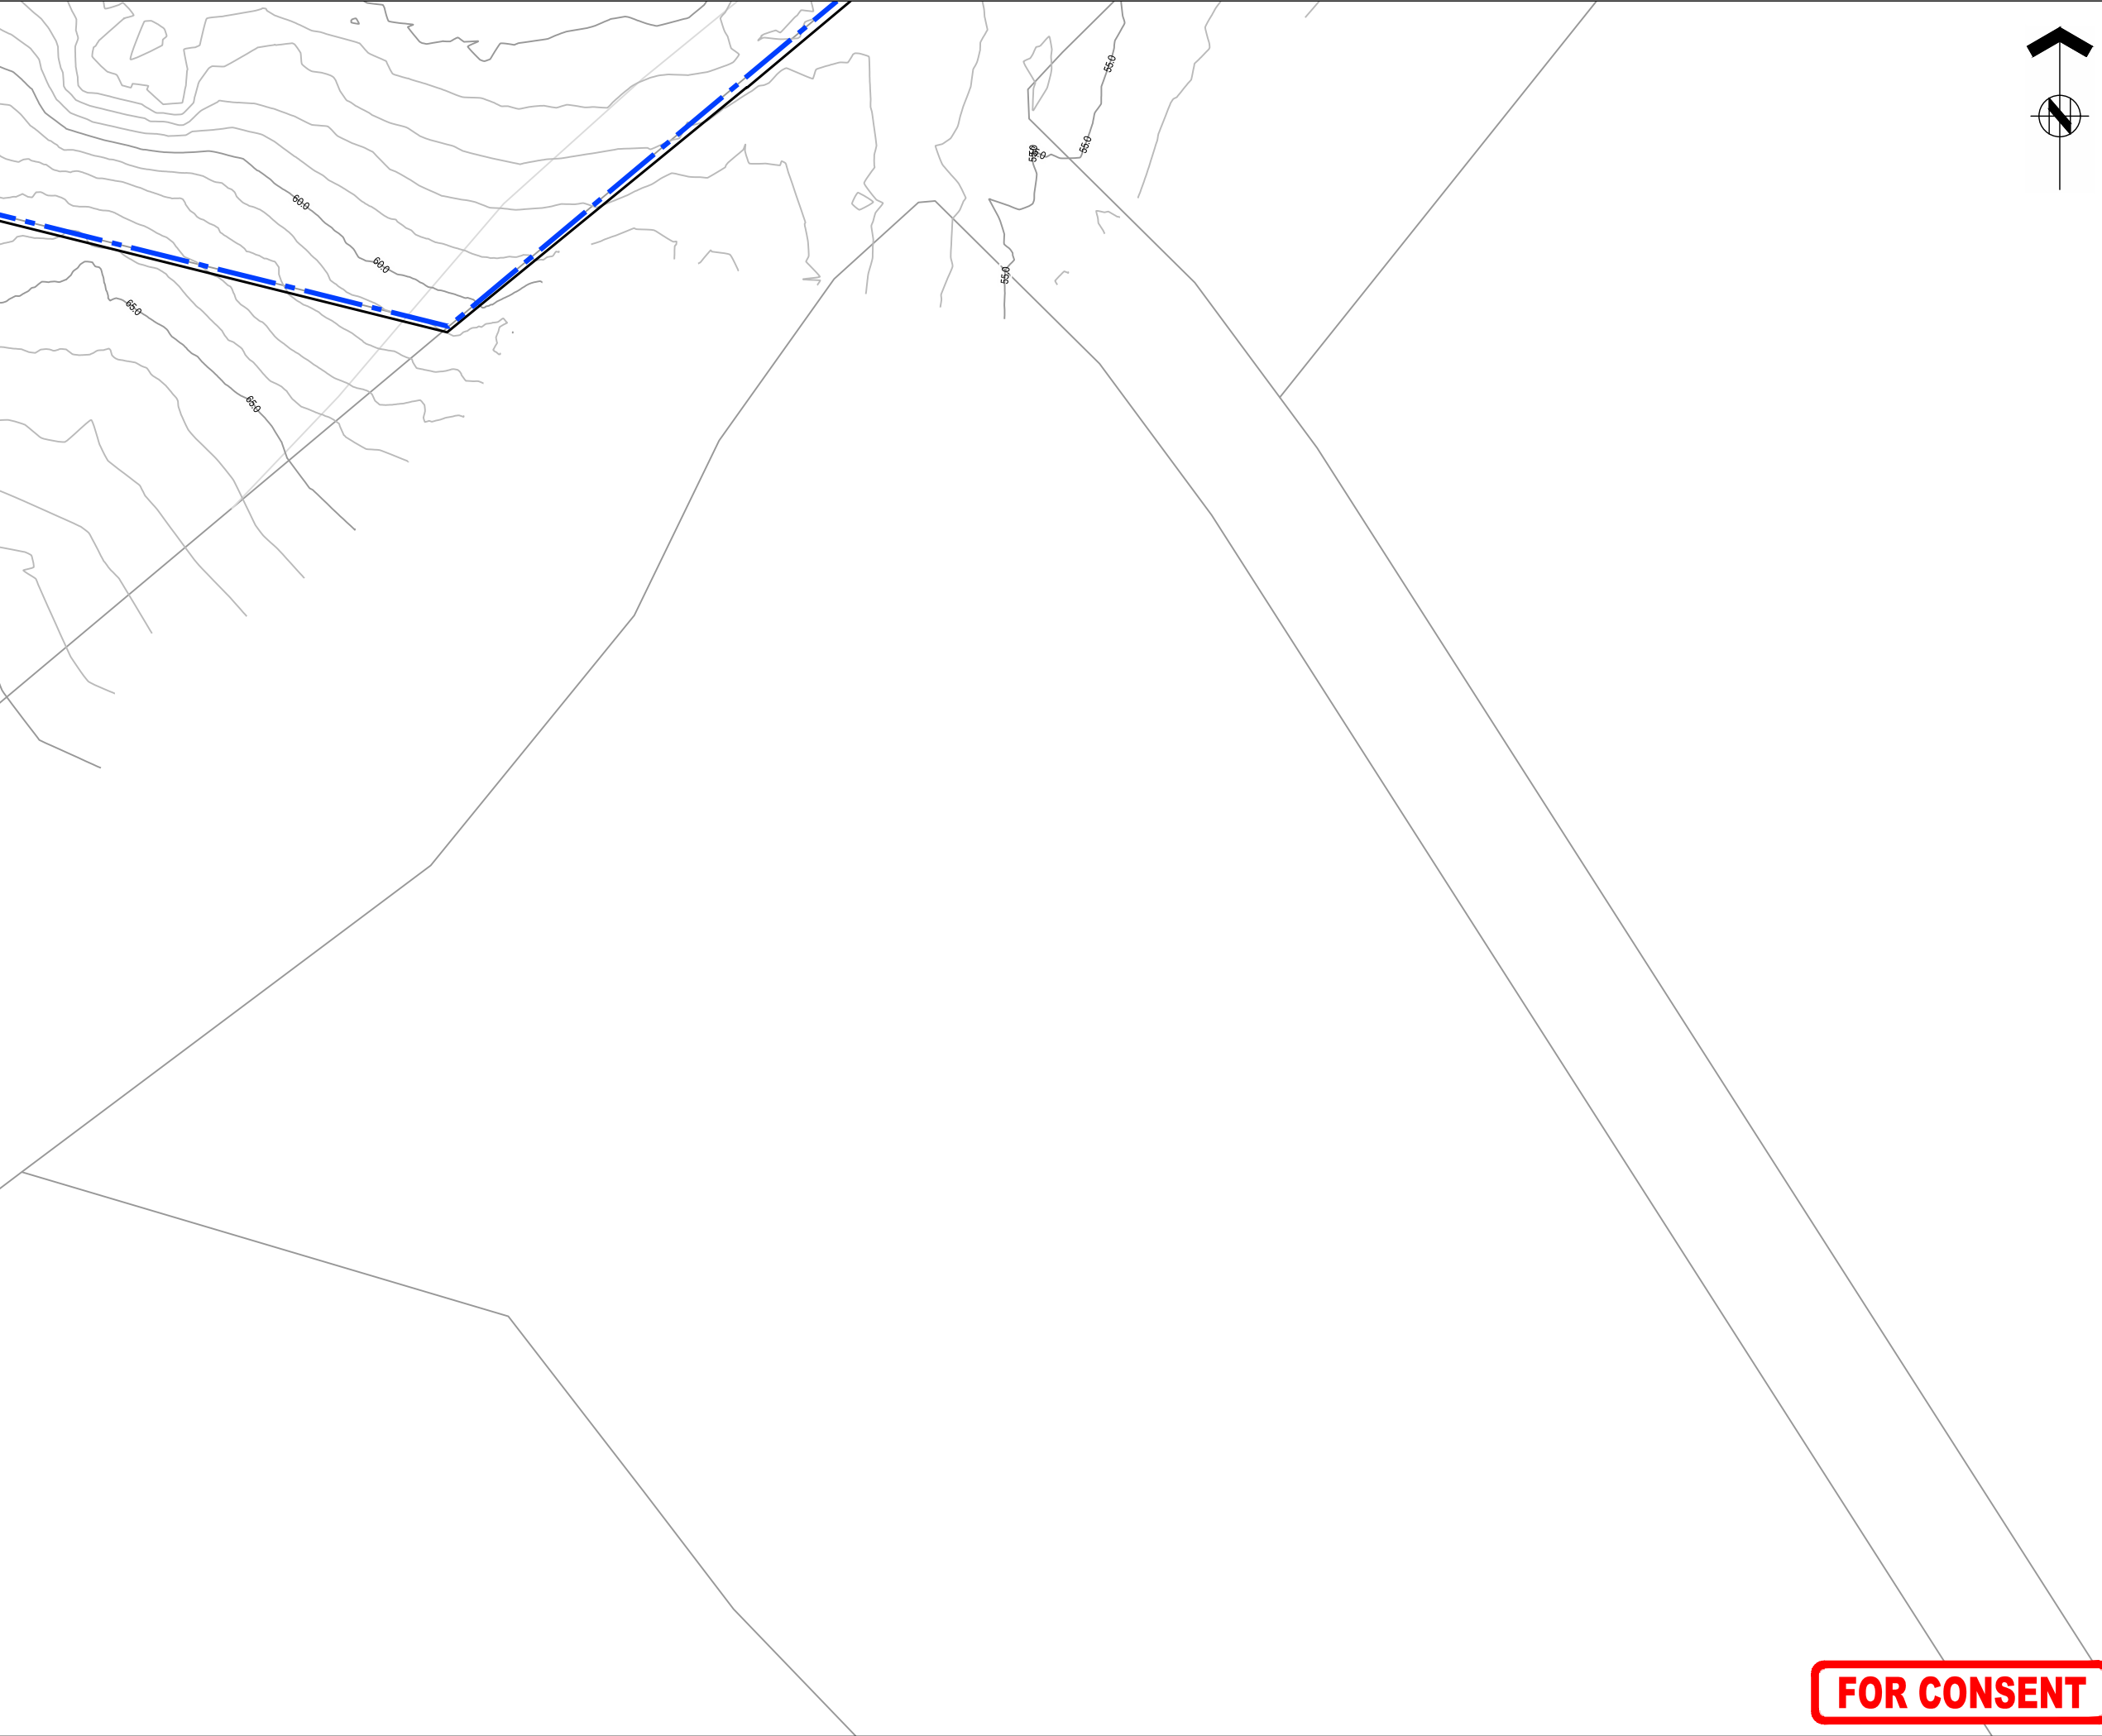

ASSOCIATION OF CONSULTING
ENGINEERS NEW ZEALAND

ISO 9001
QUALITY
ASSURED

THIS DRAWING AND DESIGN REMAINS THE PROPERTY OF, AND MAY NOT BE REPRODUCED
OR ALTERED, WITHOUT THE WRITTEN PERMISSION OF HARRISON GRIERSON CONSULTANTS
LIMITED. NO LIABILITY SHALL BE ACCEPTED FOR UNAUTHORISED USE OF THIS DRAWING.


NOTES

- LEVELS ARE IN TERMS OF
NEW ZEALAND VERTICAL DATUM 2016
ORIGIN OF LEVELS
CF6 ADMB
RL 38.01
- COORDINATES ARE IN TERMS NZ GEODETIC DATUM
2000
MOUNT EDEN CIRCUIT
ORIGIN OF COORDINATES
CF6 ADMB
4210747.86 mE
795908.56 mN
- CONTOURS ARE AT 1.00m INTERVALS. CONTOURS
SHOWN ON THIS PLAN HAVE BEEN ELECTRONICALLY
COMPUTED FROM SPOT HEIGHT DETERMINATIONS AND
MAY NOT REPRESENT THE TRUE GROUND LEVELS. ANY
CRITICAL HEIGHTS SHOULD BE CHECKED ON SITE PRIOR
TO DESIGN AND CONSTRUCTION COMMENCING.
- THIS PLAN HAS BEEN CARRIED OUT TO TOPOGRAPHICAL
STANDARDS. ALL LEVELS SHOWN ARE CORRECT AT TIME
OF SURVEY. CRITICAL DIMENSIONS AND LEVELS SHOULD
BE VERIFIED.

LEGEND

- SITE BOUNDARY - CURRENT LIVE ZONE
 EXISTING CONSENT BOUNDARY -
LUC60453761
 EXTENT OF WORKS
 EXISTING CONTOURS
SHOWN AT 1.0m INTERVALS
 SPOT LEVEL

KEY PLAN

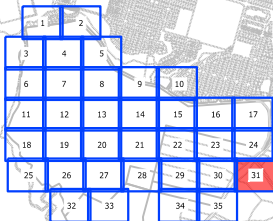

B	FOR CONSENT	CJM	06/2026
A	FOR CONSENT	CJM	05/2026
REF	REVISIONS	BY	DATE

**HARRISON
GRIERSON** AUCKLAND OFFICE
Level 4, 96 St. Georges Bay Road
Parnell, Auckland 1052
T +64 9 917 5000
W www.harrisongrierson.com

PROJECT:
**BEACHLANDS
FAST TRACK CONSENT APPLICATION
BEACHLANDS SOUTH, AUCKLAND**


TITLE:
**EXISTING CONTOURS
SHEET 31 OF 35**


ORIGINATOR: SCT	DATE: 04/2026	SIGNED:	PLOT BY: ABE
DRAWN: SCT	DATE: 11/2025	SIGNED:	PLOT DATE: 05/06/26
CHECKED: PZS	DATE: 04/2026	SIGNED:	SURVEY BY: SURVEYED BY
APPROVED: CJM	DATE: 04/2026	SIGNED:	SURVEY DATE: SURVEYED DATE

ISSUE STATUS:
FAST TRACK CONSENT

PROJECT No: A2515591.00	SCALES: A1 1:500 A3 1:1000	A1 REV A2515591.00-1331
DRAWING No:		B

FOR CONSENT

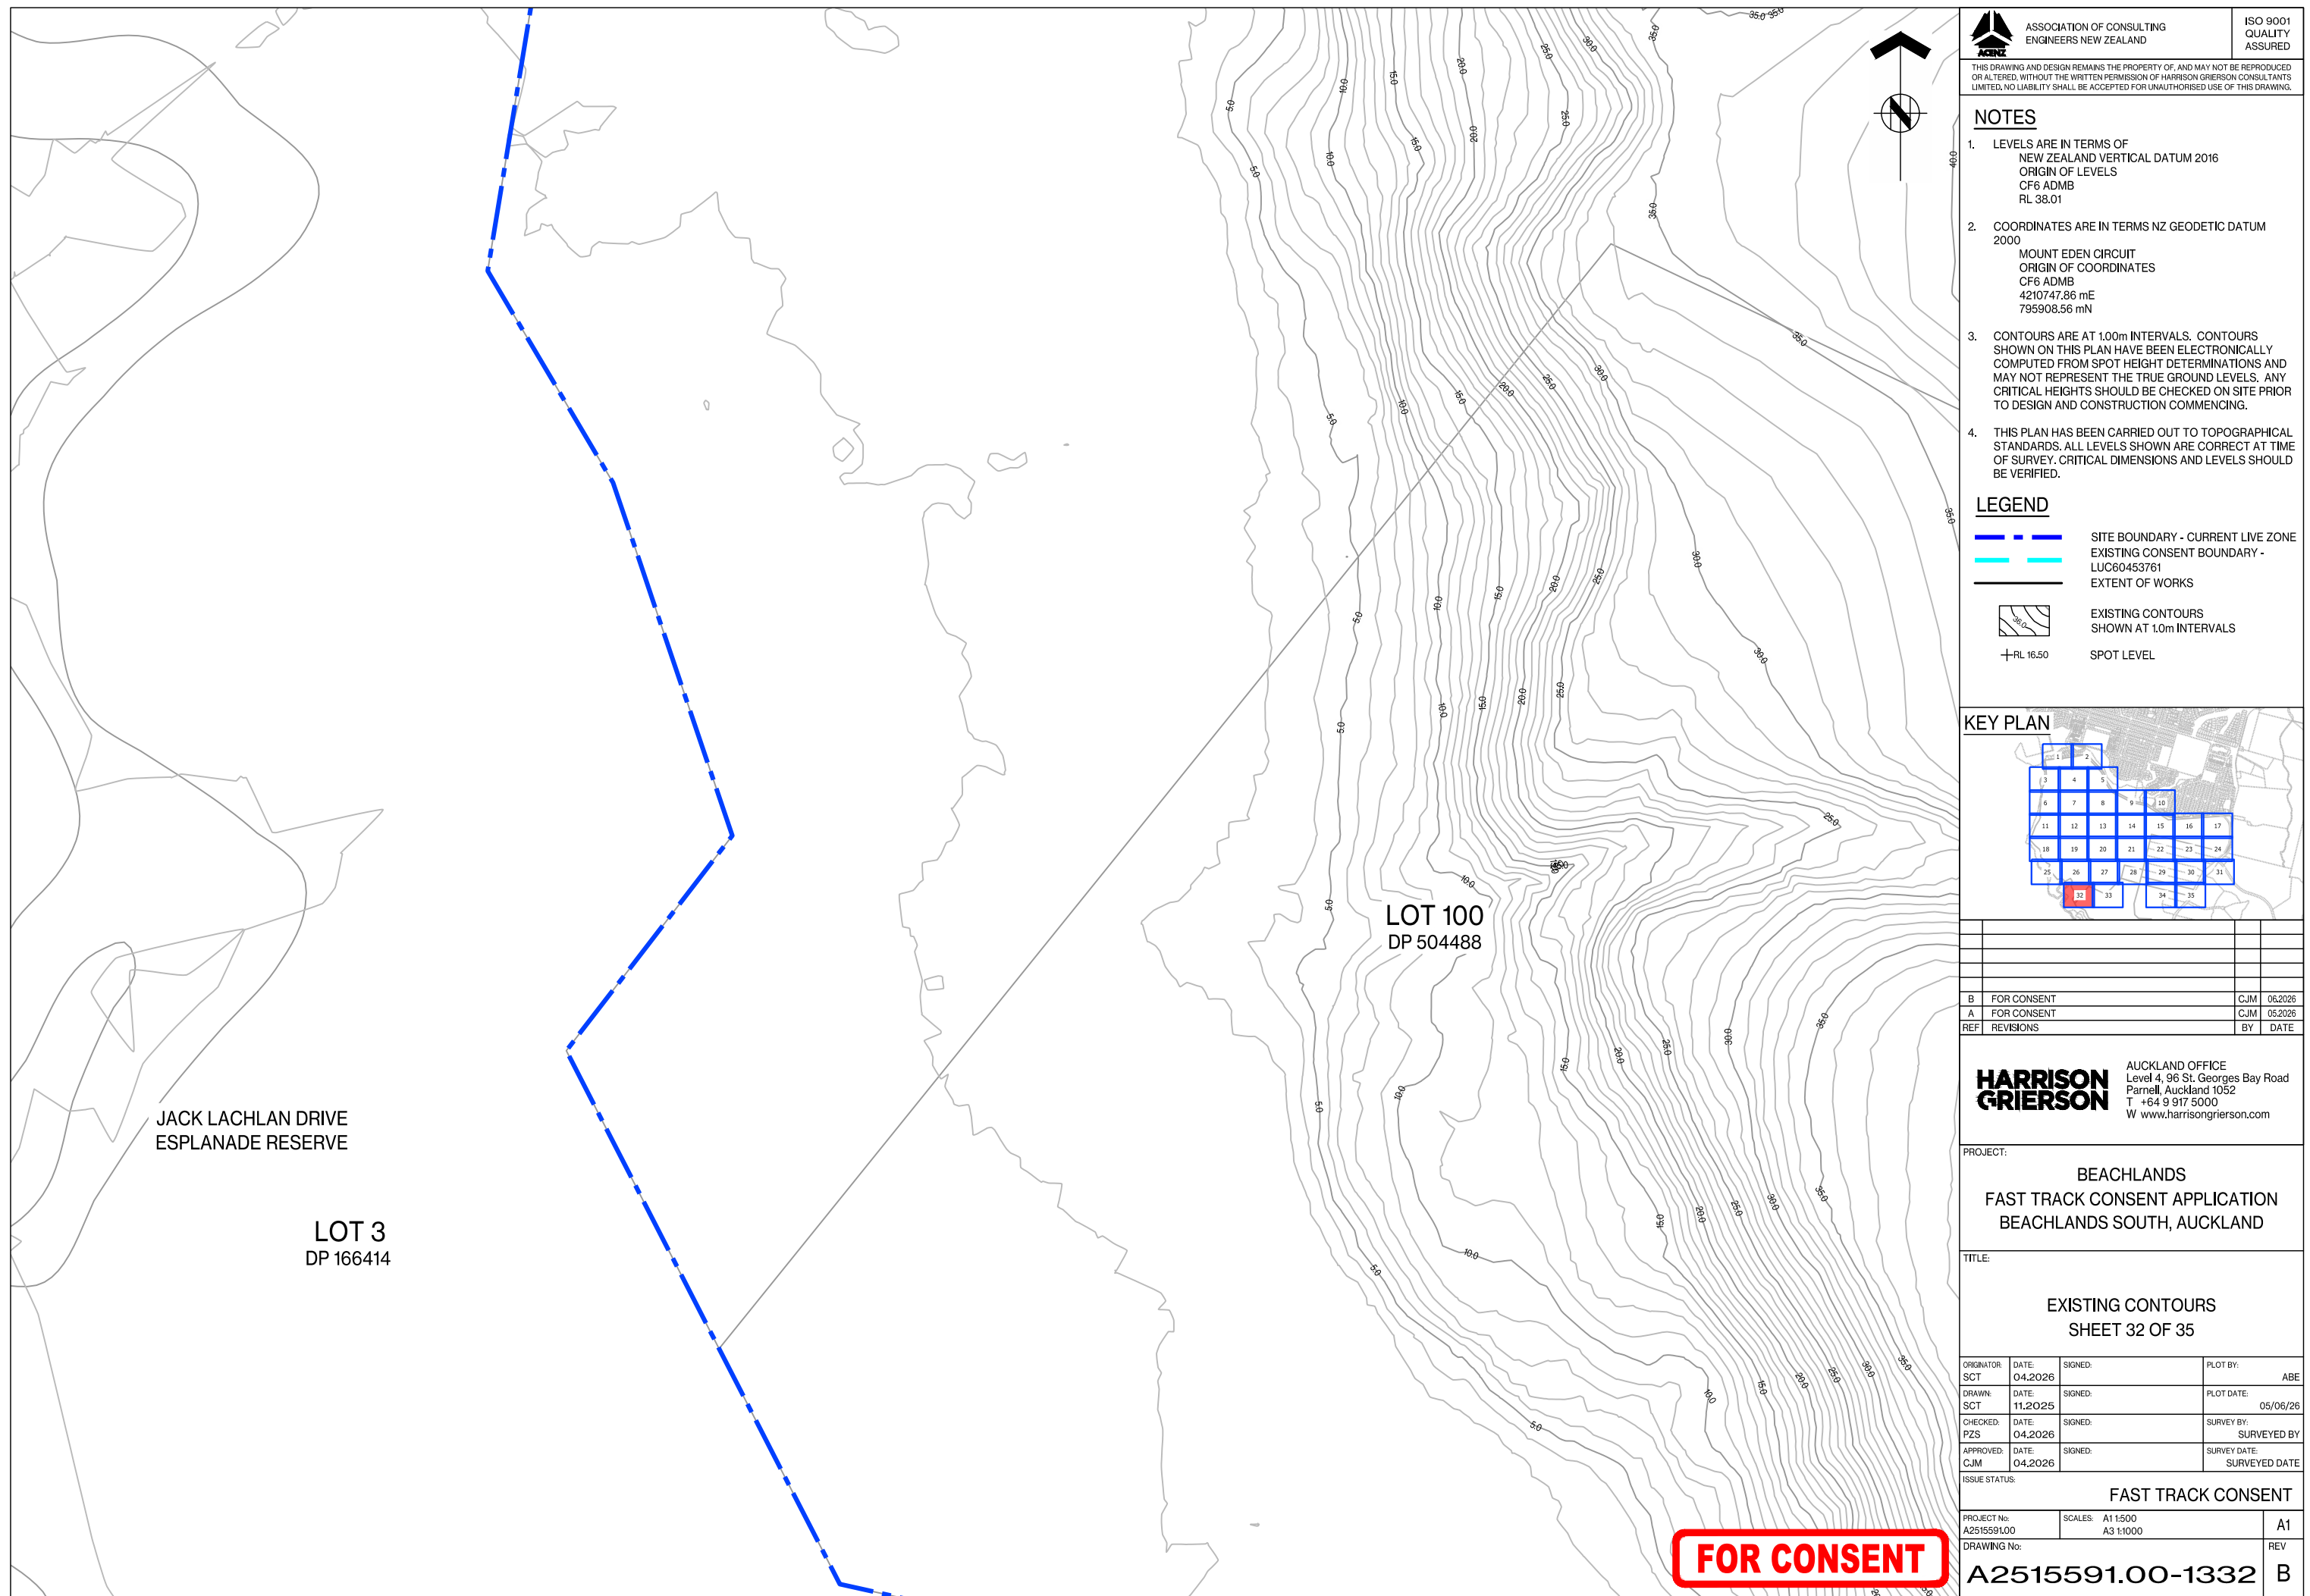

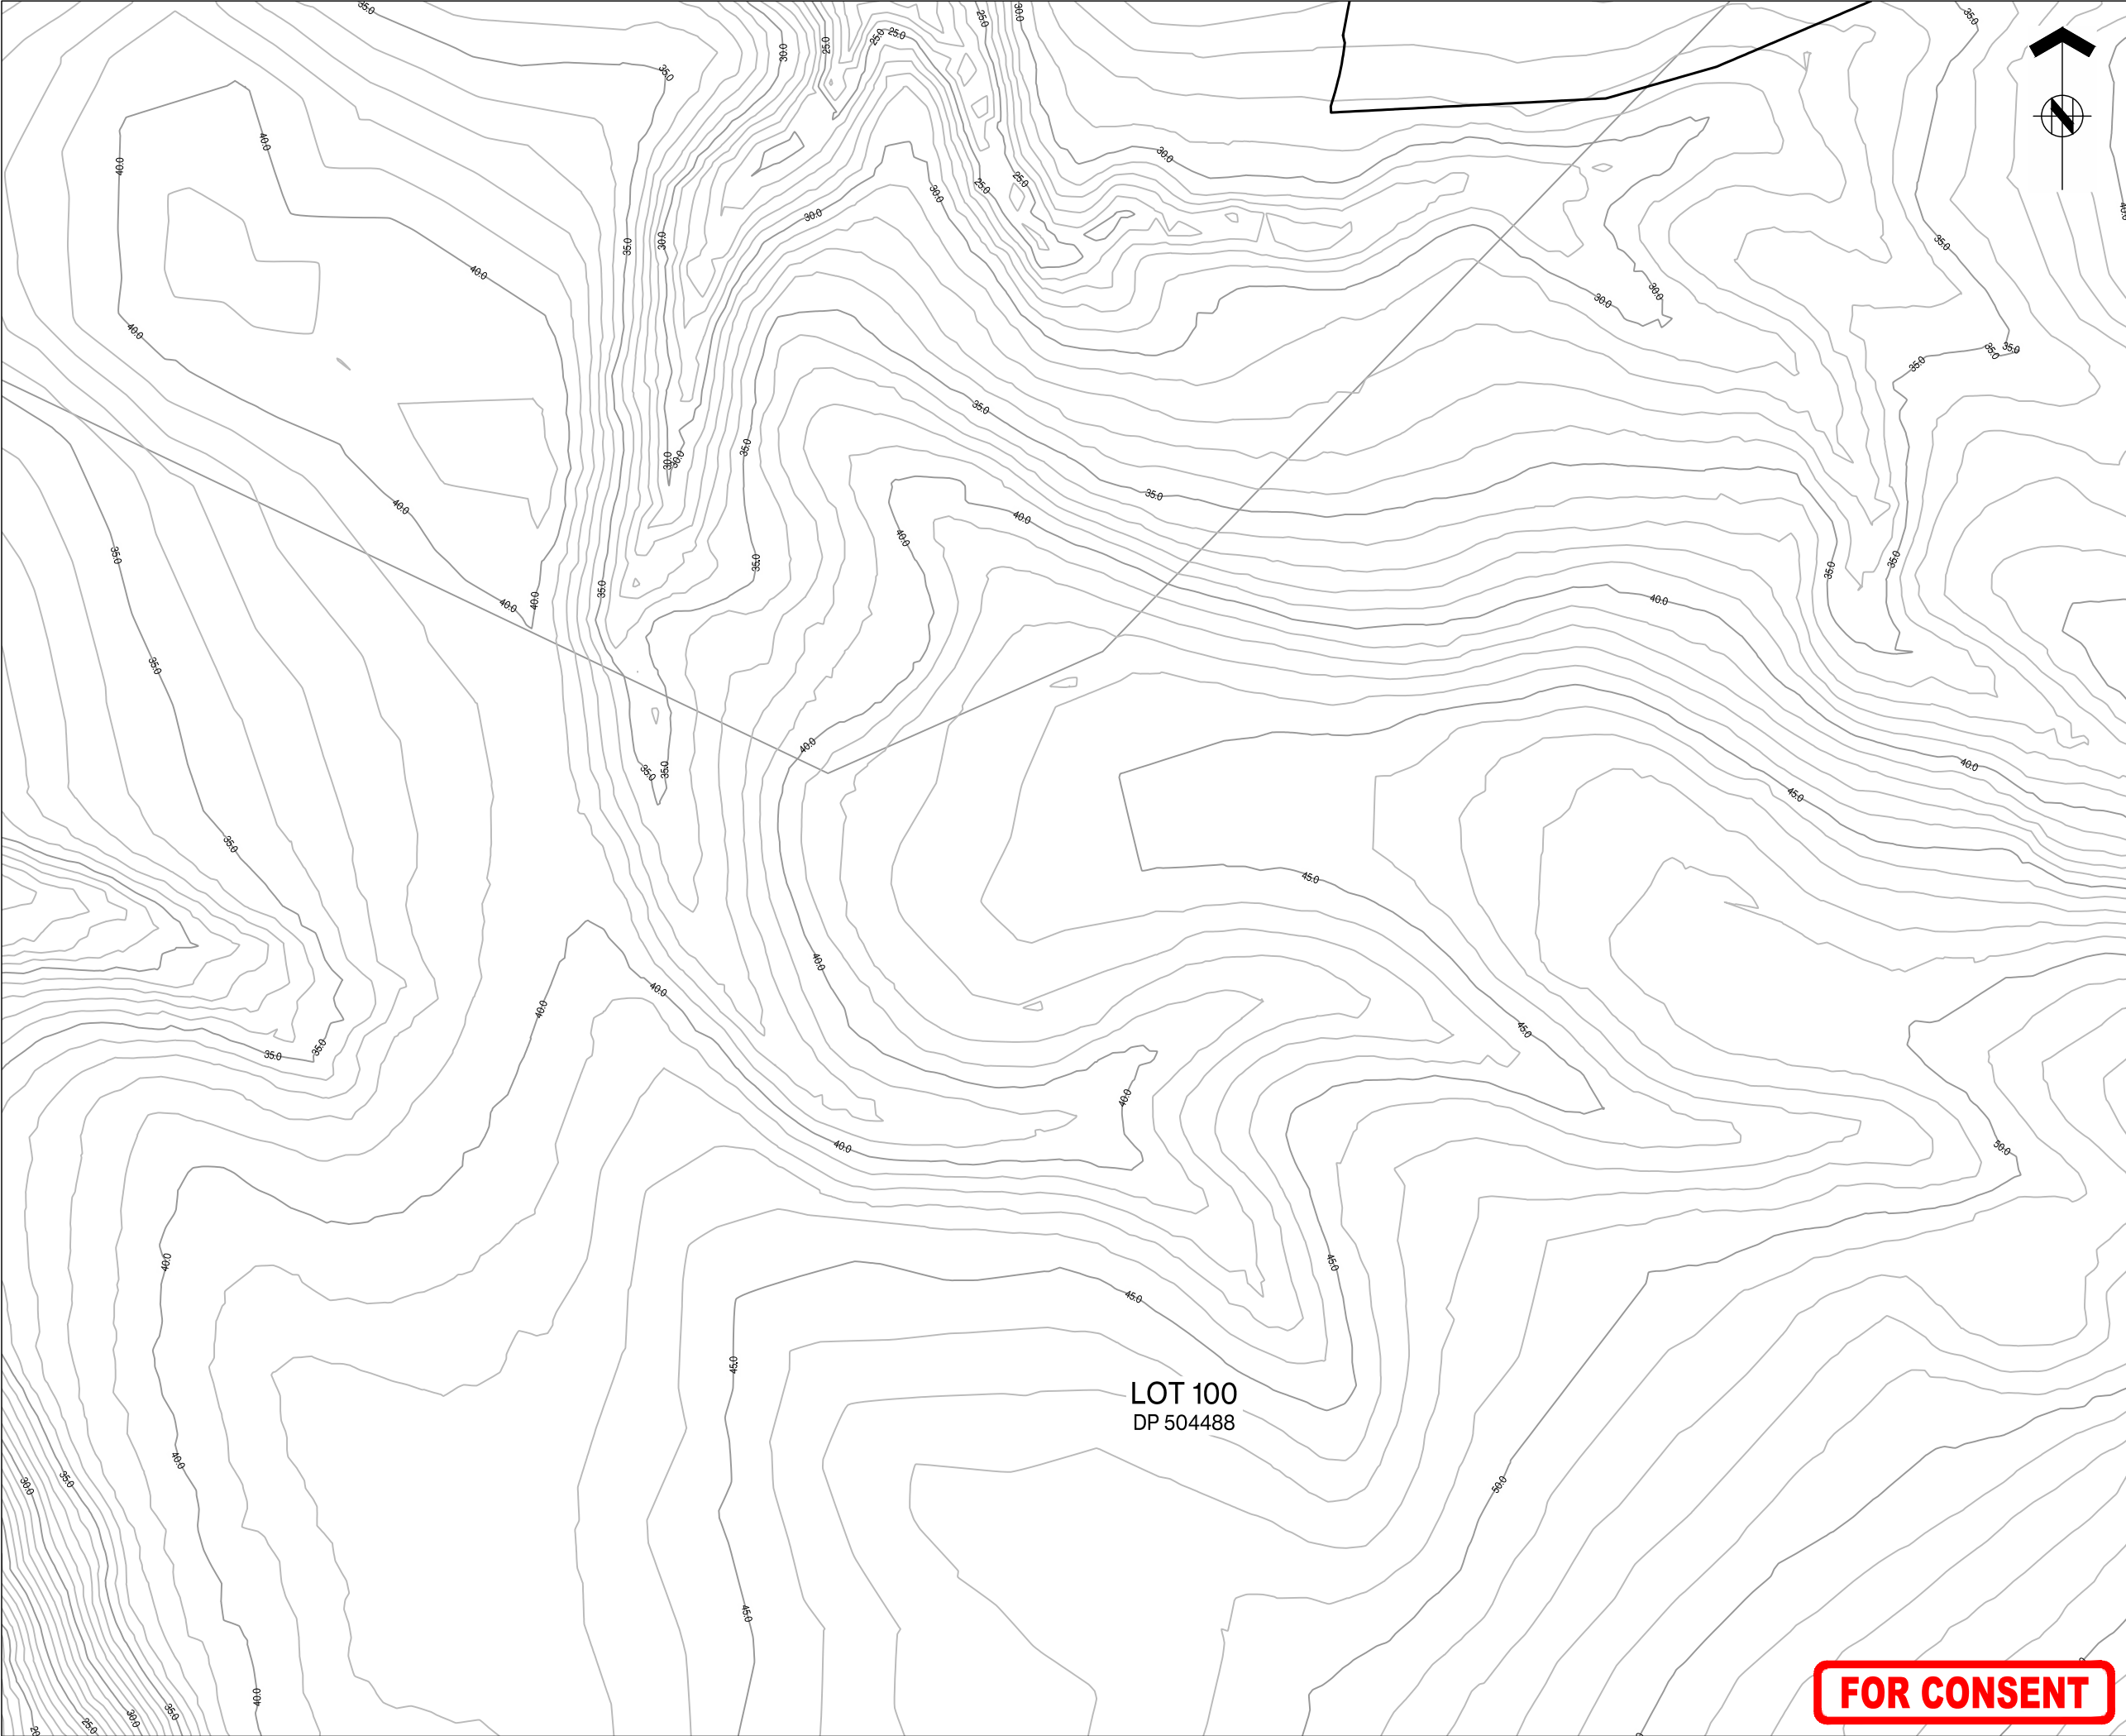

LOT 100
DP 504488

FOR CONSENT



ASSOCIATION OF CONSULTING
ENGINEERS NEW ZEALAND

ISO 9001
QUALITY
ASSURED

THIS DRAWING AND DESIGN REMAINS THE PROPERTY OF, AND MAY NOT BE REPRODUCED OR ALTERED, WITHOUT THE WRITTEN PERMISSION OF HARRISON GRIERSON CONSULTANTS LIMITED. NO LIABILITY SHALL BE ACCEPTED FOR UNAUTHORISED USE OF THIS DRAWING.

NOTES

- LEVELS ARE IN TERMS OF
NEW ZEALAND VERTICAL DATUM 2016
ORIGIN OF LEVELS
CF6 ADMB
RL 38.01
- COORDINATES ARE IN TERMS NZ GEODETIC DATUM 2000
MOUNT EDEN CIRCUIT
ORIGIN OF COORDINATES
CF6 ADMB
4210747.86 mE
795908.56 mN
- CONTOURS ARE AT 1.00m INTERVALS. CONTOURS SHOWN ON THIS PLAN HAVE BEEN ELECTRONICALLY COMPUTED FROM SPOT HEIGHT DETERMINATIONS AND MAY NOT REPRESENT THE TRUE GROUND LEVELS. ANY CRITICAL HEIGHTS SHOULD BE CHECKED ON SITE PRIOR TO DESIGN AND CONSTRUCTION COMMENCING.
- THIS PLAN HAS BEEN CARRIED OUT TO TOPOGRAPHICAL STANDARDS. ALL LEVELS SHOWN ARE CORRECT AT TIME OF SURVEY. CRITICAL DIMENSIONS AND LEVELS SHOULD BE VERIFIED.

LEGEND

SITE BOUNDARY - CURRENT LIVE ZONE

EXISTING CONSENT BOUNDARY - LUC60453761

EXTENT OF WORKS




EXISTING CONTOURS SHOWN AT 1.0m INTERVALS



SPOT LEVEL

KEY PLAN

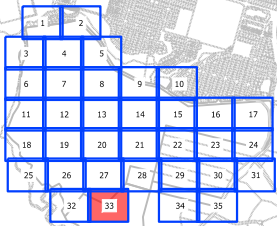

B	FOR CONSENT	CJM	06/2026
A	FOR CONSENT	CJM	05/2026
REF	REVISIONS	BY	DATE

HARRISON GRIERSON

AUCKLAND OFFICE
Level 4, 96 St. Georges Bay Road
Parnell, Auckland 1052
T +64 9 917 5000
W www.harrisingrierson.com

PROJECT:

BEACHLANDS
FAST TRACK CONSENT APPLICATION
BEACHLANDS SOUTH, AUCKLAND

TITLE:

EXISTING CONTOURS
SHEET 33 OF 35


ORIGINATOR:	DATE:	SIGNED:	PLOT BY:
SCT	04/2026		ABE
DRAWN:	DATE:	SIGNED:	PLOT DATE:
SCT	11/2025		05/06/26
CHECKED:	DATE:	SIGNED:	SURVEY BY:
PZS	04/2026		SURVEYED BY
APPROVED:	DATE:	SIGNED:	SURVEY DATE:
CJM	04/2026		SURVEYED DATE

ISSUE STATUS:

FAST TRACK CONSENT

PROJECT No:	SCALES:	A1
A2515591.00	A1 1:500 A3 1:1000	REV
DRAWING No:		B

A2515591.00-1333

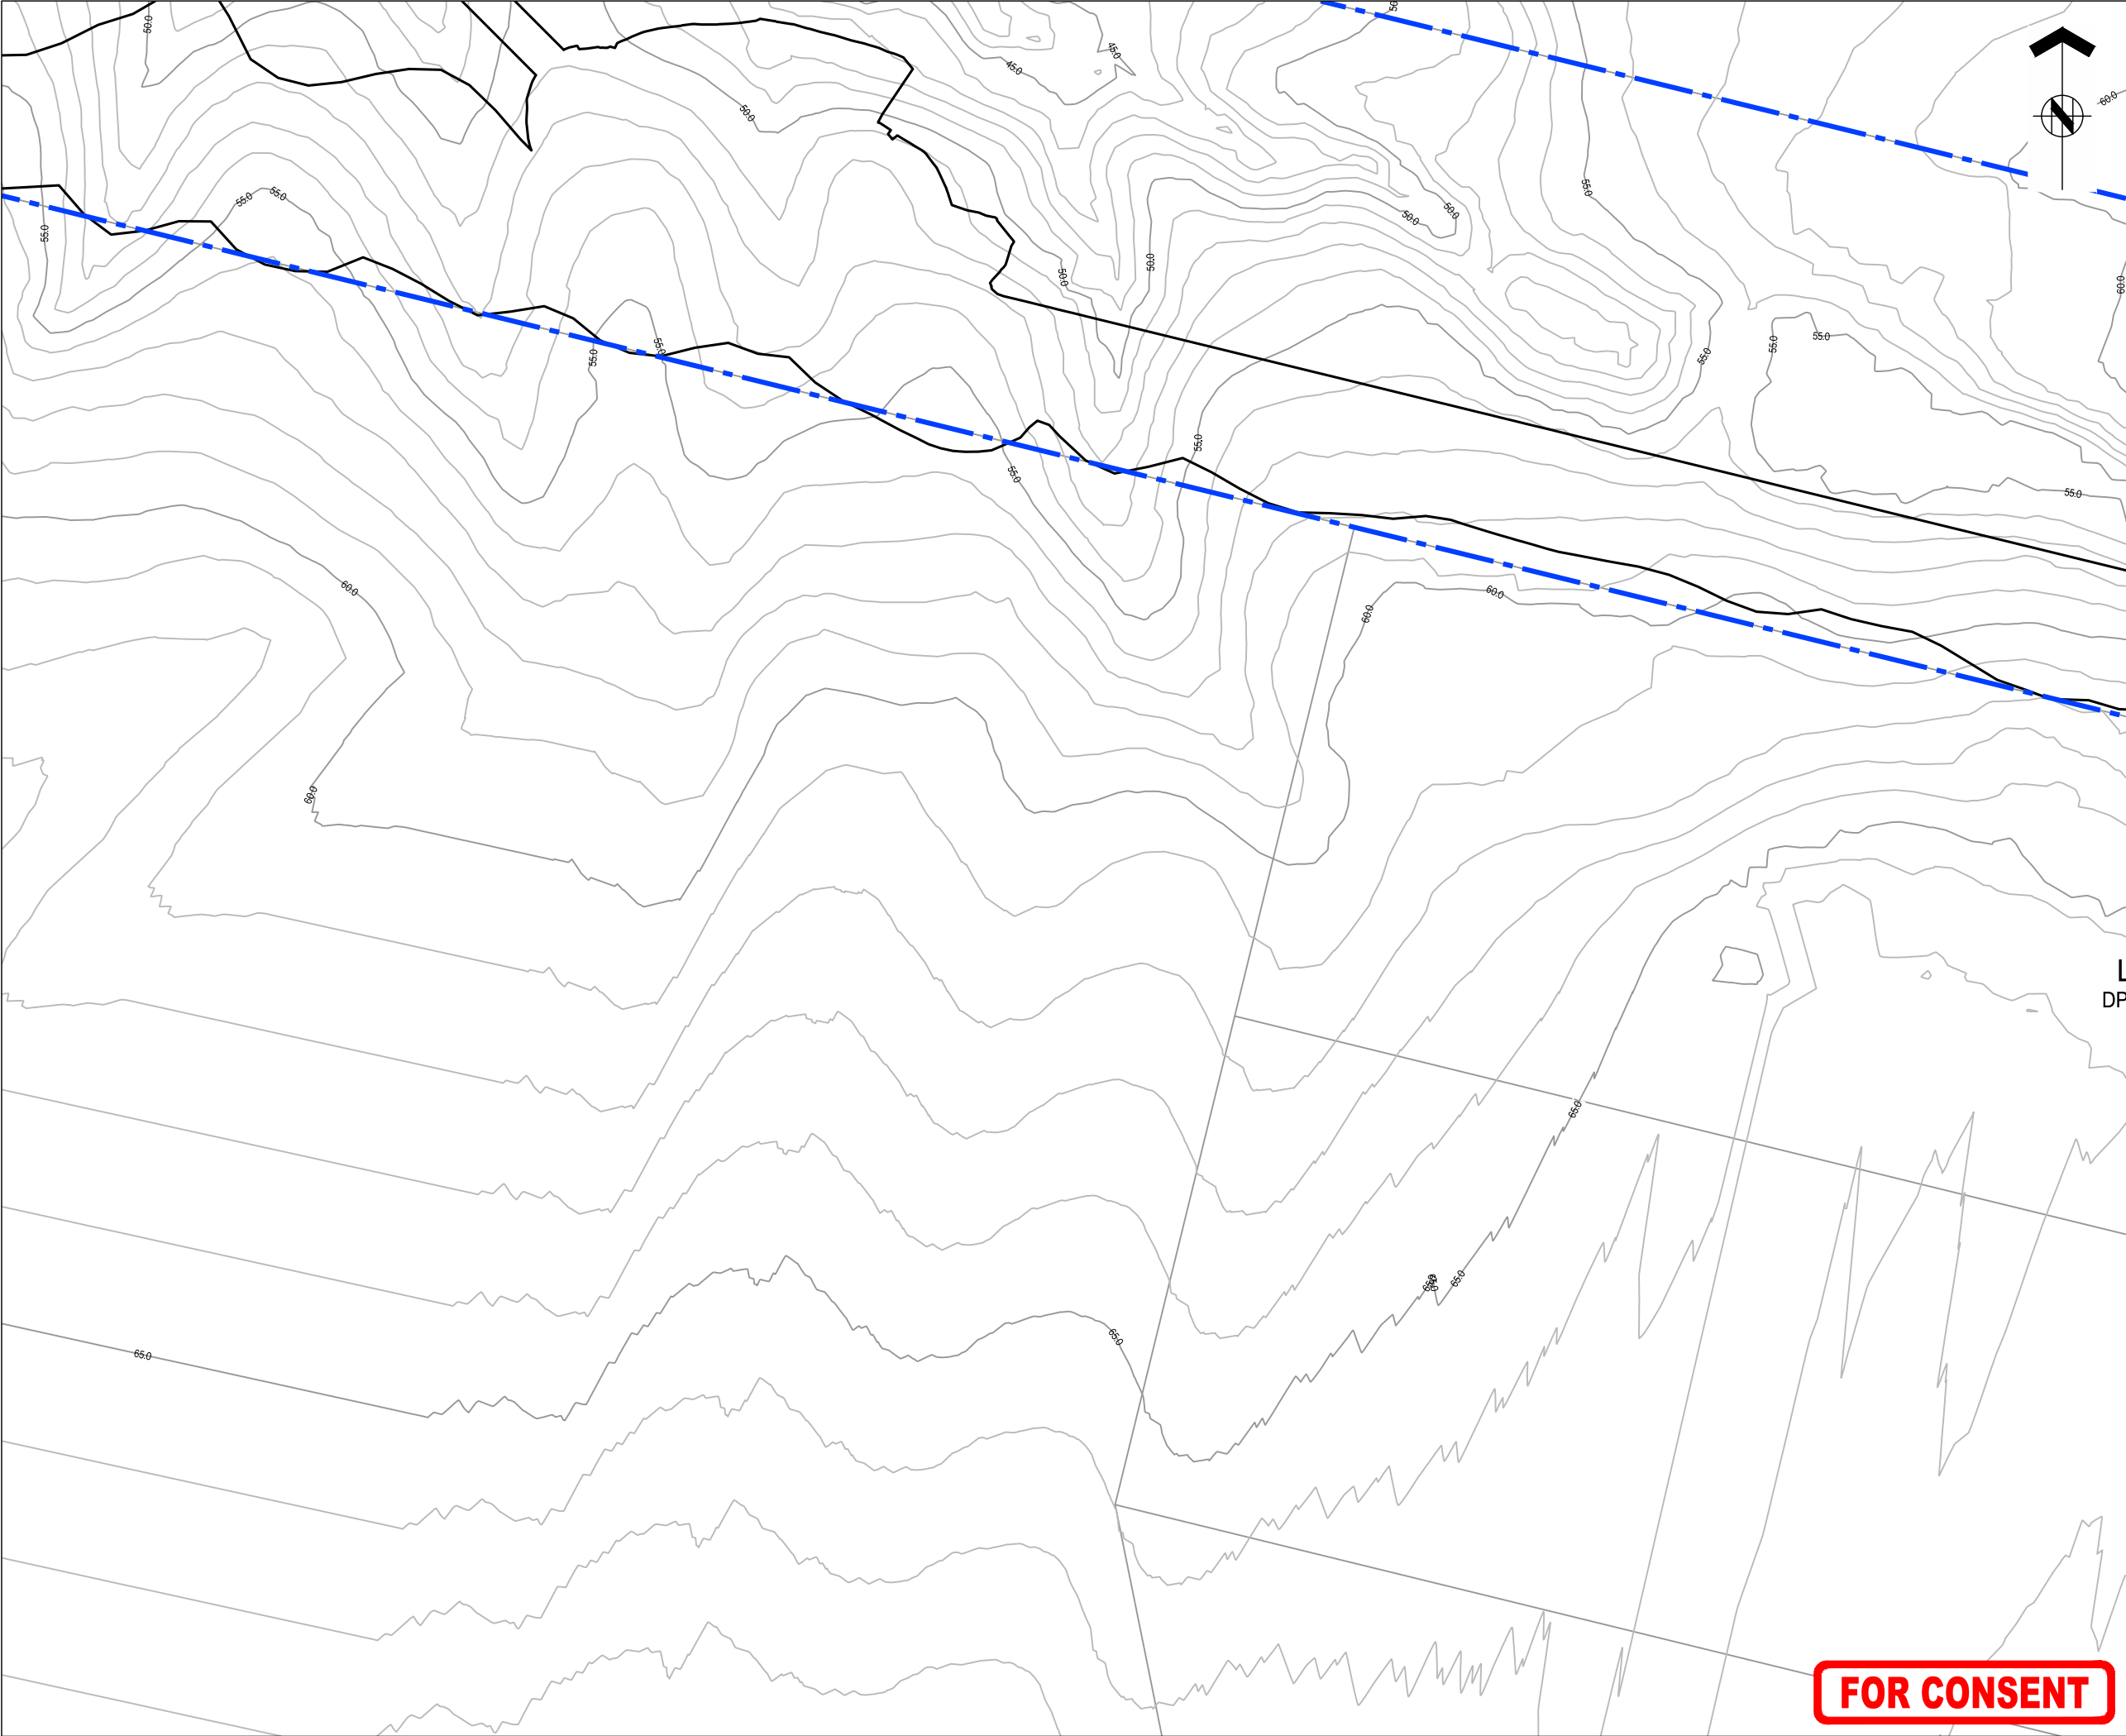



ASSOCIATION OF CONSULTING
ENGINEERS NEW ZEALAND

ISO 9001
QUALITY
ASSURED

THIS DRAWING AND DESIGN REMAINS THE PROPERTY OF, AND MAY NOT BE REPRODUCED OR ALTERED, WITHOUT THE WRITTEN PERMISSION OF HARRISON GRIERSON CONSULTANTS LIMITED. NO LIABILITY SHALL BE ACCEPTED FOR UNAUTHORISED USE OF THIS DRAWING.

NOTES

- LEVELS ARE IN TERMS OF
NEW ZEALAND VERTICAL DATUM 2016
ORIGIN OF LEVELS
CF6 ADMB
RL 38.01
- COORDINATES ARE IN TERMS NZ GEODETIC DATUM 2000
MOUNT EDEN CIRCUIT
ORIGIN OF COORDINATES
CF6 ADMB
4210747.86 mE
795908.56 mN
- CONTOURS ARE AT 1.00m INTERVALS. CONTOURS SHOWN ON THIS PLAN HAVE BEEN ELECTRONICALLY COMPUTED FROM SPOT HEIGHT DETERMINATIONS AND MAY NOT REPRESENT THE TRUE GROUND LEVELS. ANY CRITICAL HEIGHTS SHOULD BE CHECKED ON SITE PRIOR TO DESIGN AND CONSTRUCTION COMMENCING.
- THIS PLAN HAS BEEN CARRIED OUT TO TOPOGRAPHICAL STANDARDS. ALL LEVELS SHOWN ARE CORRECT AT TIME OF SURVEY. CRITICAL DIMENSIONS AND LEVELS SHOULD BE VERIFIED.

LEGEND

- SITE BOUNDARY - CURRENT LIVE ZONE
- EXISTING CONSENT BOUNDARY - LUC60453761
- EXTENT OF WORKS
-  EXISTING CONTOURS SHOWN AT 1.0m INTERVALS
- +RL 16.50 SPOT LEVEL

KEY PLAN



REF	REVISIONS	BY	DATE
B	FOR CONSENT	CJM	06/2026
A	FOR CONSENT	CJM	05/2026

HARRISON GRIERSON

AUCKLAND OFFICE
Level 4, 96 St. Georges Bay Road
Parnell, Auckland 1052
T +64 9 917 5000
W www.harrisongrierson.com

PROJECT:

BEACHLANDS
FAST TRACK CONSENT APPLICATION
BEACHLANDS SOUTH, AUCKLAND

TITLE:

EXISTING CONTOURS
SHEET 34 OF 35

ORIGINATOR: SCT	DATE: 04.2026	SIGNED:	PLOT BY: ABE
DRAWN: SCT	DATE: 11.2025	SIGNED:	PLOT DATE: 05/06/26
CHECKED: PZS	DATE: 04.2026	SIGNED:	SURVEY BY: SURVEYED BY
APPROVED: CJM	DATE: 04.2026	SIGNED:	SURVEY DATE: SURVEYED DATE


ISSUE STATUS:

FAST TRACK CONSENT

PROJECT No: A2515591.00	SCALES: A1 1:500 A3 1:1000	A1 REV
DRAWING No: A2515591.00-1334	B	

FOR CONSENT

REFER TO APPROVED MASTER DRAWINGS FOR ORIGINAL SIGNATURES File: LATE C:\AUTODESK\ACCDOS\ACCDOS\HARRISON GRIERSON_US\BEACHLANDS SOUTH FAST TRACK CONSENT\PROJECT FILES\01_DESIGN\02_CIVIL\04_SHEETS\A2515591.00-1300 EXISTING CONTOURS.DWG

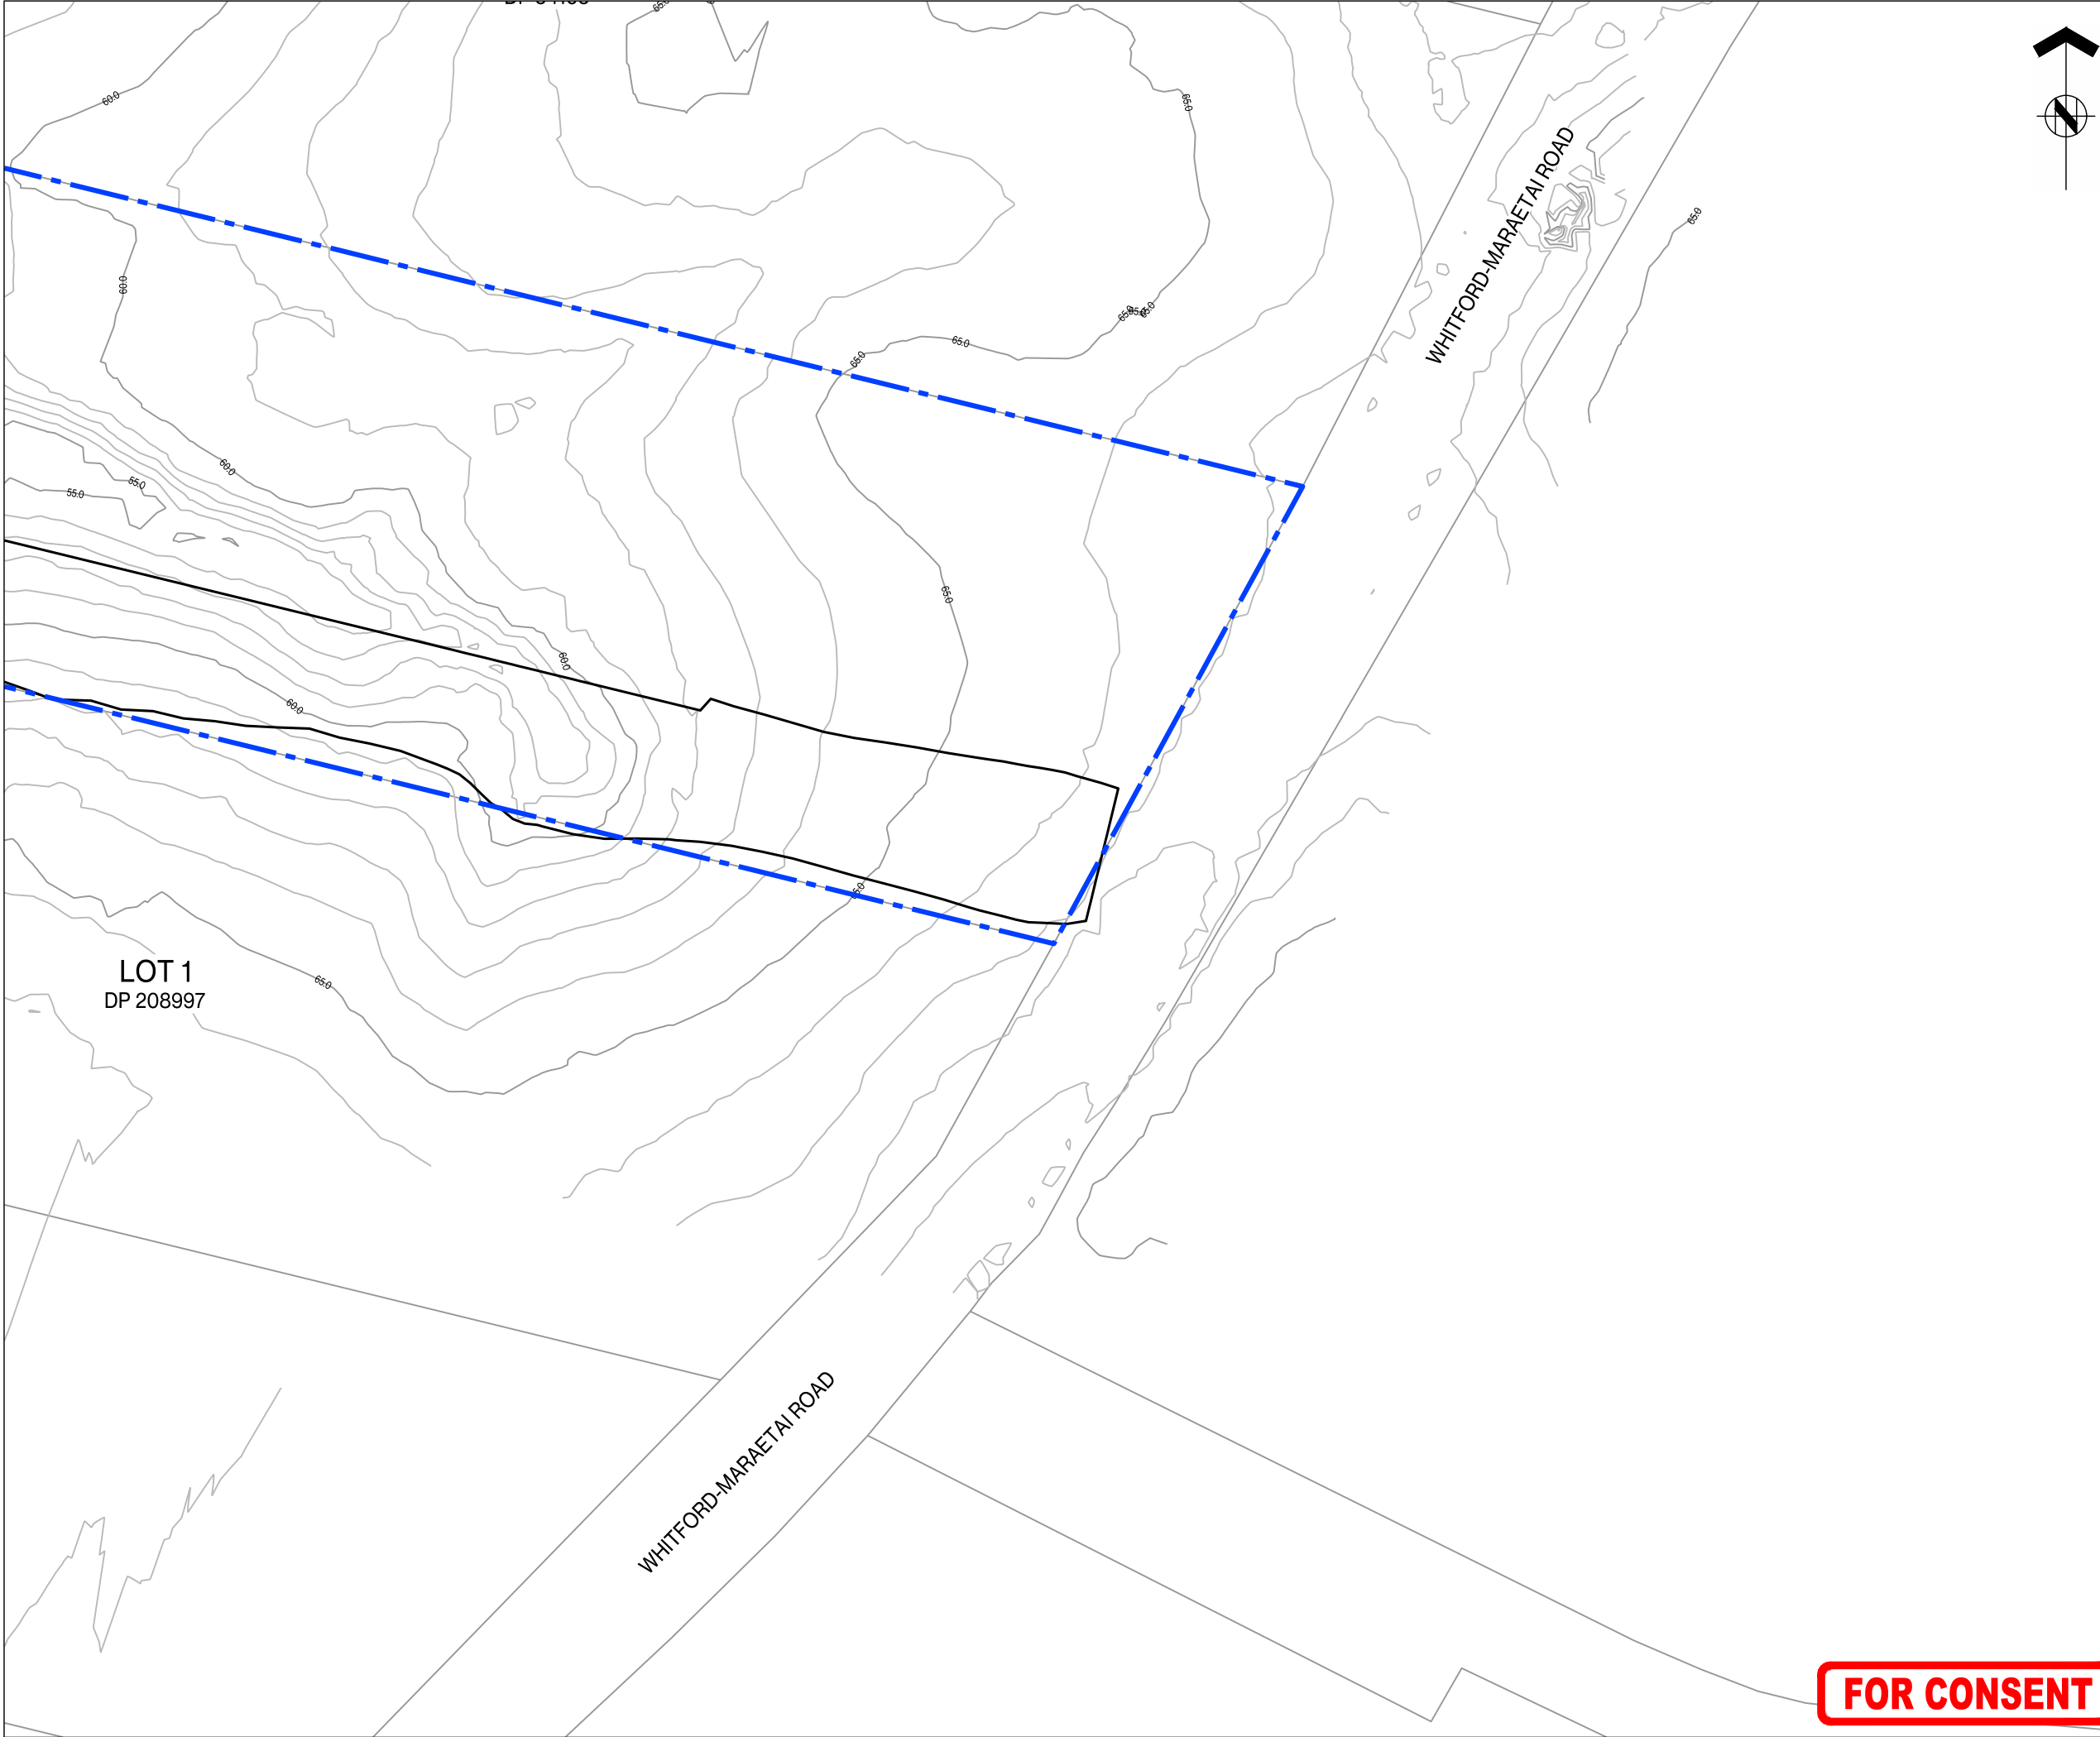

ASSOCIATION OF CONSULTING
ENGINEERS NEW ZEALAND

ISO 9001
QUALITY
ASSURED

THIS DRAWING AND DESIGN REMAINS THE PROPERTY OF, AND MAY NOT BE REPRODUCED
OR ALTERED, WITHOUT THE WRITTEN PERMISSION OF HARRISON GRIERSON CONSULTANTS
LIMITED. NO LIABILITY SHALL BE ACCEPTED FOR UNAUTHORISED USE OF THIS DRAWING.


NOTES

- LEVELS ARE IN TERMS OF
NEW ZEALAND VERTICAL DATUM 2016
ORIGIN OF LEVELS
CF6 ADMB
RL 38.01
- COORDINATES ARE IN TERMS NZ GEODETIC DATUM
2000
MOUNT EDEN CIRCUIT
ORIGIN OF COORDINATES
CF6 ADMB
4210747.86 mE
795908.56 mN
- CONTOURS ARE AT 1.00m INTERVALS. CONTOURS
SHOWN ON THIS PLAN HAVE BEEN ELECTRONICALLY
COMPUTED FROM SPOT HEIGHT DETERMINATIONS AND
MAY NOT REPRESENT THE TRUE GROUND LEVELS. ANY
CRITICAL HEIGHTS SHOULD BE CHECKED ON SITE PRIOR
TO DESIGN AND CONSTRUCTION COMMENCING.
- THIS PLAN HAS BEEN CARRIED OUT TO TOPOGRAPHICAL
STANDARDS. ALL LEVELS SHOWN ARE CORRECT AT TIME
OF SURVEY. CRITICAL DIMENSIONS AND LEVELS SHOULD
BE VERIFIED.

LEGEND

- SITE BOUNDARY - CURRENT LIVE ZONE
- EXISTING CONSENT BOUNDARY -
LUC60453761
- EXTENT OF WORKS
- EXISTING CONTOURS
SHOWN AT 1.0m INTERVALS
- SPOT LEVEL

KEY PLAN

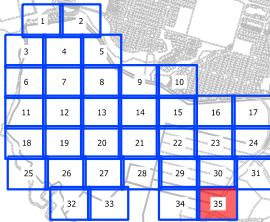

B	FOR CONSENT	CJM	06/2026
A	FOR CONSENT	CJM	05/2026
REF	REVISIONS	BY	DATE

**HARRISON
GRIERSON**

AUCKLAND OFFICE
Level 4, 96 St. Georges Bay Road
Parnell, Auckland 1052
T +64 9 917 5000
W www.harrisongrierson.com

PROJECT:

**BEACHLANDS
FAST TRACK CONSENT APPLICATION
BEACHLANDS SOUTH, AUCKLAND**

TITLE:

**EXISTING CONTOURS
SHEET 35 OF 35**

ORIGINATOR: SCT	DATE: 04.2026	SIGNED:	PLOT BY: ABE
DRAWN: SCT	DATE: 11.2025	SIGNED:	PLOT DATE: 05/06/26
CHECKED: PZS	DATE: 04.2026	SIGNED:	SURVEY BY: SURVEYED BY
APPROVED: CJM	DATE: 04.2026	SIGNED:	SURVEY DATE: SURVEYED DATE

ISSUE STATUS:
FAST TRACK CONSENT

PROJECT No: A2515591.00	SCALES: A1 1:500 A3 1:1000	A1
DRAWING No:		REV

A2515591.00-1335 B

FOR CONSENT