


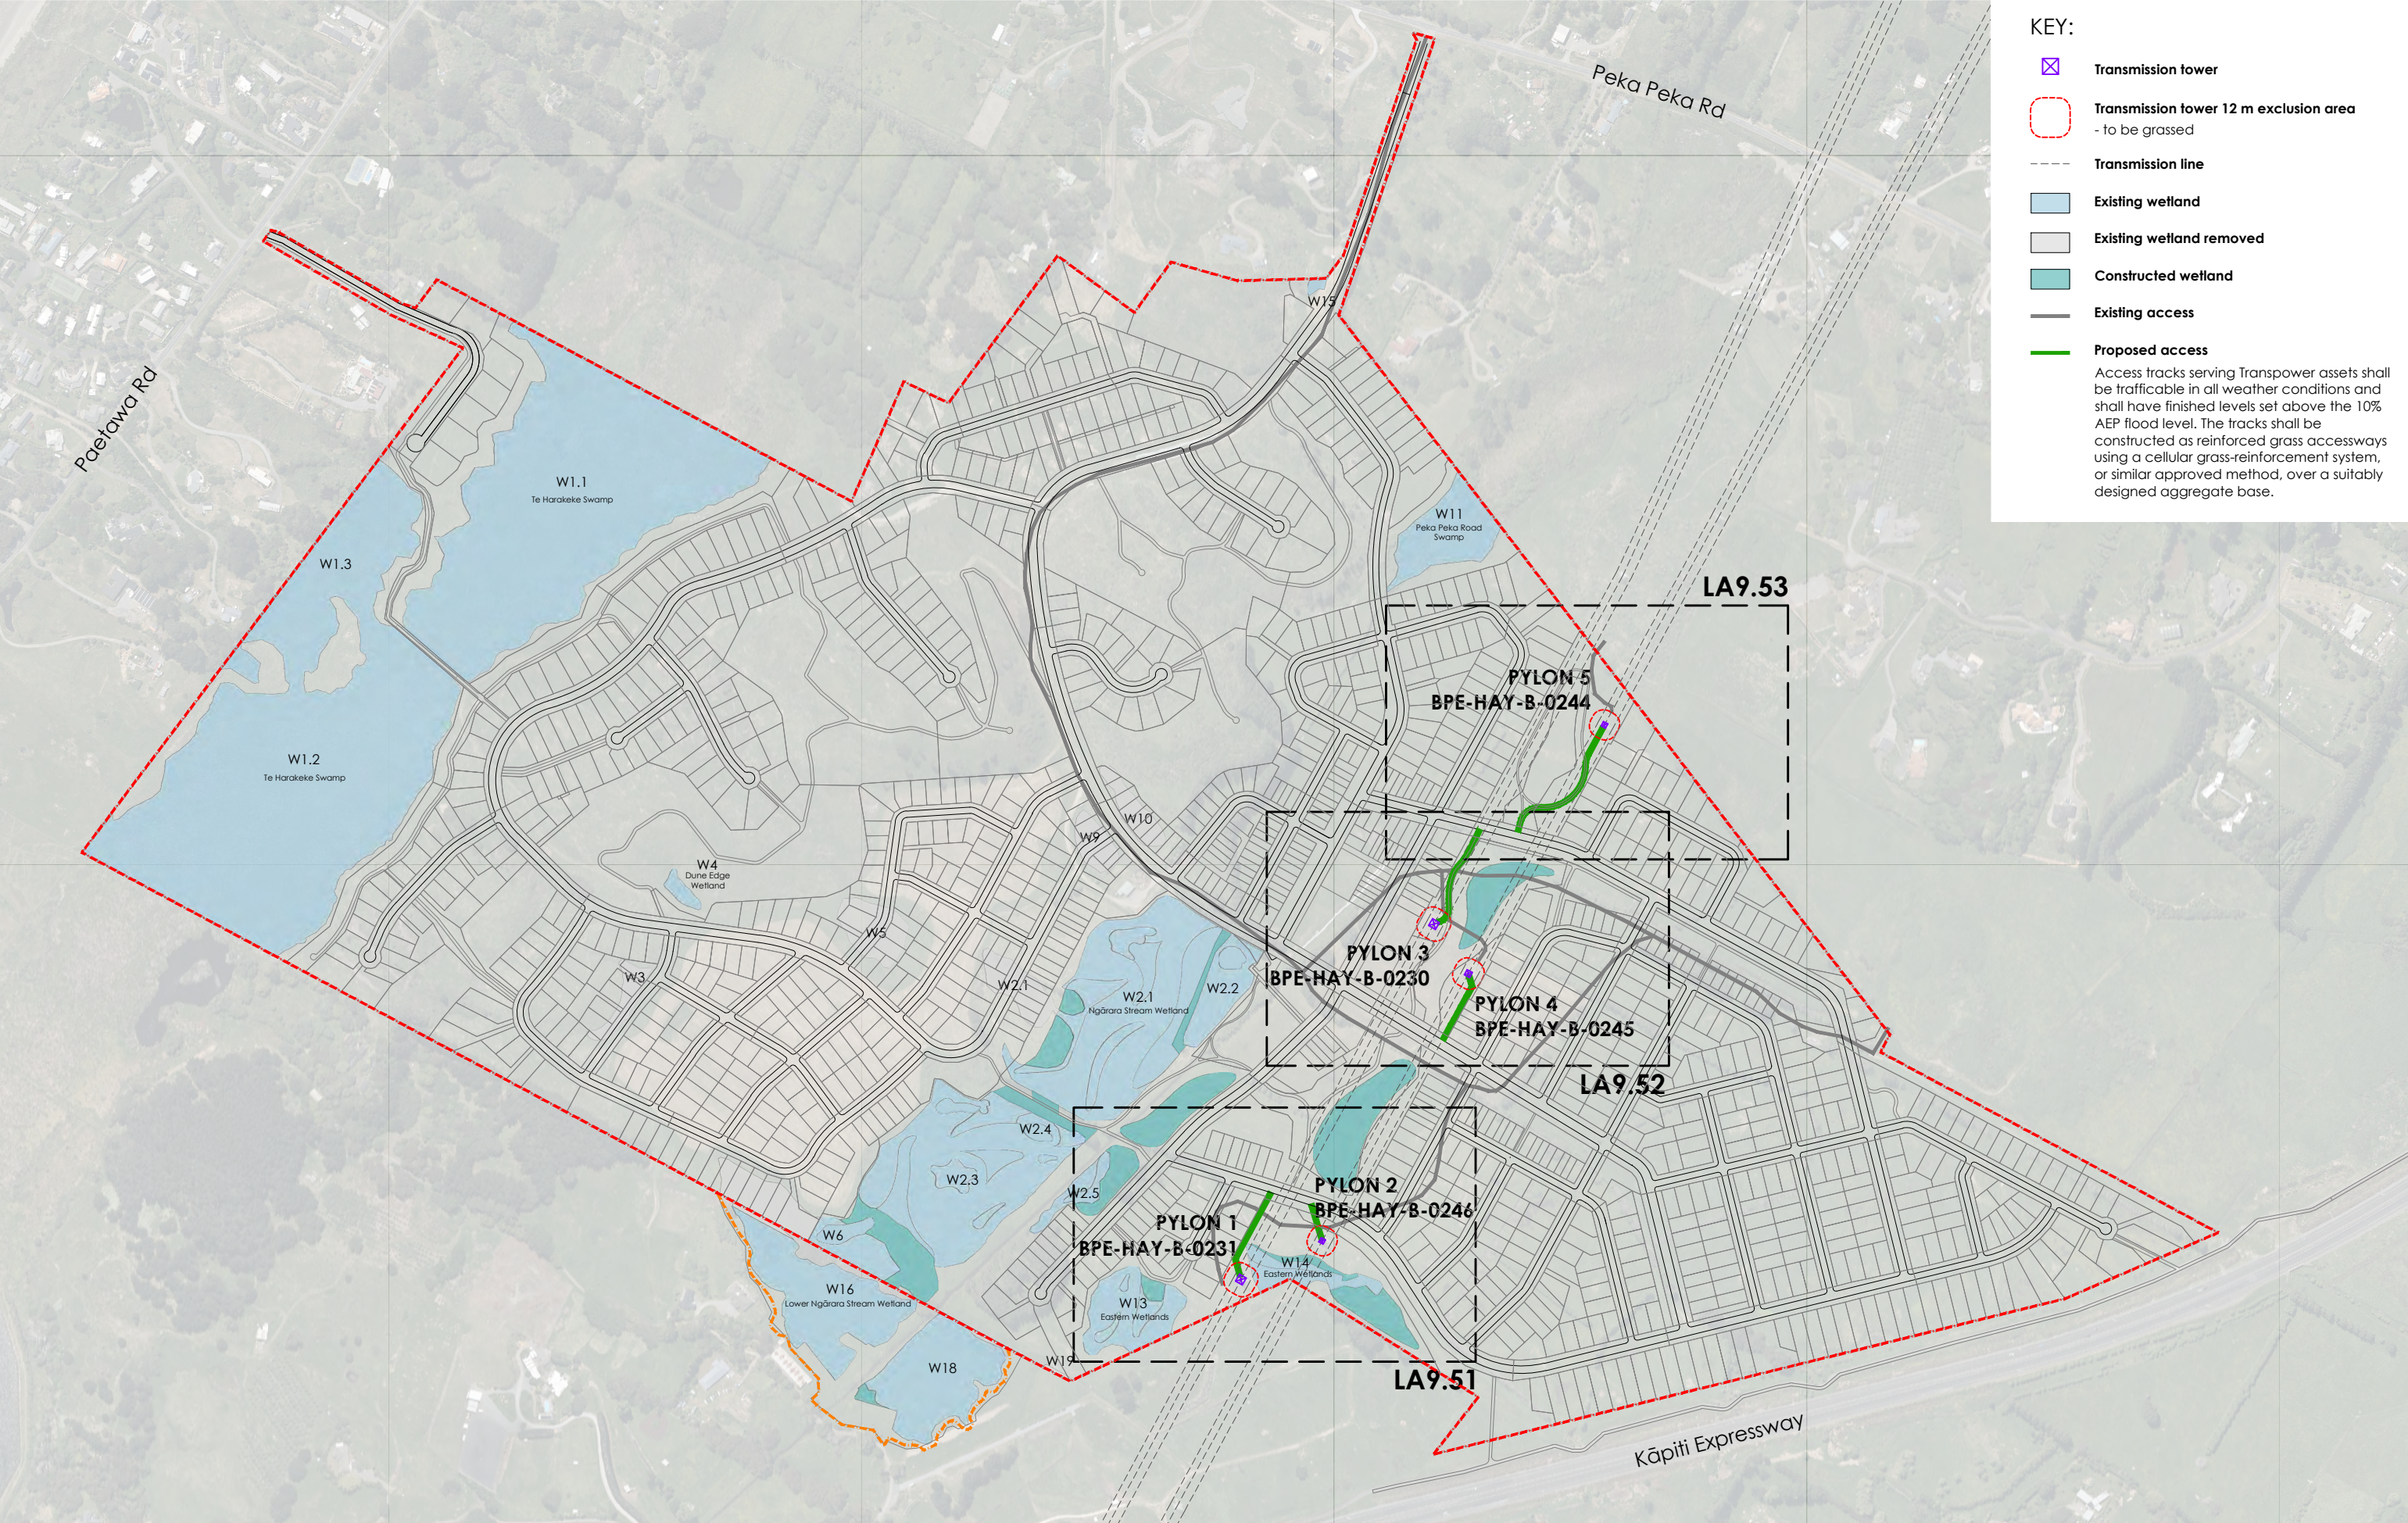

Do not scale. Verify dimensions on site before commencing work.

B	Resource Consent	16.09.2026
	Resource Consent	14.09.2026
No. Revision Notes. Date		
Not For Construction		

local

North:
Λ
Scale:
1:6000 @A3
1:3000 @A1
Issued For: Resource Consent

Job Number:
2109-1238
Revision:
B

Project:
Waikanae North
Drawing Title:
Transpower Assests & Access Plan 01
sheet 1 of 4

© local landscape architecture collective limited. level 3, 11 vivian street, wellington, new zealand. 6011 phone: 04 801 6437 www.localcollective.nz

Drawing No:
LA9.50



KEY:

Transmission tower

Transmission tower 12 m exclusion area
- to be grassed

Transmission line

Existing wetland

Existing wetland removed

Constructed wetland

Proposed access

Access tracks serving Transpower assets shall be trafficable in all weather conditions and shall have finished levels set above the 10% AEP flood level. The tracks shall be constructed as reinforced grass accessways using a cellular grass-reinforcement system, or similar approved method, over a suitably designed aggregate base.

Do not scale. Verify dimensions on site before commencing work.

B	Resource Consent	16.09.2026
A	Resource Consent	14.09.2026
No.	Revision Notes.	Date
Not For Construction		

local

© local landscape architecture collective limited.

North:

Scales:
1:1000 @A3
1:500 @A1

Issued For: Resource Consent

Job Number:
2109-1238

Revision:
B

Project:
Waikanae North

Drawing Title:
Transpower Assests & Access Plan 04

sheet 4 of 4

phone: 04 801 6437

www.localcollective.nz

level 3, 11 vivian street, wellington, new zealand. 6011

LA9.53



KEY:

Transmission tower

Transmission tower 12 m exclusion area
- to be grassed

Transmission line

Existing wetland

Existing wetland removed


Constructed wetland

Proposed access

Access tracks serving Transpower assets shall be trafficable in all weather conditions and shall have finished levels set above the 10% AEP flood level. The tracks shall be constructed as reinforced grass accessways using a cellular grass-reinforcement system, or similar approved method, over a suitably designed aggregate base.

Do not scale. Verify dimensions on site before commencing work.

B	Resource Consent	16.09.2026
	Resource Consent	14.09.2026
No.	Revision Notes.	Date
Not For Construction		

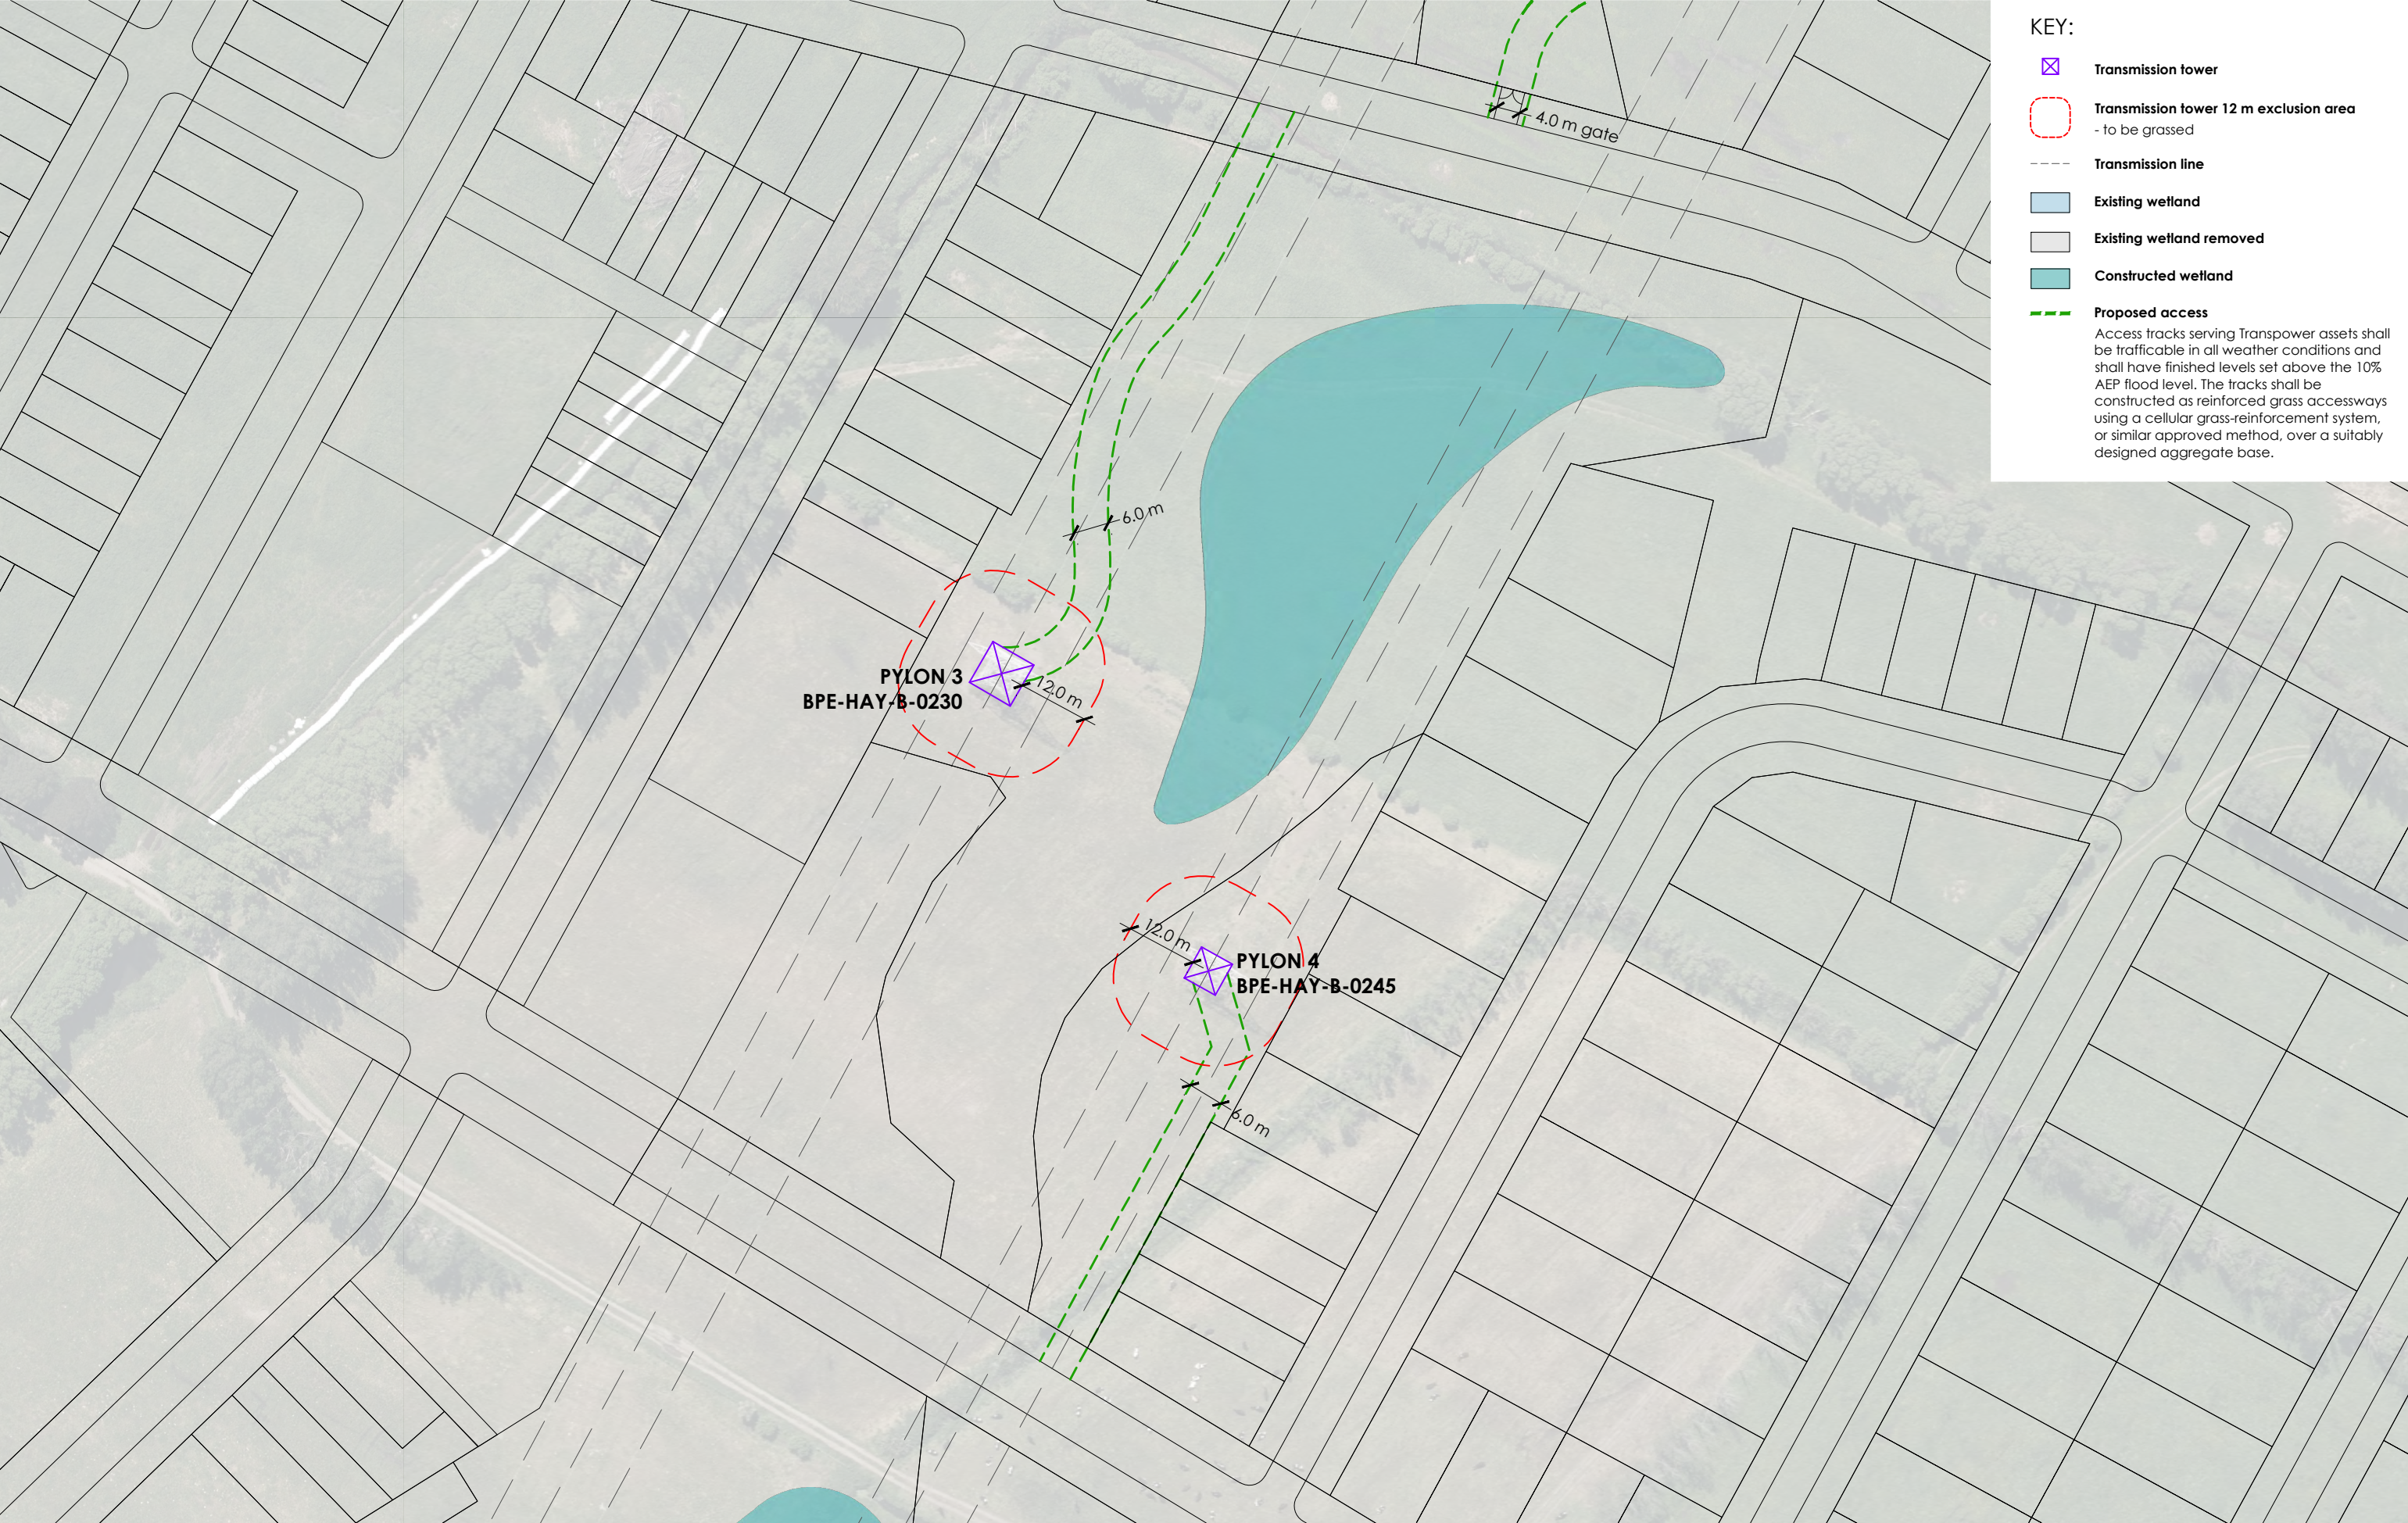

KEY:

- Transmission tower
- Transmission tower 12 m exclusion area
- to be grassed
- Transmission line
- Existing wetland
- Existing wetland removed
- Constructed wetland
- Proposed access

Access tracks serving Transpower assets shall be trafficable in all weather conditions and shall have finished levels set above the 10% AEP flood level. The tracks shall be constructed as reinforced grass accessways using a cellular grass-reinforcement system, or similar approved method, over a suitably designed aggregate base.

Do not scale. Verify dimensions on site before commencing work.

B	Resource Consent	16.09.2026
	Resource Consent	14.09.2026
No.	Revision Notes.	Date
Not For Construction		

© local landscape architecture collective limited.

North:

Scale:
1:1000 @A3
1:500 @A1

Issued For: Resource Consent

Job Number:
2109-1238

Revision:
B

Project:
Waikanae North

Drawing Title:
Transpower Assests & Access Plan 03

sheet 3 of 4

Drawing No:
LA9.52

phone: 04 801 6437
www.localcollective.nz