



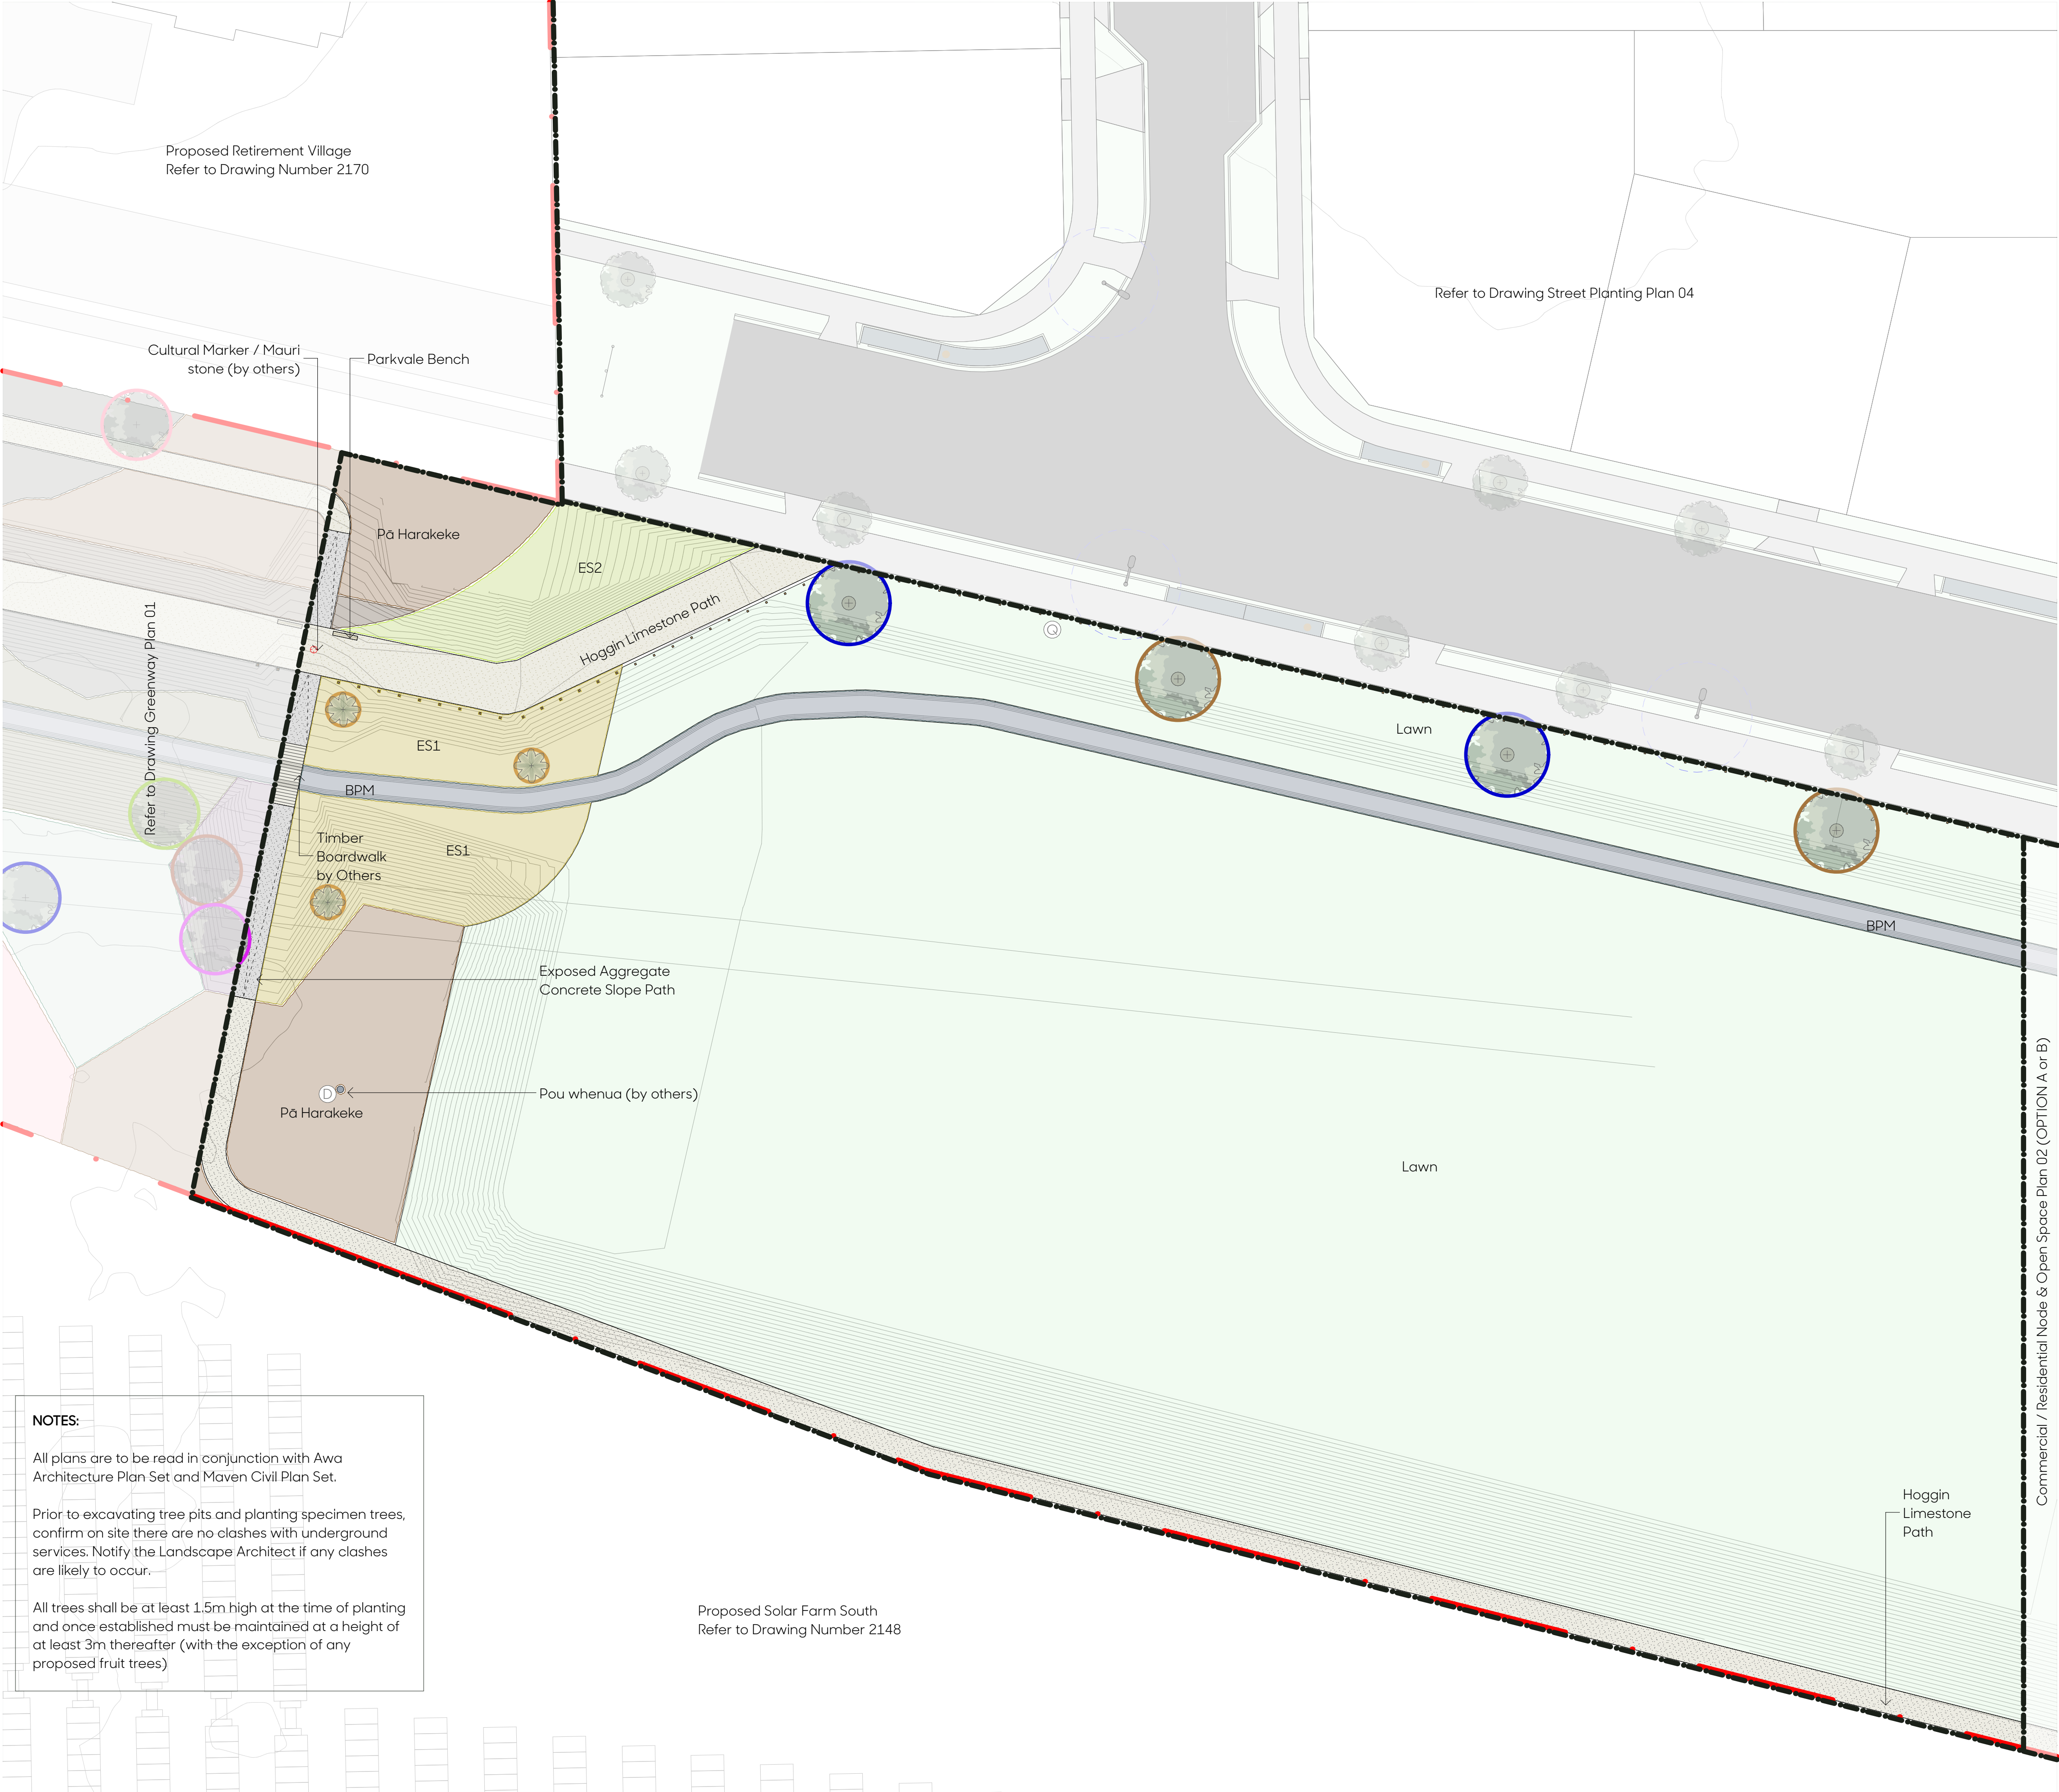

Code	Botanical Name	Common Name	Grade	Spacing
Specimen Trees – Streets				
    	<i>Alectryon excelsus</i>	titoki	100L	Marked
	<i>Knightia excelsa</i>	rewarewa	100L	Marked
	<i>Podocarpus totara 'Aurea'</i>	golden totara	100L	Marked
	<i>Quercus rubra</i>	red oak	80L	Marked
	<i>Sophora microphylla</i>	kōwhai	80L	Marked
	<i>Vitex lucens</i>	pūriri	80L	Marked
BPM	Basin Planting Mix			
	<i>Apodasmia similis</i>	oi oi	2L	0.75m
	<i>Blechnum novae-zelandiae</i>	kiokio	2L	0.75m
	<i>Carex secta</i>	pūrei	2L	0.75m
	<i>Caprosma acerosa</i>	sand Coprosma	2L	0.75m
	<i>Carokia cotoneaster</i>	korokio	2L	0.75m
	<i>Dicksonia squarrosa</i>	whēki	10L	1m
	<i>Muehlenbeckia complexa</i>	pohuehue	2L	0.75m
	<i>Phormium cookianum</i>	wharariki	2L	0.75m
	<i>Pseudopanax crassifolius</i>	horoeke	10L	1m
EP1	Edge Planting Mix 1			
	<i>Carex comans 'Frosted Curl'</i>	frosted curl grass	2L	1m
	<i>Caprosma repens 'Talka'</i>	pohuehue	2L	1m
	<i>Hebe 'Wiri Mist'</i>	shrubby Veronica	2L	1m
	<i>Rhopalostylis sapida</i>	nikau pal	45L	Marked
EP2	Edge Planting Mix 2			
	<i>Arthropodium cirratum</i>	rengarenga lily	2L	1m
	<i>Caprosma 'Poor Knights'</i>	taupata	2L	1m
	<i>Machaerina sinclairii</i>	pepepe	2L	1m
	Pā Harakeke			
5%	<i>Arthropodium cirratum</i>	rengarenga lily	1L	1m
5%	<i>Carex virgata</i>	pukio	1L	1m
5%	<i>Caprosma 'Poor Knights'</i>	taupata	1L	1m
5%	<i>Muehlenbeckia complexa</i>	pohuehue	1L	1m
35%	<i>Phormium cookianum</i>	wharariki	1L	1m
40%	<i>Phormium tenax</i>	harakeke	1L	1.25m
10%	<i>Phormium tenax 'Rātāroa'</i>	kōrari	1L	1m
Name		Specification		
Hardscape Surfaces & Elements				
D. Pou whenua (by others)		TBC, Indicative locations only		
Q. Timber bollards		125 x 125mm, 900mm length, angle top with black collar		
Lawn		PGG Wrightson DuraVeg® Berm Mix		
Hoggin Limestone		Hoggin Limestone Gap 6		
Bark mulch		Cambium bark mulch		
Exposed aggregate concrete selections		1. Standard concrete with Firth 'Mountain Burst' aggregate, exposed aggregate finish		
- Pedestrian				



LEGEND			
			SpecimenTrees w/ Bark Mulch
			Lawn
			Timber Bollards
			Hoggin Limestone
			Concrete Firth 'Mountain Burst'

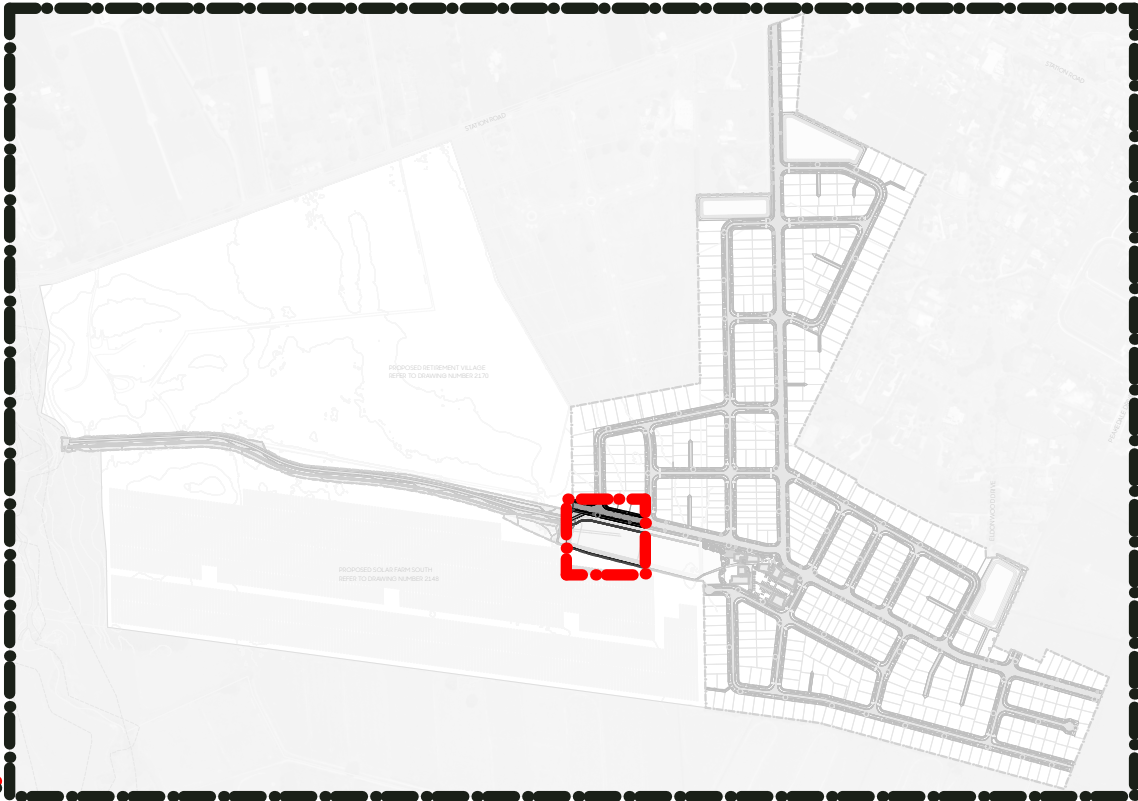

SHEET LOCATION PLAN - NTS

NOTES:

All plans are to be read in conjunction with Awa Architecture Plan Set and Maven Civil Plan Set.

Prior to excavating tree pits and planting specimen trees, confirm on site there are no clashes with underground services. Notify the Landscape Architect if any clashes are likely to occur.

All trees shall be at least 1.5m high at the time of planting and once established must be maintained at a height of at least 3m thereafter (with the exception of any proposed fruit trees)

Proposed Solar Farm South
Refer to Drawing Number 2148

SPECIMEN TREES



AMENITY PLANTING MIX 1



EDGE PLANTING MIX 1



BUFFER PLANTING MIX 1



AMENITY PLANTING MIX 2



ISLAND PLANTING MIX



EDGE PLANTING MIX 2



BUFFER PLANTING MIX 2



BASIN PLANTING MIX



Apodasmia similis *Blechnum novae-zelandiae* *Carex secta* *Coprosma acerosa* *Corokia cotoneaster* *Dicksonia squarrosa* *Muehlenbeckia complexa* *Phormium cookianum* *Pseudopanax crassifolius*

PĀ HARAKEKE PLANTING MIX



Arthropodium cirratum *Carex virgata* *Coprosma 'Poor Knights'* *Muehlenbeckia complexa* *Phormium cookianum* *Phormium tenax* *Phormium tenax 'Rātāroa'*

HARDSCAPE SURFACES & ELEMENTS



Timber Platforms *Hoggin Limestone* *Pou whenua* *Firth 'Mountain Burst'* *Firth 'Manorfield'* *Hinuera Stone features* *Cultural Patterns* *Asphalt*



Wobbly Wood Ema Climbing Tree *Wobbly Carousel* *Twig Stack350* *Flying Saucer* *Wobbly Wood Teepee* *Parkvale Pedestal Table Setting* *Timber Bollards*