


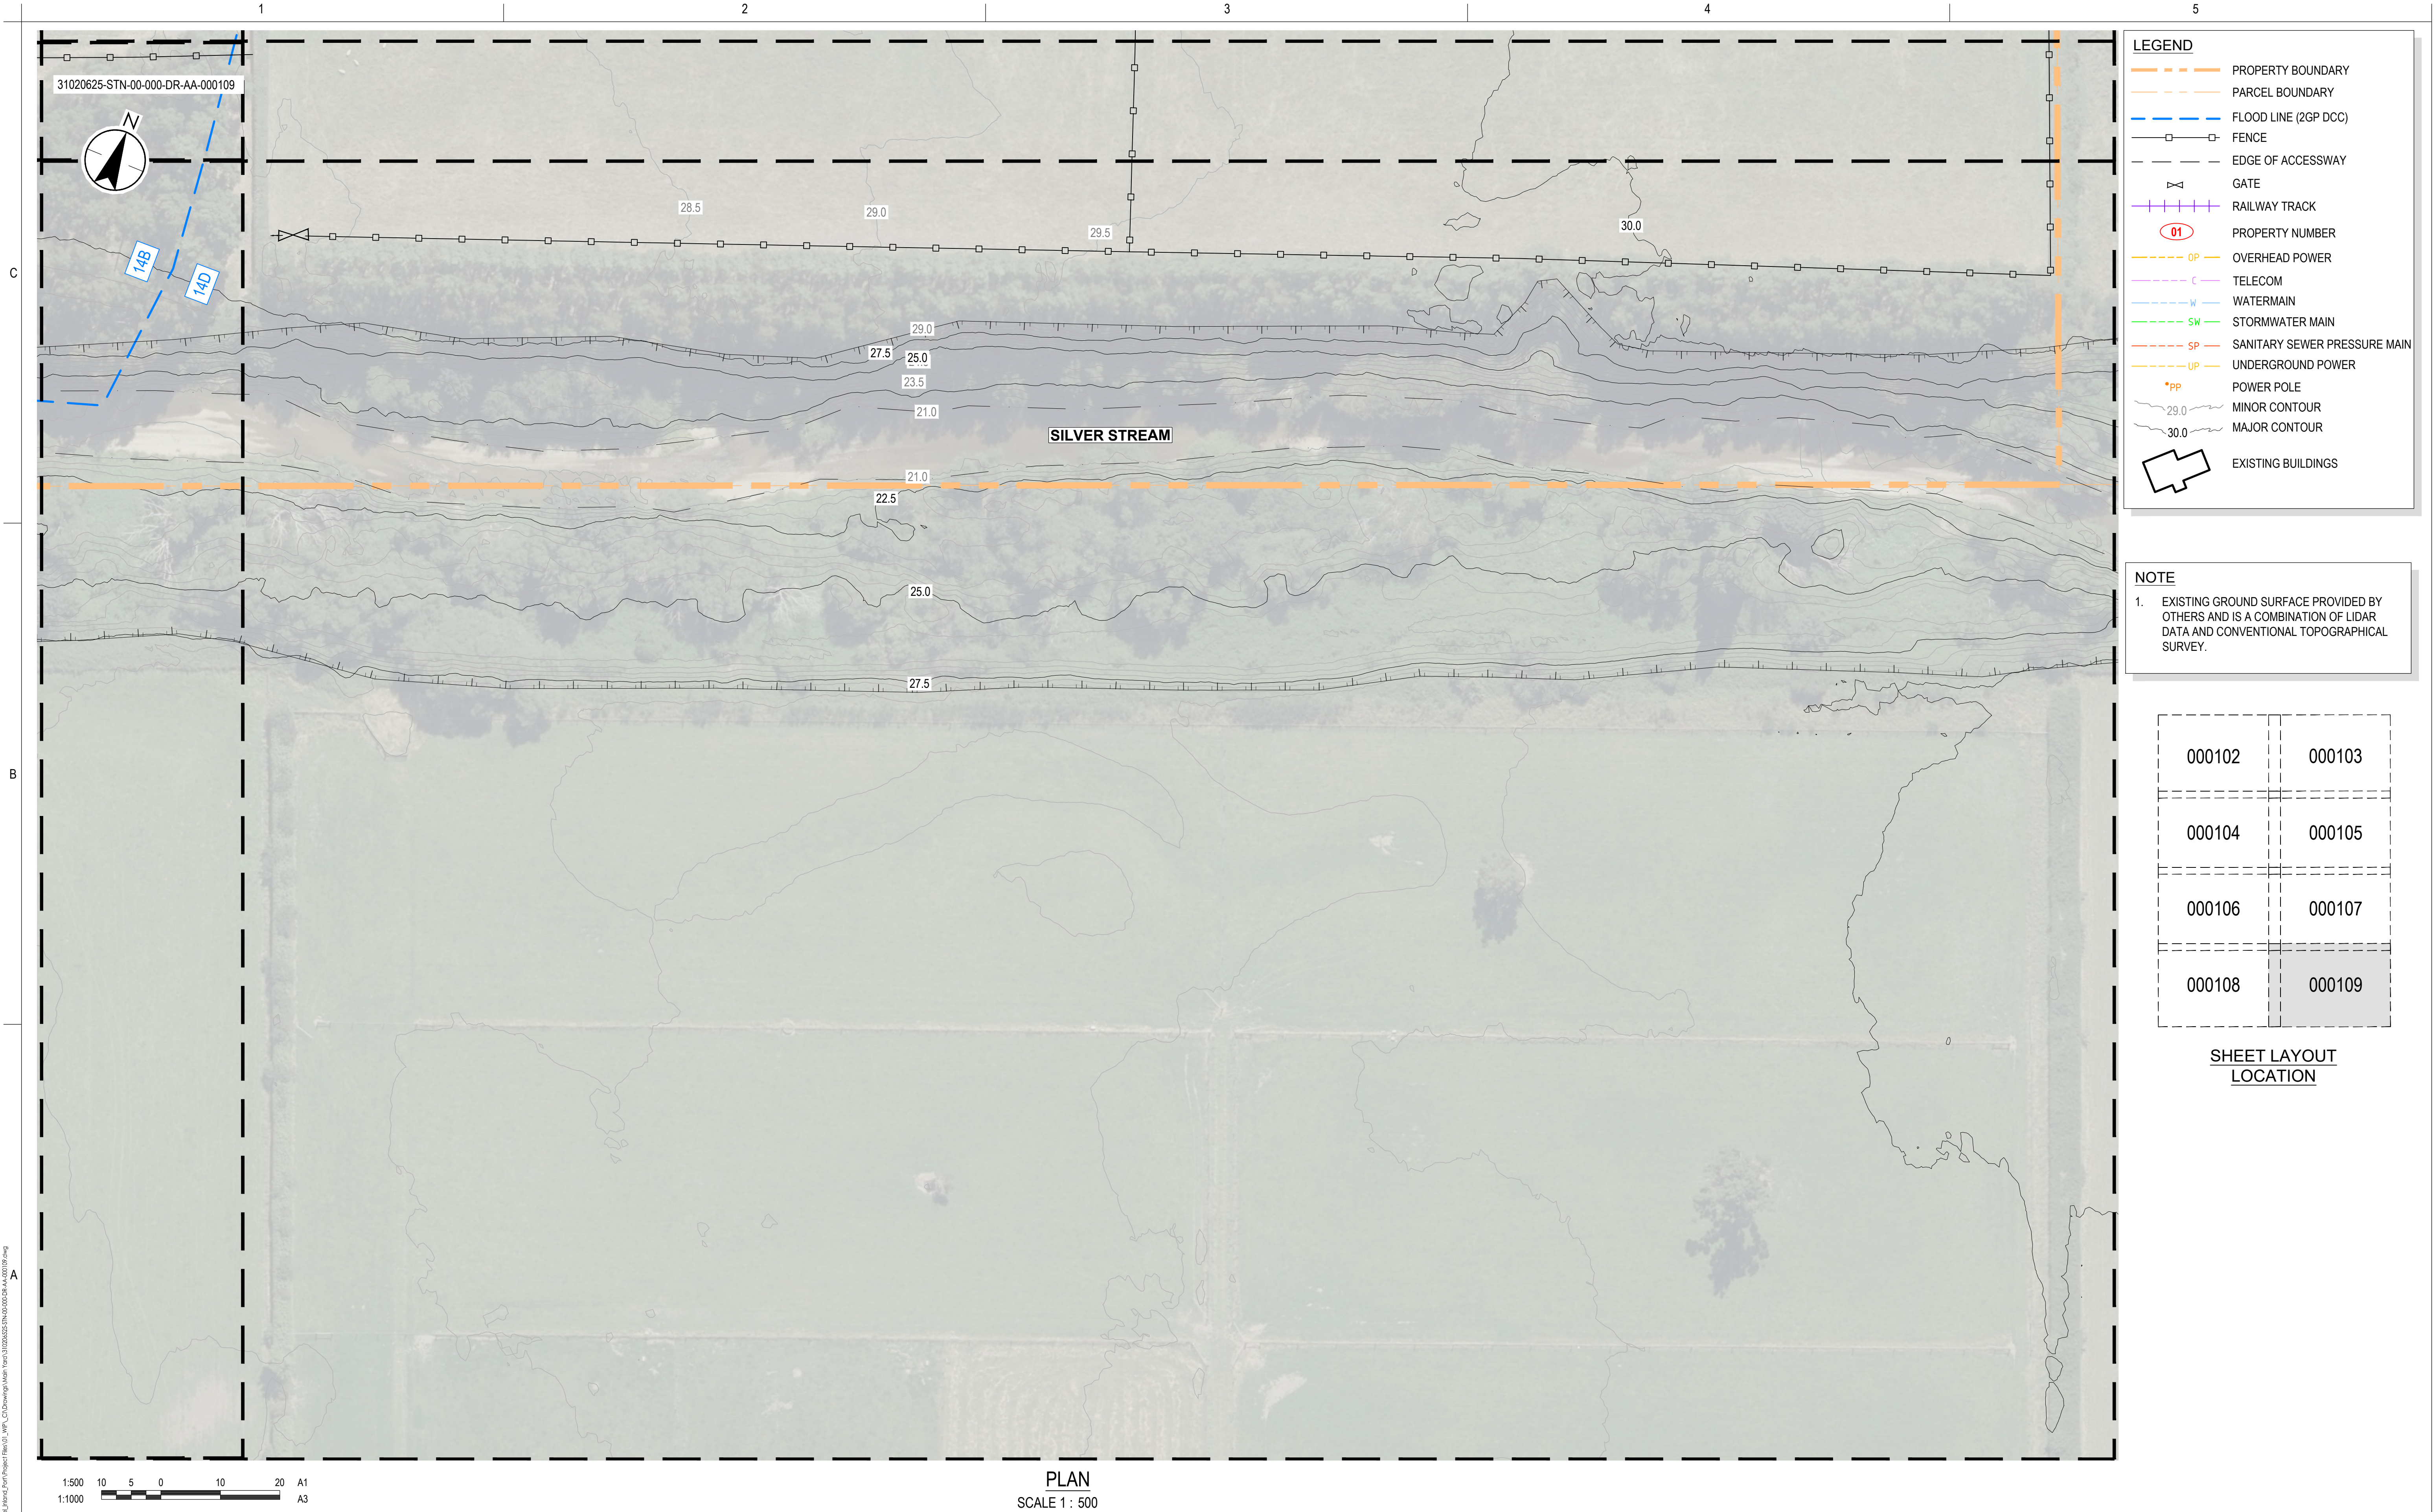

1:500
1:1000

10

5

0

10

20

A1
A3

PLAN

SCALE 1 : 500

Issue Status

A1

AUTHORISED FOR CONSENT

This document is suitable only for the purpose noted above. Use of this document for any other purpose is not permitted.

Coordinate System

NZGD North Tairāhī Circuit 2000

Datum

NZVD 2016

Colour Disclaimer

This drawing has been documented in colour. This drawing is required to be printed in colour. Failure to do so may result in loss of information. Black and white printing may be used if specific black and white documents have been obtained from Stantec.

Client/Project Logo

Southern Link

LOGISTICS PARK

Client/Project

SOUTHERN LINK PROPERTY Ltd

SOUTHERN LINK INLAND PORT

DEVELOPED CONCEPT DESIGN

Maninder Singh

Maninder Singh

Matt Barber

Sarah Lloyd

2026.04.15

YYYY.MM.DD

Drawn

Designed

Reviewed

Approved

Title

EXISTING SITE FEATURES AND SERVICES

SHEET 08 OF 08

Project No.

310206525

Scale at A1

1:500

Revision

D


Drawing No.

310206525-STN-00-000-DR-AA-000109

C:\Users\pavagani.DC\OneDrive\Stantec Consulting\310206525_Maunga Pahia\01_Water\CD Drawings\Main\Draw\310206525-STN-00-000-DR-AA-000109.dwg

Printed Date: 15/04/2025 2:40:01 pm

ORIGINAL SHEET - ISO A1

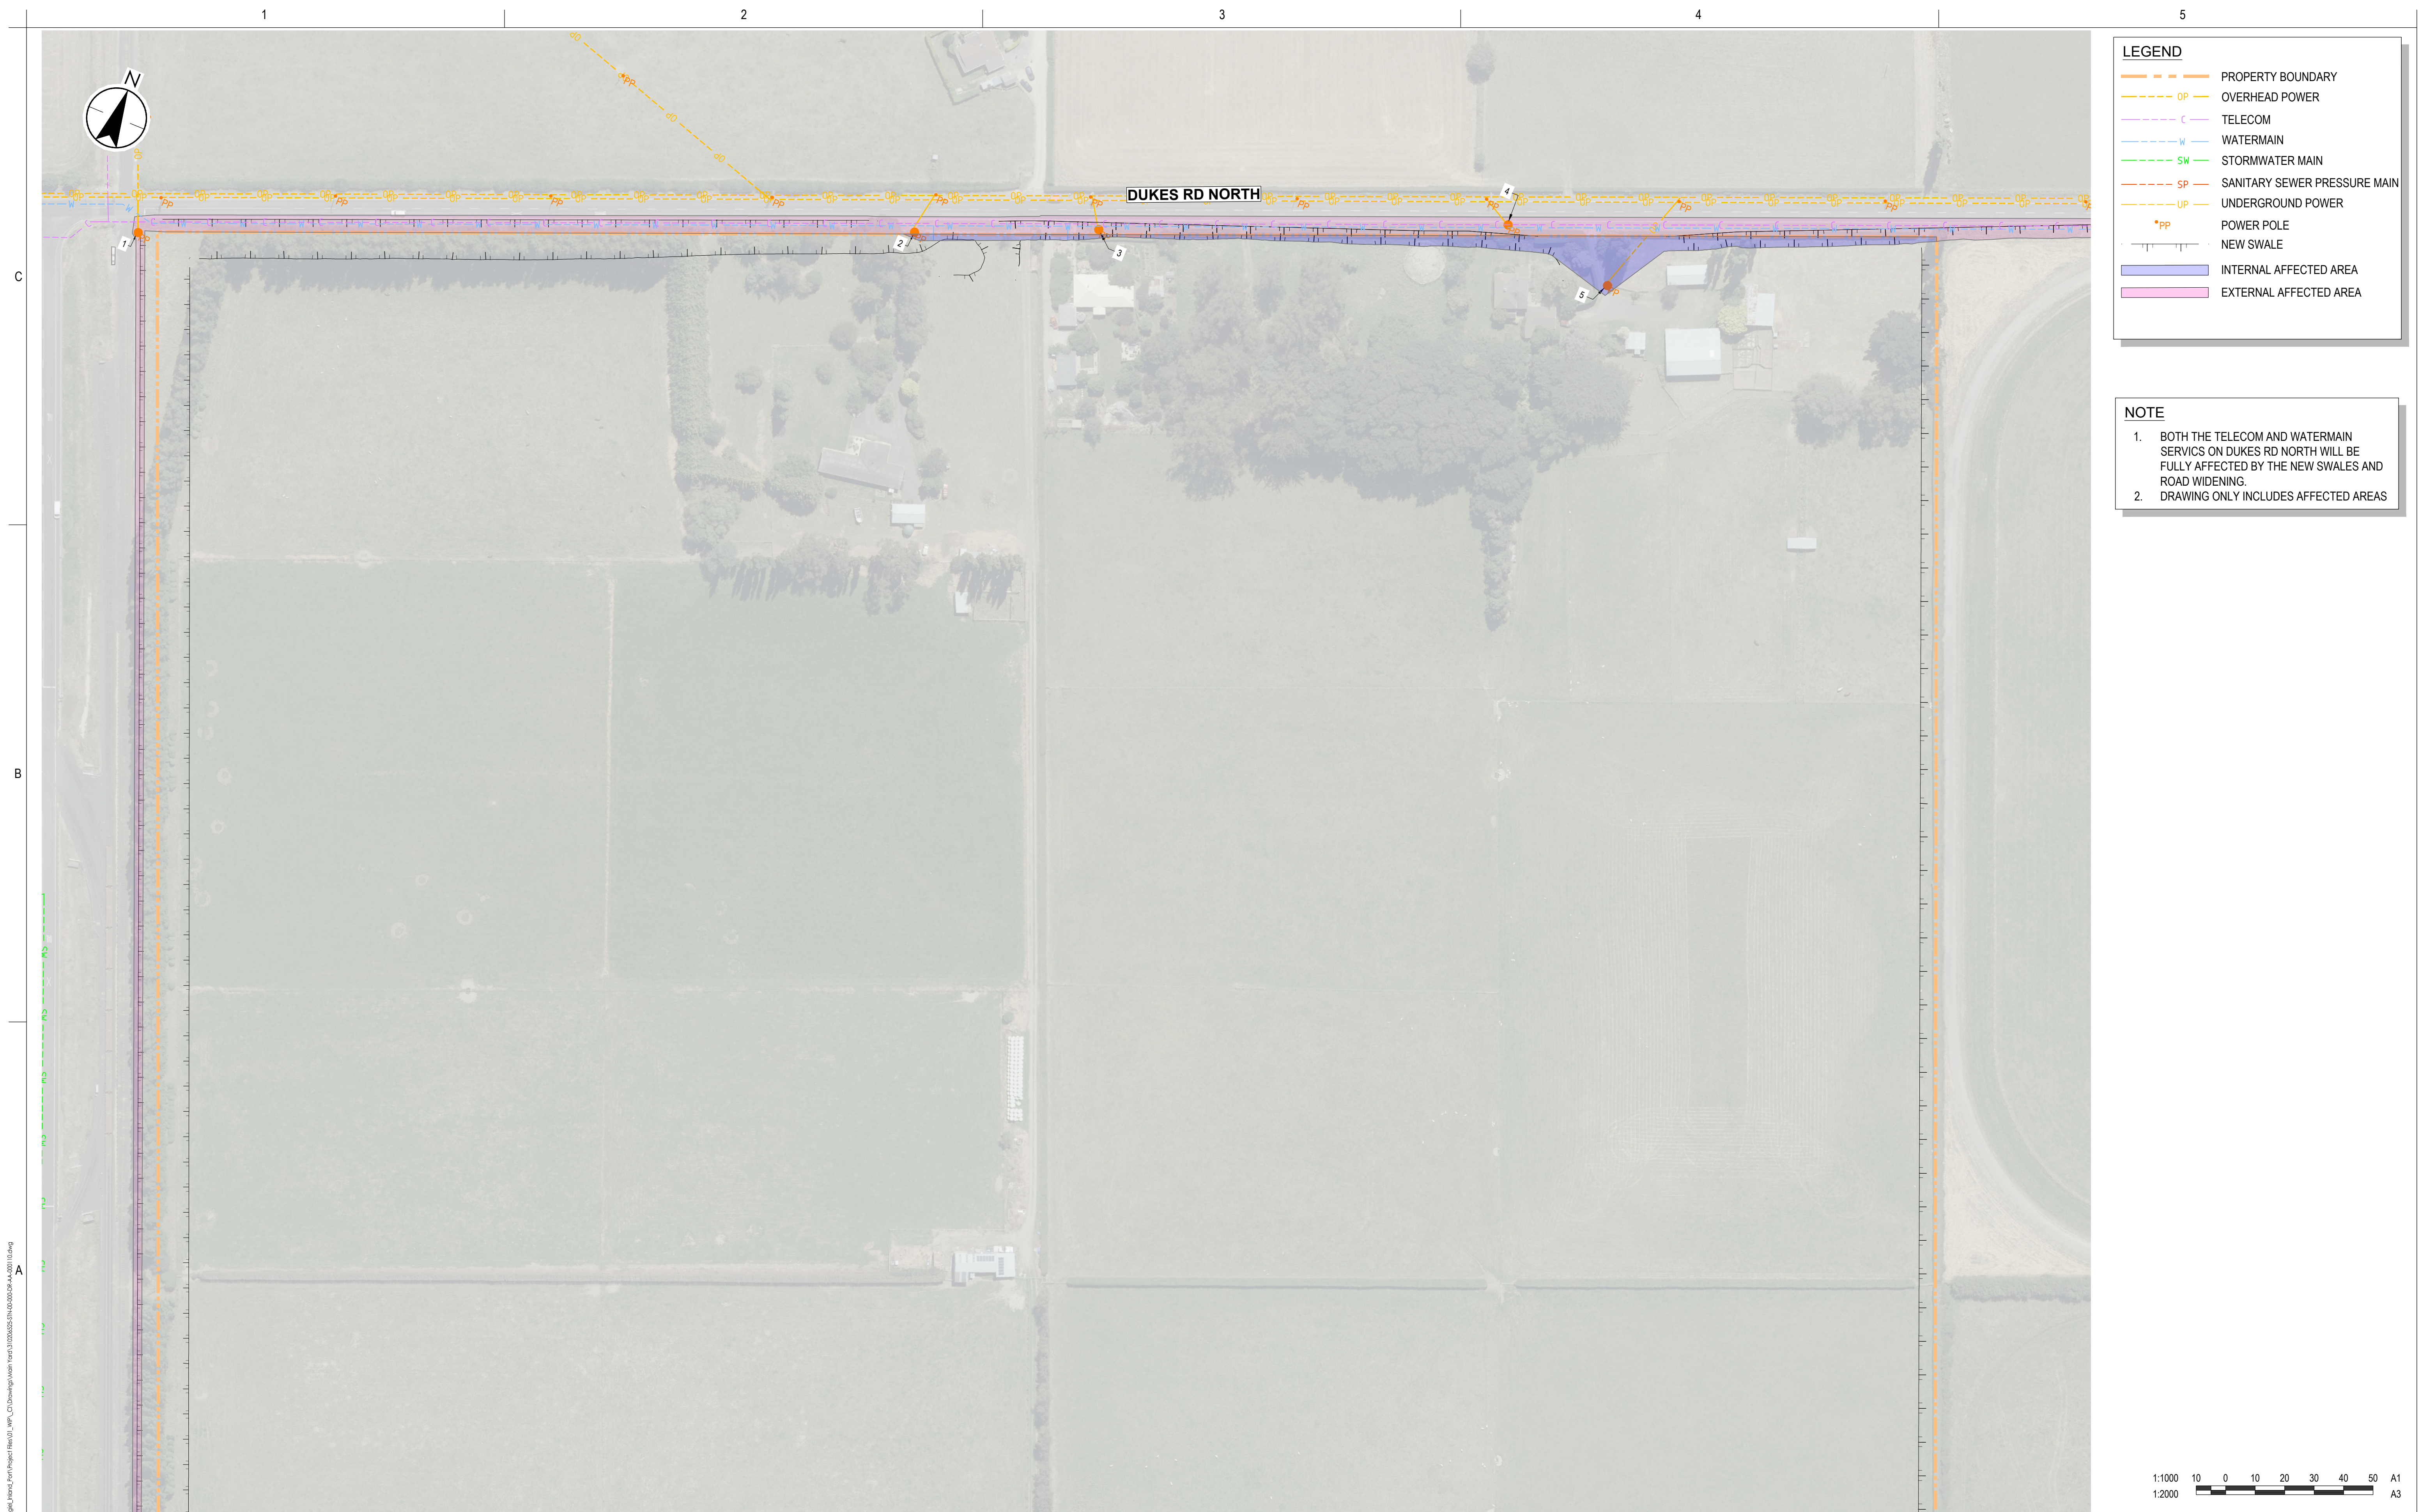

LEGEND

-
- Legend:
- PROPERTY BOUNDARY
 - OP OVERHEAD POWER
 - TELECOM
 - WM WATERMAIN
 - SW STORMWATER MAIN
 - SP SANITARY SEWER PRESSURE MAIN
 - UP UNDERGROUND POWER
 - PP POWER POLE
 - NEW SWALE
 - INTERNAL AFFECTED AREA
 - EXTERNAL AFFECTED AREA

NOTE

1. BOTH THE TELECOM AND WATERMAIN SERVICES ON DUKES RD NORTH WILL BE FULLY AFFECTED BY THE NEW SWALES AND ROAD WIDENING.
2. DRAWING ONLY INCLUDES AFFECTED AREAS

1:1000 10 0 10 20 30 40 50 A1
1:2000 A3

B	UPDATED ISSUE FOR CONSENT	RO	FZ 26.04.15
A	ISSUED FOR CONSENT	ES	SL 26.02.20
	Issued/Revision	By	Appd YYYY.MM.DD

Issue Status

A1

AUTHORISED FOR CONSENT

This document is suitable only for the purpose noted above.
Use of this document for any other purpose is not permitted.

Coordinate System
NZGD North Taieri Circuit 2000
Datum
NZVD 2016

Colour Disclaimer

This drawing has been documented in colour. This drawing is required to be printed in colour. Failure to do so may result in loss of information. Black and white printing may be used if specific black and white documents have been obtained from Stantec.



Copyright Reserved

The Copyrights to all designs and drawings are the property of Stantec. Reproduction or use for any purpose other than that authorized by Stantec is forbidden.

The Contractor shall verify and be responsible for all dimensions. DO NOT scale the drawing - any errors or omissions shall be reported to Stantec without delay.

Client/Project Logo




Client/Project
SOUTHERN LINK PROPERTY Ltd
SOUTHERN LINK INLAND PORT
DEVELOPED CONCEPT DESIGN

Ernst Schrader	Reuben Orange	Andrew Quigley	Sarah Lloyd	2026.04.15
Drawn	Designed	Reviewed	Approved	YYYY.MM.DD

Title **AFFECTED SERVICES**

Project No.	Scale at A1
310206525	1:1000

Revision	Drawing No.
B	310206525-STN-00-000-DR-AA-000110

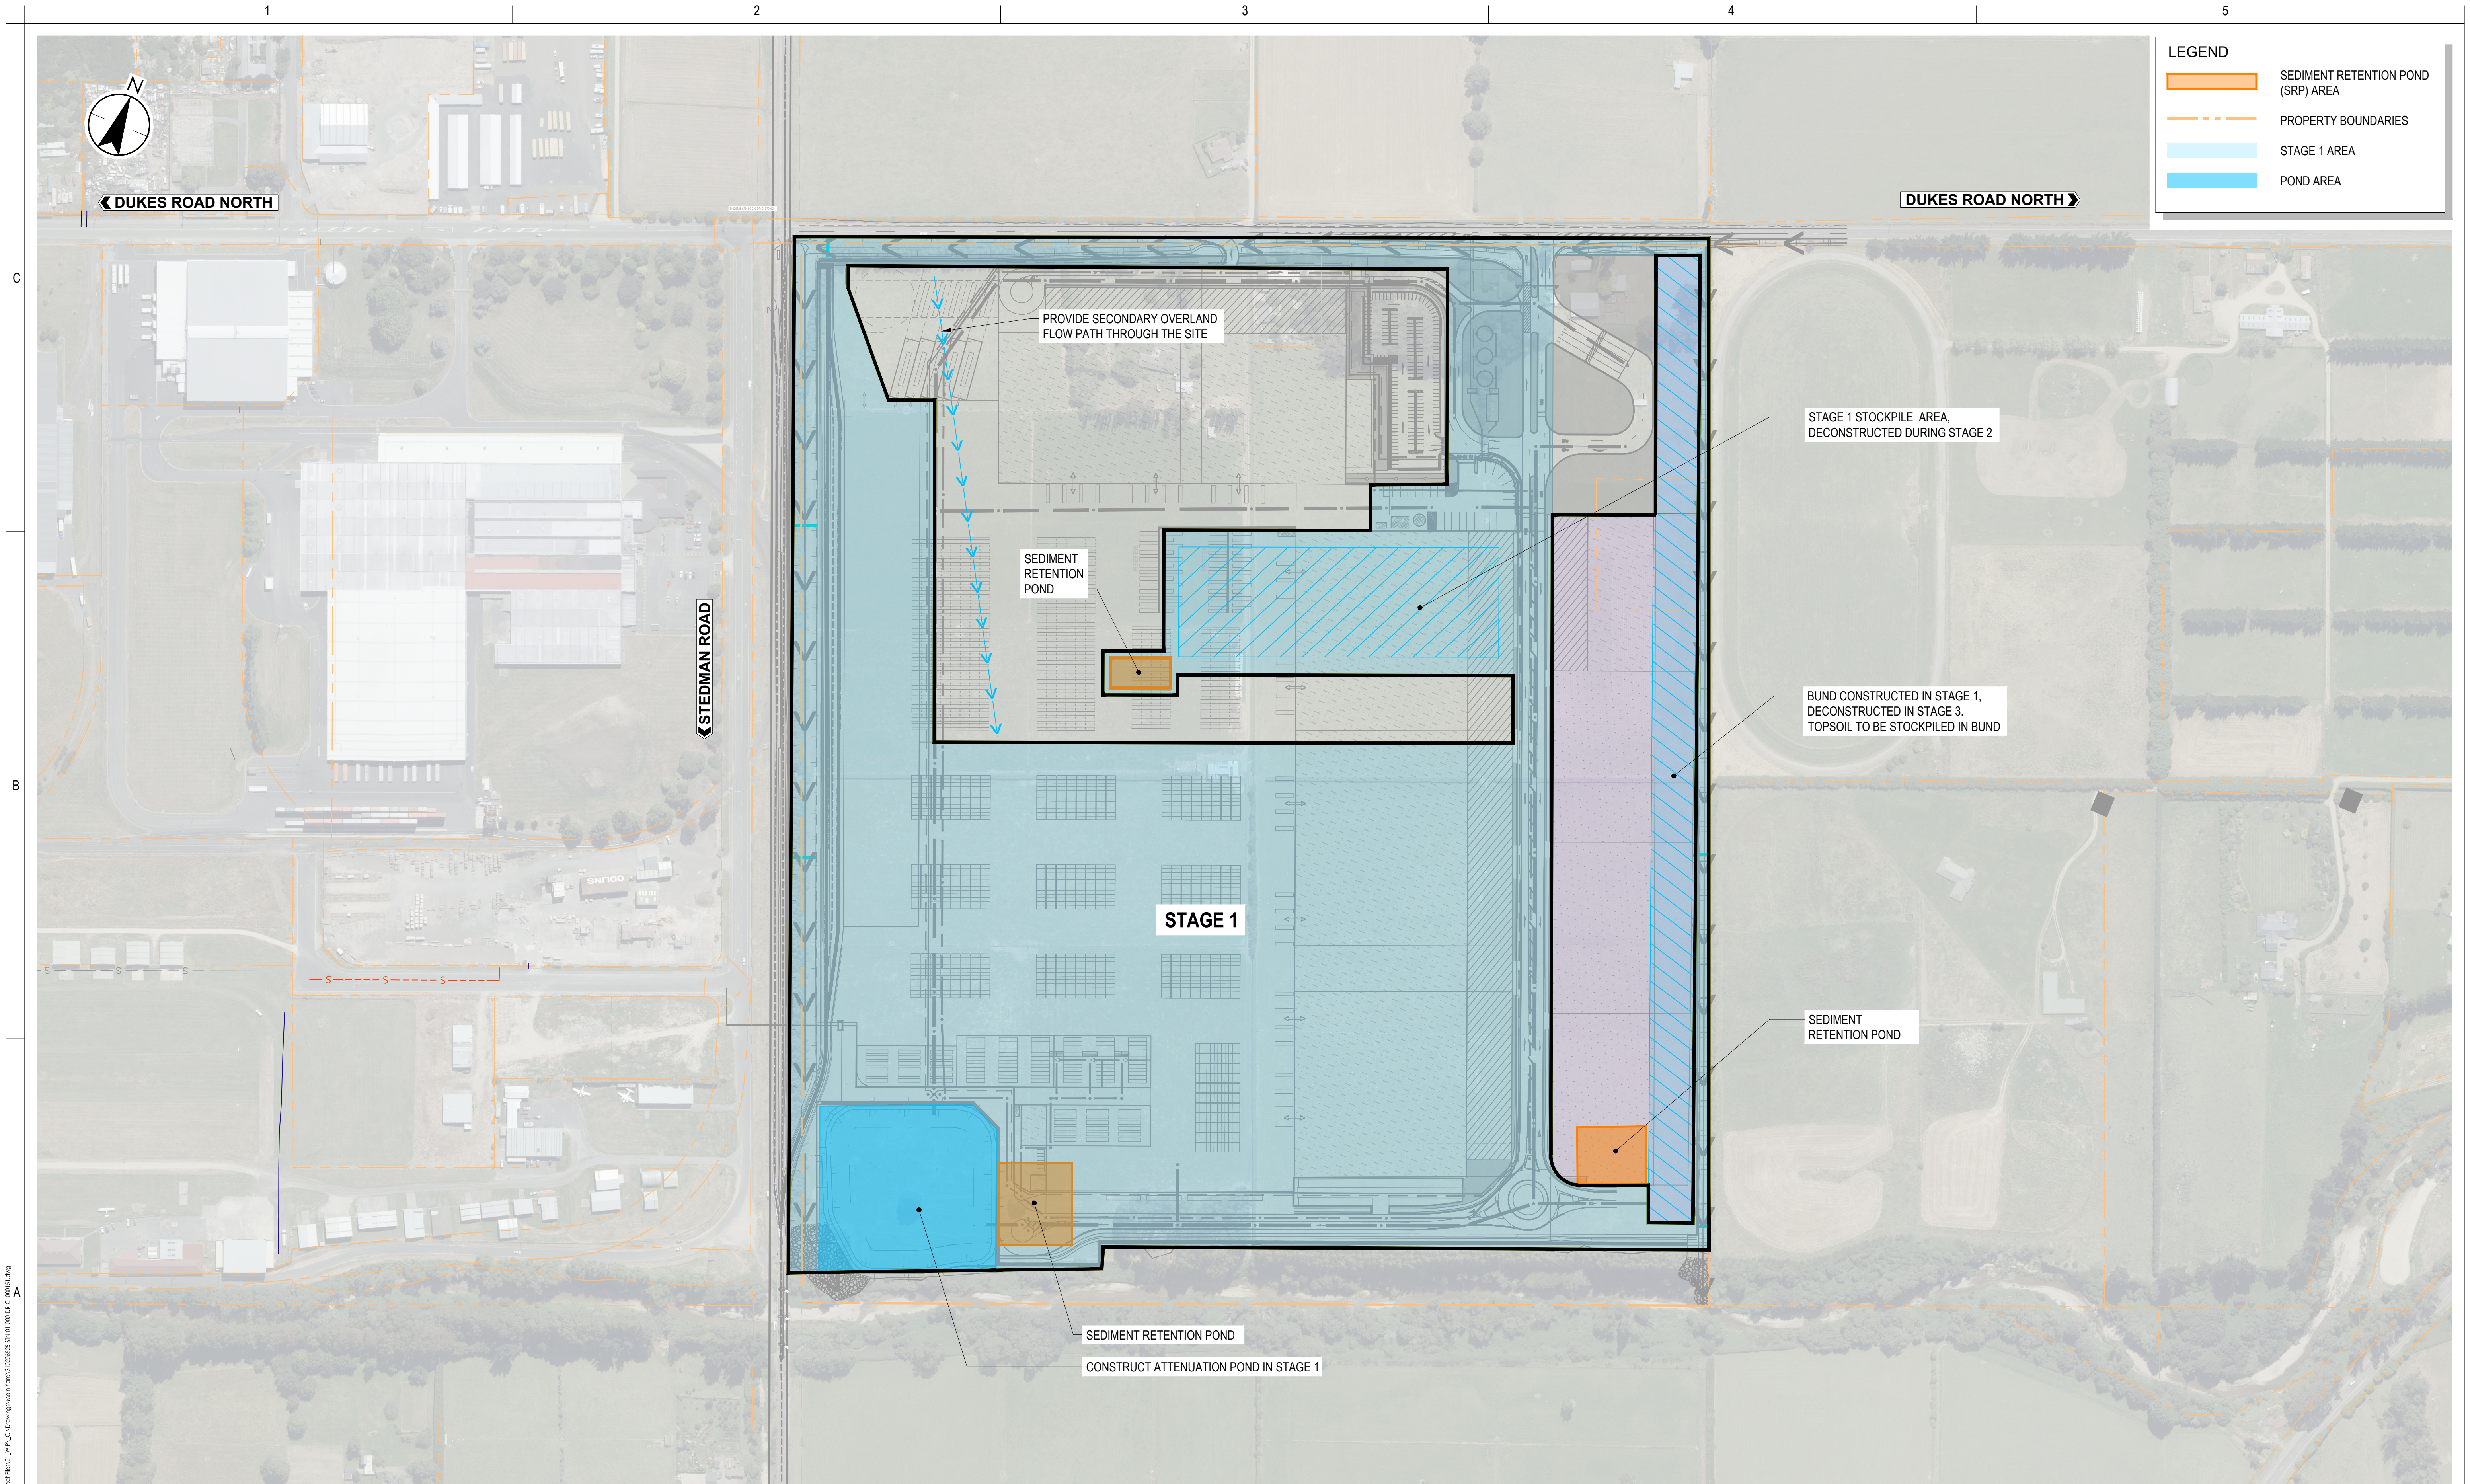

STAGE 1 PLAN
SCALE - 1:2,000

1:2000 20 0 20 40 60 80 100 A1 1:4000 A3			Issue Status A1 AUTHORISED FOR CONSENT This document is suitable only for the purpose noted above. Use of this document for any other purpose is not permitted.			Coordinate System NZGD North Tairāhī Circuit 2000 Datum NZVD 2016 Colour Disclaimer This drawing has been documented in colour. This drawing is required to be printed in colour. Failure to do so may result in loss of information. Black and white printing may be used if specific black and white documents have been obtained from Stantec.			Client/Project Logo			Client/Project SOUTHERN LINK PROPERTY Ltd SOUTHERN LINK INLAND PORT DEVELOPED CONCEPT DESIGN Maninder Singh Drawn Ben Martin Designed Matt Barber Reviewed Sarah Lloyd Approved 2026.04.15 YYYY.MM.DD			Title STAGING PLAN STAGE 1 Project No. 310206525 Revision D Drawing No. 310206525-STN-01-000-DR-CI-000151 Scale at A1 1:2000		
--	--	--	---	--	--	---	--	--	--	--	--	---	--	--	---	--	--

C:\Users\mangar\OneDrive\Stantec\Consulting\310206525_Mangar\Drawings\Map\1:4000\310206525-STN-01-000-DR-CI-000151.dwg
Printed Date: 15/04/2025 12:35:35 pm

