


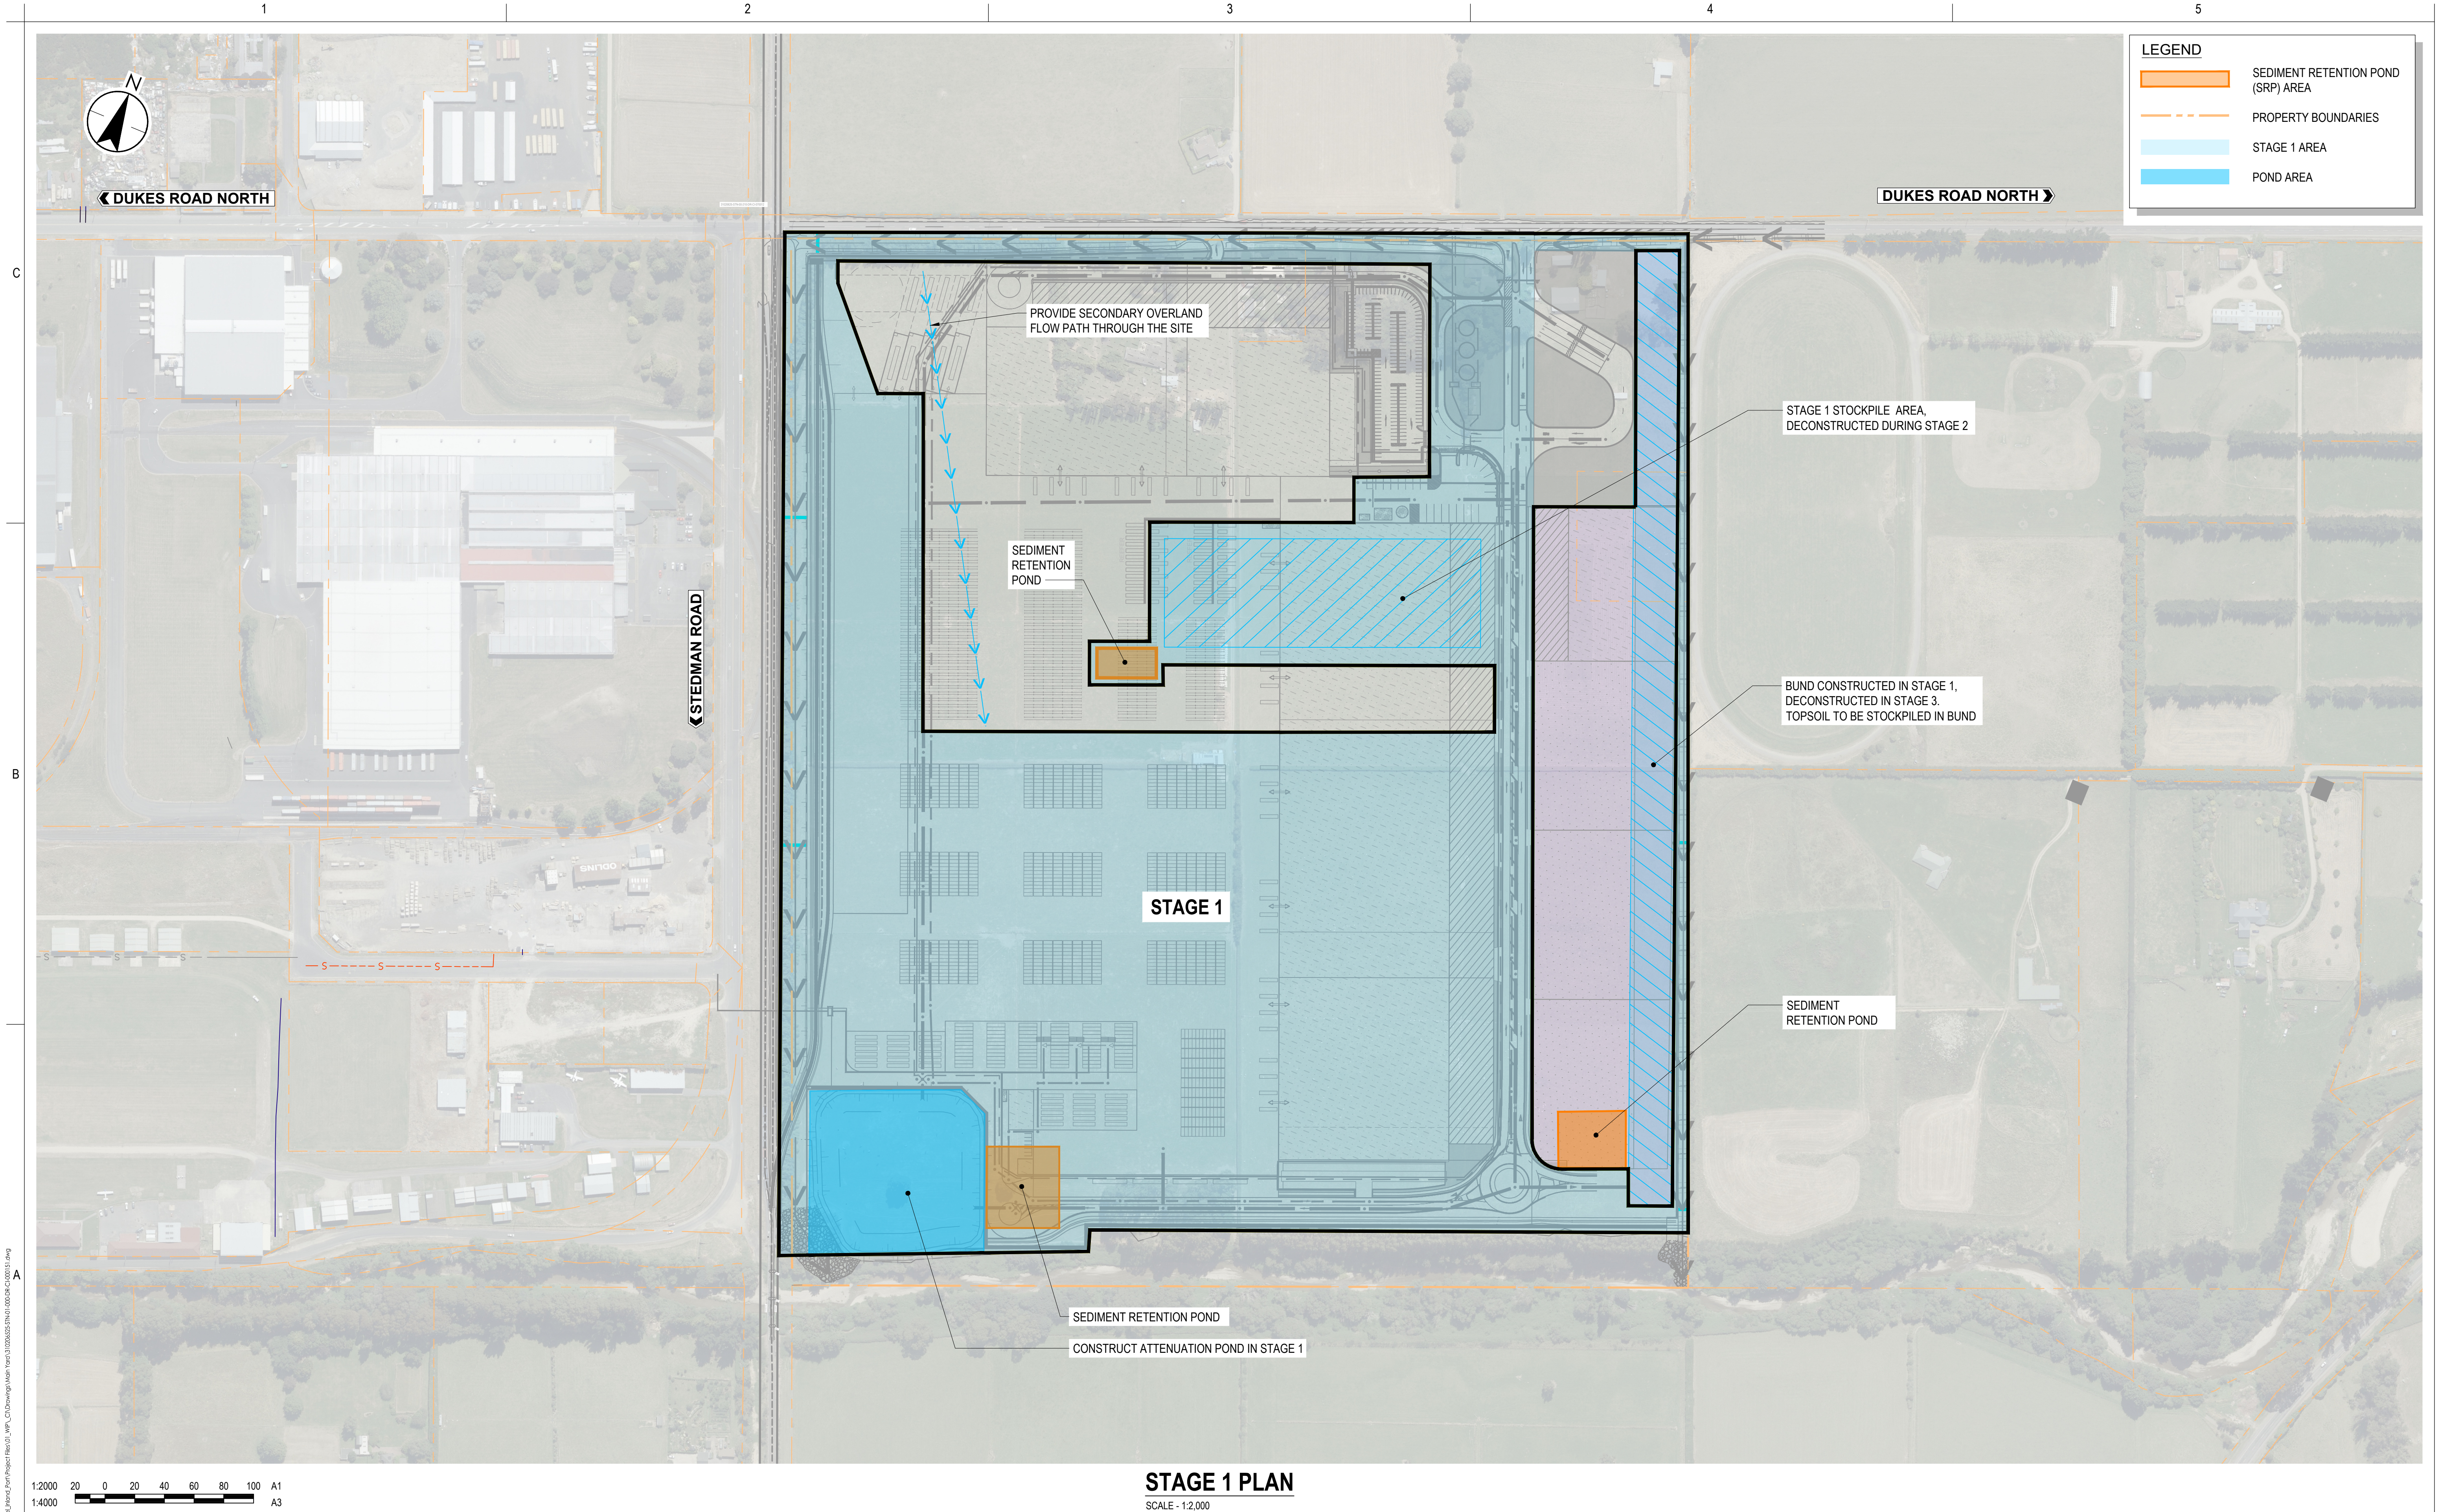

1:2000

20 0 20 40 60 80 100

1:4000

A1

A3

STAGE 1 PLAN

SCALE - 1:2,000

Issue Status

A1

AUTHORISED FOR CONSENT

This document is suitable only for the purpose noted above. Use of this document for any other purpose is not permitted.

Coordinate System

NZGD North Tairāhī Circuit 2000

Datum

NZVD 2016

Colour Disclaimer

This drawing has been documented in colour. This drawing is required to be printed in colour. Failure to do so may result in loss of information. Black and white printing may be used if specific black and white documents have been obtained from Stantec.

Client/Project Logo

Southern Link

LOGISTICS PARK

Client/Project

SOUTHERN LINK PROPERTY Ltd

SOUTHERN LINK INLAND PORT

DEVELOPED CONCEPT DESIGN

Maninder Singh

Ben Martin

Matt Barber

Sarah Lloyd

2026.04.15

YYYY.MM.DD

Drawn

Designed

Reviewed

Approved

Title

STAGING PLAN

STAGE 1

Project No.

310206525

Revision

D

Drawing No.

310206525-STN-01-000-DR-CI-000151

Scale at A1

1:2000


C:\Users\mangar\OneDrive\Stantec\Consulting\310206525_Mangar\Drawings\Map\Map\CI\Drawings\Map\Map\CI\Drawings\Map\Map\CI\000151.dwg


Printed Date: 15/04/2025 12:35:35 pm

ORIGINAL SHEET - ISO A1



ASSUMED PAVEMENT SCHEDULE			
DESIGNATION	LAYER	THICKNESS (mm)	MATERIAL QUALITY
HEAVY DUTY PAVEMENT	WEARING COURSE	100	AC14 ASPHALTIC CONCRETE / OR CONCRETE
	STABILISED BASECOURSE	600	IMPORTED AP65 BASECOURSE STABILISED @5%
	STABILISED SUBGRADE	200	IN-SITU STABILISATION WITH 4% HYDRATED LIME TO ACHIEVE EFFECTIVE CBR >12%
VEHICLE ACCESS PAVEMENT	WEARING COURSE	50	AC14 ASPHALTIC CONCRETE
	BASECOURSE	250	IMPORTED AP65 BASECOURSE STABILISED @5%
	SUBBASE COURSE	300	DGS20 OR APPROVED EQUIVALENT
	SUBGRADE	-	CBR ≥ 5%
RAILWAY SIDING FORMATION	WEARING COURSE	100	AC14 ASPHALTIC CONCRETE / OR CONCRETE
	STABILISED BASECOURSE	600	IMPORTED AP65 BASECOURSE STABILISED @5%
	STABILISED SUBGRADE	200	IN-SITU STABILISATION WITH 4% HYDRATED LIME TO ACHIEVE EFFECTIVE CBR >12%
CARPARK AREAS	WEARING COURSE	30	AC10 IN ACCORDANCE WITH TRC SPECIFICATIONS
	BASECOURSE	200	IMPORTED AP65 BASECOURSE STABILISED @5%
	SUBBASE COURSE	370	DGS20 OR APPROVED EQUIVALENT
	SUBGRADE	-	CBR ≥ 4%
CONCRETE FOOTPATH PAVEMENT	CONCRETE	75	32MPa CONCRETE, SL72 CENTRAL, 1500 MAX JOINT SPACING (CC-J), EVERY THIRD JOINT TO BE DOWEL JOINT (DJ1)
	STABILISED BASECOURSE	100	IMPORTED AP65 BASECOURSE STABILISED @5%
	SAND BLINDING	20	-

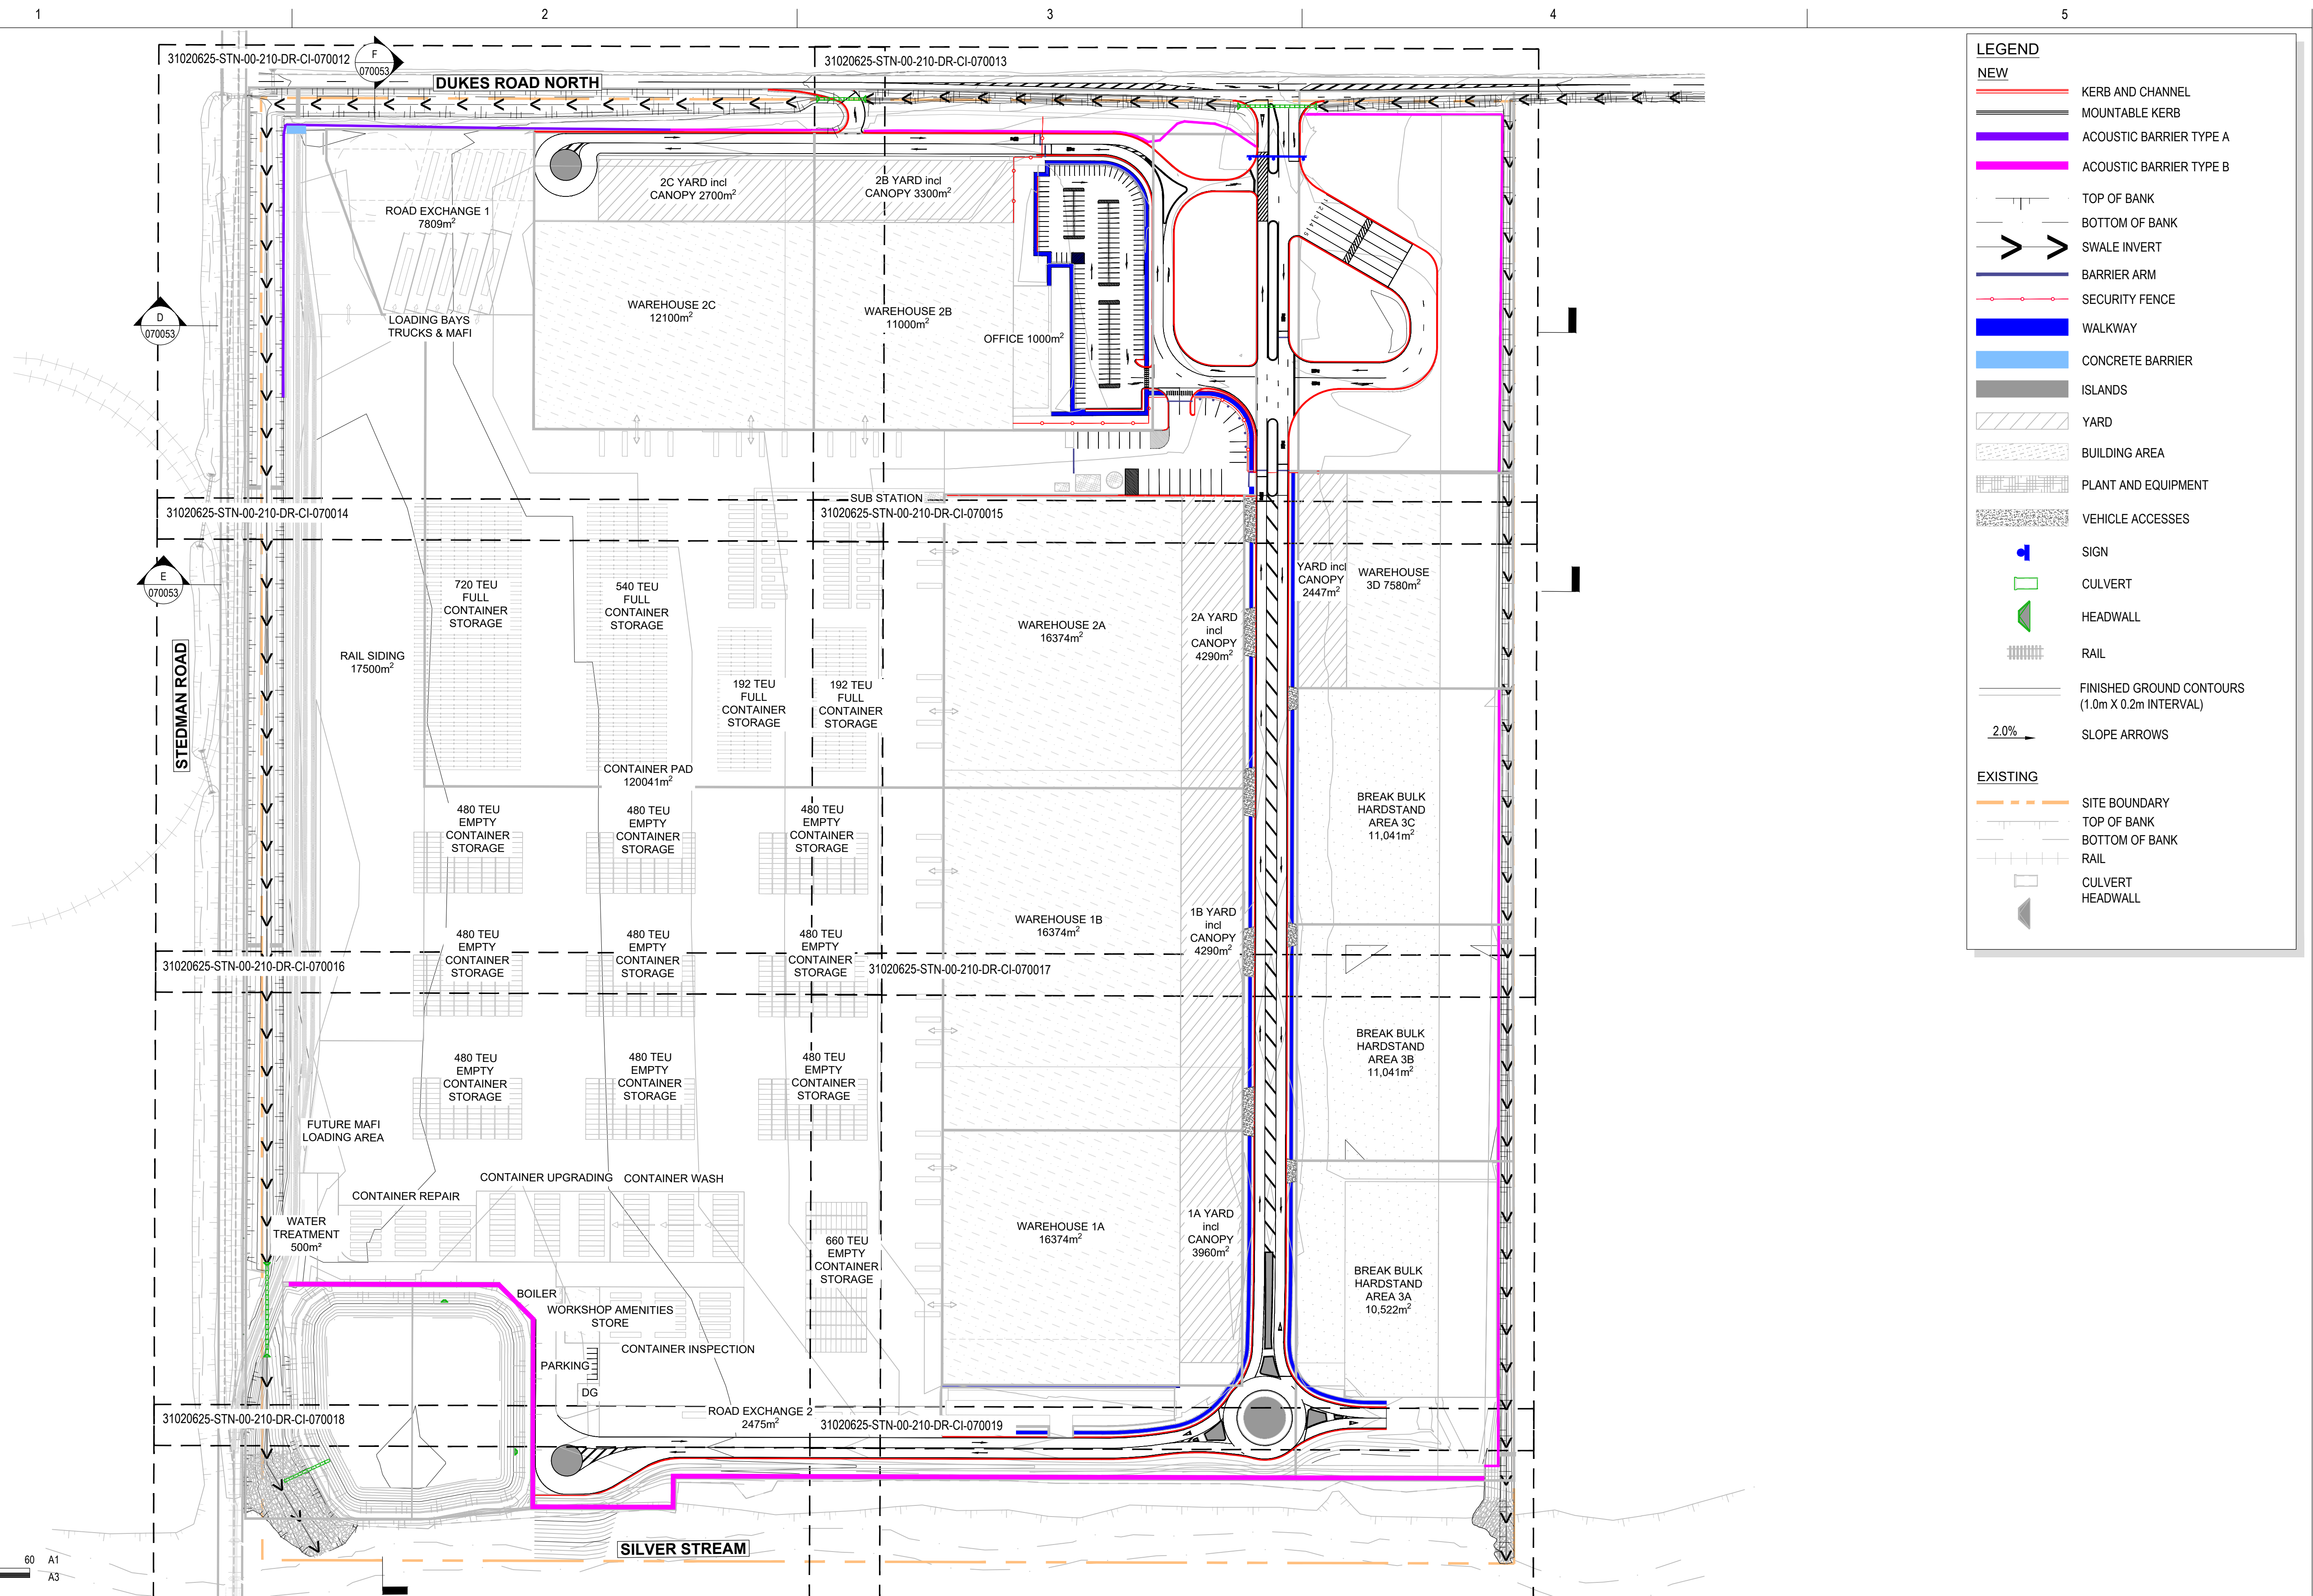

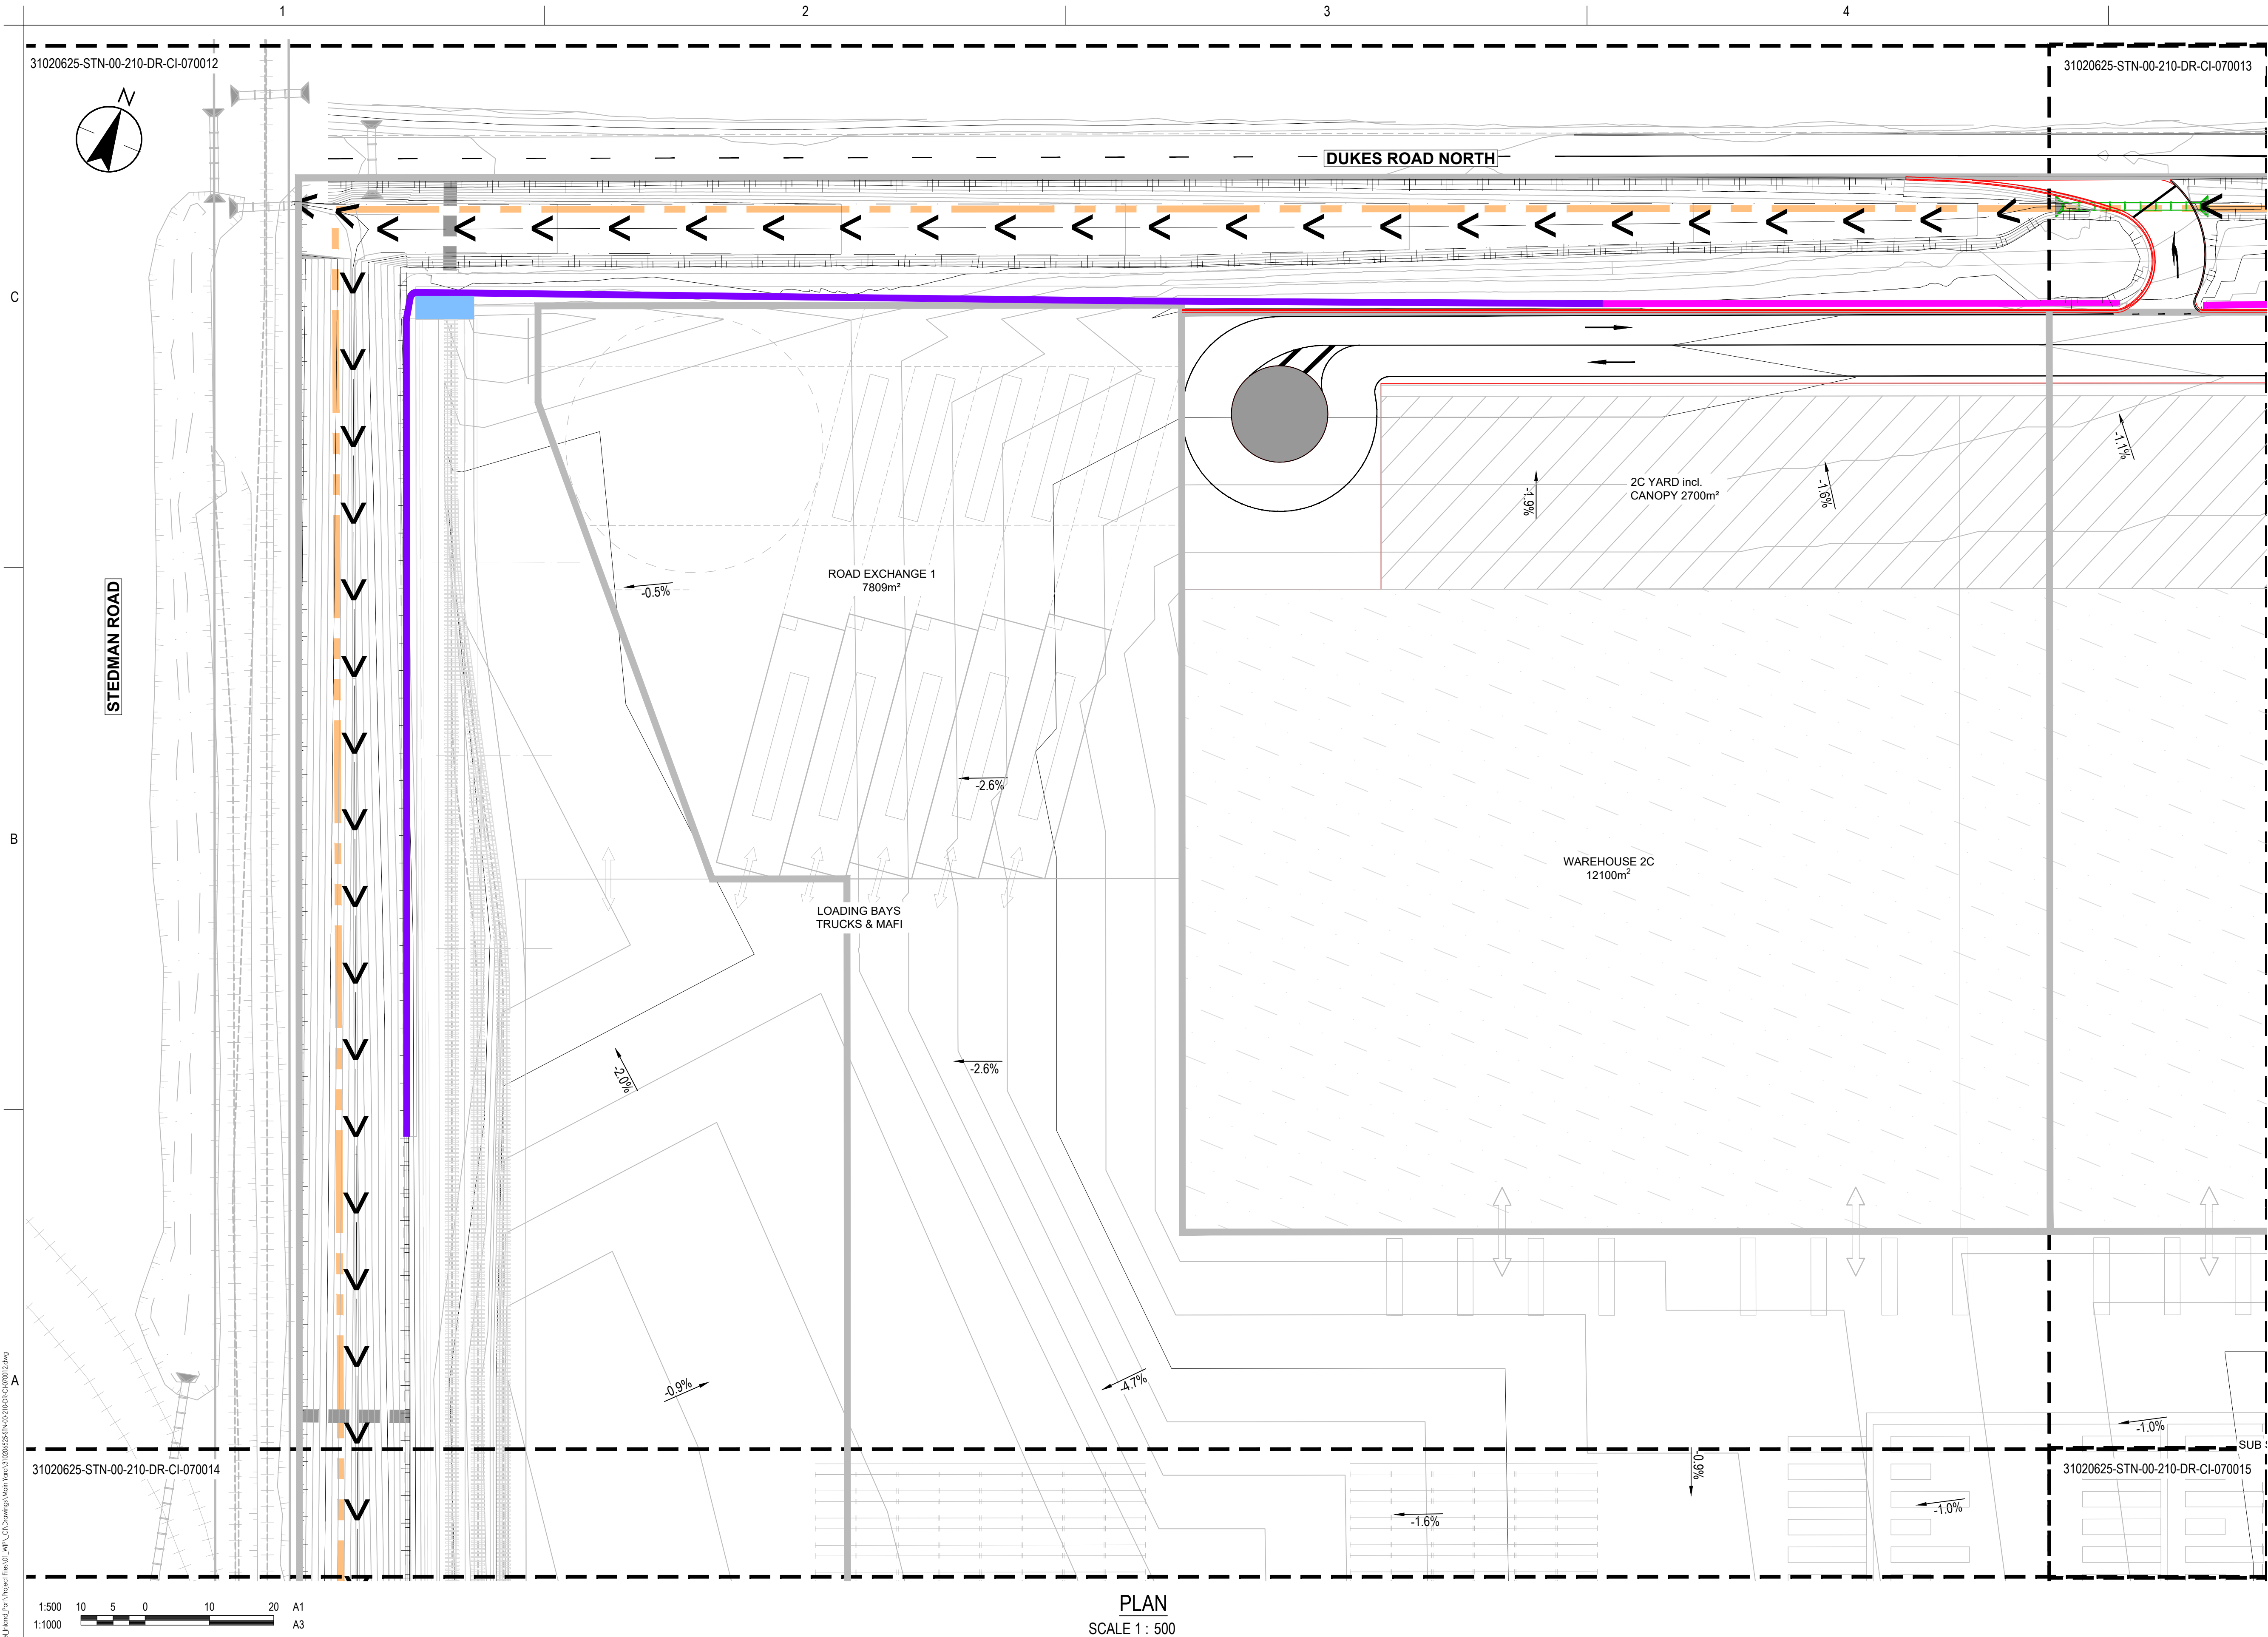

LEGEND

NEW

KERB AND CHANNEL

MOUNTABLE KERB

ACOUSTIC BARRIER TYPE A

ACOUSTIC BARRIER TYPE B

TOP OF BANK

BOTTOM OF BANK

SWALE INVERT

BARRIER ARM

SECURITY FENCE

WALKWAY

CONCRETE BARRIER

ISLANDS

YARD

BUILDING AREA

PLANT AND EQUIPMENT

VEHICLE ACCESSES

SIGN

CULVERT

HEADWALL

RAIL

FINISHED GROUND CONTOURS
(1.0m X 0.2m INTERVAL)

SLOPE ARROWS

EXISTING

SITE BOUNDARY

TOP OF BANK

BOTTOM OF BANK

RAIL


CULVERT

HEADWALL

070012	070013
070014	070015
070016	070017
070018	070019

SHEET LAYOUT
LOCATION

C:\Users\pang\OneDrive\Documents\31020625\Stantec\31020625\Main\31020625\Plan\01\WIP_C\Drawings\Main\31020625\Plan\01\WIP_C\070012.dwg
Printed Date: 15/04/2024 13:24:41
Revision: 1

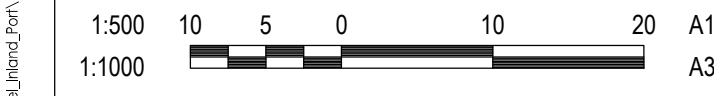

PLAN
SCALE 1 : 500

D	UPDATED ISSUE FOR CONSENT	RO	FZ	26.04.15
C	ISSUED FOR CONSENT	BG	SL	26.02.20
B	ISSUED FOR CONCEPT DESIGN	BG	SL	26.02.05
A	ISSUED FOR CONCEPT DESIGN	MS	FZ	25.12.19
Issued/Revision		By	Appd	YYYY.MM.DD

Issue Status
**A1
AUTHORISED FOR CONSENT**

This document is suitable only for the purpose noted above.
Use of this document for any other purpose is not permitted.

Coordinate System
NZGD North Tairāhī Circuit 2000
Datum
NZVD 2016

Colour Disclaimer

This drawing has been documented in colour. This drawing is required to be printed in colour. Failure to do so may result in loss of information. Black and white printing may be used if specific black and white documents have been obtained from Stantec.



Copyright Reserved

The Copyrights to all designs and drawings are the property of Stantec. Reproduction or use for any purpose other than that authorized by Stantec is forbidden.
The Contractor shall verify and be responsible for all dimensions. DO NOT scale the drawing - any errors or omissions shall be reported to Stantec without delay.

Client/Project Logo



Client/Project
SOUTHERN LINK PROPERTY Ltd
SOUTHERN LINK INLAND PORT
DEVELOPED CONCEPT DESIGN

Maninder Singh	Reuben Orange	Andrew Guileay	Sarah Lloyd	2026.04.15
Drawn	Designed	Reviewed	Approved	YYYY.MM.DD


Title
ROADING PLAN
SHEET 01 OF 08

Project No.
310206525

Scale at A1
1:500

Revision
D

Drawing No.
310206525-STN-00-210-DR-CI-070012

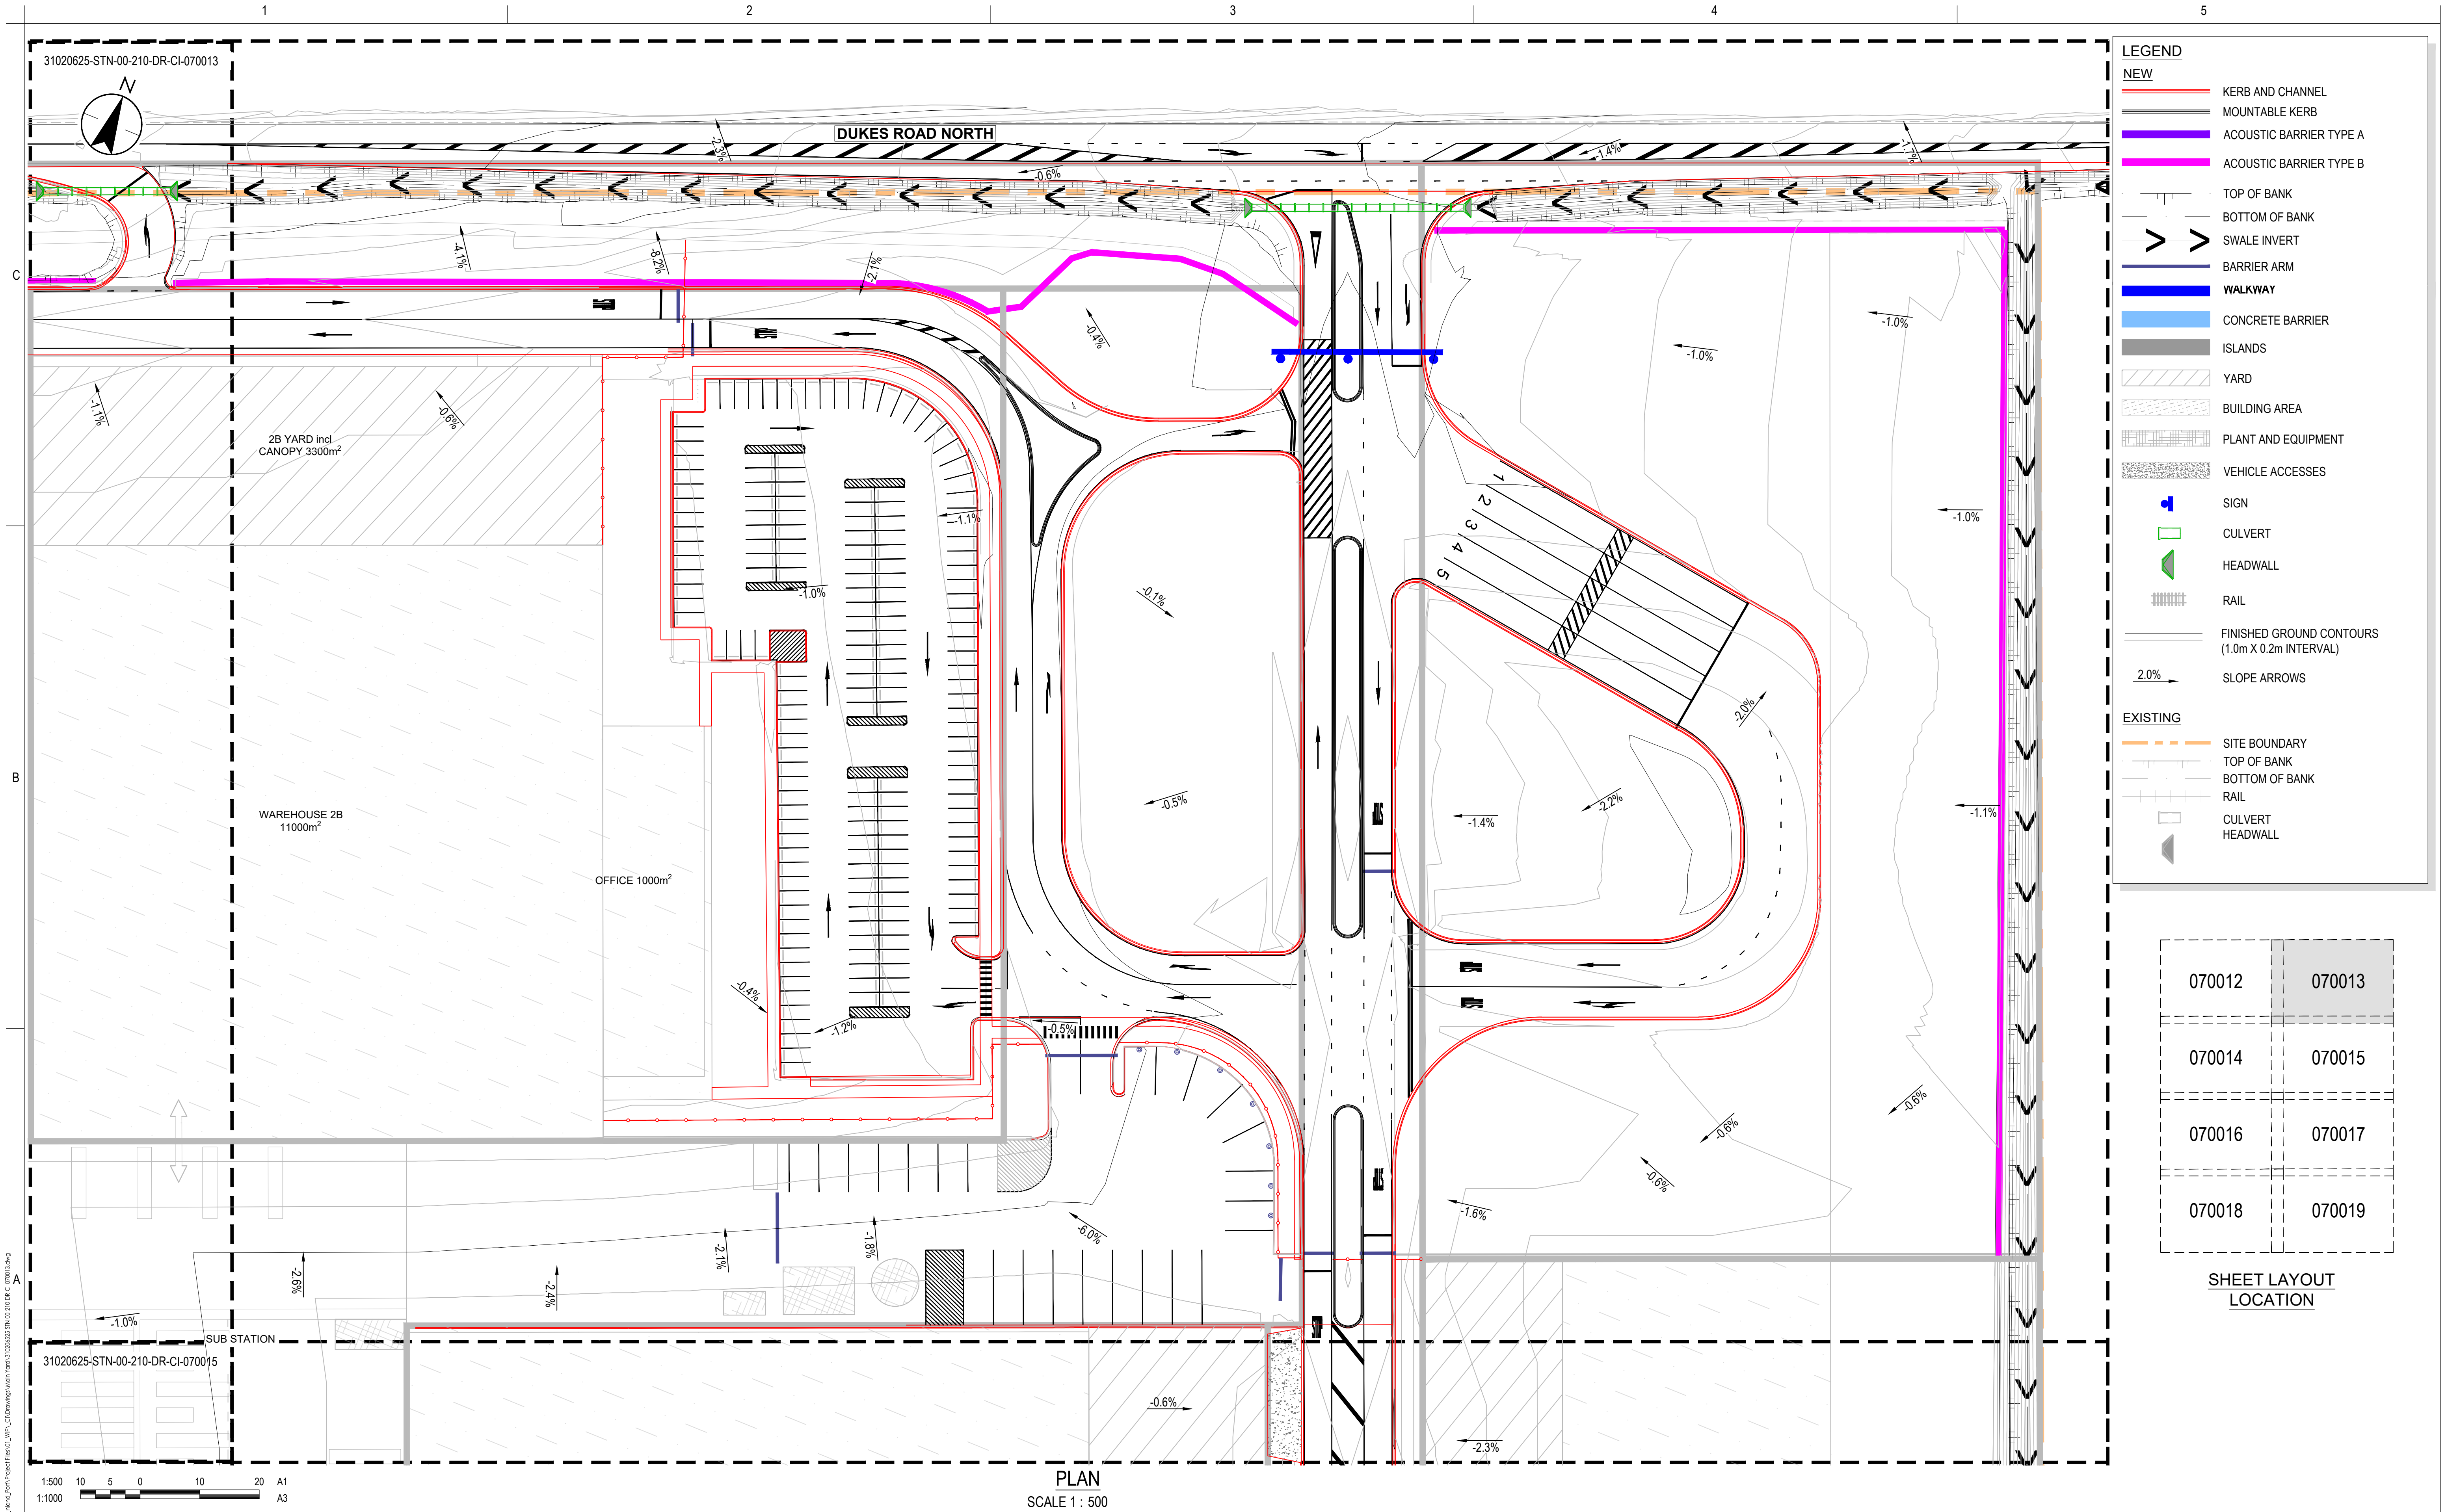

31020625-STN-00-210-DR-CI-070013

31020625-STN-00-210-DR-CI-070015

1:500
1:1000

1 2 3 4 5

LEGEND

NEW

- KERB AND CHANNEL
- MOUNTABLE KERB
- ACOUSTIC BARRIER TYPE A
- ACOUSTIC BARRIER TYPE B
- TOP OF BANK
- BOTTOM OF BANK
- SWALE INVERT
- BARRIER ARM
- WALKWAY
- CONCRETE BARRIER
- ISLANDS
- YARD
- BUILDING AREA
- PLANT AND EQUIPMENT
- VEHICLE ACCESSSES
- SIGN
- CULVERT
- HEADWALL
- RAIL
- FINISHED GROUND CONTOURS (1.0m X 0.2m INTERVAL)
- SLOPE ARROWS

EXISTING

- SITE BOUNDARY
- TOP OF BANK
- BOTTOM OF BANK
- RAIL
- CULVERT HEADWALL

070012 070013

070014 070015

070016 070017

070018 070019

SHEET LAYOUT LOCATION

Issue Status

A1

AUTHORISED FOR CONSENT

This document is suitable only for the purpose noted above. Use of this document for any other purpose is not permitted.

Coordinate System
NZGD North Tairāhī Circuit 2000
Datum
NZVD 2016

Colour Disclaimer

This drawing has been documented in colour. This drawing is required to be printed in colour. Failure to do so may result in loss of information. Black and white printing may be used if specific black and white documents have been obtained from Stantec.

Client/Project Logo

Client/Project
SOUTHERN LINK PROPERTY Ltd
SOUTHERN LINK INLAND PORT
DEVELOPED CONCEPT DESIGN

Maninder Singh
Drawn

Reuben Orange
Designed

Andrew Guigley
Reviewed

Sarah Lloyd
Approved

2026.04.15
YYYY.MM.DD

Title
ROADING PLAN
SHEET 02 OF 08


Project No.
310206525

Revision
D

Drawing No.
31020625-STN-00-210-DR-CI-070013

Scale at A1
1:500

C:\Users\paul\OneDrive\Documents\31020625-STN-00-210-DR-CI-070013.dwg
Printed: 2026/04/15 10:24:24 AM
Revision: 1

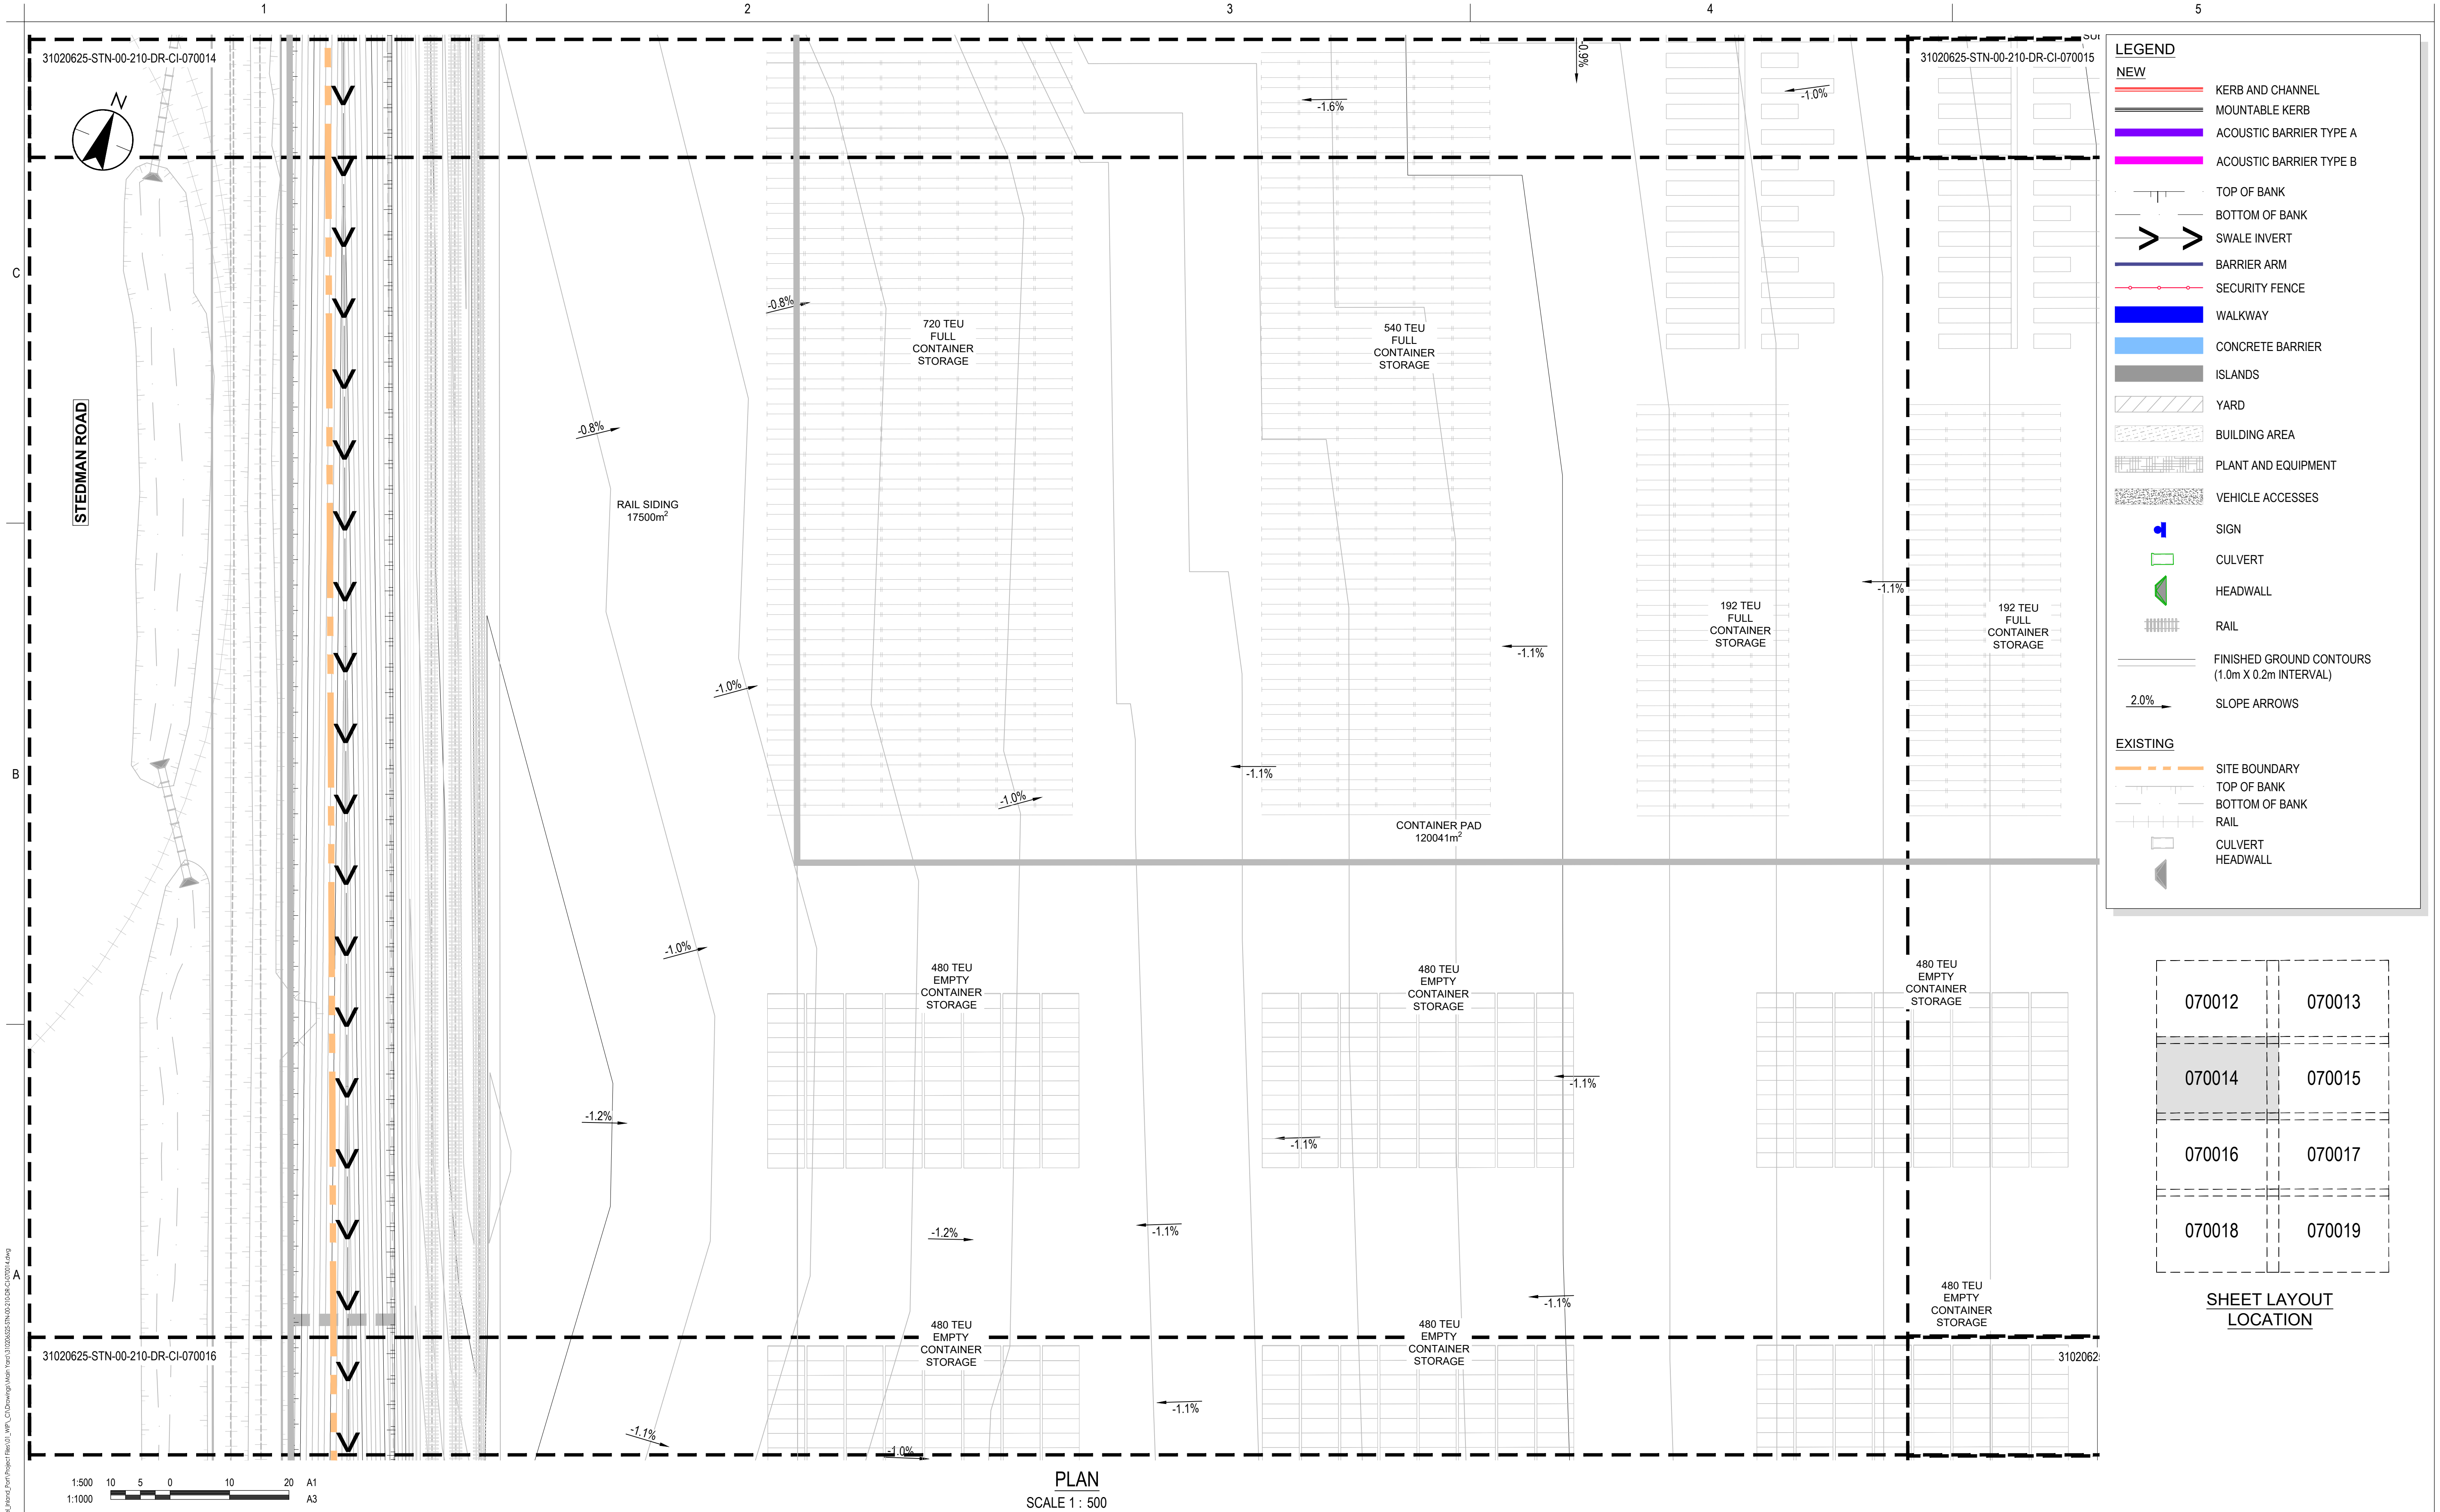

LEGEND

NEW

- KERB AND CHANNEL
- MOUNTABLE KERB
- ACOUSTIC BARRIER TYPE A
- ACOUSTIC BARRIER TYPE B
- TOP OF BANK
- BOTTOM OF BANK
- SWALE INVERT
- BARRIER ARM
- SECURITY FENCE
- WALKWAY
- CONCRETE BARRIER
- ISLANDS
- YARD
- BUILDING AREA
- PLANT AND EQUIPMENT
- VEHICLE ACCESSES
- SIGN
- CULVERT
- HEADWALL
- RAIL
- FINISHED GROUND CONTOURS (1.0m X 0.2m INTERVAL)
- SLOPE ARROWS

EXISTING

- SITE BOUNDARY
- TOP OF BANK
- BOTTOM OF BANK
- RAIL
- CULVERT
- HEADWALL

070012	070013
070014	070015
070016	070017
070018	070019

SHEET LAYOUT
LOCATION

1:500
1:1000

A1
A3

PLAN
SCALE 1 : 500

Issue Status	
A1	
AUTHORISED FOR CONSENT	
This document is suitable only for the purpose noted above. Use of this document for any other purpose is not permitted.	

Coordinate System
NZGD North Tairā Circuit 2000
Datum
NZVD 2016

Colour Disclaimer

This drawing has been documented in colour. This drawing is required to be printed in colour. Failure to do so may result in loss of information. Black and white printing may be used if specific black and white documents have been obtained from Stantec.

Copyright Reserved

The Copyrights to all designs and drawings are the property of Stantec. Reproduction or use for any purpose other than that authorized by Stantec is forbidden.

The Contractor shall verify and be responsible for all dimensions. DO NOT scale the drawing - any errors or omissions shall be reported to Stantec without delay.

Client/Project Logo

Southern Link
LOGISTICS PARK

Client/Project

SOUTHERN LINK PROPERTY Ltd
SOUTHERN LINK INLAND PORT
DEVELOPED CONCEPT DESIGN

Maninder Singh	Reuben Orange	Andrew Guileghy	Sarah Lloyd	2026.04.15
Drawn	Designed	Reviewed	Approved	YYYY.MM.DD

Title

ROADING PLAN
SHEET 03 OF 08

Project No.
310206525


Revision
D

Scale at A1
1:500

Drawing No.
310206525-STN-00-210-DR-CI-070014

C:\Users\morgans.DC\Documents\Stantec Consulting\310206525_Morgans\Drawings\Plan\A1\WIP_C\Drawings\Main\Road\310206525-STN-00-210-DR-CI-070014.dwg
Printed: Morgan, David
Revision Date: 15/04/2024 13:24:41

ORIGINAL SHEET - ISO A1

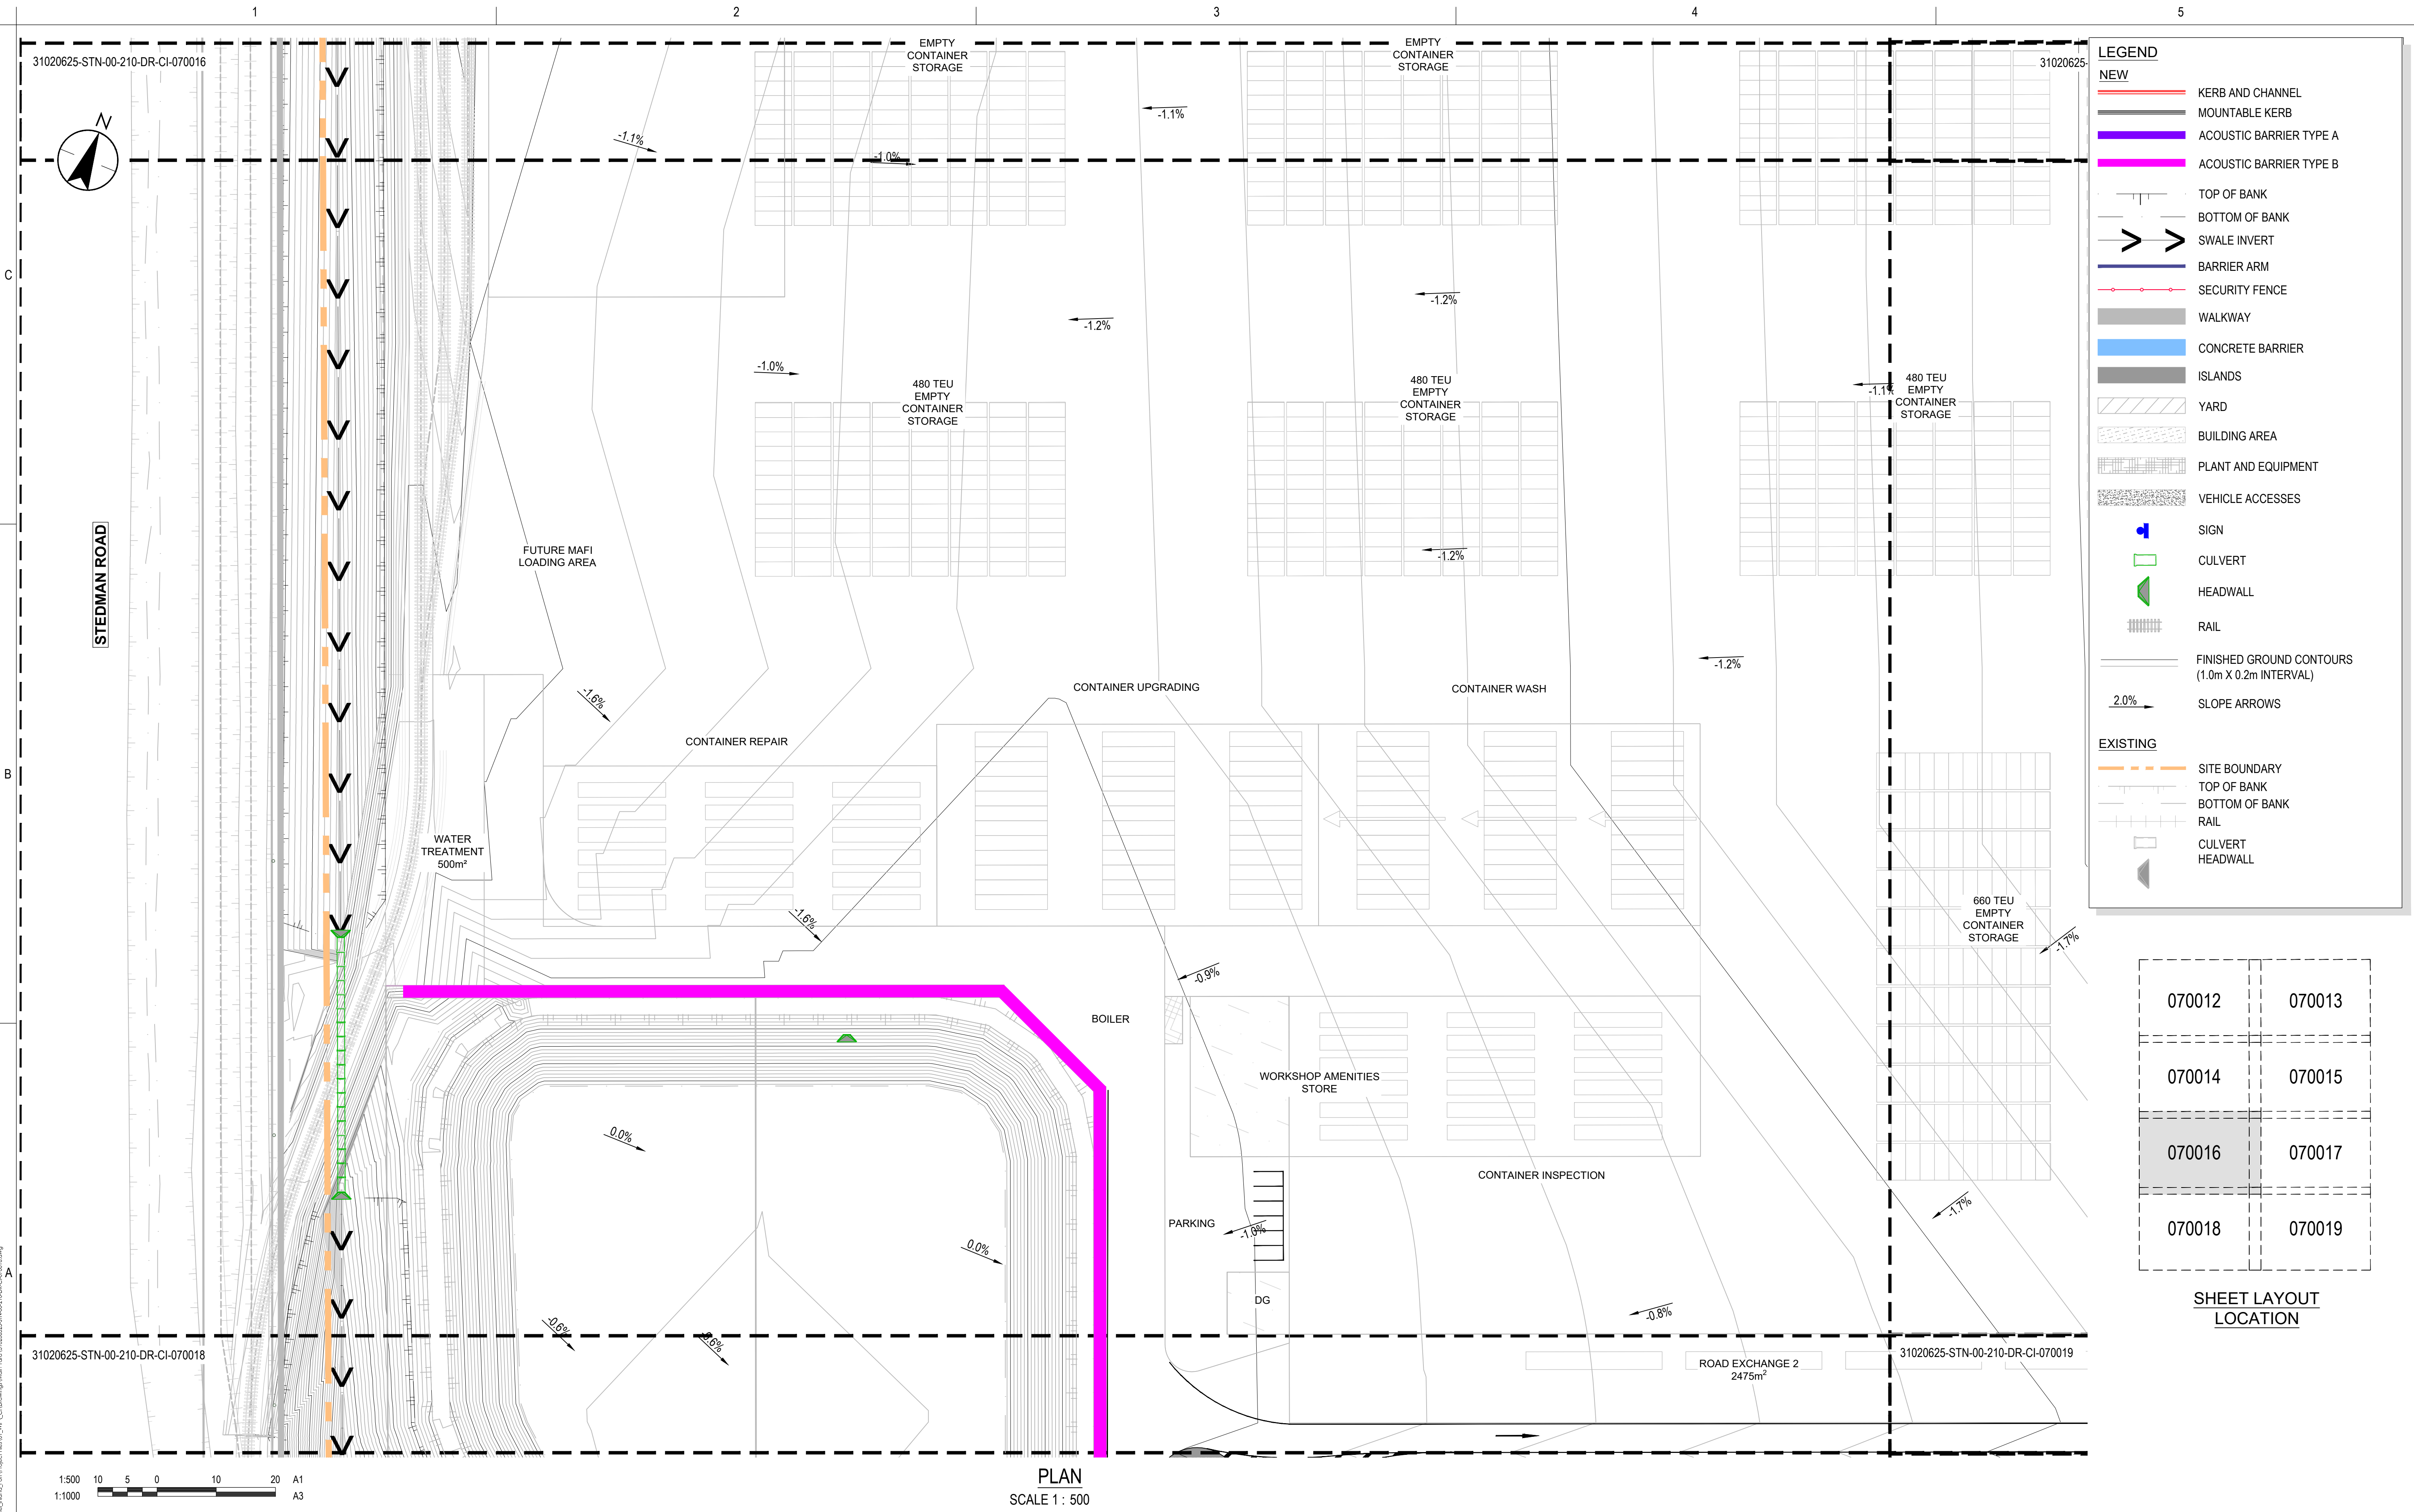

LEGEND

NEW

KERB AND CHANNEL

MOUNTABLE KERB

ACOUSTIC BARRIER TYPE A

ACOUSTIC BARRIER TYPE B

TOP OF BANK

BOTTOM OF BANK

SWALE INVERT

BARRIER ARM

SECURITY FENCE

WALKWAY

CONCRETE BARRIER

ISLANDS

YARD

BUILDING AREA

PLANT AND EQUIPMENT

VEHICLE ACCESSES

SIGN

CULVERT

HEADWALL

RAIL

FINISHED GROUND CONTOURS
(1.0m X 0.2m INTERVAL)

SLOPE ARROWS

EXISTING

SITE BOUNDARY

TOP OF BANK

BOTTOM OF BANK

RAIL

CULVERT

HEADWALL

070012	070013
070014	070015
070016	070017
070018	070019

SHEET LAYOUT
LOCATION

1:500
1:1000

A1
A3

PLAN

SCALE 1 : 500

Issue Status

A1

AUTHORISED FOR CONSENT

This document is suitable only for the purpose noted above.
Use of this document for any other purpose is not permitted.

Coordinate System

NZGD North Tairā Circuit 2000

Datum

NZVD 2016

Colour Disclaimer

This drawing has been documented in colour. This drawing is required to be printed in colour. Failure to do so may result in loss of information. Black and white printing may be used if specific black and white documents have been obtained from Stantec.

Client/Project Logo

Southern Link

LOGISTICS PARK

Client/Project

SOUTHERN LINK PROPERTY Ltd

SOUTHERN LINK INLAND PORT

DEVELOPED CONCEPT DESIGN

Maninder Singh
Drawn

Reuben Orange
Designed

Andrew Guigley
Reviewed

Sarah Lloyd
Approved

2026.04.15
YYYY.MM.DD

Title

ROADING PLAN

SHEET 05 OF 08

Project No.

310206525

Revision

D

Scale at A1

1:500

Drawing No.

310206525-STN-00-210-DR-CI-070016

C:\Users\pavagani.DC\Documents\Stantec\Consulting\310206525\Map\310206525-STN-00-210-DR-CI-070016.dwg
Printed Date: 15/04/2025 2:34:34 pm

