





CUT/FILL REPORT - EARTHWORKS STAGE 3				
AREA (m ²)	CUT (m ³)	TOPSOIL STRIP (m ³)	FILL (m ³)	NET (m ³)
48,400	40,600	8,900 <CUT>	1,100	48,400 <CUT>

1. DEPTHS ARE SHOWN FROM EXISTING STRIPPED SURFACE TO SUBGRADE SURFACE. (SURFACE STRIP DEPTH 300mm).

Revision	Drawing No.
D	310206525-STN-00-501-DR-CI-090303

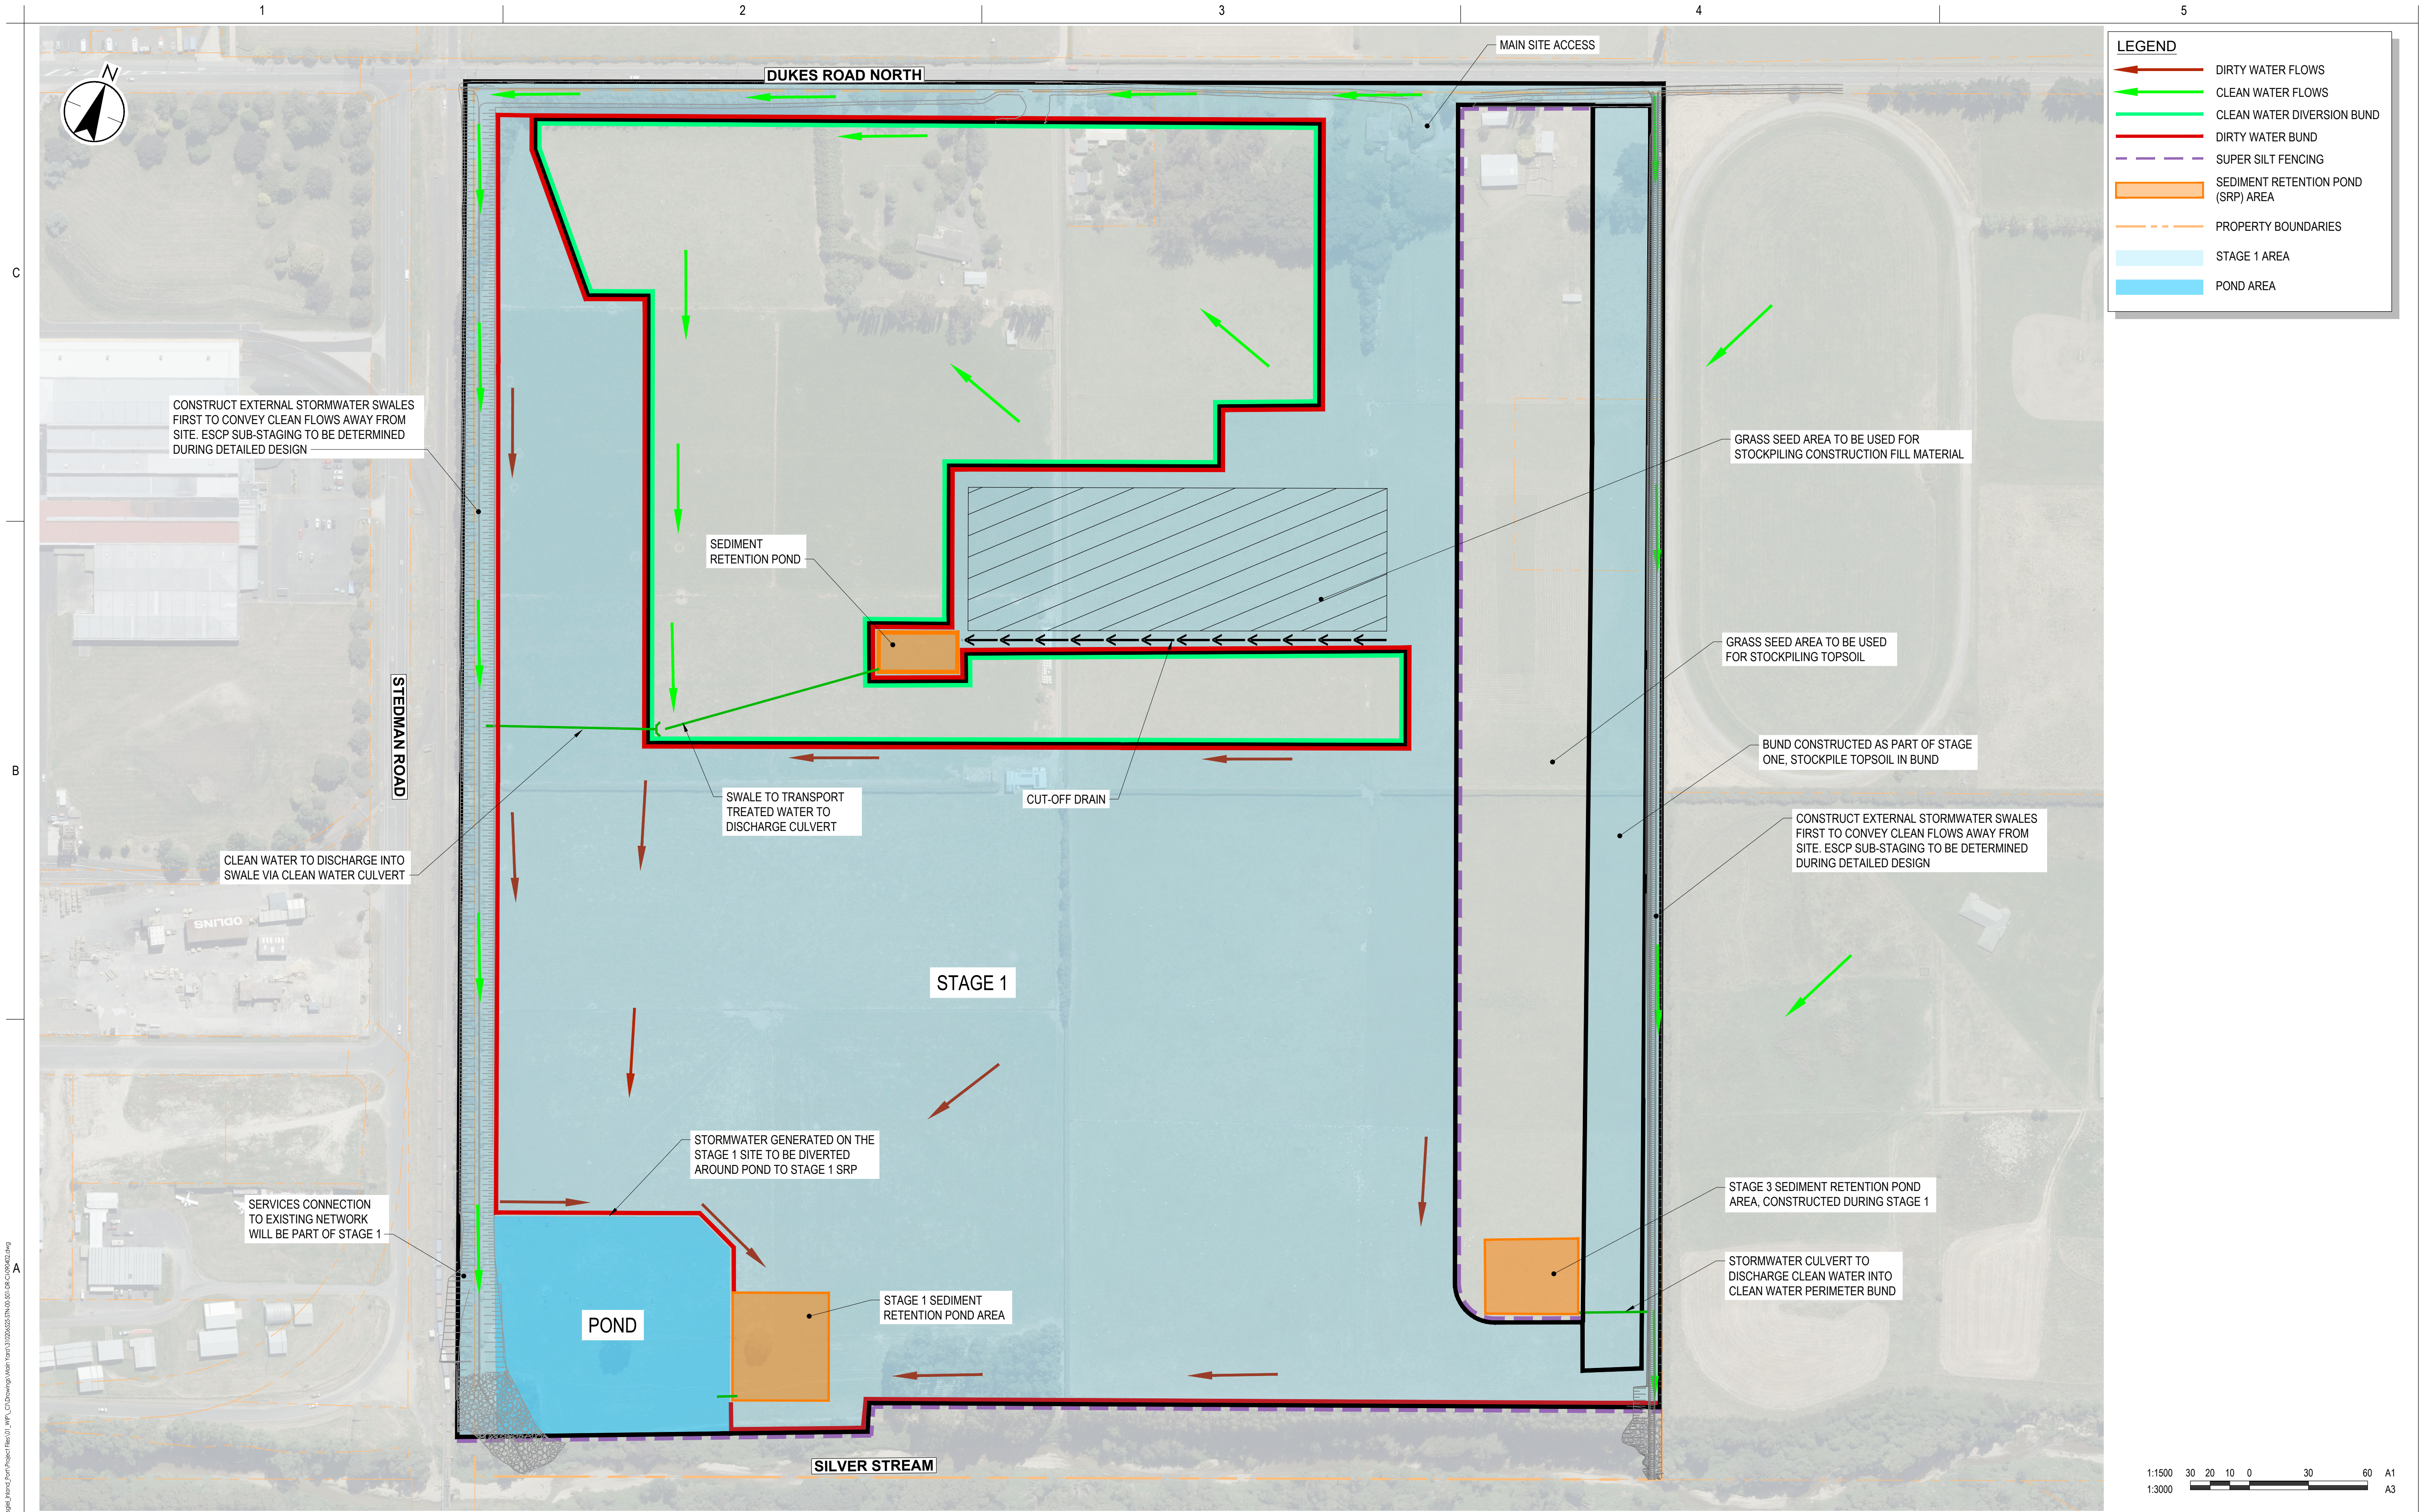

Issue Status A1 AUTHORISED FOR CONSENT This document is suitable only for the purpose noted above. Use of this document for any other purpose is not permitted.				Coordinate System NZGD North Tairāi Circuit 2000 Datum NZVD 2016 Colour Disclaimer This drawing has been documented in colour. This drawing is required to be printed in colour. Failure to do so may result in loss of information. Black and white printing may be used if specific black and white documents have been obtained from Stantec.				Client/Project Logo Southern Link LOGISTICS PARK				Client/Project SOUTHERN LINK PROPERTY Ltd SOUTHERN LINK INLAND PORT DEVELOPED CONCEPT DESIGN Maninder Singh Drawn Matt Barber Designed Andrew Craig Reviewed Sarah Lloyd Approved 2026.04.15 YYYY.MM.DD				Title EROSION & SEDIMENTATION CONTROL PLAN STAGE 1 Project No. 310206525 Revision D Scale at A1 1:1500 Drawing No. 310206525-STN-00-501-DR-CI-090402			
---	--	--	--	--	--	--	--	---	--	--	--	---	--	--	--	---	--	--	--

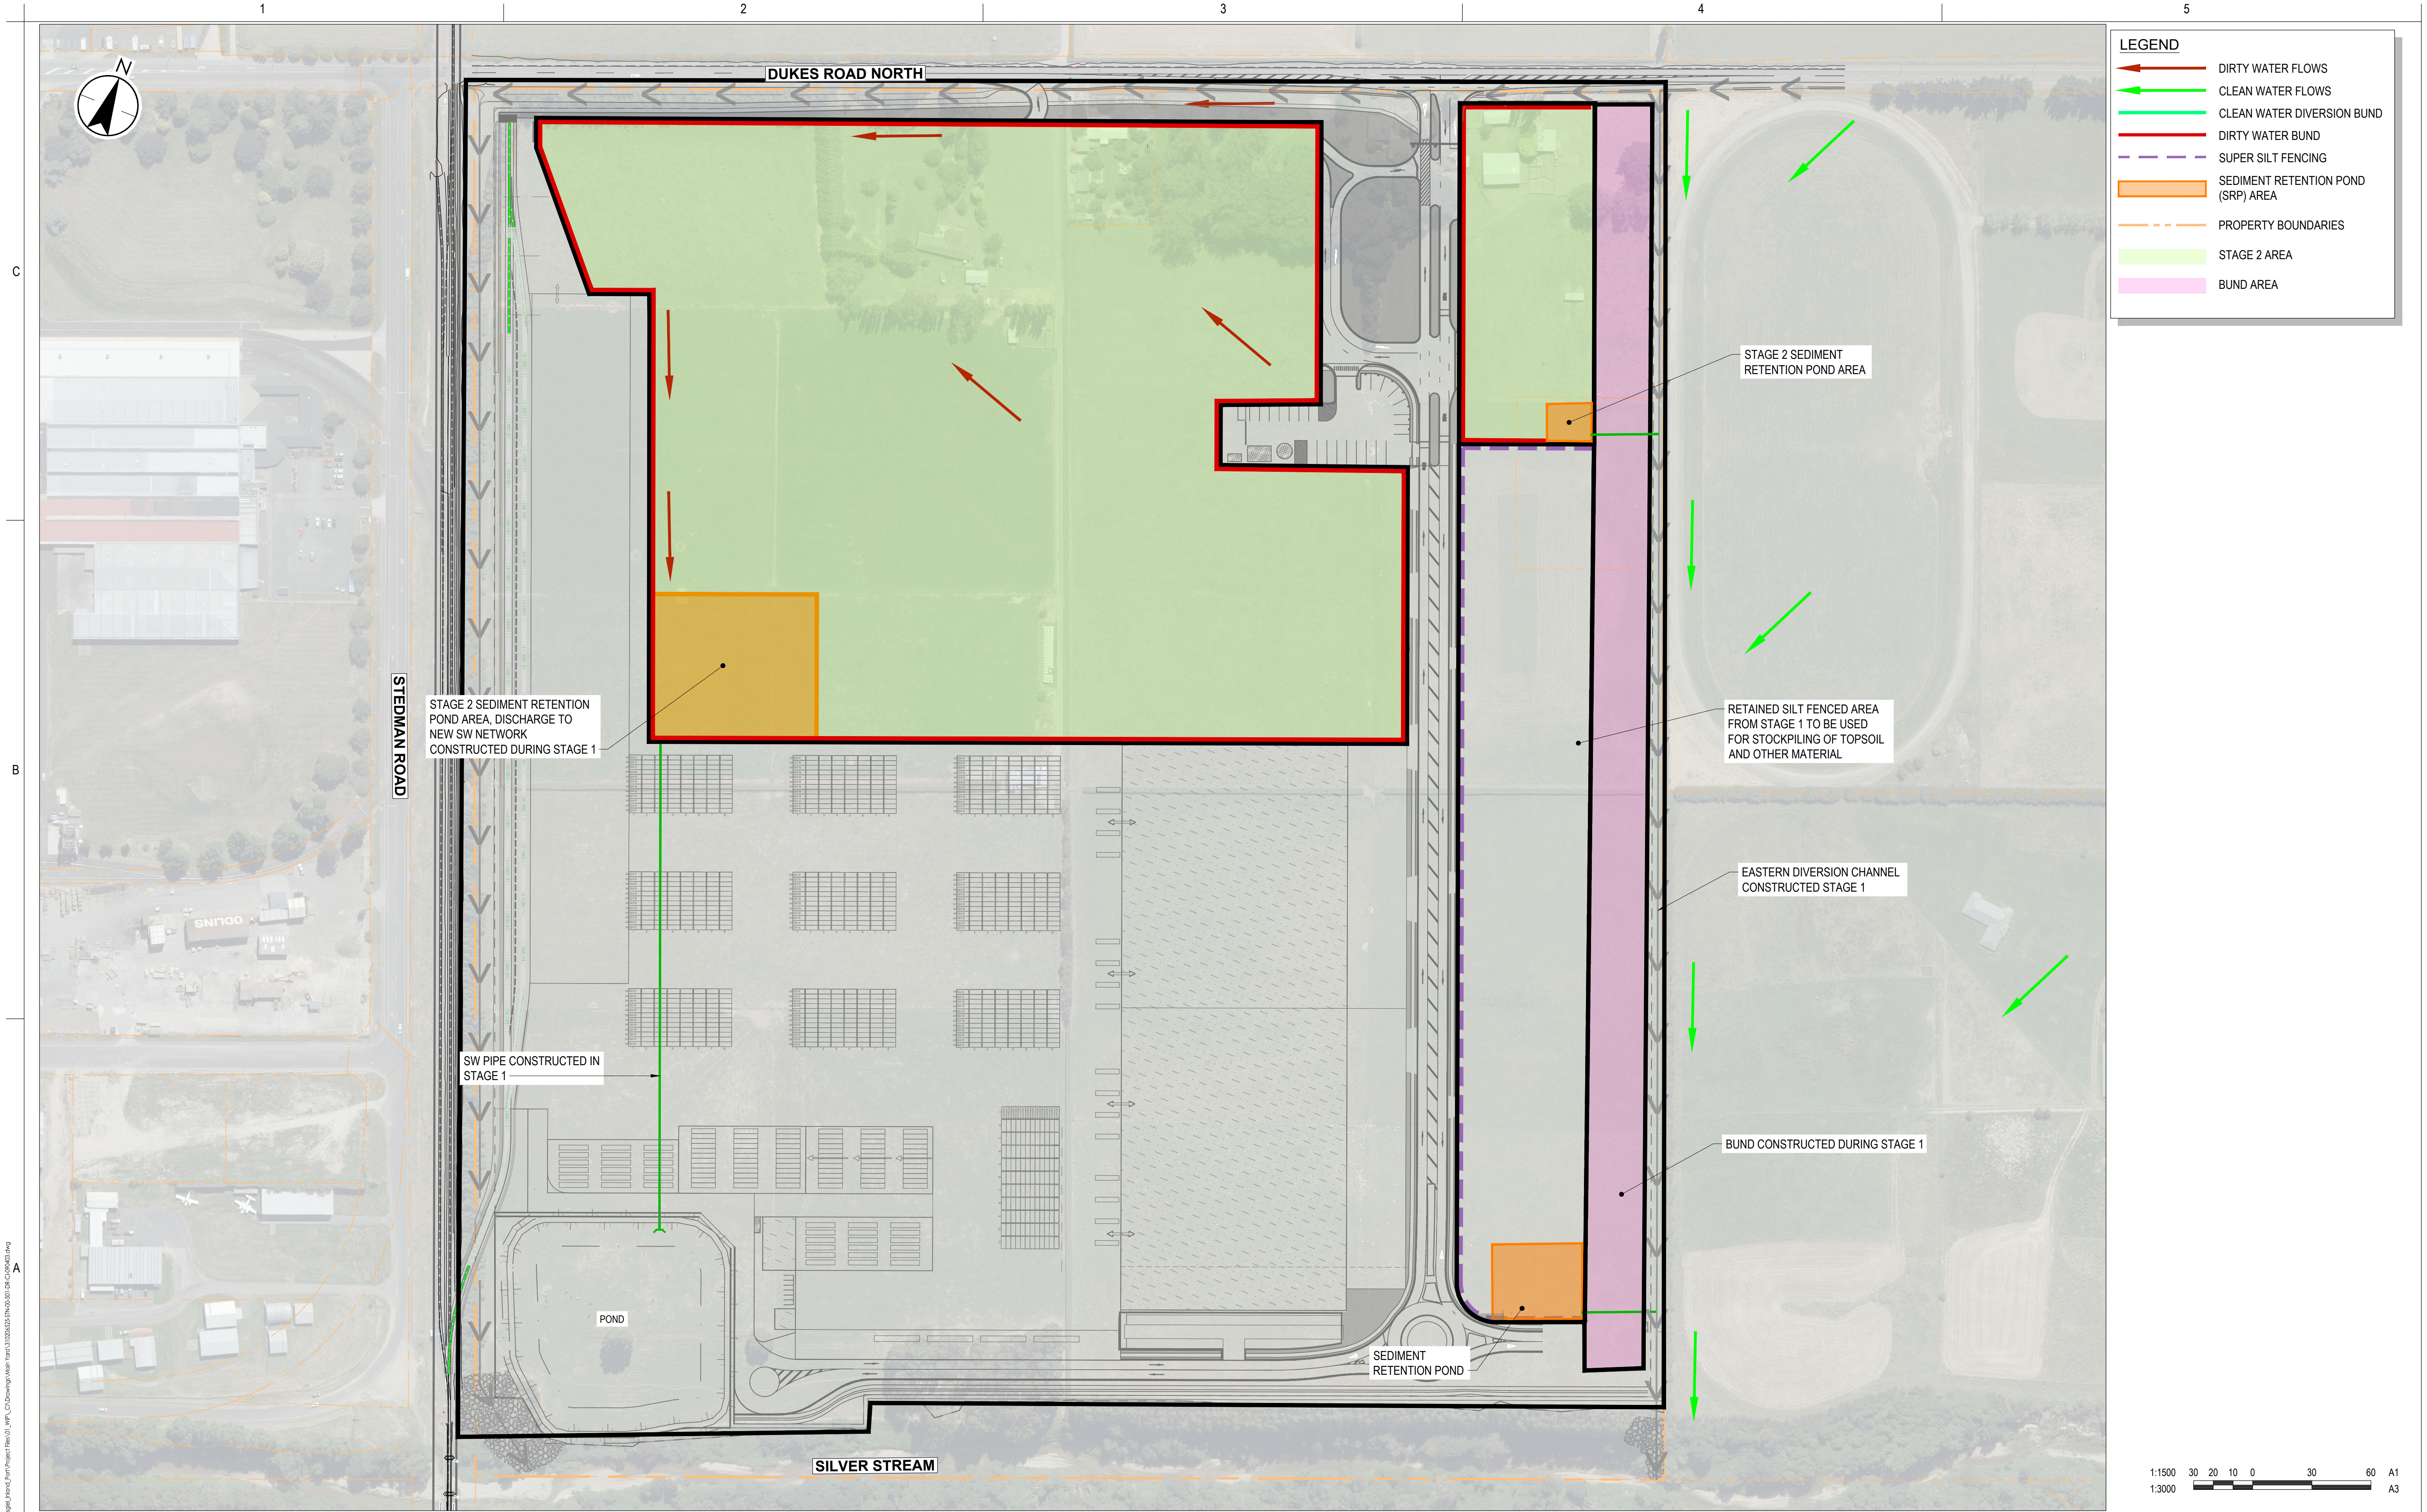

C:\Users\mangaraj.DC\Documents\Projects\310206525_Southern Link Property Ltd\310206525-STN-00-501-DR-CI-090403.dwg
Printed Date: 15/04/2024 2:41:33 pm

Issued/Revision				By				Appd				YYYY.MM.DD			
D	UPDATED ISSUE FOR CONSENT	RO	FZ	26.04.15											
C	ISSUED FOR CONSENT	BG	SL	26.02.20											
B	ISSUED FOR CONCEPT DESIGN	BG	SL	26.02.05											
A	ISSUED FOR CONCEPT DESIGN	MS	FZ	25.12.19											

Issue Status

A1

AUTHORISED FOR CONSENT

This document is suitable only for the purpose noted above.

Use of this document for any other purpose is not permitted.

Coordinate System

NZGD North Tairāhī Circuit 2000

Datum

NZVD 2016

Colour Disclaimer

This drawing has been documented in colour. This drawing is required to be printed in colour. Failure to do so may result in loss of information. Black and white printing may be used if specific black and white documents have been obtained from Stantec.

Copyright Reserved

The Copyrights to all designs and drawings are the property of Stantec. Reproduction or use for any purpose other than that authorized by Stantec is forbidden.

The Contractor shall verify and be responsible for all dimensions. DO NOT scale the drawing - any errors or omissions shall be reported to Stantec without delay.

Client/Project Logo

Client/Project

SOUTHERN LINK PROPERTY Ltd

SOUTHERN LINK INLAND PORT

DEVELOPED CONCEPT DESIGN

Maninder Singh

Drawn

Matt Barber

Designed

Andrew Craig

Reviewed

Sarah Lloyd

Approved

2026.04.15

YYYY.MM.DD

Title

EROSION & SEDIMENTATION CONTROL PLAN

STAGE 2

Project No.

310206525

Scale at A1

1:1500







Revision

D

Drawing No.

310206525-STN-00-501-DR-CI-090403


1. DIMENSIONS TO BE CONFIRMED AT DETAILED DESIGN STAGE

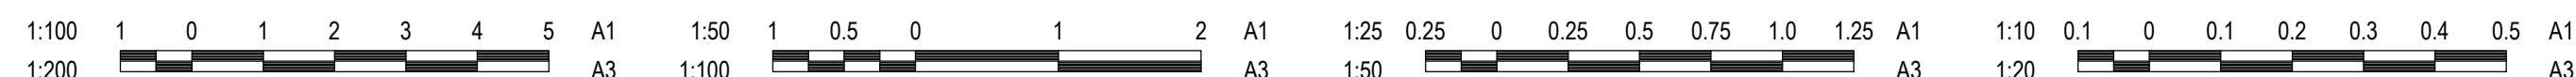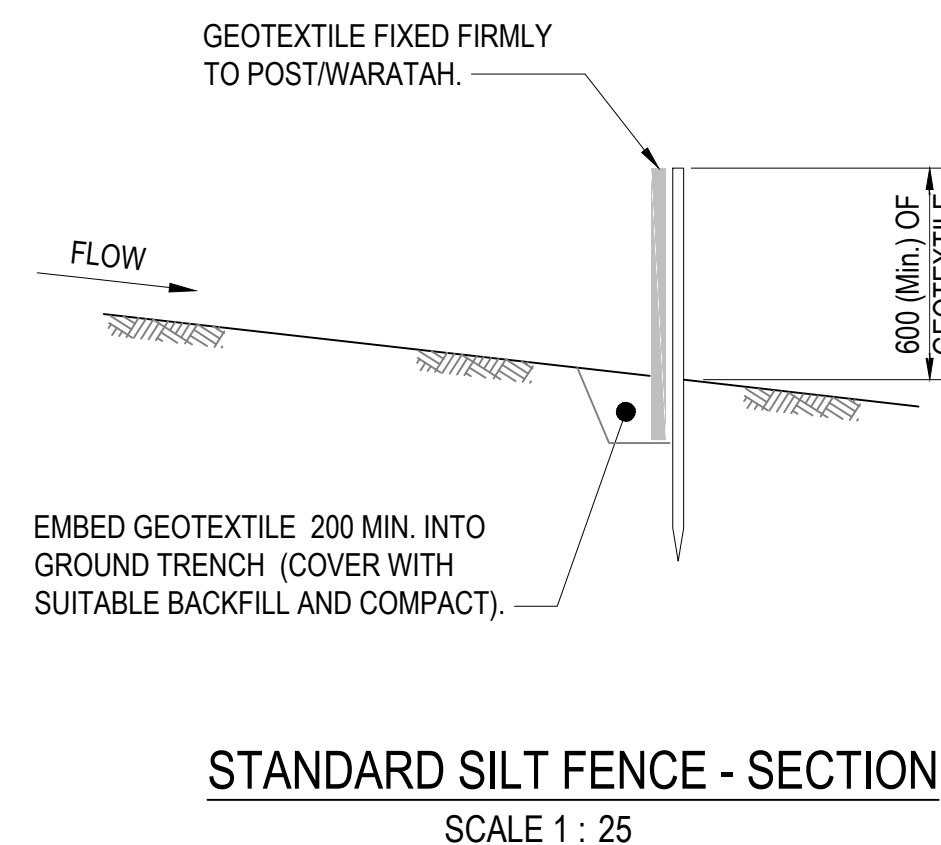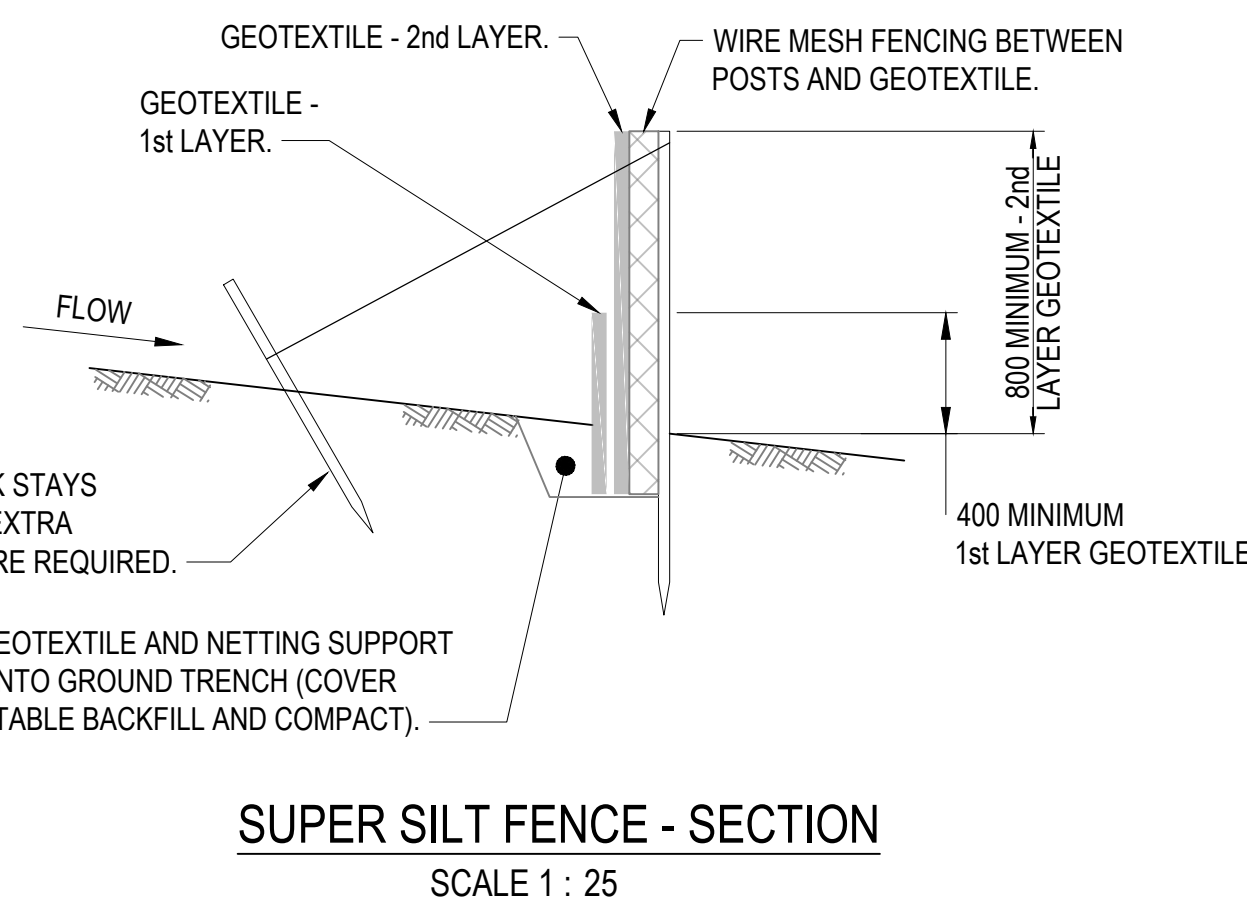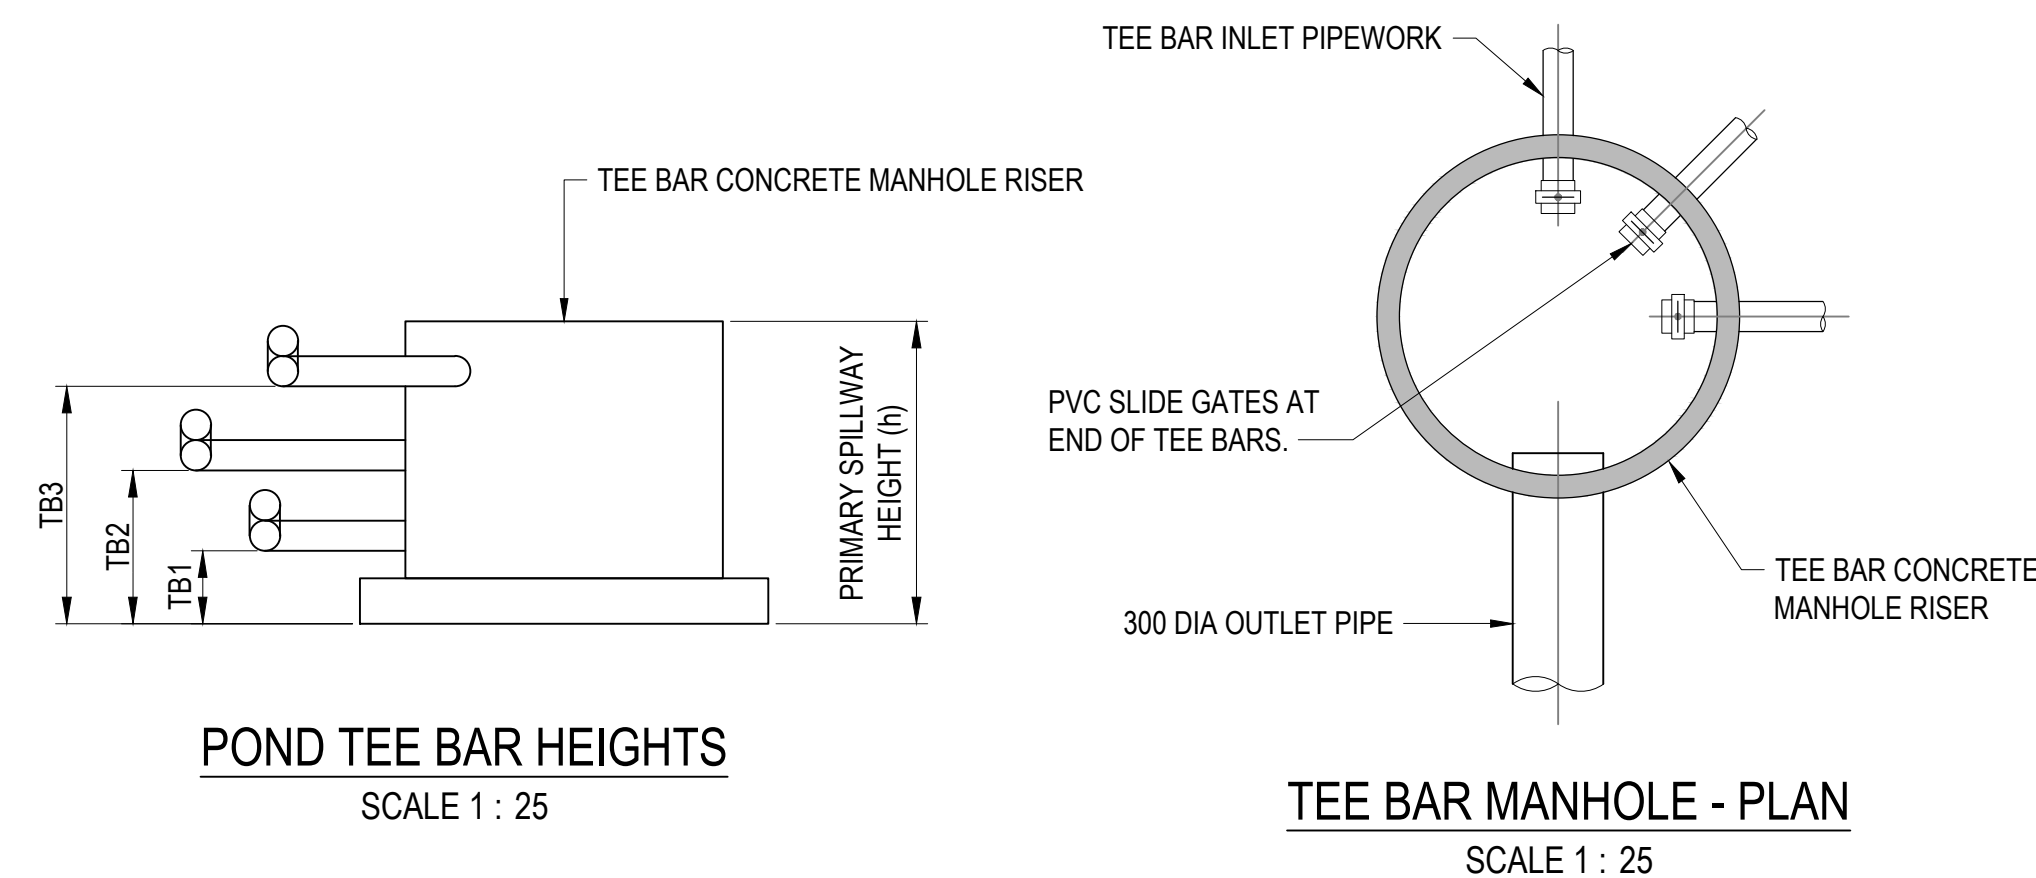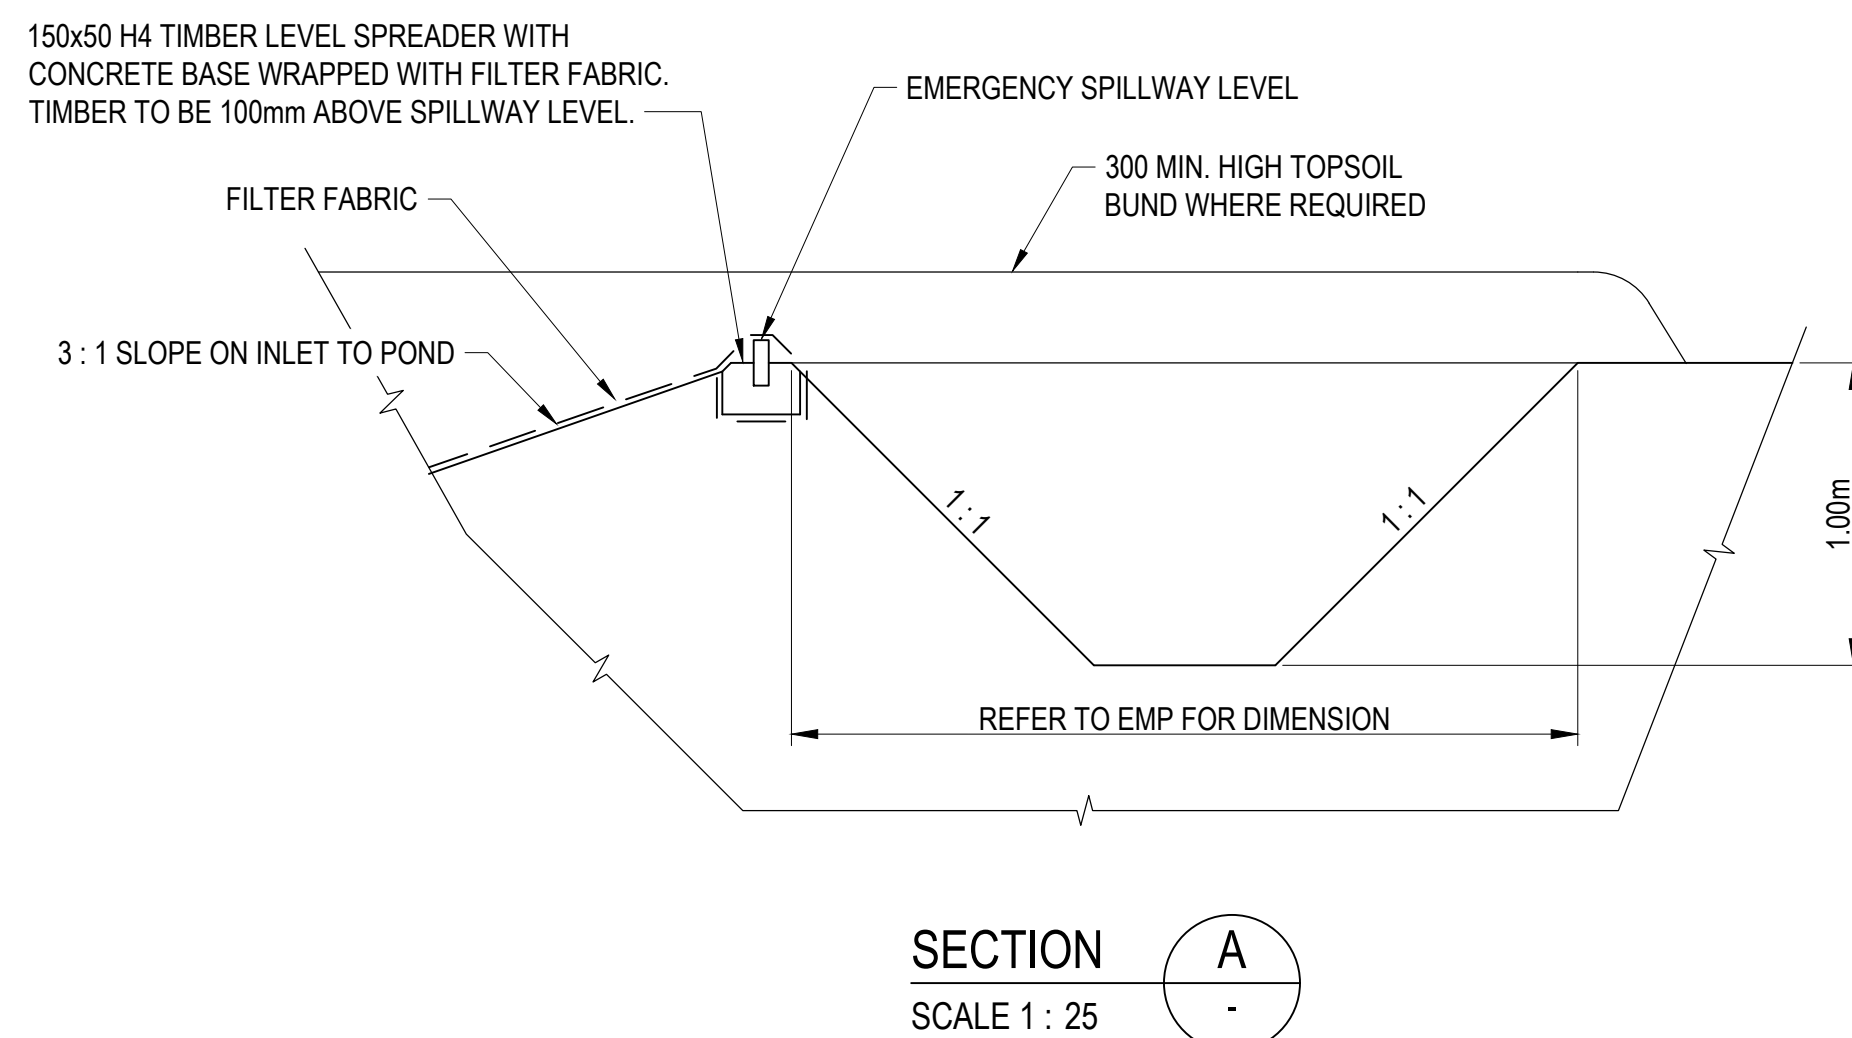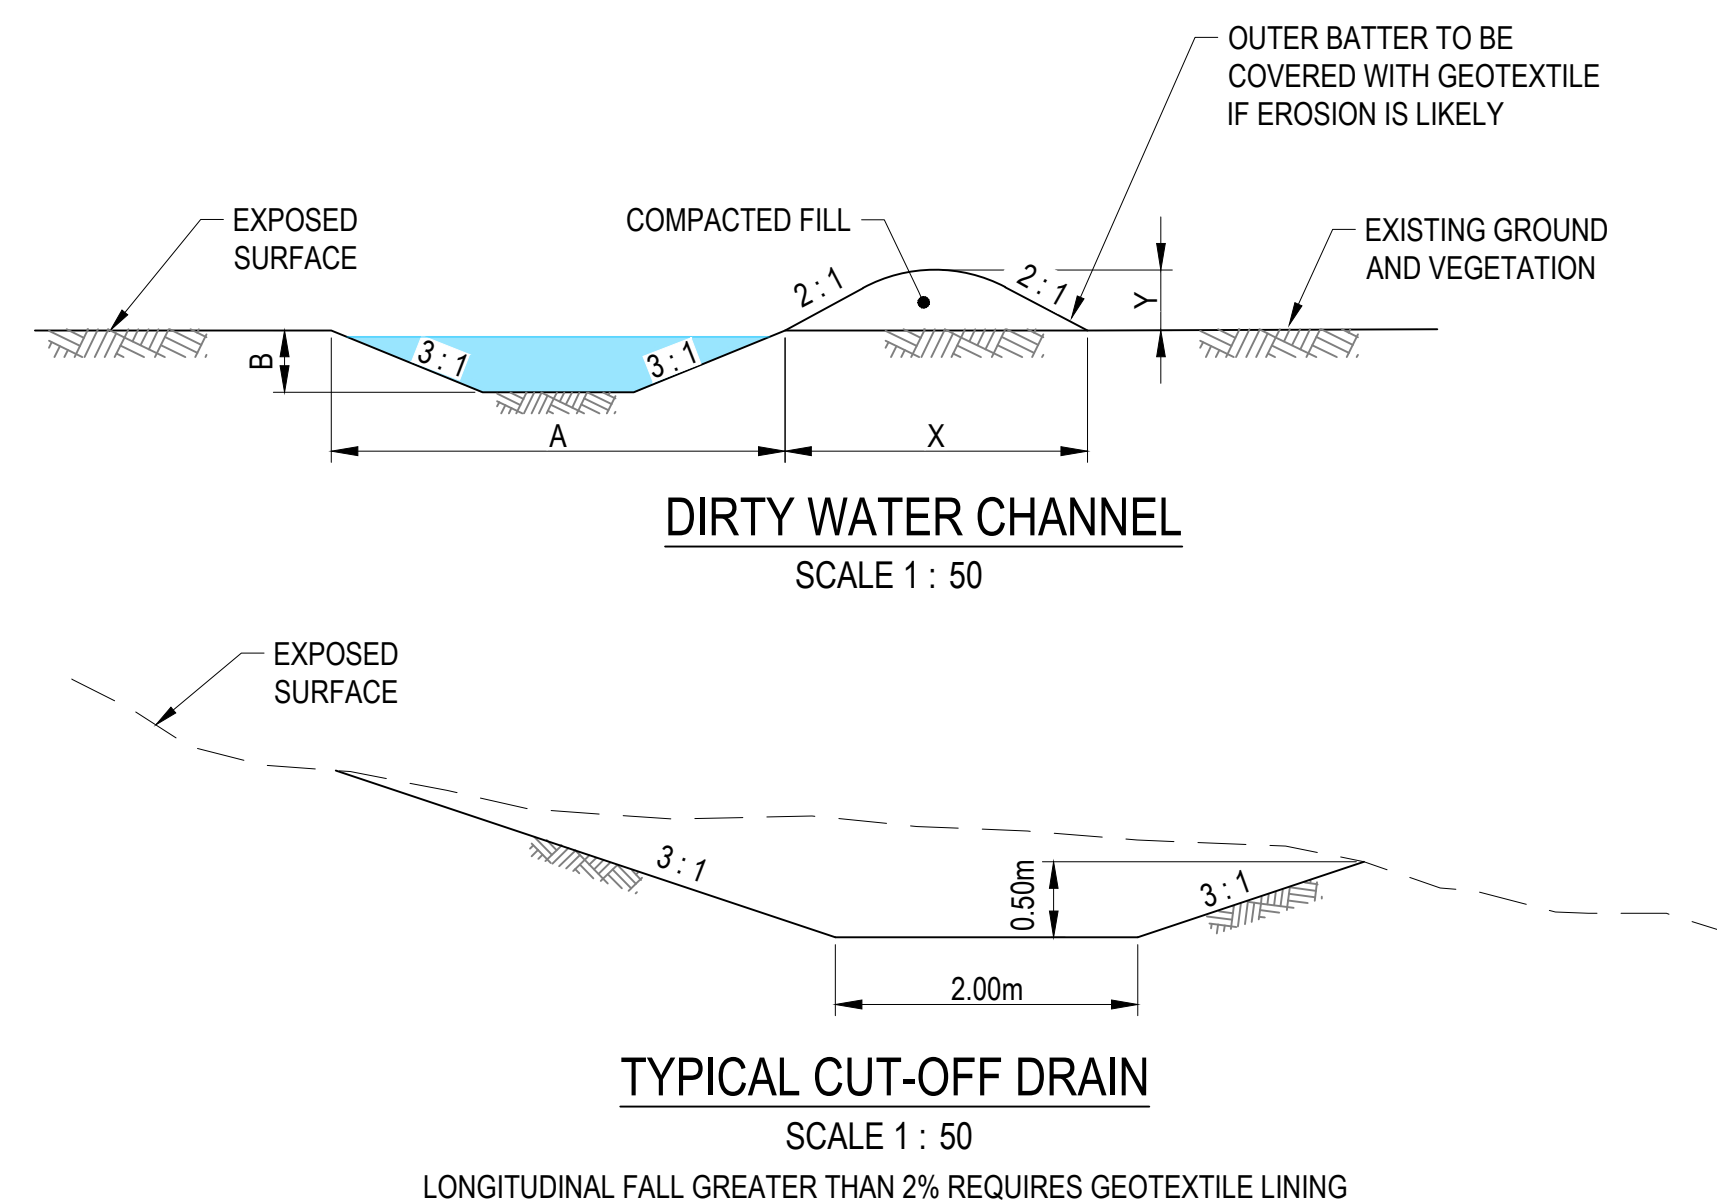

D	UPDATED ISSUE FOR CONSENT	RO	FZ	26.04.15
C	ISSUED FOR CONSENT	BG	SL	26.02.20
B	ISSUED FOR CONCEPT DESIGN	BG	SL	26.02.05
A	ISSUED FOR CONCEPT DESIGN	MS	FZ	25.12.19
Issued/Revision		By	Appd	YYYY.MM.DD

This document is suitable only for the purpose noted above.
Use of this document for any other purpose is not permitted.

This drawing has been documented in colour. This drawing is required to be printed in colour. Failure to do so may result in loss of information. Black and white printing may be used if specific black and white documents have been obtained from Stantec.

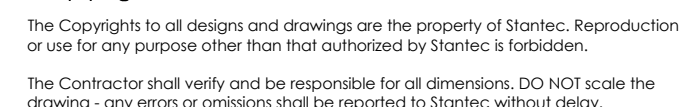

**Southern
Link**
LOGISTICS PARK

<u>Maninder Singh</u>	<u>Matt Barber</u>	<u>Andrew Craig</u>	<u>Sarah Lloyd</u>	<u>2026.04.15</u>
Drawn	Designed	Reviewed	Approved	YYYY MM DD

310206525-STN-00-501-DR-CI-090405

