




|                         |                           |                            |                         |                          |                      |                                                         |
|-------------------------|---------------------------|----------------------------|-------------------------|--------------------------|----------------------|---------------------------------------------------------|
| Maninder Singh<br>Drawn | Reuben Orange<br>Designed | Andrew Quigley<br>Reviewed | Sarah Lloyd<br>Approved | 2026.04.15<br>YYYY.MM.DD | Revision<br><b>D</b> | Drawing No.<br><b>310206525-STN-00-210-DR-CI-070001</b> |
|-------------------------|---------------------------|----------------------------|-------------------------|--------------------------|----------------------|---------------------------------------------------------|

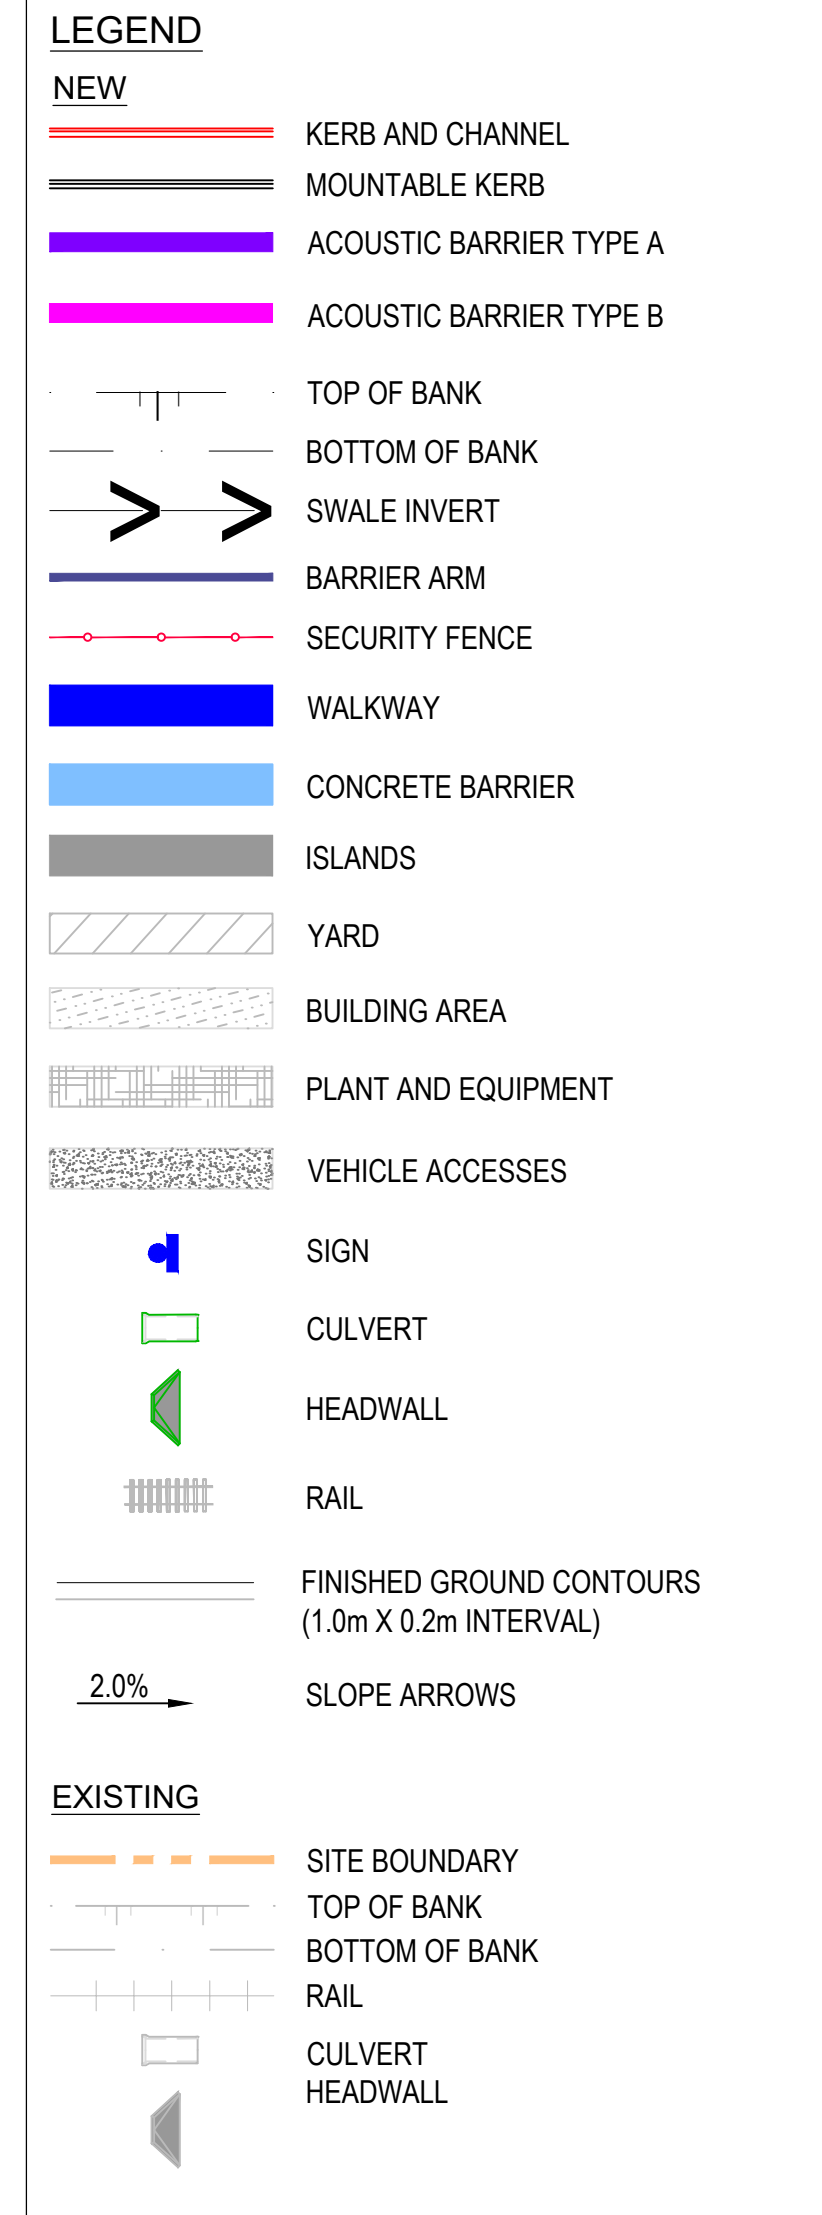



Printed: Orange, Reuben Date: 15/04/2026 2:39:23 pm

1:1500 30 20 10 0 30 60 A1  
1:3000 30 20 10 0 30 60 A3

|                 |                           |    |      |            |
|-----------------|---------------------------|----|------|------------|
| D               | UPDATED ISSUE FOR CONSENT | RO | FZ   | 26.04.15   |
| C               | ISSUED FOR CONSENT        | BG | SL   | 26.02.20   |
| B               | ISSUED FOR CONCEPT DESIGN | BG | SL   | 26.02.05   |
| A               | ISSUED FOR CONCEPT DESIGN | MS | FZ   | 25.12.19   |
| Issued/Revision |                           | By | Appd | YYYY.MM.DD |

Issue Status

**A1**

**AUTHORISED FOR CONSENT**

This document is suitable only for the purpose noted above.  
Use of this document for any other purpose is not permitted.

Coordinate System  
NZGD North Taieri Circuit 2000  
Datum  
NZVD 2016

**Colour Disclaimer**

This drawing has been documented in colour. This drawing is required to be printed in colour. Failure to do so may result in loss of information. Black and white printing may be used if specific black and white documents have been obtained from Stantec.



Copyright Reserved

The Contractor shall verify and be responsible for all dimensions. DO NOT scale the drawing - any errors or omissions shall be reported to Stantec without delay.

---

Client/Project Logo



Client/Project  
SOUTHERN LINK PROPERTY Ltd  
SOUTHERN LINK INLAND PORT  
DEVELOPED CONCEPT DESIGN

|                       |                      |                       |                    |                   |
|-----------------------|----------------------|-----------------------|--------------------|-------------------|
| <u>Maninder Singh</u> | <u>Reuben Orange</u> | <u>Andrew Quigley</u> | <u>Sarah Lloyd</u> | <u>2026.04.15</u> |
| Drawn                 | Designed             | Reviewed              | Approved           | YYYY.MM.DD        |

Title ROADING PLAN  
OVERALL


Project No.  
310206525

Revision      Drawing No.

D 310206525-STN-00-210-DR-CI-070011

Scale at A1  
1:1500



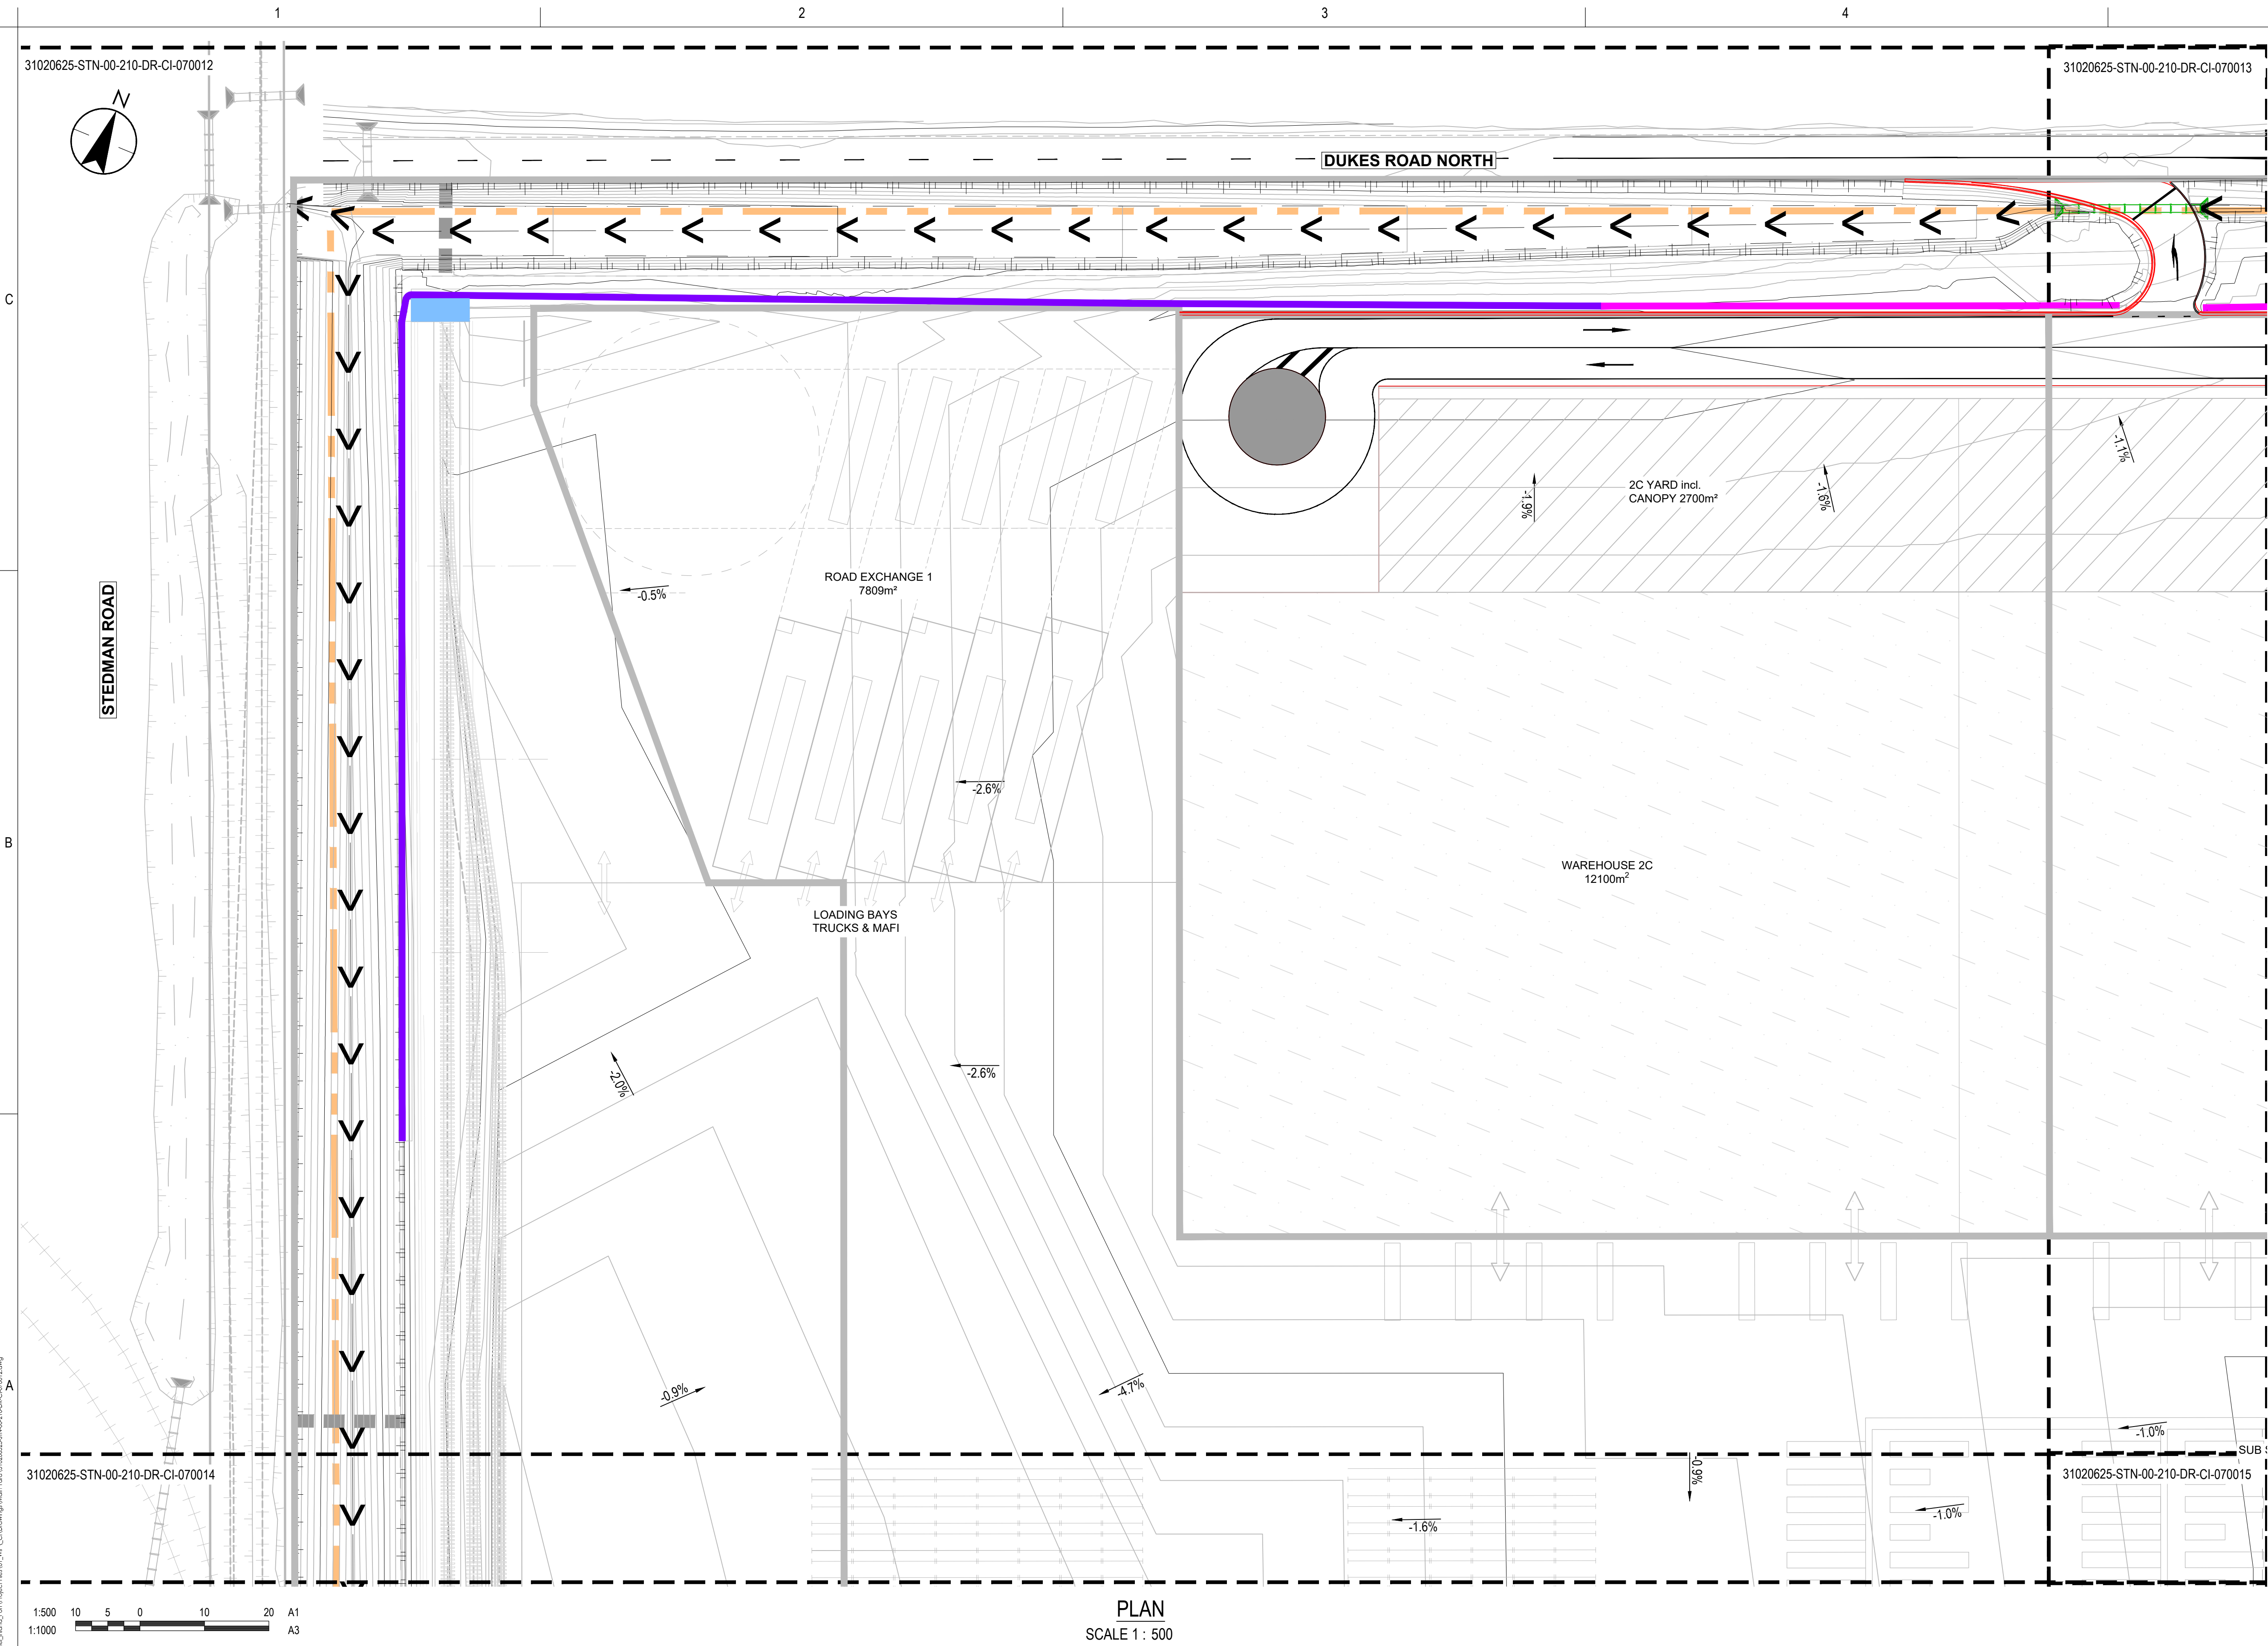

**LEGEND**

**NEW**

- KERB AND CHANNEL
- MOUNTABLE KERB
- ACOUSTIC BARRIER TYPE A
- ACOUSTIC BARRIER TYPE B
- TOP OF BANK
- BOTTOM OF BANK
- SWALE INVERT
- BARRIER ARM
- SECURITY FENCE
- WALKWAY
- CONCRETE BARRIER
- ISLANDS
- YARD
- BUILDING AREA
- PLANT AND EQUIPMENT
- VEHICLE ACCESSES
- SIGN
- CULVERT
- HEADWALL
- RAIL
- FINISHED GROUND CONTOURS (1.0m X 0.2m INTERVAL)
- SLOPE ARROWS

**EXISTING**

- SITE BOUNDARY
- TOP OF BANK
- BOTTOM OF BANK
- RAIL
- CULVERT
- HEADWALL

|        |        |
|--------|--------|
| 070012 | 070013 |
| 070014 | 070015 |
| 070016 | 070017 |
| 070018 | 070019 |

SHEET LAYOUT LOCATION

1:500  
1:1000

A1  
A3

**PLAN**  
SCALE 1 : 500

|   |  |
|---|--|
| Issue Status   |  |
| <b>A1</b>   |  |
| <b>AUTHORISED FOR CONSENT</b>                                                                                            |  |
| This document is suitable only for the purpose noted above. Use of this document for any other purpose is not permitted. |  |

Coordinate System  
NZGD North Tairāhī Circuit 2000  
Datum  
NZVD 2016

Colour Disclaimer  
This drawing has been documented in colour. This drawing is required to be printed in colour. Failure to do so may result in loss of information. Black and white printing may be used if specific black and white documents have been obtained from Stantec.

Copyright Reserved  
The Copyrights to all designs and drawings are the property of Stantec. Reproduction or use for any purpose other than that authorized by Stantec is forbidden.  
The Contractor shall verify and be responsible for all dimensions. DO NOT scale the drawing - any errors or omissions shall be reported to Stantec without delay.

Client/Project Logo

**Southern Link**  
LOGISTICS PARK

Client/Project  
SOUTHERN LINK PROPERTY Ltd  
SOUTHERN LINK INLAND PORT  
DEVELOPED CONCEPT DESIGN

|                |               |                |             |            |
|----------------|---------------|----------------|-------------|------------|
| Maninder Singh | Reuben Orange | Andrew Guileay | Sarah Lloyd | 2026.04.15 |
| Drawn          | Designed      | Reviewed       | Approved    | YYYY.MM.DD |

Title  
**ROADING PLAN**  
**SHEET 01 OF 08**

Project No.  
310206525


Revision  
**D**

Drawing No.  
**310206525-STN-00-210-DR-CI-070012**

Scale at A1  
1:500

C:\Users\pang\OneDrive\Documents\310206525-STN-00-210-DR-CI-070012.dwg  
Printed Date: 15/04/2024 13:24:41  
Printed Scale: 1:500



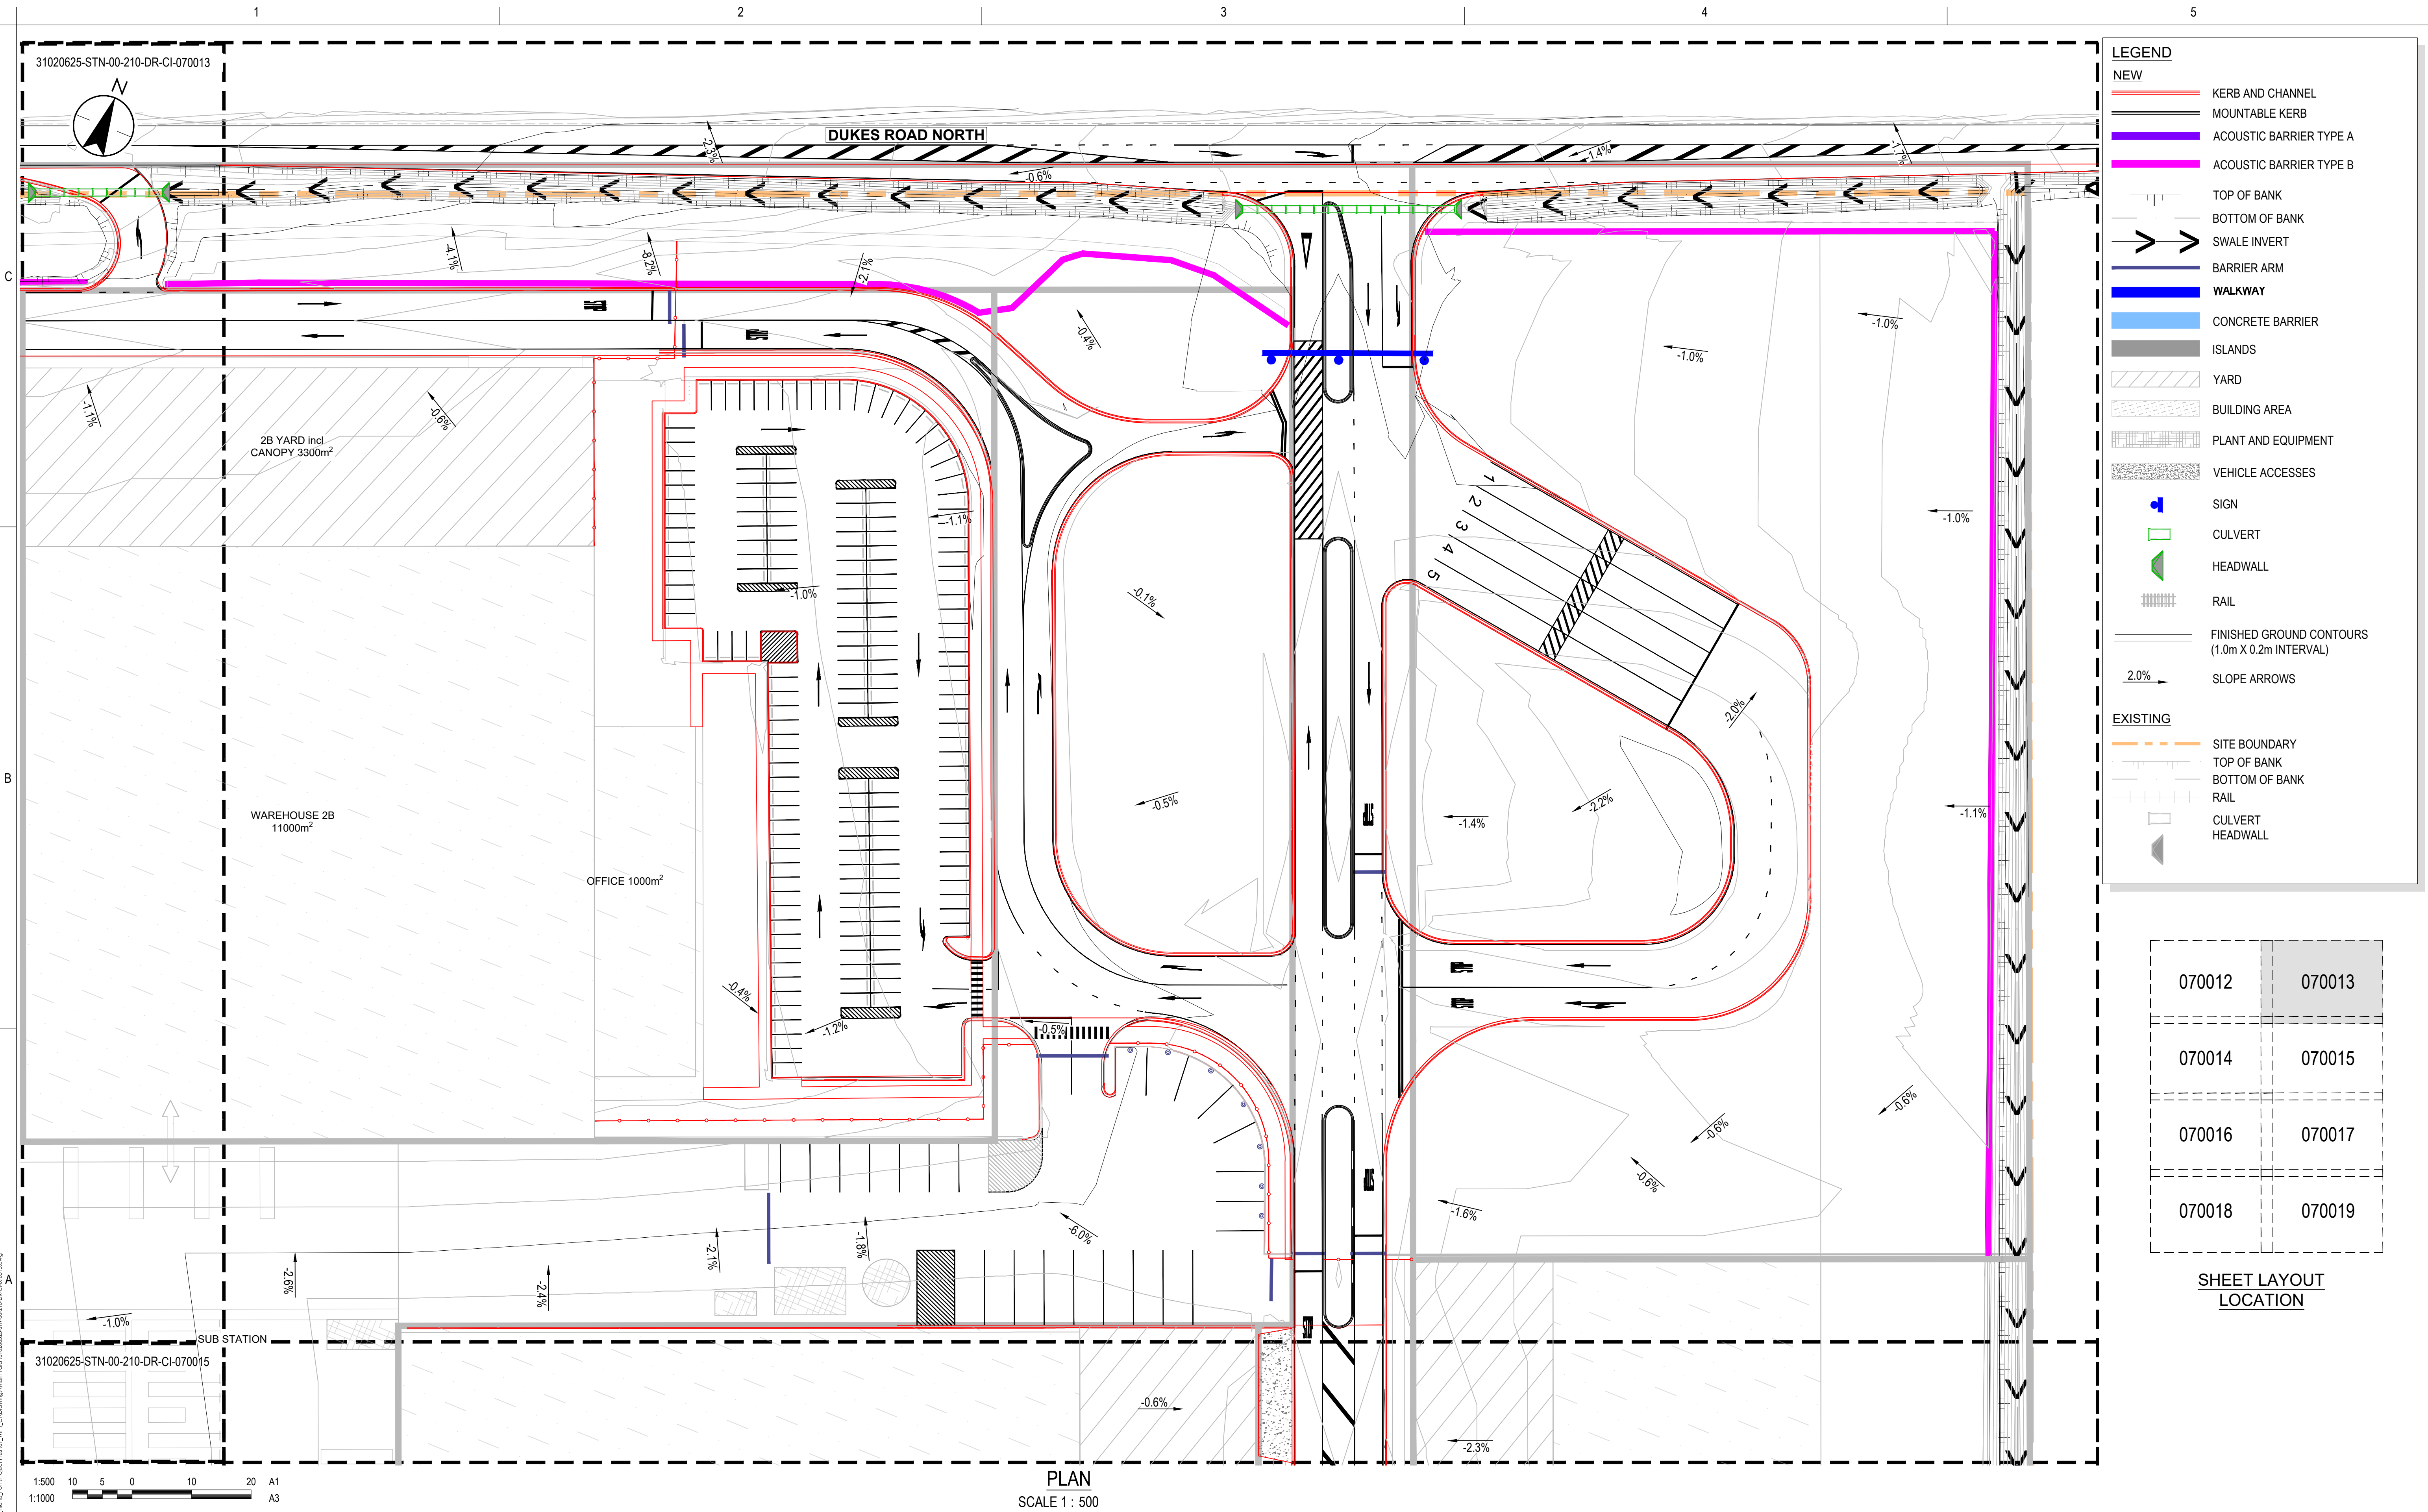

**LEGEND**

**NEW**

- KERB AND CHANNEL
- MOUNTABLE KERB
- ACOUSTIC BARRIER TYPE A
- ACOUSTIC BARRIER TYPE B
- TOP OF BANK
- BOTTOM OF BANK
- SWALE INVERT
- BARRIER ARM
- WALKWAY
- CONCRETE BARRIER
- ISLANDS
- YARD
- BUILDING AREA
- PLANT AND EQUIPMENT
- VEHICLE ACCESSES
- SIGN
- CULVERT
- HEADWALL
- RAIL
- FINISHED GROUND CONTOURS (1.0m X 0.2m INTERVAL)
- SLOPE ARROWS

**EXISTING**

- SITE BOUNDARY
- TOP OF BANK
- BOTTOM OF BANK
- RAIL
- CULVERT
- HEADWALL

|        |        |
|--------|--------|
| 070012 | 070013 |
| 070014 | 070015 |
| 070016 | 070017 |
| 070018 | 070019 |

SHEET LAYOUT LOCATION

31020625-STN-00-210-DR-CI-070013

31020625-STN-00-210-DR-CI-070015

2B YARD incl CANOPY 3300m<sup>2</sup>

WAREHOUSE 2B 11000m<sup>2</sup>

OFFICE 1000m<sup>2</sup>

SUB STATION

1:500 10 5 0 10 20 A1

1:1000 A3

PLAN

SCALE 1 : 500

Issue Status

**A1**

**AUTHORISED FOR CONSENT**

This document is suitable only for the purpose noted above. Use of this document for any other purpose is not permitted.

Coordinate System

NZGD North Tairāi Circuit 2000

Datum

NZVD 2016

Colour Disclaimer

This drawing has been documented in colour. This drawing is required to be printed in colour. Failure to do so may result in loss of information. Black and white printing may be used if specific black and white documents have been obtained from Stantec.

Client/Project Logo

**Southern Link**

LOGISTICS PARK

Client/Project

SOUTHERN LINK PROPERTY Ltd

SOUTHERN LINK INLAND PORT

DEVELOPED CONCEPT DESIGN

Maninder Singh Drawn

Reuben Orange Designed

Andrew Guigley Reviewed

Sarah Lloyd Approved

2026.04.15

YYYY.MM.DD

Title

ROADING PLAN

SHEET 02 OF 08

Project No.

310206525

Revision

**D**

Drawing No.


**310206525-STN-00-210-DR-CI-070013**

Scale at A1

1:500

C:\Users\paul\OneDrive\Documents\310206525\_Southern Link\310206525-STN-00-210-DR-CI-070013.dwg  
Printed: 2026/04/15 13:24:24  
Revision: 1



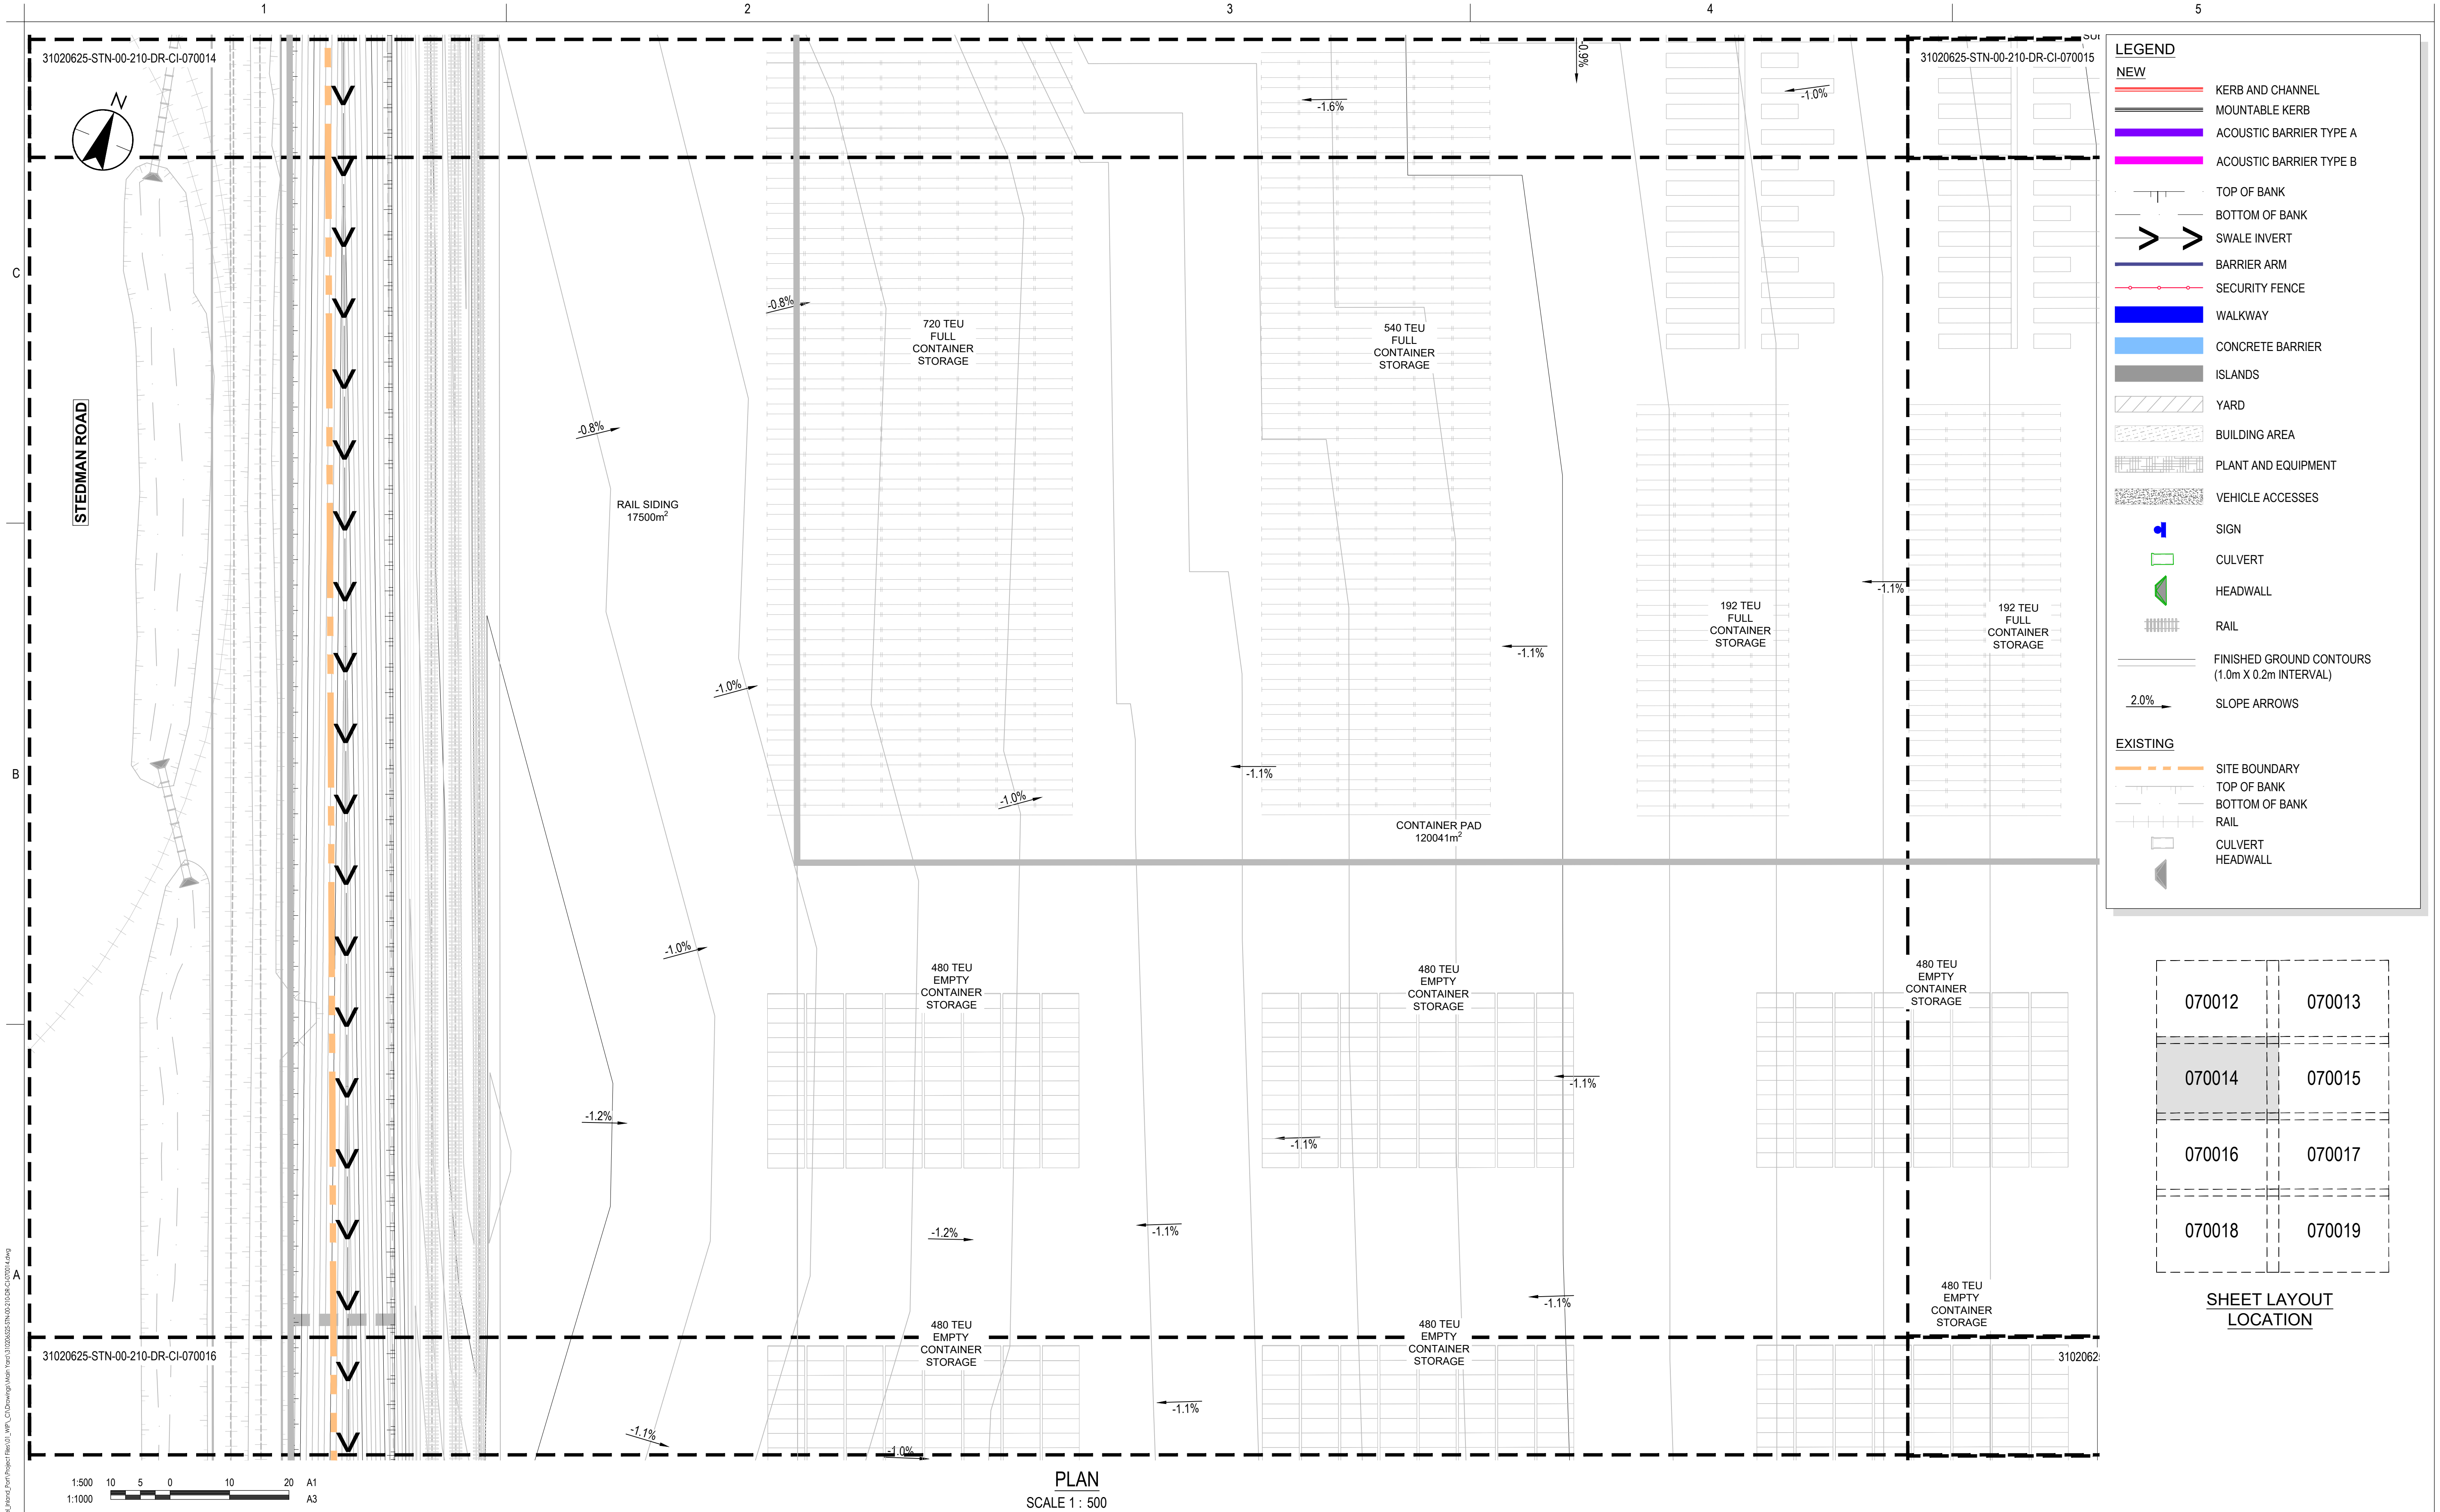

**LEGEND**

**NEW**

- KERB AND CHANNEL
- MOUNTABLE KERB
- ACOUSTIC BARRIER TYPE A
- ACOUSTIC BARRIER TYPE B
- TOP OF BANK
- BOTTOM OF BANK
- SWALE INVERT
- BARRIER ARM
- SECURITY FENCE
- WALKWAY
- CONCRETE BARRIER
- ISLANDS
- YARD
- BUILDING AREA
- PLANT AND EQUIPMENT
- VEHICLE ACCESSES
- SIGN
- CULVERT
- HEADWALL
- RAIL
- FINISHED GROUND CONTOURS (1.0m X 0.2m INTERVAL)
- SLOPE ARROWS

**EXISTING**

- SITE BOUNDARY
- TOP OF BANK
- BOTTOM OF BANK
- RAIL
- CULVERT
- HEADWALL

|        |        |
|--------|--------|
| 070012 | 070013 |
| 070014 | 070015 |
| 070016 | 070017 |
| 070018 | 070019 |

SHEET LAYOUT LOCATION

1:500  
1:1000

10 5 0 10 20

A1  
A3

**PLAN**

SCALE 1 : 500

|   |  |
|---|--|
| Issue Status   |  |
| <b>A1</b>   |  |
| <b>AUTHORISED FOR CONSENT</b>                                                                                            |  |
| This document is suitable only for the purpose noted above. Use of this document for any other purpose is not permitted. |  |

Coordinate System  
NZGD North Tairā Circuit 2000  
Datum  
NZVD 2016

Colour Disclaimer

This drawing has been documented in colour. This drawing is required to be printed in colour. Failure to do so may result in loss of information. Black and white printing may be used if specific black and white documents have been obtained from Stantec.

Client/Project Logo

**Southern Link**  
LOGISTICS PARK

Client/Project  
SOUTHERN LINK PROPERTY Ltd  
SOUTHERN LINK INLAND PORT  
DEVELOPED CONCEPT DESIGN

|                |               |                 |             |            |
|----------------|---------------|-----------------|-------------|------------|
| Maninder Singh | Reuben Orange | Andrew Guileghy | Sarah Lloyd | 2026.04.15 |
| Drawn          | Designed      | Reviewed        | Approved    | YYYY.MM.DD |

Title  
**ROADING PLAN**  
**SHEET 03 OF 08**

Project No.  
310206525


Revision  
**D**

Drawing No.  
**310206525-STN-00-210-DR-CI-070014**

Scale at A1  
1:500

C:\Users\morgans.DC\Documents\Stantec\Consulting\310206525\_Morgans\Drawings\Plan\A1\WIP\_C\Drawings\Main\Road\310206525-STN-00-210-DR-CI-070014.dwg  
Printed Date: 15/04/2024 13:24:41



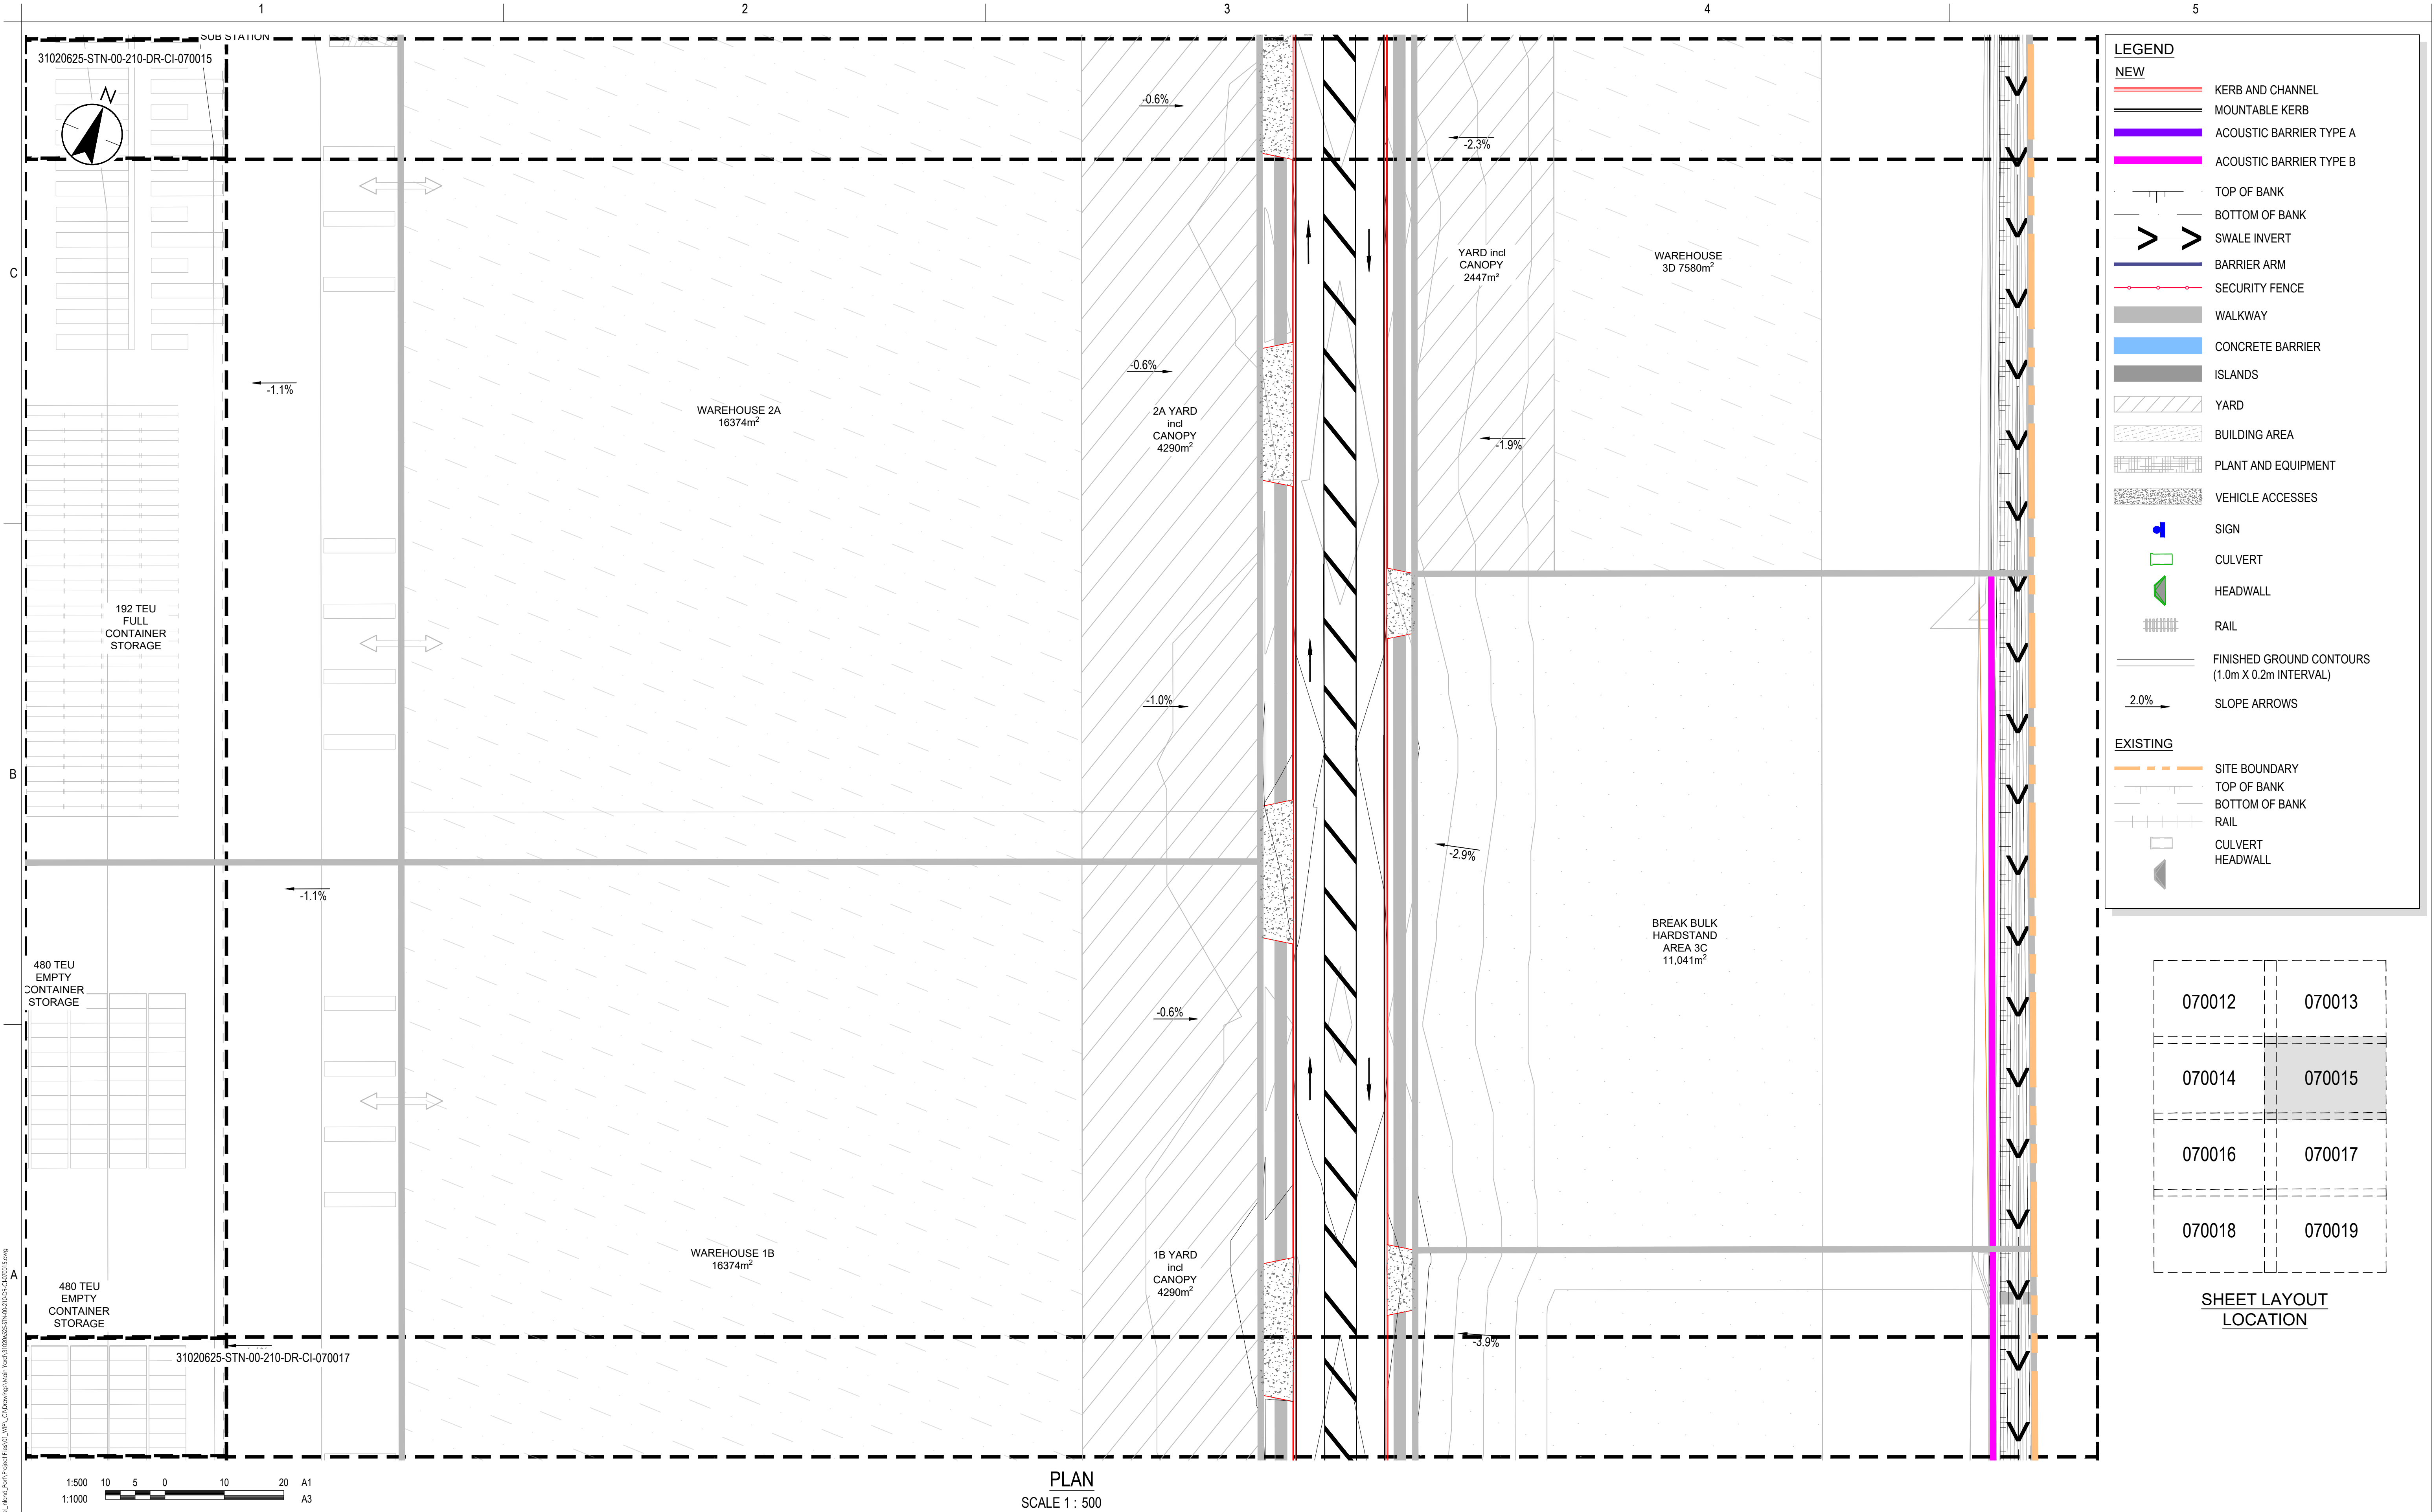

C:\Users\m\OneDrive\Documents\Stantec\Projects\31020625-STN-00-210-DR-CI-070015.dwg  
Printed Date: 15/04/2025 13:35:35

ORIGINAL SHEET - ISO A1

|                 |                           |    |      |            |
|-----------------|---------------------------|----|------|------------|
| D               | UPDATED ISSUE FOR CONSENT | RO | FZ   | 26.04.15   |
| C               | ISSUED FOR CONSENT        | BG | SL   | 26.02.20   |
| B               | ISSUED FOR CONCEPT DESIGN | BG | SL   | 26.02.05   |
| A               | ISSUED FOR CONCEPT DESIGN | MS | FZ   | 25.12.19   |
| Issued/Revision |                           | By | Appd | YYYY.MM.DD |

Issue Status  
**A1**  
**AUTHORISED FOR CONSENT**

This document is suitable only for the purpose noted above.  
Use of this document for any other purpose is not permitted.

Coordinate System  
NZGD North Tairāhī Circuit 2000  
Datum  
NZVD 2016

Colour Disclaimer

This drawing has been documented in colour. This drawing is required to be printed in colour. Failure to do so may result in loss of information. Black and white printing may be used if specific black and white documents have been obtained from Stantec.



Copyright Reserved

The Copyrights to all designs and drawings are the property of Stantec. Reproduction or use for any purpose other than that authorized by Stantec is forbidden.  
The Contractor shall verify and be responsible for all dimensions. DO NOT scale the drawing - any errors or omissions shall be reported to Stantec without delay.

Client/Project Logo



Client/Project  
SOUTHERN LINK PROPERTY Ltd  
SOUTHERN LINK INLAND PORT  
DEVELOPED CONCEPT DESIGN

|                |               |                |             |            |
|----------------|---------------|----------------|-------------|------------|
| Maninder Singh | Reuben Orange | Andrew Guigley | Sarah Lloyd | 2026.04.15 |
| Drawn          | Designed      | Reviewed       | Approved    | YYYY.MM.DD |


Title  
ROADING PLAN  
SHEET 04 OF 08

Project No.  
310206525

Scale at A1  
1:500

Revision  
**D**  
Drawing No.  
**310206525-STN-00-210-DR-CI-070015**



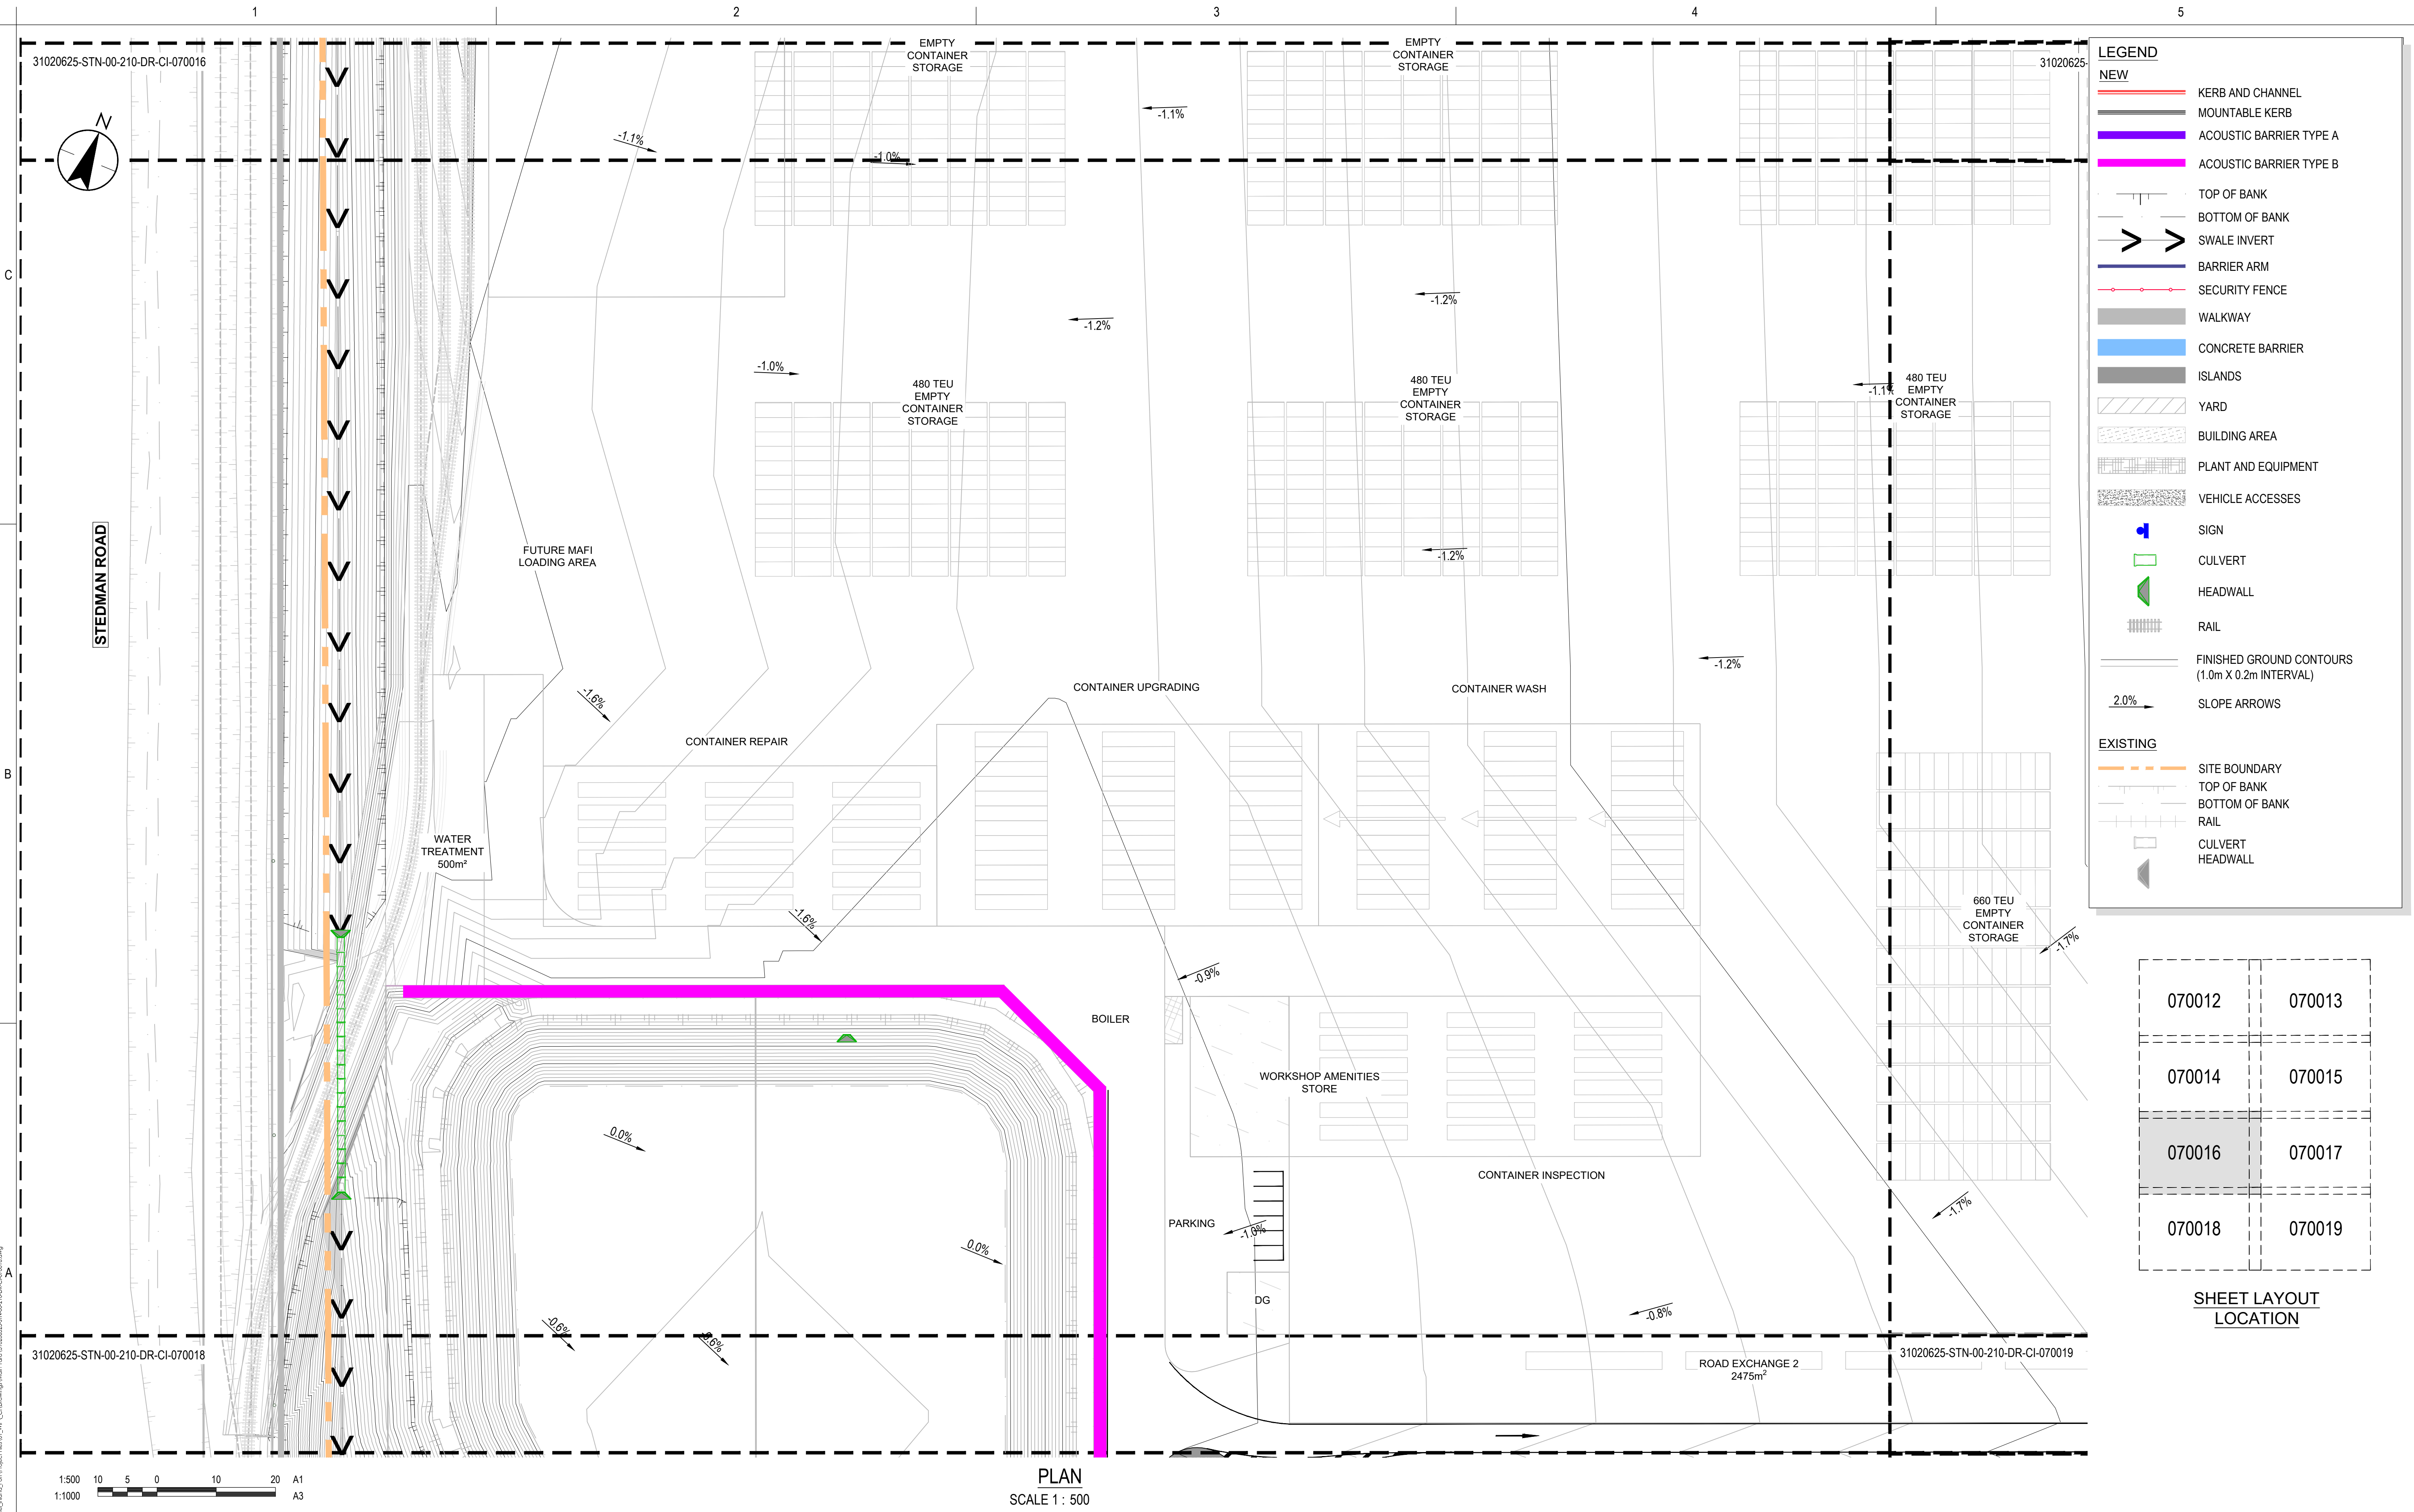

LEGEND

NEW

KERB AND CHANNEL

MOUNTABLE KERB

ACOUSTIC BARRIER TYPE A

ACOUSTIC BARRIER TYPE B

TOP OF BANK

BOTTOM OF BANK

SWALE INVERT

BARRIER ARM

SECURITY FENCE

WALKWAY

CONCRETE BARRIER

ISLANDS

YARD

BUILDING AREA

PLANT AND EQUIPMENT

VEHICLE ACCESSES

SIGN

CULVERT

HEADWALL

RAIL

FINISHED GROUND CONTOURS  
(1.0m X 0.2m INTERVAL)

SLOPE ARROWS

EXISTING

SITE BOUNDARY

TOP OF BANK

BOTTOM OF BANK

RAIL

CULVERT

HEADWALL

|        |        |
|--------|--------|
| 070012 | 070013 |
| 070014 | 070015 |
| 070016 | 070017 |
| 070018 | 070019 |

SHEET LAYOUT  
LOCATION

1:500  
1:1000

A1  
A3

PLAN  
SCALE 1 : 500

Issue Status

A1  
AUTHORISED FOR CONSENT

This document is suitable only for the purpose noted above.  
Use of this document for any other purpose is not permitted.

Coordinate System  
NZGD North Tairāhī Circuit 2000  
Datum  
NZVD 2016

Colour Disclaimer  
This drawing has been documented in colour. This drawing is required to be printed in colour. Failure to do so may result in loss of information. Black and white printing may be used if specific black and white documents have been obtained from Stantec.

Client/Project Logo

Southern Link

LOGISTICS PARK

Client/Project

SOUTHERN LINK PROPERTY Ltd  
SOUTHERN LINK INLAND PORT  
DEVELOPED CONCEPT DESIGN

Maninder Singh  
Drawn

Reuben Orange  
Designed

Andrew Guigley  
Reviewed

Sarah Lloyd  
Approved

2026.04.15  
YYYY.MM.DD

Title

ROADING PLAN  
SHEET 05 OF 08

Project No.  
310206525


Revision  
D

Scale at A1  
1:500

Drawing No.  
310206525-STN-00-210-DR-CI-070016

C:\Users\pavagani.DC\Documents\Stantec Consulting\310206525 STN-00-210-DR-CI-070016.dwg  
Printed Date: 15/04/2025 2:34:34 pm



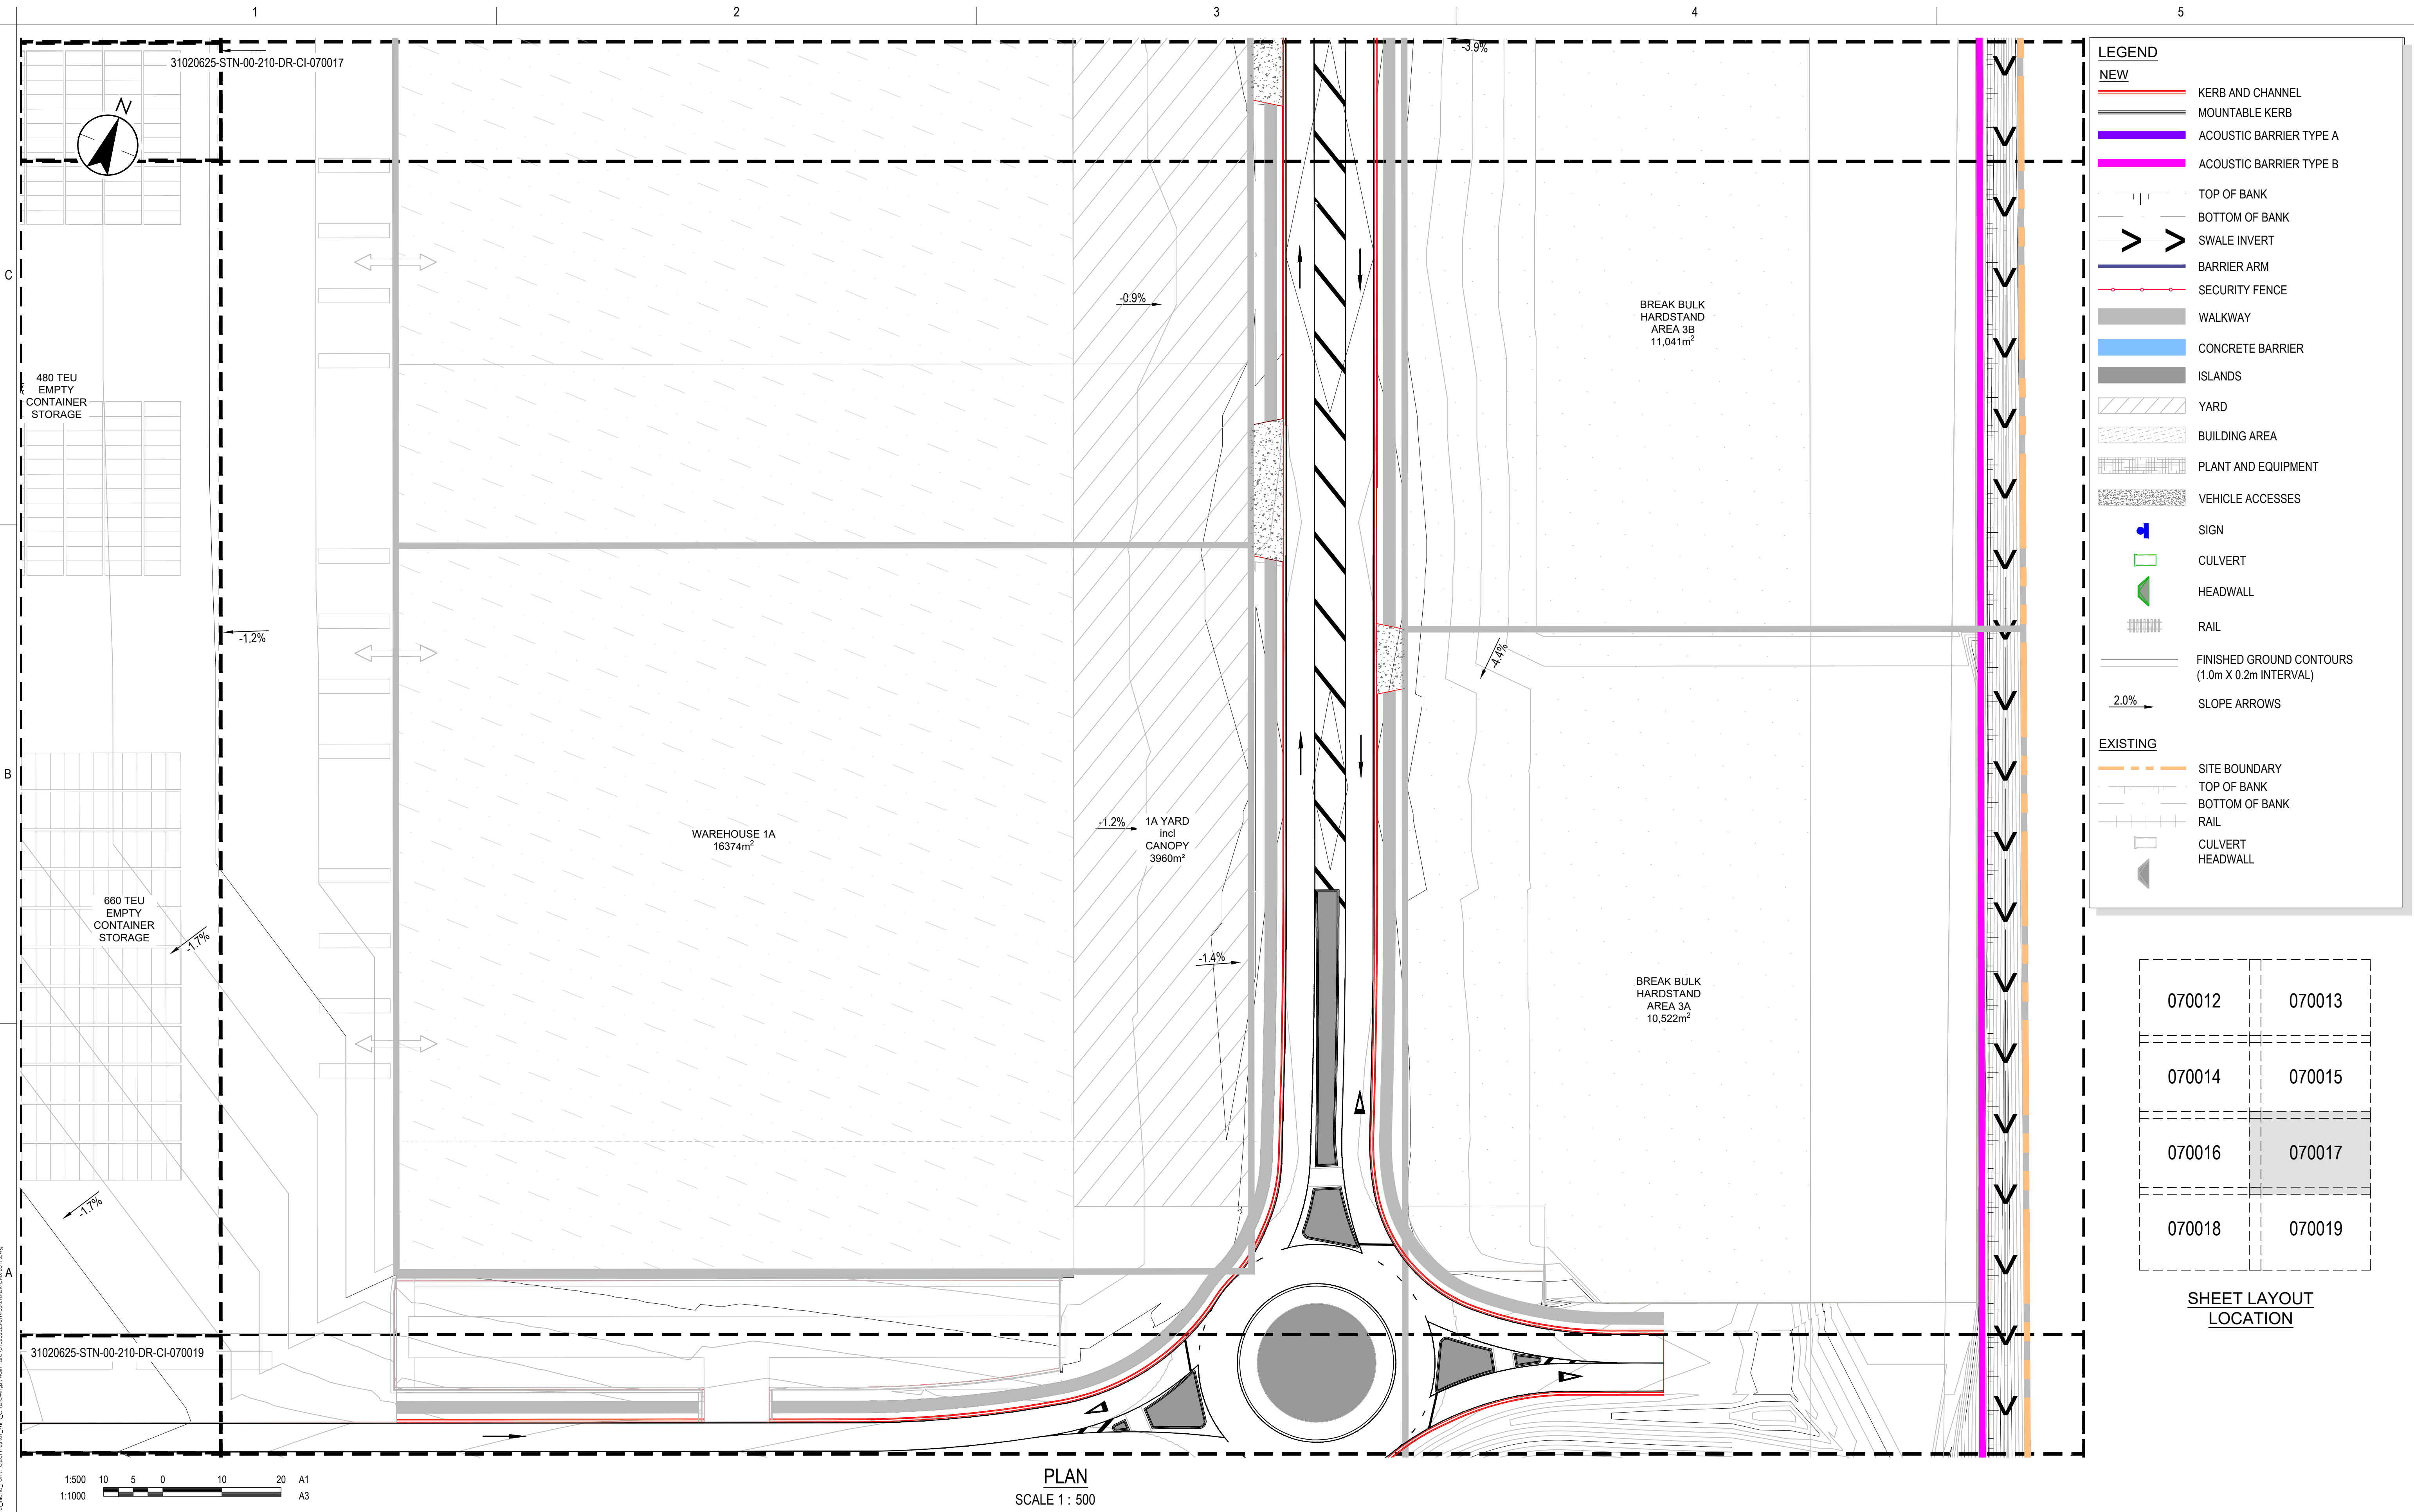

LEGEND

NEW

KERB AND CHANNEL

MOUNTABLE KERB

ACOUSTIC BARRIER TYPE A

ACOUSTIC BARRIER TYPE B

TOP OF BANK

BOTTOM OF BANK

SWALE INVERT

BARRIER ARM

SECURITY FENCE

WALKWAY

CONCRETE BARRIER

ISLANDS

YARD

BUILDING AREA

PLANT AND EQUIPMENT

VEHICLE ACCESSES

SIGN

CULVERT

HEADWALL

RAIL

FINISHED GROUND CONTOURS  
(1.0m X 0.2m INTERVAL)

SLOPE ARROWS

EXISTING

SITE BOUNDARY

TOP OF BANK

BOTTOM OF BANK

RAIL

CULVERT

HEADWALL

|        |        |
|--------|--------|
| 070012 | 070013 |
| 070014 | 070015 |
| 070016 | 070017 |
| 070018 | 070019 |

SHEET LAYOUT  
LOCATION

1:500  
1:1000

10 5 0 10 20  
A1  
A3

PLAN

SCALE 1 : 500

Issue Status

A1

AUTHORISED FOR CONSENT

This document is suitable only for the purpose noted above. Use of this document for any other purpose is not permitted.

Coordinate System

NZGD North Tairāhī Circuit 2000

Datum

NZVD 2016

Colour Disclaimer

This drawing has been documented in colour. This drawing is required to be printed in colour. Failure to do so may result in loss of information. Black and white printing may be used if specific black and white documents have been obtained from Stantec.

Copyright Reserved

The Copyrights to all designs and drawings are the property of Stantec. Reproduction or use for any purpose other than that authorized by Stantec is forbidden. The Contractor shall verify and be responsible for all dimensions. DO NOT scale the drawing - any errors or omissions shall be reported to Stantec without delay.

Client/Project Logo

Southern Link

LOGISTICS PARK

Client/Project

SOUTHERN LINK PROPERTY Ltd

SOUTHERN LINK INLAND PORT

DEVELOPED CONCEPT DESIGN

Maninder Singh  
Drawn

Reuben Orange  
Designed

Andrew Guigley  
Reviewed

Sarah Lloyd  
Approved

2026.04.15  
YYYY.MM.DD

Title

ROADING PLAN

SHEET 06 OF 08

Project No.

310206525

Scale at A1

1:500

Revision

D

Drawing No.


310206525-STN-00-210-DR-CI-070017

C:\Users\mangaraj.DC\Documents\Projects\310206525\_Southern Link Inland Port\Project\Map\CI\070017\_A1.dwg  
Printed Date: 15/04/2025 2:42:29 pm







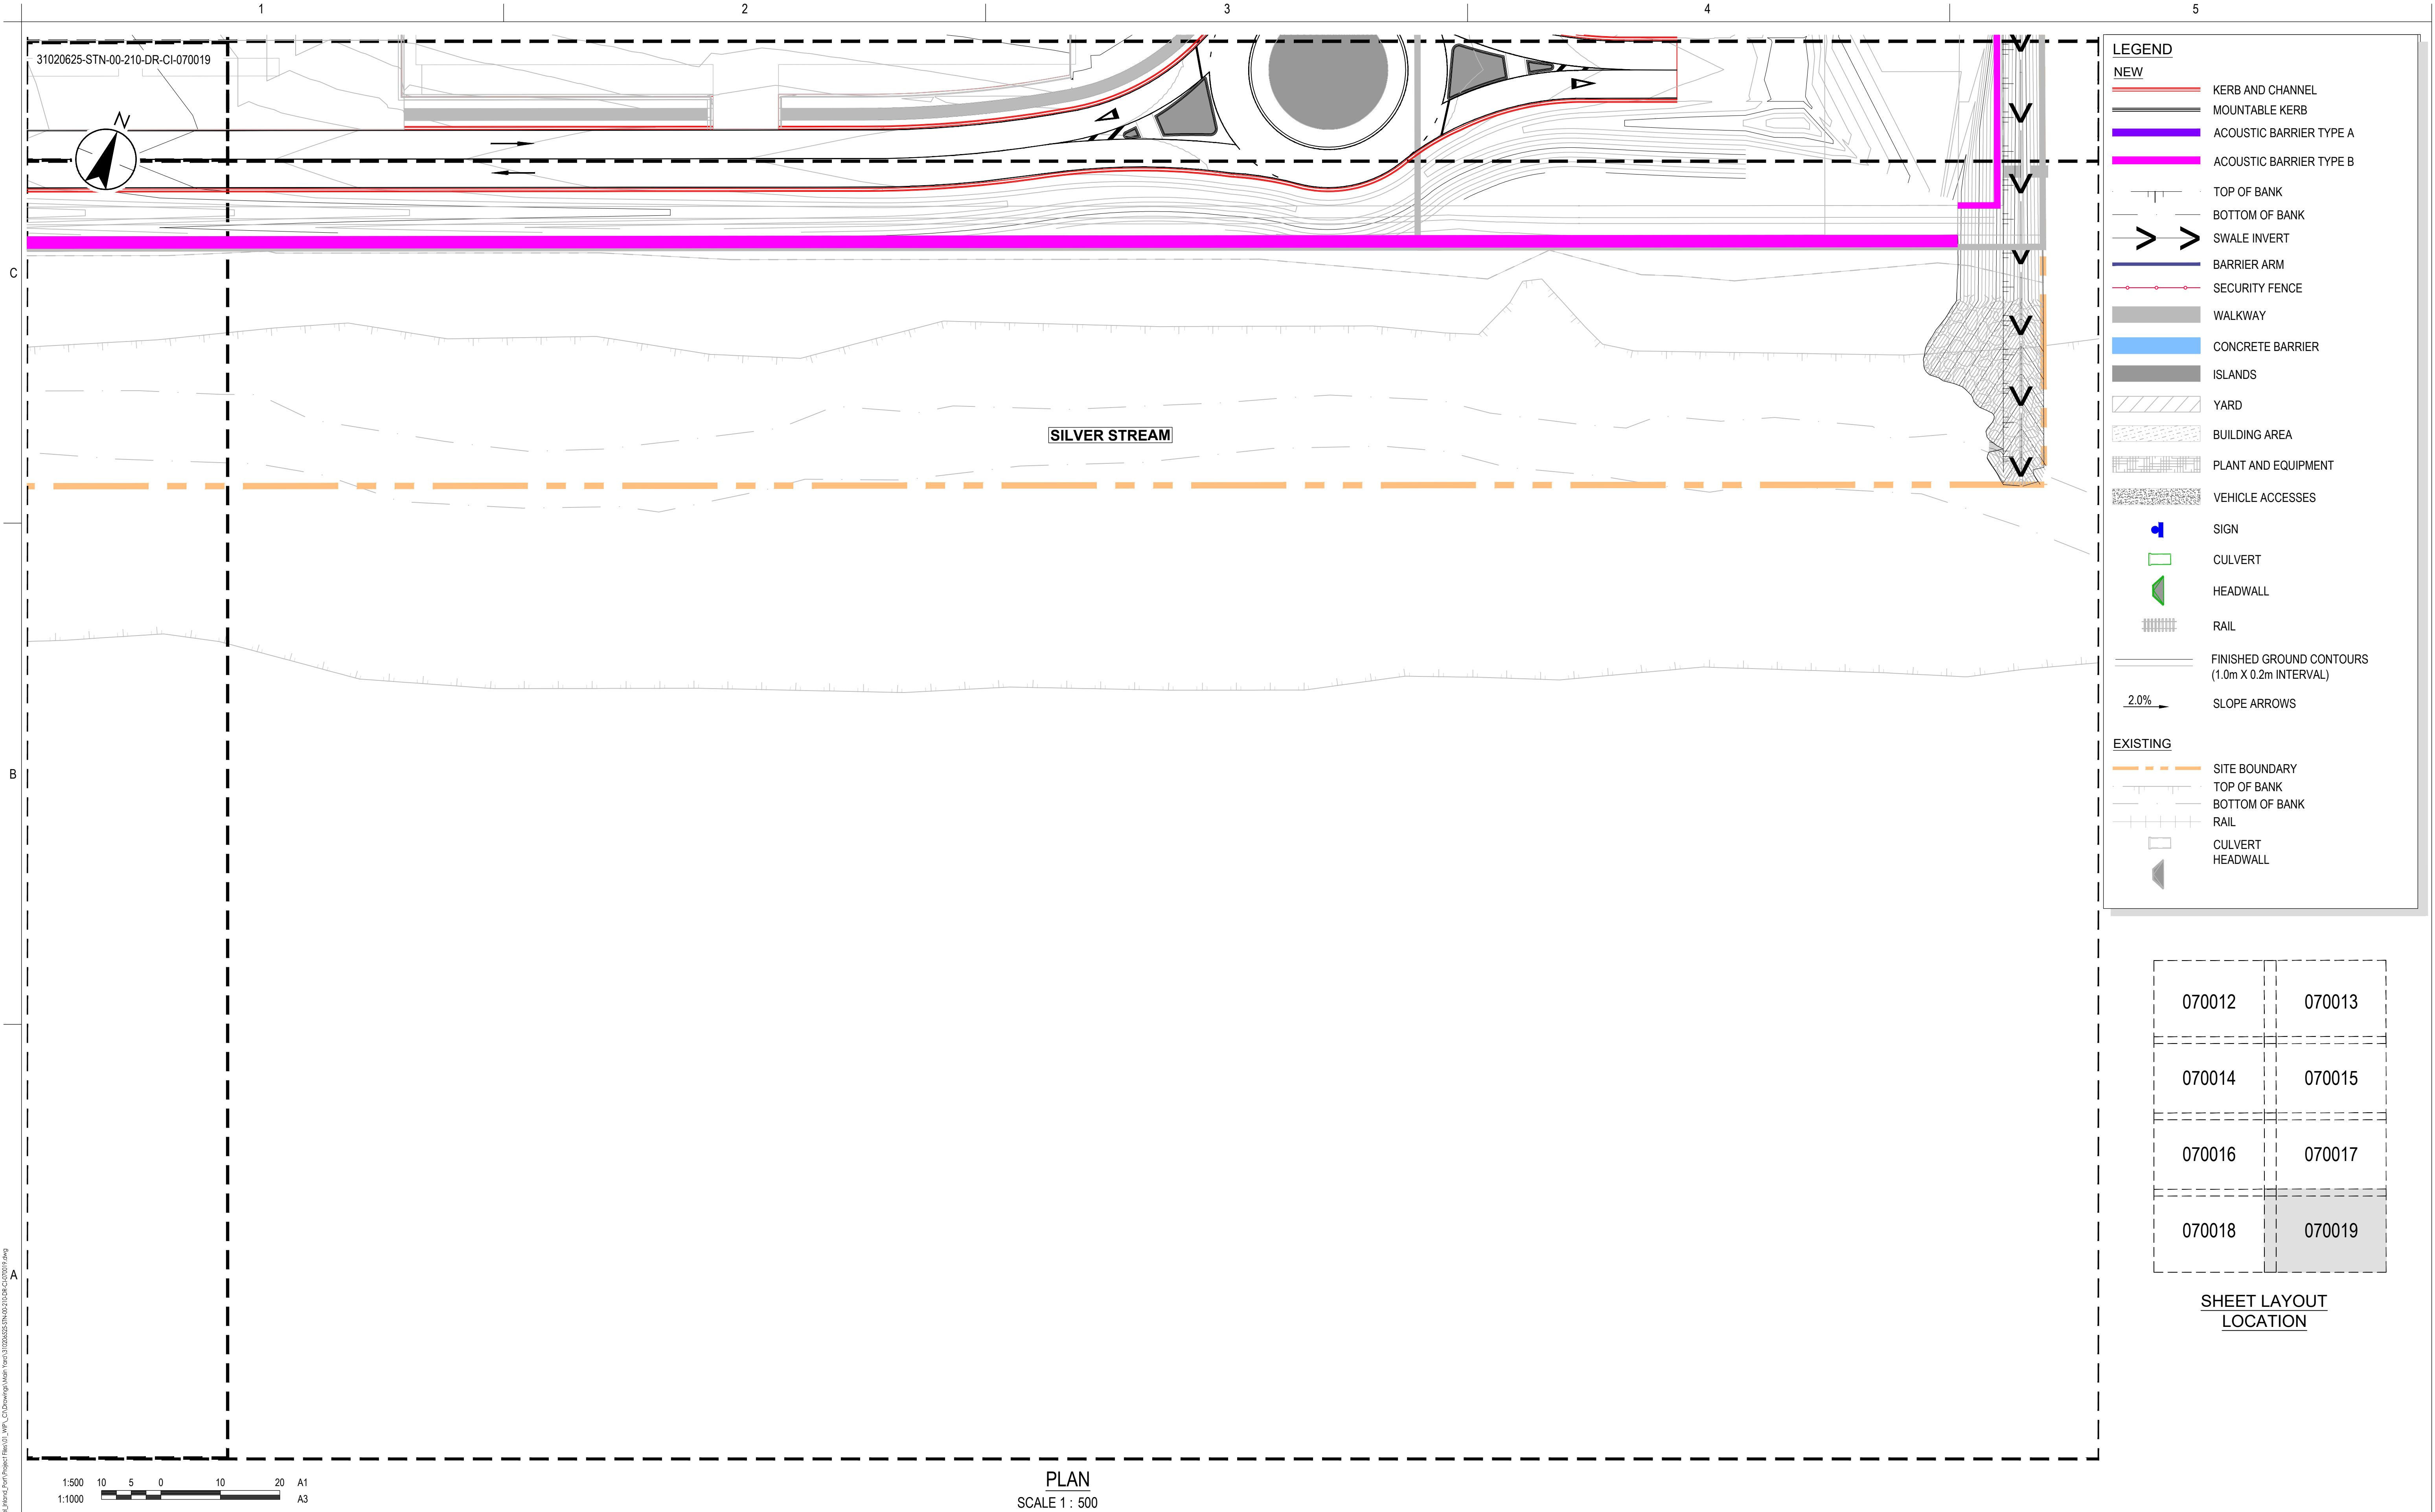

LEGEND

NEW

KERB AND CHANNEL

MOUNTABLE KERB

ACOUSTIC BARRIER TYPE A

ACOUSTIC BARRIER TYPE B

TOP OF BANK

BOTTOM OF BANK

SWALE INVERT

BARRIER ARM

SECURITY FENCE

WALKWAY

CONCRETE BARRIER

ISLANDS

YARD

BUILDING AREA

PLANT AND EQUIPMENT

VEHICLE ACCESSES

SIGN

CULVERT

HEADWALL

RAIL

FINISHED GROUND CONTOURS  
(1.0m X 0.2m INTERVAL)

2.0%  
SLOPE ARROWS

EXISTING

 SITE BOUNDARY TOP OF BANK BOTTOM OF BANK RAIL CULVERT HEADWALL

|        |        |
|--------|--------|
| 070012 | 070013 |
| 070014 | 070015 |
| 070016 | 070017 |
| 070018 | 070019 |

SHEET LAYOUT  
LOCATION

C:\Users\pang\OneDrive\Documents\310206525-Southern Link Property Ltd\310206525-STN-00-210-DR-CI-070019.dwg  
Printed: 08/04/2025 14:25:18  
Revision: 0

1:500 10 5 0 10 20 A1  
1:1000 A3

PLAN  
SCALE 1 : 500

|                 |                           |    |      |            |
|-----------------|---------------------------|----|------|------------|
| D               | UPDATED ISSUE FOR CONSENT | RO | FZ   | 26.04.15   |
| C               | ISSUED FOR CONSENT        | BG | SL   | 26.02.20   |
| B               | ISSUED FOR CONCEPT DESIGN | BG | SL   | 26.02.05   |
| A               | ISSUED FOR CONCEPT DESIGN | MS | FZ   | 25.12.19   |
| Issued/Revision |                           | By | Appd | YYYY.MM.DD |

Issue Status  
**A1  
AUTHORISED FOR CONSENT**

This document is suitable only for the purpose noted above.  
Use of this document for any other purpose is not permitted.

Coordinate System  
NZGD North Tairāhī Circuit 2000  
Datum  
NZVD 2016

Colour Disclaimer

This drawing has been documented in colour. This drawing is required to be printed in colour. Failure to do so may result in loss of information. Black and white printing may be used if specific black and white documents have been obtained from Stantec.



Copyright Reserved

The Copyrights to all designs and drawings are the property of Stantec. Reproduction or use for any purpose other than that authorised by Stantec is forbidden.  
The Contractor shall verify and be responsible for all dimensions. DO NOT scale the drawing - any errors or omissions shall be reported to Stantec without delay.

Client/Project Logo



Client/Project  
SOUTHERN LINK PROPERTY Ltd  
SOUTHERN LINK INLAND PORT  
DEVELOPED CONCEPT DESIGN

|                |               |                |             |            |
|----------------|---------------|----------------|-------------|------------|
| Maninder Singh | Reuben Orange | Andrew Guigley | Sarah Lloyd | 2026.04.15 |
| Drawn          | Designed      | Reviewed       | Approved    | YYYY.MM.DD |

Title  
ROADING PLAN  
SHEET 08 OF 08

Project No.  
310206525

Scale at A1  
1:500

Revision  
**D**  
Drawing No.  
**310206525-STN-00-210-DR-CI-070019**









SECTION  
SCALE 1 : 50


A  
070050



SECTION B  
SCALE 1 : 100  
070050



SECTION C  
SCALE 1 : 50  
070050

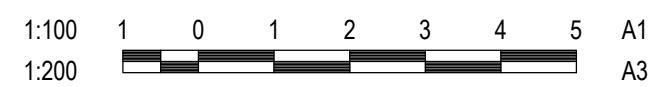

|             |                                   |                                                  |
|-------------|-----------------------------------|--------------------------------------------------|
| Title       |                                   | TYPICAL ROADING CROSS SECTIONS<br>SHEET 01 OF 02 |
| Project No. |                                   | Scale at A1                                      |
| 310206525   |                                   | AS SHOWN                                         |
| Revision    | Drawing No.                       |                                                  |
| D           | 310206525-STN-00-210-DR-C1-070051 |                                                  |






TYPICAL SECTION - MAIN INTERNAL ROAD  
SCALE 1 : 50

TYPICAL SECTION - MINOR INTERNAL ROAD  
SCALE 1 : 50





 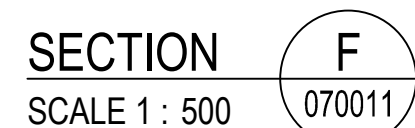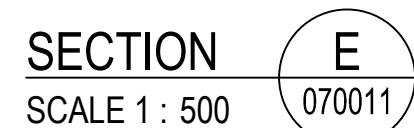


|                 |                           |    |      |            |
|-----------------|---------------------------|----|------|------------|
|                 |                           |    |      |            |
|                 |                           |    |      |            |
| D               | UPDATED ISSUE FOR CONSENT | RO | FZ   | 26.04.15   |
| C               | ISSUED FOR CONSENT        | BG | SL   | 26.02.20   |
| B               | ISSUED FOR CONCEPT DESIGN | BG | SL   | 26.02.05   |
| A               | ISSUED FOR CONCEPT DESIGN | MS | FZ   | 25.12.19   |
| Issued/Revision |                           | By | Appd | YYYY.MM.DD |

This document is suitable only for the purpose noted above.  
Use of this document for any other purpose is not permitted.

### Colour Disclaimer

This drawing has been documented in colour. This drawing is required to be printed in colour. Failure to do so may result in loss of information. Black and white printing may be used if specific black and white documents have been obtained from Stantec.

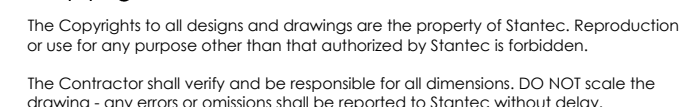


**Southern  
Link**  
LOGISTICS PARK

|                       |                      |                       |                    |                   |
|-----------------------|----------------------|-----------------------|--------------------|-------------------|
| <u>Maninder Singh</u> | <u>Reuben Orange</u> | <u>Andrew Quigley</u> | <u>Sarah Lloyd</u> | <u>2026.04.15</u> |
| Drawn                 | Designed             | Reviewed              | Approved           | YYYY.MM.DD        |

Drawing No.  
**310206525-STN-00-210-DR-CI-070053**




A

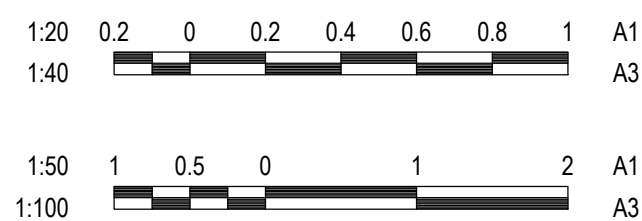

|          |                                   |
|----------|-----------------------------------|
| Revision | Drawing No.                       |
| D        | 310206525-STN-00-210-DR-CI-070054 |



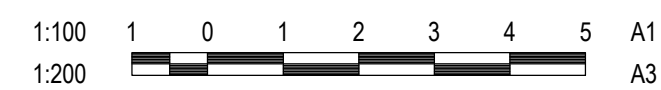


|             |                                   |                                                         |
|-------------|-----------------------------------|---------------------------------------------------------|
| Title       |                                   | TYPICAL CROSS SECTIONS<br>RAIL SIDING AND<br>WEST SWALE |
| Project No. | Scale at A1                       |                                                         |
| 310206525   | AS SHOWN                          |                                                         |
| Revision    | Drawing No.                       |                                                         |
| D           | 310206525-STN-00-210-DR-CI-070055 |                                                         |








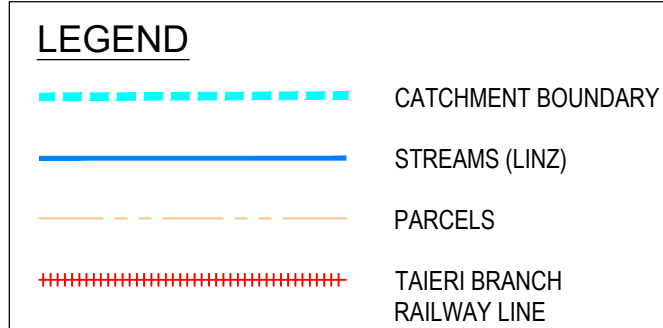



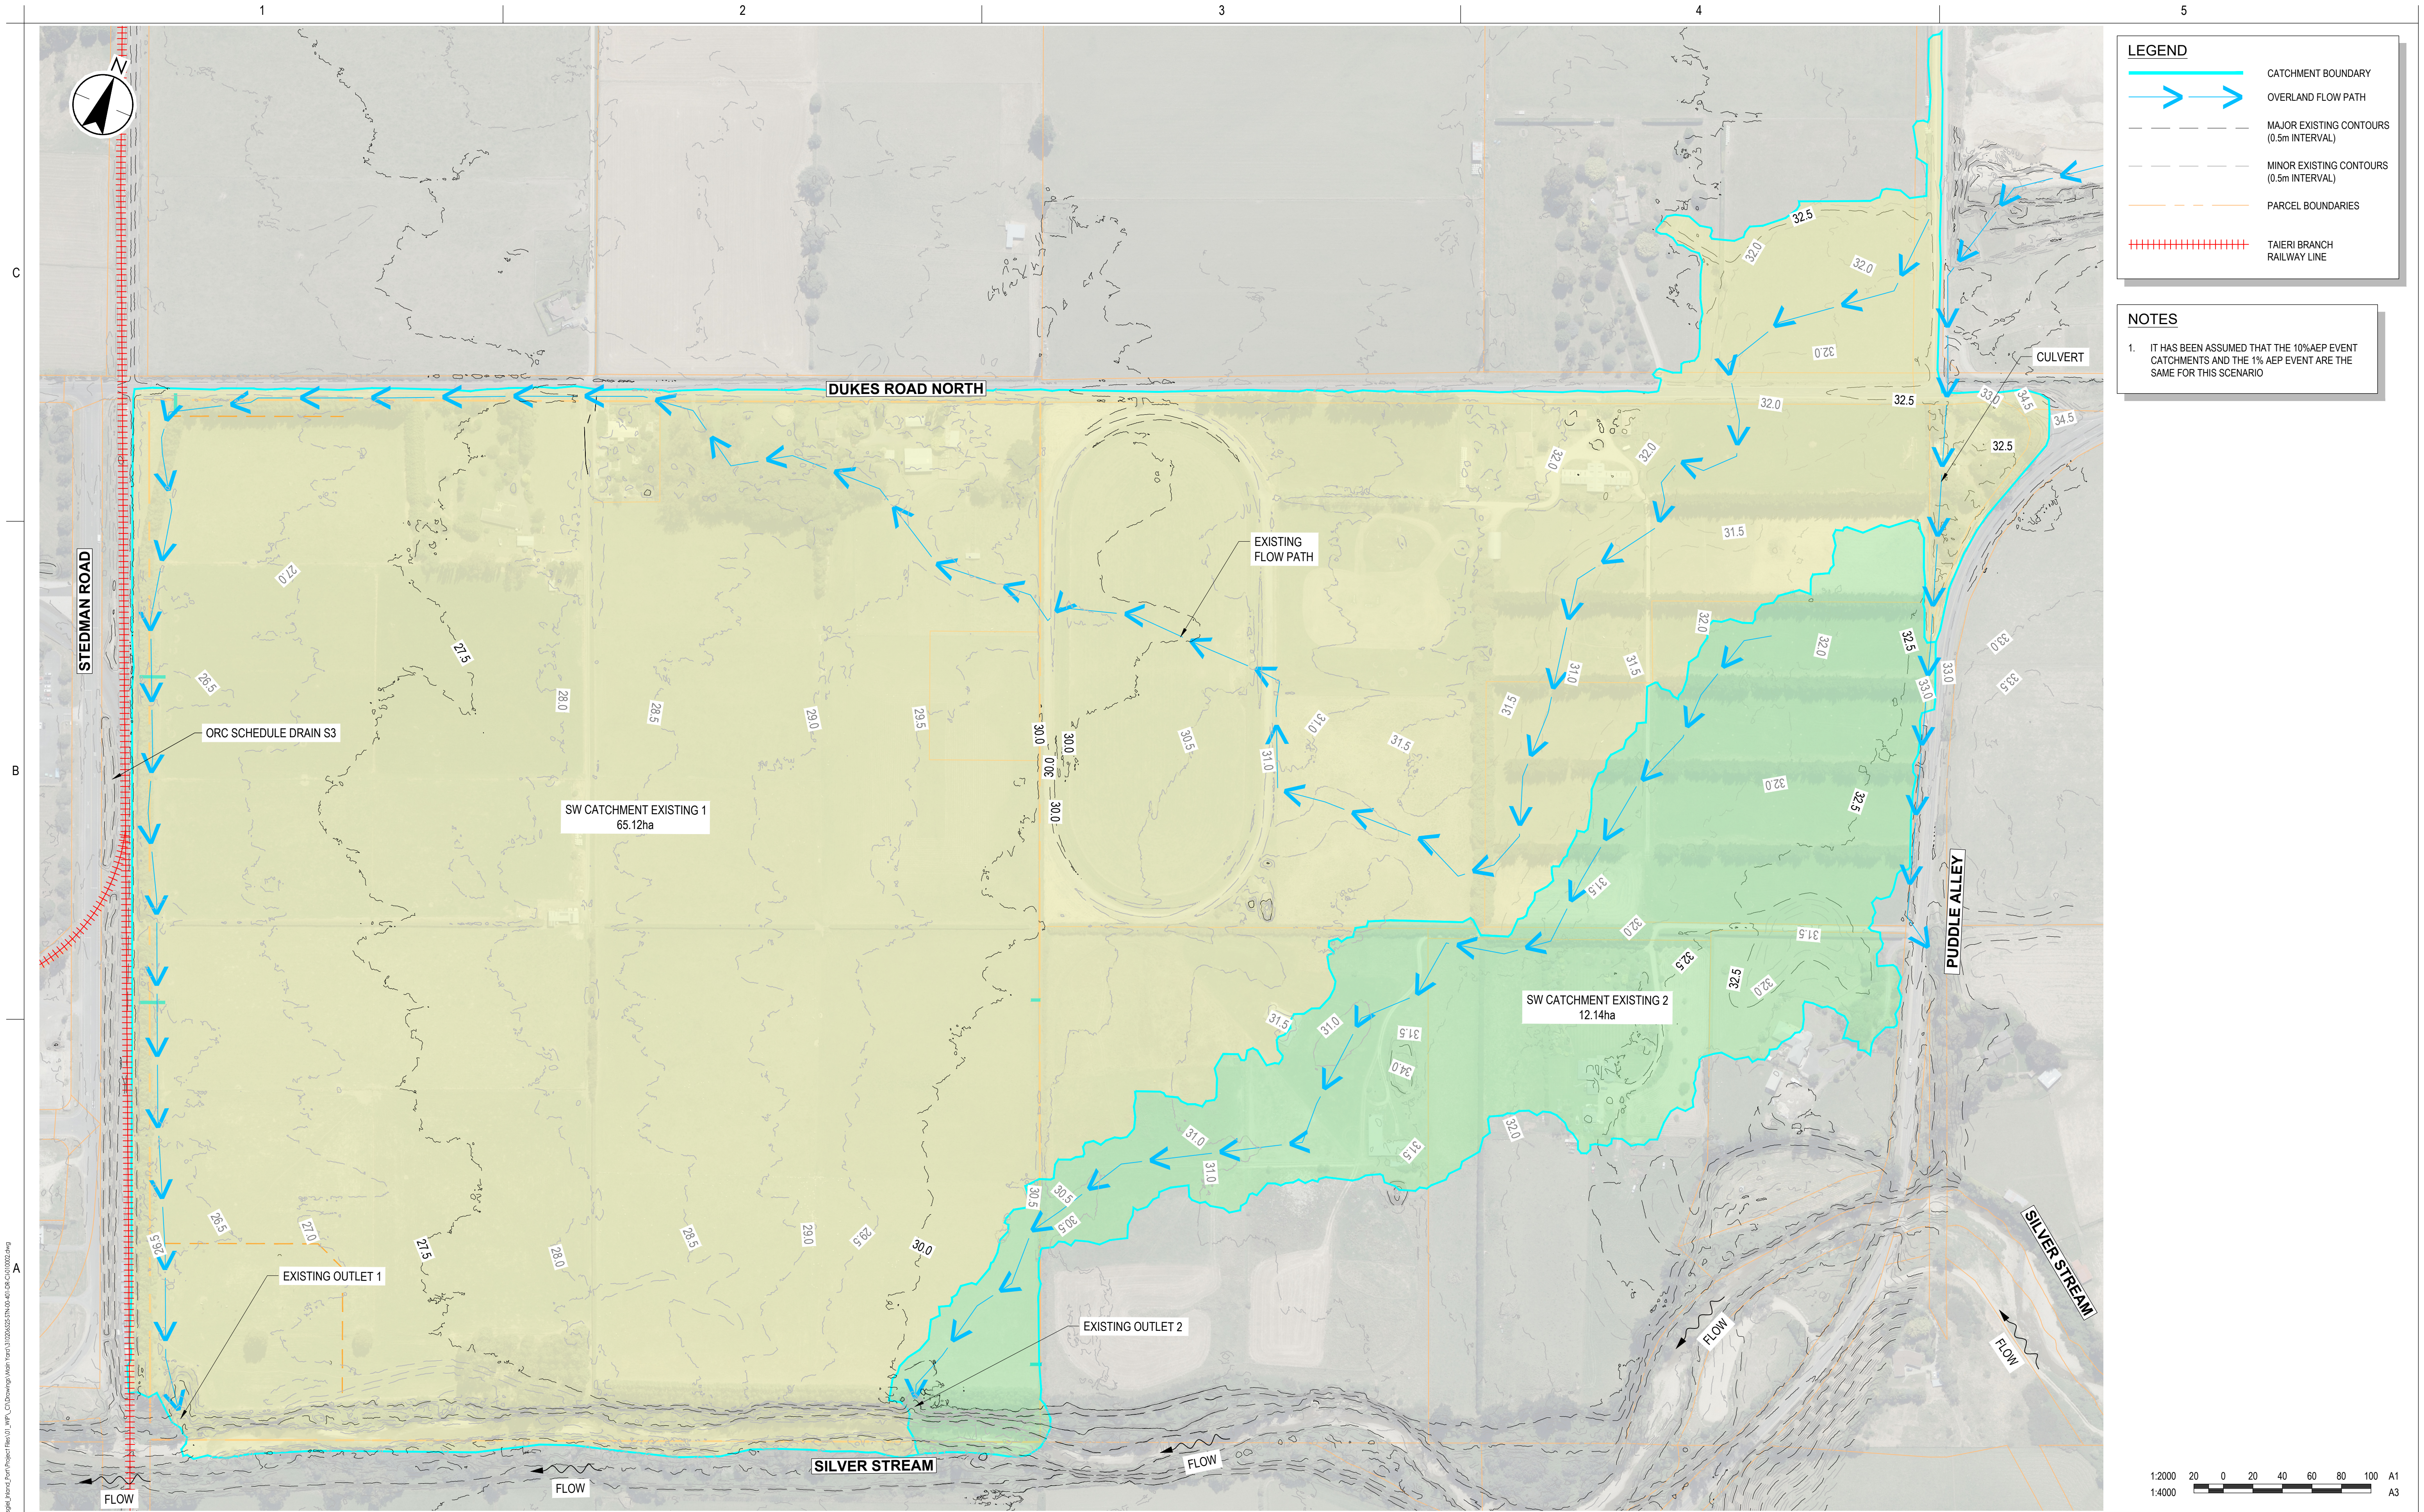

Issue Status

**A1**

**AUTHORISED FOR CONSENT**

This document is suitable only for the purpose noted above.

Use of this document for any other purpose is not permitted.

Coordinate System

NZGD North Taieri Circuit 2000

Datum

NZVD 2016

Colour Disclaimer

This drawing has been documented in colour. This drawing is required to be printed in colour. Failure to do so may result in loss of information. Black and white printing may be used if specific black and white documents have been obtained from Stantec.

Client/Project Logo

Client/Project

SOUTHERN LINK PROPERTY Ltd

SOUTHERN LINK INLAND PORT

DEVELOPED CONCEPT DESIGN

Client/Project

SOUTHERN LINK PROPERTY Ltd

SOUTHERN LINK INLAND PORT

DEVELOPED CONCEPT DESIGN

Maninder Singh

Ben Martin

Nick Keenan

Sarah Lloyd

2026.04.15

YYYY.MM.DD

Project No.

310206525

Scale at A1

1:2000

Revision


**D**

Drawing No.

**310206525-STN-00-401-DR-CI-010002**

ORIGINAL SHEET - ISO A1



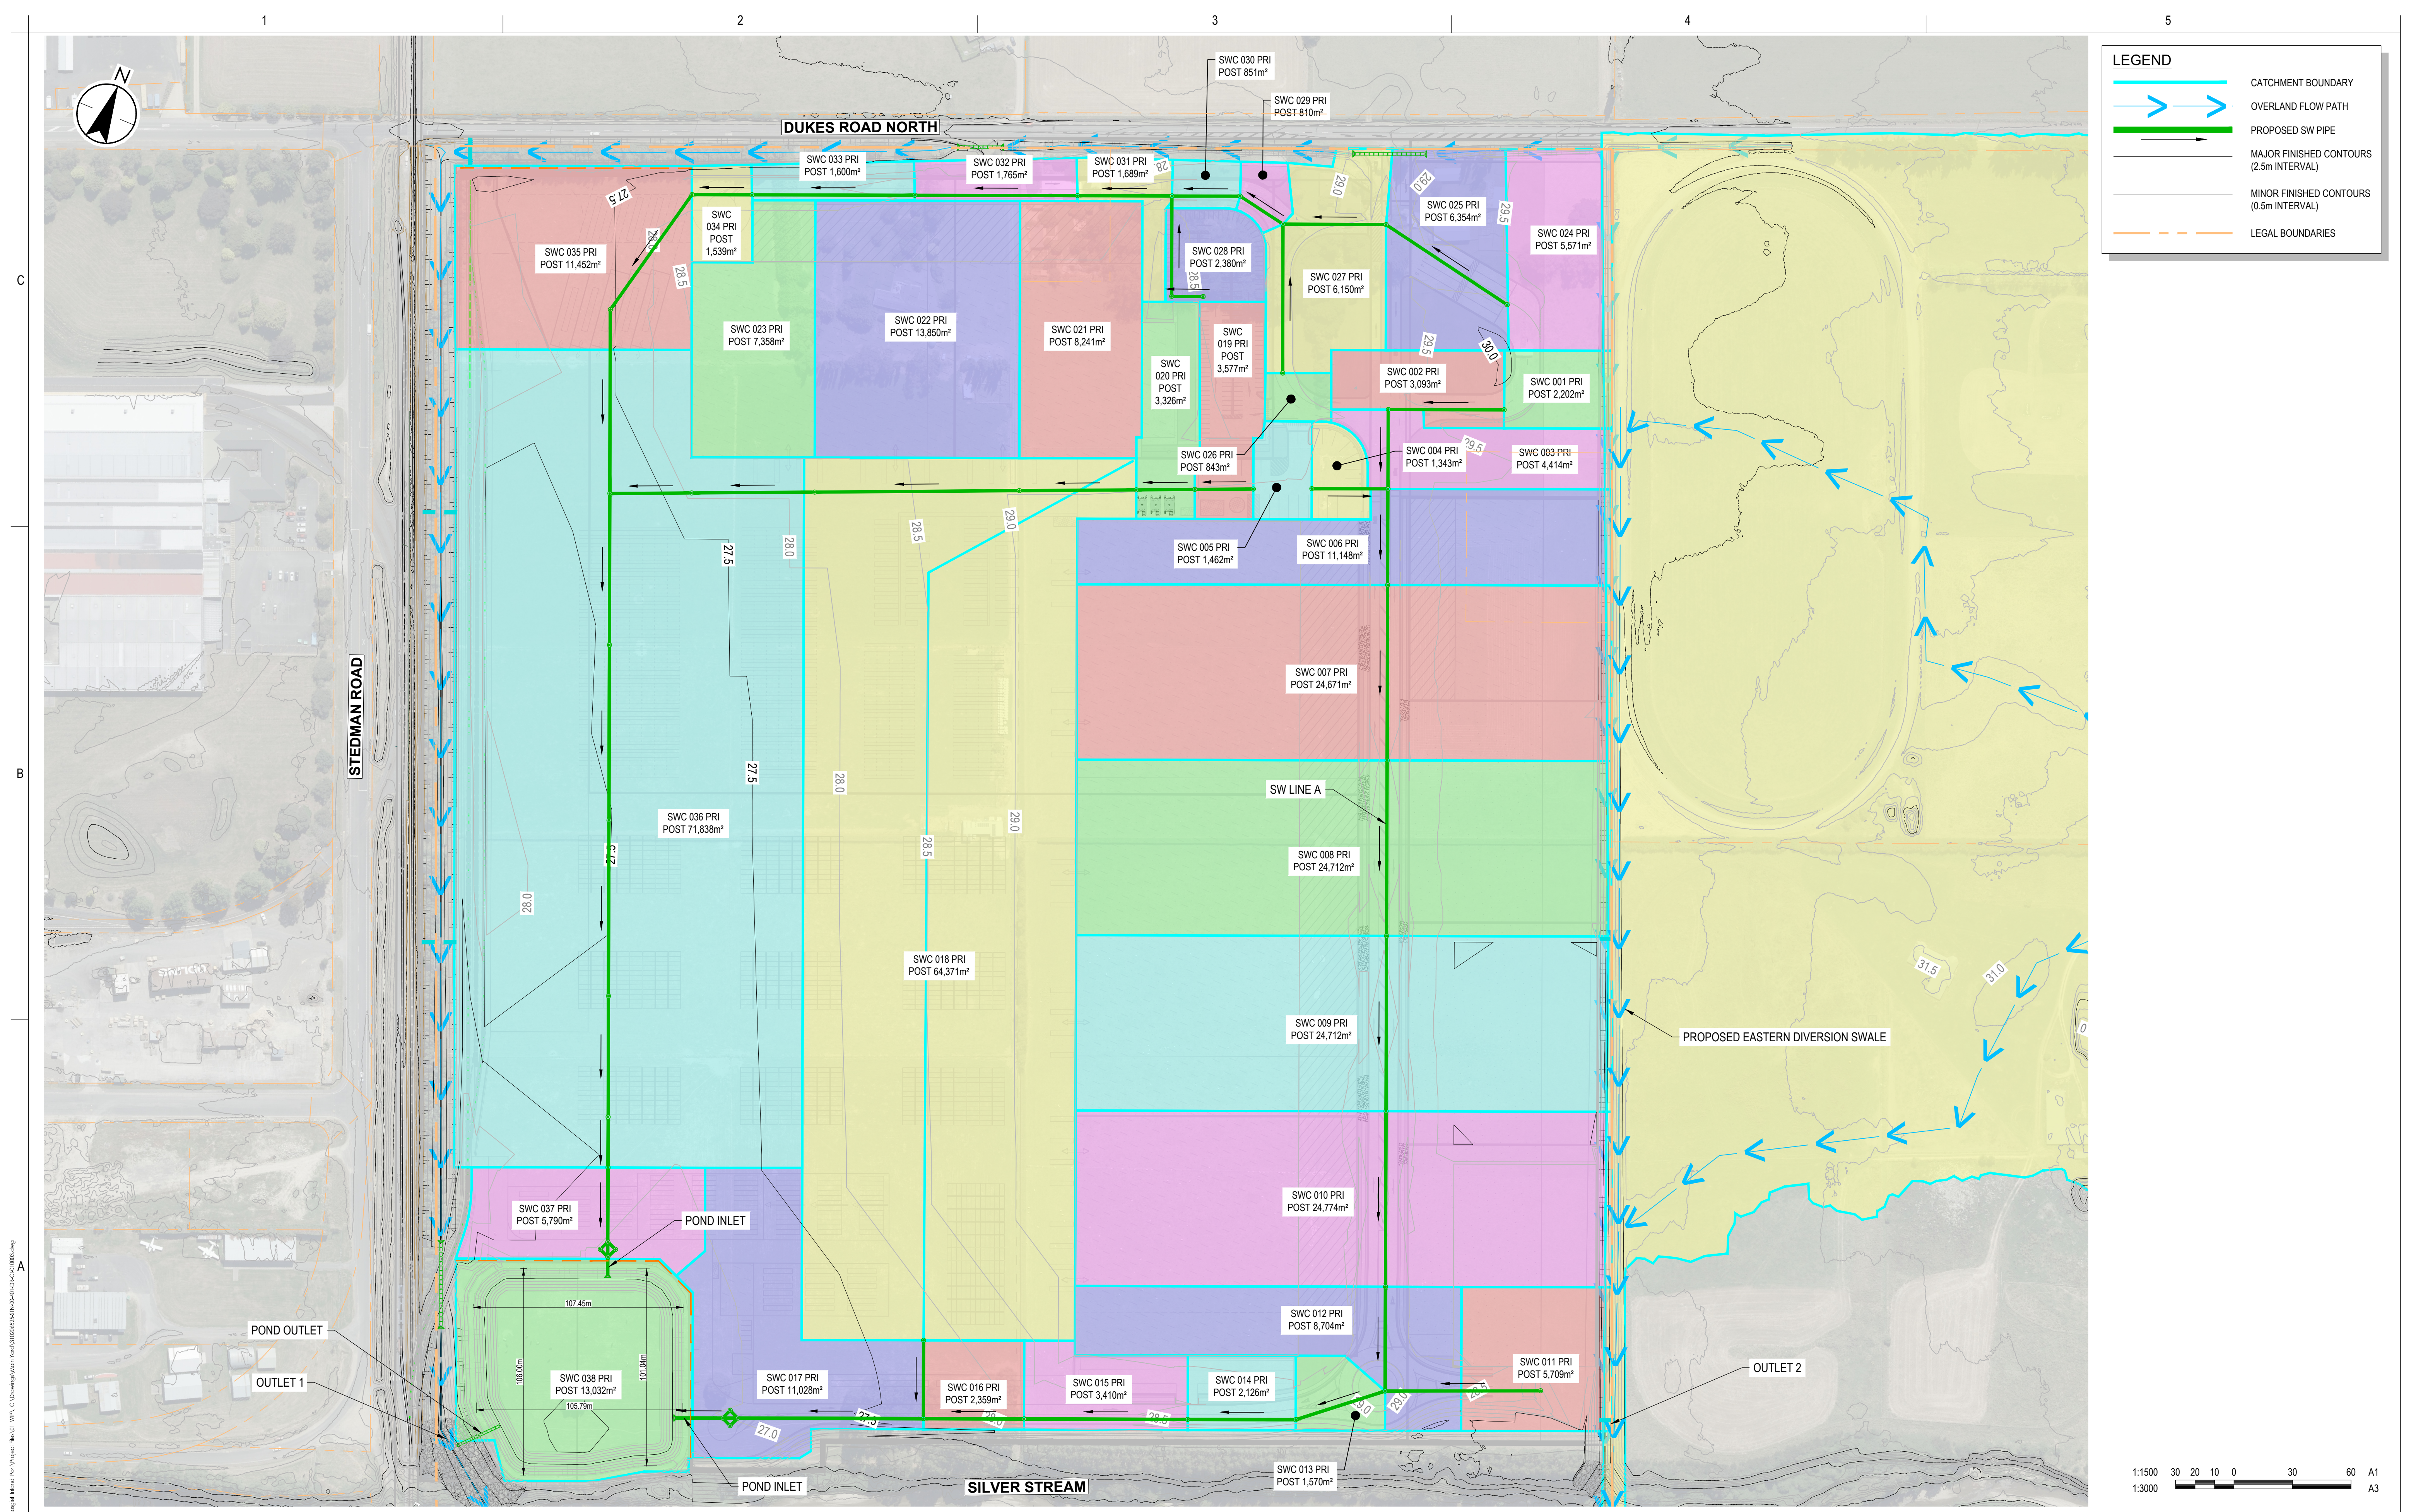

Issue Status

**A1**

**AUTHORISED FOR CONSENT**

This document is suitable only for the purpose noted above.

Use of this document for any other purpose is not permitted.

Coordinate System

NZGD North Tairāhiti Circuit 2000

Datum

NZVD 2016

Colour Disclaimer

This drawing has been documented in colour. This drawing is required to be printed in colour. Failure to do so may result in loss of information. Black and white printing may be used if specific black and white documents have been obtained from Stantec.

Client/Project Logo

Stantec

Copyright Reserved

The Copyrights to all designs and drawings are the property of Stantec. Reproduction or use for any purpose other than that authorized by Stantec is forbidden.

The Contractor shall verify and be responsible for all dimensions. DO NOT scale the drawing - any errors or omissions shall be reported to Stantec without delay.

Client/Project

SOUTHERN LINK PROPERTY Ltd

SOUTHERN LINK INLAND PORT

DEVELOPED CONCEPT DESIGN

Maninder Singh

Ben Martin

Nick Keenan

Sarah Lloyd

2026.04.15

XXXX.MM.DD

Drawn

Designed

Reviewed

Approved

Title

STORMWATER CATCHMENTS

POST - DEVELOPMENT SECONDARY

Project No.

310206525

Scale at A1

1:1500

Revision

**D**

Drawing No.

**310206525-STN-00-401-DR-CI-010003**

C:\Users\mangar\Documents\Projects\310206525\_Mangar\Inland\_Port\Project\Map\CI-010003.dwg

Printed Date: 15/04/2025 2:41:33 PM

ORIGINAL SHEET - SD A1