

Appendix I HG Proposed Plans

HG's Drawings (DRAFT FOR INFORMATION ONLY):

•	A2001228.00-HG-S1-SK-C-036 & -036A to -036C	PROPOSED AND EXISTING CONTOURS [Rev A, 05.2026]
•	A2515591.00 HG-S1-SK-C-037	CUT/FILL VOLUME [Rev A, 25.05.2026]
•	A2515591.00 HG-S1-SK-C-078 & -078A to -078J	RETAINING WALL PLAN [Rev A, 25.05.2026]
•	A2515591.00-2700 to -2707	RETAINING WALL LONGSECTION [Rev A, 25.05.2026]
•	A2515591.00 HG-S-1-SK-C-076 & -076A to -076F	COASTAL AREA STORMWATER PLAN [Rev A, 25.05.2026]



NOTES:

1. ALL WORKS AND MATERIALS ARE TO COMPLY WITH AUCKLAND COUNCIL ENGINEERING STANDARDS.

LEGEND:



A	FOR INFORMATION	PZS	05.202
REF	REVISIONS	BY	DAT

AUCKLAND OFFICE
Level 4, 96 St. Georges Bay Road
Parnell, Auckland 1052
T +64 9 917 5000
W www.harrisongrrierson.com

PROJECT:

BEACHLANDS
FAST TRACK CONSENT PACKAGE
BEACHLANDS SOUTH, AUCKLAND

TITLE:	
--------	--

PROPOSED AND EXISTING CONTOURS

ORIGINATOR: PZS	DATE: 02.2026	SIGNED:	PLOT BY:
DRAWN: PZS	DATE: 02.2026	SIGNED:	PLOT DATE: 25.05.
CHECKED: CJM	DATE: 02.2026	SIGNED:	SURVEY BY:
APPROVED: CJM	DATE: 02.2026	SIGNED:	SURVEY DATE:


ISSUE STATUS:

FOR INFORMATION

PROJECT No: A2001228.00	SCALES: A1 1:2000 A3 1:4000	At
DRAWING No: A2001228.00-HG-S1-SK-C-036		REV A

DRAFT ONLY

REFER TO APPROVED MASTER DRAWINGS FOR ORIGINAL SIGNATURES File: LATE C:\AUTODESK\ACCDOS\ACCDOS\HARRISON GRIERSON US\BEACHLANDS SOUTH FAST TRACK CONSENT\PROJECT FILES\01 DESIGN\02 CIVIL\05 SKETCHES\SK036-PROPOSED AND EXISTING CONTOURS.DWG

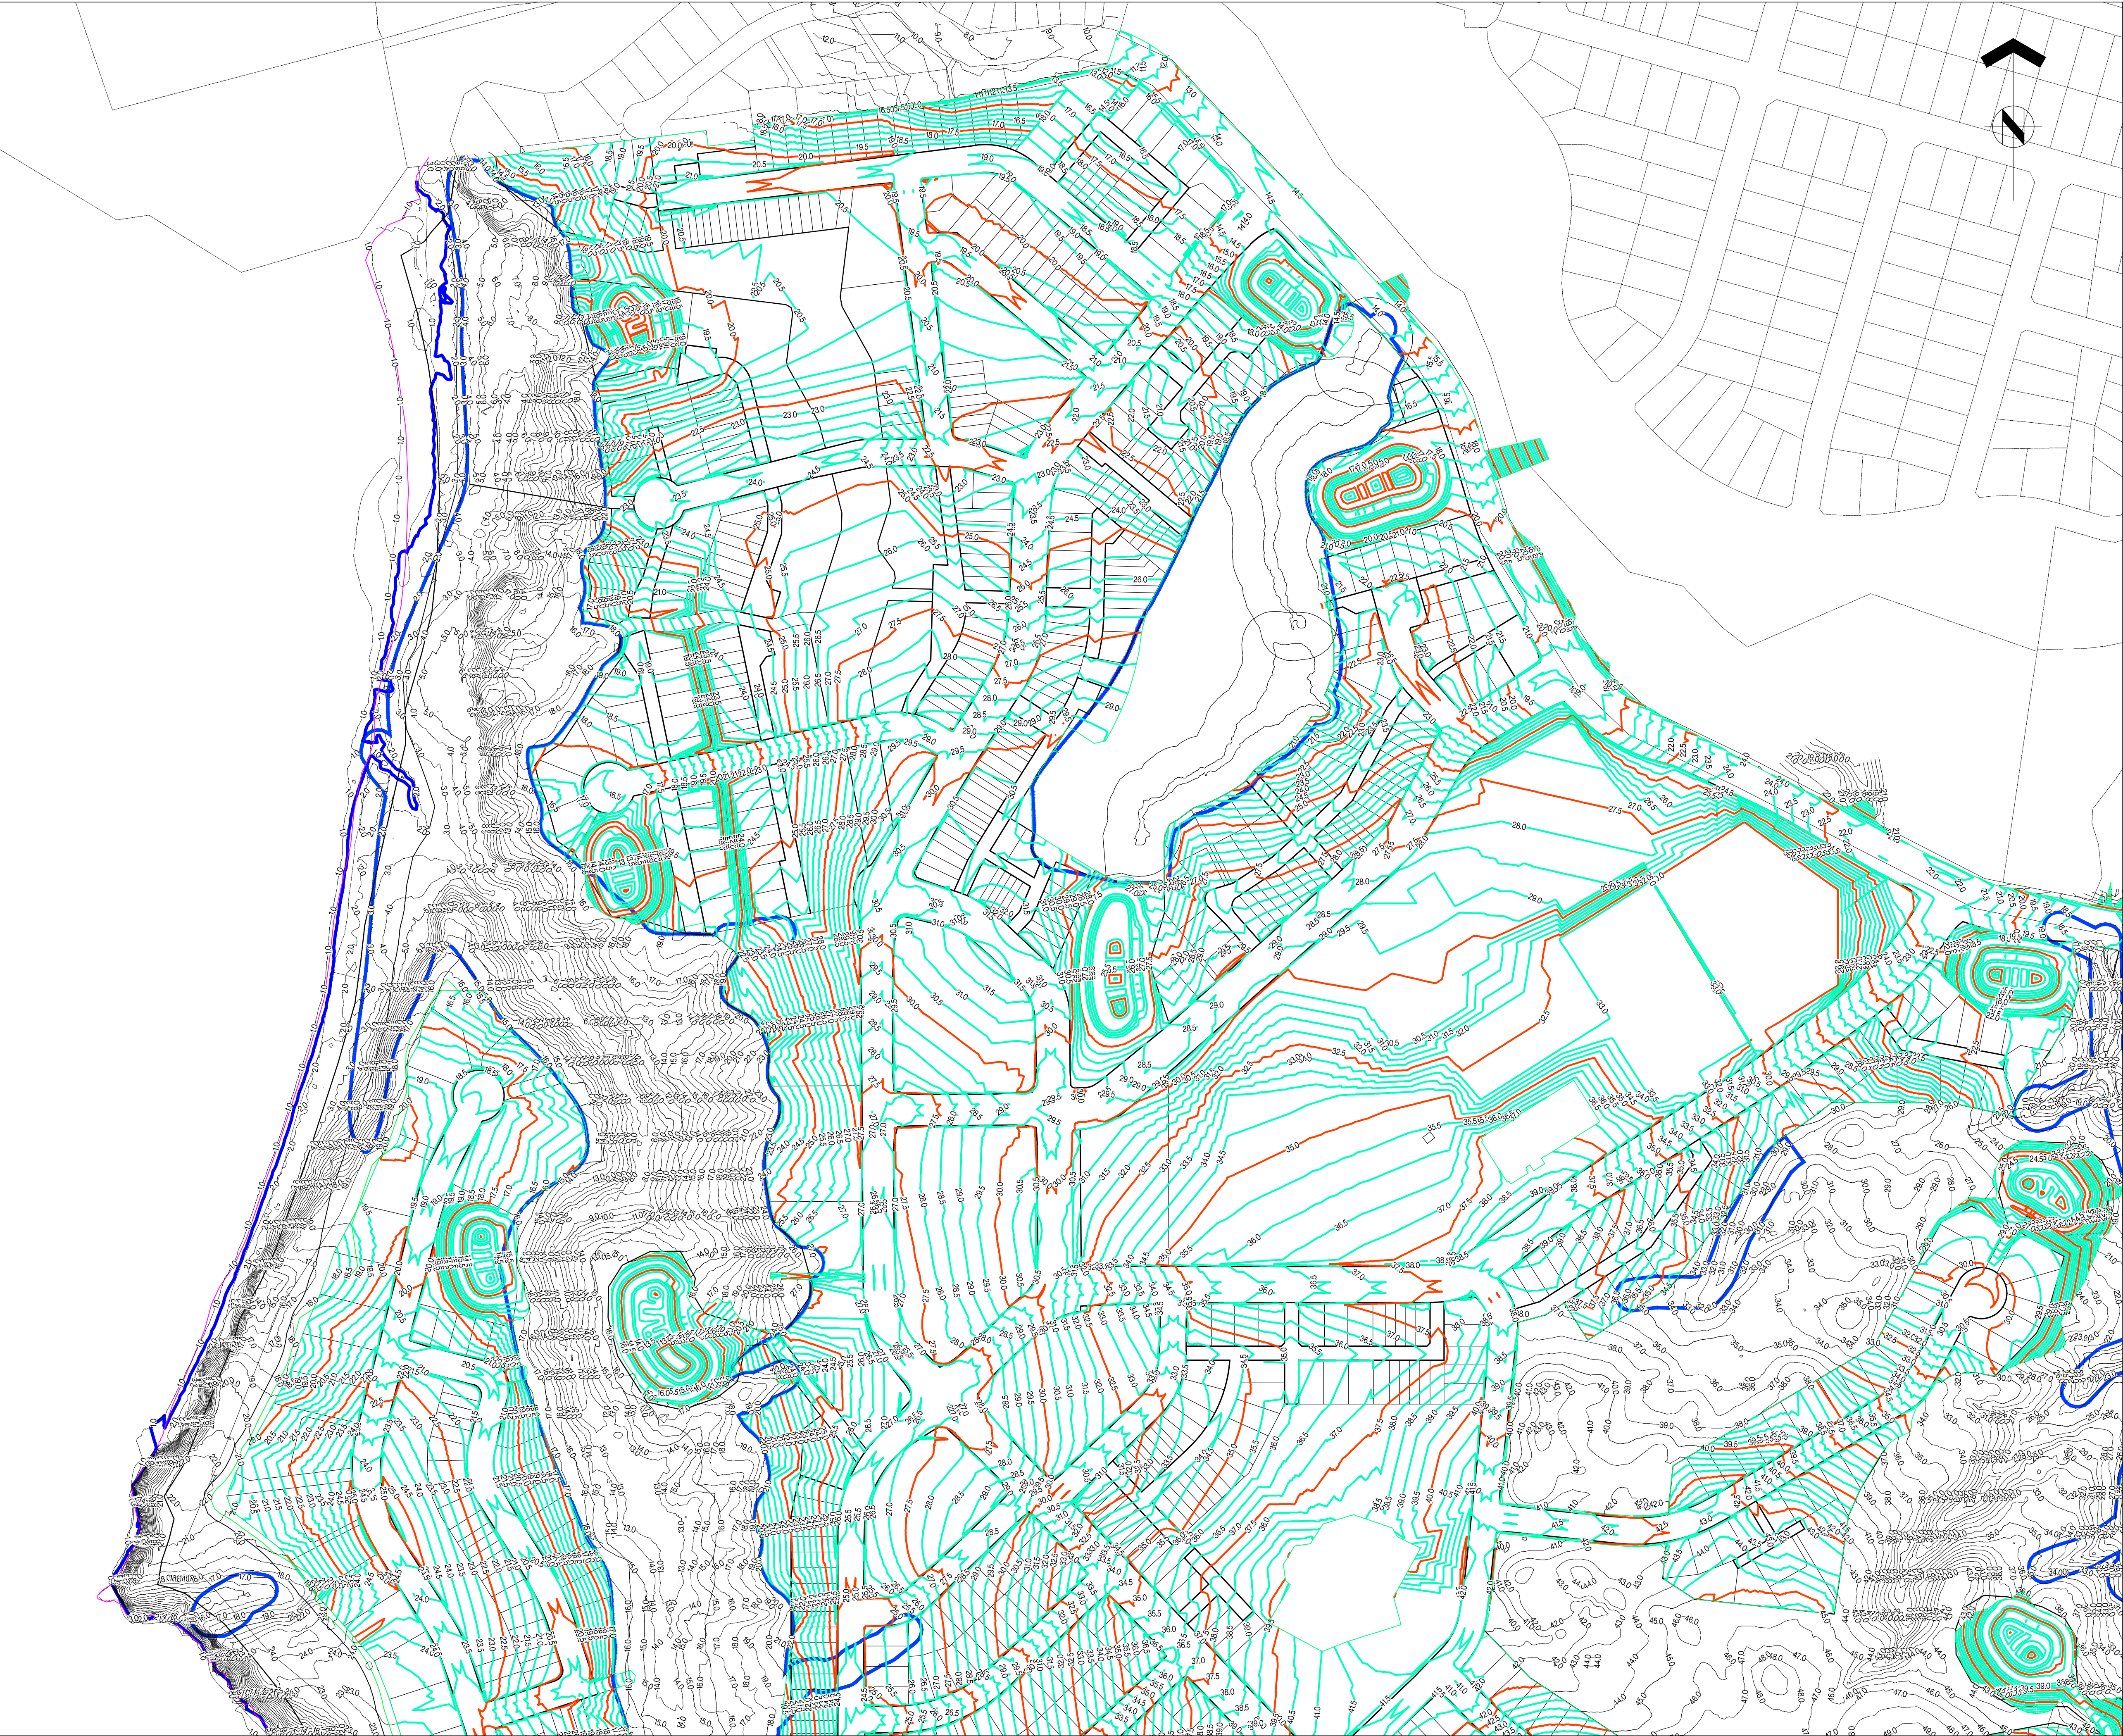



ASSOCIATION OF CONSULTING
ENGINEERS NEW ZEALAND


ISO 9001
QUALITY
ASSURED

THIS DRAWING AND DESIGN REMAINS THE PROPERTY OF, AND MAY NOT BE REPRODUCED
OR ALTERED, WITHOUT THE WRITTEN PERMISSION OF HARRISON GRIERSON CONSULTANTS
LIMITED. NO LIABILITY SHALL BE ACCEPTED FOR UNAUTHORISED USE OF THIS DRAWING.

NOTES:

1. ALL WORKS AND MATERIALS ARE TO COMPLY WITH
AUCKLAND COUNCIL ENGINEERING STANDARDS.

LEGEND:

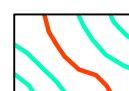FINISHED CONTOURS SHOWN AT 0.5m
INTERVALS

EXISTING CONTOURS SHOWN AT 1m
INTERVALS

DRAFT ONLY

A	FOR INFORMATION	PZS	05.2026
REF	REVISIONS	BY	DATE

**HARRISON
GRIERSON**

AUCKLAND OFFICE
Level 4, 96 St. Georges Bay Road
Parnell, Auckland 1052
T +64 9 917 5000
W www.harrisingrierson.com

PROJECT:

BEACHLANDS
FAST TRACK CONSENT PACKAGE
BEACHLANDS SOUTH, AUCKLAND

TITLE:

PROPOSED AND EXISTING CONTOURS


ORIGINATOR: PZS	DATE: 02.2026	SIGNED:	PLOT BY: PZS
DRAWN: PZS	DATE: 02.2026	SIGNED:	PLOT DATE: 25.05.26
CHECKED: CJM	DATE: 02.2026	SIGNED:	SURVEY BY:
APPROVED: CJM	DATE: 02.2026	SIGNED:	SURVEY DATE:

ISSUE STATUS:

FOR INFORMATION

PROJECT No: A2001228.00	SCALES: A1 1:2000 A3 1:4000	A1
DRAWING No: A2001228.00-HG-S1-SK-C-036A		REV A

REFER TO APPROVED MASTER DRAWINGS FOR ORIGINAL SIGNATURES File: LATE C:\AUTODESK\ACCDOS\ACCDOS\HARRISON GRIERSON_US\BEACHLANDS SOUTH FAST TRACK CONSENT\PROJECT FILES\01_DESIGN\02_CIVIL\05_SKETCHES\SK036-PROPOSED AND EXISTING CONTOURS.DWG

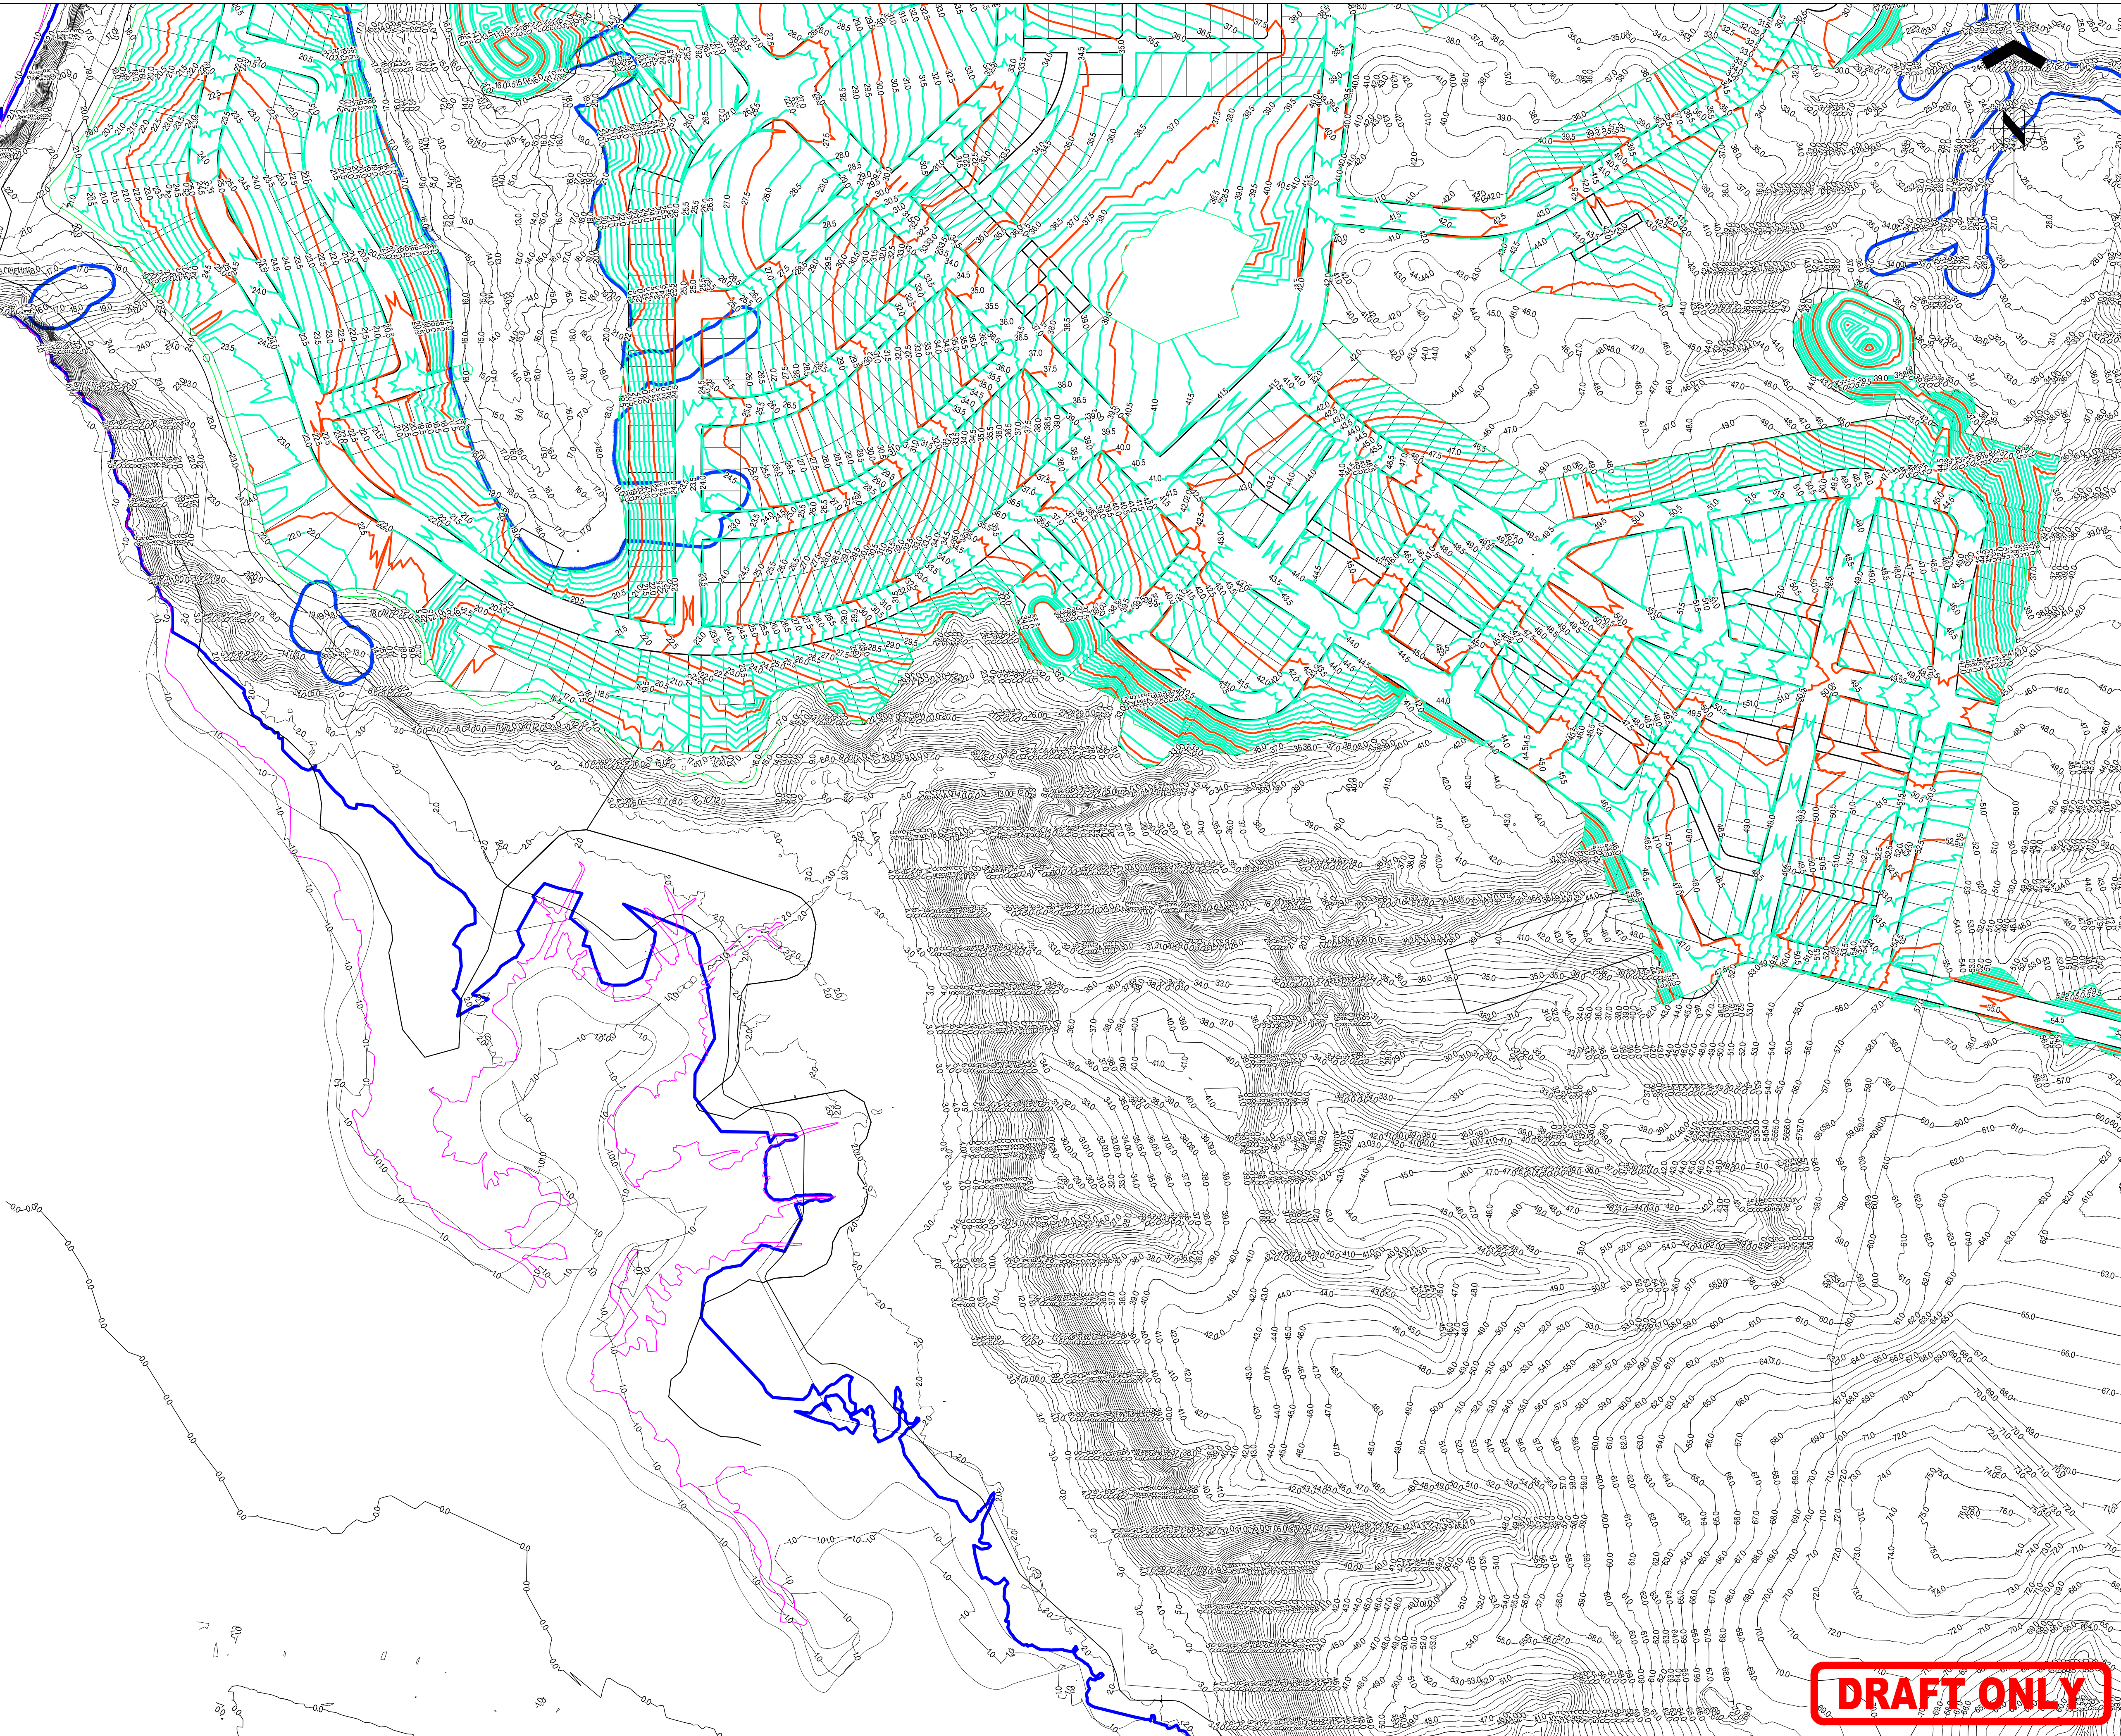



ASSOCIATION OF CONSULTING
ENGINEERS NEW ZEALAND


ISO 9001
QUALITY
ASSURED

THIS DRAWING AND DESIGN REMAINS THE PROPERTY OF, AND MAY NOT BE REPRODUCED
OR ALTERED, WITHOUT THE WRITTEN PERMISSION OF HARRISON GRIERSON CONSULTANTS
LIMITED. NO LIABILITY SHALL BE ACCEPTED FOR UNAUTHORISED USE OF THIS DRAWING.

NOTES:

1. ALL WORKS AND MATERIALS ARE TO COMPLY WITH
AUCKLAND COUNCIL ENGINEERING STANDARDS.

LEGEND:

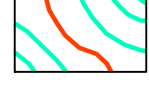FINISHED CONTOURS SHOWN AT 0.5m
INTERVALS

EXISTING CONTOURS SHOWN AT 1m
INTERVALS

A	FOR INFORMATION	PZS	05.2026
REF	REVISIONS	BY	DATE

**HARRISON
GRIERSON**

AUCKLAND OFFICE
Level 4, 96 St. Georges Bay Road
Parnell, Auckland 1052
T +64 9 917 5000
W www.harrisongrierson.com

PROJECT:

BEACHLANDS
FAST TRACK CONSENT PACKAGE
BEACHLANDS SOUTH, AUCKLAND

TITLE:

PROPOSED AND EXISTING CONTOURS

ORIGINATOR: PZS	DATE: 02.2026	SIGNED:	PLOT BY: PZS
DRAWN: PZS	DATE: 02.2026	SIGNED:	PLOT DATE: 25.05.26
CHECKED: CJM	DATE: 02.2026	SIGNED:	SURVEY BY:
APPROVED: CJM	DATE: 02.2026	SIGNED:	SURVEY DATE:



ISSUE STATUS:

FOR INFORMATION

PROJECT No: A2001228.00	SCALES: A1 1:2000 A3 1:4000	A1
DRAWING No: A2001228.00-HG-S1-SK-C-036B		REV A

DRAFT ONLY

REFER TO APPROVED MASTER DRAWINGS FOR ORIGINAL SIGNATURES File: LATE C:\AUTODESK\ACCDOS\ACCDOS\HARRISON GRIERSON US\BEACHLANDS SOUTH FAST TRACK CONSENT\PROJECT FILES\01_DESIGN\02_CIVIL\05_SKETCHES\SK036-PROPOSED AND EXISTING CONTOURS.DWG

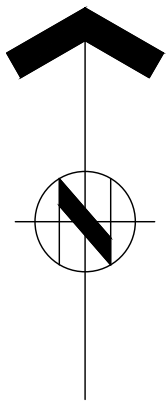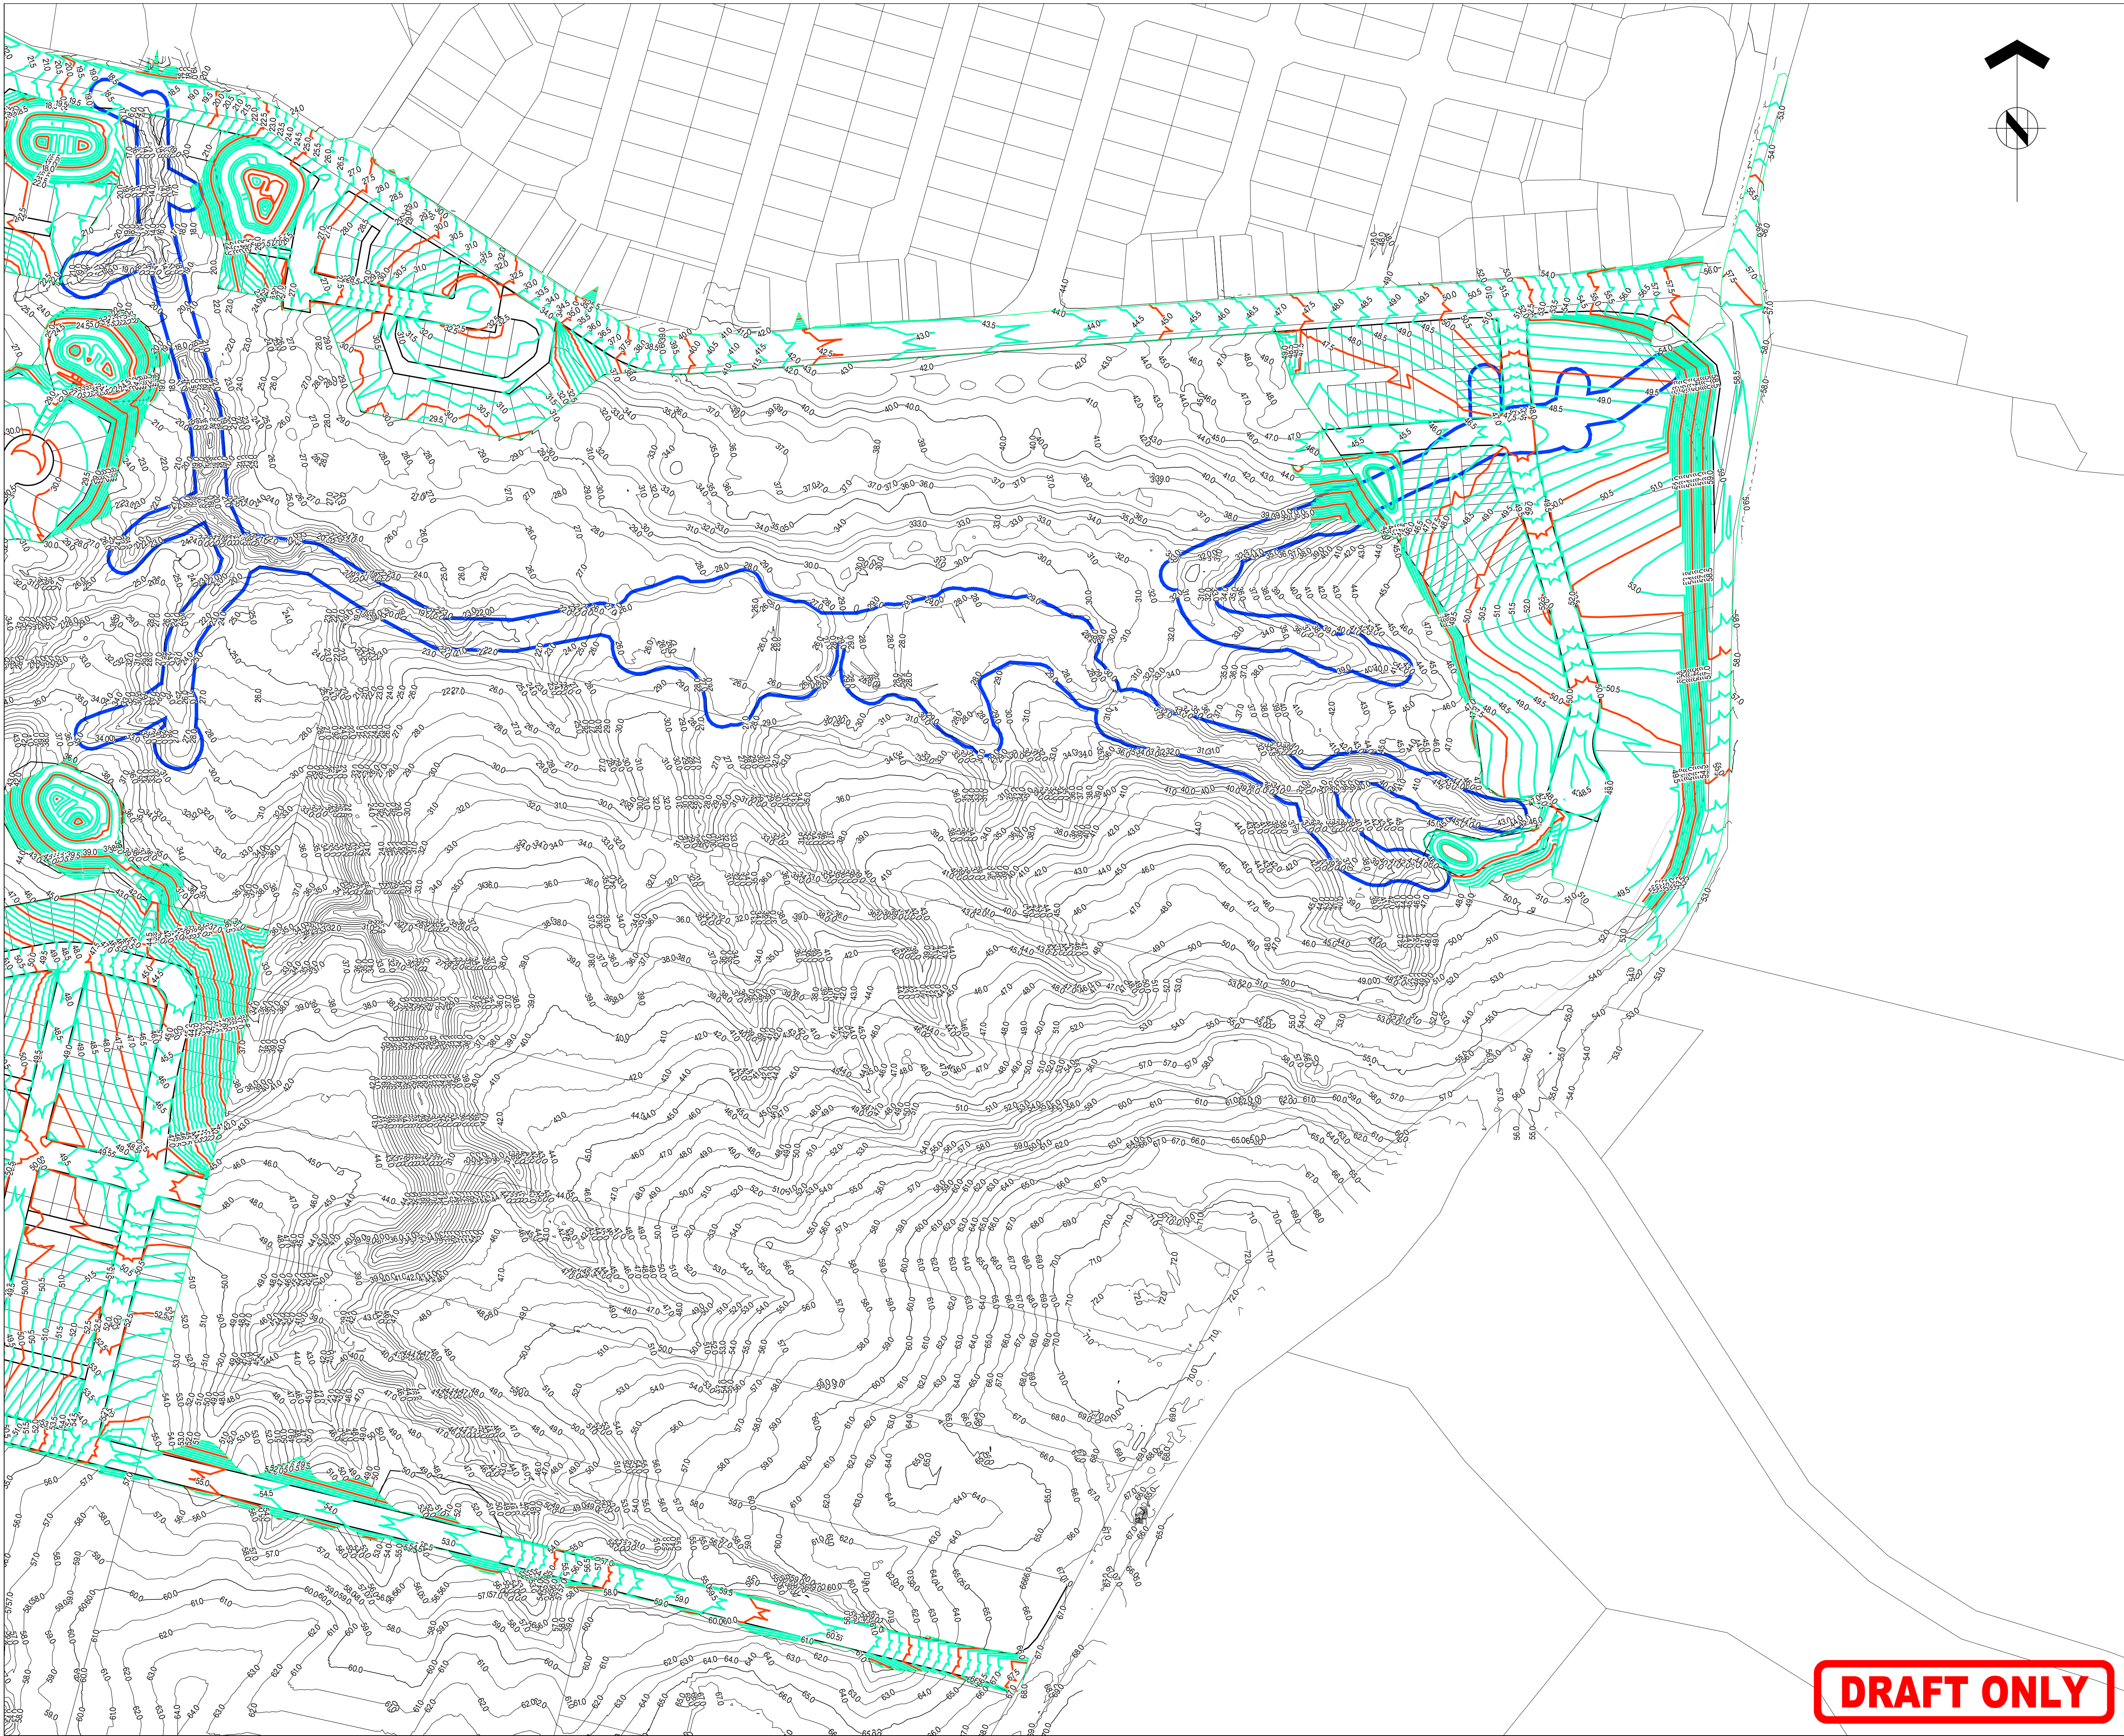



ASSOCIATION OF CONSULTING
ENGINEERS NEW ZEALAND


ISO 9001
QUALITY
ASSURED


THIS DRAWING AND DESIGN REMAINS THE PROPERTY OF, AND MAY NOT BE REPRODUCED
OR ALTERED, WITHOUT THE WRITTEN PERMISSION OF HARRISON GRIERSON CONSULTANTS
LIMITED. NO LIABILITY SHALL BE ACCEPTED FOR UNAUTHORISED USE OF THIS DRAWING.

NOTES:

1. ALL WORKS AND MATERIALS ARE TO COMPLY WITH
AUCKLAND COUNCIL ENGINEERING STANDARDS.

LEGEND:

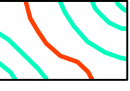FINISHED CONTOURS SHOWN AT 0.5m
INTERVALS

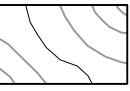EXISTING CONTOURS SHOWN AT 1m
INTERVALS

A	FOR INFORMATION	PZS	05.2026
REF	REVISIONS	BY	DATE

**HARRISON
GRIERSON**

AUCKLAND OFFICE
Level 4, 96 St. Georges Bay Road
Parnell, Auckland 1052
T +64 9 917 5000
W www.harrisingrierson.com

PROJECT:

BEACHLANDS
FAST TRACK CONSENT PACKAGE
BEACHLANDS SOUTH, AUCKLAND

TITLE:

PROPOSED AND EXISTING CONTOURS

ORIGINATOR:	DATE:	SIGNED:	PLOT BY:
PZS	02.2026		PZS
DRAWN:	DATE:	SIGNED:	PLOT DATE:
PZS	02.2026		25.05.26
CHECKED:	DATE:	SIGNED:	SURVEY BY:
CJM	02.2026		
APPROVED:	DATE:	SIGNED:	SURVEY DATE:
CJM	02.2026		

ISSUE STATUS:

FOR INFORMATION

PROJECT No: A2001228.00	SCALES: A1 1:2000 A3 1:4000	A1
DRAWING No: A2001228.00-HG-S1-SK-C-036C		REV A

DRAFT ONLY

REFER TO APPROVED MASTER DRAWINGS FOR ORIGINAL SIGNATURES File: LATE C:\AUTODESK\ACCDOS\ACCDOS\HARRISON GRIERSON_US\BEACHLANDS SOUTH FAST TRACK CONSENT\PROJECT FILES\01_DESIGN\02_CIVIL\05_SKETCHES\SK036-PROPOSED AND EXISTING CONTOURS.DWG