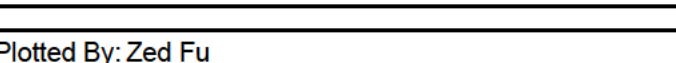


SCALE 1:125

DO NOT SCALE - IF IN DOUBT ASK

CONDITIONS OF USE. THIS DOCUMENT MAY ONLY BE USED BY V

VECTA LIMITED'S CLIENT (AND ANY OTHER PERSON WHO VECTA LIMITED HAS AGREED CAN USE THIS DOCUMENT)

PURPOSE FOR WHICH IT WAS PREPARED AND MUST NOT BE USED BY ANY OTHER PERSON



PURPOSE: Drawing Plotted: 19 May 2026 1:52 pm

[illegible]

0 A1 REPRODUCTION SCALE
0mm

0 A3 REPRODUCTION SCALE
0mm

SCALE 1:125
0 1 2 3 4 5

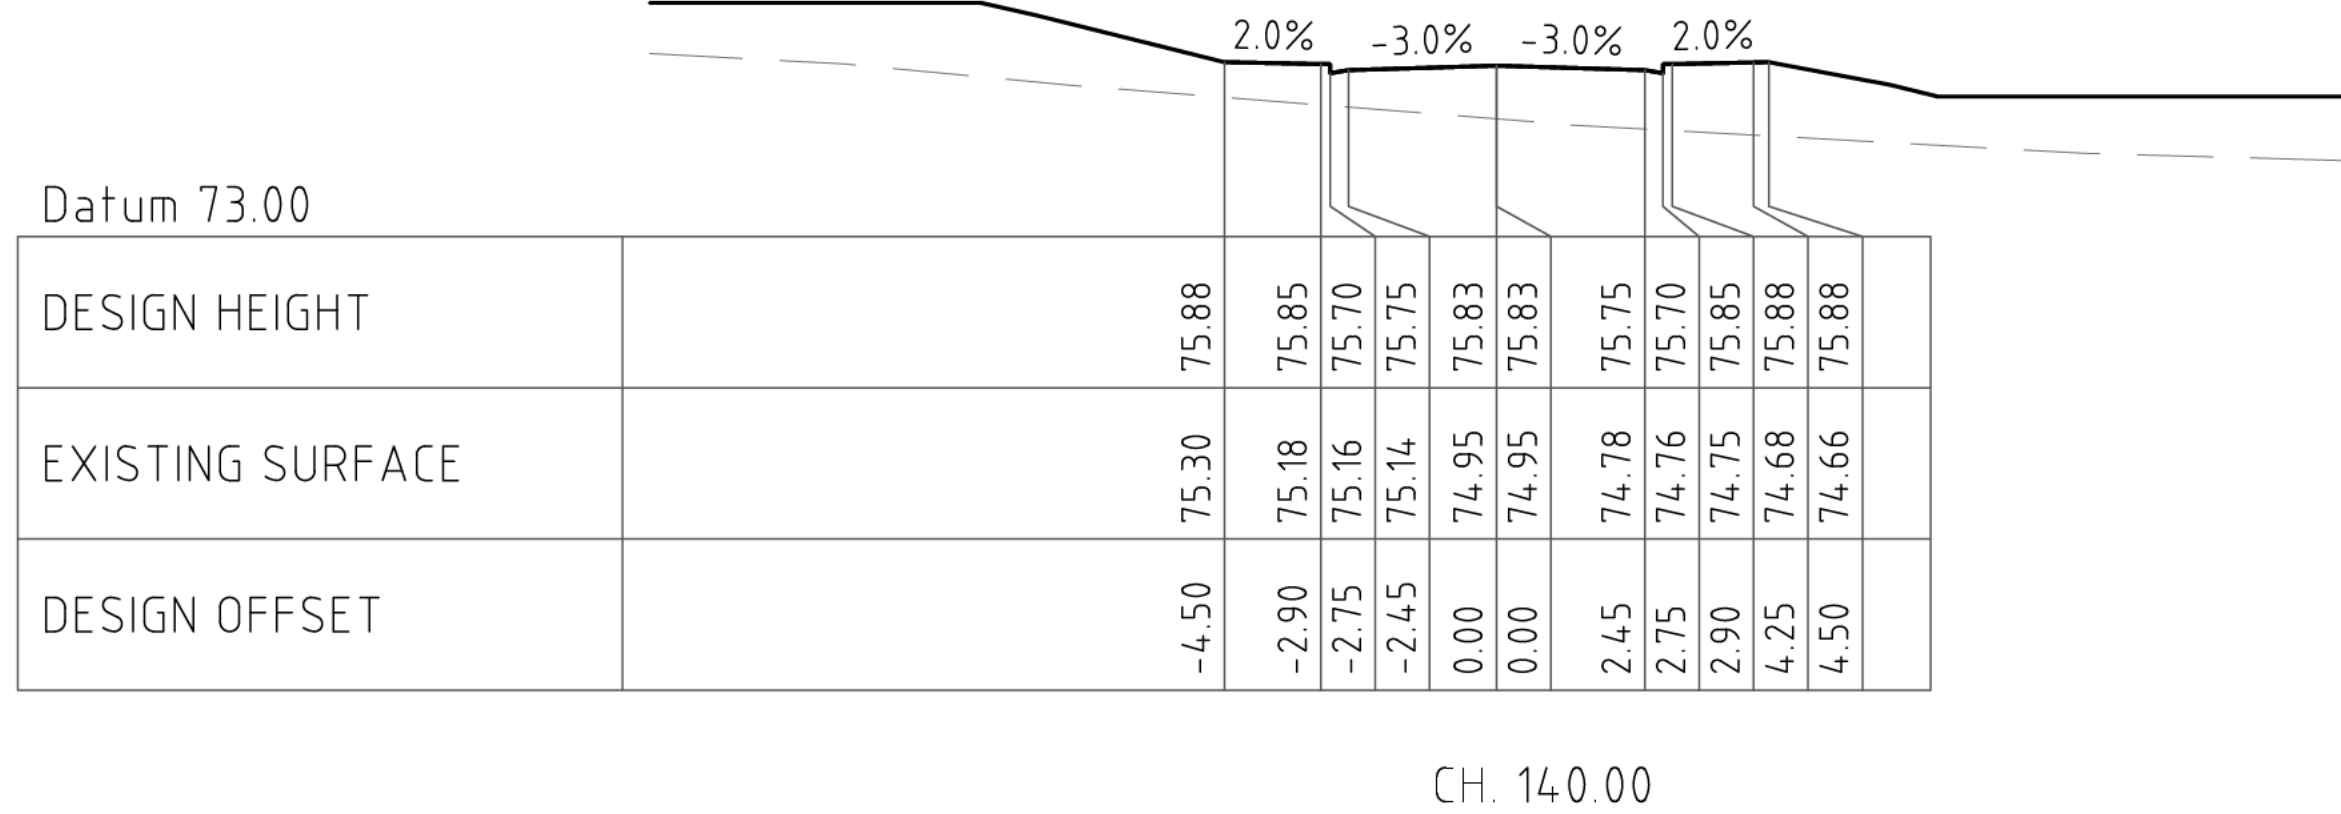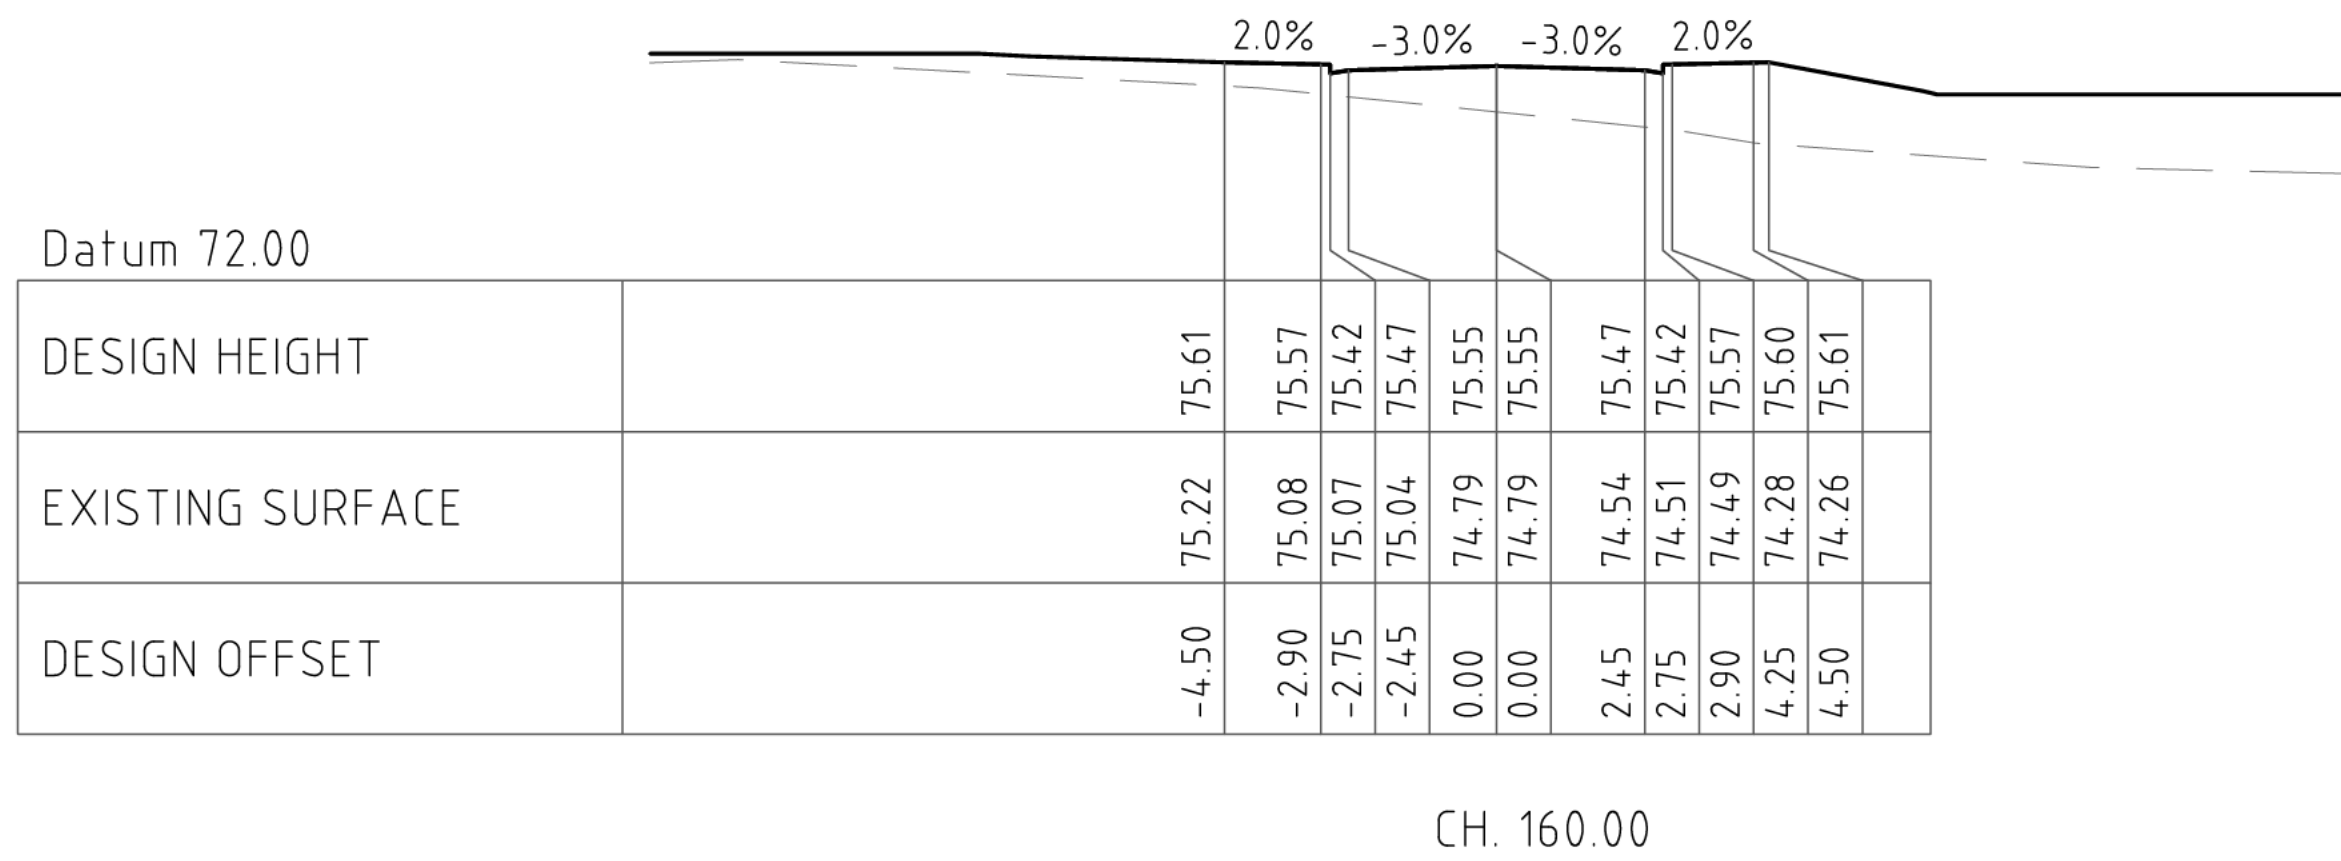

C	FOR APPROVAL	ZF	JM	JM	26.05.19
B	FOR APPROVAL	ZF	JM	JM	26.05.14
A	FOR APPROVAL	JD	JM	JM	26.02.12
No.	Revision	By	Chk	Appd	Date

VECTA
Level 6, 38 Waring Taylor St
Wellington, New Zealand
T 04 472 9332
E admin@vecta.co.nz
W www.vecta.co.nz

Drawing Originator
Original Scale (A1)
AS SHOWN
Design
Drawn
Dsg Verifier
Dwg Check
1/2 SHOWN

JD
26.02.12
26.02.12
26.02.12
26.02.12
26.02.12

Approved For Issue*

Refer to Revision A for Original Signature

Client:

CANNON POINT DEVELOPMENT LTD

Project:

**STAGE 3
TACOMA DRIVE, TOTARA PARK
UPPER HUTT**

Title:

**ROAD 02
CROSS SECTIONS
SHEET 2**

Discipline

CIVIL

Vecta Ref. No.

26014

Drawing No.

C536

Rev.

C

**FOR APPROVAL
NOT FOR CONSTRUCTION**

0 A1 REPRODUCTION SCALE
0mm 20 40 60 80 100

0 A3 REPRODUCTION SCALE
0mm 10 20 30 40 50

SCALE 1:125
0 1 2 3 4 5

C	FOR APPROVAL	ZF	JM	JM	26.05.19
B	FOR APPROVAL	ZF	JM	JM	26.05.14
No.	Revision	By	Chk	Appd	Date



Drawing Originator
Level 6, 38 Waring Taylor St
Wellington, New Zealand
T 04 472 9332
E admin@vecta.co.nz
W www.vecta.co.nz

Original Scale (A1)
AS SHOWN
Reduced Scale (A3)
1/2 SHOWN

Design	JD	26.02.12	Approved For Issue*
Drawn	JD	26.02.12	
Dsg Verifier	JM	26.02.12	
Dwg Check	JM	26.02.12	Date
* Refer to Revision A for Original Signature			

Client:
CANNON POINT DEVELOPMENT LTD

Project:
**STAGE 3
TACOMA DRIVE, TOTARA PARK
UPPER HUTT**

Title:
**ROAD 03
CROSS SECTIONS
SHEET 1**

Discipline CIVIL		
Vecta Ref. No. 26014	Drawing No. C537	Rev. C

Datum 68.00

DESIGN HEIGHT		70.98	70.83	70.88	70.91	70.91	70.88	70.83	
EXISTING SURFACE		73.87	73.87	73.88	73.90	73.90	73.93	73.94	
DESIGN OFFSET		-1.61	-1.45	-1.15	0.00	0.00	1.15	1.45	1.61

CH. 60.00

Datum 68.00

DESIGN HEIGHT		71.58	71.43	71.48	71.51	71.51	71.48	71.43	
EXISTING SURFACE		73.20	73.20	73.20	73.20	73.20	73.19	73.18	
DESIGN OFFSET		-1.61	-1.45	-1.15	0.00	0.00	1.15	1.45	1.61


CH. 40.00

Datum 69.00


DESIGN HEIGHT		71.74	72.46	72.31	72.36	72.39	72.39	72.36	72.31	71.48	71.34	
EXISTING SURFACE		71.74	71.65	71.64	71.63	71.61	71.61	71.53	71.49	71.48	71.34	
DESIGN OFFSET		-3.03	-1.61	-1.45	-1.15	0.00	0.00	1.15	1.45	1.61	3.83	

CH. 20.00

**FOR APPROVAL
NOT FOR CONSTRUCTION**

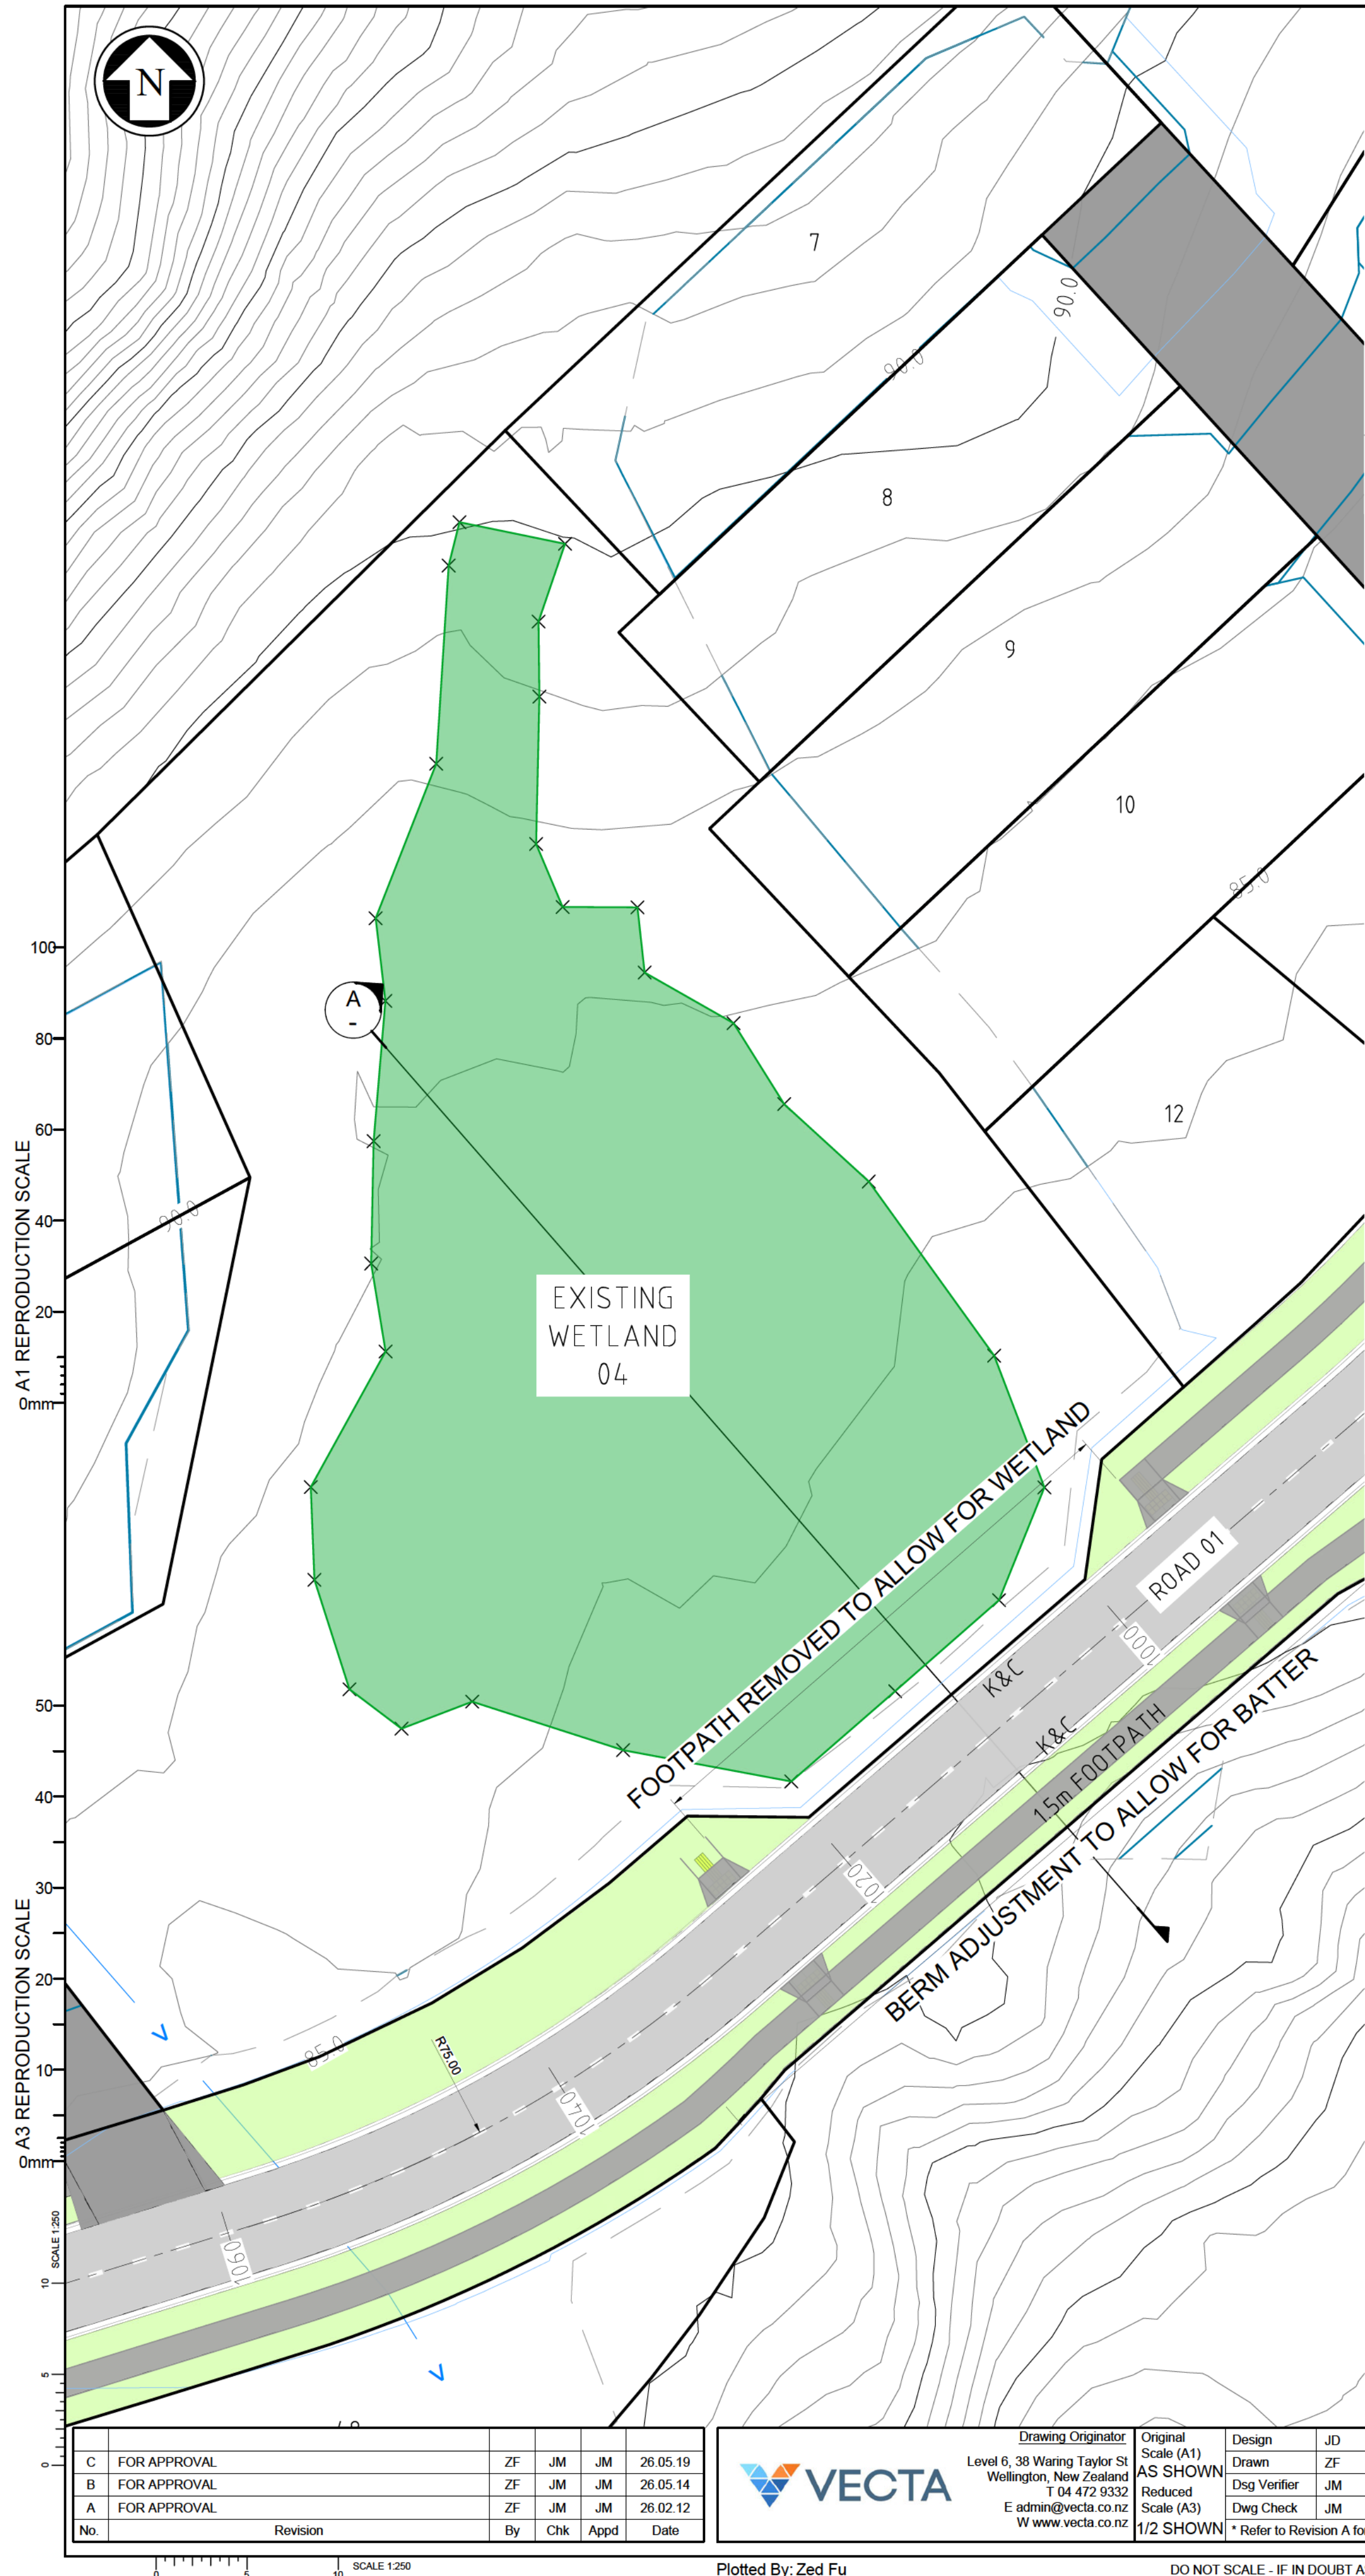

WETLAND 04 CROSS SECTION A
SCALE 1:250

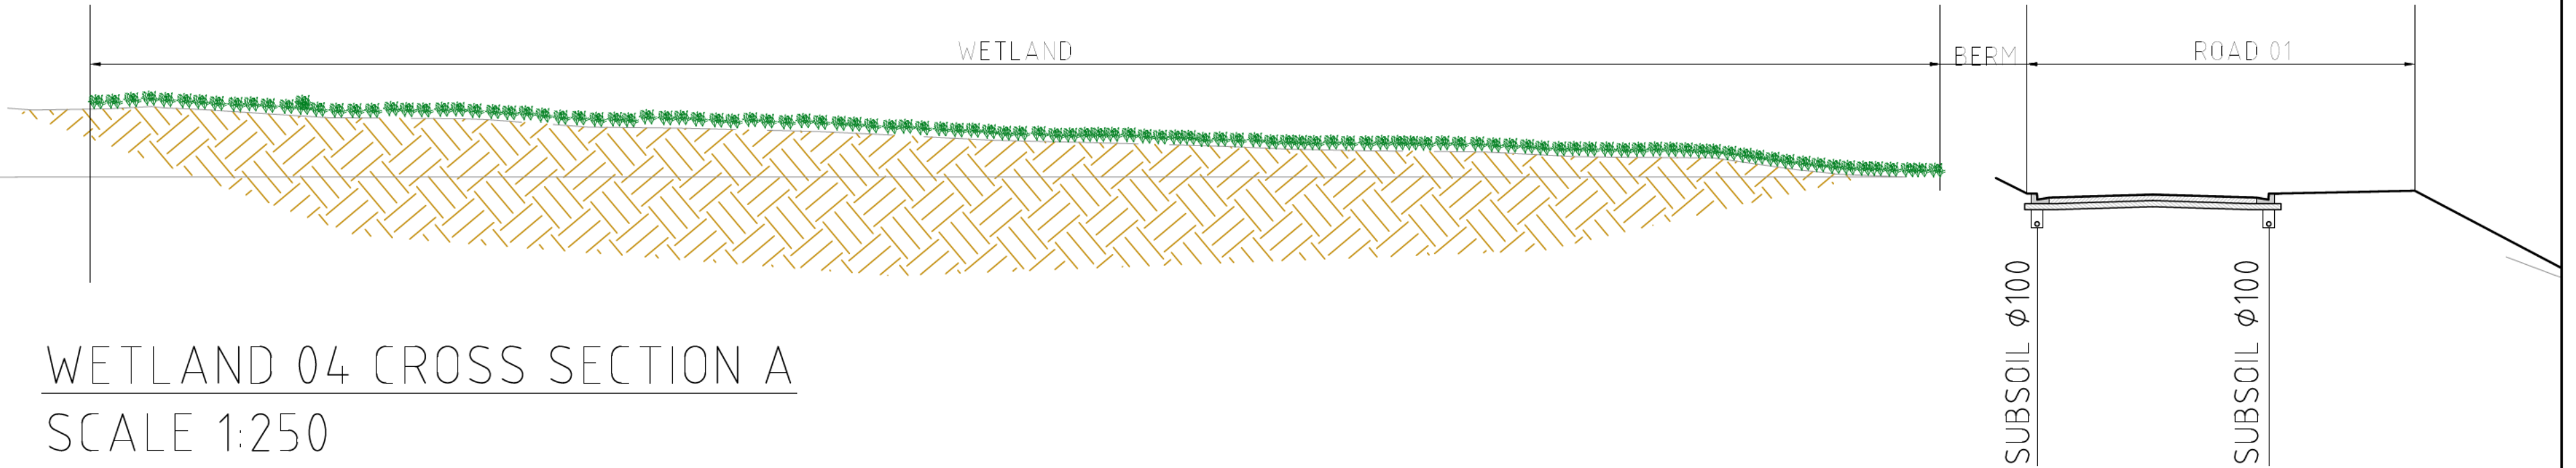

COORDINATE SCHEDULE			
Point #	Northing	Easting	Level
1	821273.62	424984.40	85.71
2	821278.58	424990.10	85.45
3	821283.57	424995.79	85.48
4	821289.76	424998.28	85.60
5	821296.99	424995.52	85.86
6	821306.55	424988.65	86.31
7	821310.80	424984.00	86.66
8	821315.25	424981.22	86.97
9	821318.02	424976.35	87.16
10	821321.60	424975.96	87.46
11	821321.62	424971.85	87.51
12	821325.08	424970.40	87.82
13	821333.17	424970.57	88.95
14	821337.29	424970.53	89.43
15	821341.56	424971.98	89.92

COORDINATE SCHEDULE			
Point #	Northing	Easting	Level
16	821342.75	424966.19	90.08
17	821340.37	424965.60	89.61
18	821329.49	424964.91	88.18
19	821321.00	424961.59	87.32
20	821316.47	424962.12	87.14
21	821308.77	424961.48	86.98
22	821302.05	424961.34	87.04
23	821297.22	424962.14	86.86
24	821289.78	424958.03	86.84
25	821284.69	424958.23	86.65
26	821278.68	424960.15	86.46
27	821276.52	424963.01	86.29
28	821278.00	424966.89	86.23
29	821275.34	424975.17	85.87

- NOTES:
- EXISTING CONTOURS AT 1m INTERVALS.
 - DESIGN CONTOURS AT 1m INTERVALS.
 - REFER TO SHEET C510 FOR ROADING TYPICAL DETAILS
 - REFER TO LEGENDS AND GENERAL NOTES SHEET C002.

FOR APPROVAL
NOT FOR CONSTRUCTION

No.	Revision	By	Chk	Appd	Date
C	FOR APPROVAL	ZF	JM	JM	26.05.19
B	FOR APPROVAL	ZF	JM	JM	26.05.14
A	FOR APPROVAL	ZF	JM	JM	26.02.12


	Drawing Originator		Original Scale (A1)	Design	JD	26.02.12	Approved For Issue*
	Level 6, 38 Waring Taylor St Wellington, New Zealand T 04 472 9332 E admin@vecta.co.nz W www.vecta.co.nz		AS SHOWN	Drawn	ZF	26.02.12	
			Reduced Scale (A3)	Dsg Verifier	JM	26.02.12	
			1/2 SHOWN	Dwg Check	JM	26.02.12	Date
			* Refer to Revision A for Original Signature				

Client: **CANNON POINT DEVELOPMENT LTD**

Project: **STAGE 3
TACOMA DRIVE, TOTARA PARK
UPPER HUTT**


Title: **EXISTING WETLAND PLAN**

Discipline		
CIVIL		
Vecta Ref. No.	Drawing No.	Rev
26014	C540	C

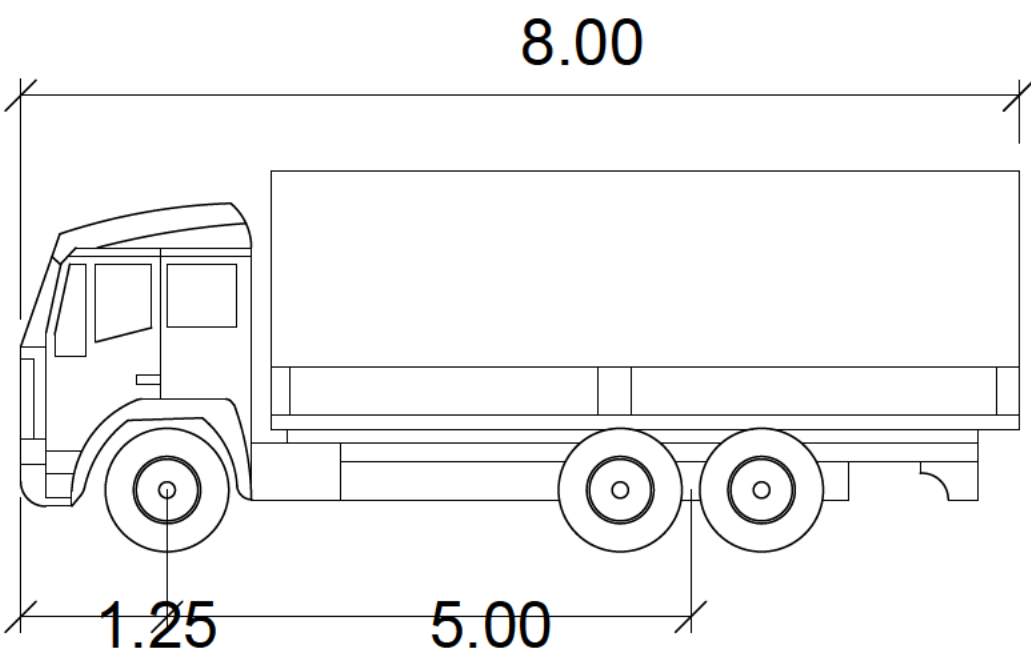

8M-TRUCK

Width	: 2.50
Track	: 2.50
Lock to Lock Time	: 6.00 s
Steering Angle	: 37.30 deg

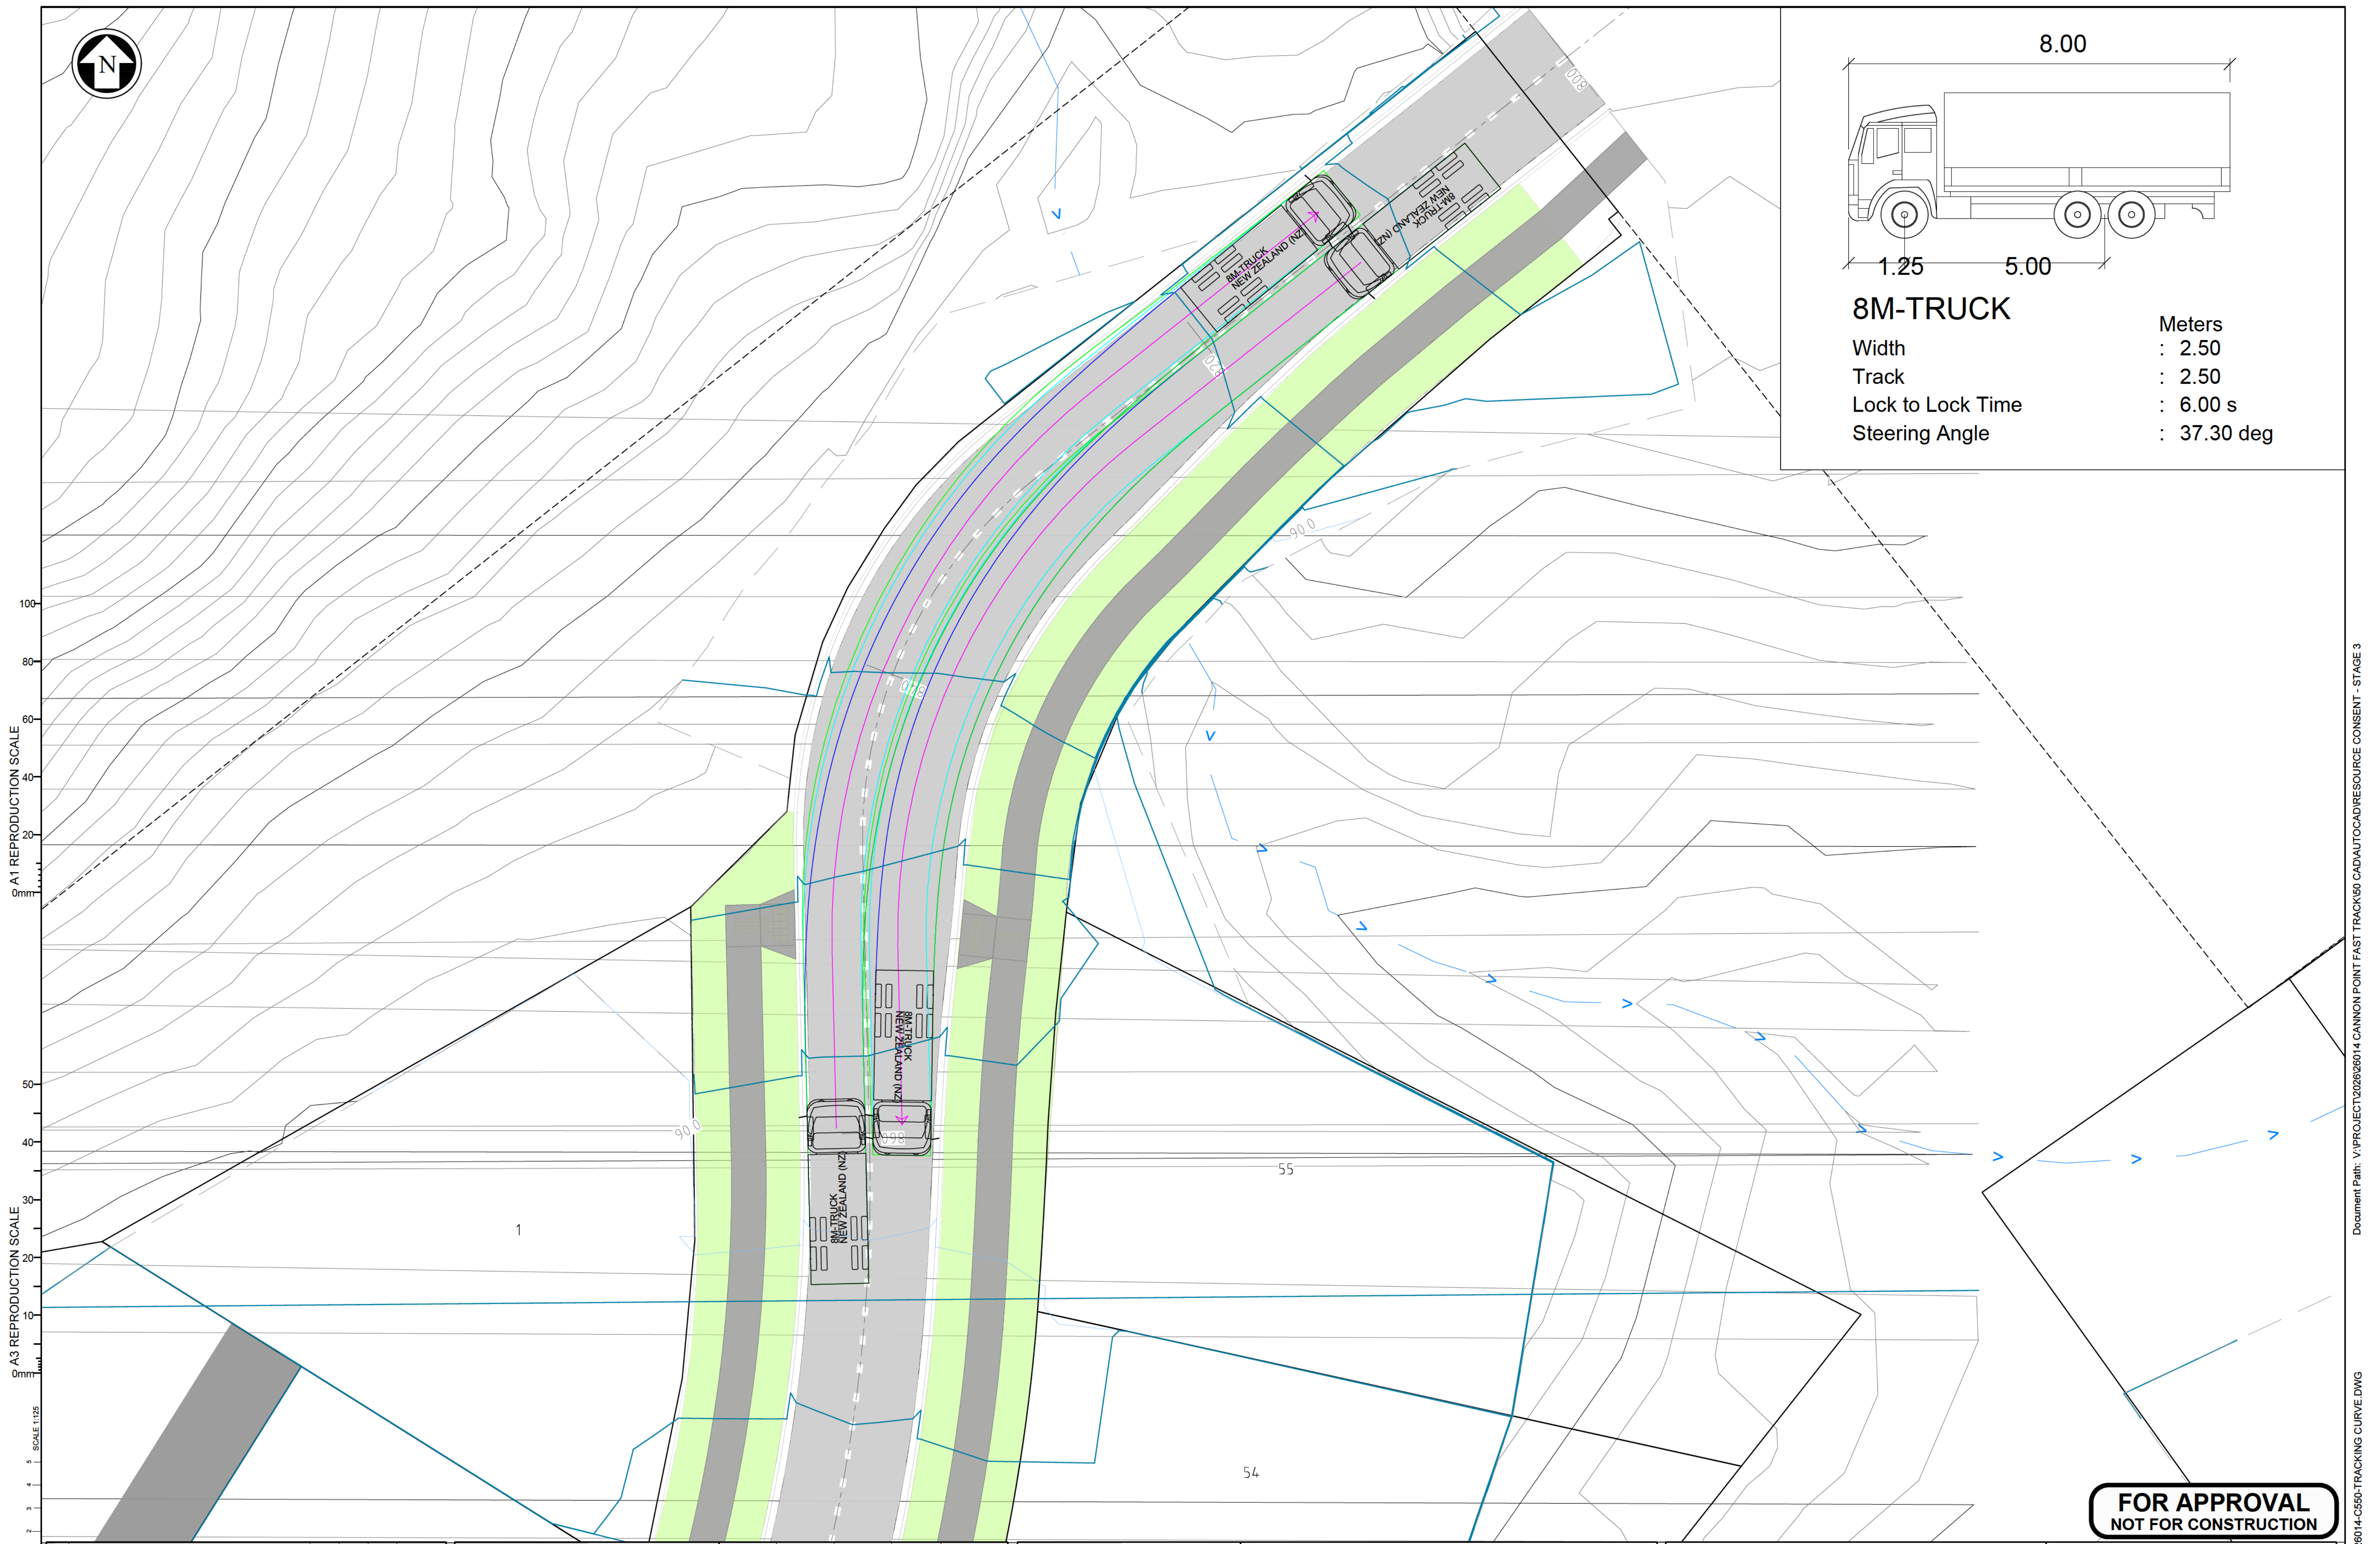

FOR APPROVAL
NOT FOR CONSTRUCTION

C	FOR APPROVAL	ZF	JM	JM	26.05.19
B	FOR APPROVAL	ZF	JM	JM	26.05.14
A	FOR APPROVAL	ZF	JM	JM	26.02.13
No.	Revision	By	Chk	Appd	Date

Drawing Originator
Level 6, 38 Waring Taylor St
Wellington, New Zealand
T 04 472 9332
E admin@vecta.co.nz
W www.vecta.co.nz

Original Scale (A1)
AS SHOWN
Reduced Scale (A3)
1/2 SHOWN

Design
Drawn
Dsg Verifier
Dwg Check

JD
ZF
JM
JM

26.02.12
26.02.12
26.02.12
26.02.12


Approved For Issue*
Date

Client: **CANNON POINT DEVELOPMENT LTD**

Project: **STAGE 3
TACOMA DRIVE, TOTARA PARK
UPPER HUTT**

Title: **ROADING TRACKING CURVE SHEET 1**

Discipline	CIVIL	Rev	C
Vecta Ref. No.	26014	Drawing No.	C550

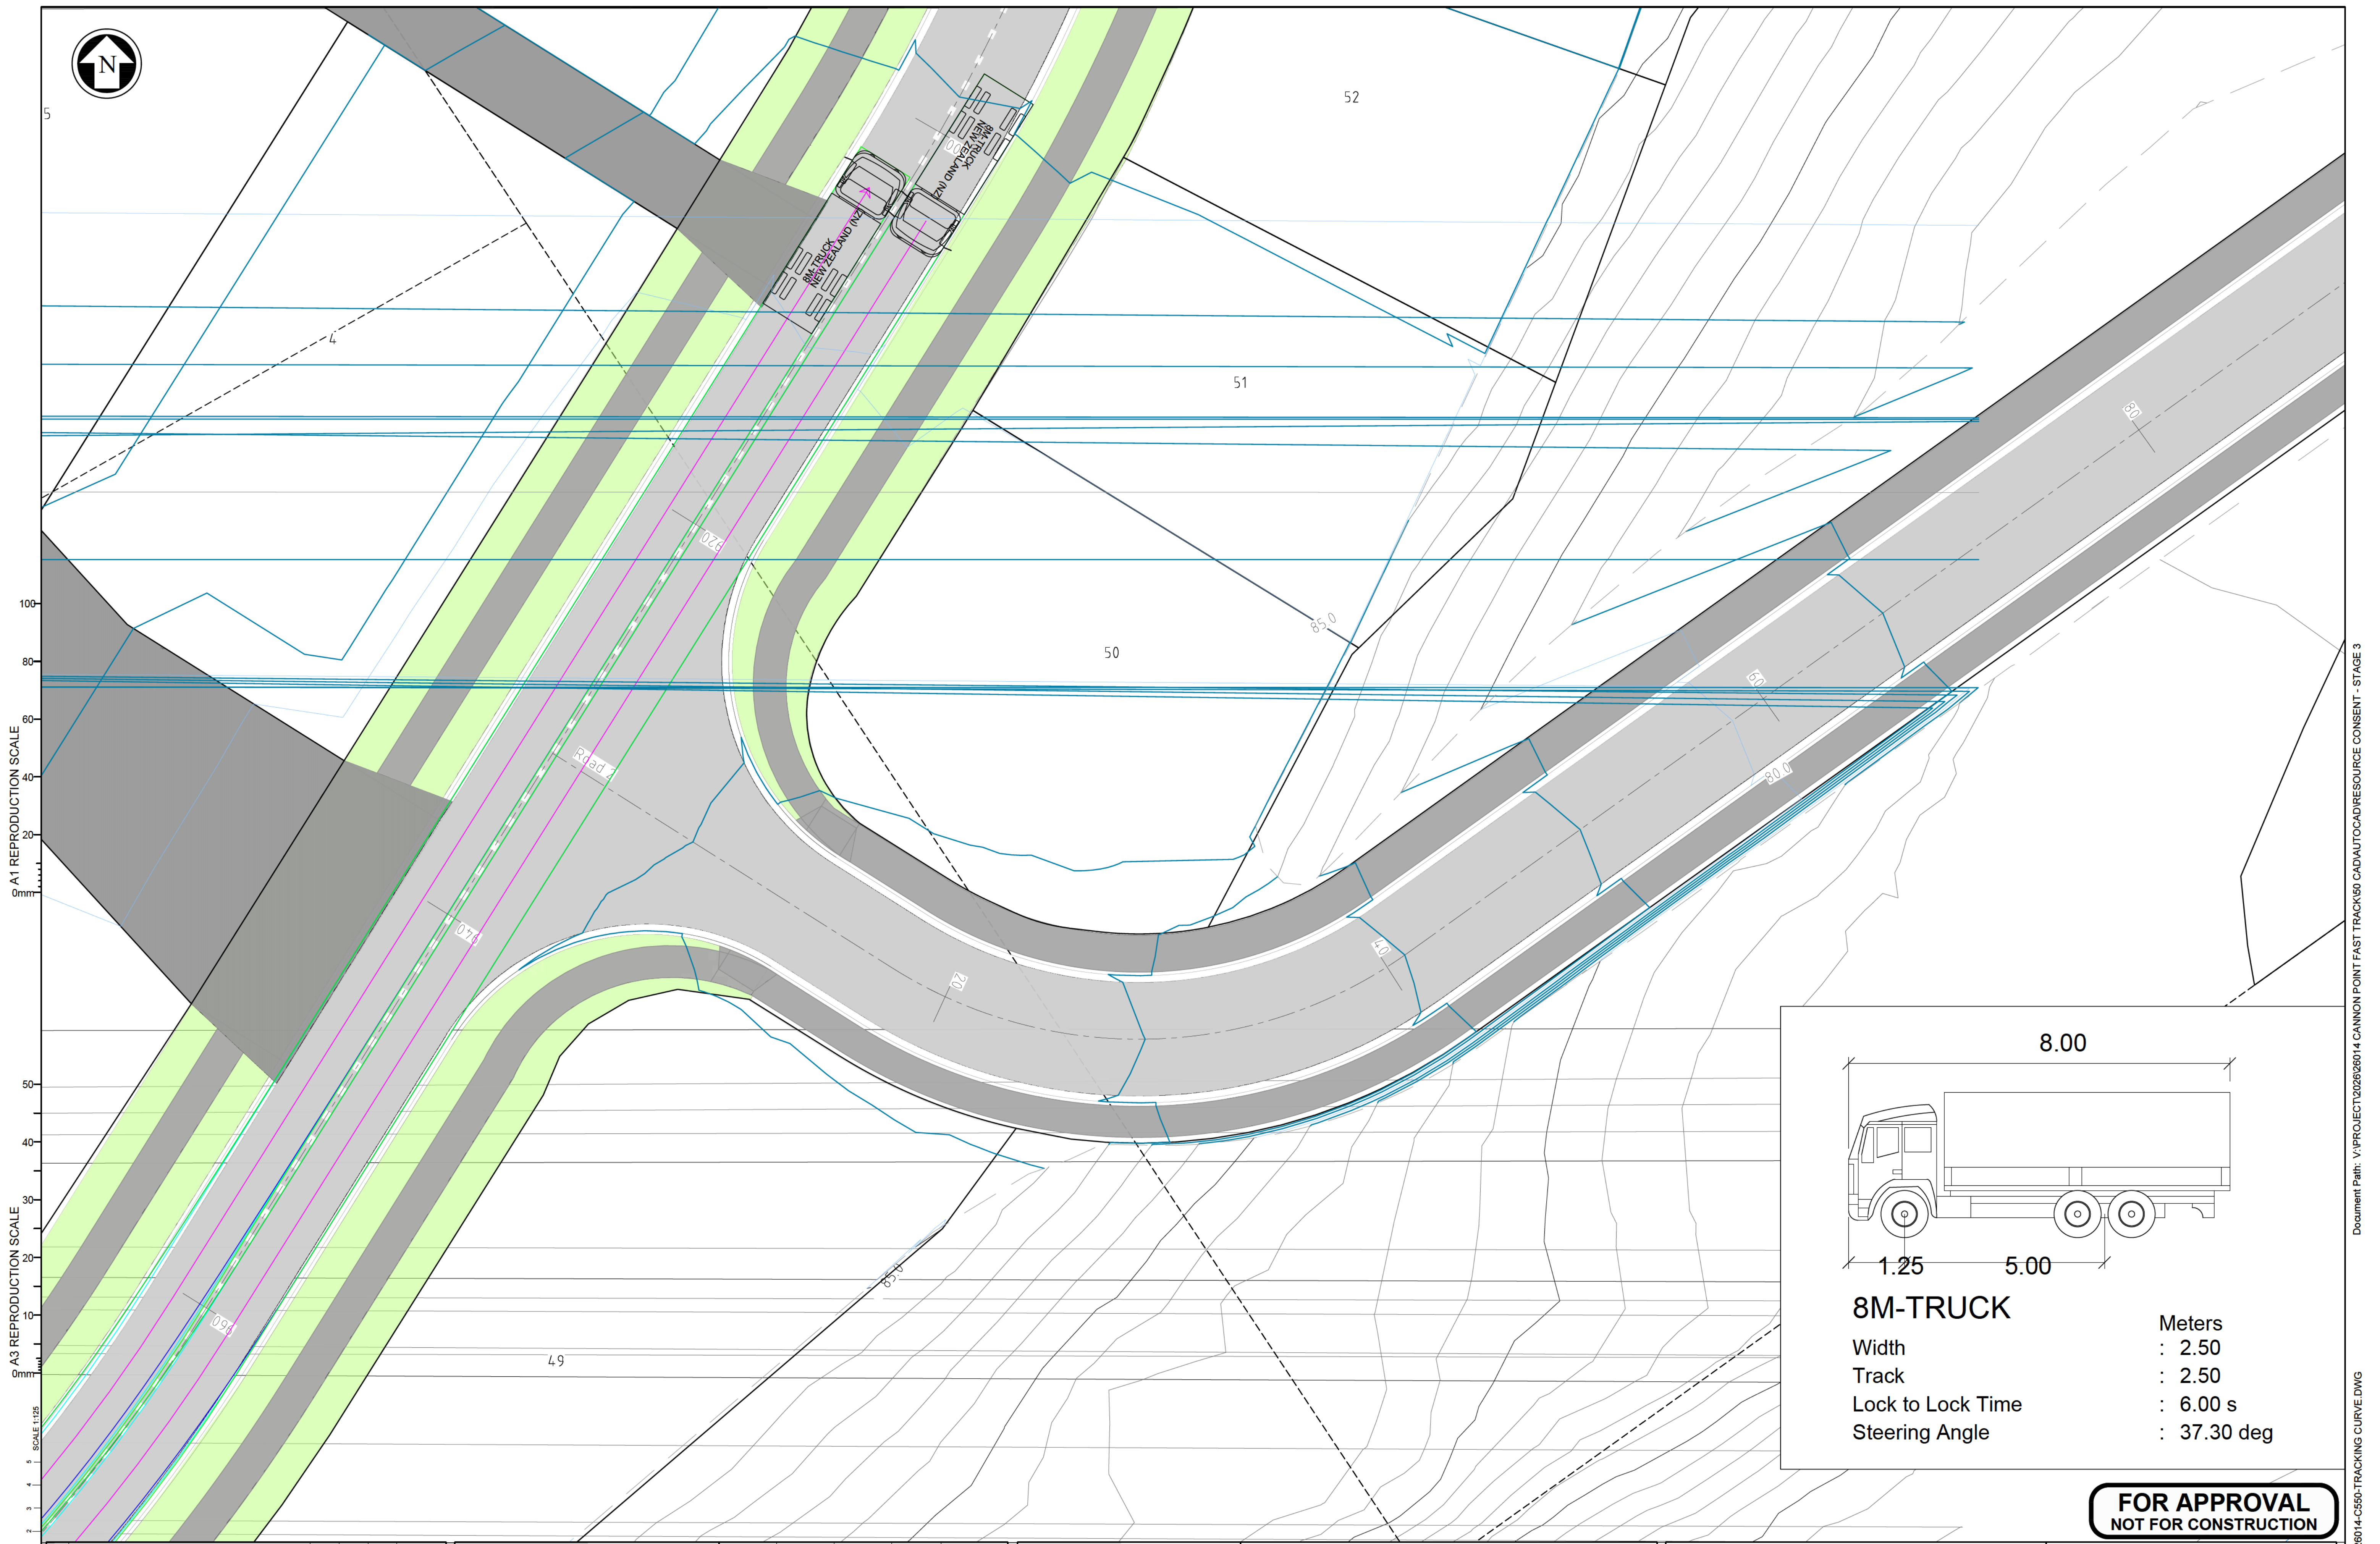

0m 20 40 60 80 100

0m 10 20 30 40 50

0 1 2 3 4 5

C	FOR APPROVAL	ZF	JM	JM	26.05.19
B	FOR APPROVAL	ZF	JM	JM	26.05.14
A	FOR APPROVAL	ZF	JM	JM	26.02.13
No.	Revision	By	Chk	Appd	Date

VECTA	Drawing Originator Level 6, 38 Waring Taylor St Wellington, New Zealand T 04 472 9332 E admin@vecta.co.nz W www.vecta.co.nz	Original Scale (A1) AS SHOWN Reduced Scale (A3) 1/2 SHOWN	Design Drawn Dsg Verifier Dwg Check	JD ZF JM JM	26.02.12 26.02.12 26.02.12 26.02.12	Approved For Issue* Date
--------------	--	--	--	----------------------	--	-----------------------------

Client: **CANNON POINT DEVELOPMENT LTD**

Project: **STAGE 3
TACOMA DRIVE, TOTARA PARK
UPPER HUTT**


Title: **ROADING TRACKING CURVE SHEET 2**

Discipline	CIVIL
Vecta Ref. No.	26014
Drawing No.	C551
Rev	C

8M-TRUCK

Width	: 2.50
Track	: 2.50
Lock to Lock Time	: 6.00 s
Steering Angle	: 37.30 deg

**FOR APPROVAL
NOT FOR CONSTRUCTION**

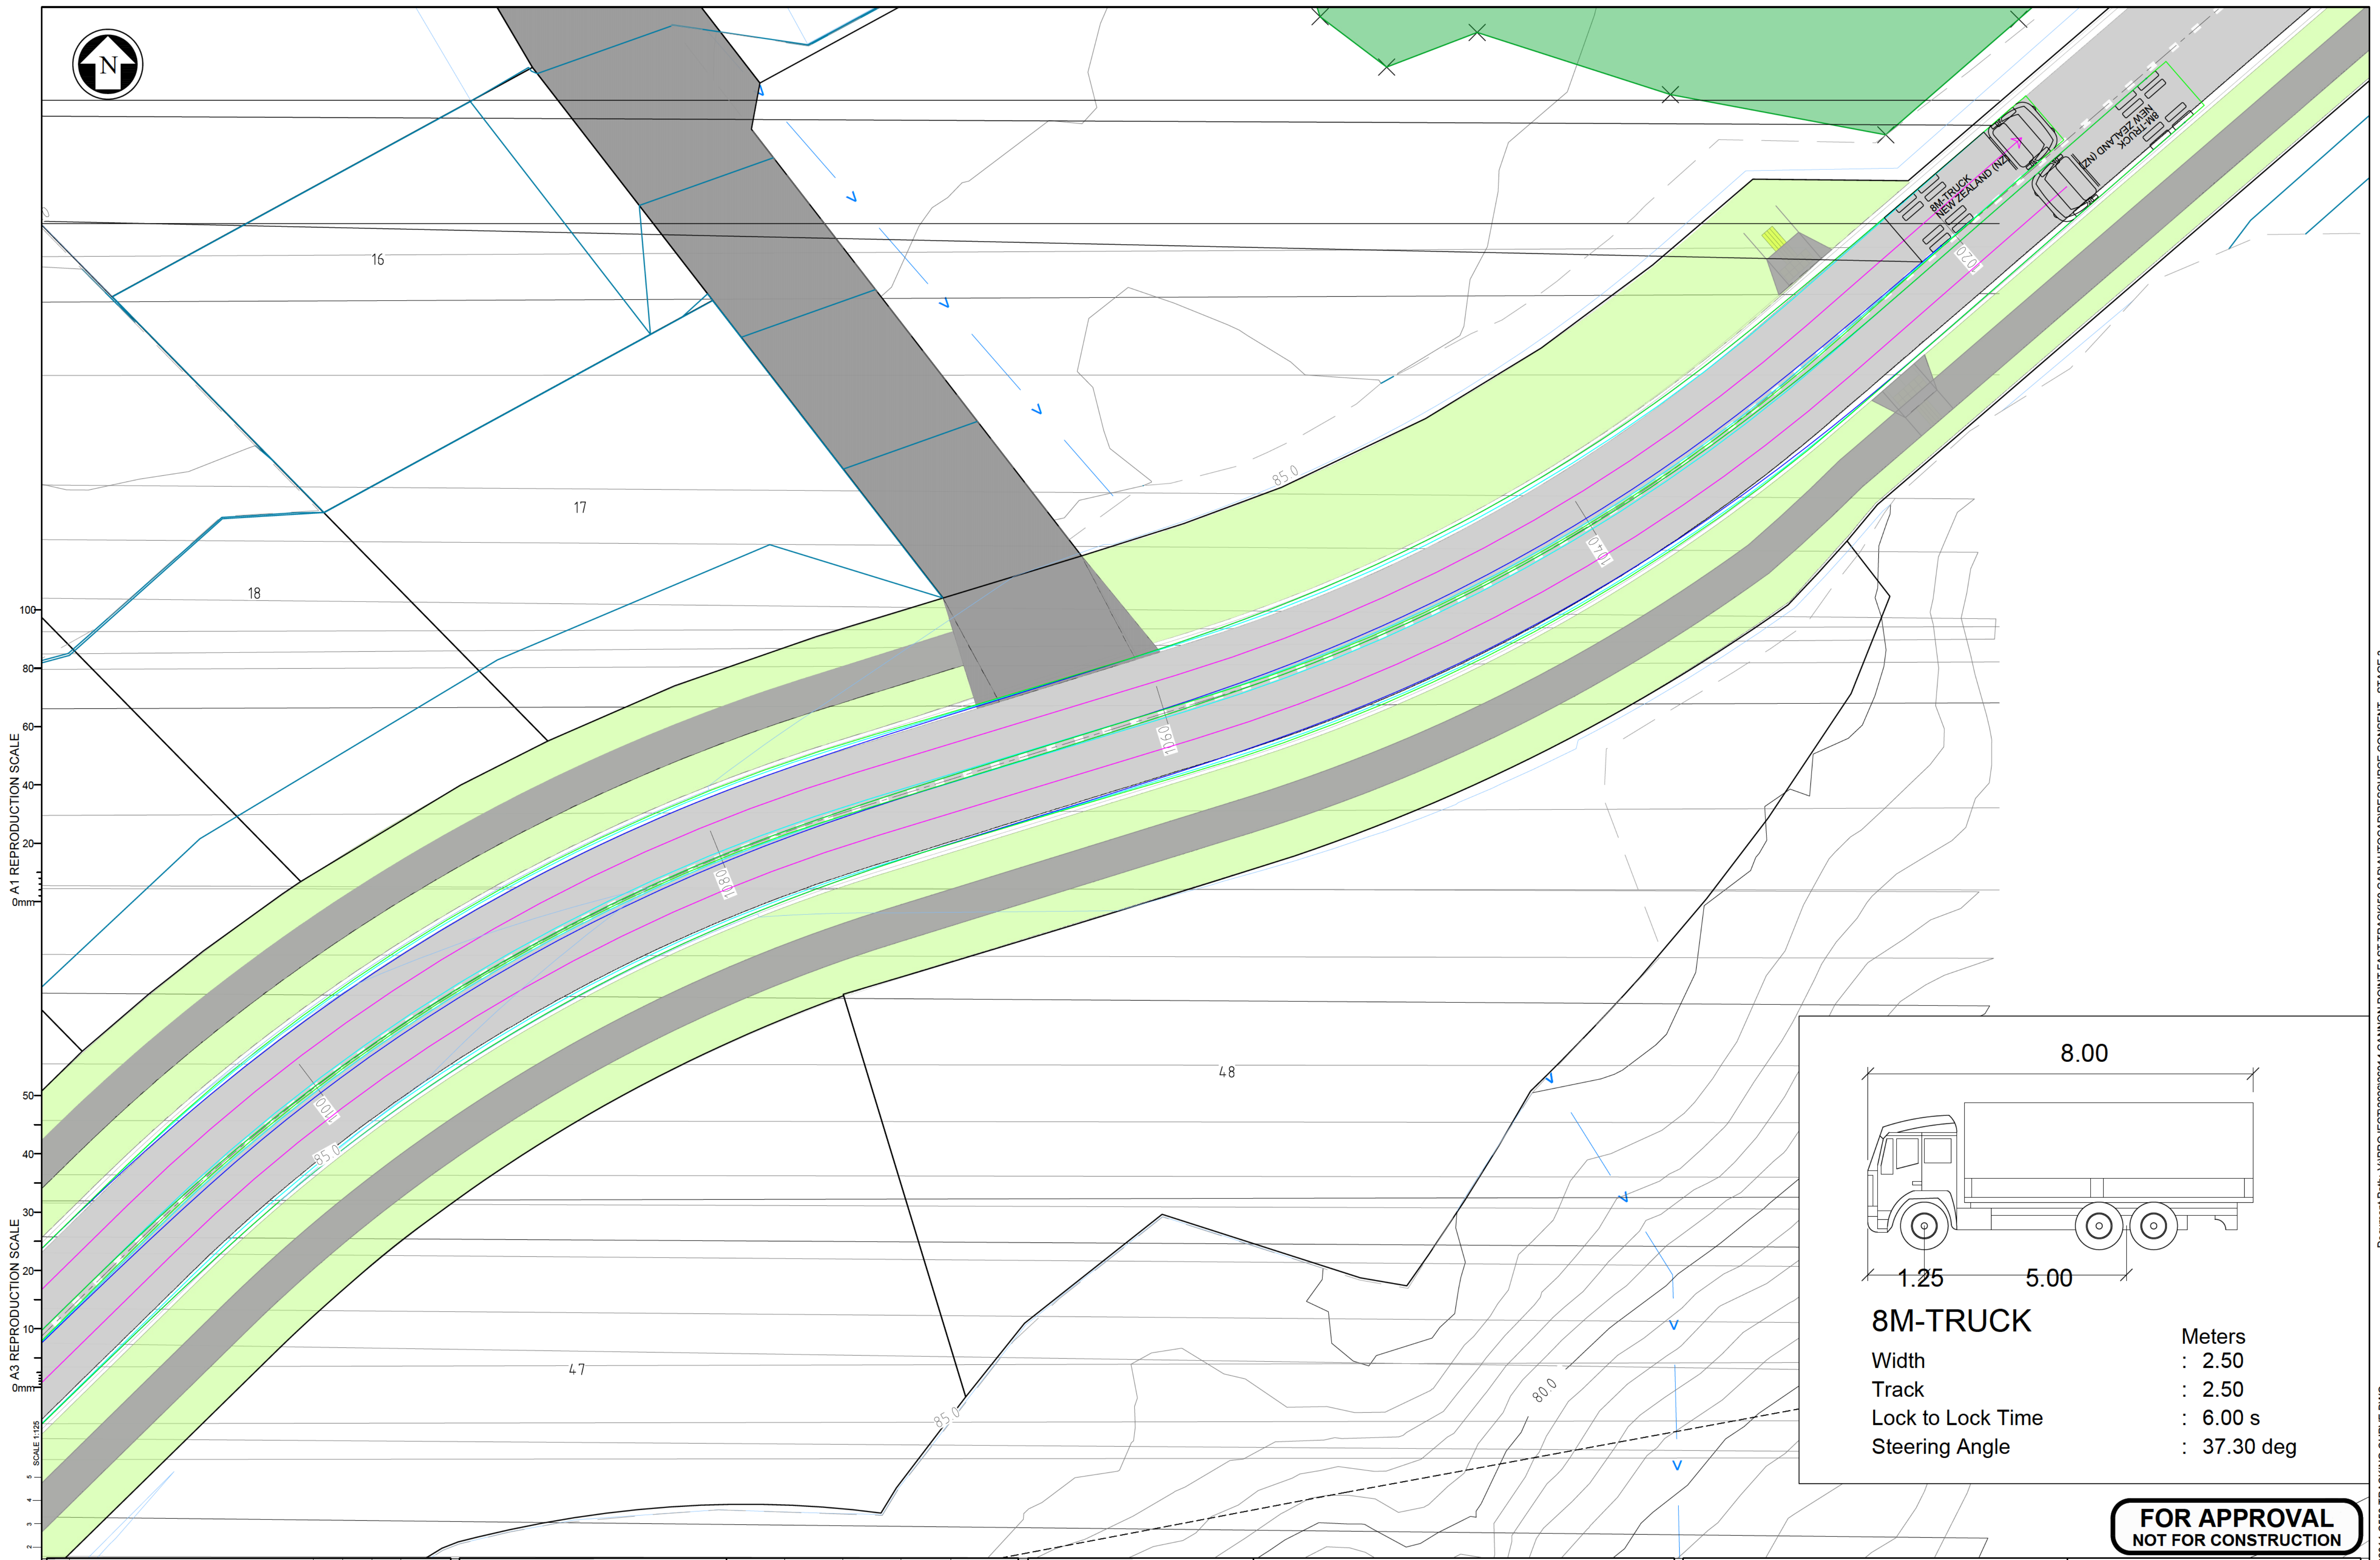

A1 REPRODUCTION SCALE

A3 REPRODUCTION SCALE

8M-TRUCK

Width	: 2.50
Track	: 2.50
Lock to Lock Time	: 6.00 s
Steering Angle	: 37.30 deg

Meters

FOR APPROVAL
NOT FOR CONSTRUCTION

C	FOR APPROVAL	ZF	JM	JM	26.05.19
B	FOR APPROVAL	ZF	JM	JM	26.05.14
A	FOR APPROVAL	ZF	JM	JM	26.02.13
No.	Revision	By	Chk	Appd	Date

Drawing Originator
Level 6, 38 Waring Taylor St
Wellington, New Zealand
T 04 472 9332
E admin@vecta.co.nz
W www.vecta.co.nz

Original Scale (A1)
AS SHOWN
Reduced Scale (A3)
1/2 SHOWN

Design	JD	26.02.12	Approved For Issue*
Drawn	ZF	26.02.12	
Dsg Verifier	JM	26.02.12	
Dwg Check	JM	26.02.12	
Date			




* Refer to Revision A for Original Signature

Client: **CANNON POINT DEVELOPMENT LTD**

Project: **STAGE 3
TACOMA DRIVE, TOTARA PARK
UPPER HUTT**

Title: **ROADING TRACKING CURVE SHEET 3**

Discipline	CIVIL
Vecta Ref. No.	26014
Drawing No.	C552
Rev	C

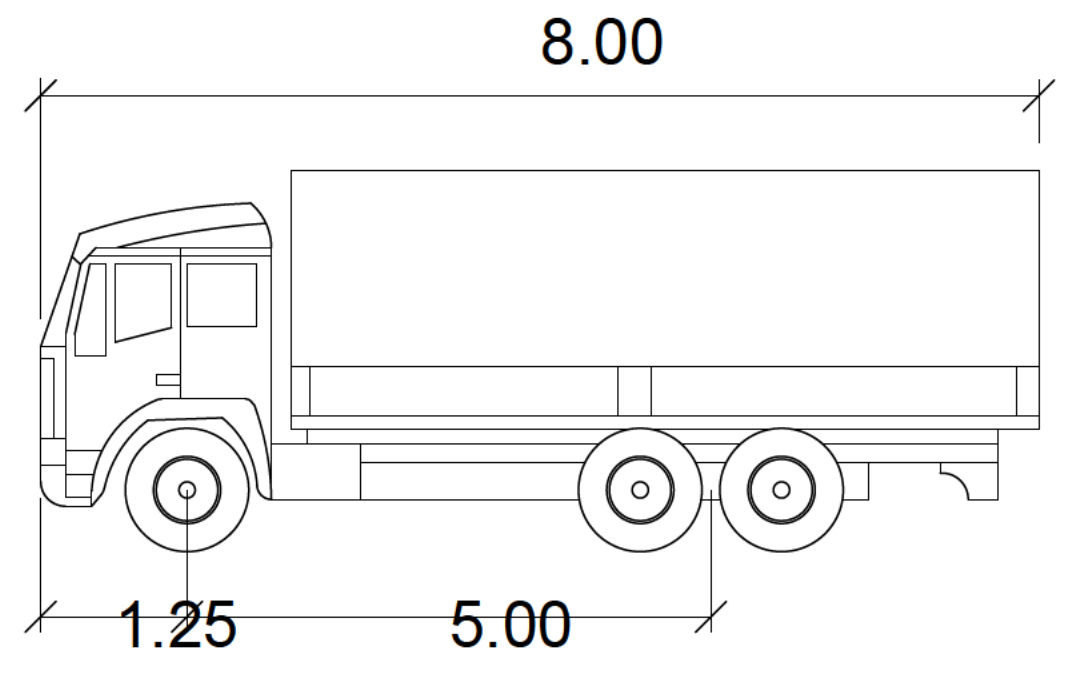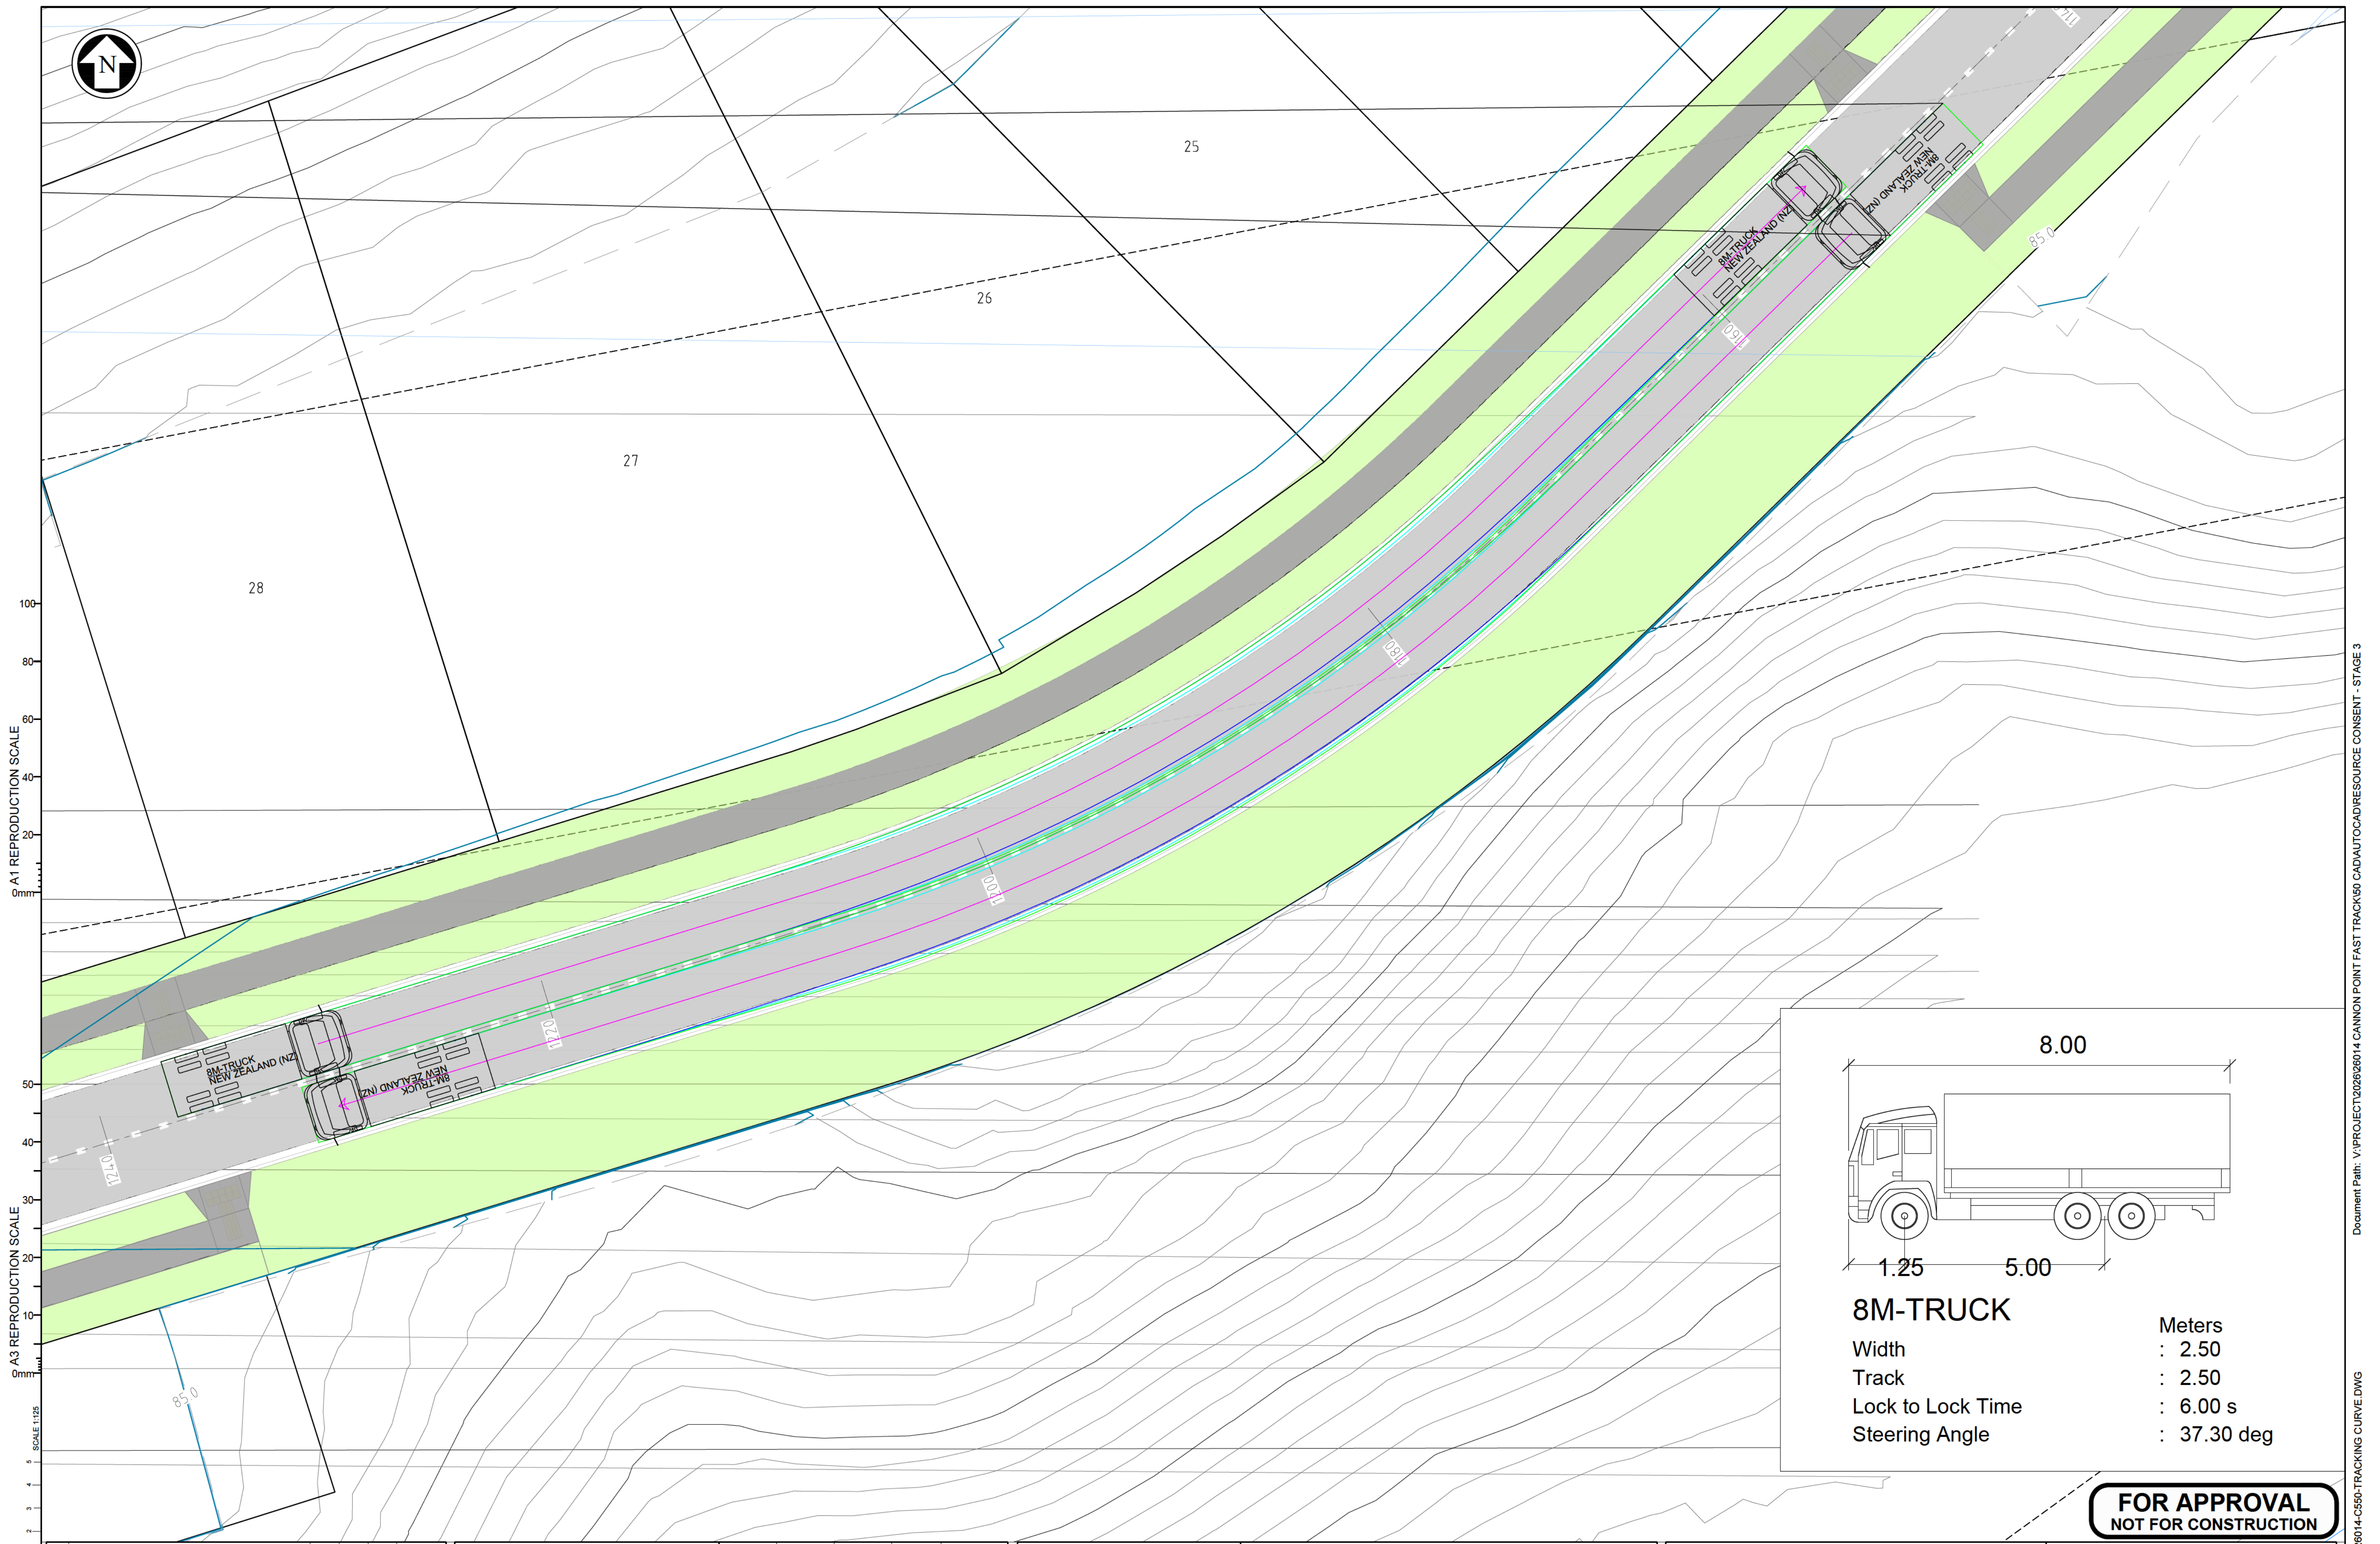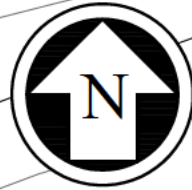

8M-TRUCK	
Width	: 2.50
Track	: 2.50
Lock to Lock Time	: 6.00 s
Steering Angle	: 37.30 deg

FOR APPROVAL
NOT FOR CONSTRUCTION

C FOR APPROVAL		ZF	JM	JM	26.05.19
B FOR APPROVAL		ZF	JM	JM	26.05.14
A FOR APPROVAL		ZF	JM	JM	26.02.13
No.	Revision	By	Chk	Appd	Date

VECTA
Level 6, 38 Waring Taylor St
Wellington, New Zealand
T 04 472 9332
E admin@vecta.co.nz
W www.vecta.co.nz

Drawing Originator	Original Scale (A1)	Design	JD	26.02.12	Approved For Issue*
AS SHOWN	Drawn	ZF		26.02.12	
Reduced Scale (A3)	Dsg Verifier	JM		26.02.12	
1/2 SHOWN	Dwg Check	JM		26.02.12	
* Refer to Revision A for Original Signature					

Client: **CANNON POINT DEVELOPMENT LTD**

Project: **STAGE 3
TACOMA DRIVE, TOTARA PARK
UPPER HUTT**


Title: **ROADING TRACKING CURVE SHEET 4**

Discipline		CIVIL	
Vecta Ref. No.	Drawing No.	Rev	
26014	C553	C	

A1 REPRODUCTION SCALE
0mm 20 40 60 80 100

A3 REPRODUCTION SCALE
0mm 10 20 30 40 50

SCALE 1:125
0 1 2 3 4 5

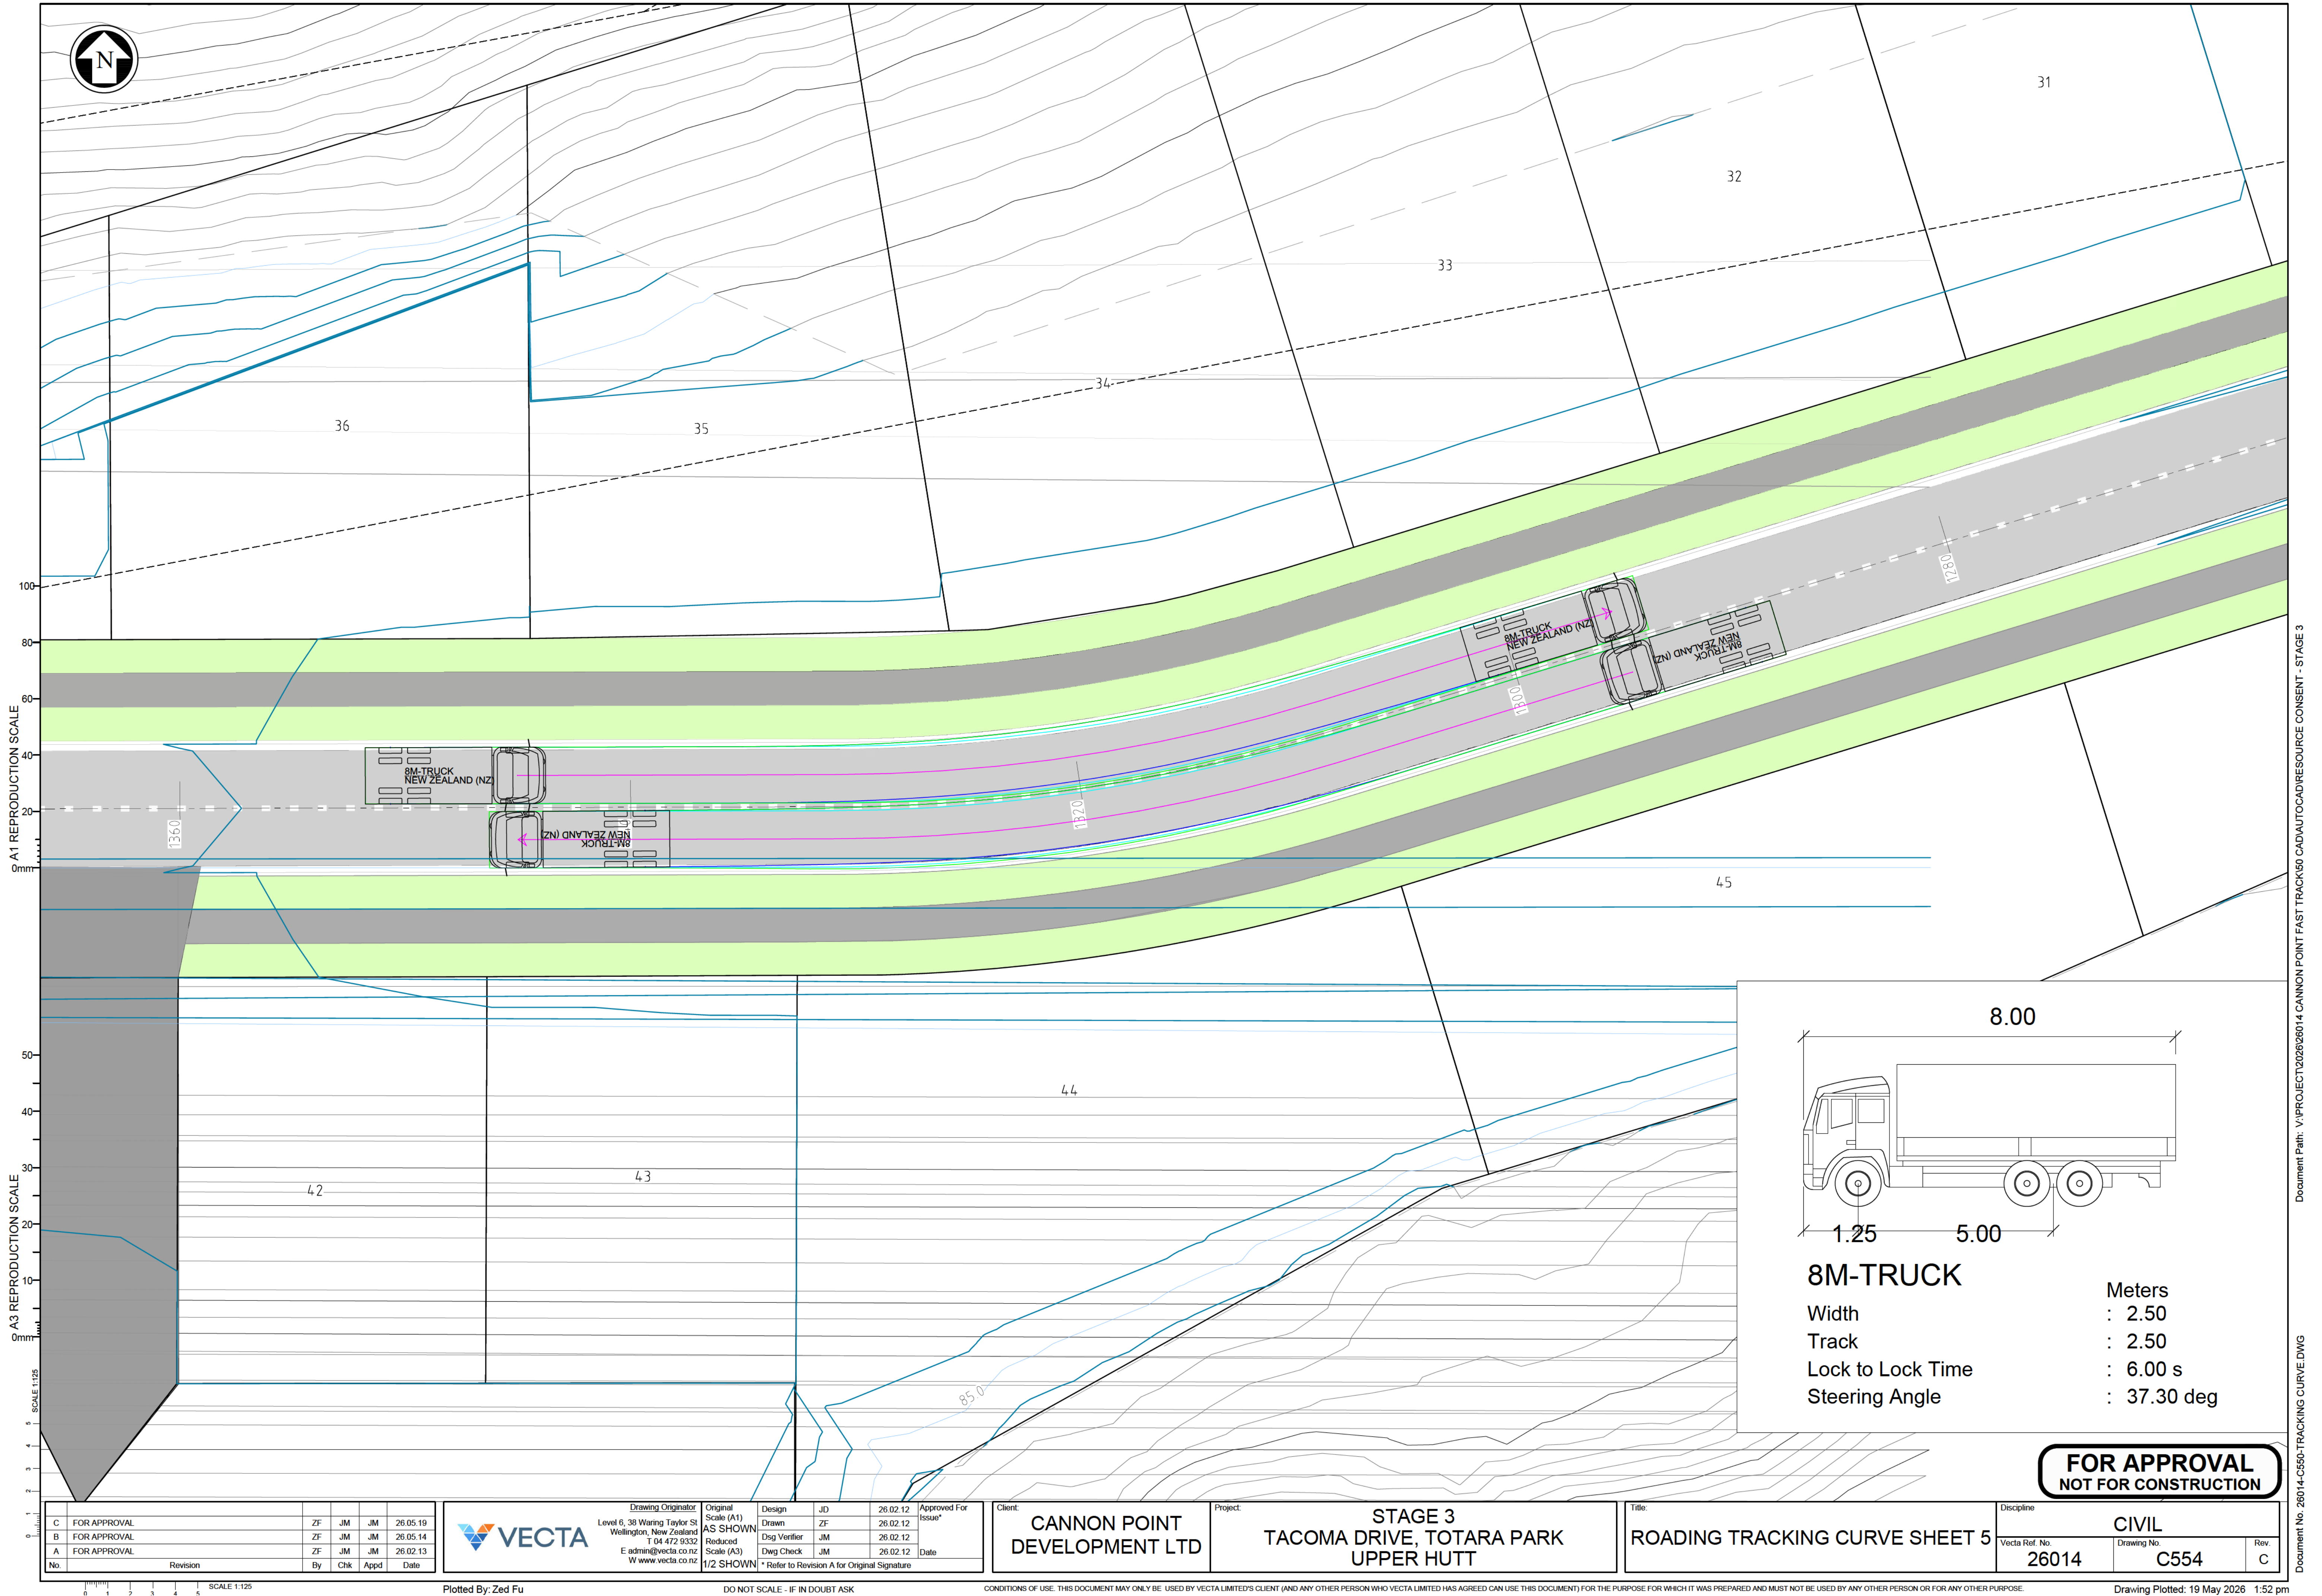

A1 REPRODUCTION SCALE

A3 REPRODUCTION SCALE

C	FOR APPROVAL	ZF	JM	JM	26.05.19
B	FOR APPROVAL	ZF	JM	JM	26.05.14
A	FOR APPROVAL	ZF	JM	JM	26.02.13
No.	Revision	By	Chk	Appd	Date

Drawing Originator
Level 6, 38 Waring Taylor St
Wellington, New Zealand
T 04 472 9332
E admin@vecta.co.nz
W www.vecta.co.nz

Original Scale (A1)
AS SHOWN
Reduced Scale (A3)
1/2 SHOWN

Design	JD	26.02.12	Approved For Issue*
Drawn	ZF	26.02.12	
Dsg Verifier	JM	26.02.12	
Dwg Check	JM	26.02.12	
		Date	

* Refer to Revision A for Original Signature

Client: CANNON POINT DEVELOPMENT LTD

Project: STAGE 3
TACOMA DRIVE, TOTARA PARK
UPPER HUTT

Title: ROADING TRACKING CURVE SHEET 5


Discipline	CIVIL
Vecta Ref. No.	26014
Drawing No.	C554
Rev	C

8M-TRUCK

Width	: 2.50
Track	: 2.50
Lock to Lock Time	: 6.00 s
Steering Angle	: 37.30 deg

Meters

FOR APPROVAL
NOT FOR CONSTRUCTION

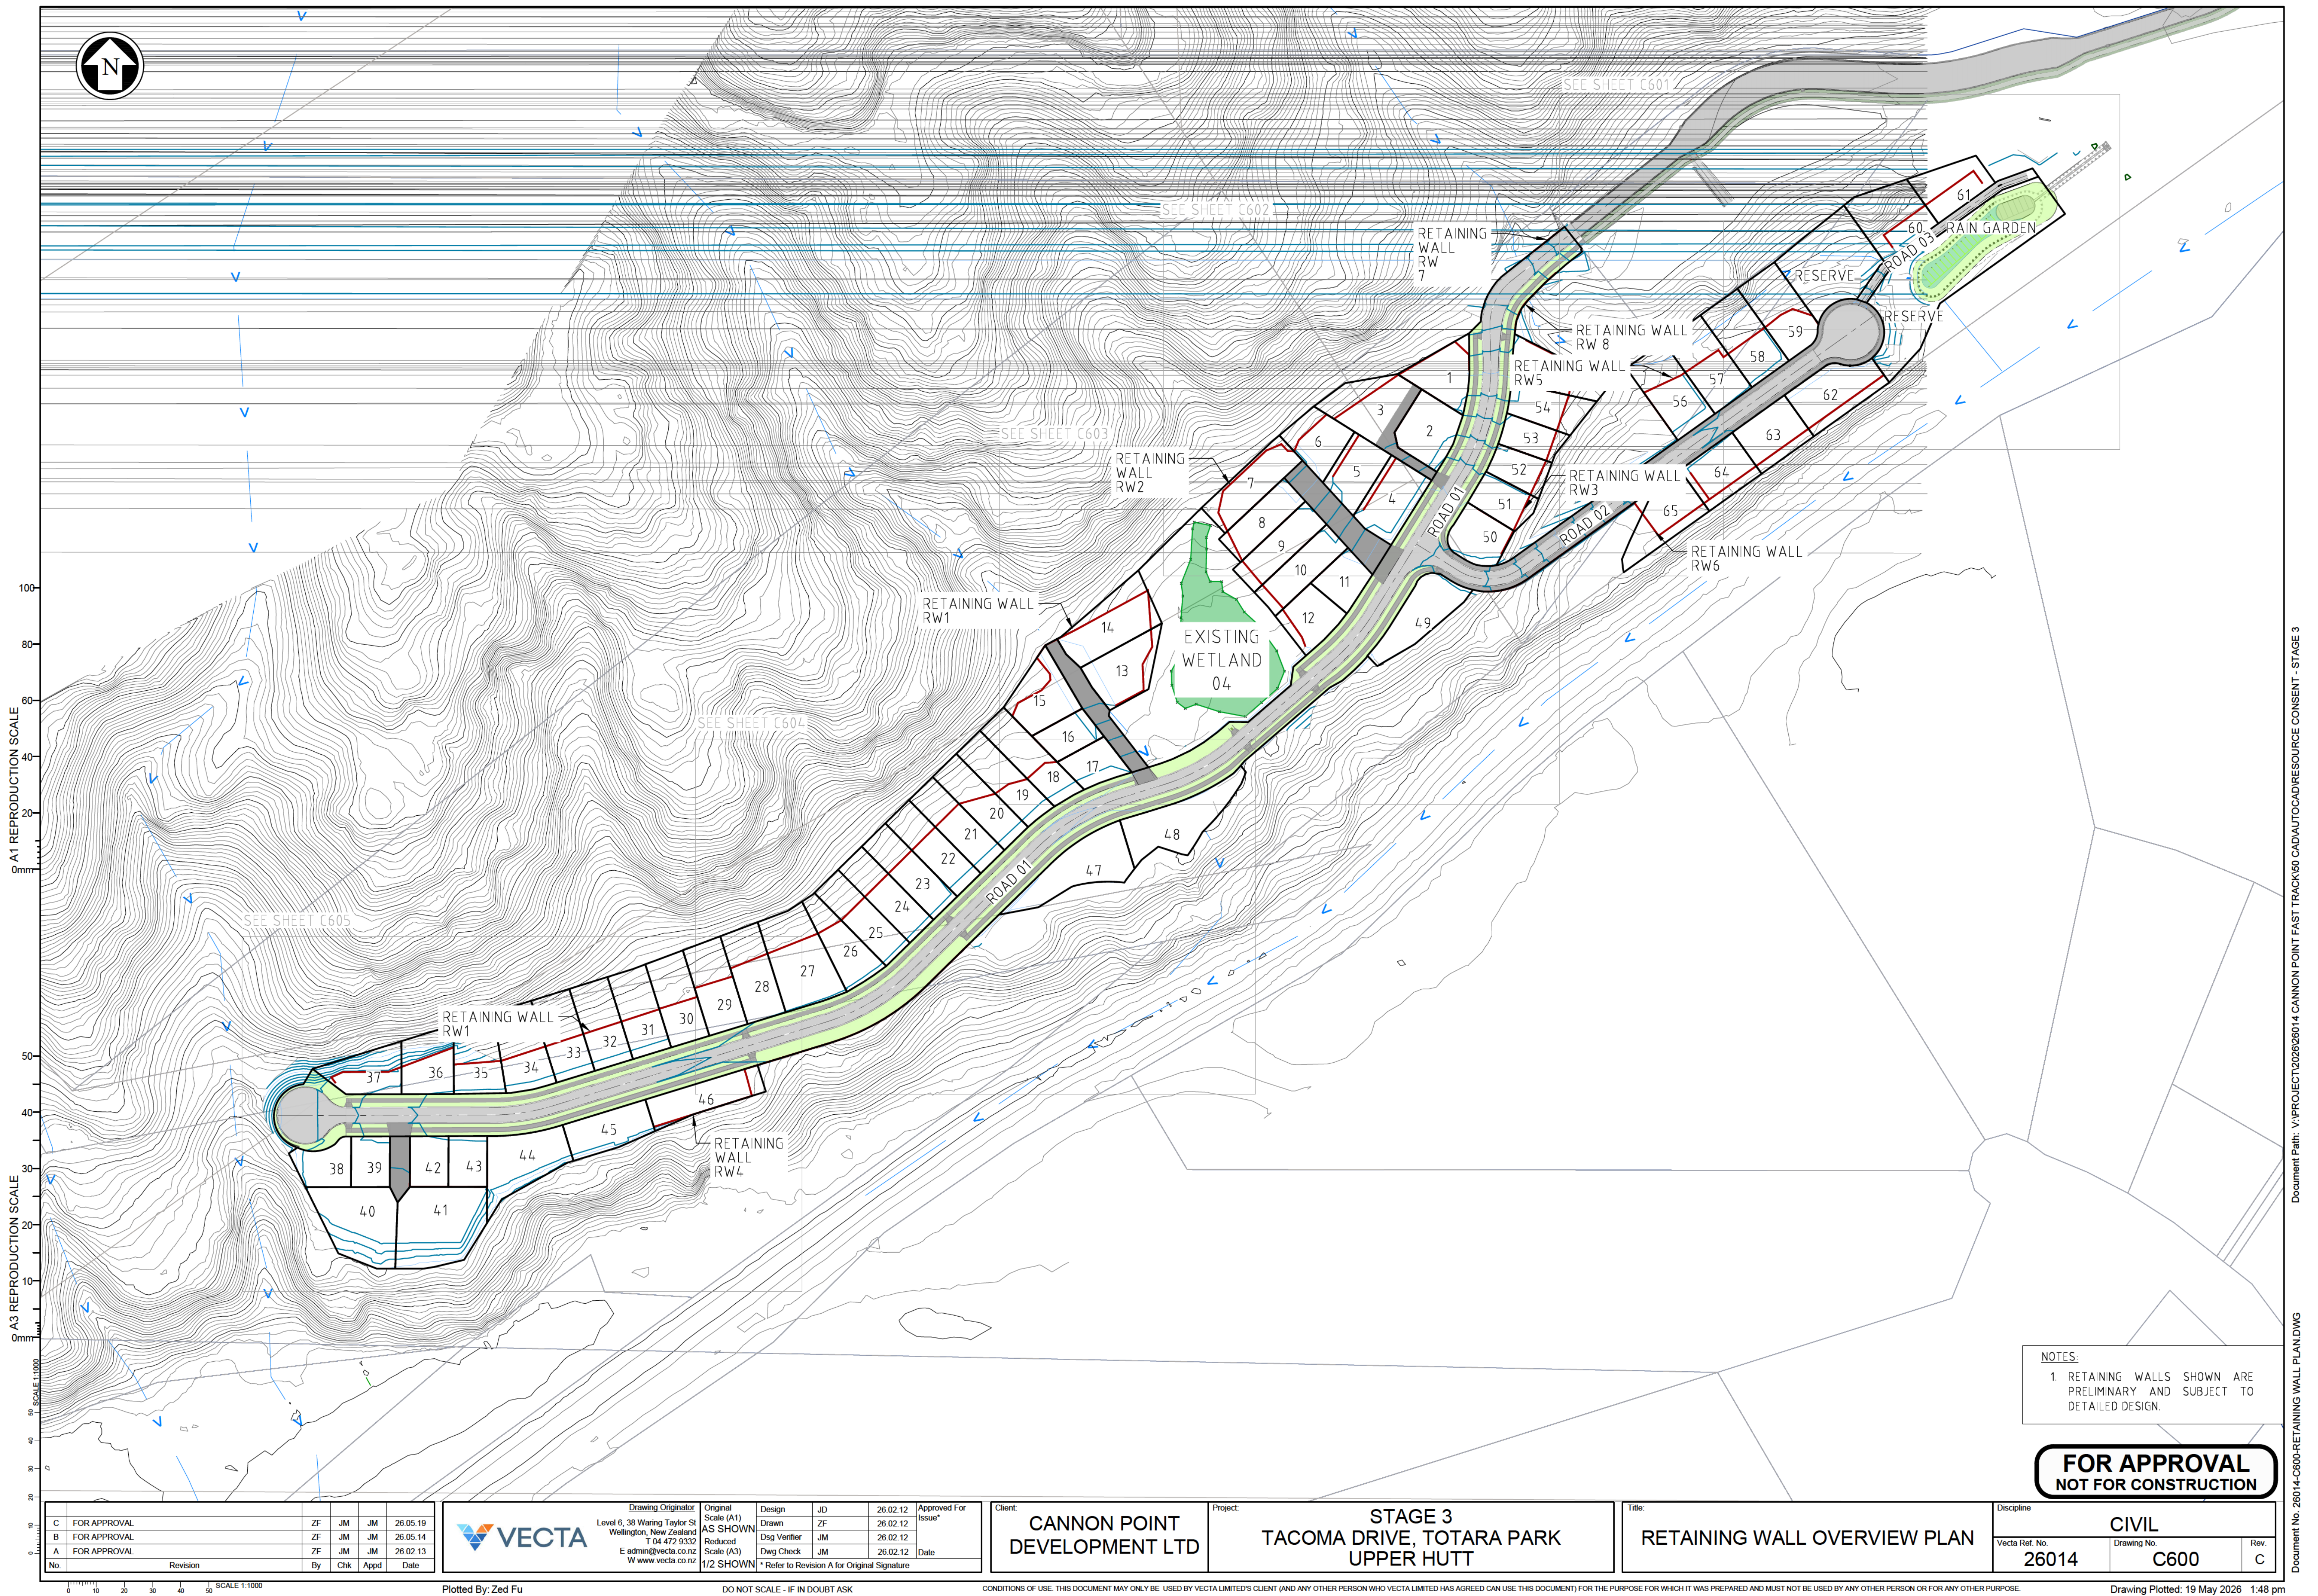

A1 REPRODUCTION SCALE
0mm 20 40 60 80 100

A3 REPRODUCTION SCALE
0mm 10 20 30 40 50

C	FOR APPROVAL	ZF	JM	JM	26.05.19
B	FOR APPROVAL	ZF	JM	JM	26.05.14
A	FOR APPROVAL	ZF	JM	JM	26.02.13
No.	Revision	By	Chk	Appd	Date



Drawing Originator
Level 6, 38 Waring Taylor St
Wellington, New Zealand
T 04 472 9332
E admin@vecta.co.nz
W www.vecta.co.nz

Original Scale (A1)
AS SHOWN
Reduced Scale (A3)
1/2 SHOWN

Design
Drawn
Dsg Verifier
Dwg Check

JD
ZF
JM
JM

26.02.12
26.02.12
26.02.12
26.02.12

Approved For Issue
Date

Client: **CANNON POINT DEVELOPMENT LTD**


Project: **STAGE 3
TACOMA DRIVE, TOTARA PARK
UPPER HUTT**

Title: **RETAINING WALL OVERVIEW PLAN**

Discipline	CIVIL		
Vecta Ref. No.	26014	Drawing No.	C600
Rev			C

NOTES:
1. RETAINING WALLS SHOWN ARE PRELIMINARY AND SUBJECT TO DETAILED DESIGN.

**FOR APPROVAL
NOT FOR CONSTRUCTION**

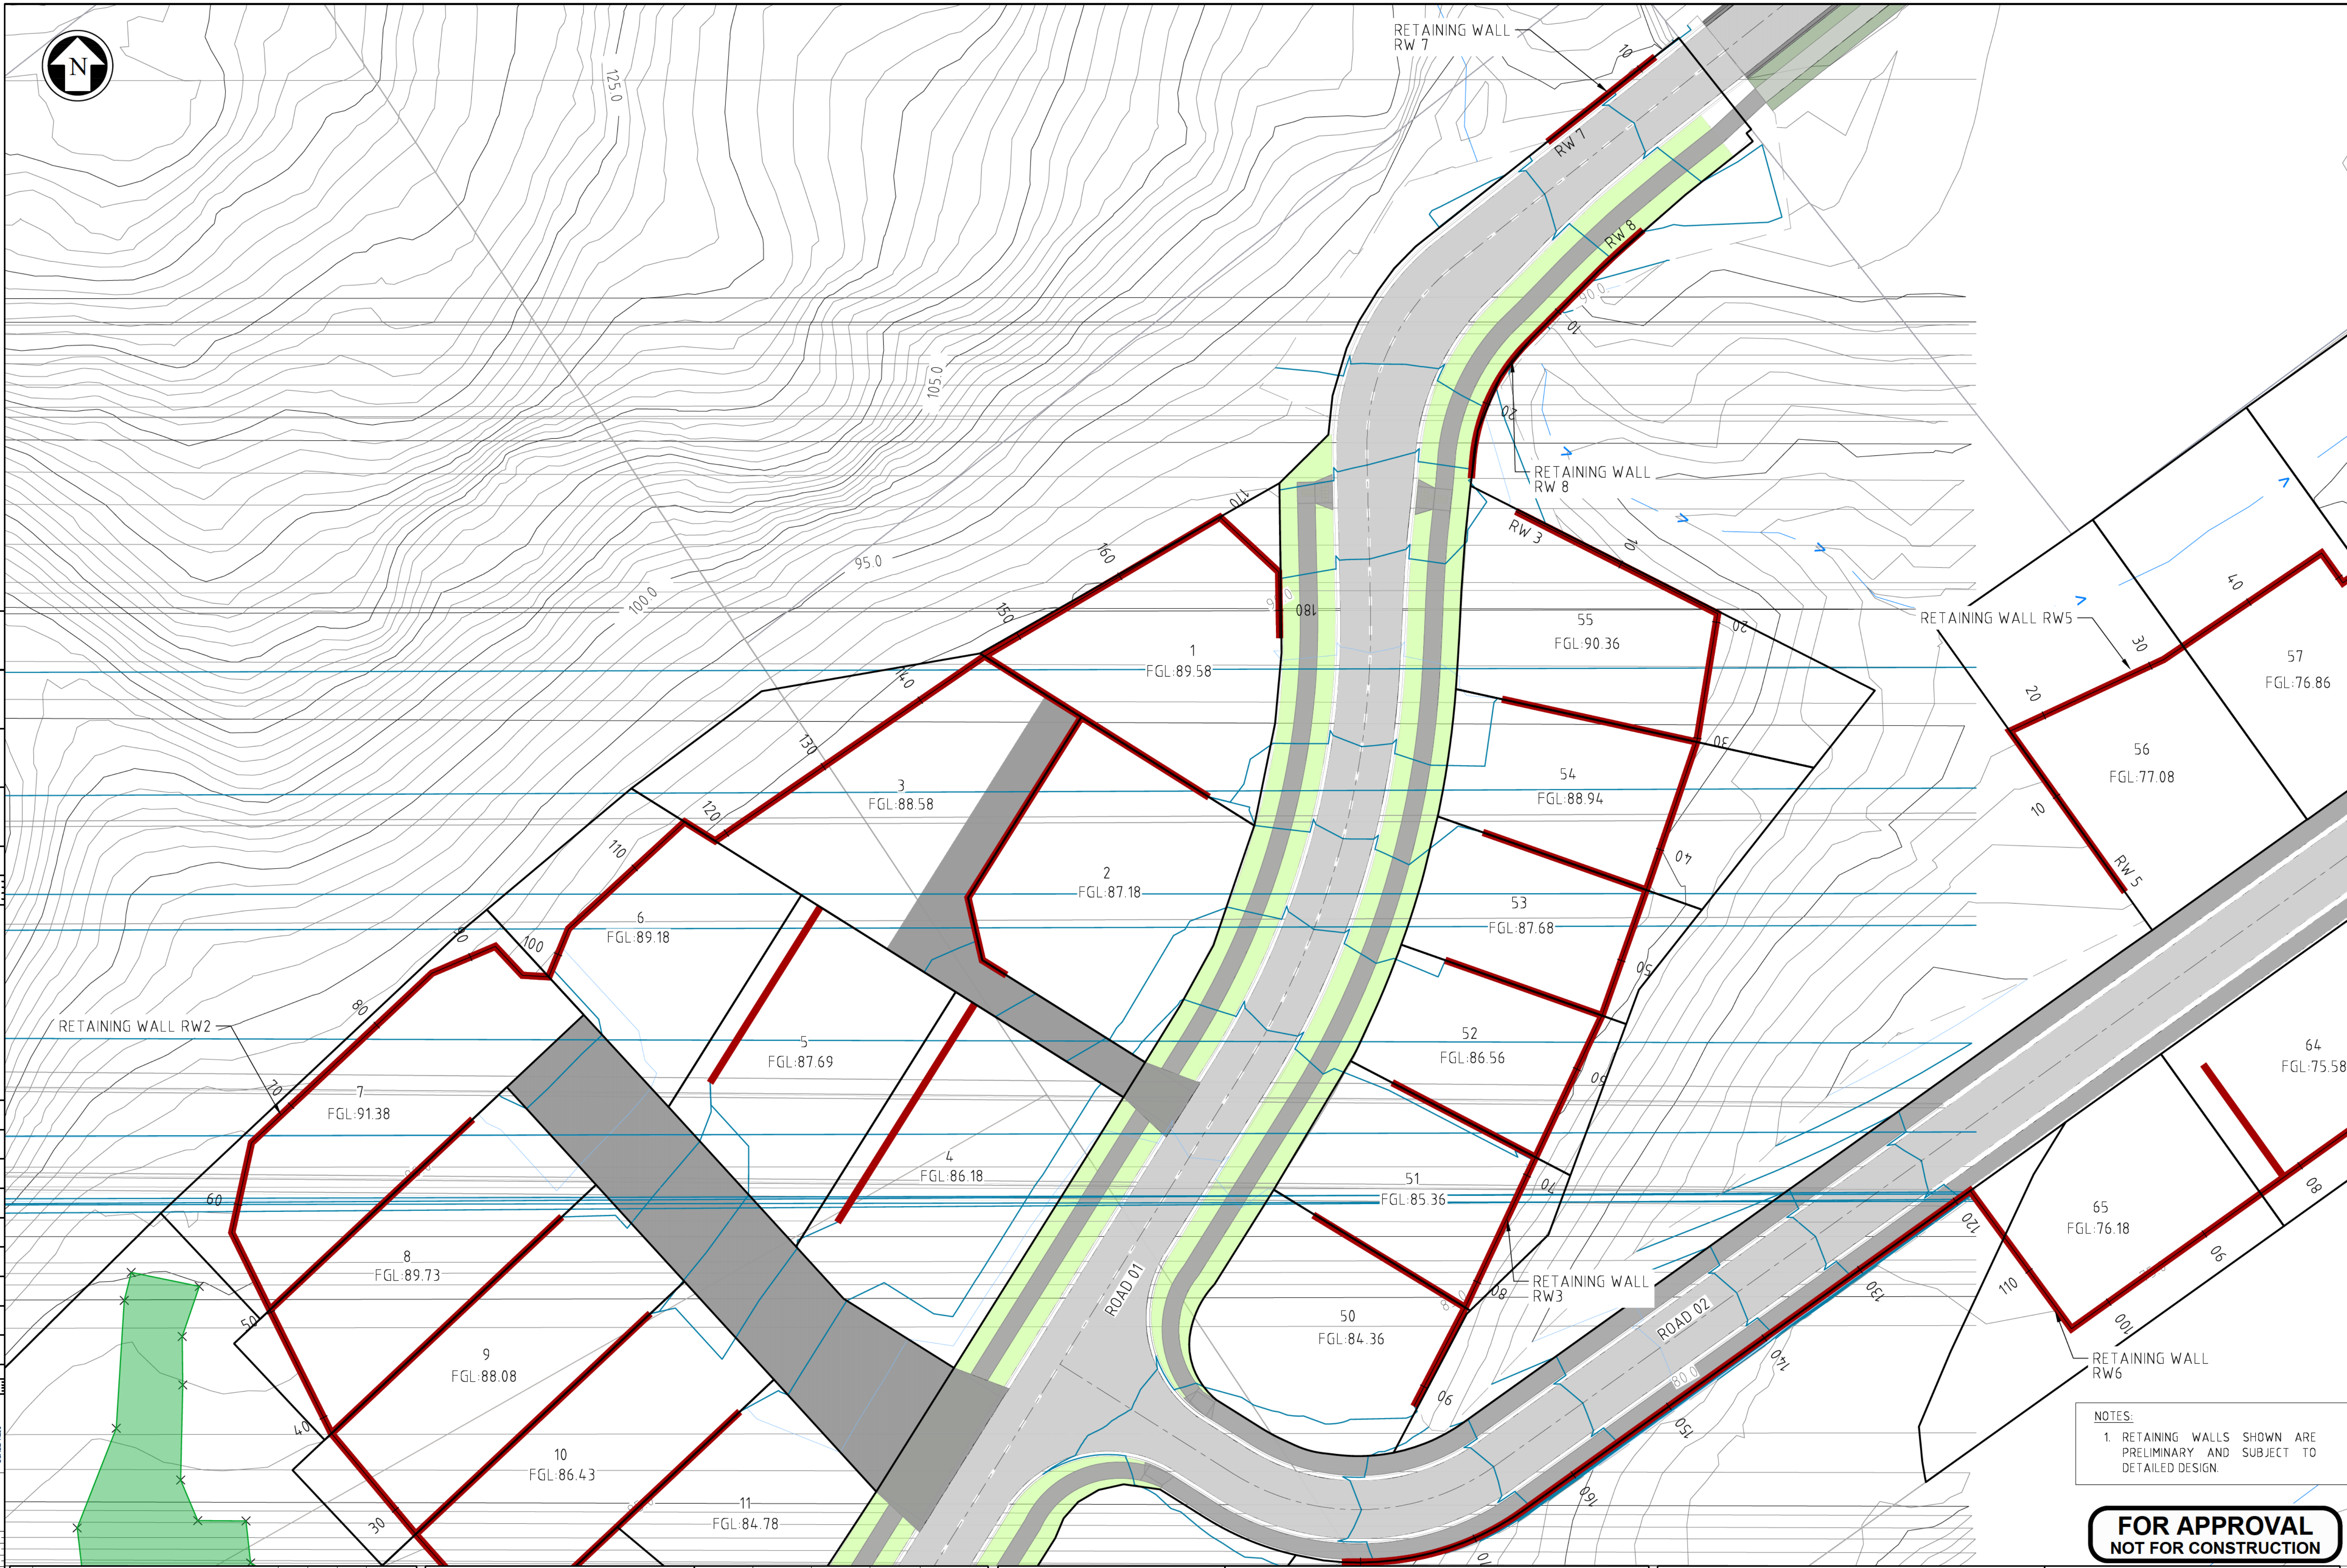

0 A1 REPRODUCTION SCALE
0mm

0 A3 REPRODUCTION SCALE
0mm

C	FOR APPROVAL	ZF	JM	JM	26.05.19
B	FOR APPROVAL	ZF	JM	JM	26.05.14
A	FOR APPROVAL	ZF	JM	JM	26.02.13
No.	Revision	By	Chk	Appd	Date



Drawing Originator
Level 6, 38 Waring Taylor St
Wellington, New Zealand
T 04 472 9332
E admin@vecta.co.nz
W www.vecta.co.nz

Original Scale (A1)
AS SHOWN
Reduced Scale (A3)
1/2 SHOWN

Design Drawn ZF
Dsg Verifier JM
Dwg Check JM

JD 26.02.12
ZF 26.02.12
JM 26.02.12

Approved For Issue*
Date

Client: **CANNON POINT DEVELOPMENT LTD**


Project: **STAGE 3
TACOMA DRIVE, TOTARA PARK
UPPER HUTT**

Title: **RETAINING WALL PLAN - SHEET 2**

Discipline	CIVIL		
Vecta Ref. No.	26014	Drawing No.	C602
		Rev	C

NOTES:
1. RETAINING WALLS SHOWN ARE PRELIMINARY AND SUBJECT TO DETAILED DESIGN.

**FOR APPROVAL
NOT FOR CONSTRUCTION**

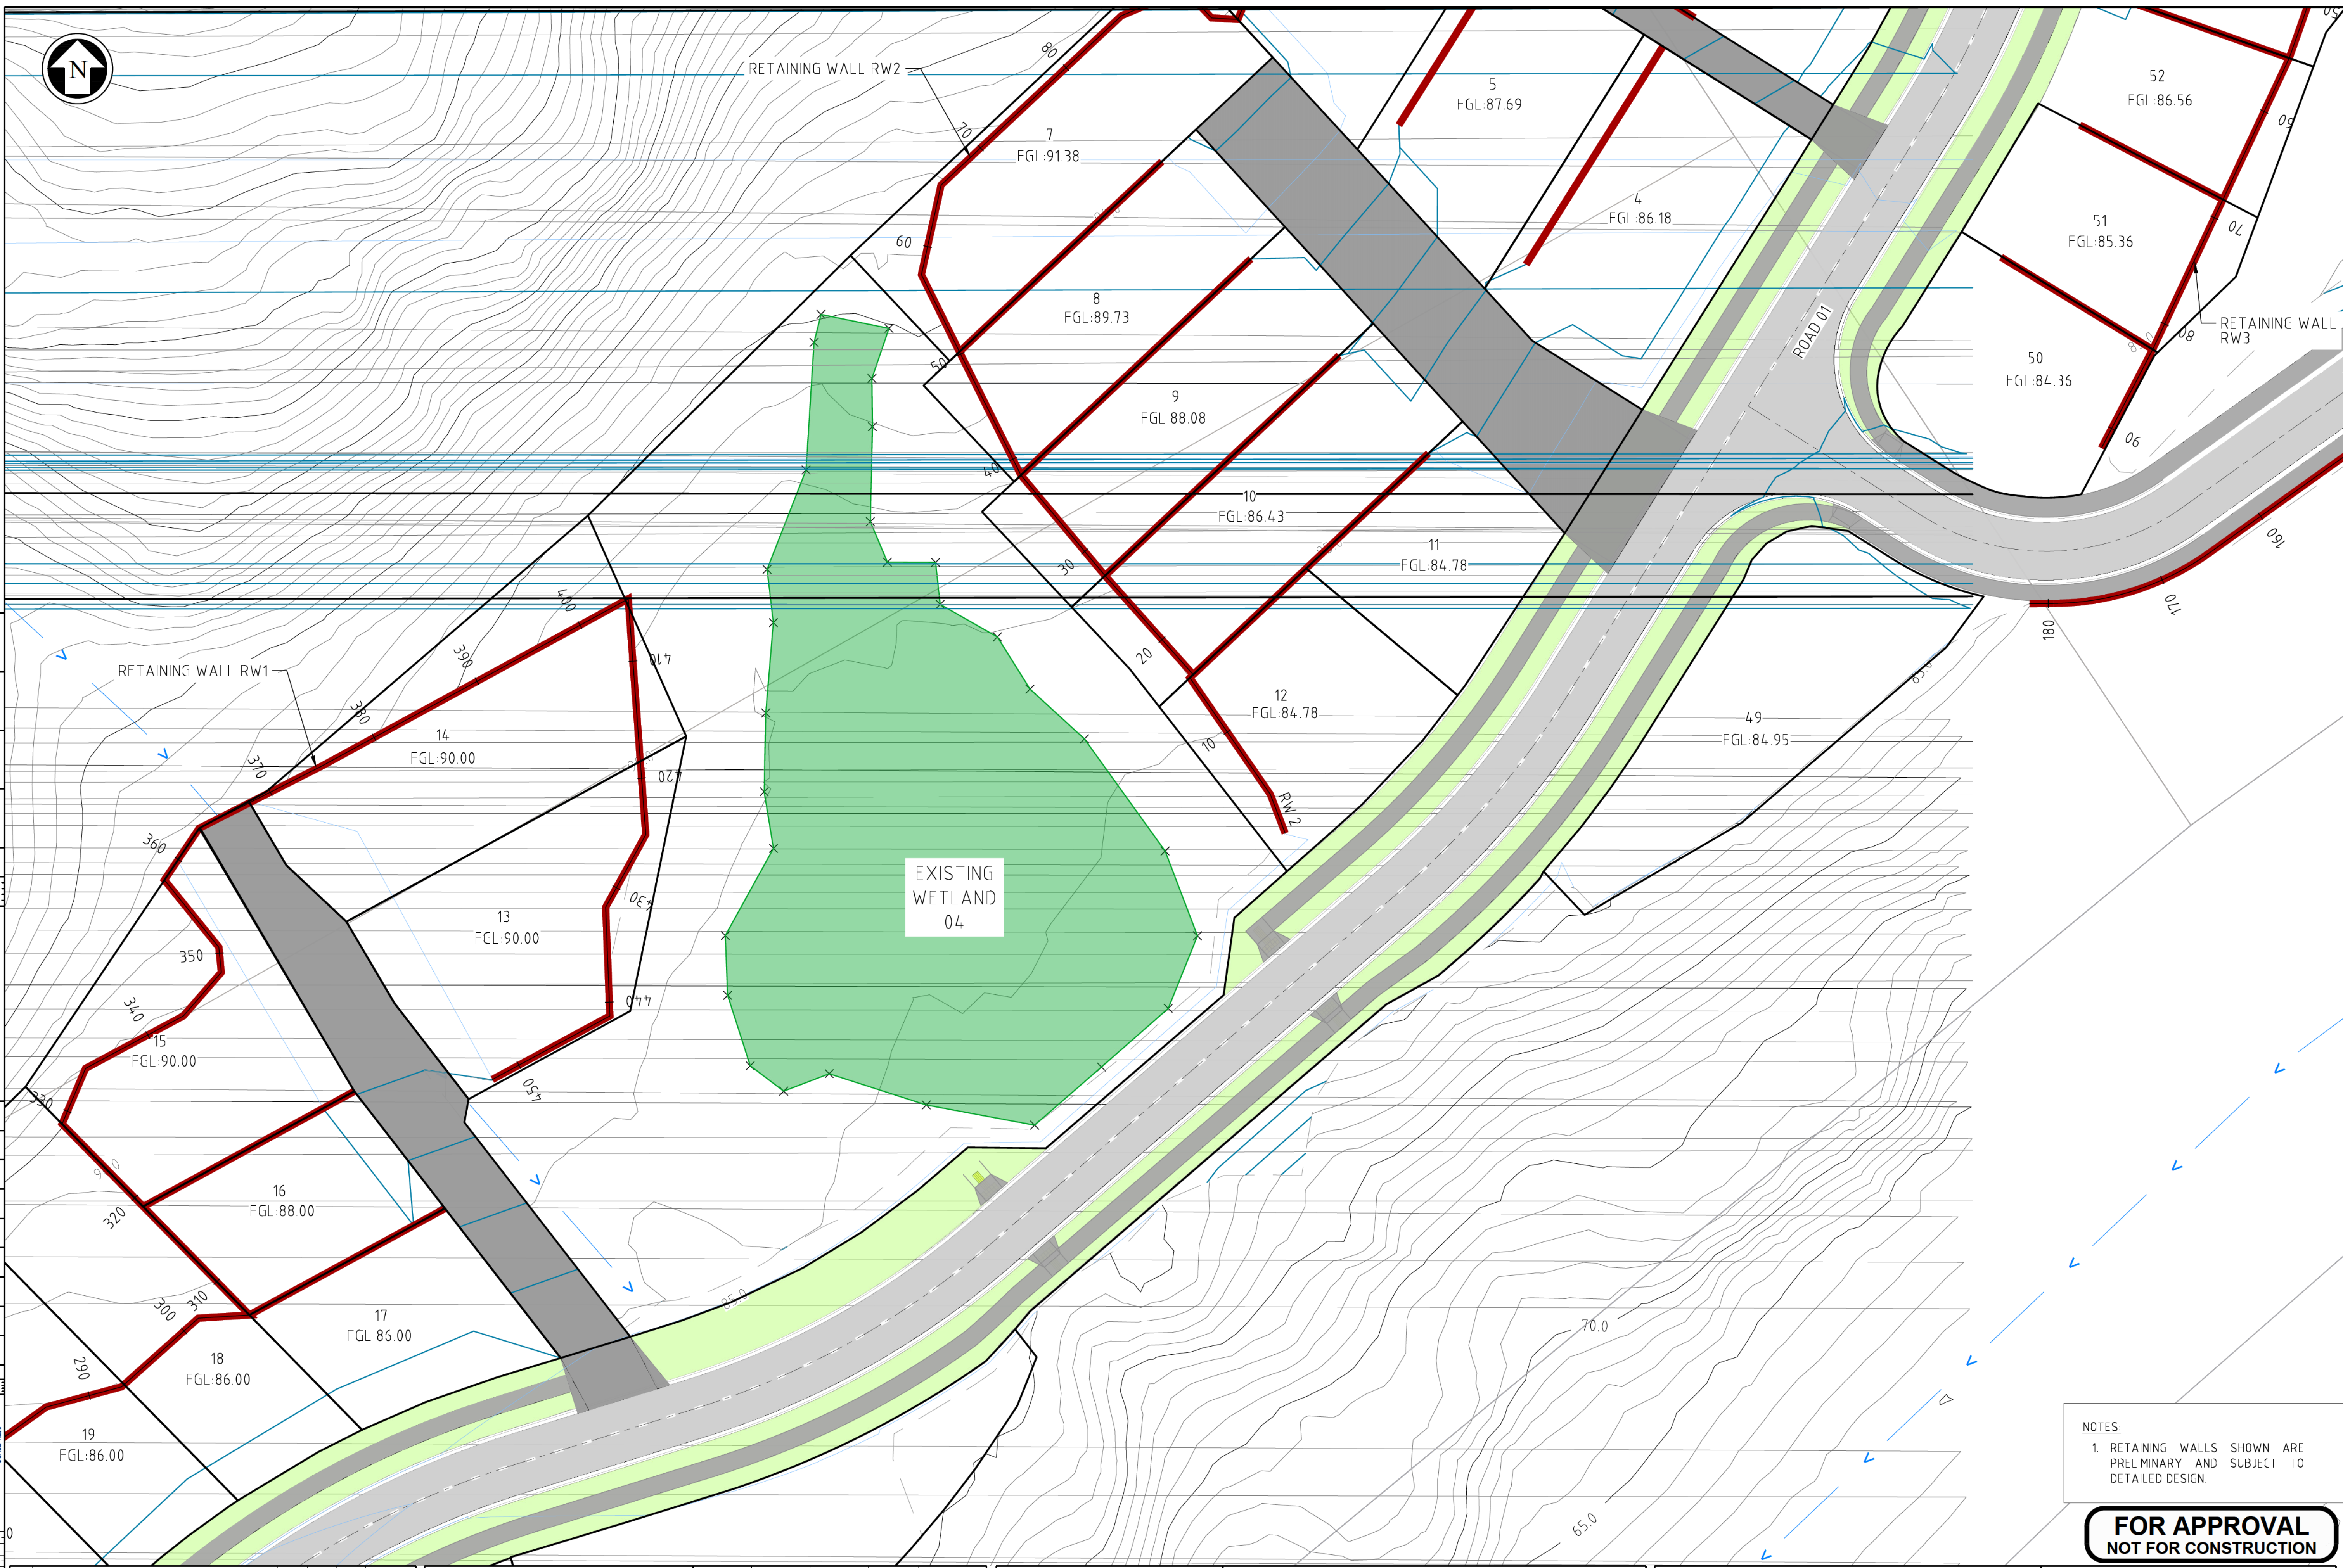

A1 REPRODUCTION SCALE

A3 REPRODUCTION SCALE

C	FOR APPROVAL	ZF	JM	JM	26.05.19
B	FOR APPROVAL	ZF	JM	JM	26.05.14
A	FOR APPROVAL	ZF	JM	JM	26.02.13
No.	Revision	By	Chk	Appd	Date

Drawing Originator
Level 6, 38 Waring Taylor St
Wellington, New Zealand
T 04 472 9332
E admin@vecta.co.nz
W www.vecta.co.nz

Original Scale (A1)
AS SHOWN
Reduced Scale (A3)
1/2 SHOWN

Design	JD	26.02.12	Approved For Issue*
Drawn	ZF	26.02.12	Date
Dsg Verifier	JM	26.02.12	
Dwg Check	JM	26.02.12	

* Refer to Revision A for Original Signature

Client: **CANNON POINT DEVELOPMENT LTD**


Project: **STAGE 3
TACOMA DRIVE, TOTARA PARK
UPPER HUTT**

Title: **RETAINING WALL PLAN - SHEET 3**

Discipline	CIVIL		
Vecta Ref. No.	26014	Drawing No.	C603
Rev			C

NOTES:
1. RETAINING WALLS SHOWN ARE
PRELIMINARY AND SUBJECT TO
DETAILED DESIGN

**FOR APPROVAL
NOT FOR CONSTRUCTION**

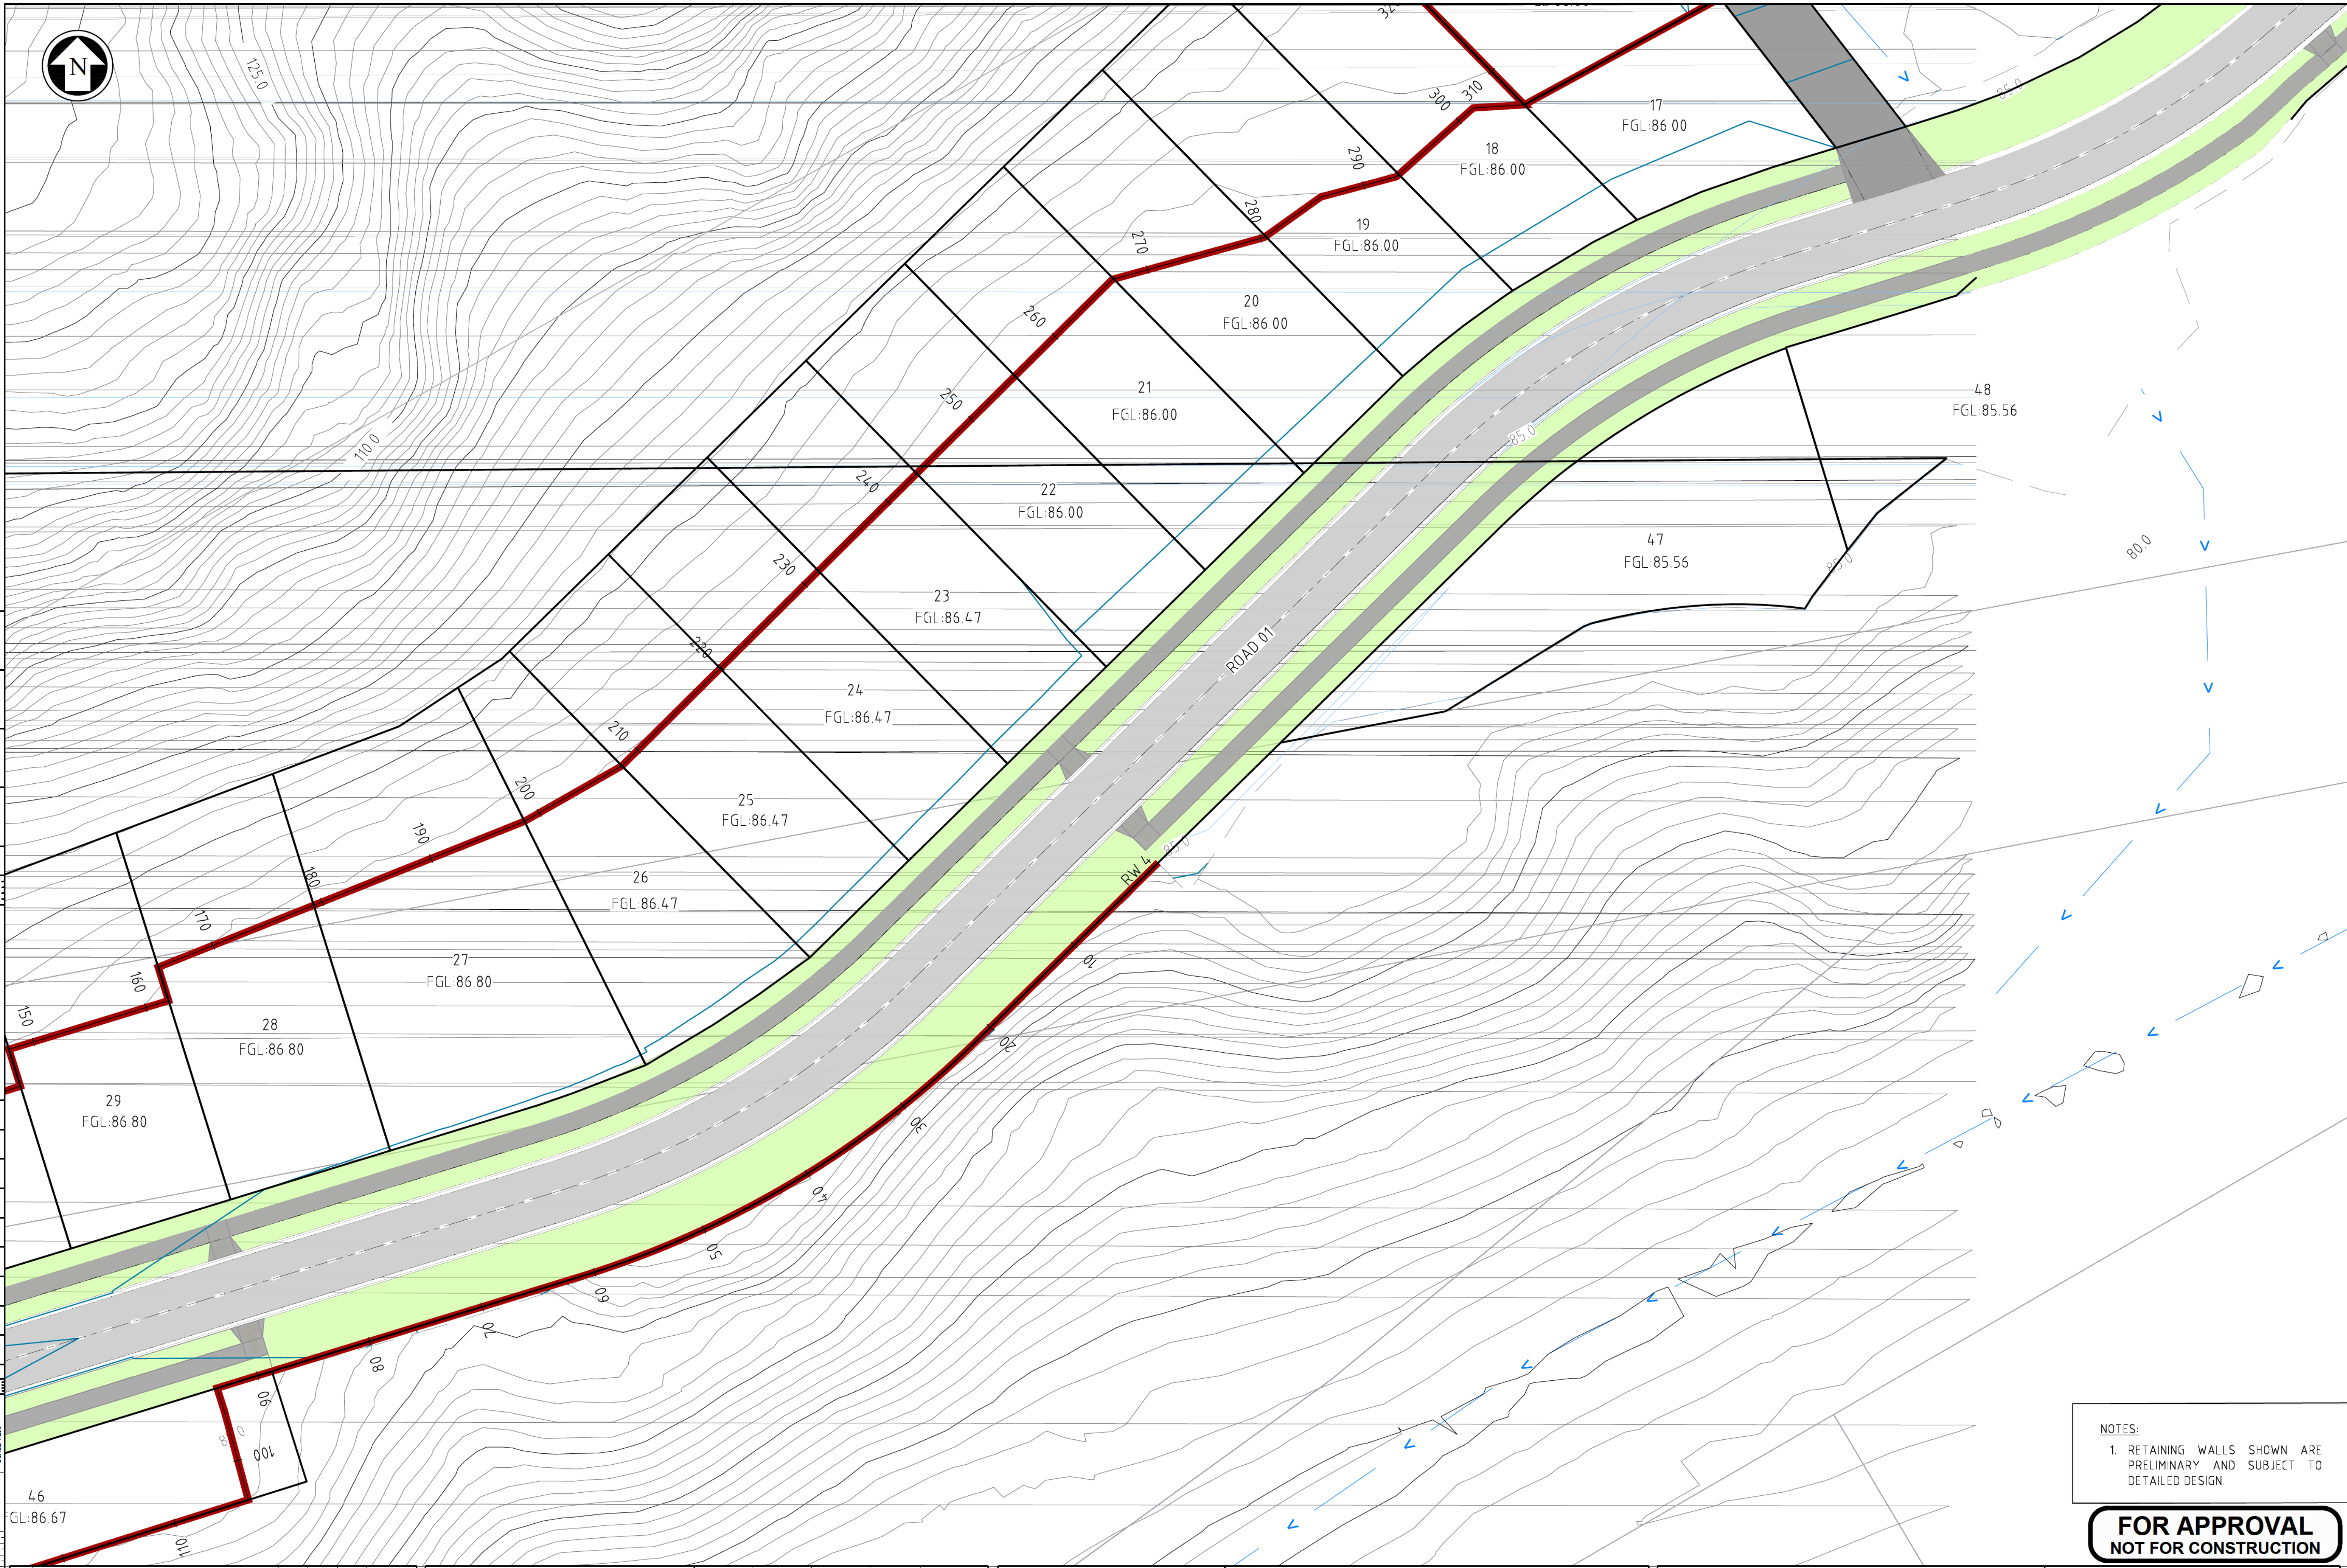

A1 REPRODUCTION SCALE
0mm

A3 REPRODUCTION SCALE
0mm

C	FOR APPROVAL	ZF	JM	JM	26.05.19
B	FOR APPROVAL	ZF	JM	JM	26.05.14
A	FOR APPROVAL	ZF	JM	JM	26.02.13
No.	Revision	By	Chk	Appd	Date



Level 6, 38 Waring Taylor St
Wellington, New Zealand
T 04 472 9332
E admin@vecta.co.nz
W www.vecta.co.nz

Drawing Originator

Original Scale (A1)
AS SHOWN

Design

Drawn

Dsg Verifier

Dwg Check

1/2 SHOWN

JD

26.02.12

26.02.12

26.02.12

26.02.12

26.02.12

Approved For Issue*

Date

Client: **CANNON POINT DEVELOPMENT LTD**

Project: **STAGE 3
TACOMA DRIVE, TOTARA PARK
UPPER HUTT**


Title: **RETAINING WALL PLAN - SHEET 4**

Discipline	CIVIL		
Vecta Ref. No.	26014	Drawing No.	C604
Rev			C

NOTES:

1. RETAINING WALLS SHOWN ARE PRELIMINARY AND SUBJECT TO DETAILED DESIGN.

**FOR APPROVAL
NOT FOR CONSTRUCTION**

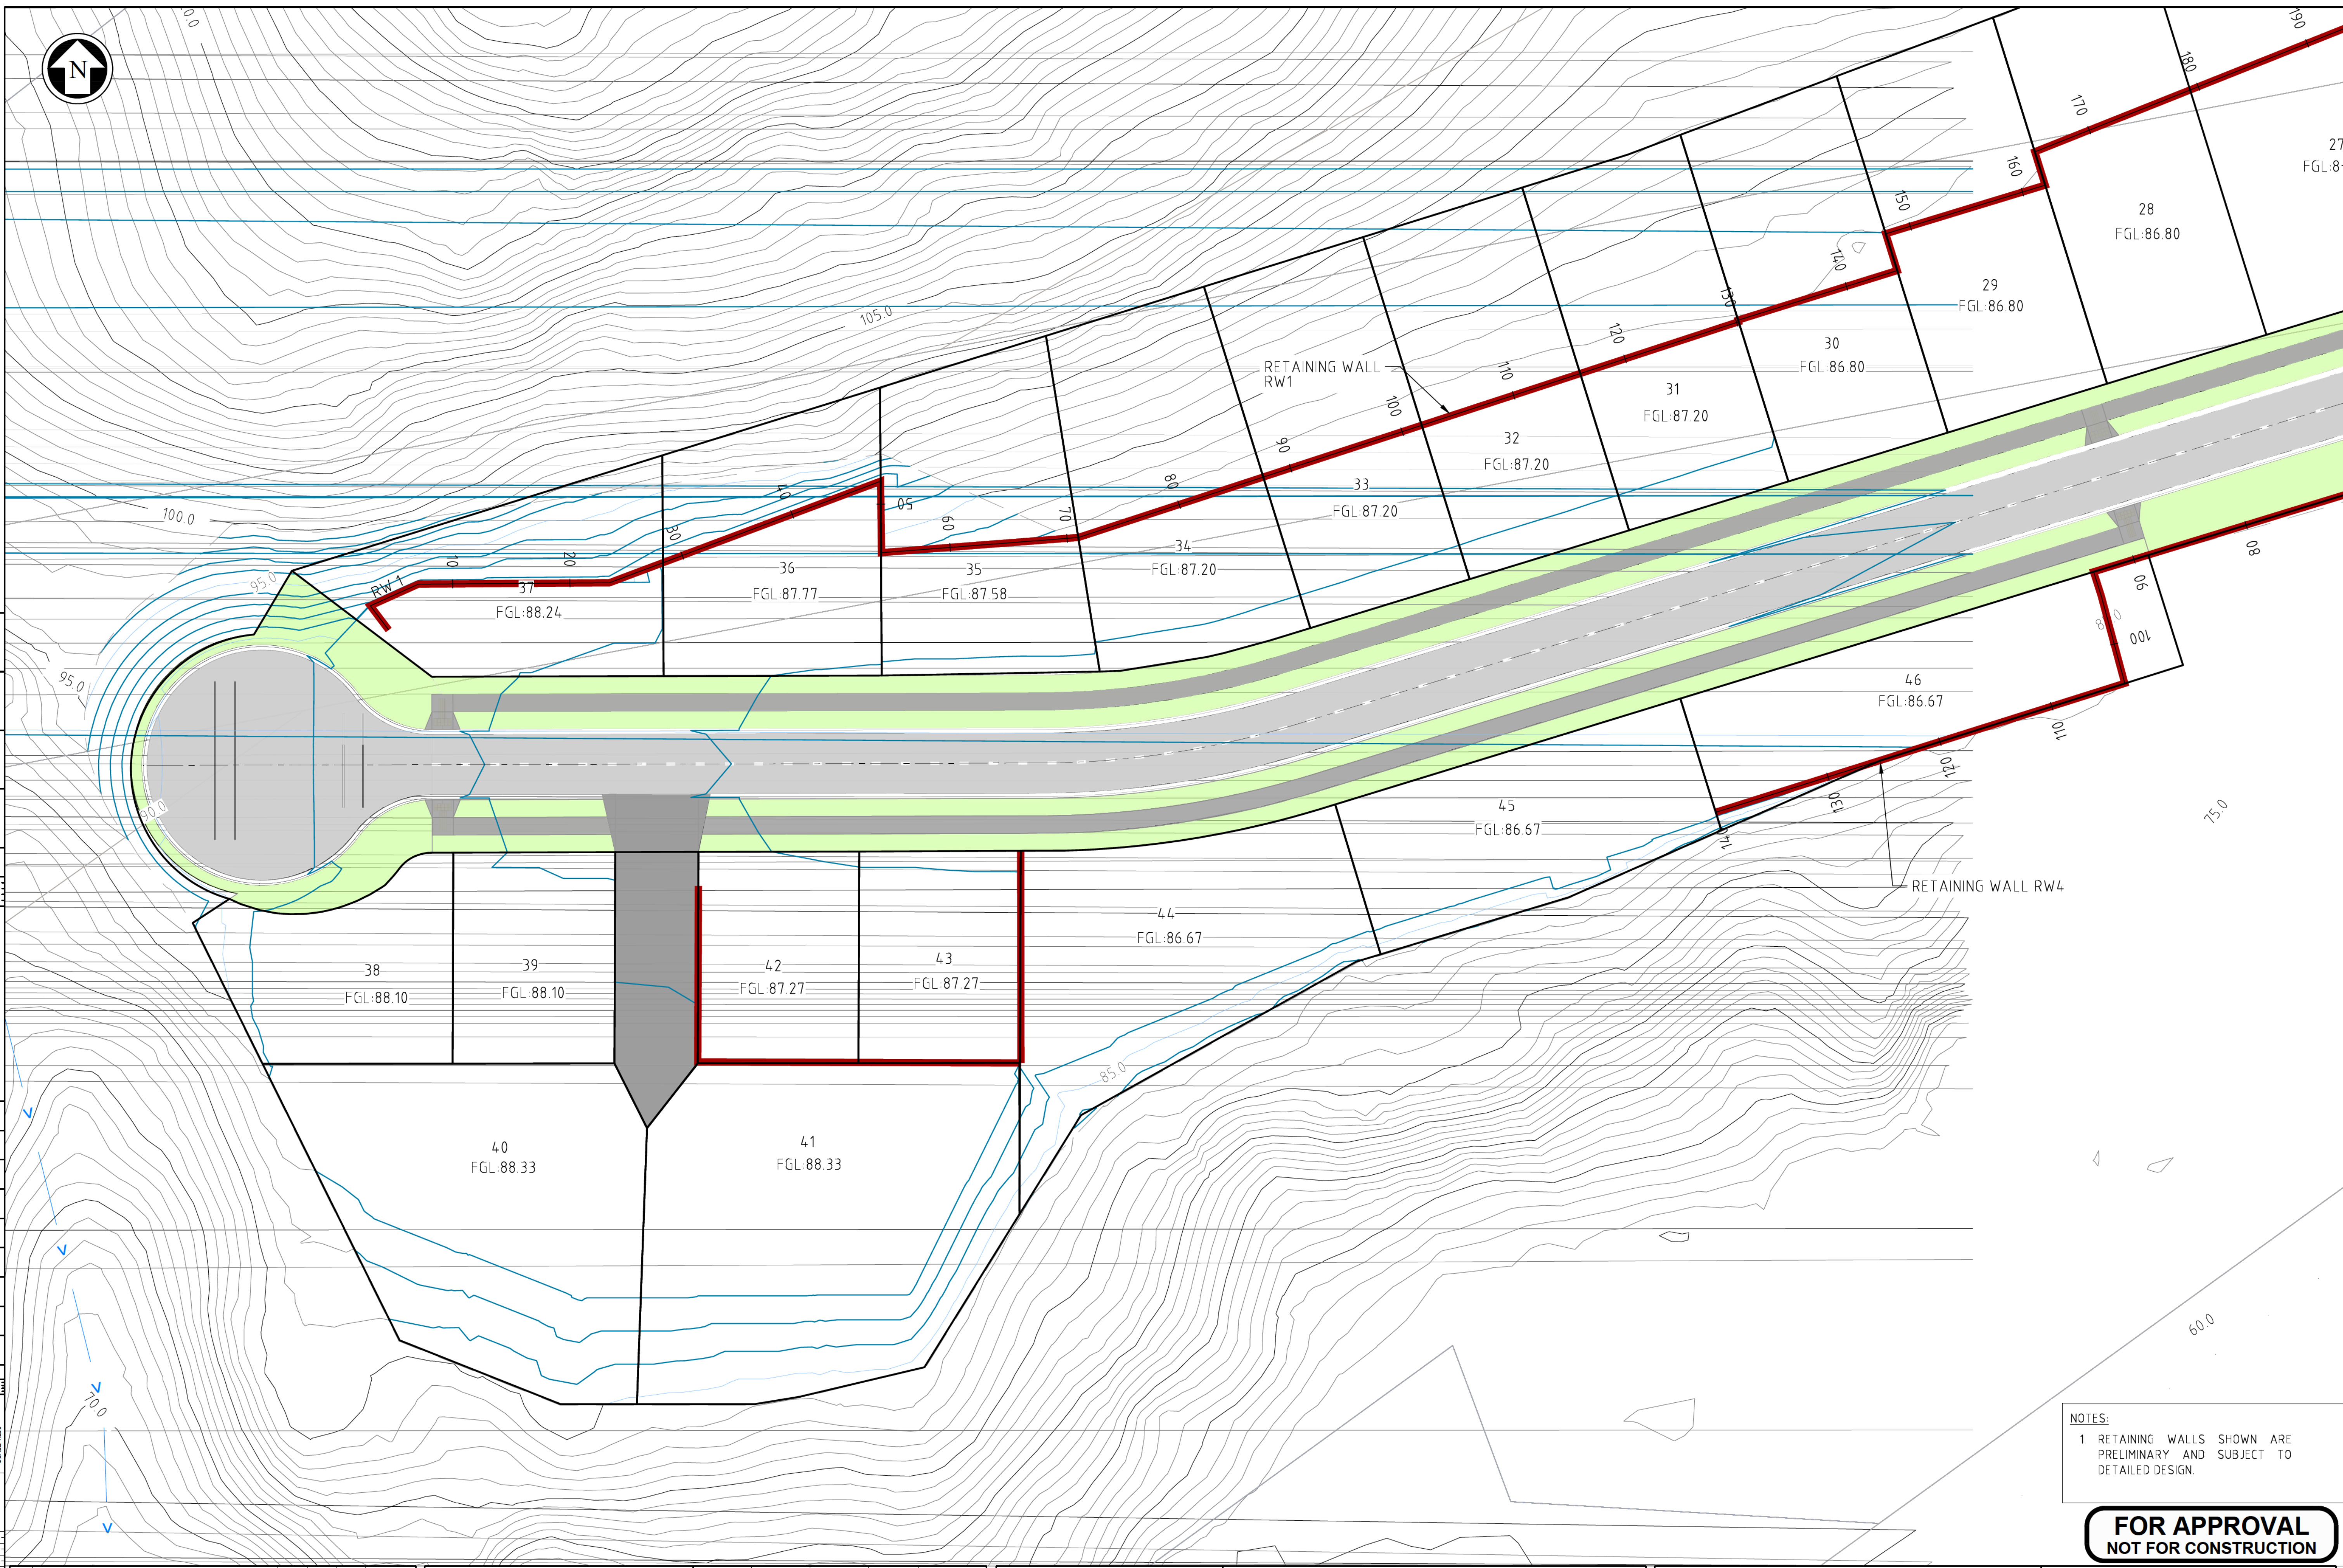

A1 REPRODUCTION SCALE
0mm 20 40 60 80 100

A3 REPRODUCTION SCALE
0mm 10 20 30 40 50

C	FOR APPROVAL	ZF	JM	JM	26.05.19
B	FOR APPROVAL	ZF	JM	JM	26.05.14
A	FOR APPROVAL	ZF	JM	JM	26.02.13
No.	Revision	By	Chk	Appd	Date



Drawing Originator
Level 6, 38 Waring Taylor St
Wellington, New Zealand
T 04 472 9332
E admin@vecta.co.nz
W www.vecta.co.nz

Original Scale (A1)
AS SHOWN

Design
Drawn
Dsg Verifier
Dwg Check
JM

JD
26.02.12
26.02.12
26.02.12
26.02.12

Approved For Issue*
Date

1/2 SHOWN

* Refer to Revision A for Original Signature

Client: **CANNON POINT DEVELOPMENT LTD**


Project: **STAGE 3
TACOMA DRIVE, TOTARA PARK
UPPER HUTT**

Title: **RETAINING WALL PLAN - SHEET 5**

Discipline	CIVIL		
Vecta Ref. No.	26014	Drawing No.	C605
Rev	C		

NOTES:
1. RETAINING WALLS SHOWN ARE PRELIMINARY AND SUBJECT TO DETAILED DESIGN.

**FOR APPROVAL
NOT FOR CONSTRUCTION**

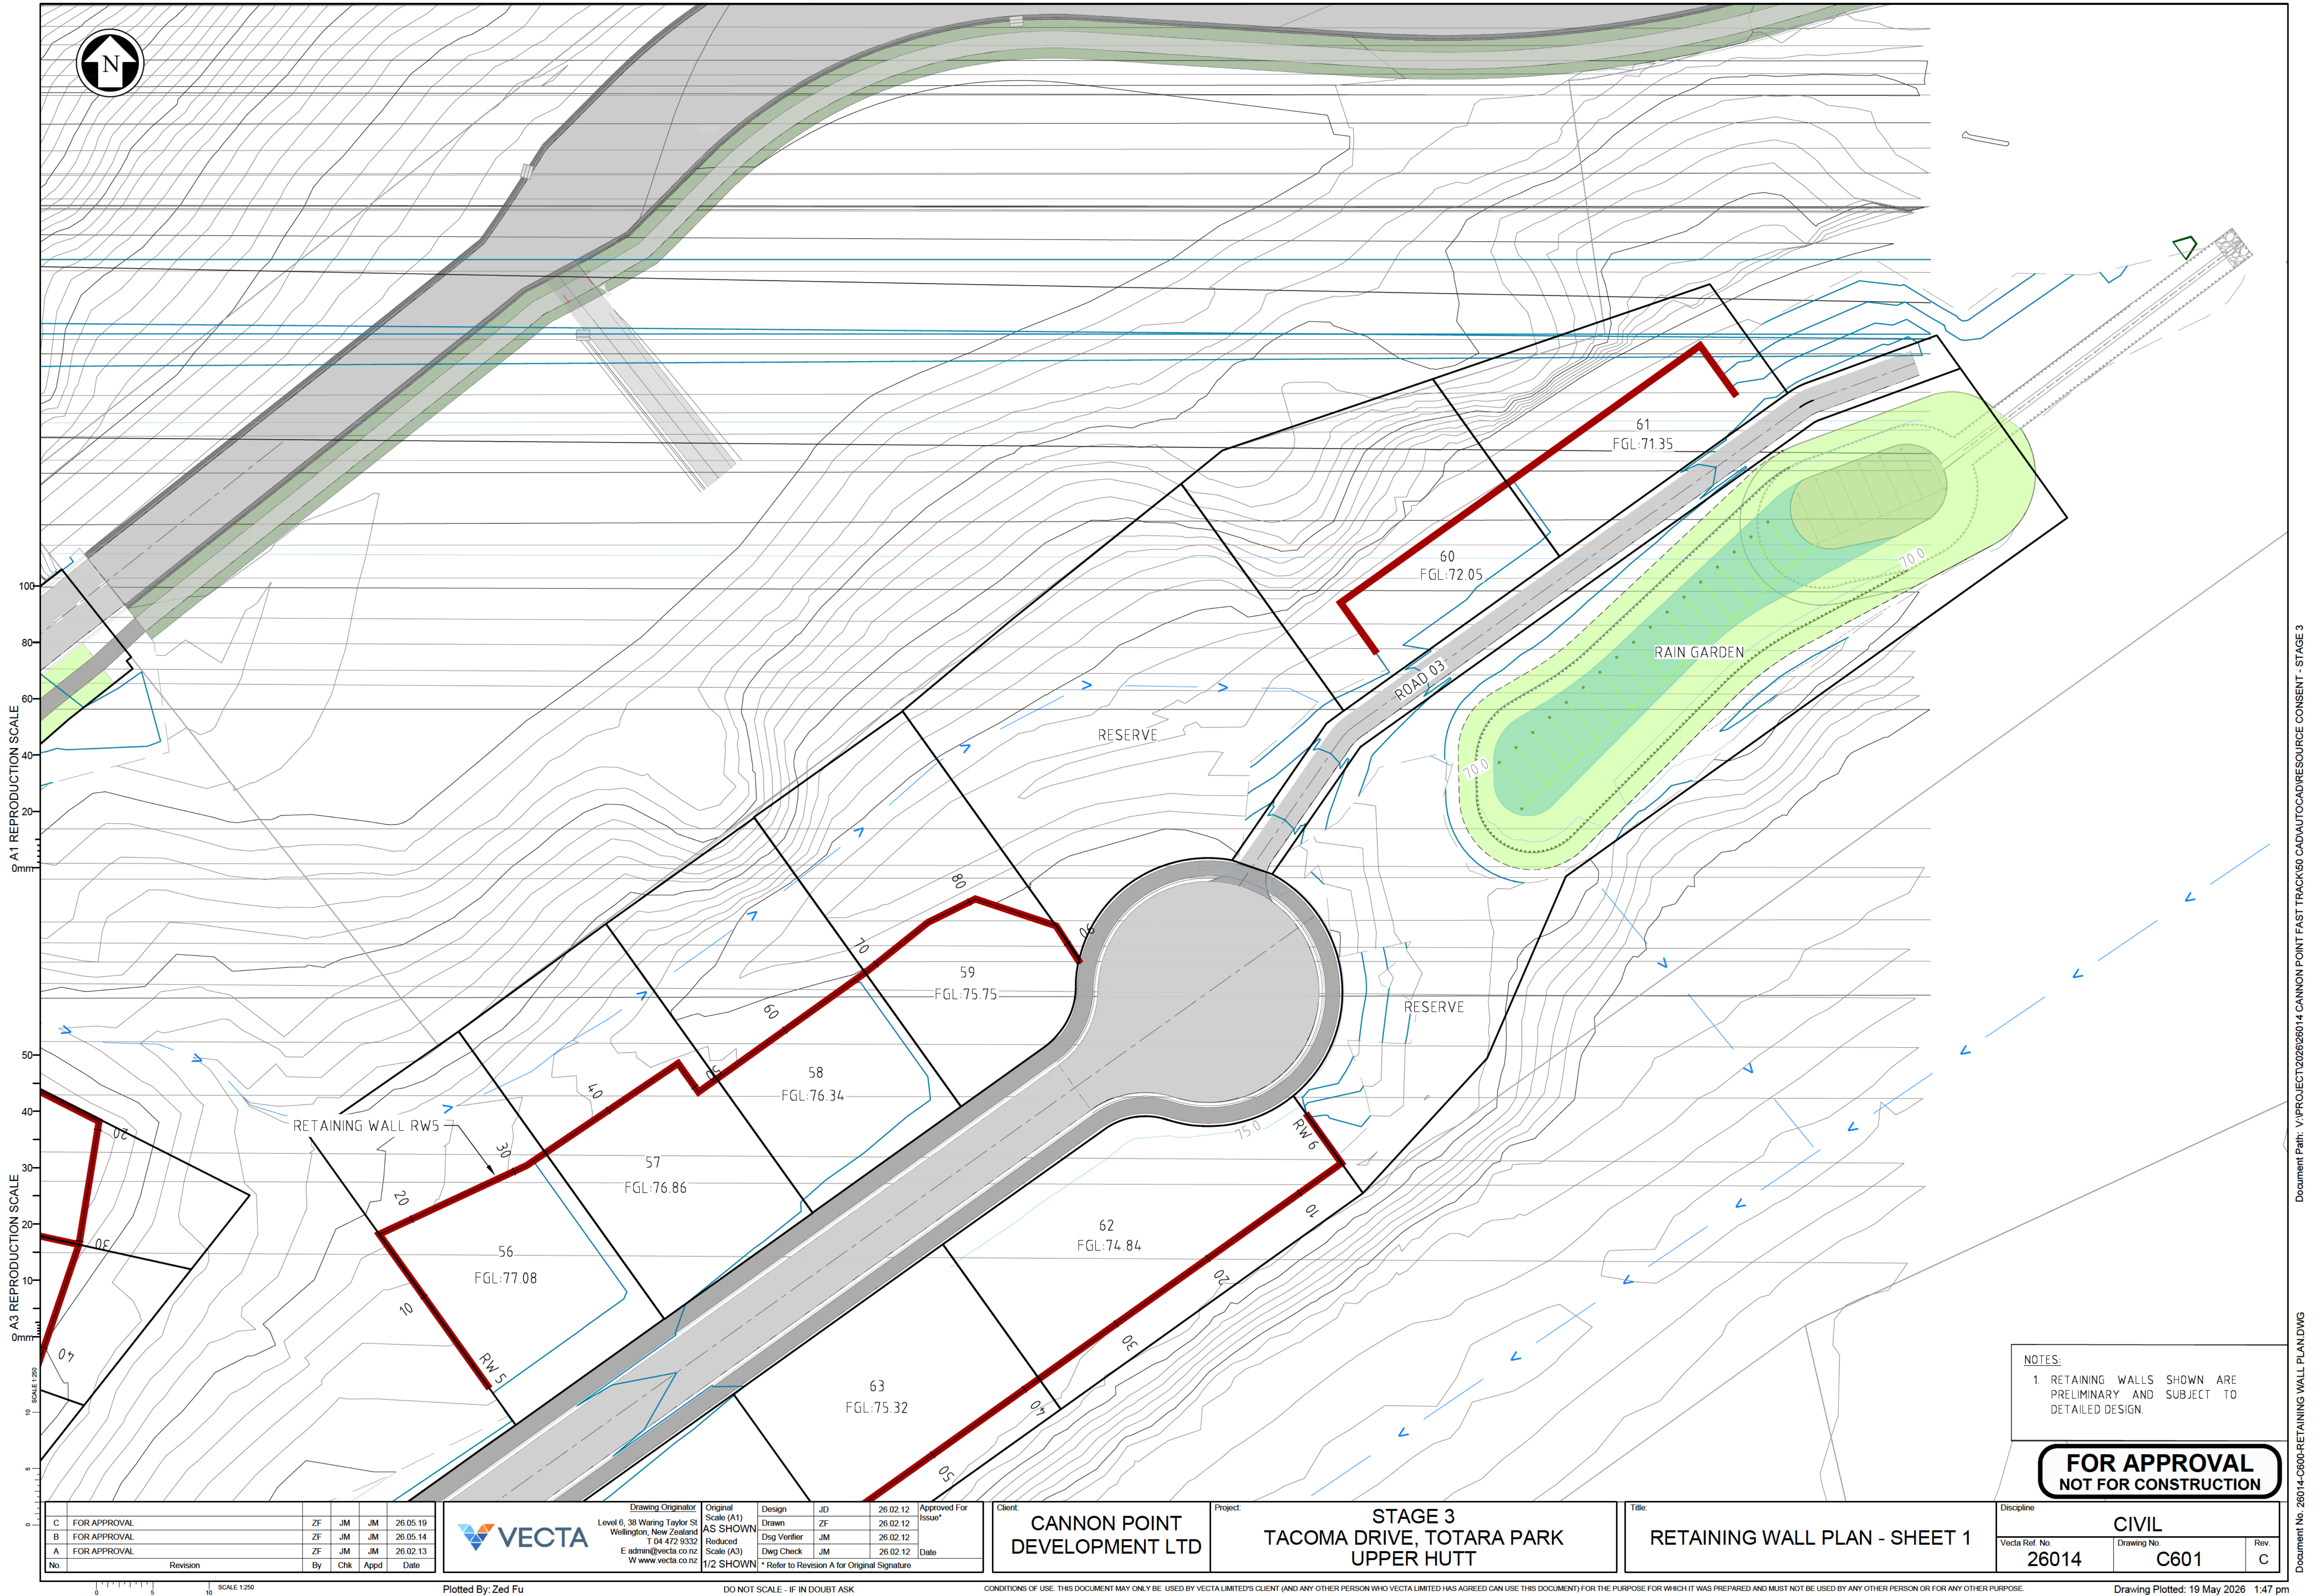

C	FOR APPROVAL	ZF	JM	JM	26.05.19
B	FOR APPROVAL	ZF	JM	JM	26.05.14
A	FOR APPROVAL	ZF	JM	JM	26.02.13
No.	Revision	By	Chk	Appd	Date



Level 6, 38 Waring Taylor St
Wellington, New Zealand
T 04 472 9332
E admin@vecta.co.nz
W www.vecta.co.nz

Drawing Originator

Original Scale (A1)
AS SHOWN

Reduced Scale (A3)
1/2 SHOWN

Design

Drawn

Dsg Verifier

Dwg Check

JD

ZF

JM

JM

26.02.12

26.02.12

26.02.12

26.02.12

Approved For Issue*

Date

* Refer to Revision A for Original Signature

Client: **CANNON POINT DEVELOPMENT LTD**

Project: **STAGE 3
TACOMA DRIVE, TOTARA PARK
UPPER HUTT**

Title: **RETAINING WALL PLAN - SHEET 1**

Discipline	CIVIL		
Vecta Ref. No.	Drawing No.	Rev	
26014	C601	C	

NOTES:

1. RETAINING WALLS SHOWN ARE PRELIMINARY AND SUBJECT TO DETAILED DESIGN.

**FOR APPROVAL
NOT FOR CONSTRUCTION**

A1 REPRODUCTION SCALE
0mm 20 40 60 80 100
A3 REPRODUCTION SCALE
0mm 10 20 30 40 50


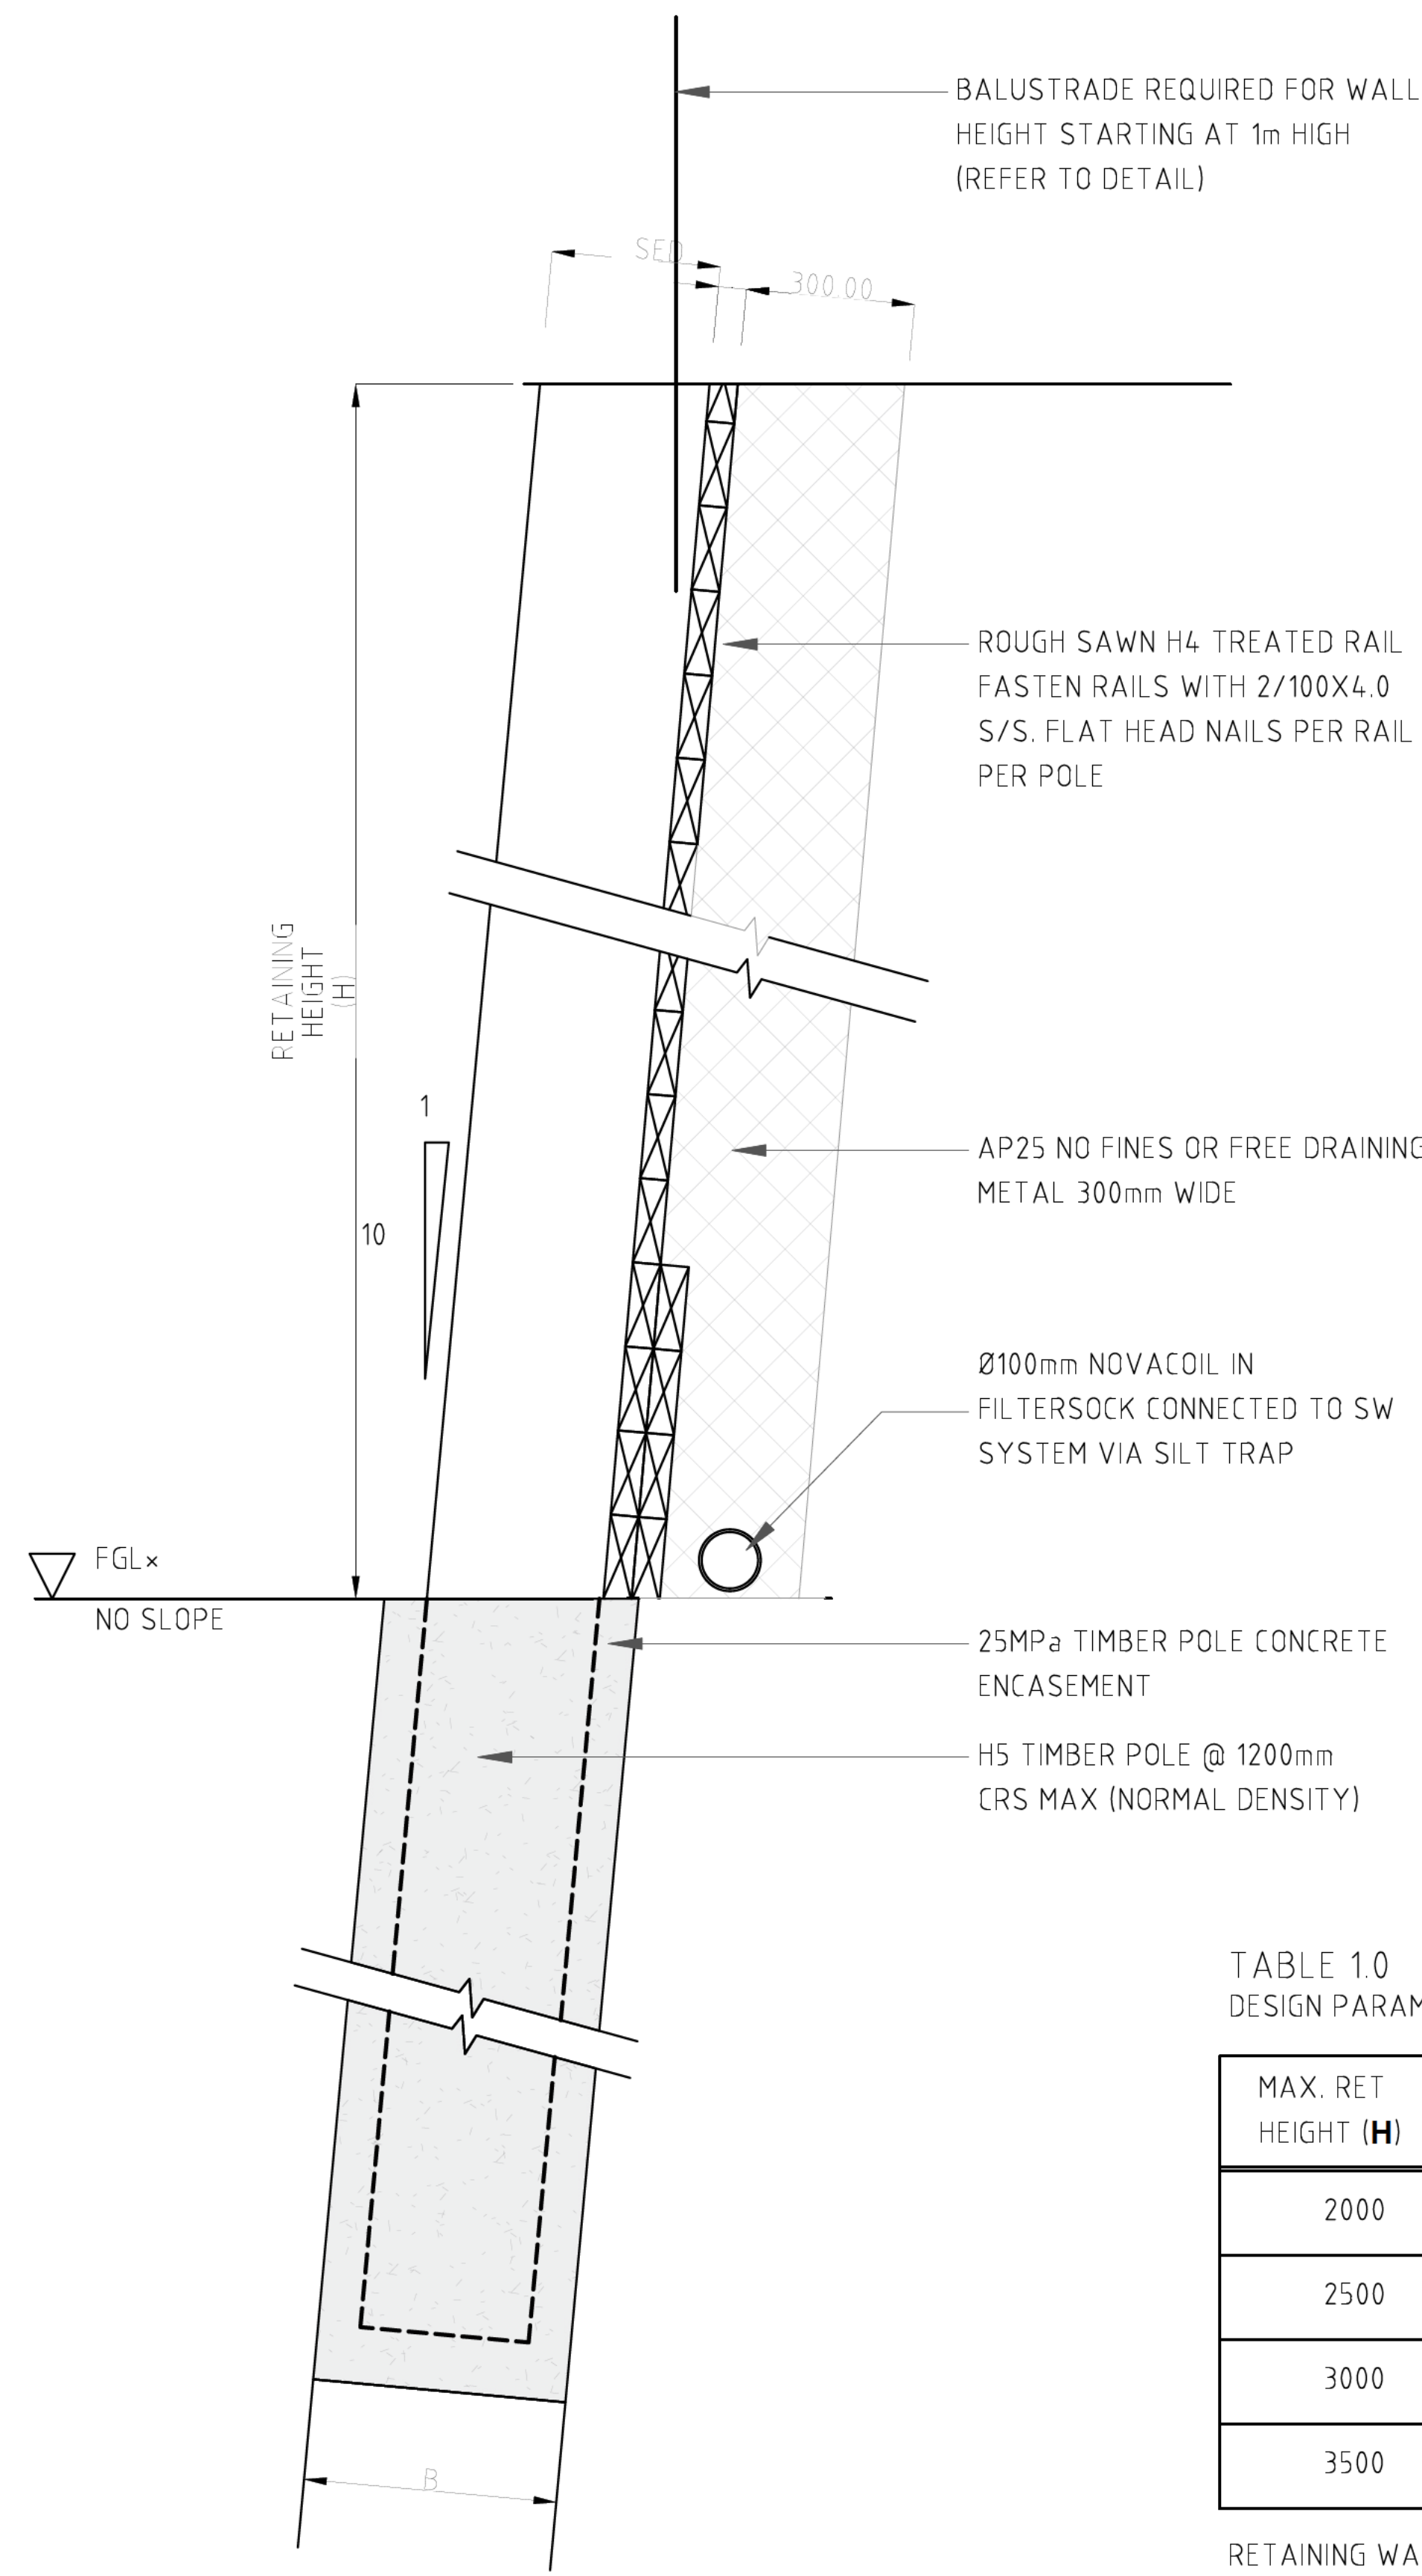


TABLE 1.0
DESIGN PARAMETERS: $\theta = 36^\circ$, 2.5KPA LIVE AND 2.5KPA DEAD SURCHARGE, KH = 0.17


MAX. RET HEIGHT (H)	POLE SED DIA.	RAIL SIZE	MIN. HOLE DIAMETER (B)	EMBEDMENT DEPTH (D)	STD. POLE LENGTH (L)
2000	225mm	LAGGING TO BE ALL ROUGH SAWN 200X40 H4	450Ømm	1600mm	3200mm
2500	275mm		450Ømm	1700mm	4200mm
3000	325mm	DOUBLE LAGGING STARTS @ 1.5M FROM TOP	600Ømm	1900mm	4900mm
3500	375mm		600Ømm	2900mm	6300mm

RETAINING WALL DESIGNED TO BACKSLOPE AND/OR SURCHARGE AS SHOWN. NO OTHER LOADS HAVE BEEN ALLOWED FOR EXISTING RETAINING WALL, POOL, STRUCTURES ETC). IF CONDITIONS ARE CONTRARY TO SPECIFICATIONS/DETAILS, VECTA SHALL BE CONTACTED PRIOR TO ANY EXCAVATION/WORK.

BALUSTRADE DETAIL

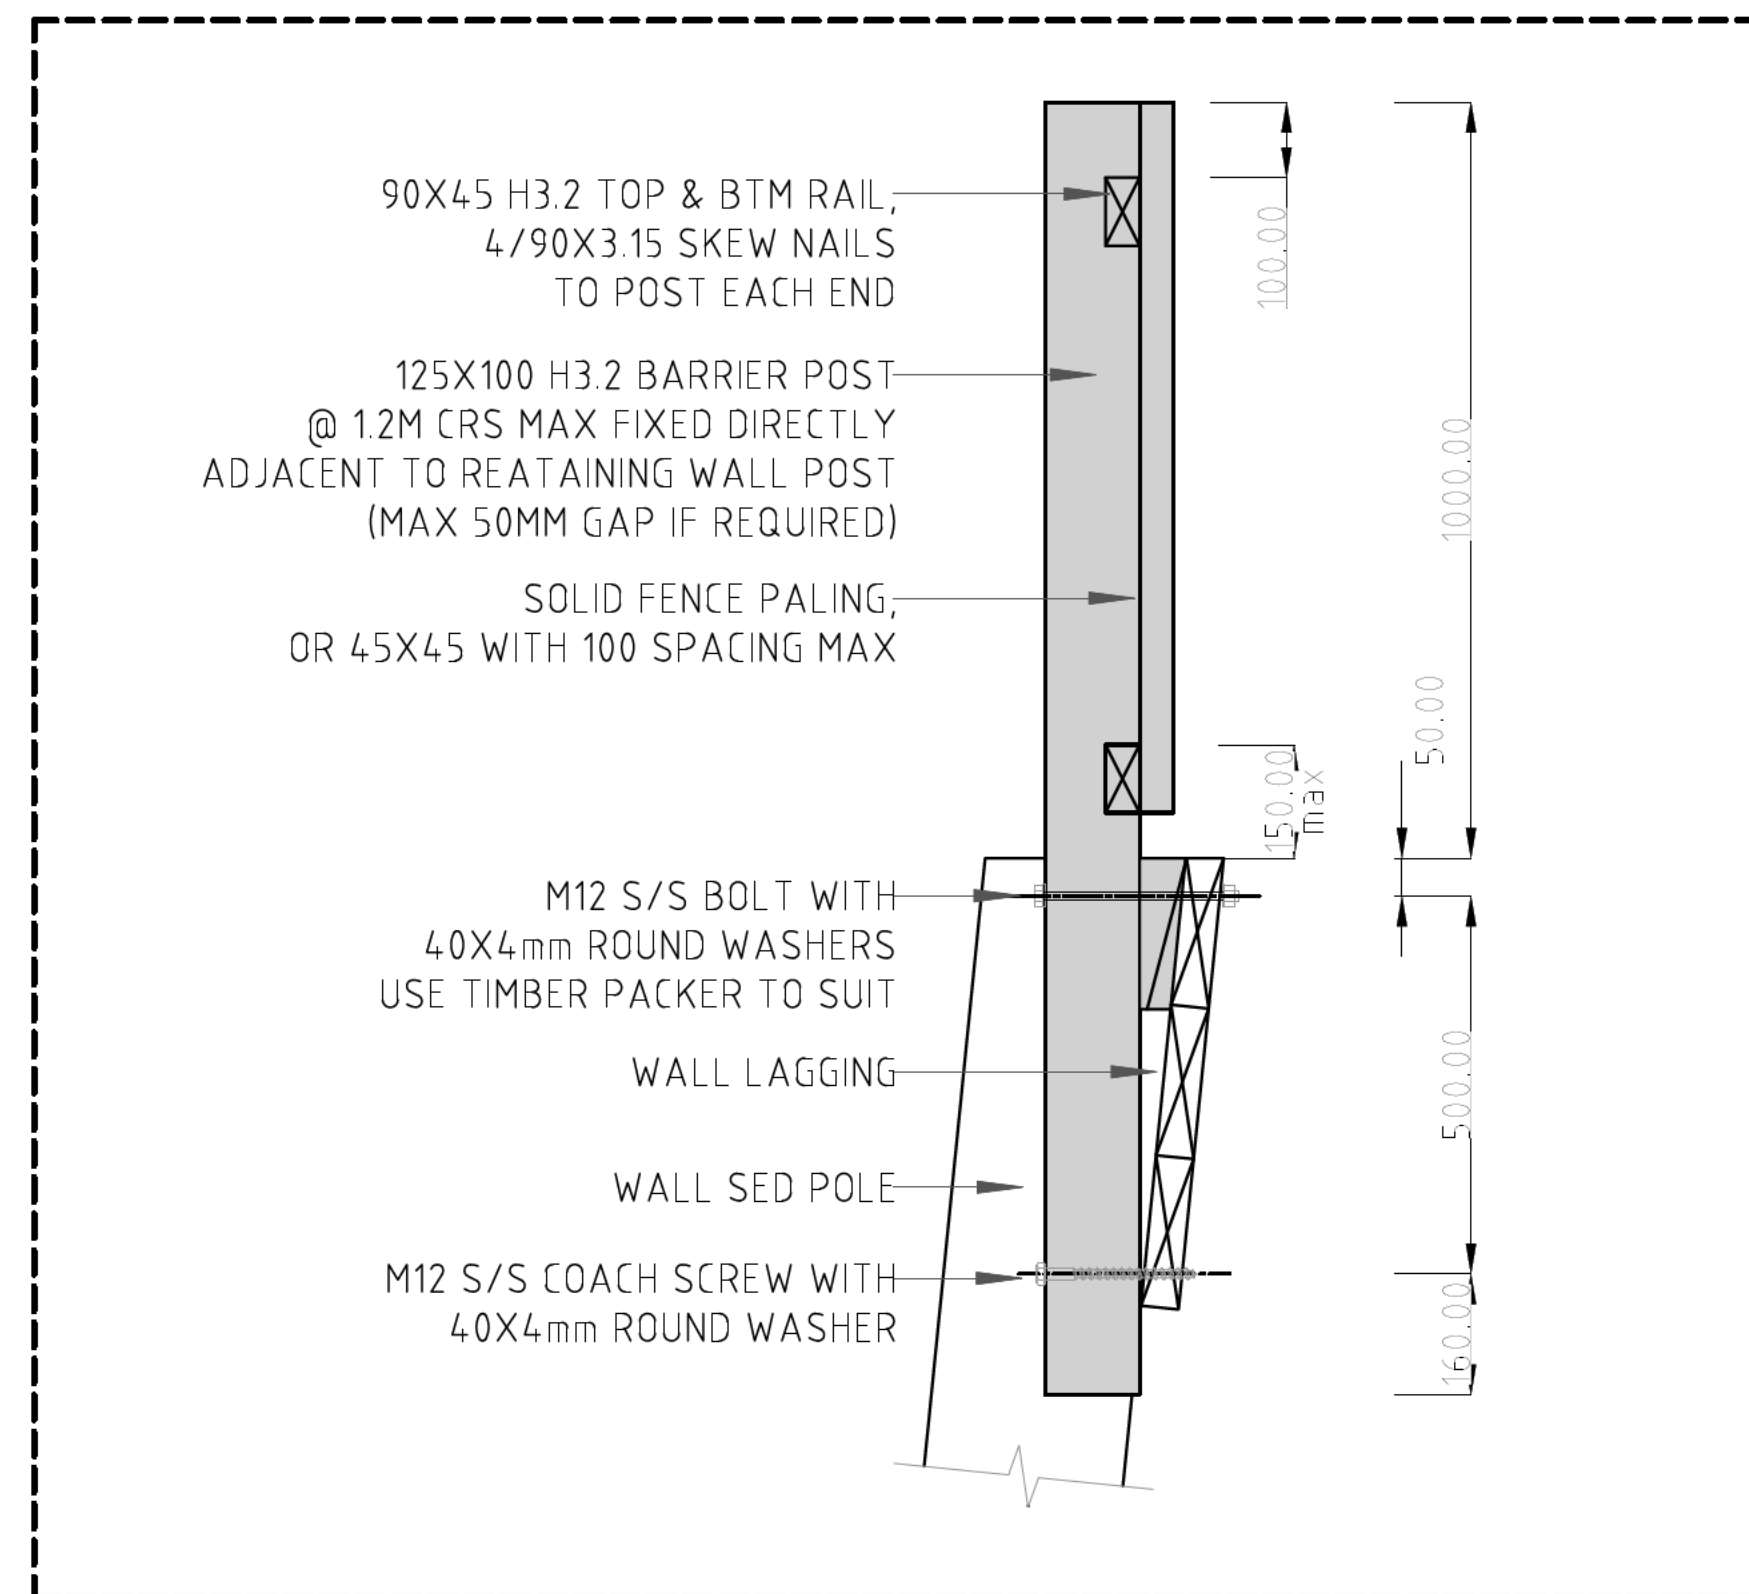

- NOTES:
1. RETAINING WALLS SHOWN ARE PRELIMINARY AND SUBJECT TO DETAILED DESIGN.

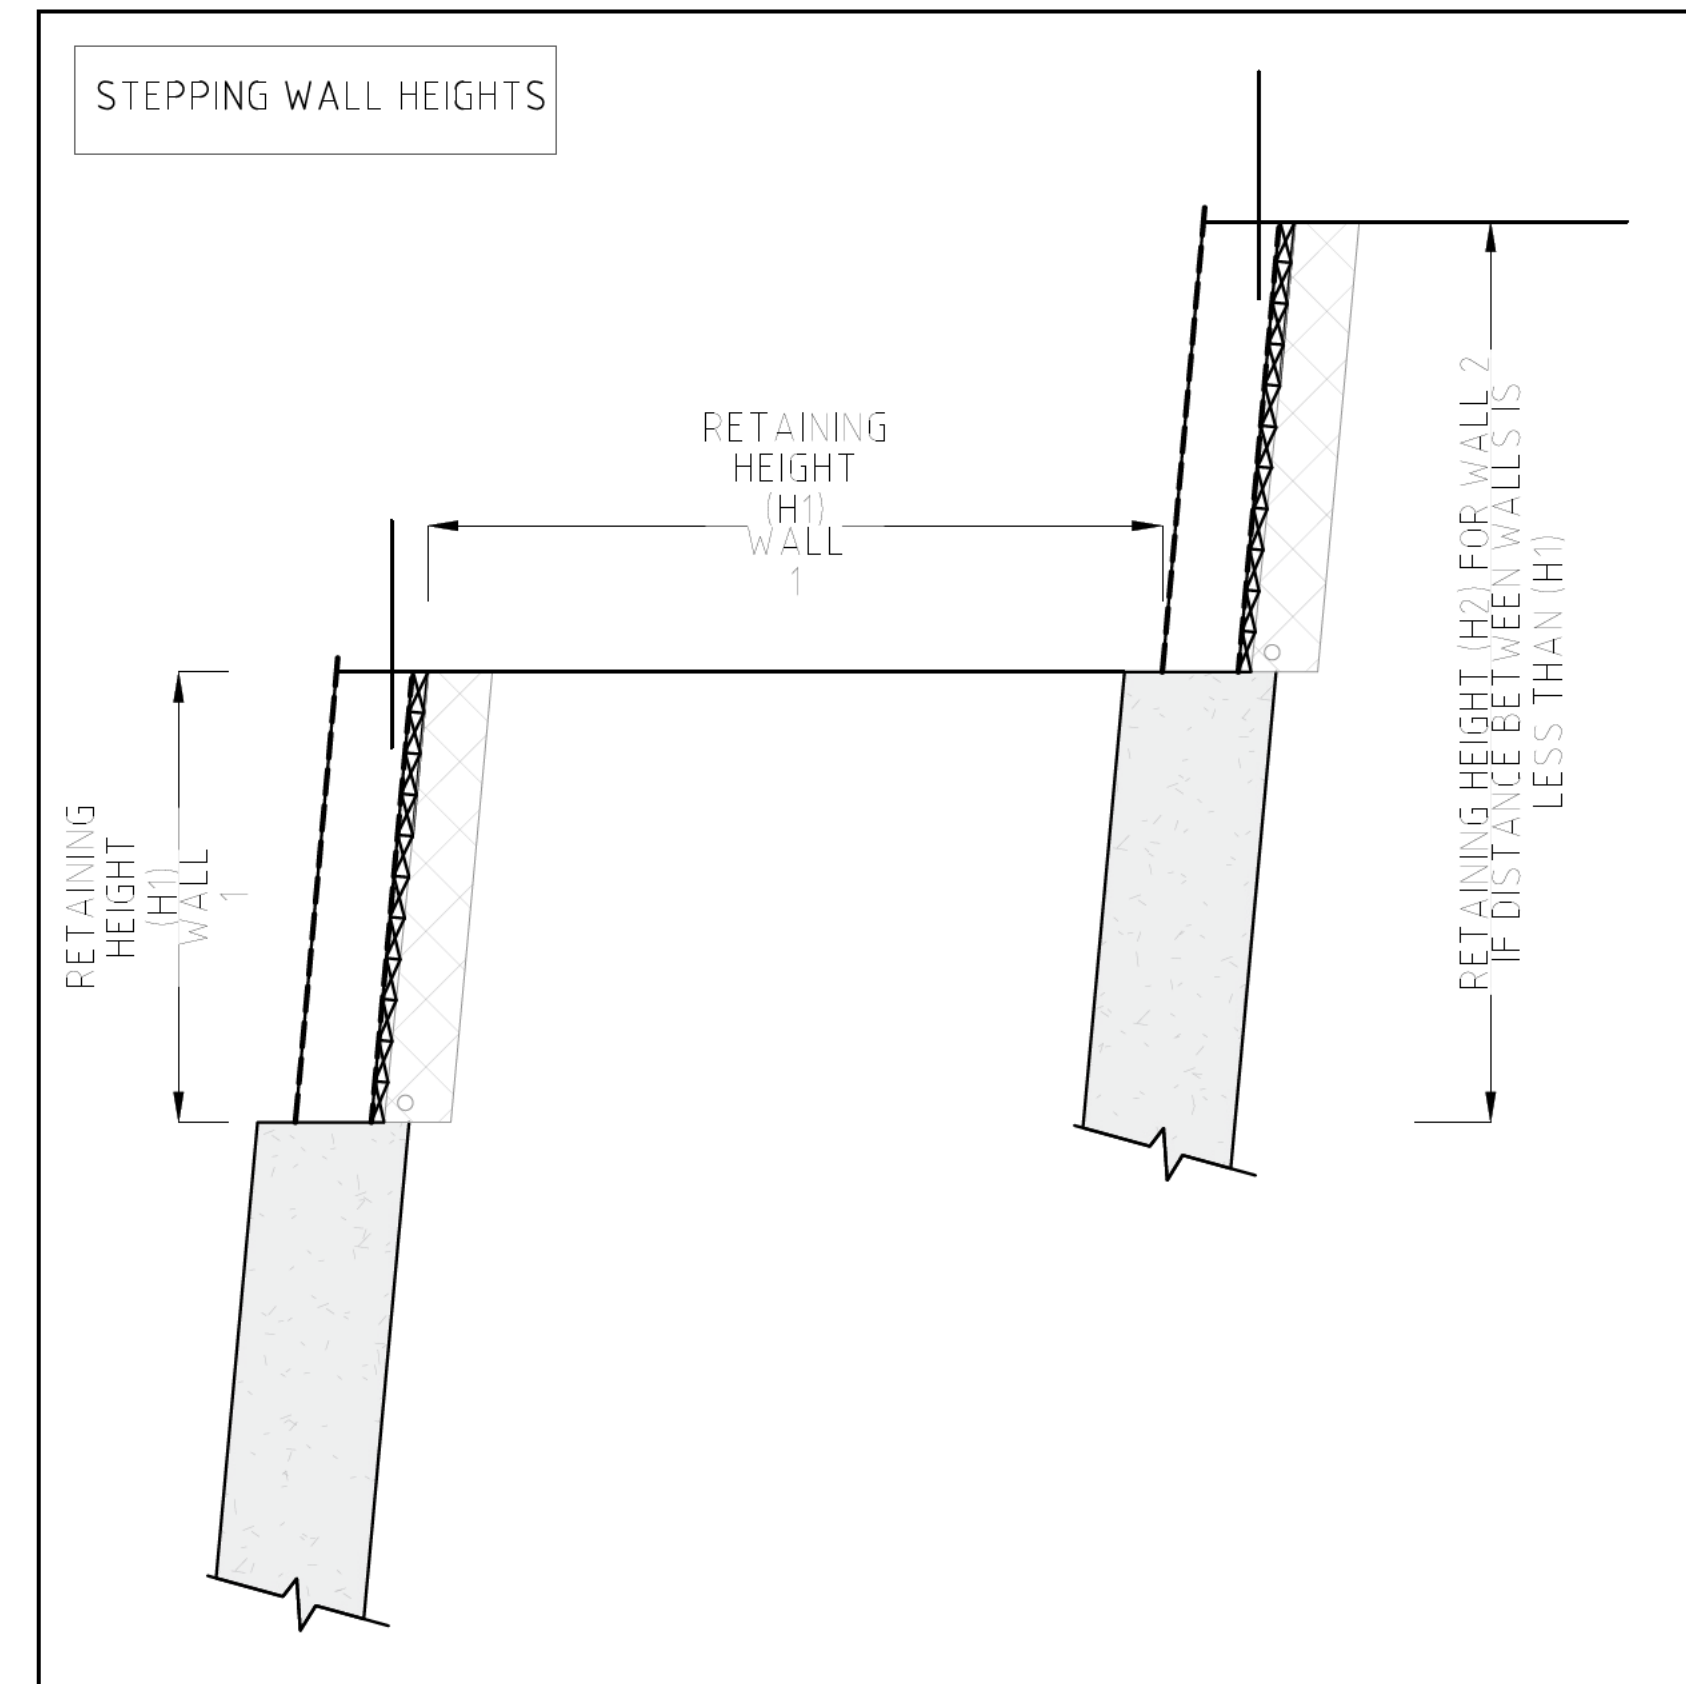

No.	Revision	By	Chk	Appd	Date
C	FOR APPROVAL	ZF	JM	JM	26.05.19
B	FOR APPROVAL	ZF	JM	JM	26.05.14
A	FOR APPROVAL	ZF	JM	JM	26.02.13

VECTA
Level 6, 38 Waring Taylor St
Wellington, New Zealand
T 04 472 9332
E admin@vecta.co.nz
W www.vecta.co.nz

Drawing Originator		Original Scale (A1)	Design	JD	26.02.12	Approved For Issue*
AS SHOWN		Drawn	ZF		26.02.12	
Reduced Scale (A3)		Dsg Verifier	JM		26.02.12	
1/2 SHOWN		Dwg Check	JM		26.02.12	
		* Refer to Revision A for Original Signature				


Client: **CANNON POINT DEVELOPMENT LTD**

Project: **STAGE 3 TACOMA DRIVE, TOTARA PARK UPPER HUTT**

Title: **RETAINING WALL TYPICAL DETAILS**

Discipline		
CIVIL		
Vecta Ref. No.	Drawing No.	Rev.
26014	C610	C

1. RETAINING WALLS SHOWN ARE PRELIMINARY
AND SUBJECT TO DETAILED DESIGN.

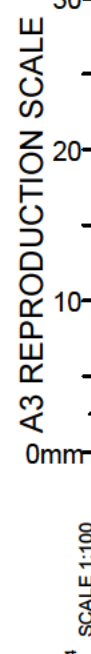


Discipline			CIVIL
Vecta Ref. No.	Drawing No.	Rev.	
26014	C620	C	

Document Path: V:\PROJECT\2026\26014 CANNON POINT FAST TRACK\50 CAD\AUTOCAD\RESOURCE CONSENT - STAGE 3

Document No. 26014-C620-RW LS DWG

Drawing Plotted: 19 May 2026 1:52 pm

NOTES:
1. RETAINING WALLS SHOWN ARE PRELIMINARY
AND SUBJECT TO DETAILED DESIGN.

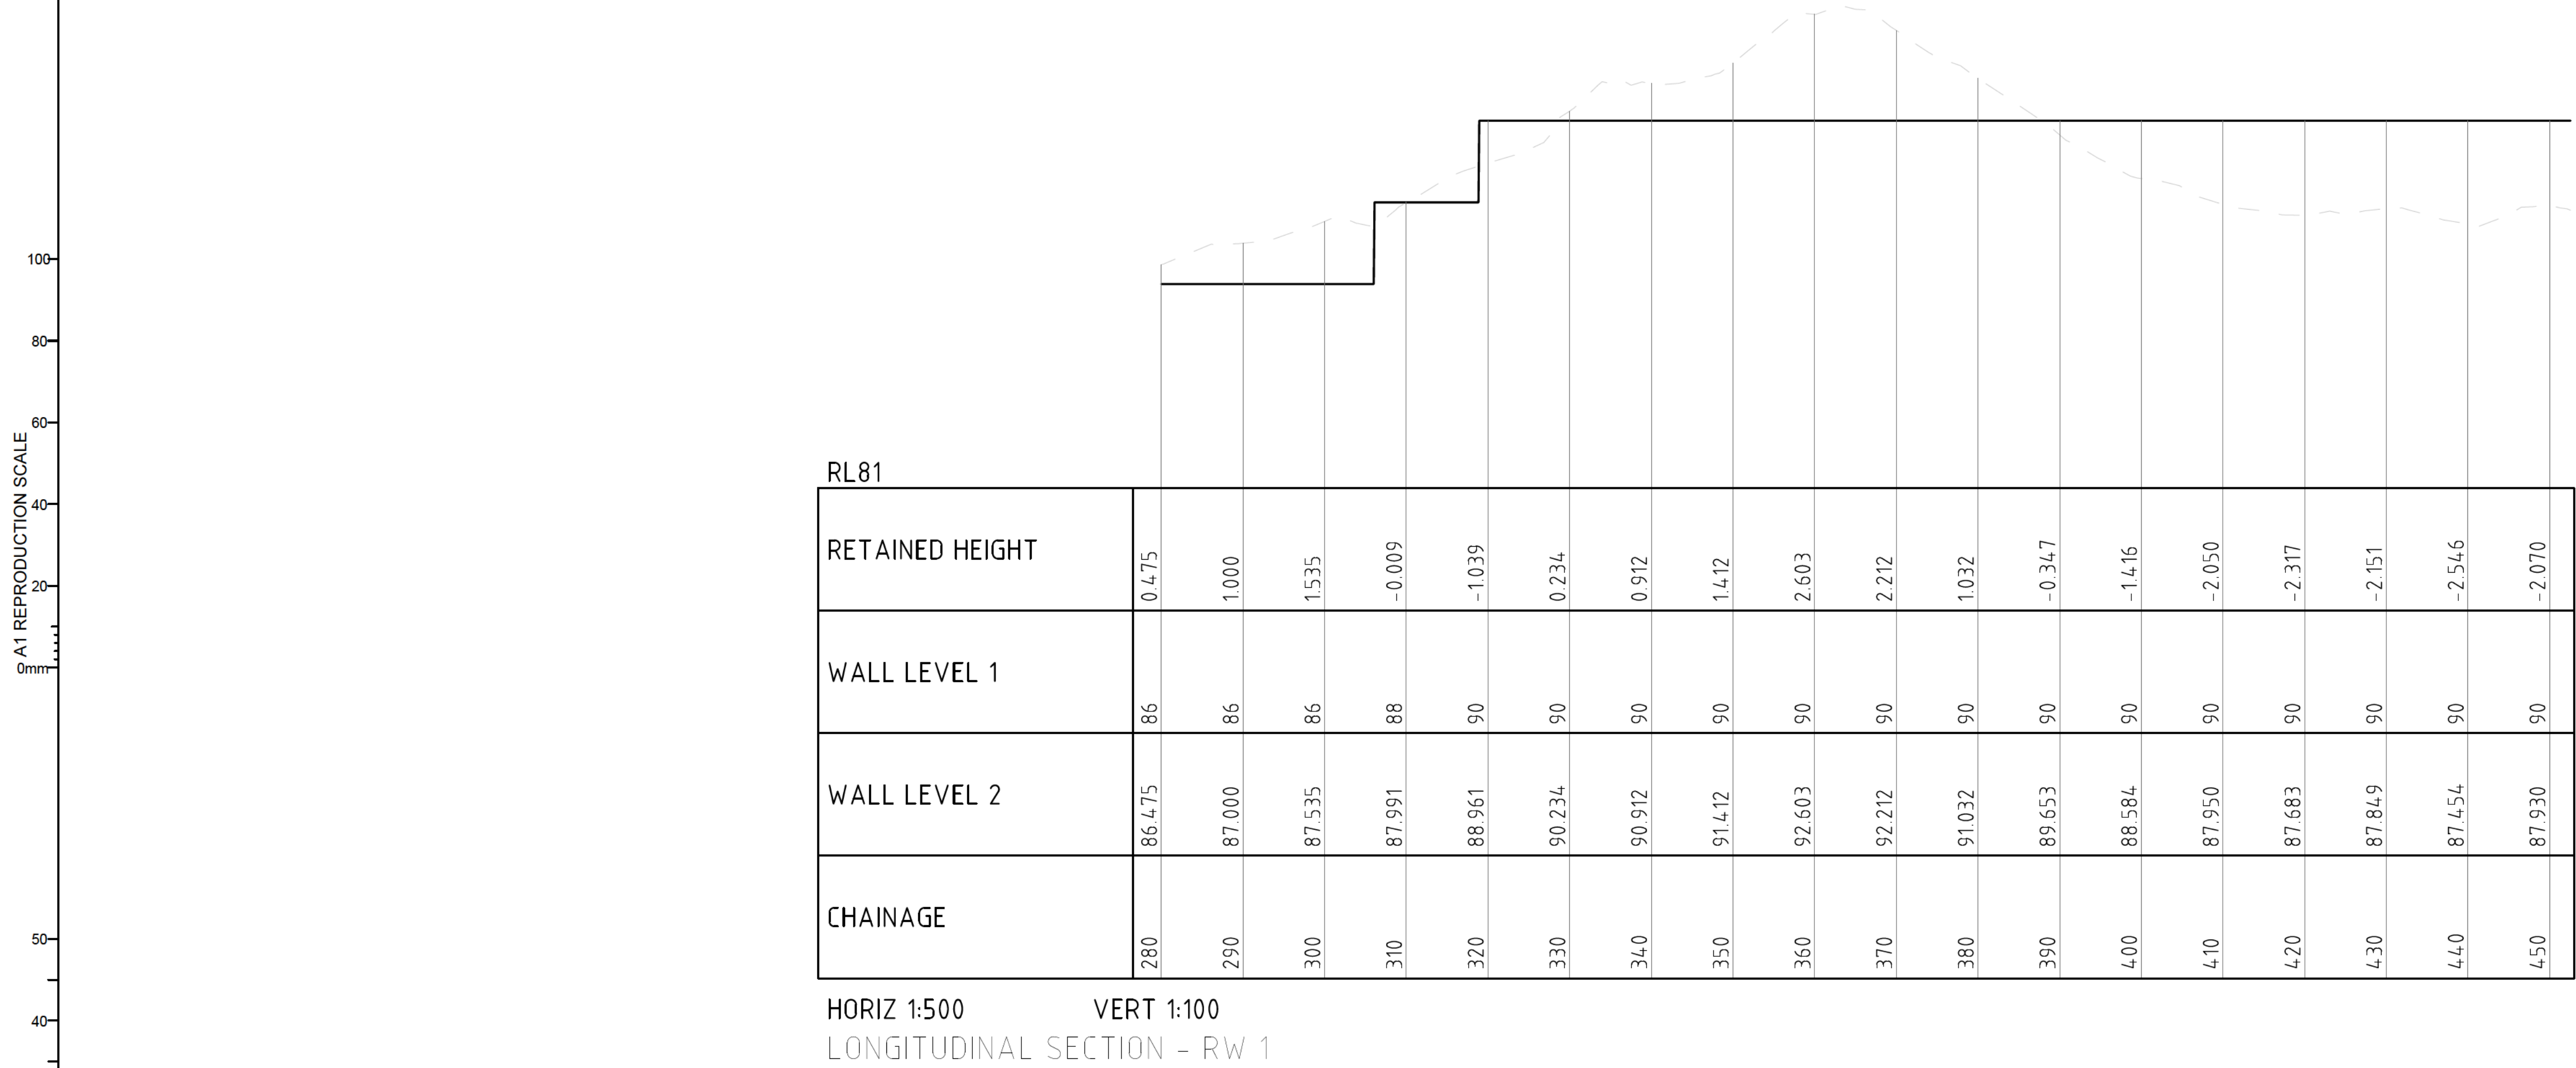

C	FOR APPROVAL	ZF	JM	JM	26.05.19
B	FOR APPROVAL	ZF	JM	JM	26.05.14
A	FOR APPROVAL	ZF	JM	JM	26.02.12
No.	Revision	By	Chk	Appd	Date

Drawing Originator
Level 6, 38 Waring Taylor St
Wellington, New Zealand
T 04 472 9332
E admin@vecta.co.nz
W www.vecta.co.nz

Original Scale (A1)	Design	JD	26.02.12	Approved For Issue*
AS SHOWN	Drawn	ZF	26.02.12	
Reduced Scale (A3)	Dsg Verifier	JM	26.02.12	Date
1/2 SHOWN	Dwg Check	JM	26.02.12	
	* Refer to Revision A for Original Signature			

Client:
CANNON POINT DEVELOPMENT LTD


Project:
**STAGE 3
TACOMA DRIVE, TOTARA PARK
UPPER HUTT**

Title:
**RETAINING WALL
LONGITUDINAL SECTION
SHEET 2**

Discipline	CIVIL		
Vecta Ref. No.	Drawing No.	Rev.	
26014	C621	C	

**FOR APPROVAL
NOT FOR CONSTRUCTION**

1. RETAINING WALLS SHOWN ARE PRELIMINARY
AND SUBJECT TO DETAILED DESIGN.

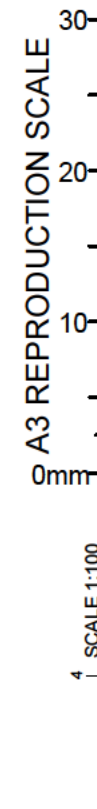

HORIZ 1:500 VERT 1:100
LONGITUDINAL SECTION - RW 2

Title:	RETAINING WALL LONGITUDINAL SECTION SHEET 3		
	Discipline	CIVIL	
	Vecta Ref. No. 26014	Drawing No. C622	Rev. C

FOR APPROVAL
NOT FOR CONSTRUCTION

NOTES:
1. RETAINING WALLS SHOWN ARE PRELIMINARY
AND SUBJECT TO DETAILED DESIGN.

0 A1 REPRODUCTION SCALE
0mm

0 A3 REPRODUCTION SCALE
0mm

RL70

RETAINED HEIGHT	-0.883	0.683	2.190	0.830	-0.069	-0.779	-0.590	-0.699	-1.239	-0.074
WALL LEVEL 1	77.075	77.075	77.075	77.075	76.863	76.863	76.34	75.75	75.75	75.591
WALL LEVEL 2	76.192	77.758	79.265	77.905	76.794	76.084	75.750	75.051	74.511	75.516
CHAINAGE	0	10	20	30	40	50	60	70	80	90

HORIZ 1:500 VERT 1:100
LONGITUDINAL SECTION - RW 5

C	FOR APPROVAL	ZF	JM	JM	26.05.19
B	FOR APPROVAL	ZF	JM	JM	26.05.14
A	FOR APPROVAL	ZF	JM	JM	26.02.12
No.	Revision	By	Chk	Appd	Date



Drawing Originator
Level 6, 38 Waring Taylor St
Wellington, New Zealand
T 04 472 9332
E admin@vecta.co.nz
W www.vecta.co.nz

Original Scale (A1)
AS SHOWN
Reduced Scale (A3)
1/2 SHOWN

Design	JD	26.02.12	Approved For Issue*
Drawn	ZF	26.02.12	
Dsg Verifier	JM	26.02.12	
Dwg Check	JM	26.02.12	Date
* Refer to Revision A for Original Signature			

Client:
**CANNON POINT
DEVELOPMENT LTD**


Project:
**STAGE 3
TACOMA DRIVE, TOTARA PARK
UPPER HUTT**

Title:
**RETAINING WALL
LONGITUDINAL SECTION
SHEET 5**

Discipline CIVIL		
Vecta Ref. No. 26014	Drawing No. C624	Rev. C

**FOR APPROVAL
NOT FOR CONSTRUCTION**

NOTES:
1. RETAINING WALLS SHOWN ARE PRELIMINARY
AND SUBJECT TO DETAILED DESIGN.

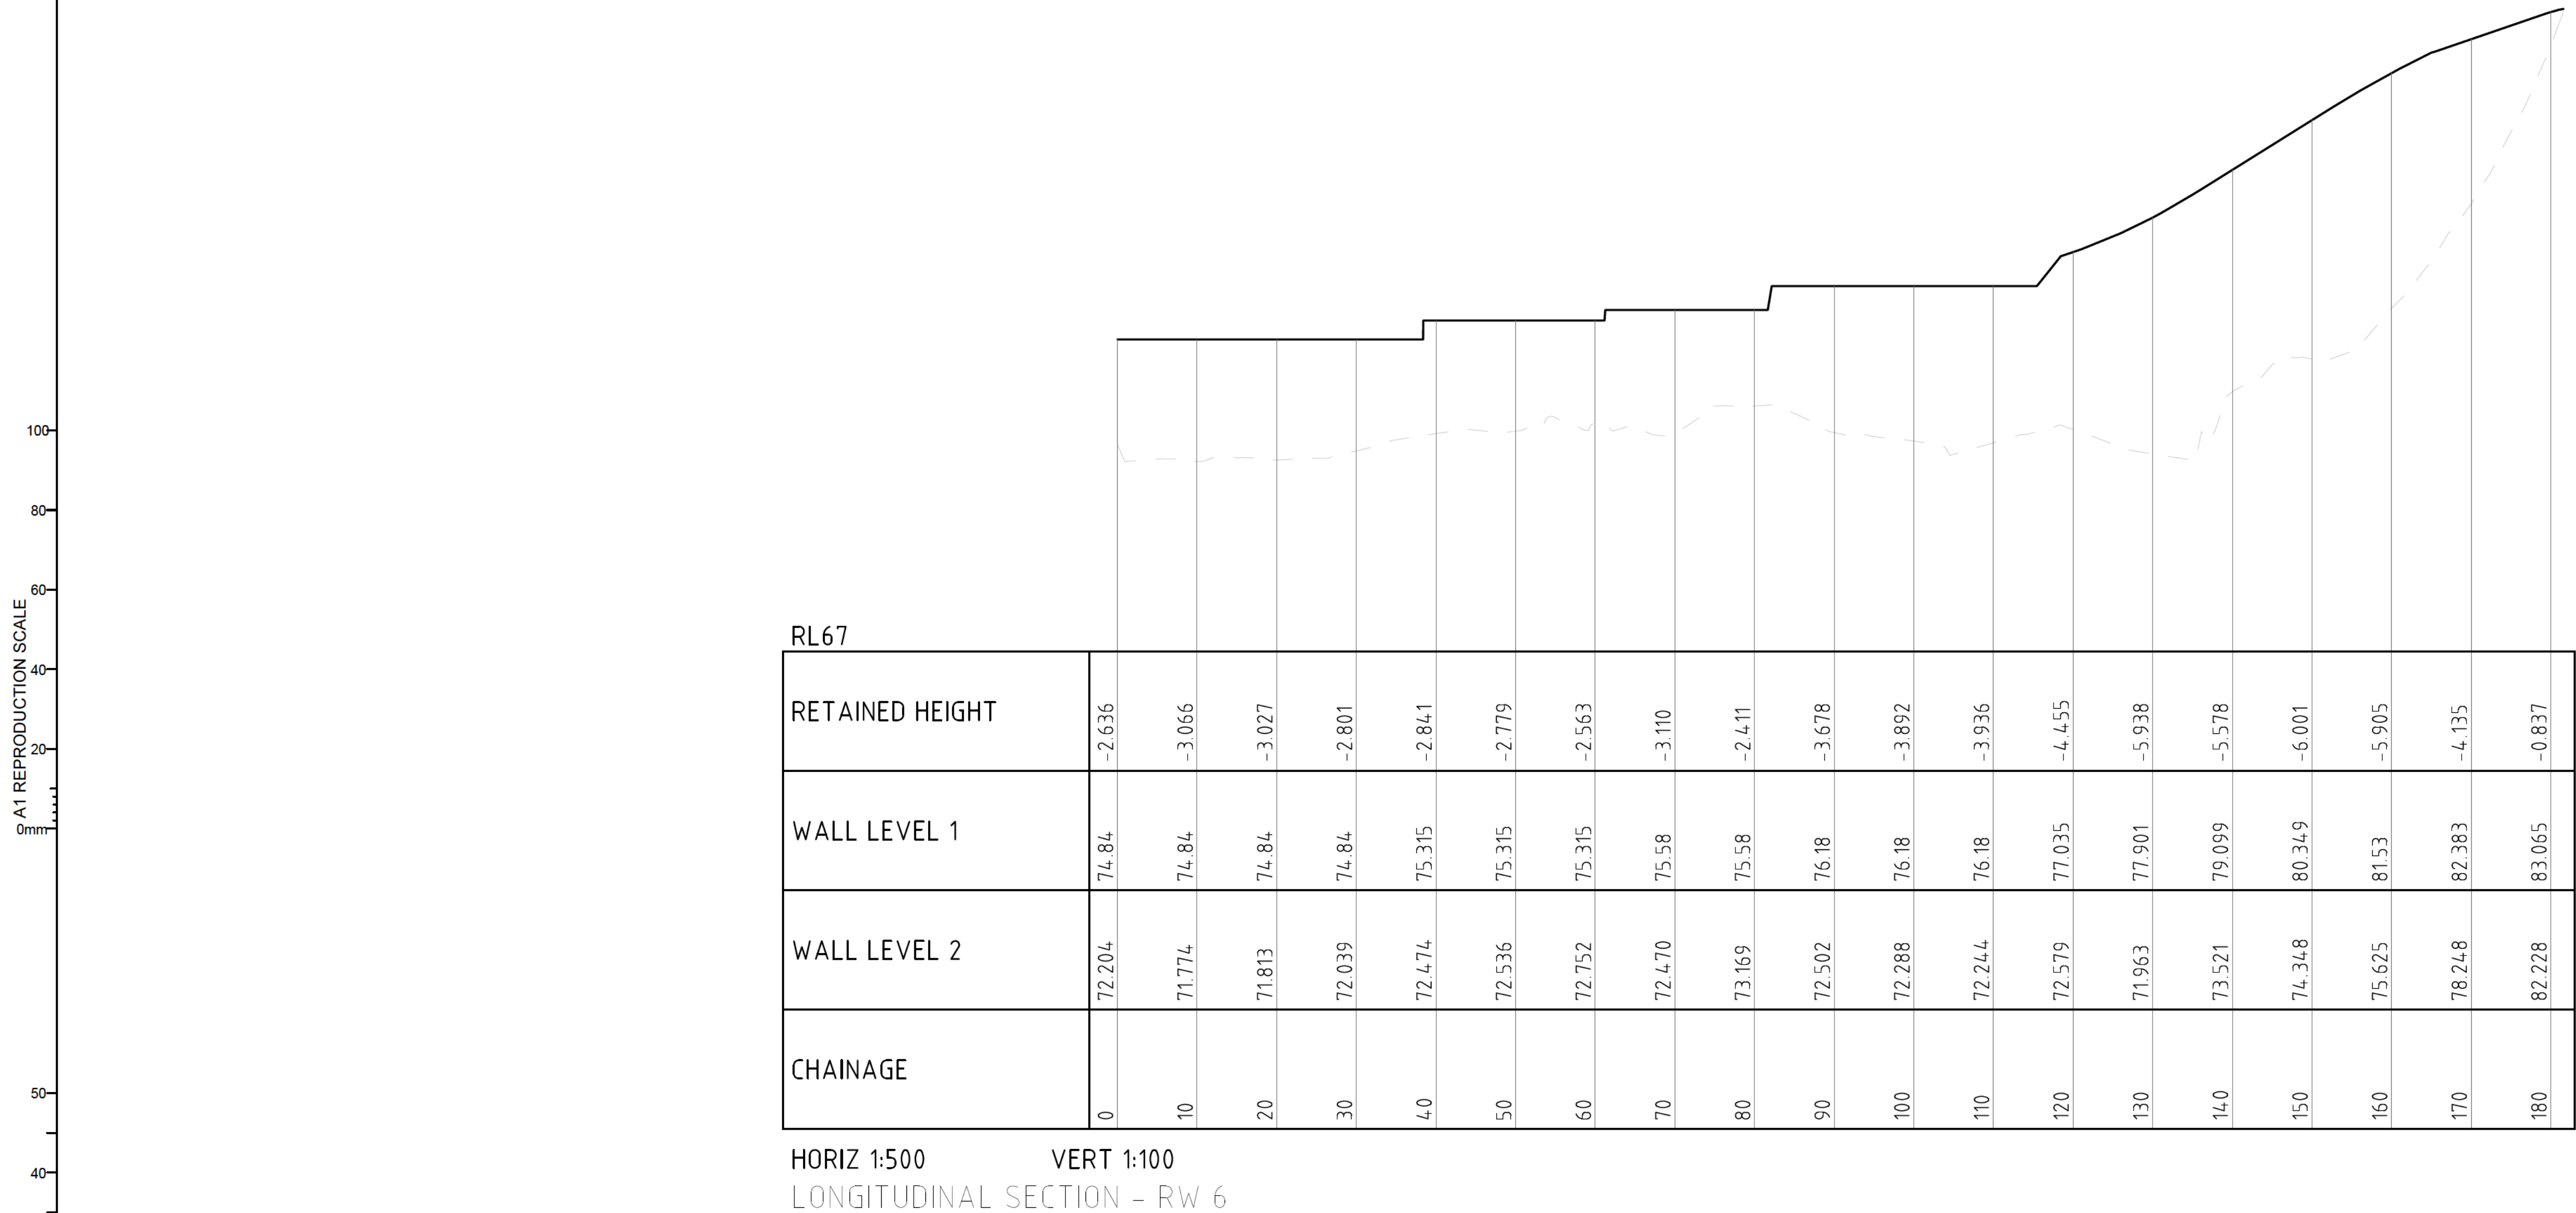

RL67

HORIZ 1:500 VERT 1:100
LONGITUDINAL SECTION - RW 6

C	FOR APPROVAL	ZF	JM	JM	26.05.19
B	FOR APPROVAL	ZF	JM	JM	26.05.14
A	FOR APPROVAL	ZF	JM	JM	26.02.12
No.	Revision	By	Chk	Appd	Date

	Drawing Originator	Original Scale (A1)	Design	JD	26.02.12	Approved For Issue*
	Level 6, 38 Waring Taylor St Wellington, New Zealand T 04 472 9332 E admin@vecta.co.nz W www.vecta.co.nz	AS SHOWN	Drawn	ZF	26.02.12	
		Reduced Scale (A3)	Dsg Verifier	JM	26.02.12	
		1/2 SHOWN	Dwg Check	JM	26.02.12	Date
	* Refer to Revision A for Original Signature					

Client:	Project:
CANNON POINT DEVELOPMENT LTD	STAGE 3 TACOMA DRIVE, TOTARA PARK UPPER HUTT

Title: RETAINING WALL LONGITUDINAL SECTION SHEET 6	Discipline: CIVIL		
	Vecta Ref. No. 26014	Drawing No. C625	Rev. C

FOR APPROVAL
NOT FOR CONSTRUCTION

0 A3 REPRODUCTION SCALE
0mm
10
20
30
40
50



0 A1 REPRODUCTION SCALE
0mm
20
40
60
80
100

0 A1 REPRODUCTION SCALE 100 80 60 40 20 0mm

0 A3 REPRODUCTION SCALE 50 40 30 20 10 0mm

1 SCALE 1:100

- NOTES:
1. RETAINING WALLS SHOWN ARE PRELIMINARY AND SUBJECT TO DETAILED DESIGN.

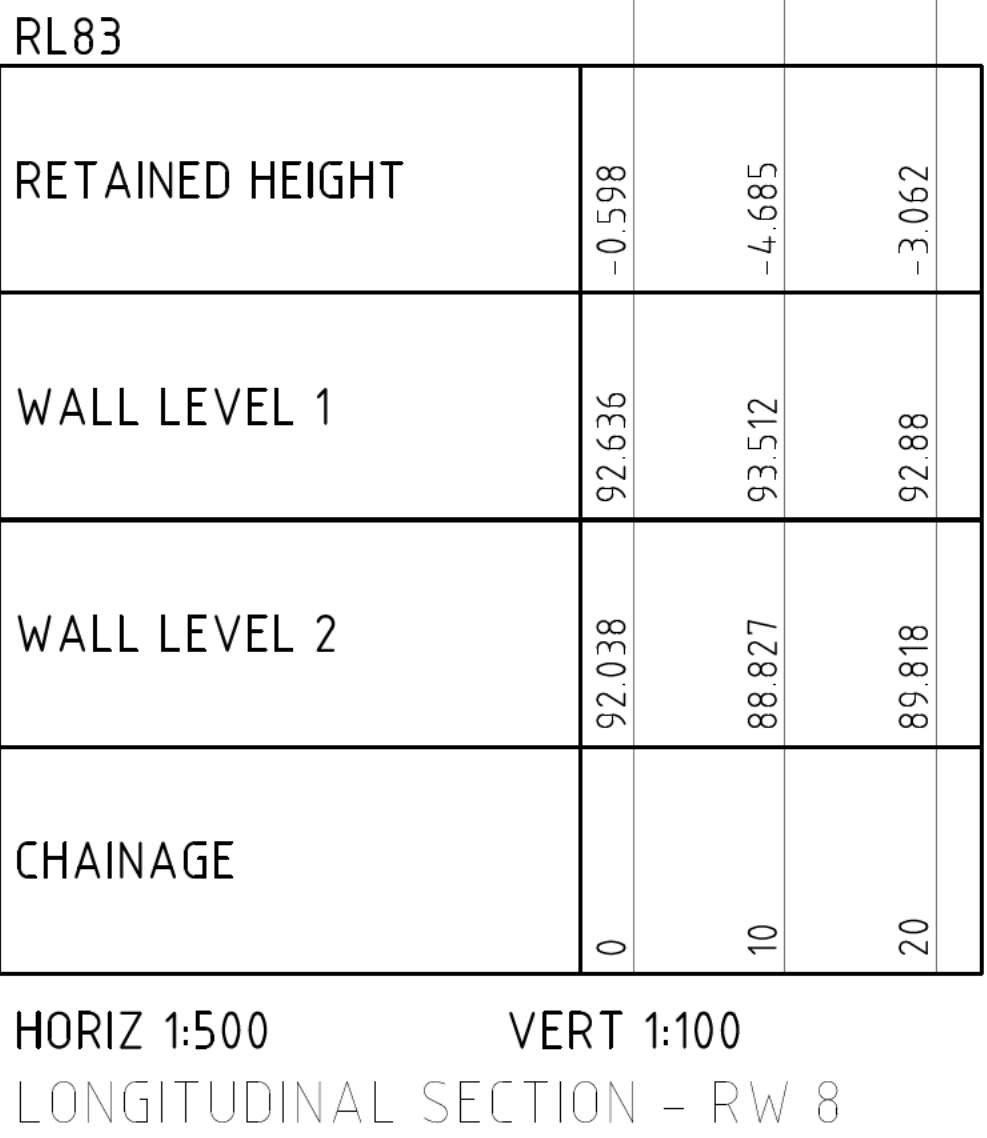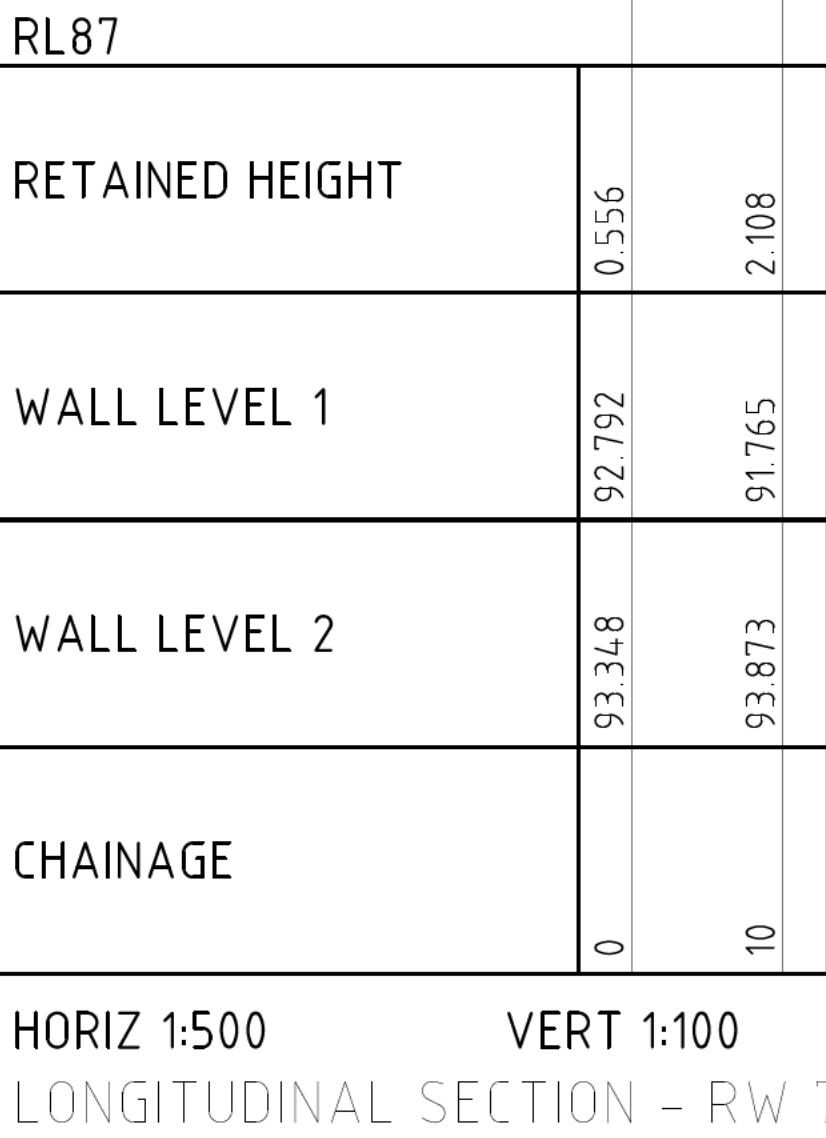

C	FOR APPROVAL	ZF	JM	JM	26.05.19
B	FOR APPROVAL	ZF	JM	JM	26.05.14
A	FOR APPROVAL	ZF	JM	JM	26.02.12
No.	Revision	By	Chk	Appd	Date



Drawing Originator
Level 6, 38 Waring Taylor St
Wellington, New Zealand
T 04 472 9332
E admin@vecta.co.nz
W www.vecta.co.nz

Original Scale (A1)	Design	JD	26.02.12	Approved For Issue*
AS SHOWN	Drawn	ZF	26.02.12	
Reduced Scale (A3)	Dsg Verifier	JM	26.02.12	Date
1/2 SHOWN	Dwg Check	JM	26.02.12	
	* Refer to Revision A for Original Signature			

Client: CANNON POINT DEVELOPMENT LTD

Project: STAGE 3
TACOMA DRIVE, TOTARA PARK
UPPER HUTT

Title: RETAINING WALL
LONGITUDINAL SECTION
SHEET 7

Discipline	CIVIL		
Vecta Ref. No.	Drawing No.	Rev.	
26014	C626	C	

FOR APPROVAL
NOT FOR CONSTRUCTION