


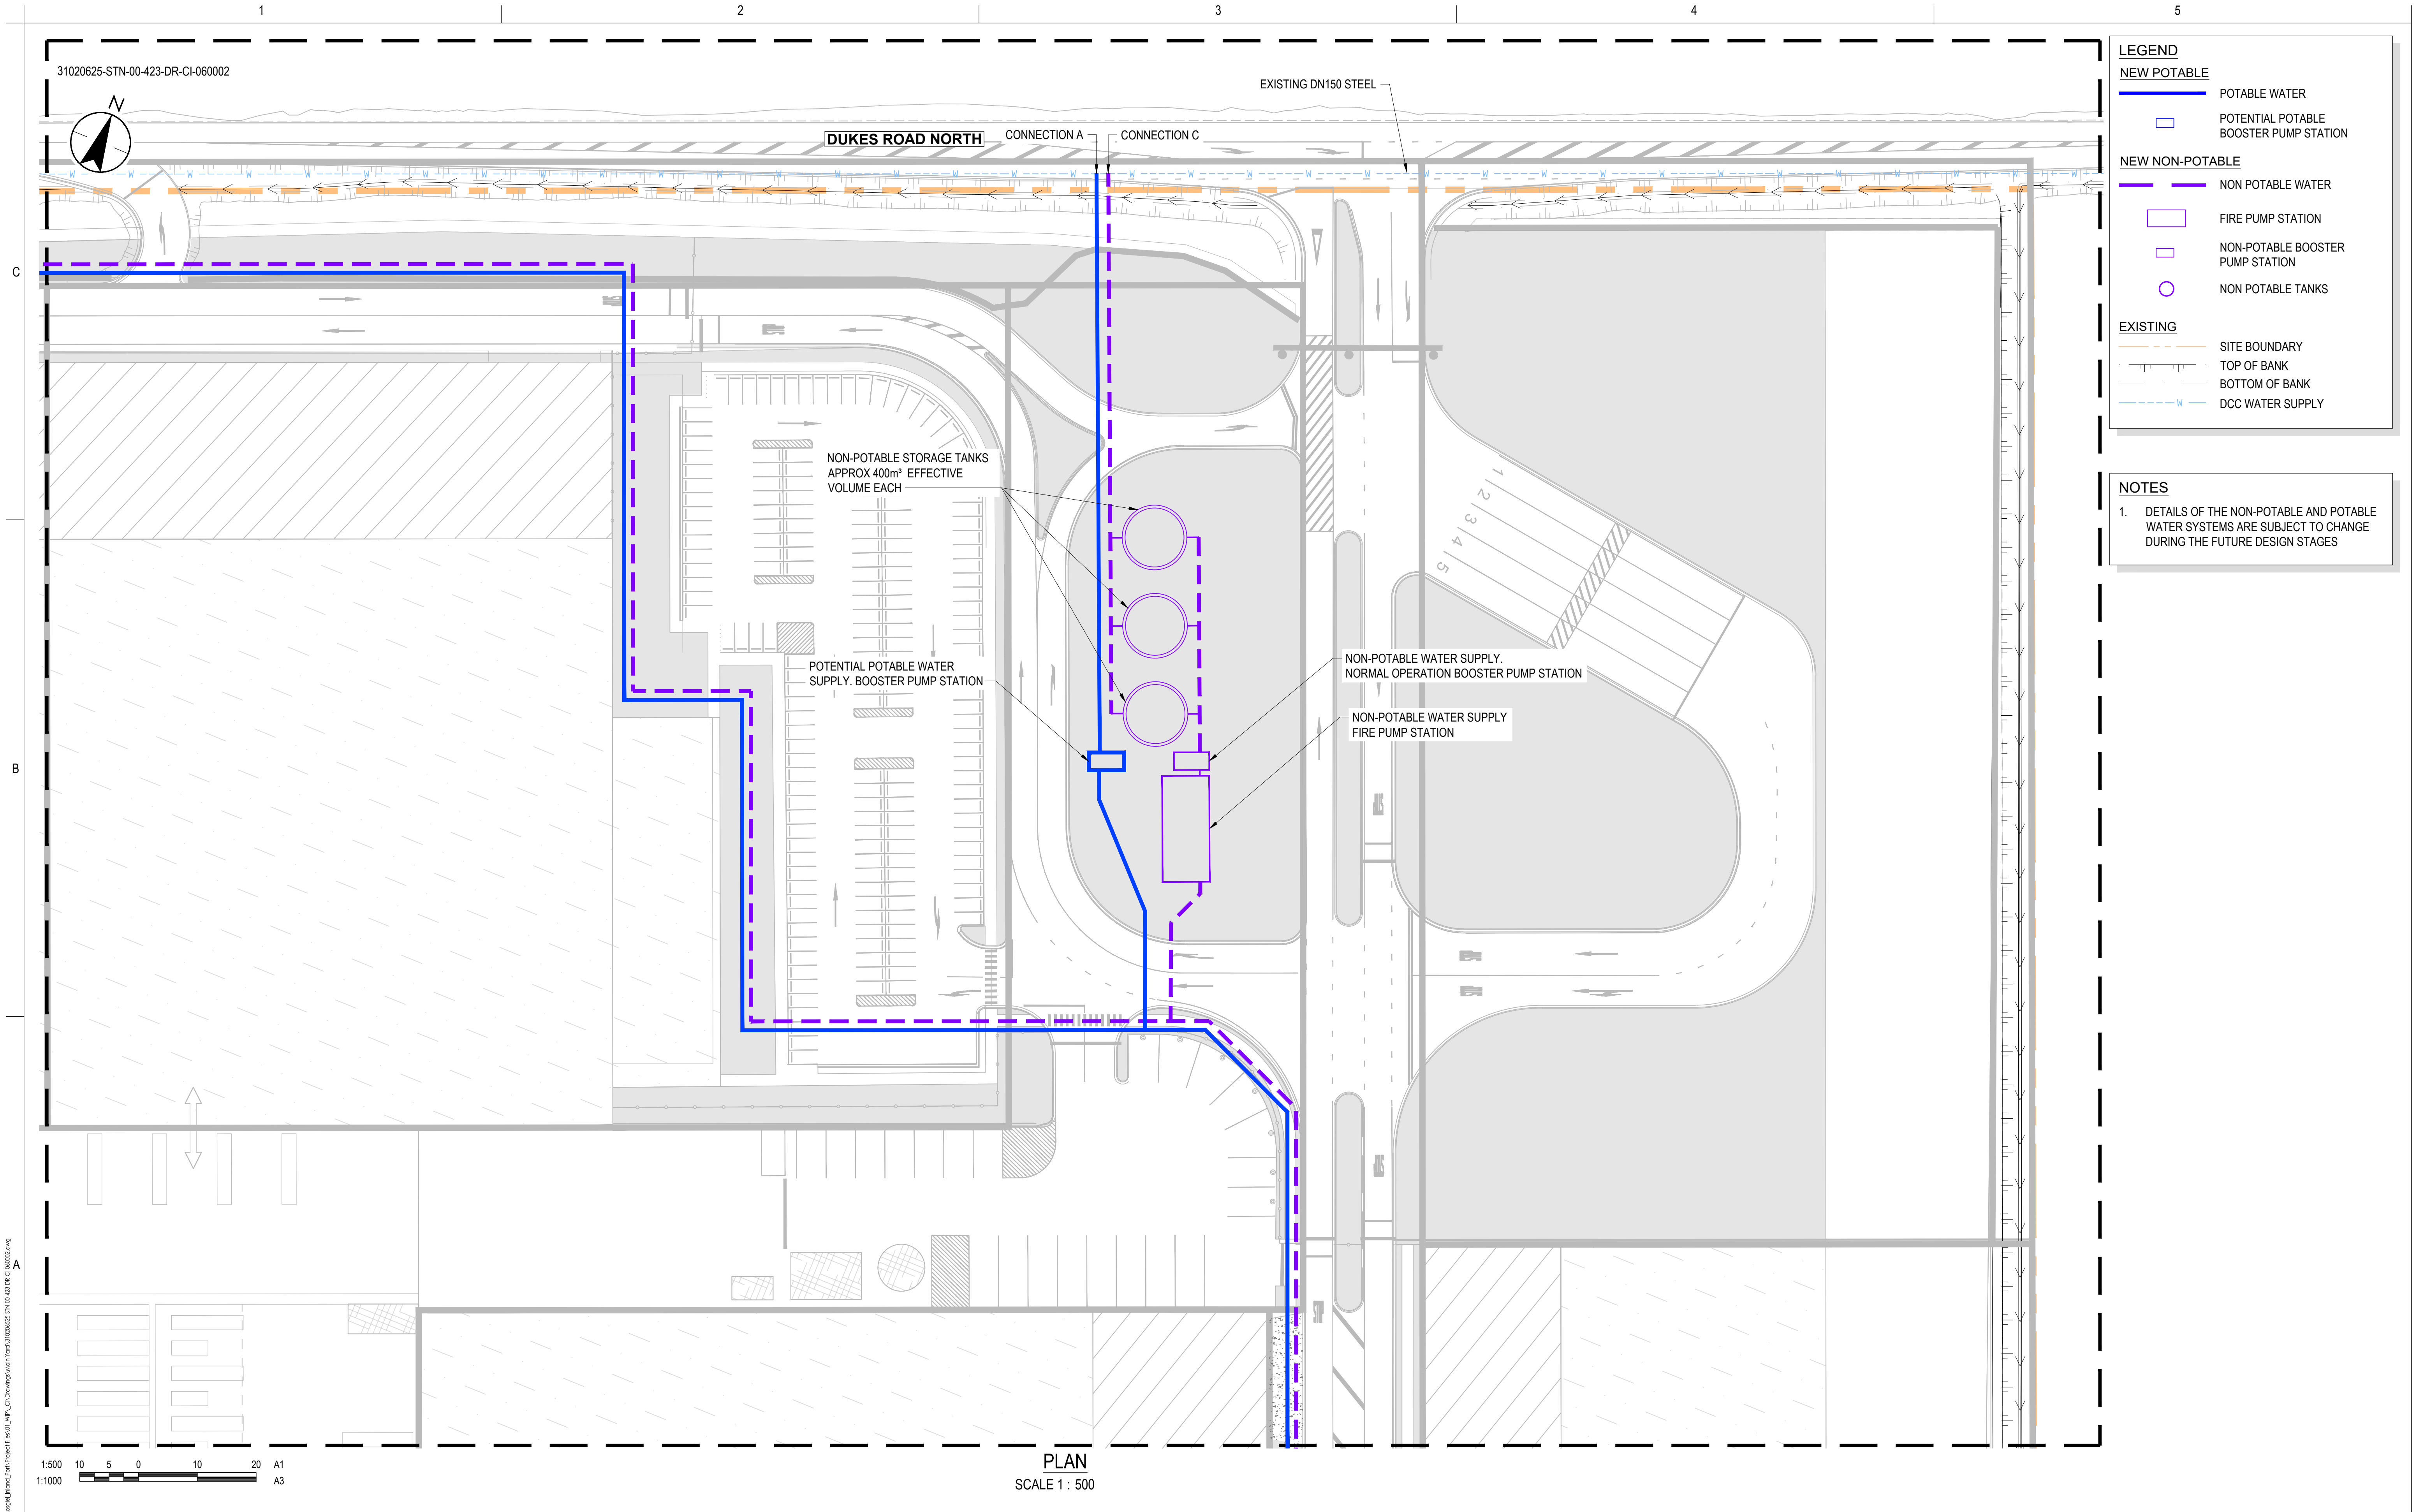

C:\Users\mangar\Documents\31020625-STN-00-423-DR-CI-060002.dwg
Printed Date: 15/04/2023 2:41:15 pm

D	UPDATED ISSUE FOR CONSENT	RO	FZ	26.04.15
C	ISSUED FOR CONSENT	BG	SL	26.02.20
B	ISSUED FOR CONCEPT DESIGN	BG	SL	26.02.05
A	ISSUED FOR CONCEPT DESIGN	MS	FZ	25.12.19
Issued/Revision		By	Appd	YYYY.MM.DD

Issue Status
A1
AUTHORISED FOR CONSENT

This document is suitable only for the purpose noted above.
Use of this document for any other purpose is not permitted.

Coordinate System
NZGD North Tairāhiti Circuit 2000
Datum
NZVD 2016

Colour Disclaimer

This drawing has been documented in colour. This drawing is required to be printed in colour. Failure to do so may result in loss of information. Black and white printing may be used if specific black and white documents have been obtained from Stantec.



Copyright Reserved

The Copyrights to all designs and drawings are the property of Stantec. Reproduction or use for any purpose other than that authorized by Stantec is forbidden.
The Contractor shall verify and be responsible for all dimensions. DO NOT scale the drawing - any errors or omissions shall be reported to Stantec without delay.

Client/Project Logo



Client/Project
SOUTHERN LINK PROPERTY Ltd
SOUTHERN LINK INLAND PORT
DEVELOPED CONCEPT DESIGN

Maninder Singh	Isabell Holliday	Jack Boyd	Sarah Lloyd	2026.04.15
Drawn	Designed	Reviewed	Approved	YYYY.MM.DD


Title
**WATER SCHEME LAYOUT PLAN
TANKS AND PUMPS**

Project No.
310206525

Scale at A1
1:500

Revision
D

Drawing No.
310206525-STN-00-423-DR-CI-060002

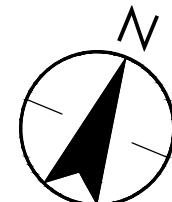

DUKES ROAD NORTH

STEDMAN ROAD

STAGE 2

STAGE 2

STAGE 1
TEMPORARY
STOCKPILE AREA

STAGE 3

STAGE 1
TEMPORARY
BUND AREA

SILVER STREAM

LEGEND

 EXISTING GROUND CONTOURS
 SHOWN INTERVAL 2.5m X 0.5m
 FINISHED GROUND CONTOURS
 SHOWN INTERVAL 2.5m X 0.5m
 STAGING BOUNDARY
 SITE BOUNDARY

D	UPDATED ISSUE FOR CONSENT	RO	FZ	26.04.15
C	ISSUED FOR CONSENT	BG	SL	26.02.20
B	ISSUED FOR CONCEPT DESIGN	BG	SL	26.02.05
A	ISSUED FOR CONCEPT DESIGN	MS	FZ	25.12.19
Issued/Revision		By	Appd	YYYY.MM.DD

Issue Status

A1

AUTHORISED FOR CONSENT

This document is suitable only for the purpose noted above.
Use of this document for any other purpose is not permitted.

Coordinate System
NZGD North Taieri Circuit 2000
Datum
NZVD 2016

Colour Disclaimer

This drawing has been documented in colour. This drawing is required to be printed in colour. Failure to do so may result in loss of information. Black and white printing may be used if specific black and white documents have been obtained from Stantec.



Copyright Reserved

The Contractor shall verify and be responsible for all dimensions. DO NOT scale the drawing - any errors or omissions shall be reported to Stantec without delay.

Client/Project Logo



Client/Project
SOUTHERN LINK PROPERTY Ltd
SOUTHERN LINK INLAND PORT
DEVELOPED CONCEPT DESIGN


Maninder Singh	Reuben Orange	Andrew Quigley	Sarah Lloyd	2026.04.15
Drawn	Designed	Reviewed	Approved	YYYY.MM.DD

Title EARTHWORKS PLAN
FINISHED GROUND SURFACE

Project No.
310206525

Scale at A1
1:1500

Revision	Drawing No.
D	31020652

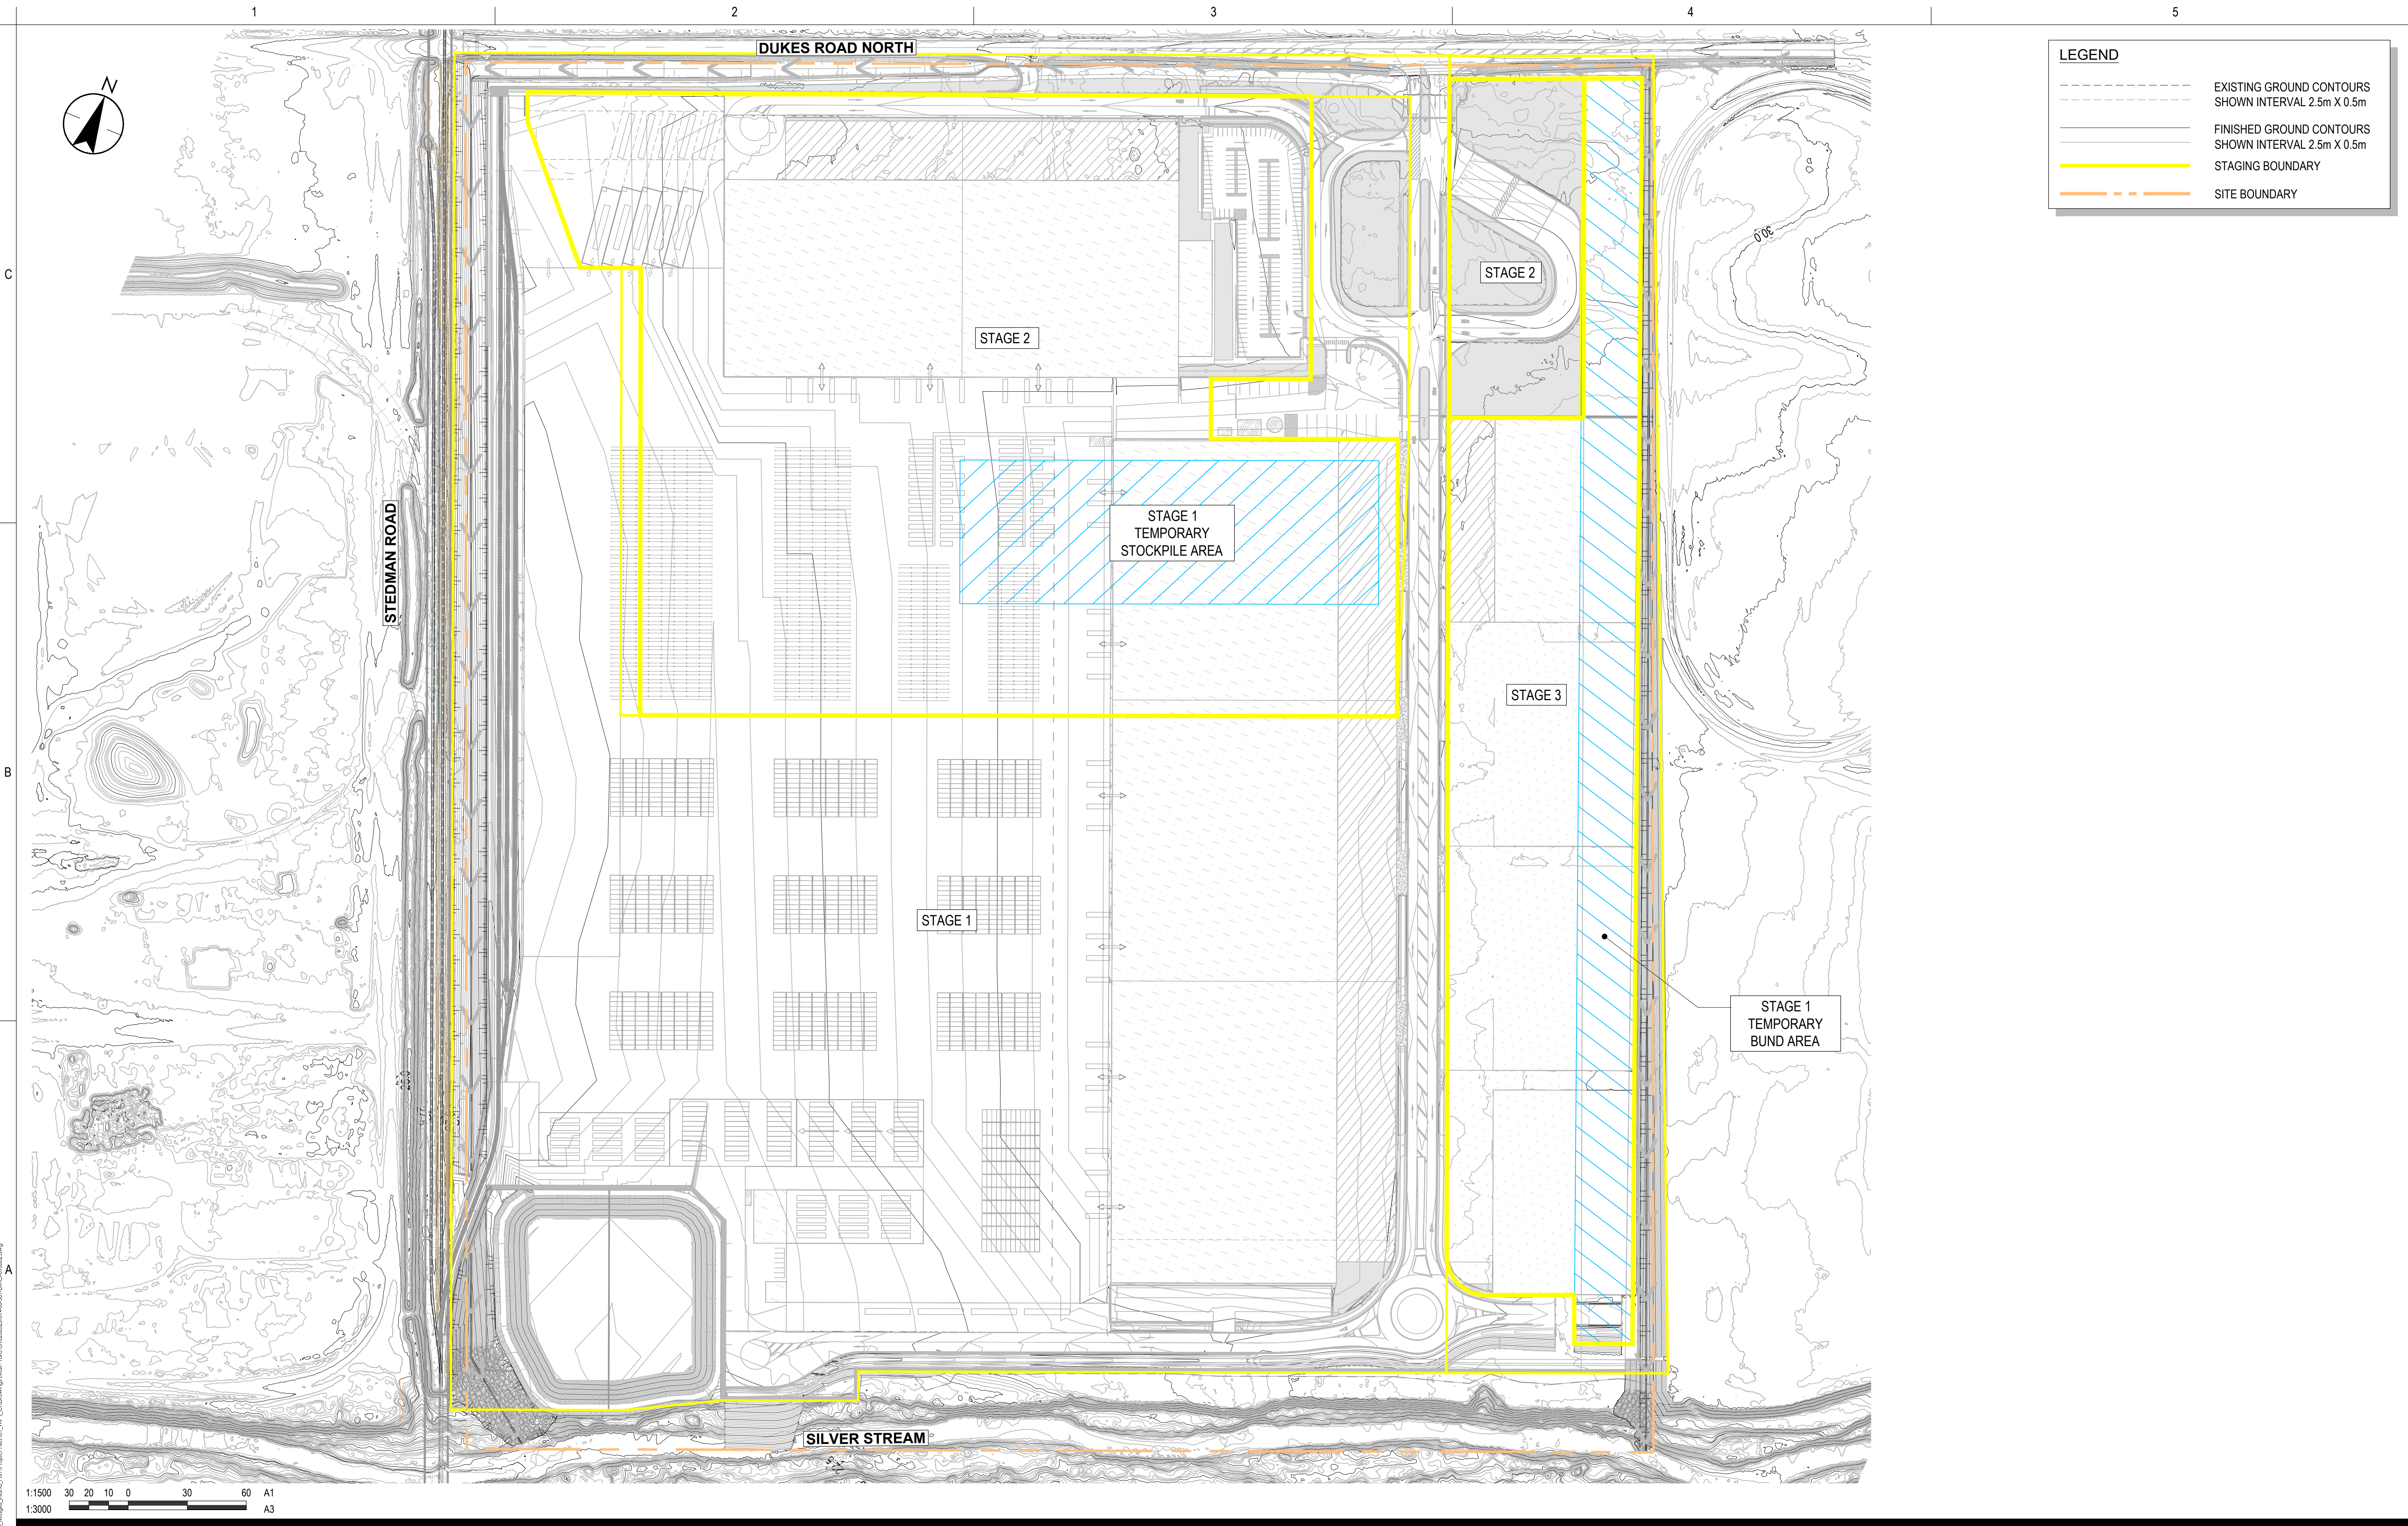

1:1500

1:3000

30 20 10 0 30 60

A1

A3

D	UPDATED ISSUE FOR CONSENT	RO	FZ	26.04.15
C	ISSUED FOR CONSENT	BG	SL	26.02.20
B	ISSUED FOR CONCEPT DESIGN	BG	SL	26.02.05
A	ISSUED FOR CONCEPT DESIGN	MS	FZ	25.12.19
Issued/Revision		By	Appd	YYYY.MM.DD

Issue Status

A1

AUTHORISED FOR CONSENT

This document is suitable only for the purpose noted above. Use of this document for any other purpose is not permitted.

Coordinate System

NZGD North Taieri Circuit 2000

Datum

NZVD 2016

Colour Disclaimer

This drawing has been documented in colour. This drawing is required to be printed in colour. Failure to do so may result in loss of information. Black and white printing may be used if specific black and white documents have been obtained from Stantec.

Client/Project Logo

Client/Project

SOUTHERN LINK PROPERTY Ltd

SOUTHERN LINK INLAND PORT

DEVELOPED CONCEPT DESIGN

Maninder Singh	Reuben Orange	Andrew Guigley	Sarah Lloyd	2026.04.15
Drawn	Designed	Reviewed	Approved	YYYY.MM.DD

Title

EARTHWORKS PLAN

SUBGRADE SURFACE

Project No.

310206525

Scale at A1

1:1500

Revision

D

Drawing No.

310206525-STN-00-501-DR-CI-090002



CUT/FILL REPORT - EARTHWORKS STAGE 1				
AREA (m ²)	CUT (m ³)	TOPSOIL STRIP (m ³)	FILL (m ³)	NET (m ³)
284,300	99,100	85,300 <CUT>	99,300	85,100 <CUT>

1. DEPTHS ARE SHOWN FROM EXISTING STRIPPED SURFACE TO SUBGRADE SURFACE. (SURFACE STRIP DEPTH 300mm)



310206525-STN-00-501-DR-CI-090301



CUT/FILL DEPTHS TABLE				
NUMBER	COLOUR	MINIMUM DEPTH	MAXIMUM DEPTH	RANGE VOLUME
1	■	-2.50	-2.00	62
2	■	-2.00	-1.50	1661
3	■	-1.50	-1.00	6006
4	■	-1.00	-0.50	7624
5	■	-0.50	0.00	16461
6	■	0.00	0.50	20754
7	■	0.50	1.00	5375
8	■	1.00	1.50	583

CUT/FILL REPORT - EARTHWORKS STAGE 2				
AREA (m ²)	CUT (m ³)	TOPSOIL STRIP (m ³)	FILL (m ³)	NET (m ³)
128,300	31,900	32,000 <CUT>	26,800	37,100 <CUT>

NOTE

1. DEPTHS ARE SHOWN FROM EXISTING STRIPPED SURFACE TO SUBGRADE SURFACE. (SURFACE STRIP DEPTH 300mm).

C:\Users\mangar\OneDrive\Documents\310206525_Southern Link\310206525-STN-00-501-DR-CI-090302.dwg
Printed: 2025/04/15 2:45:16 pm
Revised: 2025/04/15 2:45:16 pm

Issue Status			
A1			
AUTHORISED FOR CONSENT			
This document is suitable only for the purpose noted above. Use of this document for any other purpose is not permitted.			
D	UPDATED ISSUE FOR CONSENT	RO	FZ
C	ISSUED FOR CONSENT	BG	SL
B	ISSUED FOR CONCEPT DESIGN	BG	SL
A	ISSUED FOR CONCEPT DESIGN	MS	FZ
Issued/Revision		By	Appd

Coordinate System
NZGD North Tairāhī Circuit 2000
Datum
NZVD 2016

Copyright Reserved

The Copyrights to all designs and drawings are the property of Stantec. Reproduction or use for any purpose other than that authorized by Stantec is forbidden.
The Contractor shall verify and be responsible for all dimensions. DO NOT scale the drawing - any errors or omissions shall be reported to Stantec without delay.

Client/Project Logo

Client/Project

SOUTHERN LINK PROPERTY Ltd
SOUTHERN LINK INLAND PORT
DEVELOPED CONCEPT DESIGN

Maninder Singh
Drawn

Reuben Orange
Designed

Andrew Guigley
Reviewed

Sarah Lloyd
Approved

2026.04.15
YYYY.MM.DD

Title

EARTHWORKS PLAN
STAGE 2

Project No.

310206525

Scale at A1

1:1500

Revision

D

Drawing No.

310206525-STN-00-501-DR-CI-090302