




CUT/FILL REPORT - EARTHWORKS STAGE 3				
AREA (m ²)	CUT (m ³)	TOPSOIL STRIP (m ³)	FILL (m ³)	NET (m ³)
48,400	40,600	8,900 <CUT>	1,100	48,400 <CUT>

1. DEPTHS ARE SHOWN FROM EXISTING STRIPPED SURFACE TO SUBGRADE SURFACE. (SURFACE STRIP DEPTH 300mm).

D	UPDATED ISSUE FOR CONSENT			RO	FZ	26.04.15	
C	ISSUED FOR CONSENT	BG	SL			26.02.20	
B	ISSUED FOR CONCEPT DESIGN	BG	SL			26.02.05	
A	ISSUED FOR CONCEPT DESIGN	MS	FZ			25.12.19	
Issued/Revision		By	Appd			YYYY.MM.DD	

This document is suitable only for the purpose noted above.
Use of this document for any other purpose is not permitted.

This drawing has been documented in colour. This drawing is required to be printed in colour. Failure to do so may result in loss of information. Black and white printing may be used if specific black and white documents have been obtained from Stantec.

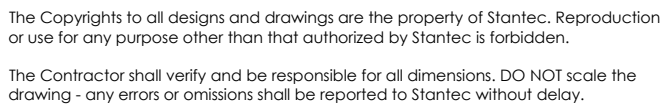


**Southern
Link**
LOGISTICS PARK

<u>Maninder Singh</u>	<u>Reuben Orange</u>	<u>Andrew Quigley</u>	<u>Sarah Lloyd</u>	2026.04.15
Drawn	Designed	Reviewed	Approved	YYYY.MM.DD

310206525-STN-00-501-DR-CI-090303

Scale at A1
1:1500

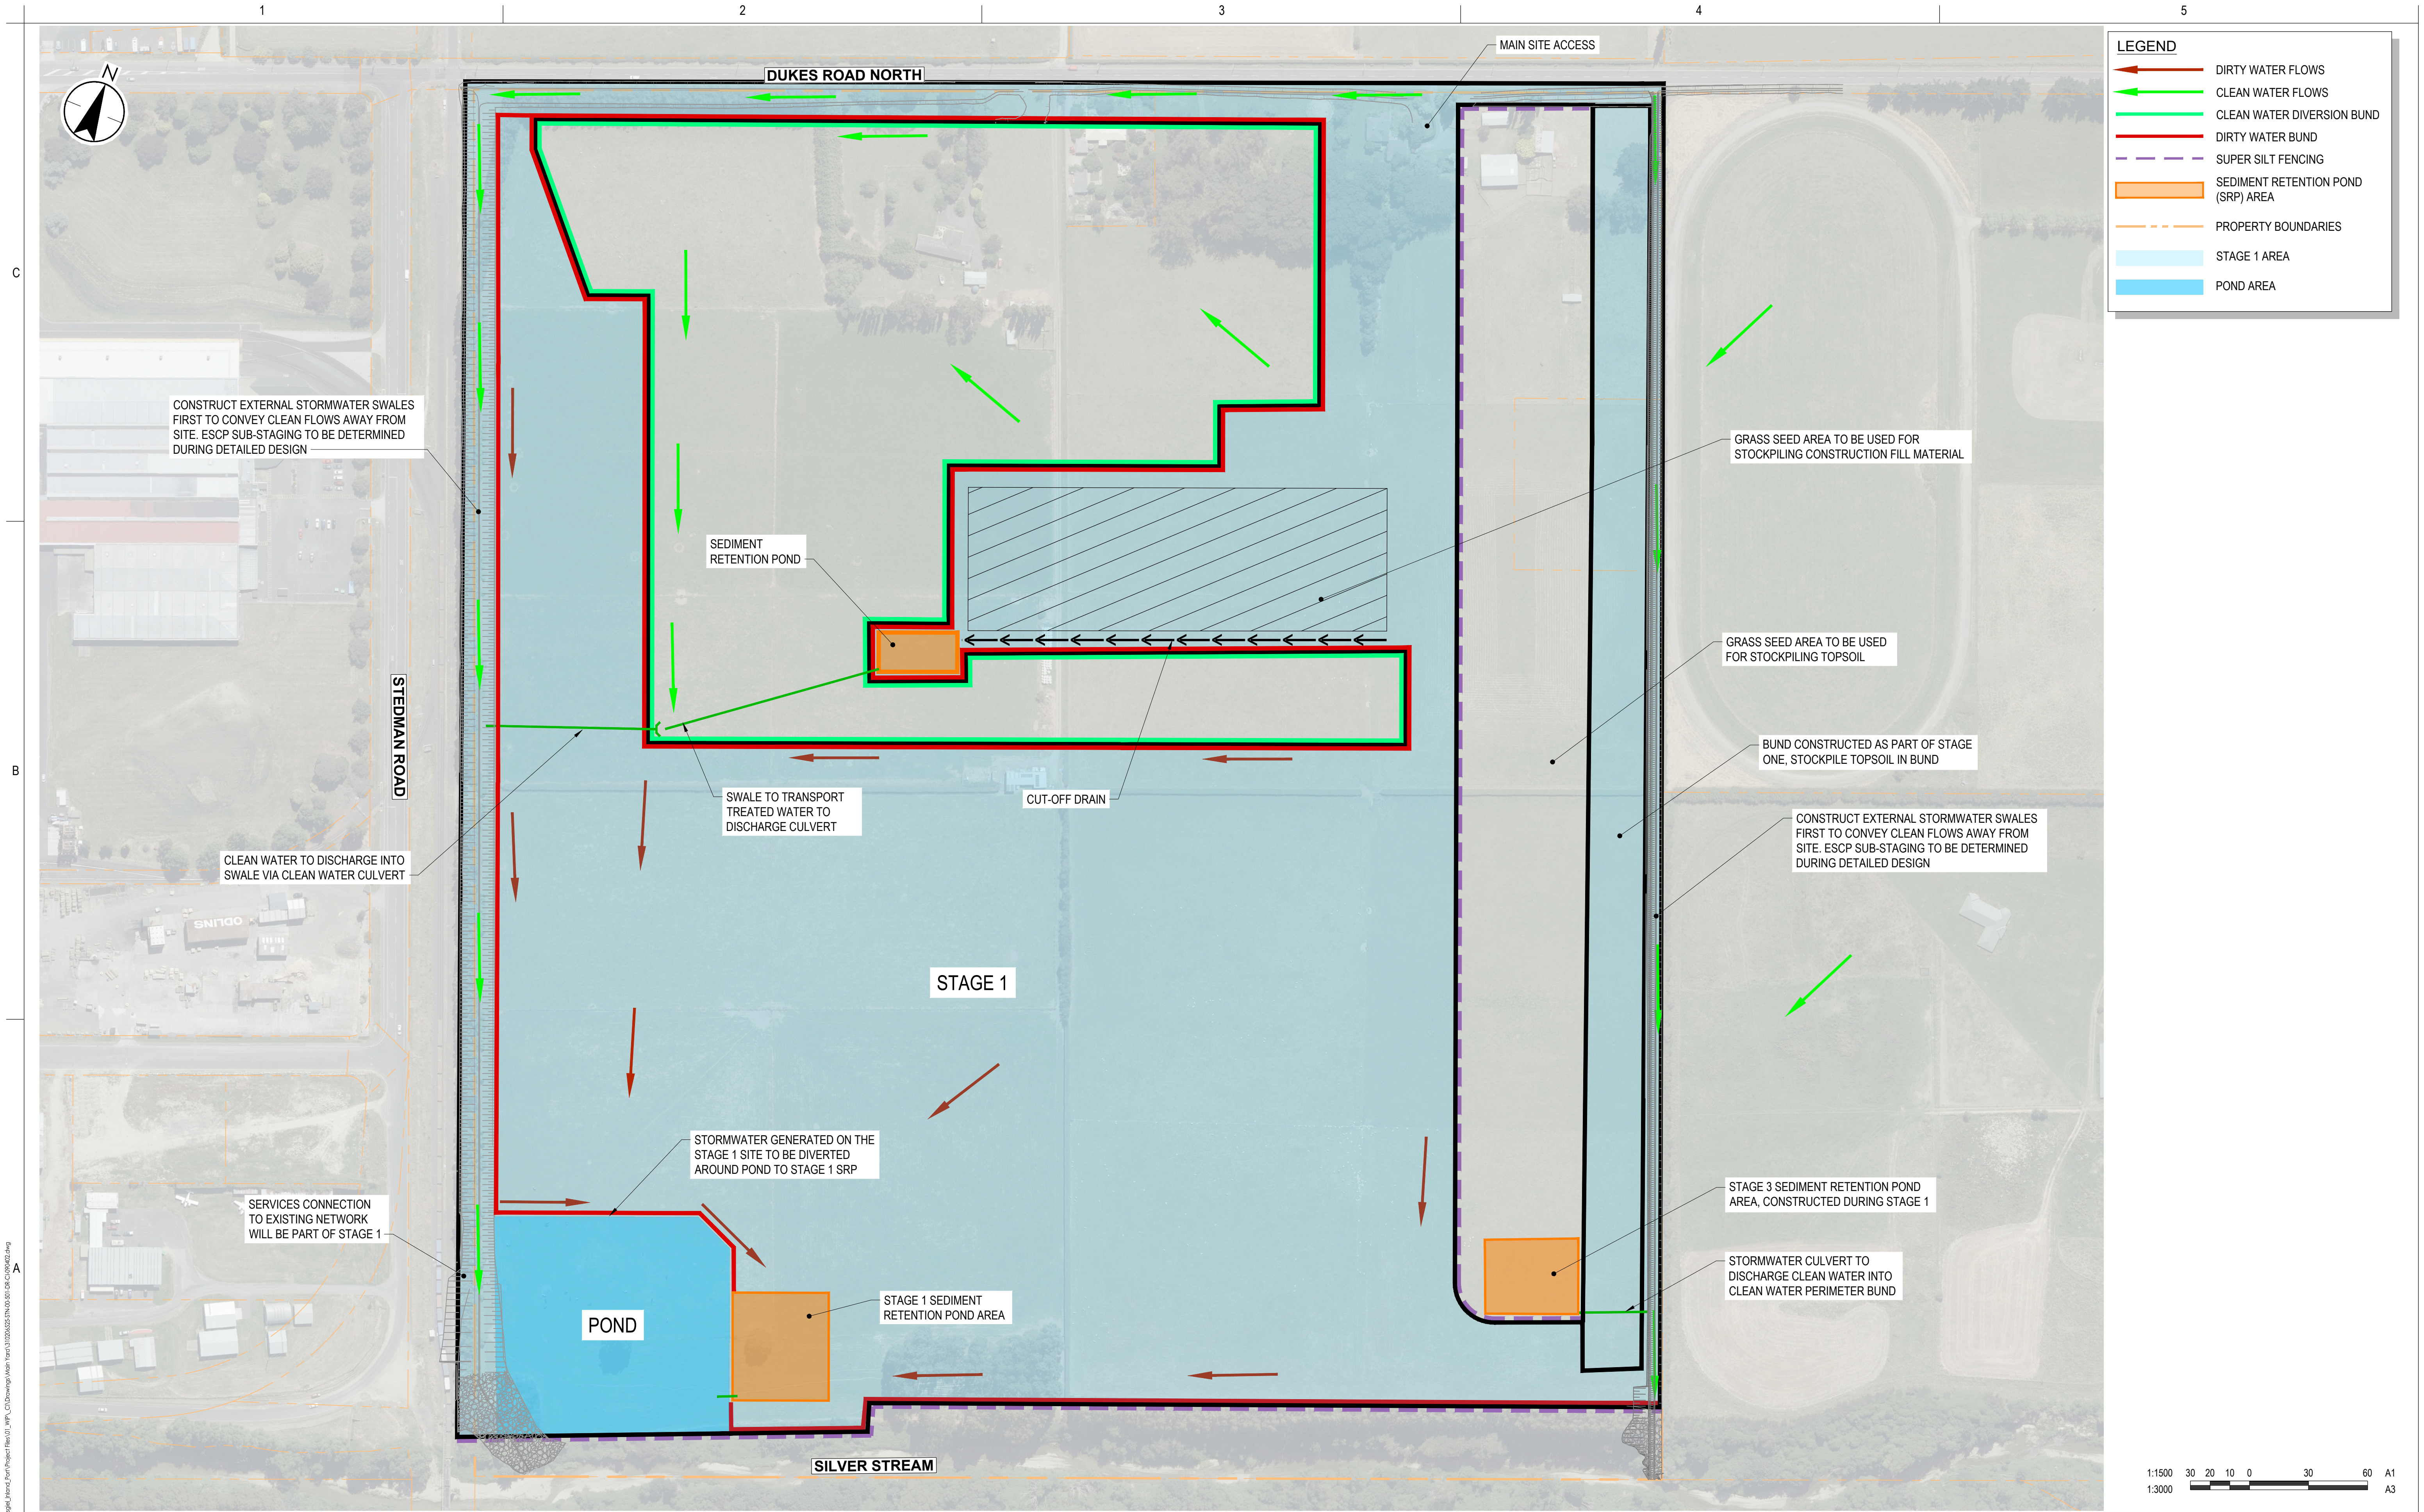

1

2

3

4

5

C

B

A

1:1500

1:3000

30

20

10

0

30

60

A1

A3

Issue Status

A1

AUTHORISED FOR CONSENT

This document is suitable only for the purpose noted above.

Use of this document for any other purpose is not permitted.

Coordinate System

NZGD North Tairāi Circuit 2000

Datum

NZVD 2016

Colour Disclaimer

This drawing has been documented in colour. This drawing is required to be printed in colour. Failure to do so may result in loss of information. Black and white printing may be used if specific black and white documents have been obtained from Stantec.

Client/Project Logo

Southern Link

LOGISTICS PARK

Client/Project

SOUTHERN LINK PROPERTY Ltd

SOUTHERN LINK INLAND PORT

DEVELOPED CONCEPT DESIGN

Maninder Singh

Matt Barber

Andrew Craig

Sarah Lloyd

2026.04.15

YYYY.MM.DD

Drawn

Designed

Reviewed

Approved

Title

EROSION & SEDIMENTATION CONTROL PLAN

STAGE 1

Project No.

310206525

Scale at A1

1:1500

Revision

D

Drawing No.

310206525-STN-00-501-DR-CI-090402

D

UPDATED ISSUE FOR CONSENT

RO

FZ

26.04.15

C

ISSUED FOR CONSENT

BG

SL

26.02.20

B

ISSUED FOR CONCEPT DESIGN

BG

SL

26.02.05

A

ISSUED FOR CONCEPT DESIGN

MS

FZ

25.12.19

Issued/Revision







By

Appd

YYYY.MM.DD

C:\Users\mbarber\OneDrive\Documents\310206525_Southern Link\Inland Port\Project\Map\CI-090402.dwg
Printed: 2026/04/15 14:08:00
Revision: 15/04/2025 14:08:00


1. DIMENSIONS TO BE CONFIRMED AT DETAILED DESIGN STAGE

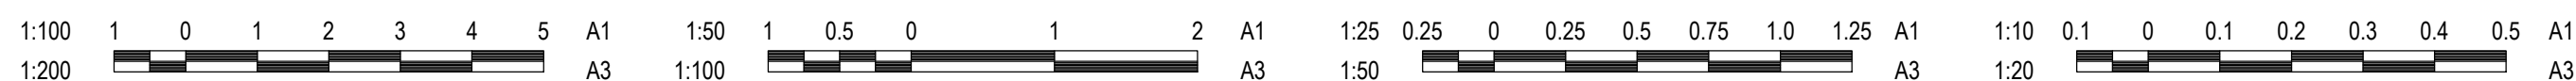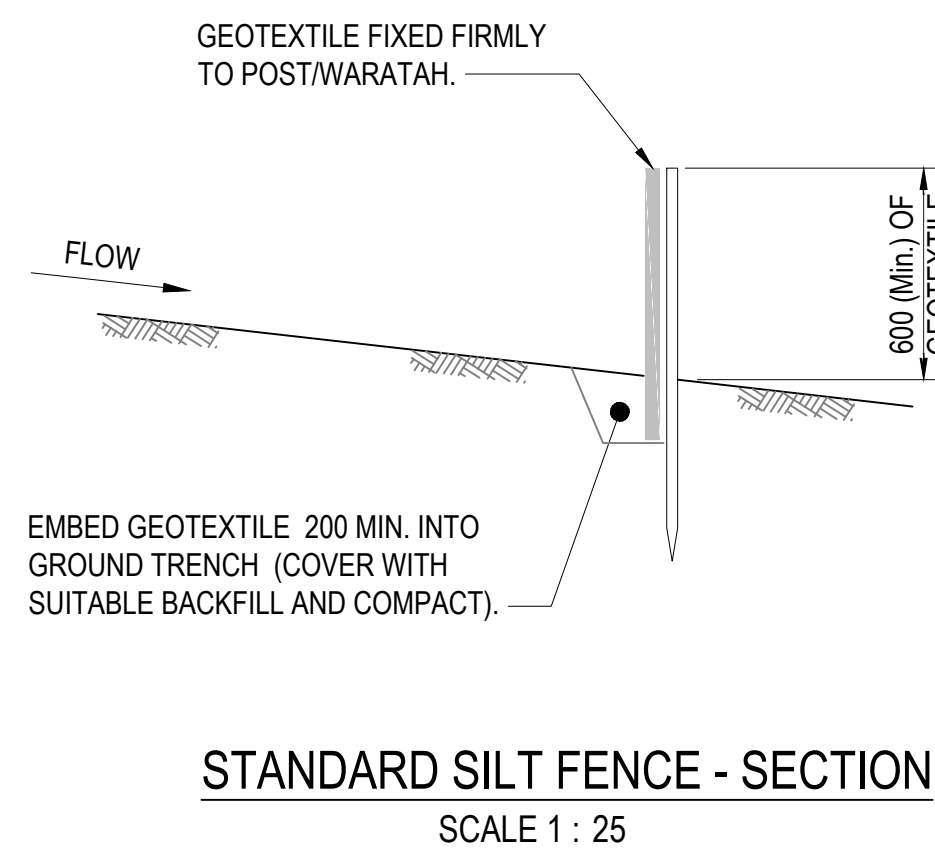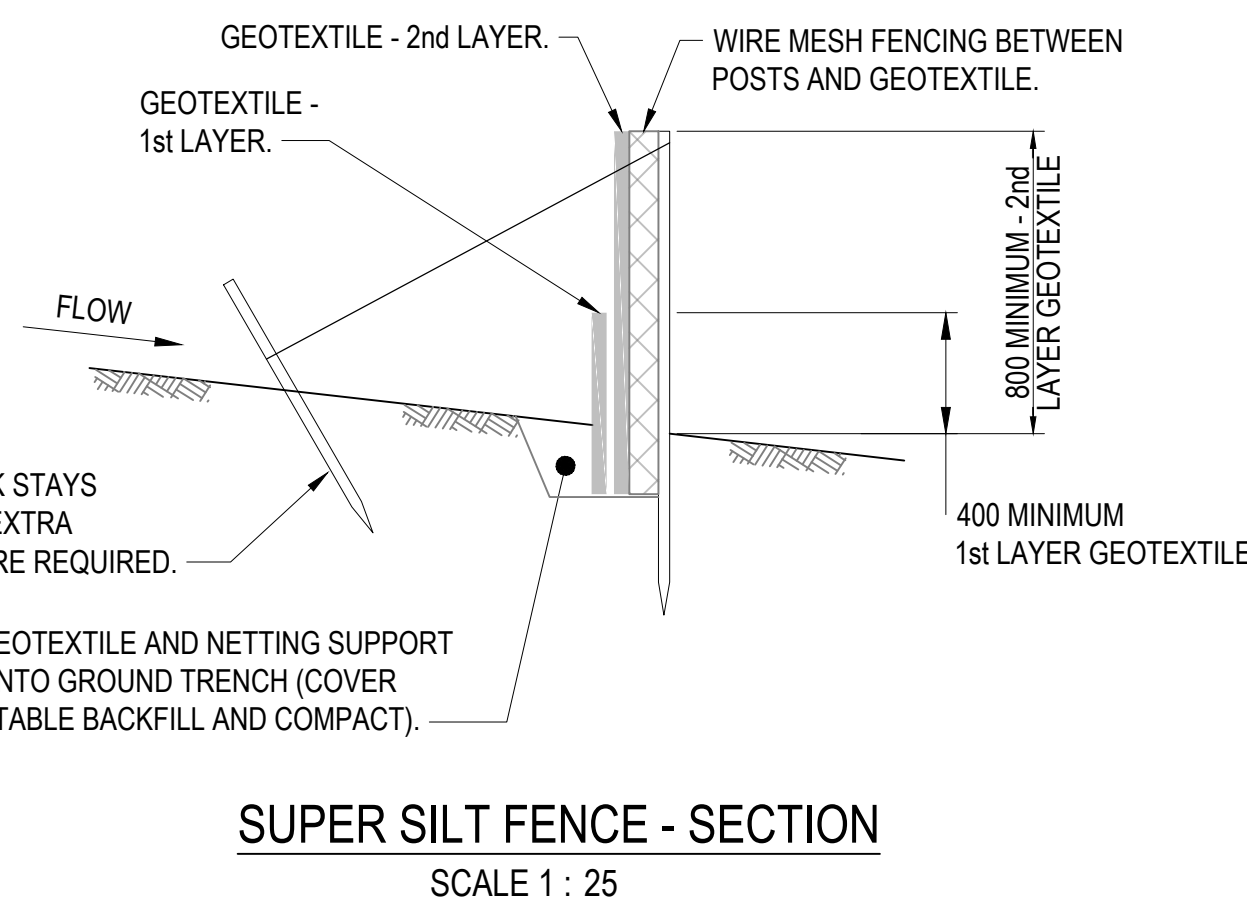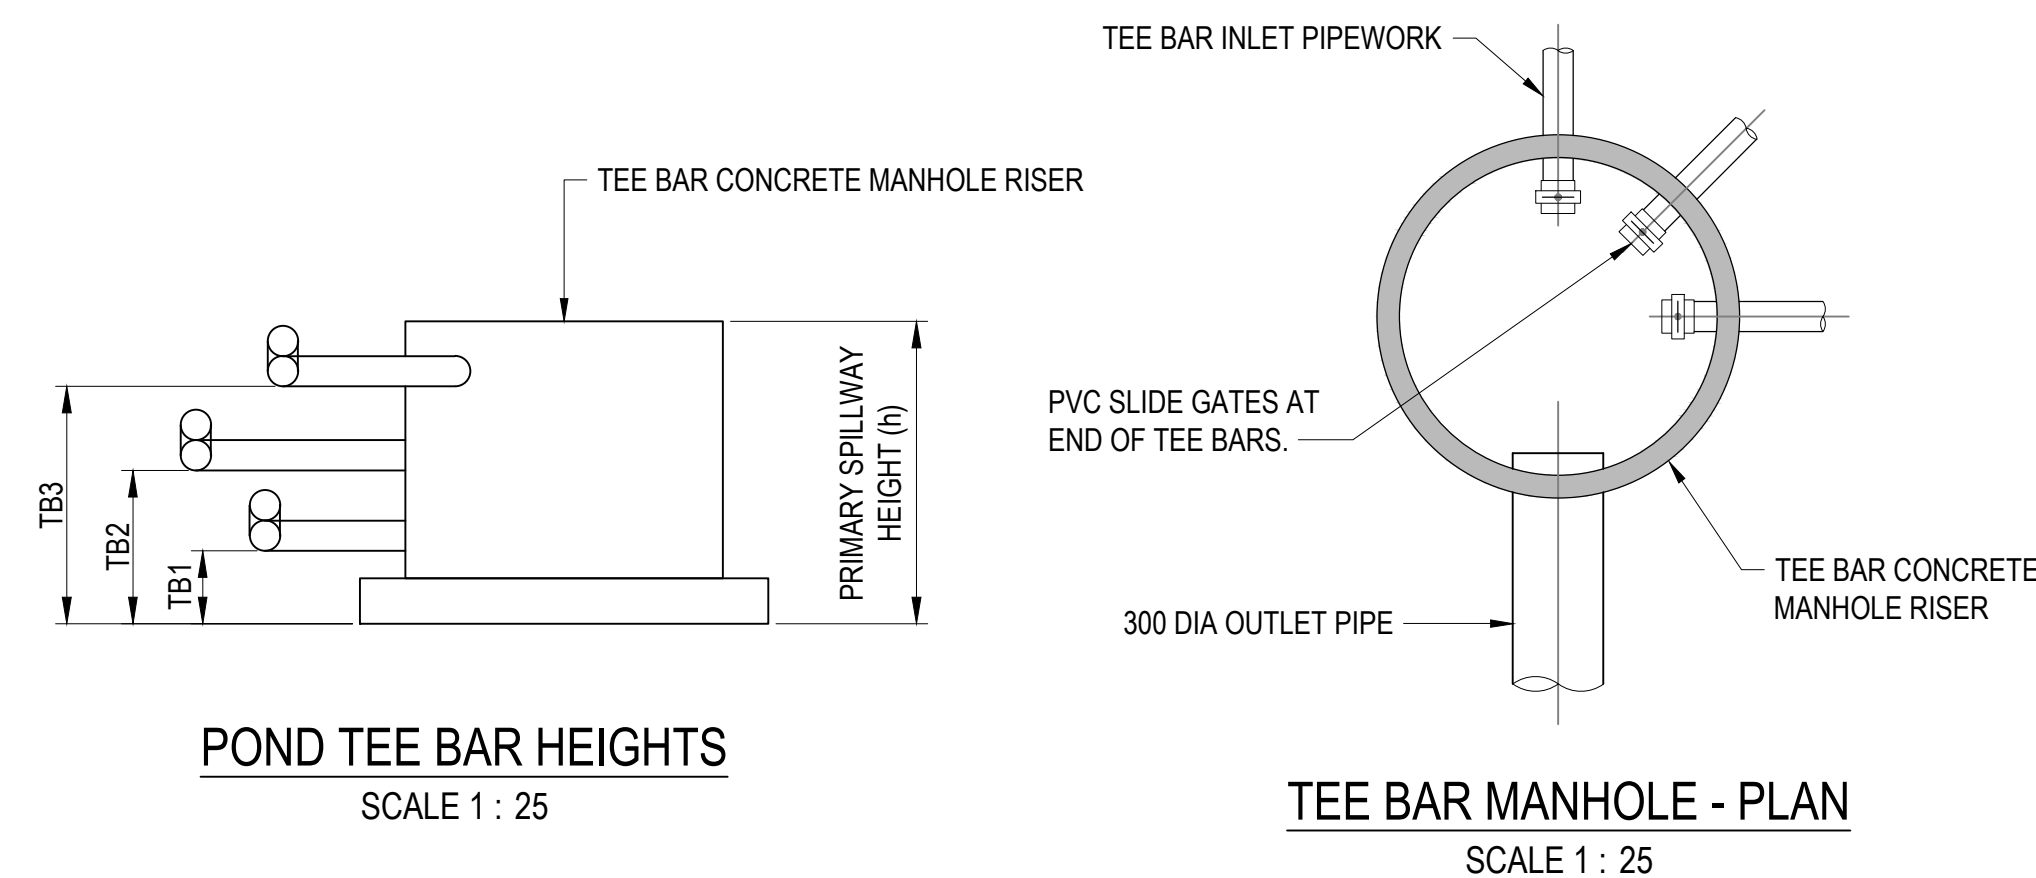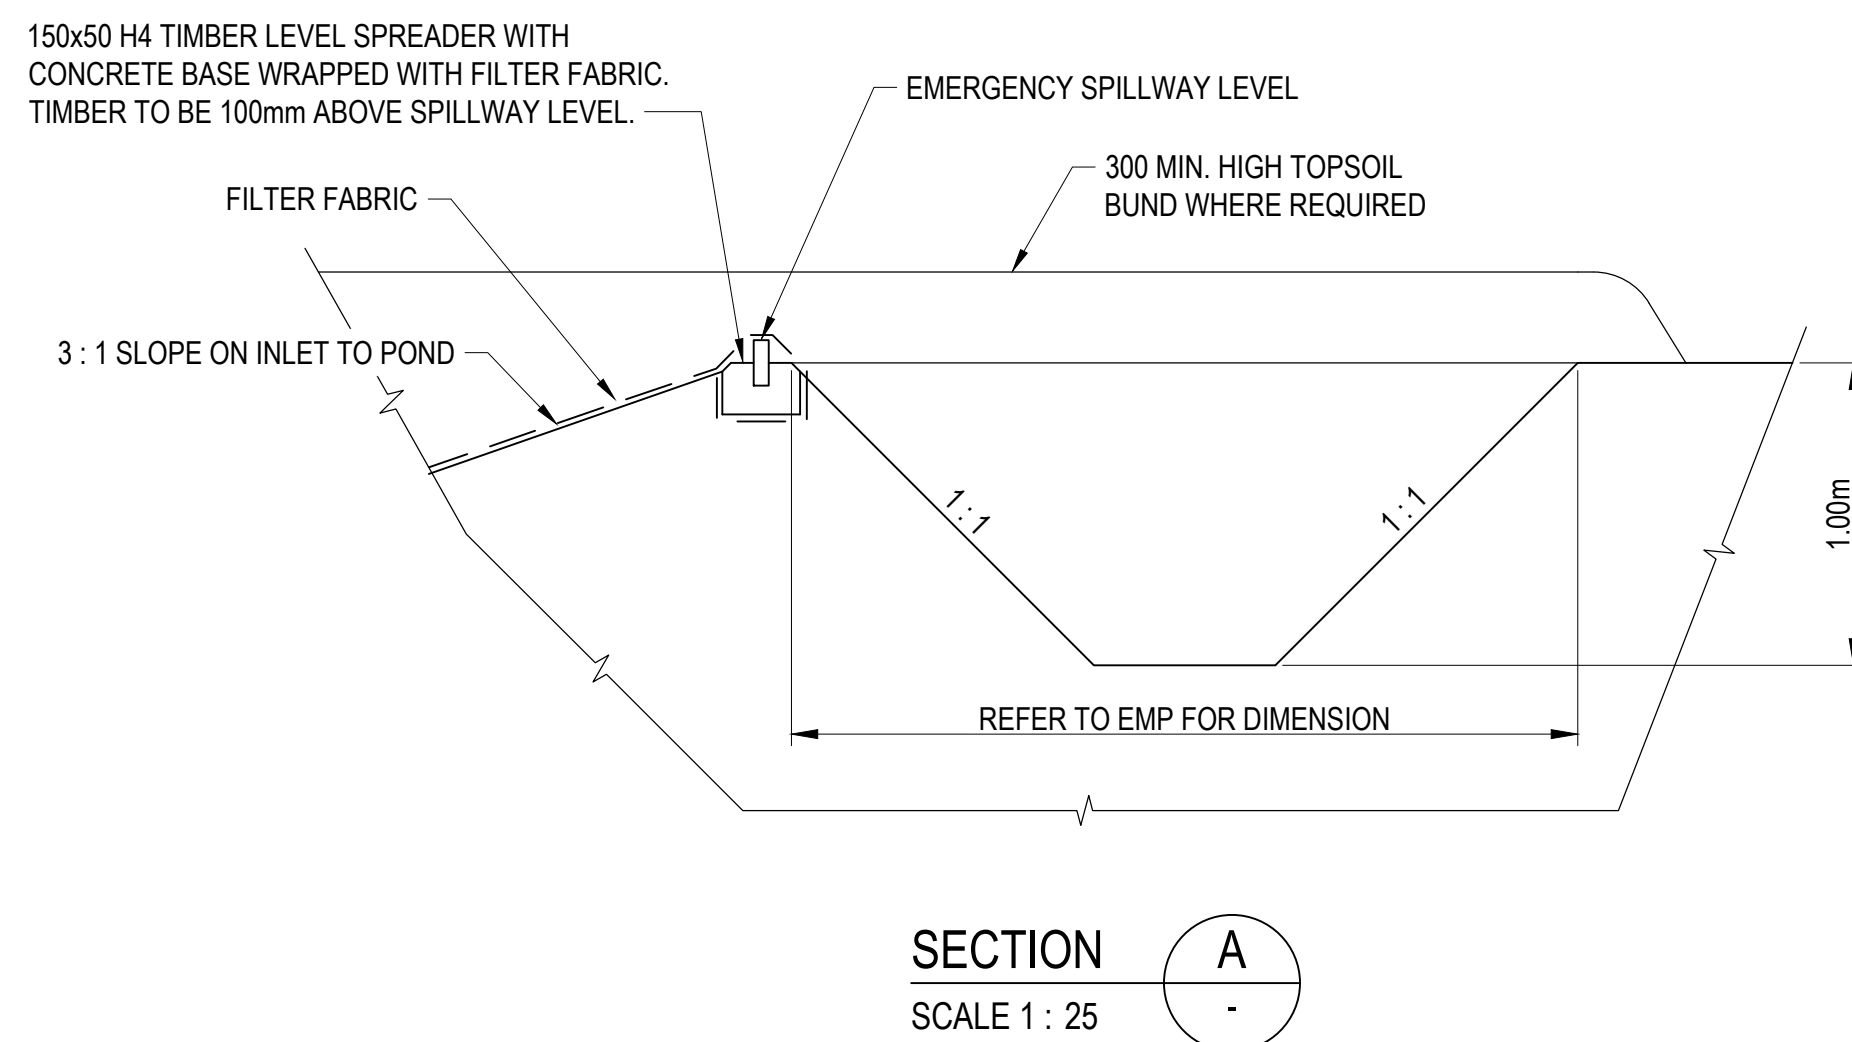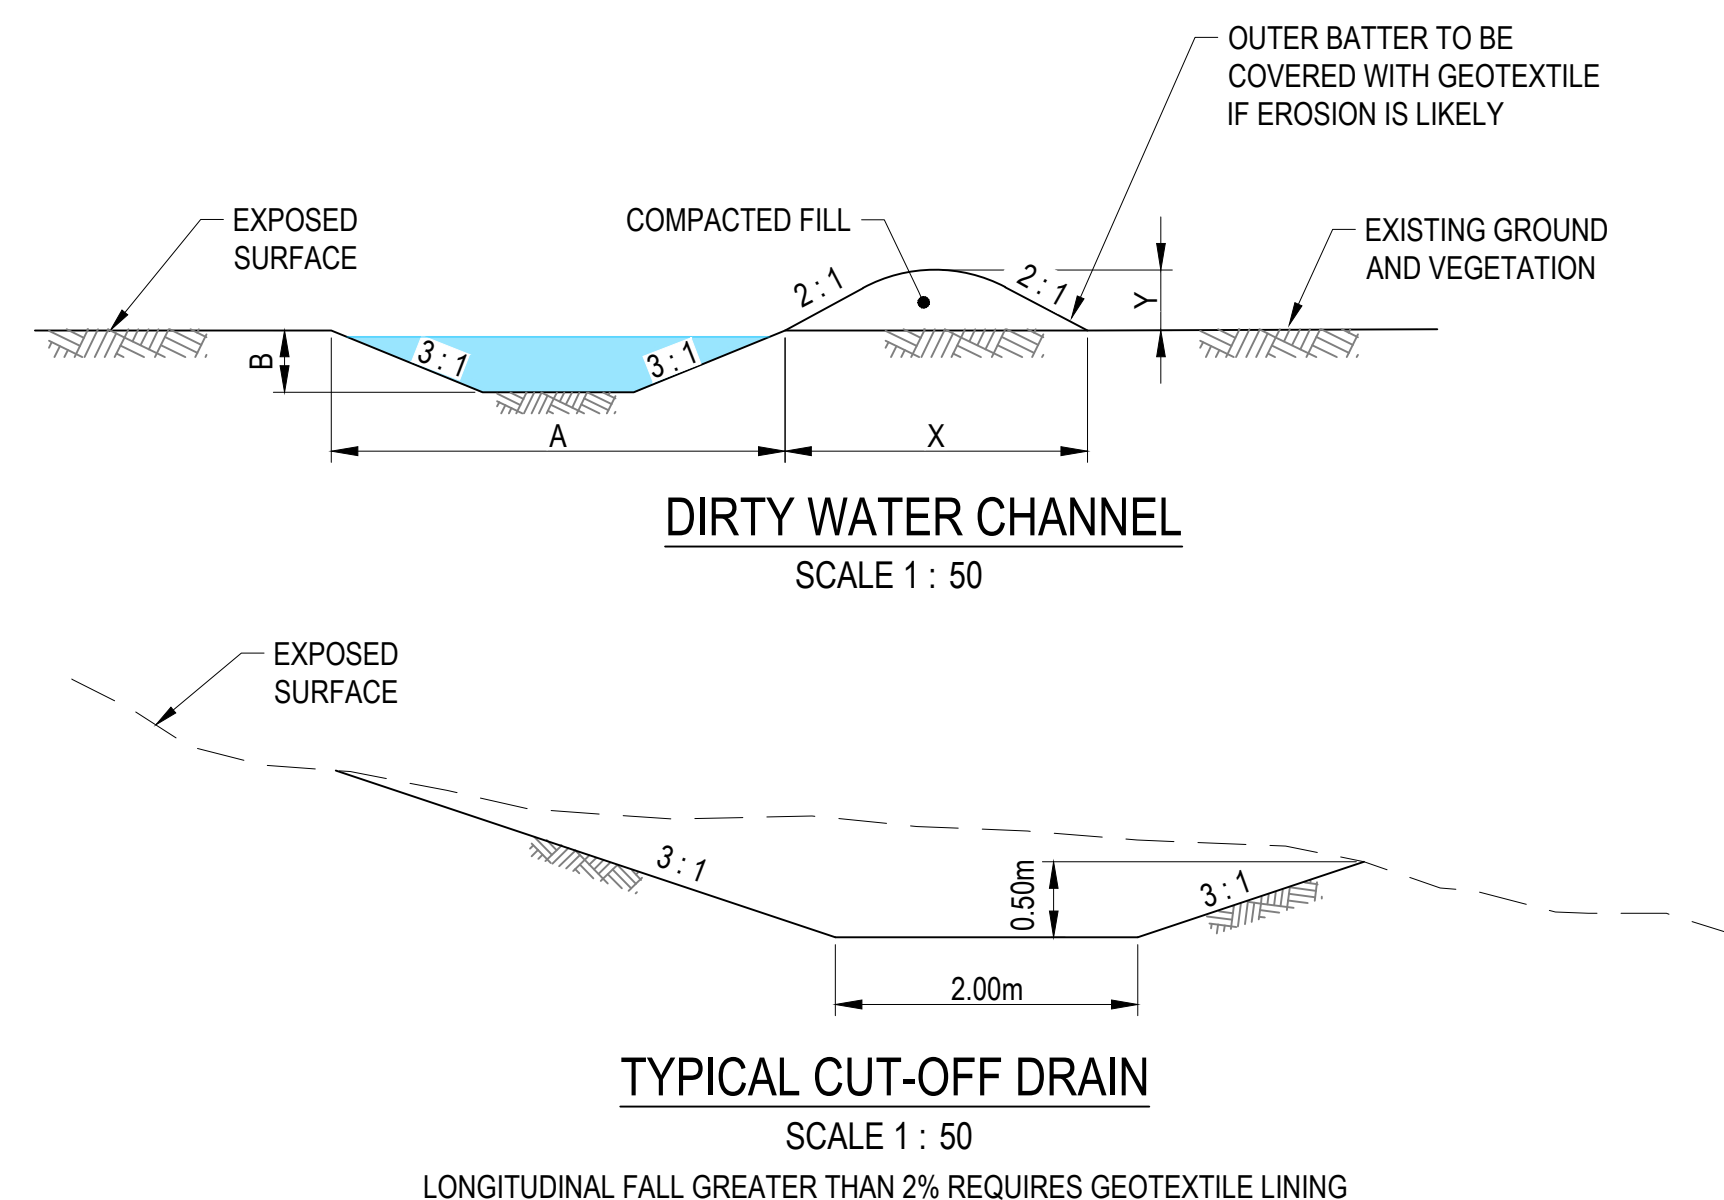

D	UPDATED ISSUE FOR CONSENT	RO	FZ	26.04.15
C	ISSUED FOR CONSENT	BG	SL	26.02.20
B	ISSUED FOR CONCEPT DESIGN	BG	SL	26.02.05
A	ISSUED FOR CONCEPT DESIGN	MS	FZ	25.12.19
Issued/Revision		By	Appd	YYYY.MM.DD

This document is suitable only for the purpose noted above.
Use of this document for any other purpose is not permitted.

This drawing has been documented in colour. This drawing is required to be printed in colour. Failure to do so may result in loss of information. Black and white printing may be used if specific black and white documents have been obtained from Stantec.

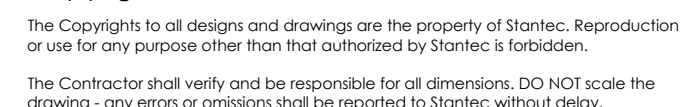


**Southern
Link**
LOGISTICS PARK

Client/Project
SOUTHERN LINK PROPERTY Ltd
SOUTHERN LINK INLAND PORT
DEVELOPED CONCEPT DESIGN

Maninder Singh	Matt Barber	Andrew Craig	Sarah Lloyd	2026.04.15
Drawn	Designed	Reviewed	Approved	YYYY MM DD

Revision
D

310206525-STN-00-501-DR-CI-090405

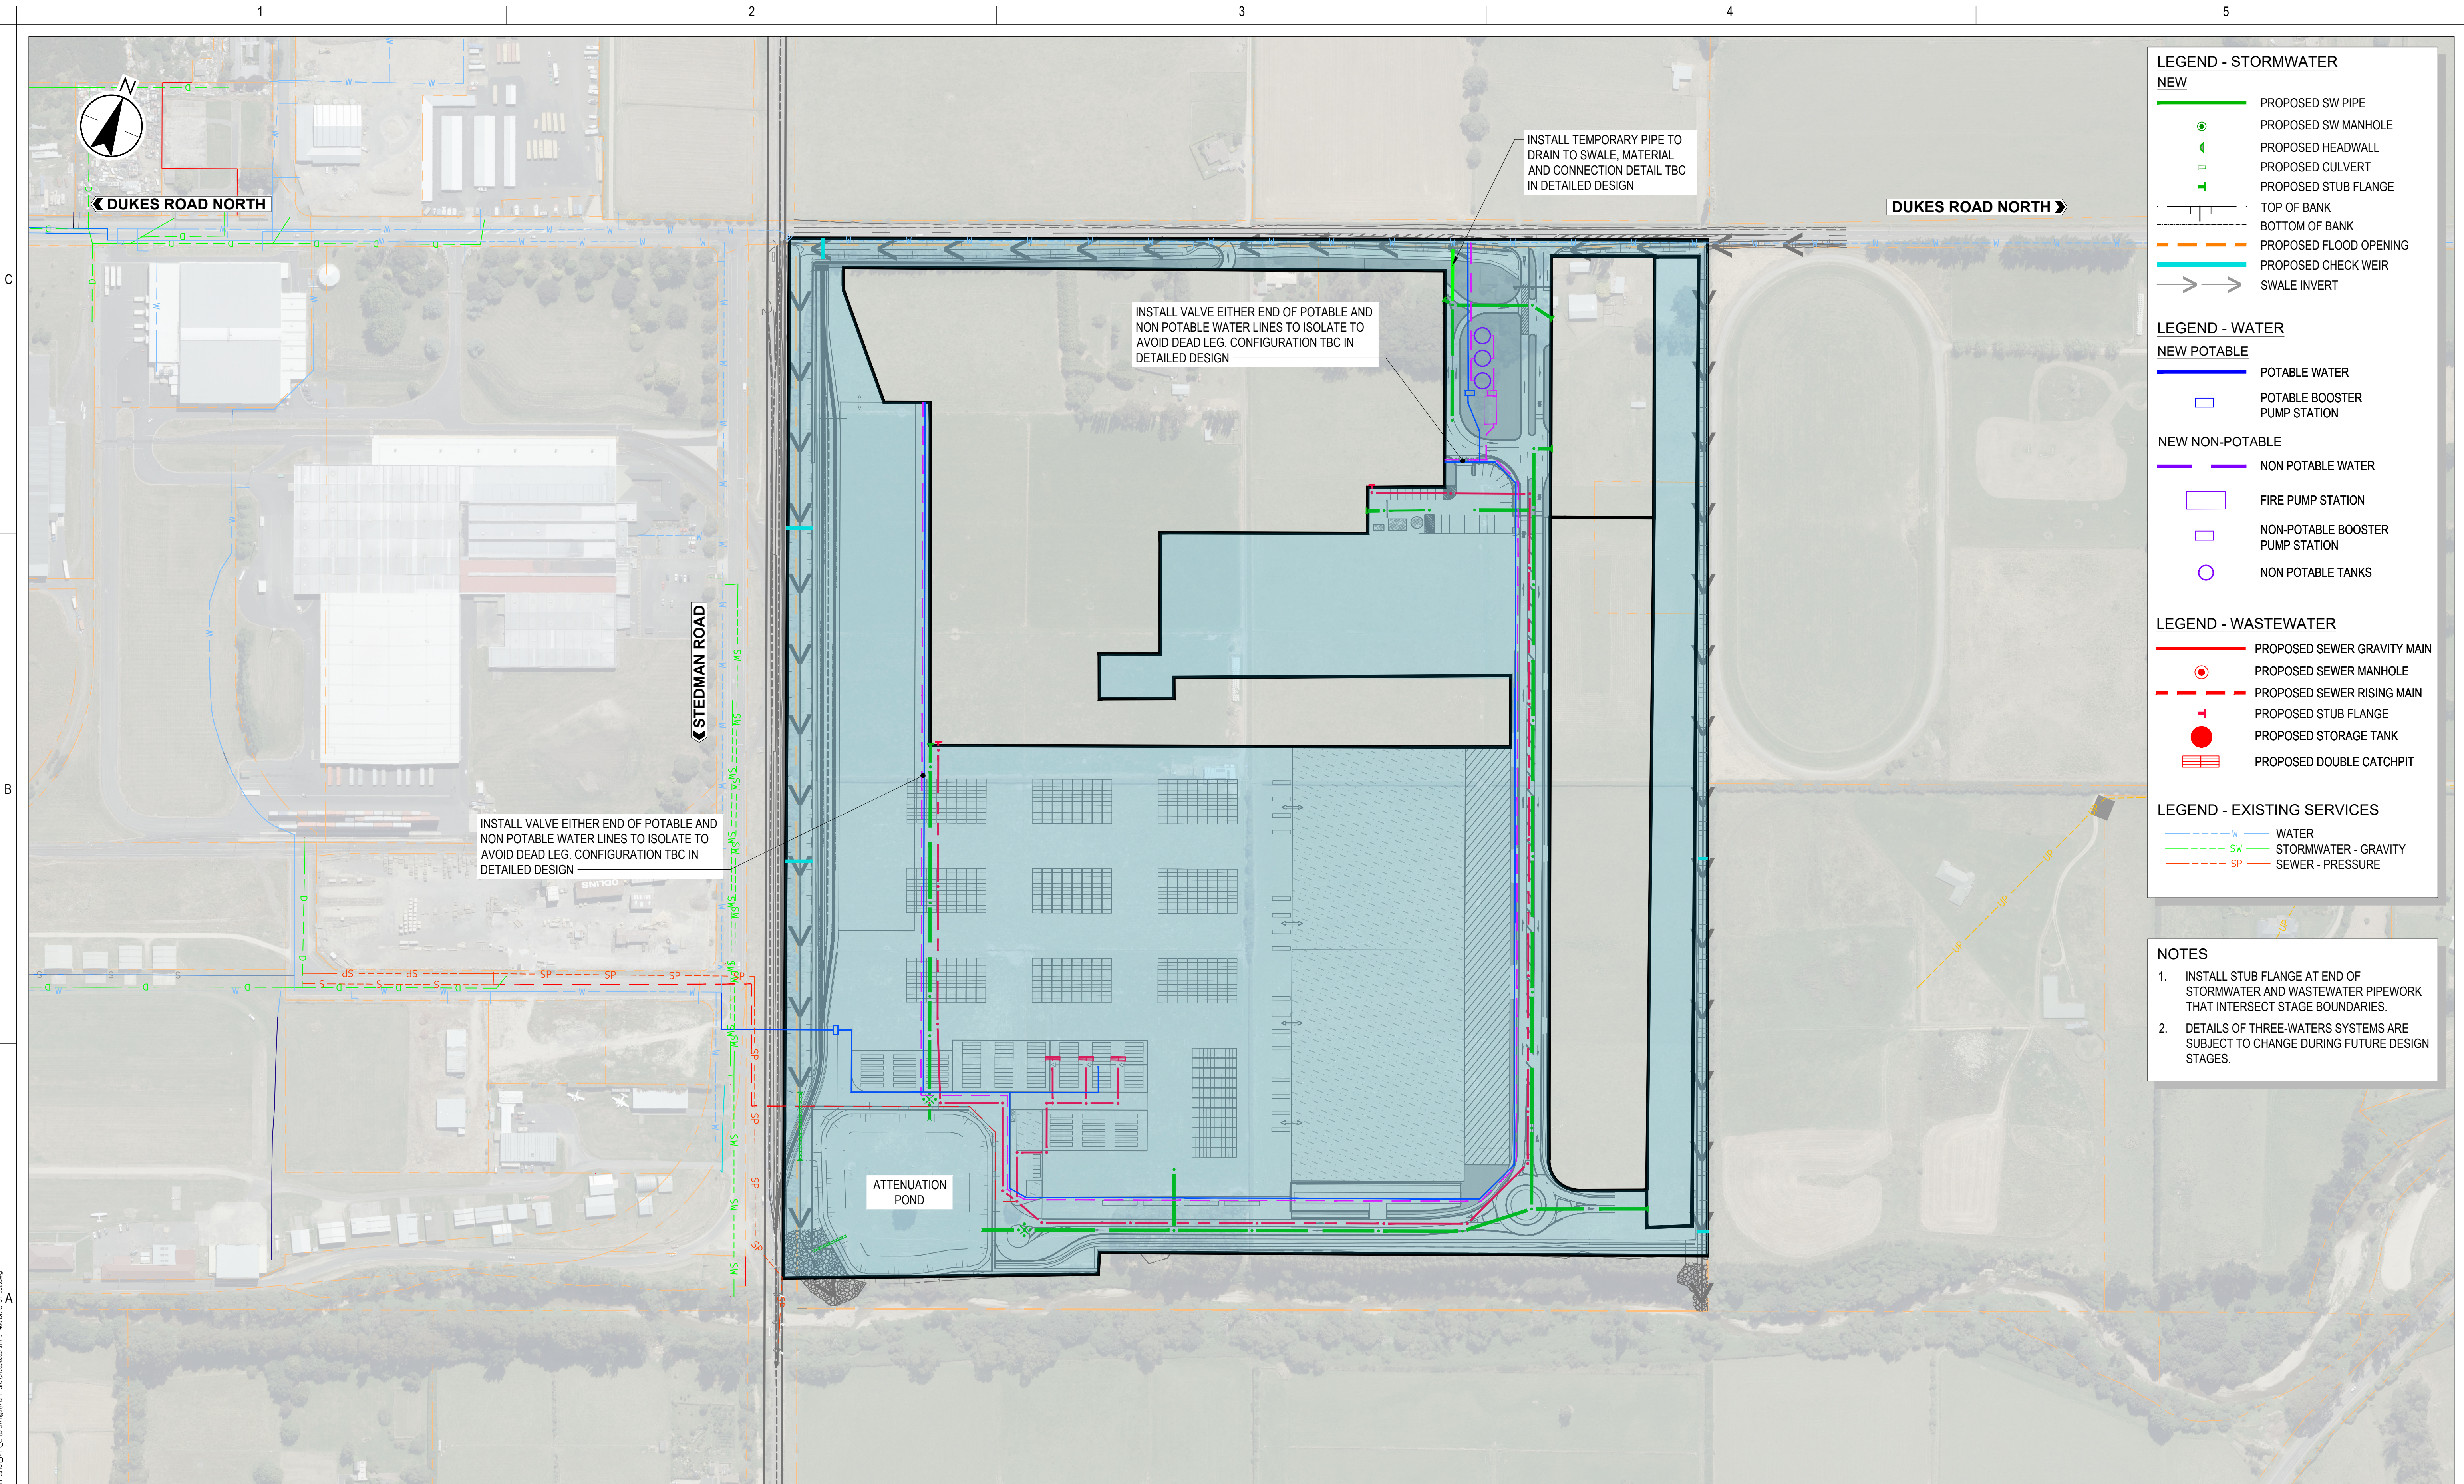

1:2000 20 0 20 40 60 80 100 A1
1:4000 A3

3 WATERS PLAN
SCALE - 1:2000

Issue Status A1 AUTHORISED FOR CONSENT			Coordinate System NZGD North Tairāhī Circuit 2000 Datum NZVD 2016			Colour Disclaimer This drawing has been documented in colour. This drawing is required to be printed in colour. Failure to do so may result in loss of information. Black and white printing may be used if specific black and white documents have been obtained from Stantec.			Client/Project Logo			Client/Project SOUTHERN LINK PROPERTY Ltd SOUTHERN LINK INLAND PORT DEVELOPED CONCEPT DESIGN			Title 3 WATERS PLAN STAGE 1		
RO FZ 26.04.15			Ben Martin Ben Martin Matt Barber Sarah Lloyd 2026.04.15			Project No. 310206525 Scale at A1 1:2000			Revision B Drawing No. 310206525-STN-01-400-DR-CI-511002			Ben Martin Ben Martin Matt Barber Sarah Lloyd 2026.04.15					
By Appd YYYY.MM.DD			Drawn Designed Reviewed Approved YYYY.MM.DD														
Issued/Revision																	

C:\Users\mcc\OneDrive\Stantec\Consulting\310206525\Stantec\310206525-STN-01-400-DR-CI-511002.dwg
Plotted: Orange, Redden Date: 15/04/2024 2:41:09 pm

ORIGINAL SHEET - SD A1