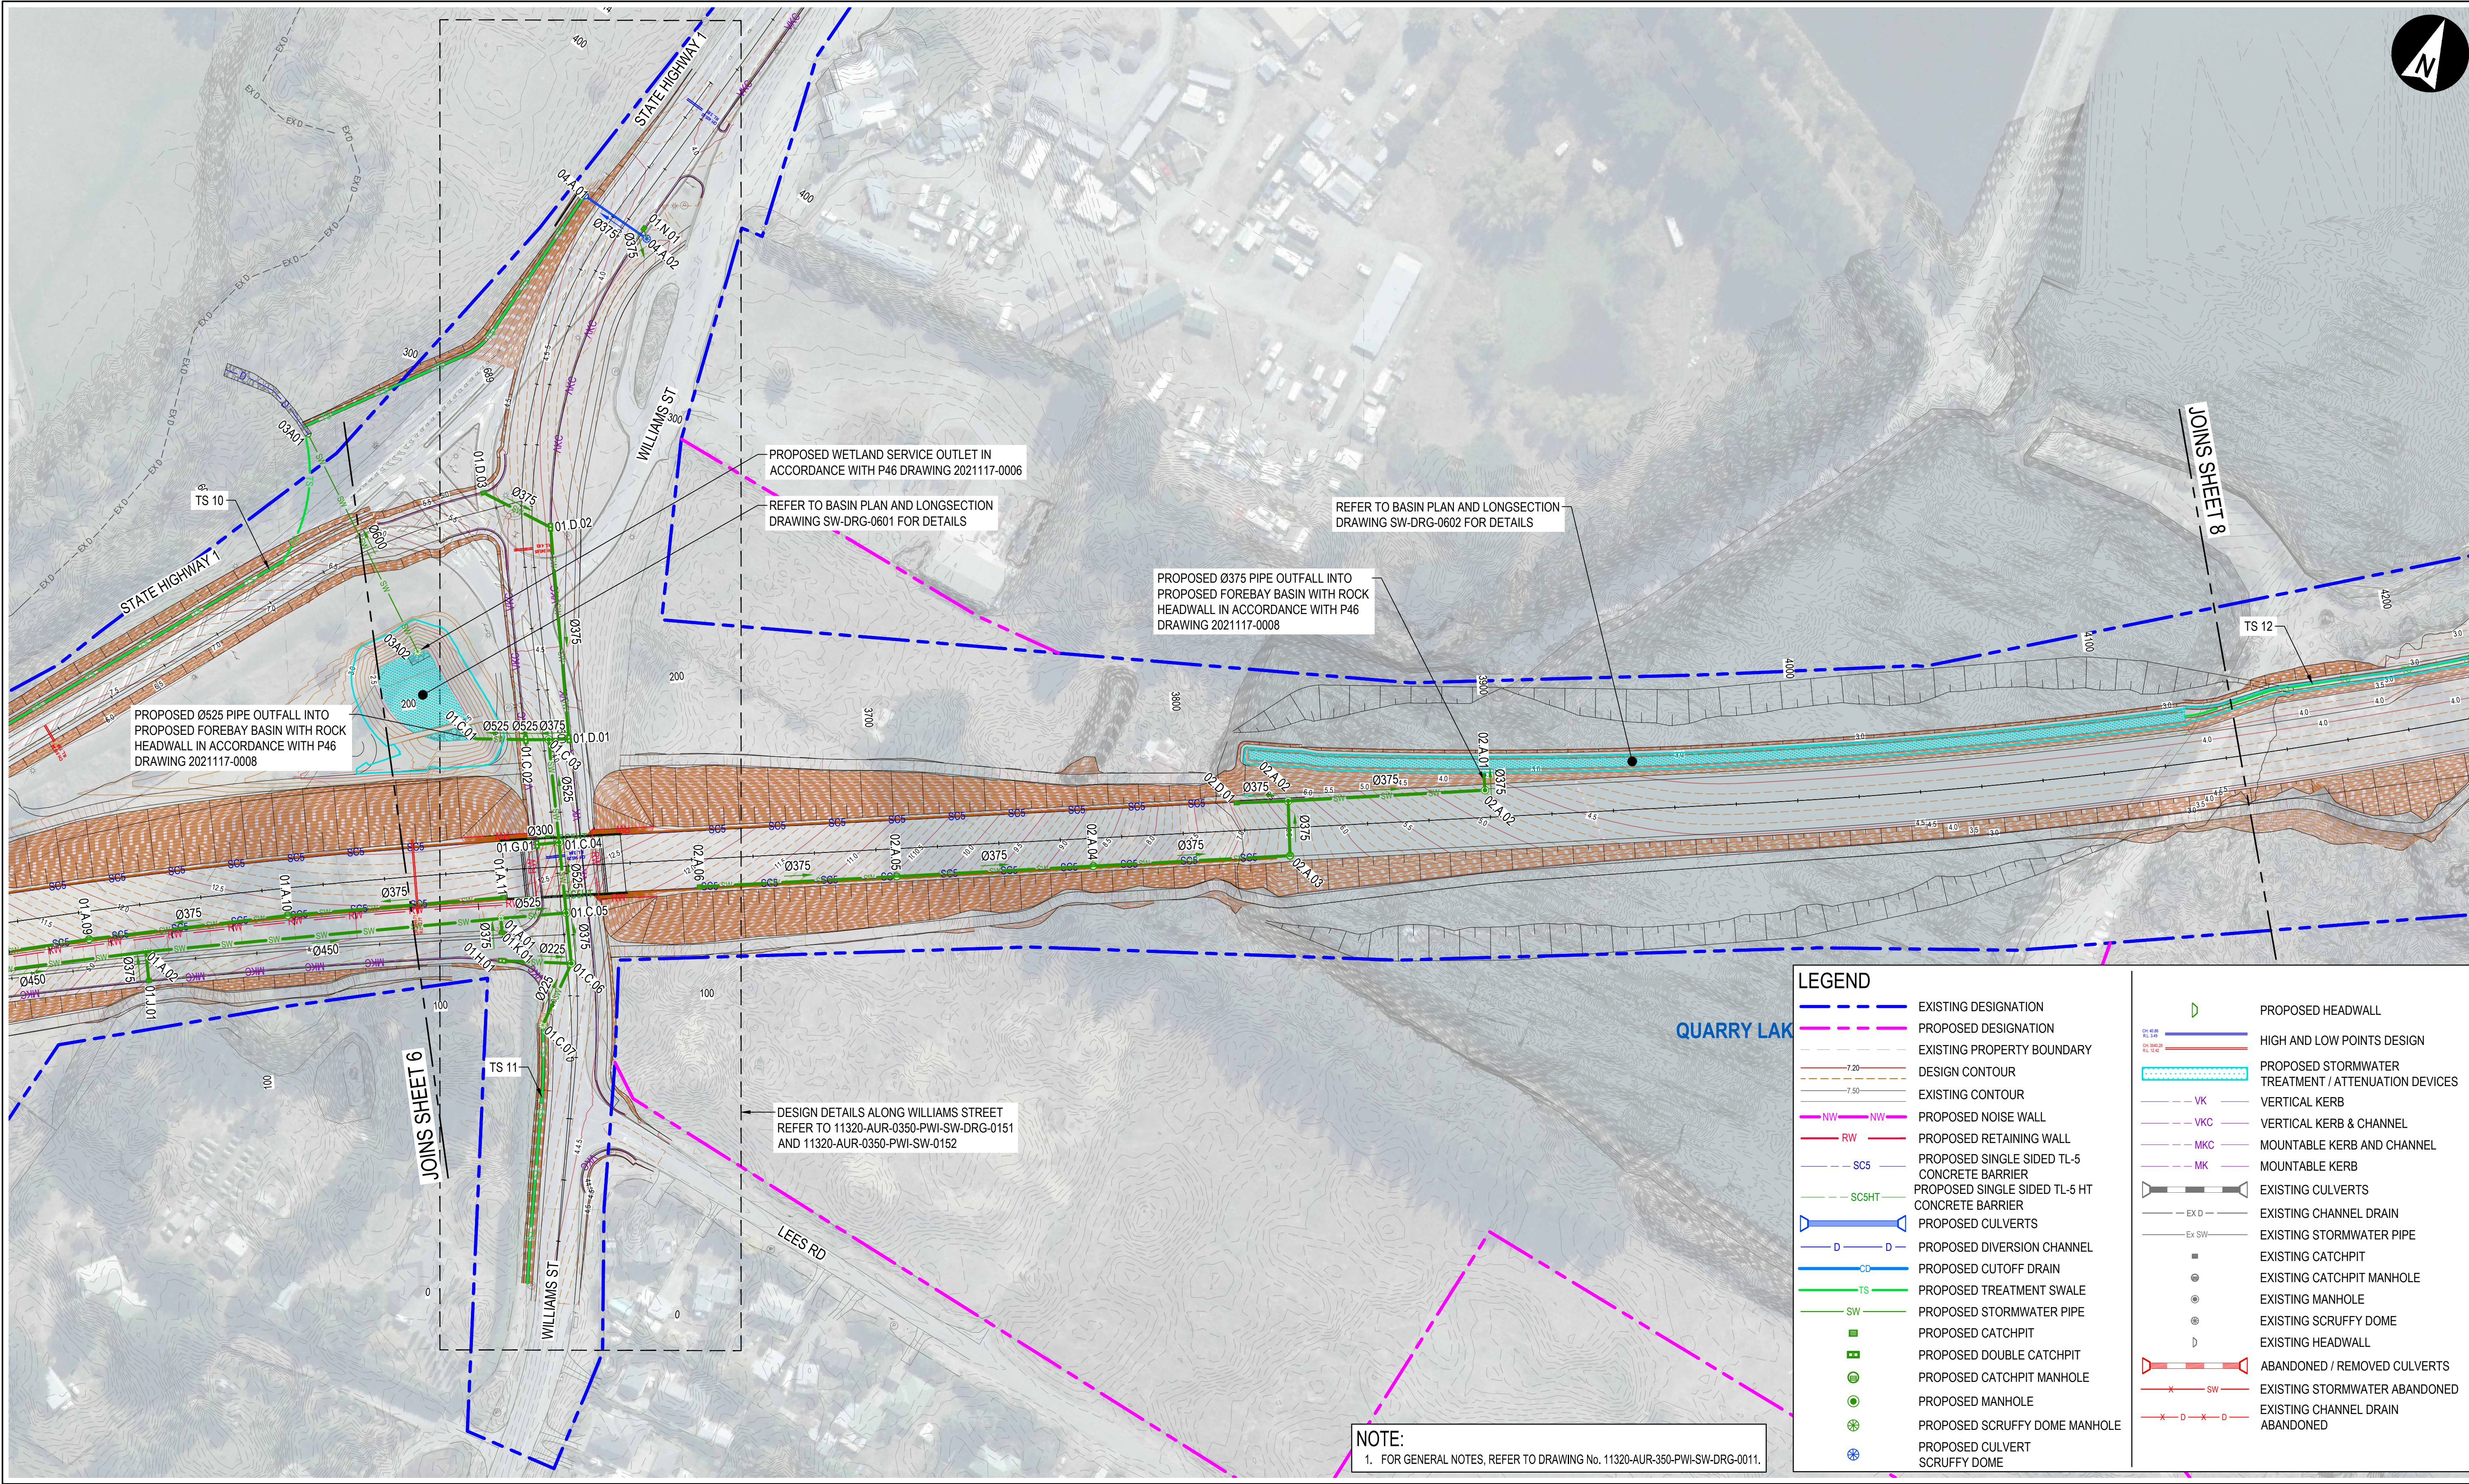


REV	DATE	REVISION DETAILS	REV	DRAWN	DESIGNED	VERIFIED	APPROVED
A	2025-09-17	ISSUED FOR 50% DETAILED DESIGN	A	C.LACAMBRA	Y.HOOI	W.HERBERT	M.FLANNERY
B	2025-12-12	ISSUED FOR 100% DETAILED DESIGN	B	C.LACAMBRA	Y.HOOI	W.HERBERT	M.FLANNERY

PREPARED BY

aurecon

www.aurecongroup.com

CLIENT

NZ TRANSPORT AGENCY
WAKA KOTAHU

Roads of National Significance

Coordinate system
NZTM 2000

Height datum
NZVD2016

PRINT ALL COPIES
IN COLOUR

CONSTRUCTION STATUS

NOT FOR CONSTRUCTION

DRAWN BY
C.LACAMBRA

DESIGNED BY
Y.HOOI

STATUS
ISSUED FOR DETAILED DESIGN

CODE
P3

DOCUMENT STATE
PUBLISHED

PROJECT
BELFAST TO PEGASUS MOTORWAY & WOODEND BYPASS

TITLE
STORMWATER
STORMWATER LAYOUT PLAN
SHEET 7


DOCUMENT CODE
11320-AUR-0350-PWI-SW-DRG-0107



SCALE
1:1000

SIZE
A1

REFERENCE No.
SW-DRG-0107

REV
B

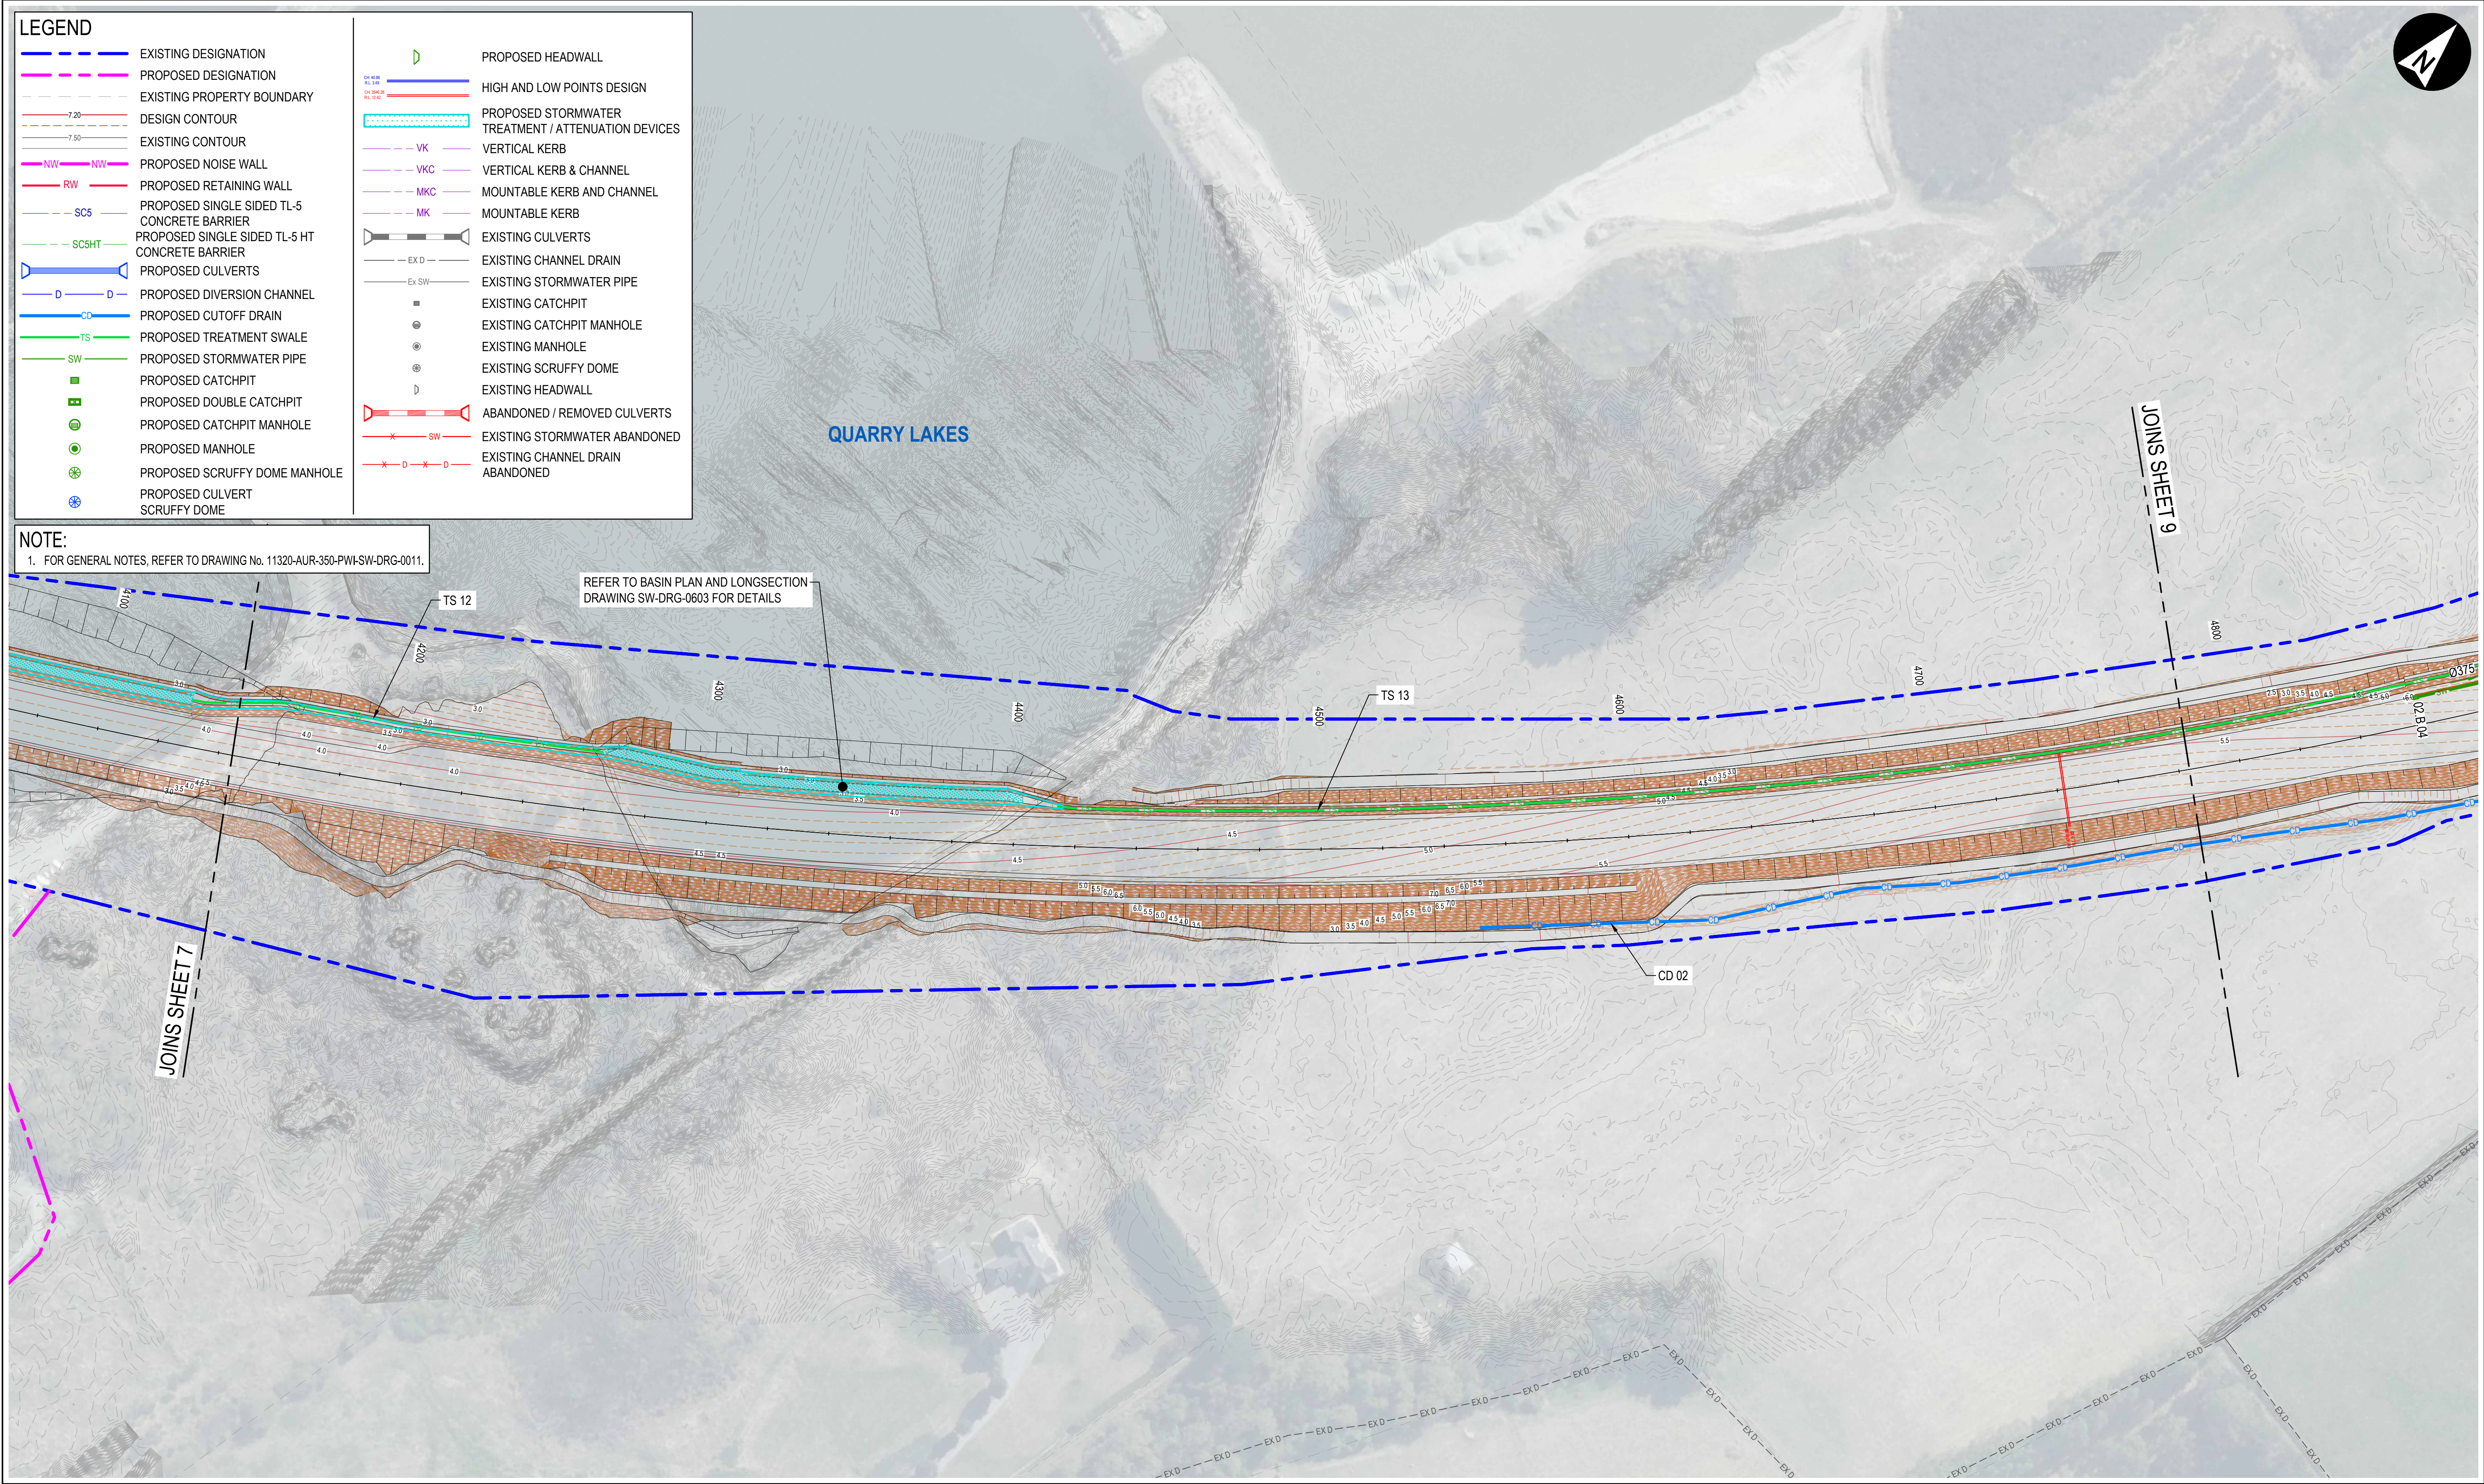

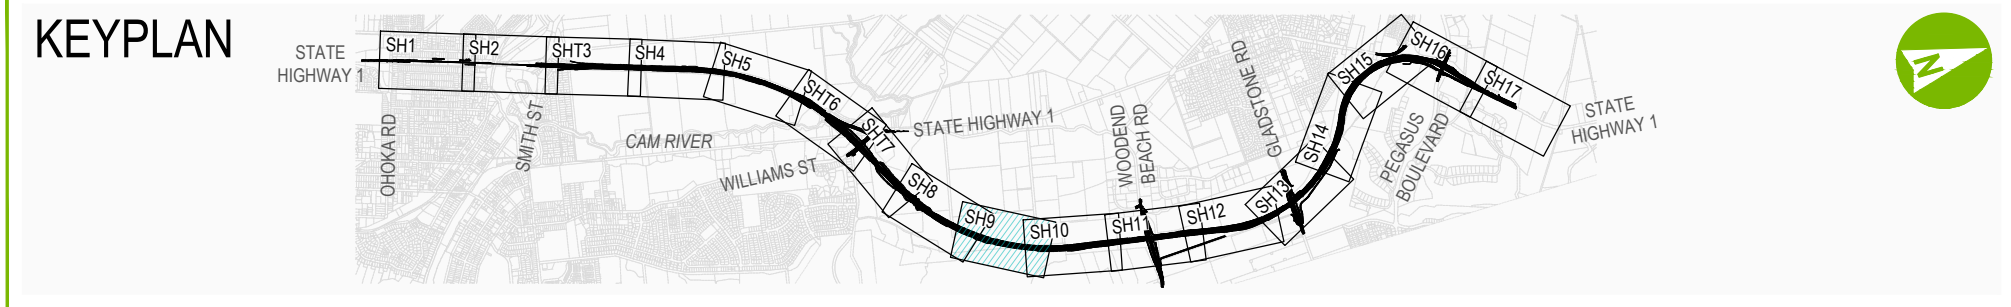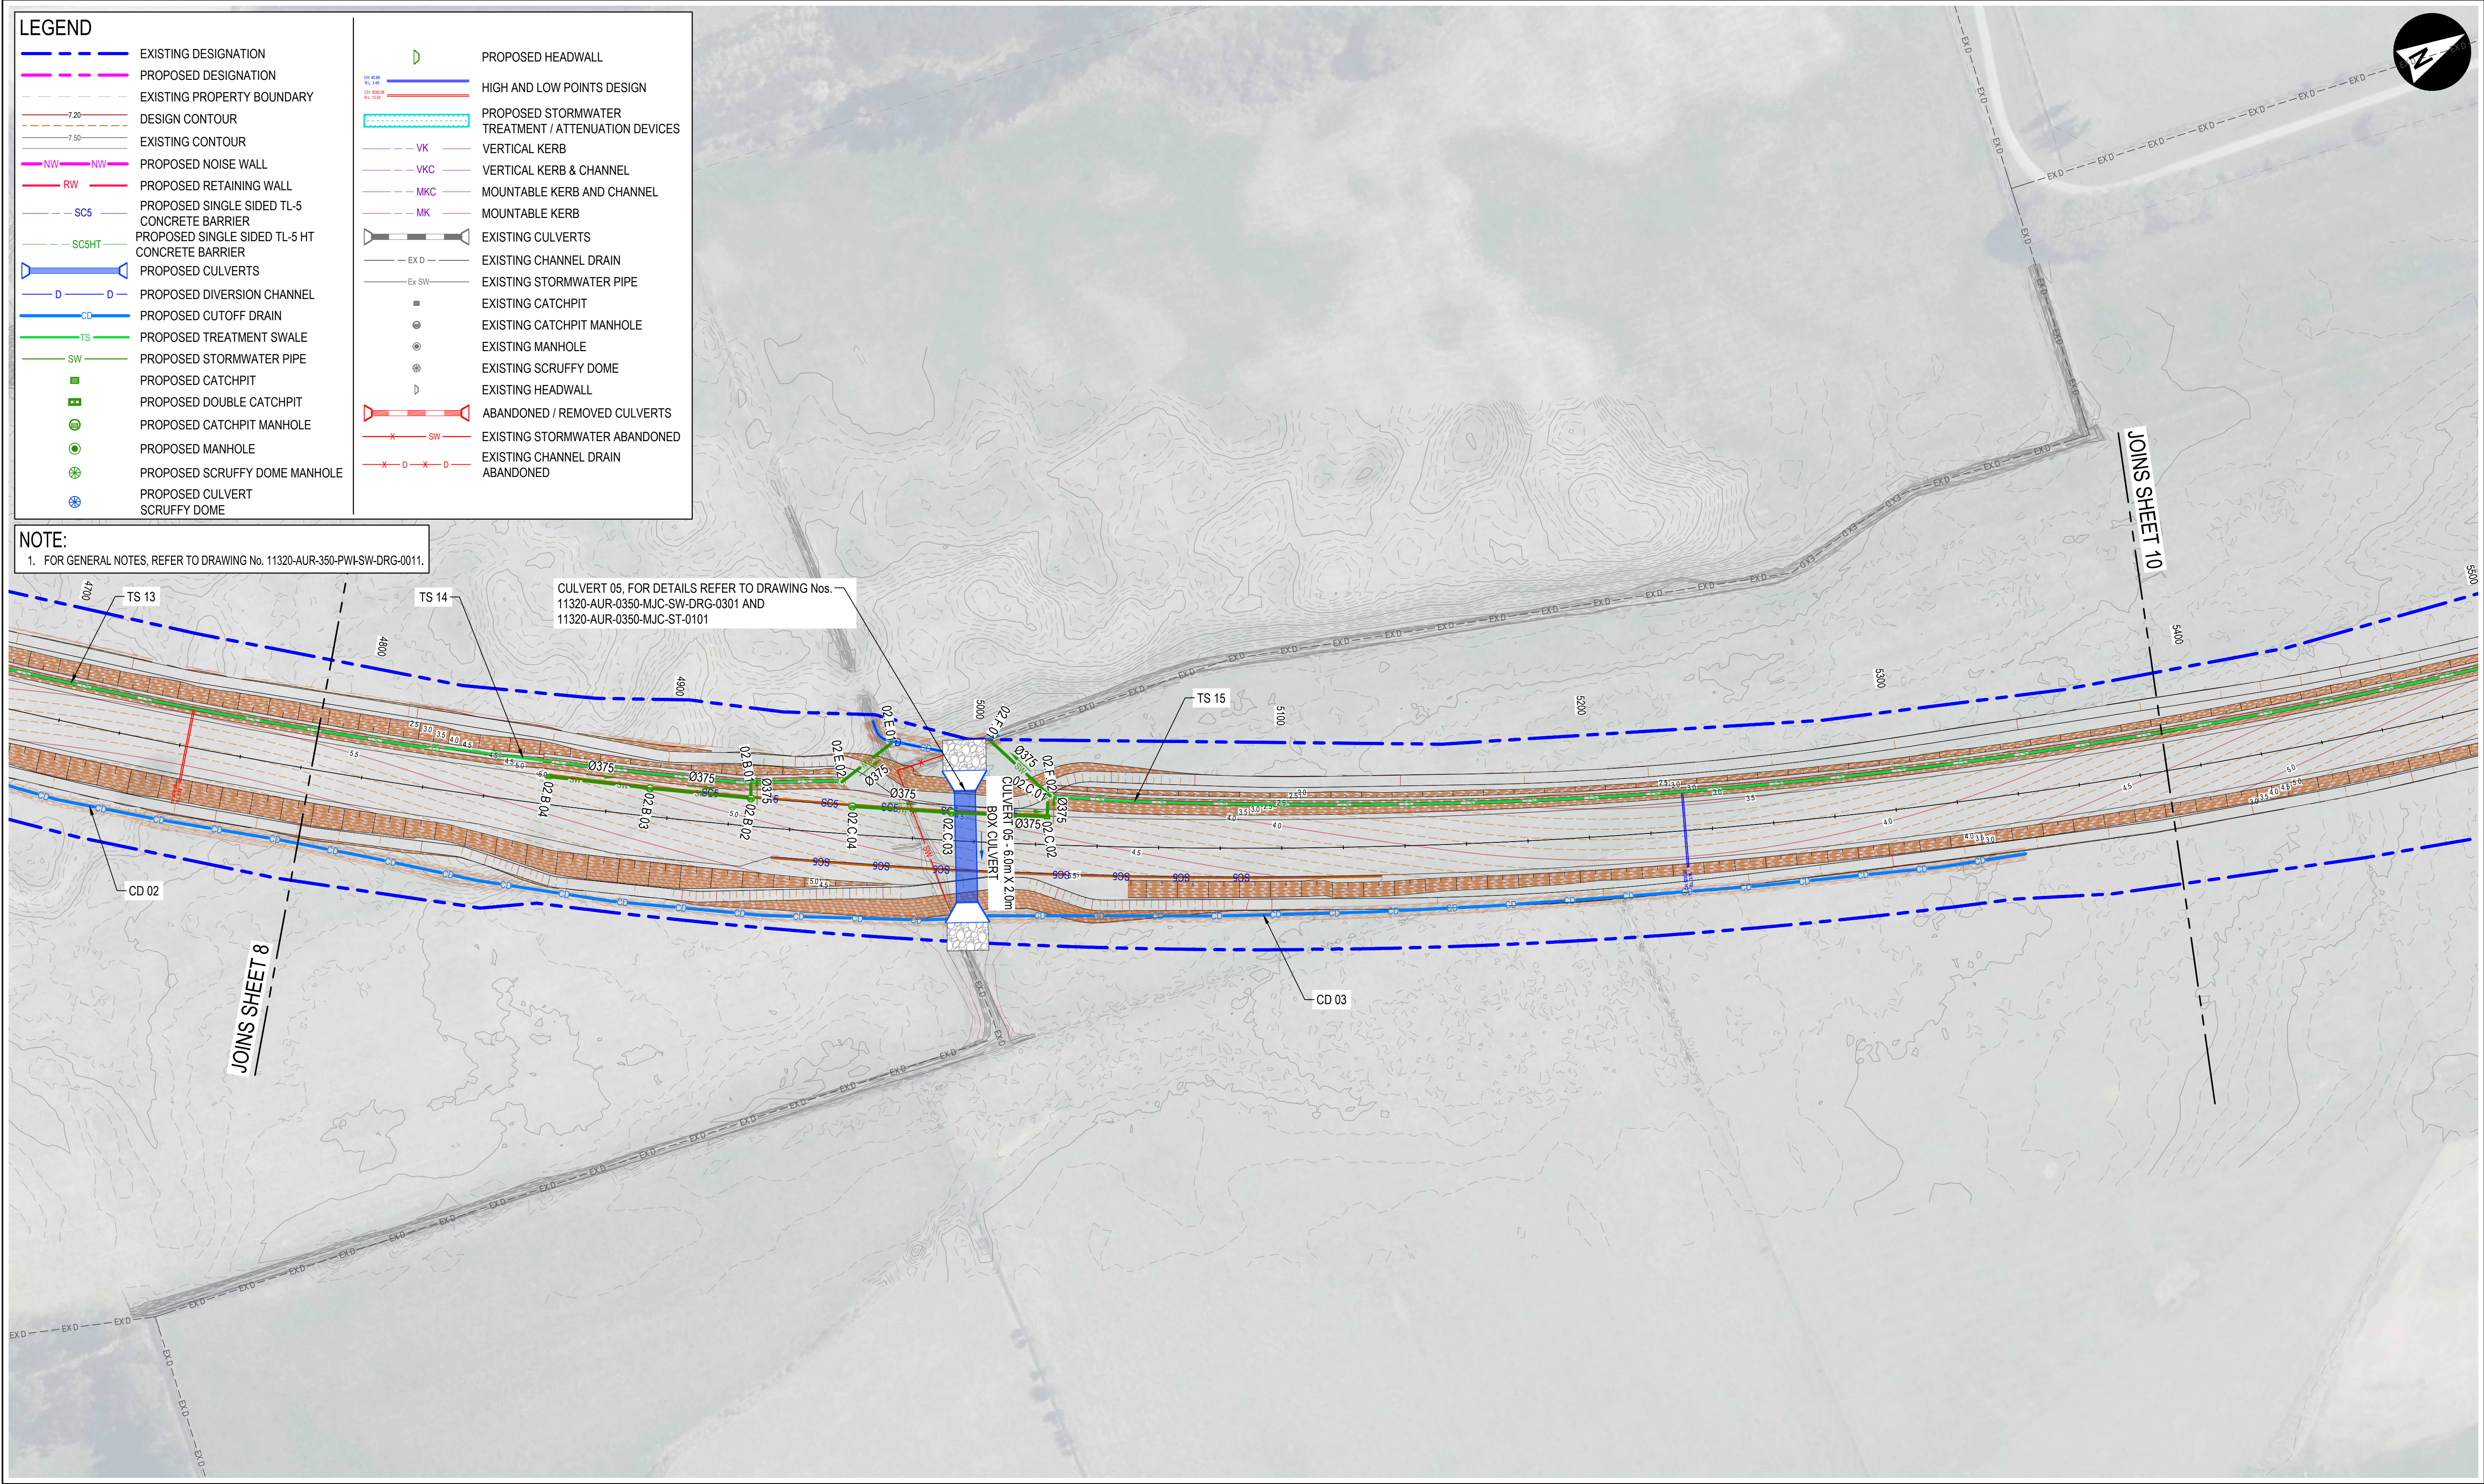

REV	DATE	REVISION DETAILS	REV	DRAWN	DESIGNED	VERIFIED	APPROVED
A	2025-09-17	ISSUED FOR 50% DETAILED DESIGN	A	C.LACAMBRA	Y.HOOI	W.HERBERT	M.FLANNERY
B	2025-12-12	ISSUED FOR 100% DETAILED DESIGN	B	C.LACAMBRA	Y.HOOI	W.HERBERT	M.FLANNERY

PREPARED BY

aurecon

www.aurecongroup.com

CLIENT

NZ TRANSPORT AGENCY
WAKA KOTAHU

Roads of National Significance

Coordinate system
NZTM 2000

Height datum
NZVD2016

PRINT ALL COPIES
IN COLOUR

CONSTRUCTION STATUS

NOT FOR CONSTRUCTION

DRAWN BY
C.LACAMBRA

DESIGNED BY
Y.HOOI

STATUS
ISSUED FOR DETAILED DESIGN

CODE
P3



DOCUMENT STATE
PUBLISHED

PROJECT
BELFAST TO PEGASUS MOTORWAY & WOODEND BYPASS

TITLE
STORMWATER
STORMWATER LAYOUT PLAN
SHEET 9

DOCUMENT CODE
11320-AUR-0350-PWI-SW-DRG-0109

SCALE	SIZE	REFERENCE No.	REV
1:1000	A1	SW-DRG-0109	B

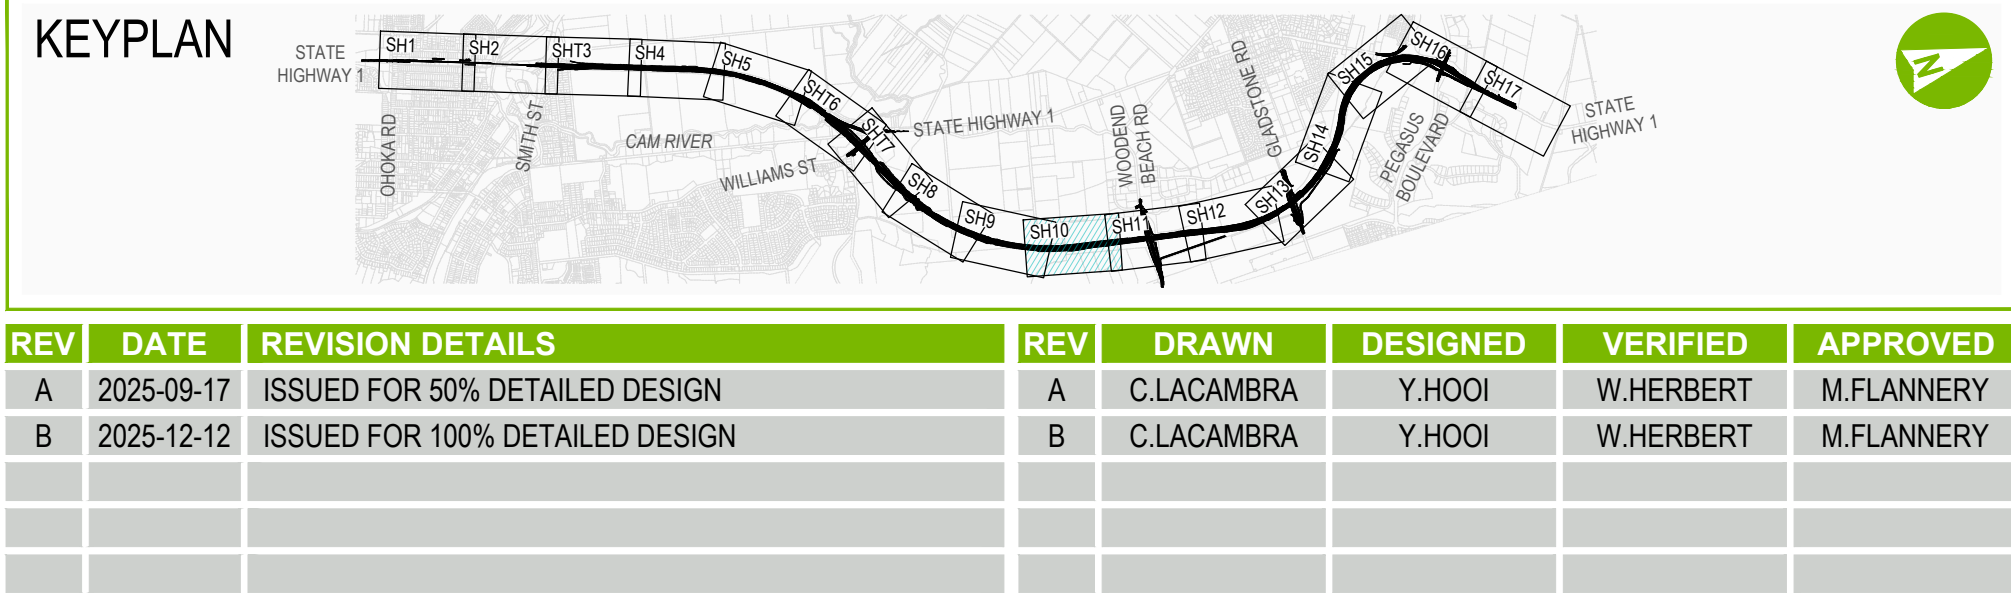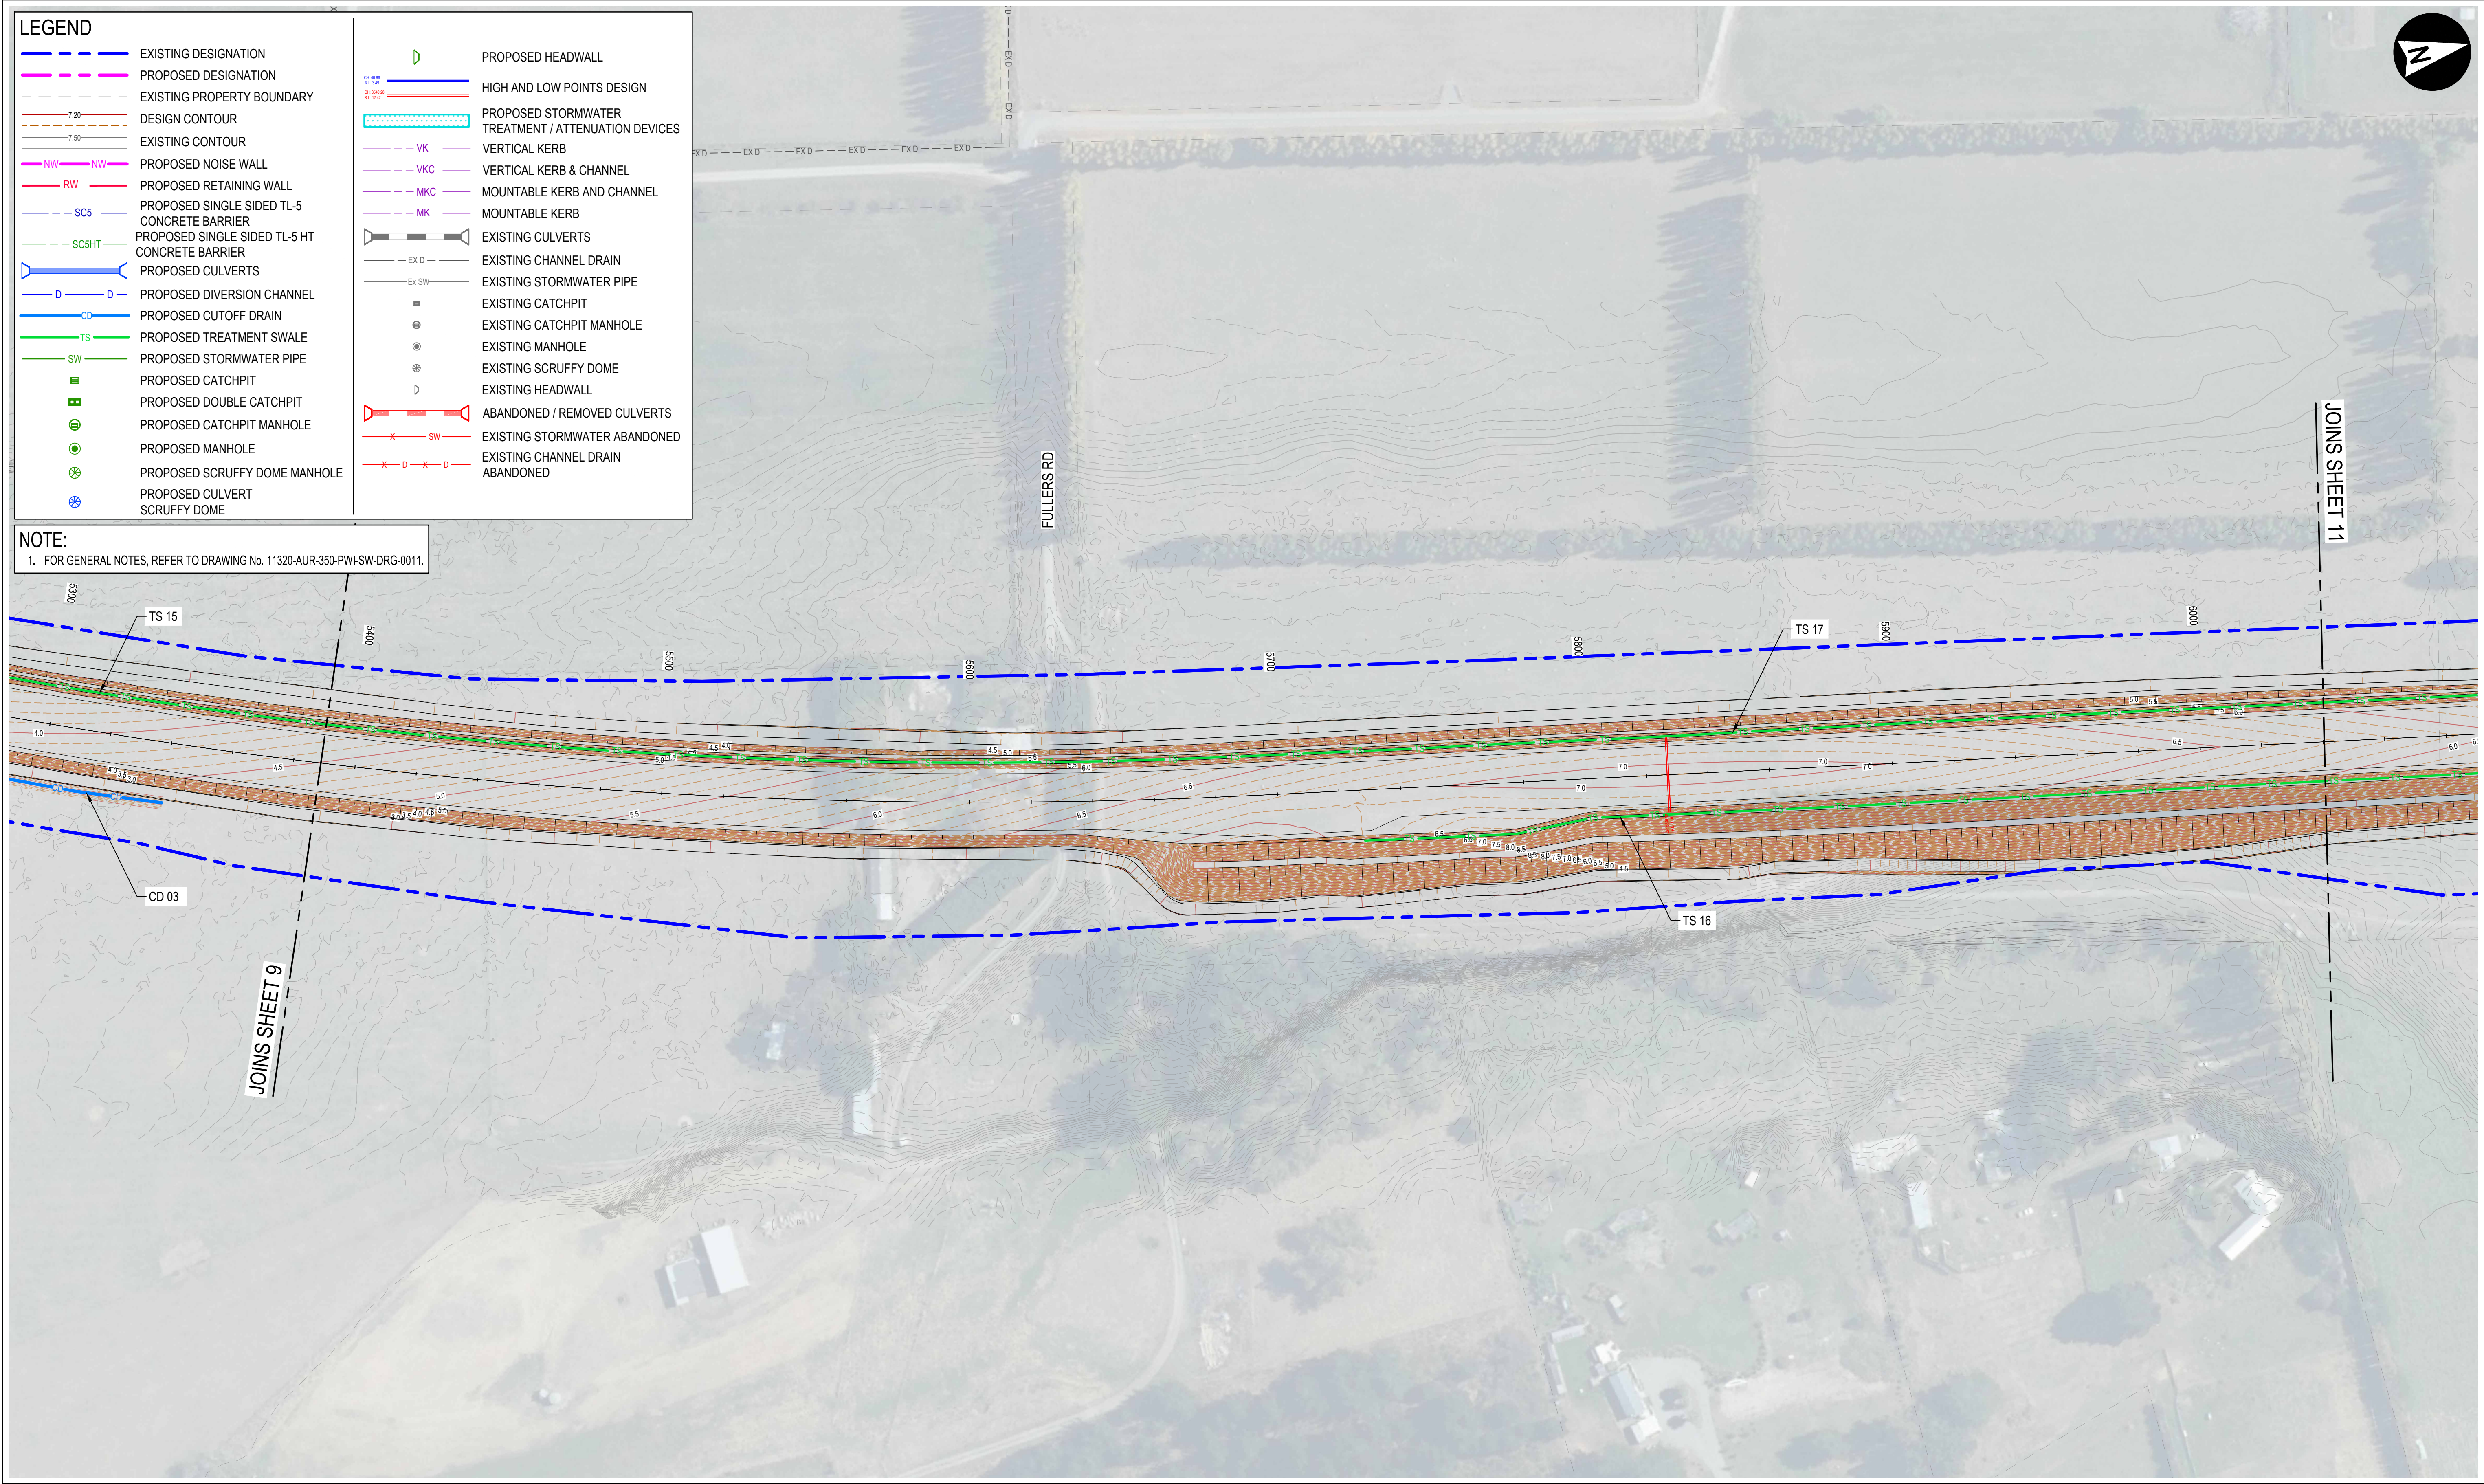

PREPARED BY

aurecon

www.aurecongroup.com

CLIENT

NZ TRANSPORT AGENCY
WAKA KOTAHU

Roads of National Significance

10 0 20 40 m
1:1000

All written dimensions take precedence over scaled dimensions.

Coordinate system
NZTM 2000
Height datum
NZVD2016

PRINT ALL COPIES IN COLOUR

CONSTRUCTION STATUS

NOT FOR CONSTRUCTION

DRAWN BY
C.LACAMBRA

DESIGNED BY
Y.HOOI

STATUS
ISSUED FOR DETAILED DESIGN

CODE
P3

DOCUMENT STATE
PUBLISHED

PROJECT
BELFAST TO PEGASUS MOTORWAY & WOODEND BYPASS

TITLE
STORMWATER
STORMWATER LAYOUT PLAN
SHEET 10



DOCUMENT CODE
11320-AUR-0350-PWI-SW-DRG-0110

SCALE
1:1000

SIZE
A1

REFERENCE No.
SW-DRG-0110

REV
B

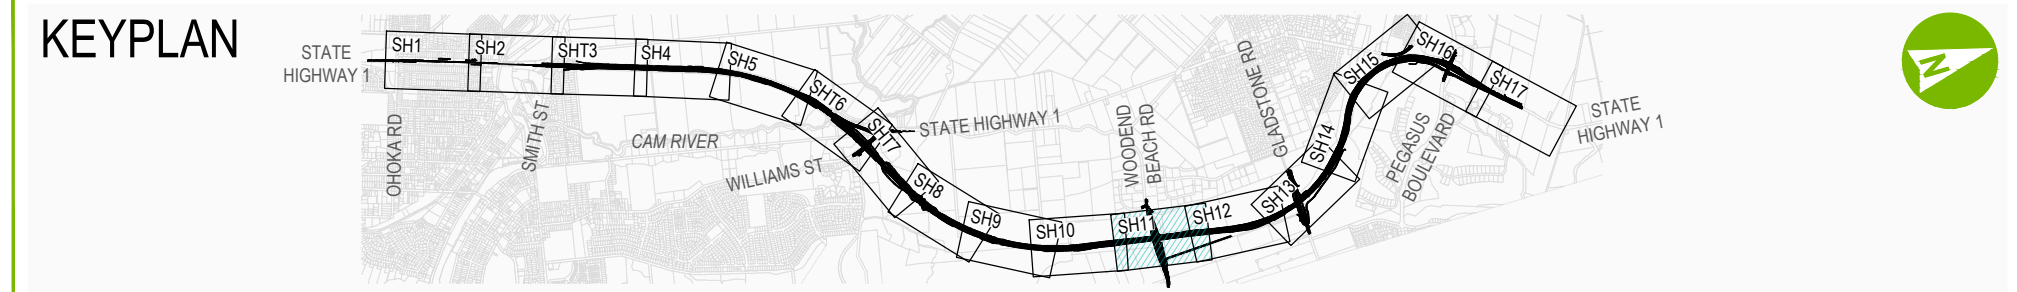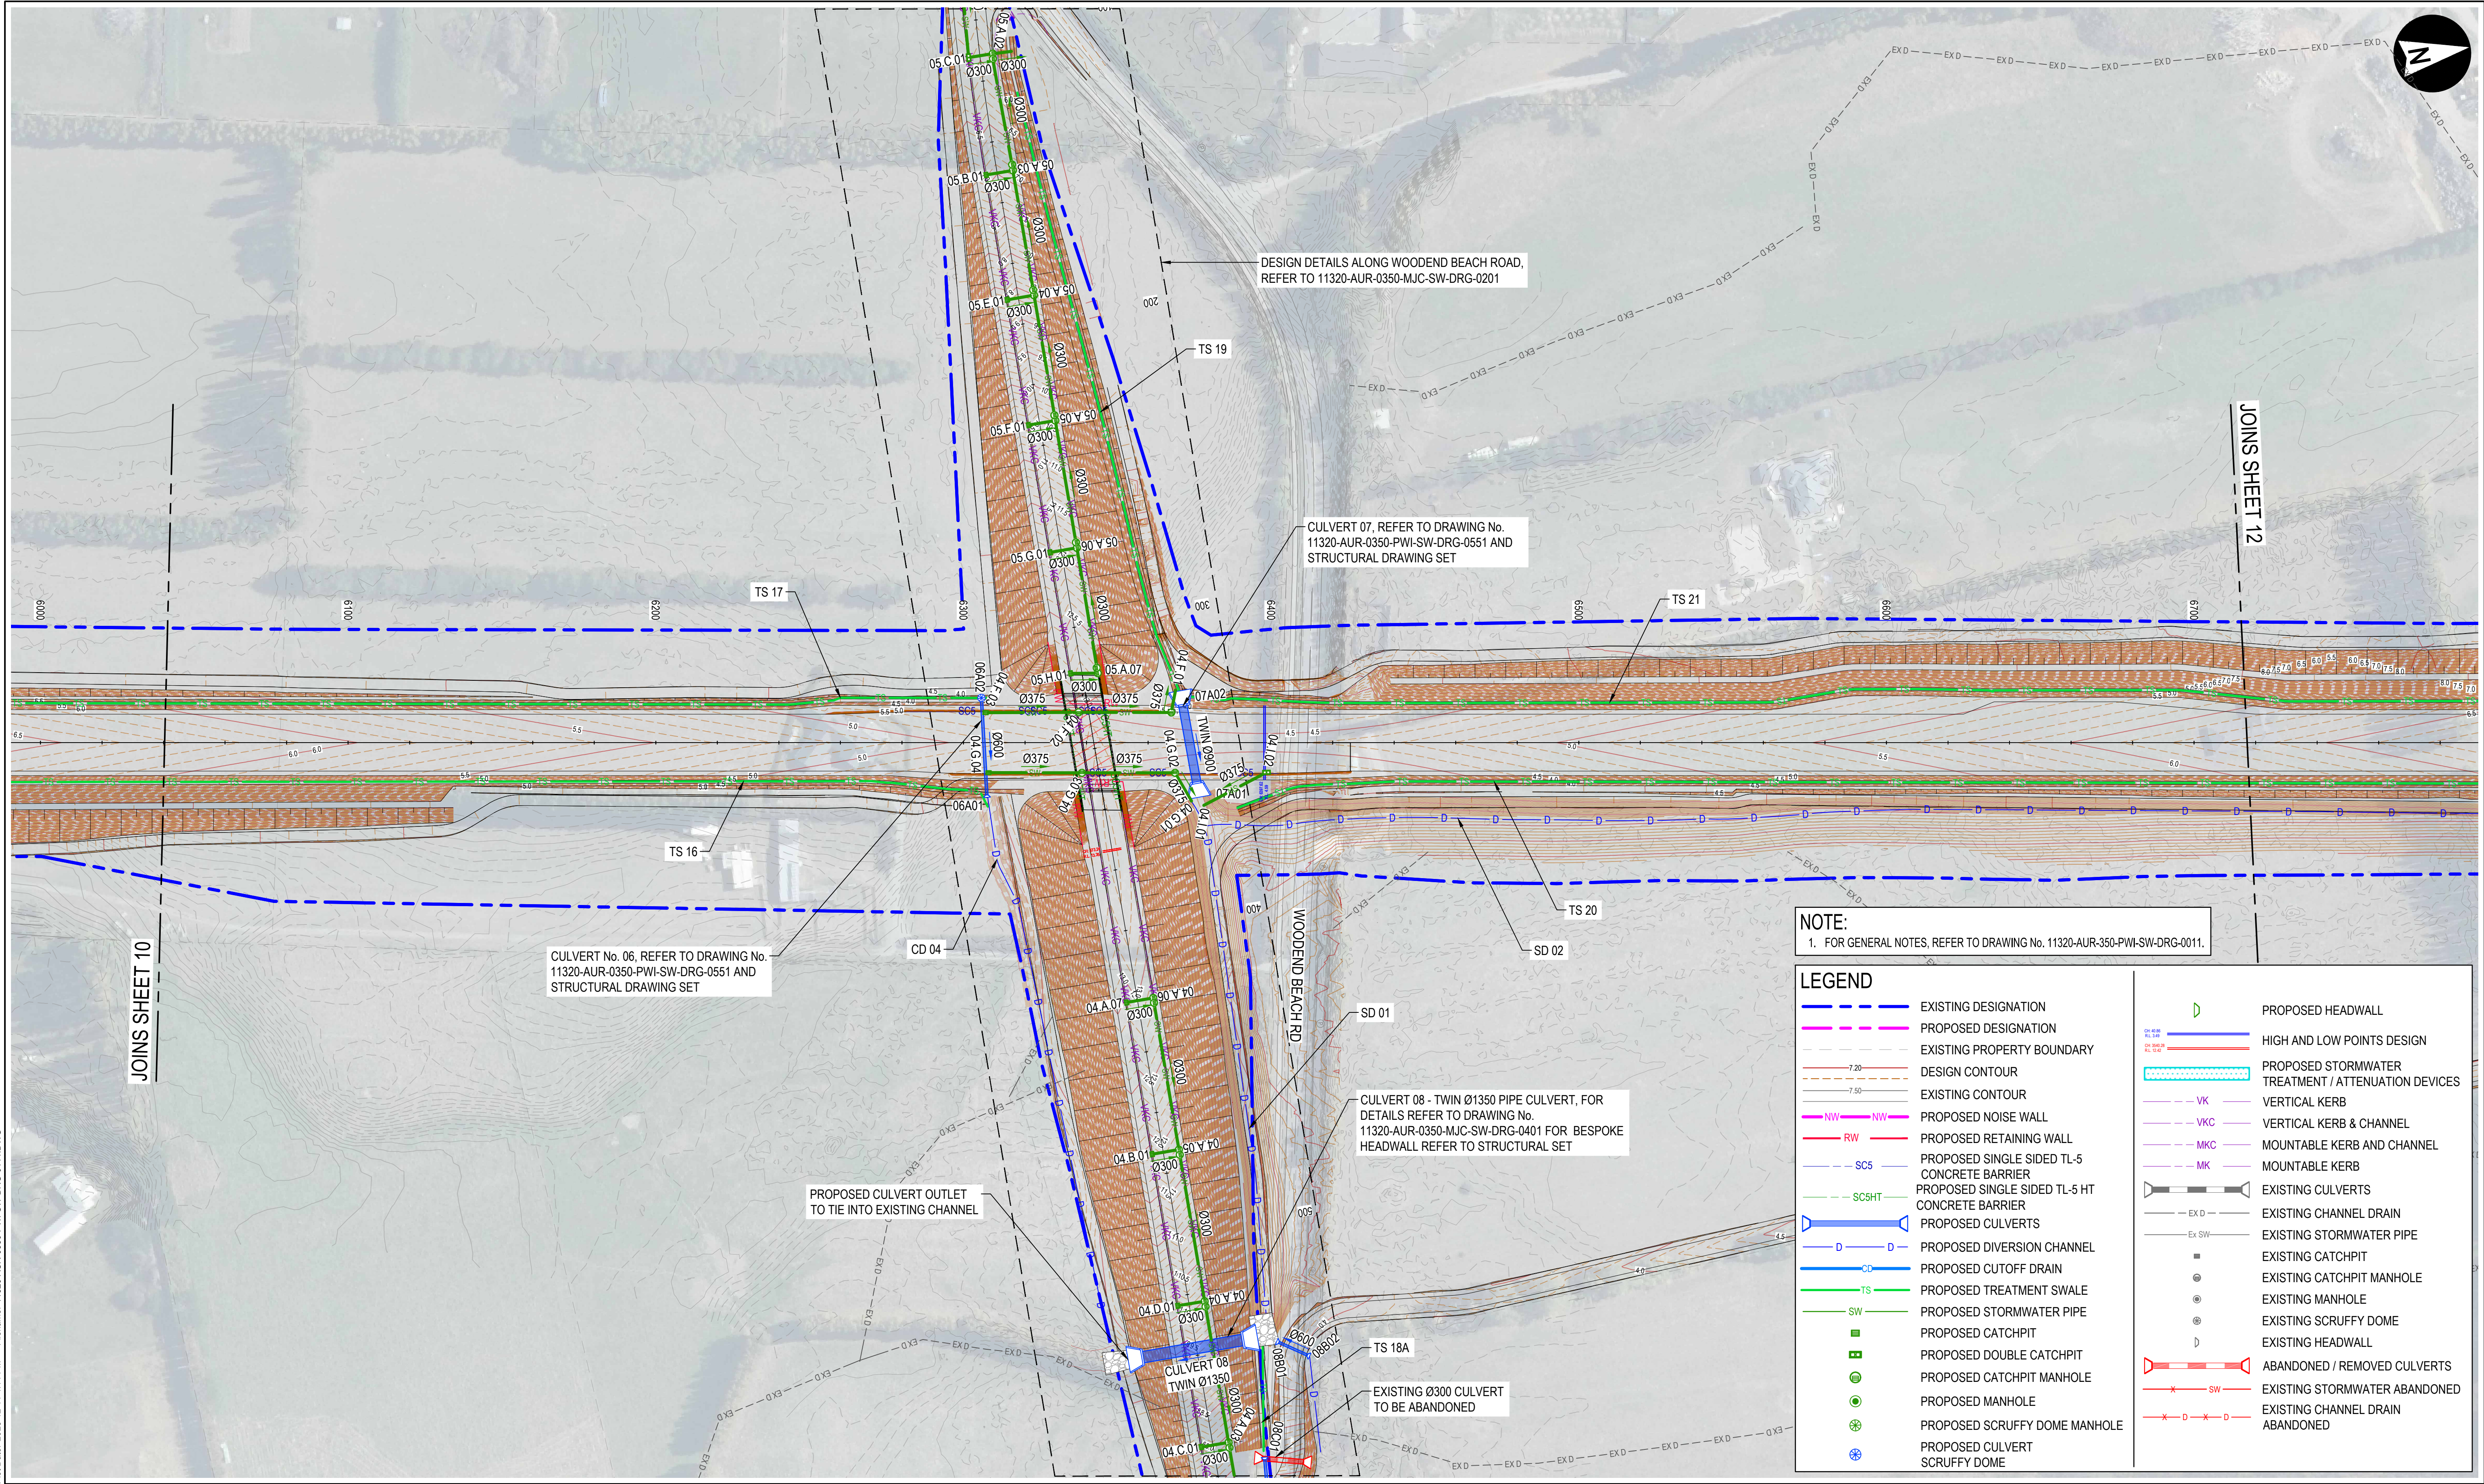

REV	DATE	REVISION DETAILS	REV	DRAWN	DESIGNED	VERIFIED	APPROVED
A	2025-09-17	ISSUED FOR 50% DETAILED DESIGN	A	C.LACAMBRA	Y.HOOI	W.HERBERT	M.FLANNERY
B	2025-12-12	ISSUED FOR 100% DETAILED DESIGN	B	C.LACAMBRA	Y.HOOI	W.HERBERT	M.FLANNERY

PREPARED BY

www.aurecongroup.com

CLIENT



Roads of National Significance

Coordinate system
NZTM 2000
Height datum
NZVD2016

PRINT ALL COPIES
IN COLOUR

CONSTRUCTION STATUS	
NOT FOR CONSTRUCTION	
DRAWN BY C.LACAMBRA	
DESIGNED BY Y.HOOI	
STATUS ISSUED FOR DETAILED DESIGN	CODE P3
DOCUMENT STATE PUBLISHED	

PROJECT			
BELFAST TO PEGASUS MOTORWAY & WOODEND BYPASS			
TITLE			
STORMWATER STORMWATER LAYOUT PLAN SHEET 11			
DOCUMENT CODE			
11320-AUR-0350-PWI-SW-DRG-0111			
SCALE	SIZE	REFERENCE No.	REV
1:1000	A1	SW-DRG-0111	B

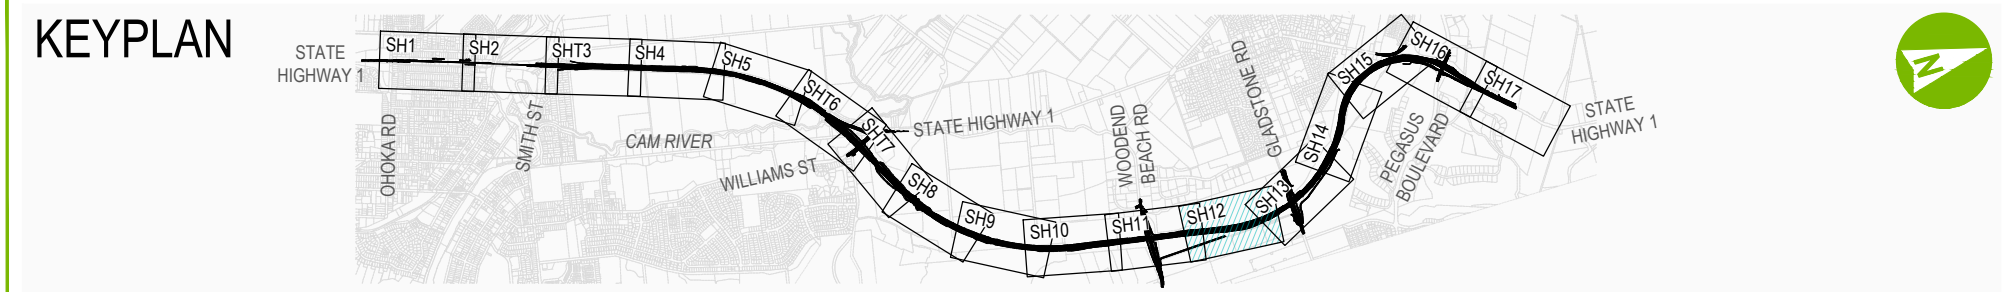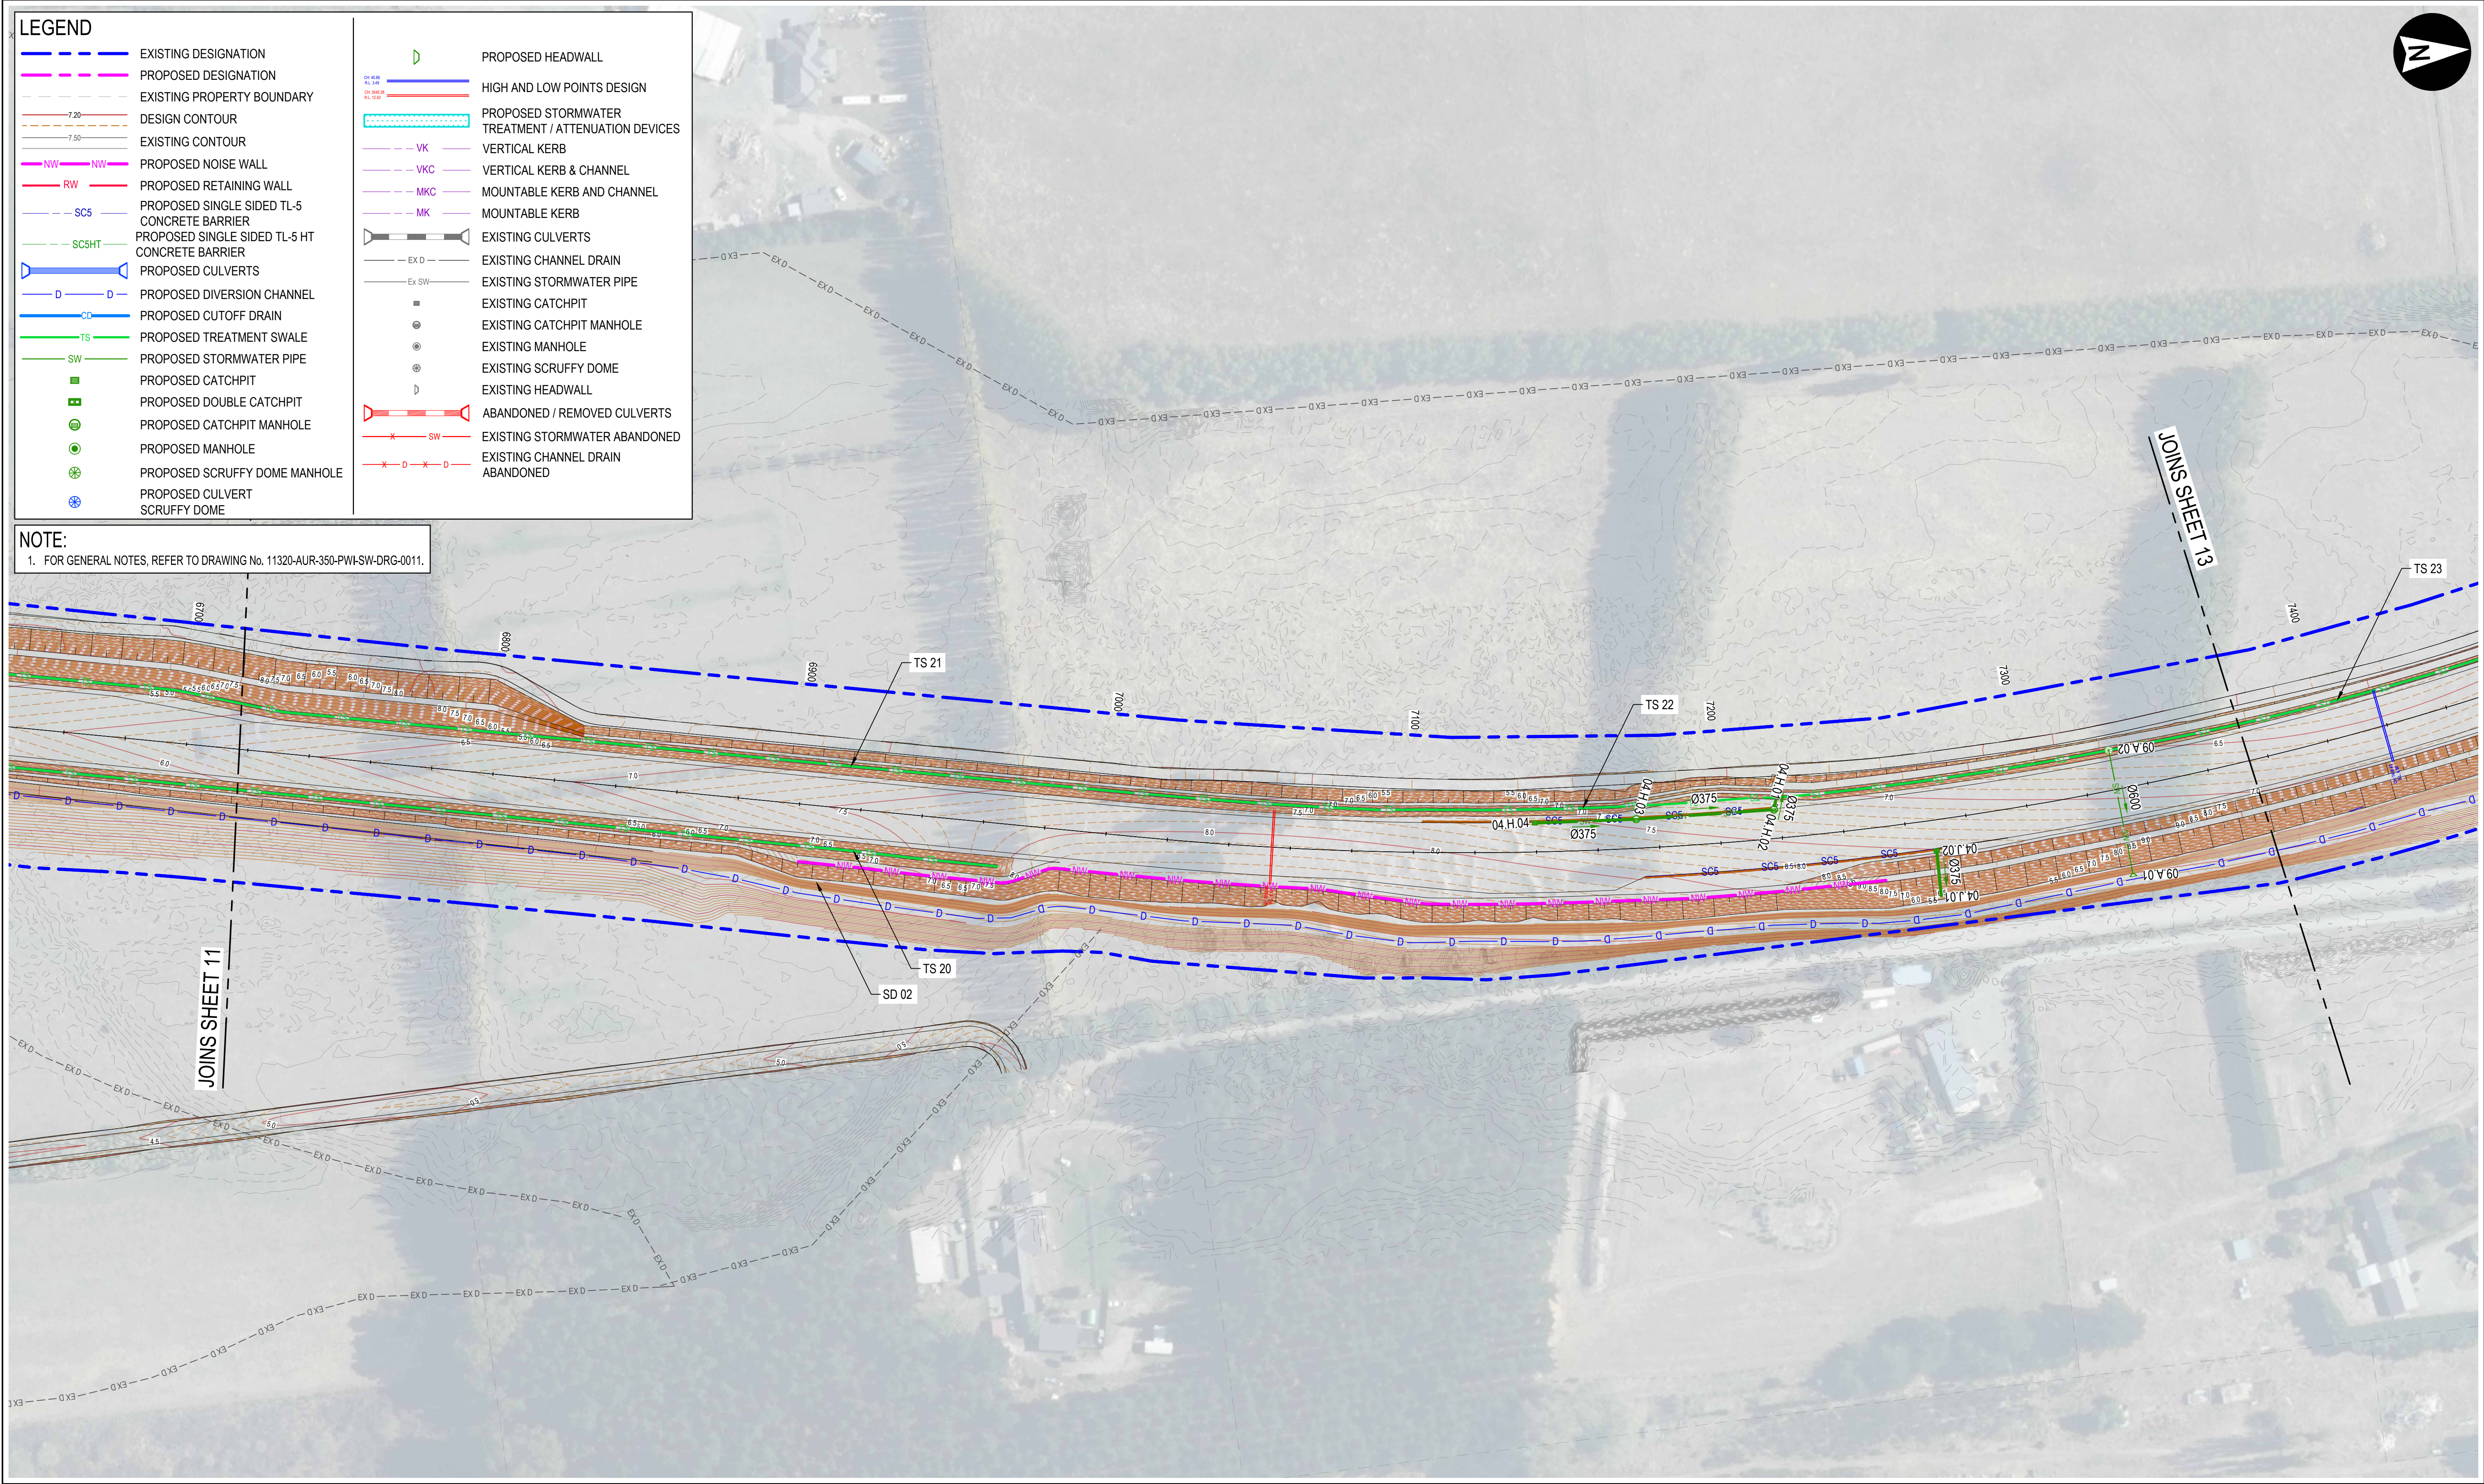

REV	DATE	REVISION DETAILS	REV	DRAWN	DESIGNED	VERIFIED	APPROVED
A	2025-09-17	ISSUED FOR 50% DETAILED DESIGN	A	C.LACAMBRA	Y.HOOI	W.HERBERT	M.FLANNERY
B	2025-12-12	ISSUED FOR 100% DETAILED DESIGN	B	C.LACAMBRA	Y.HOOI	W.HERBERT	M.FLANNERY

PREPARED BY

aurecon

www.aurecongroup.com

CLIENT

NZ TRANSPORT AGENCY
WAKA KOTAHU

Roads of National Significance

Coordinate system
NZTM 2000

Height datum
NZVD2016

PRINT ALL COPIES
IN COLOUR

CONSTRUCTION STATUS

NOT FOR CONSTRUCTION

DRAWN BY
C.LACAMBRA

DESIGNED BY
Y.HOOI

STATUS
ISSUED FOR DETAILED DESIGN

CODE
P3

DOCUMENT STATE
PUBLISHED

PROJECT
BELFAST TO PEGASUS MOTORWAY & WOODEND BYPASS

TITLE
STORMWATER
STORMWATER LAYOUT PLAN
SHEET 12



DOCUMENT CODE
11320-AUR-0350-PWI-SW-DRG-0112

SCALE
1:1000

SIZE
A1

REFERENCE No.
SW-DRG-0112

REV
B

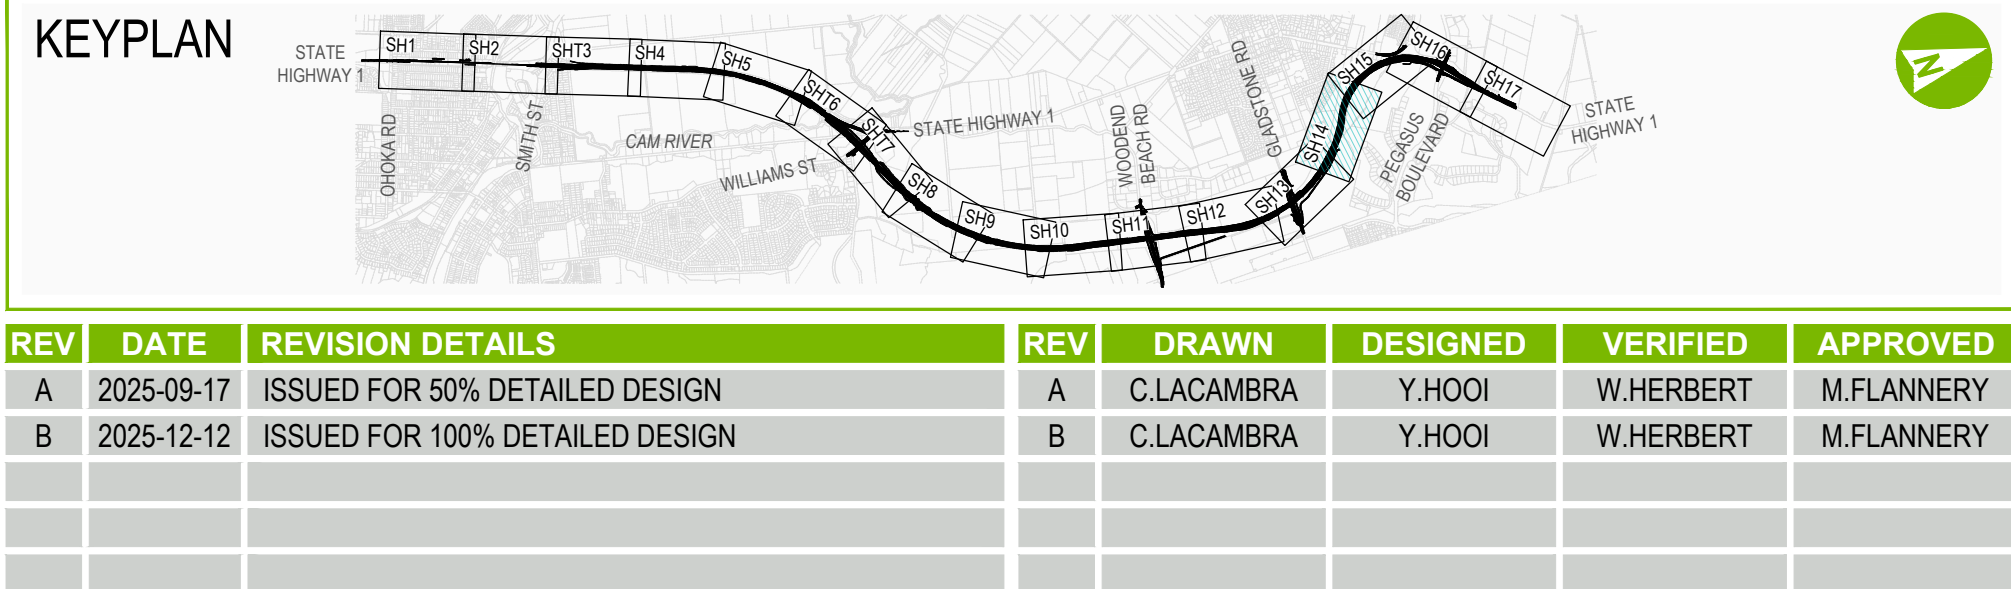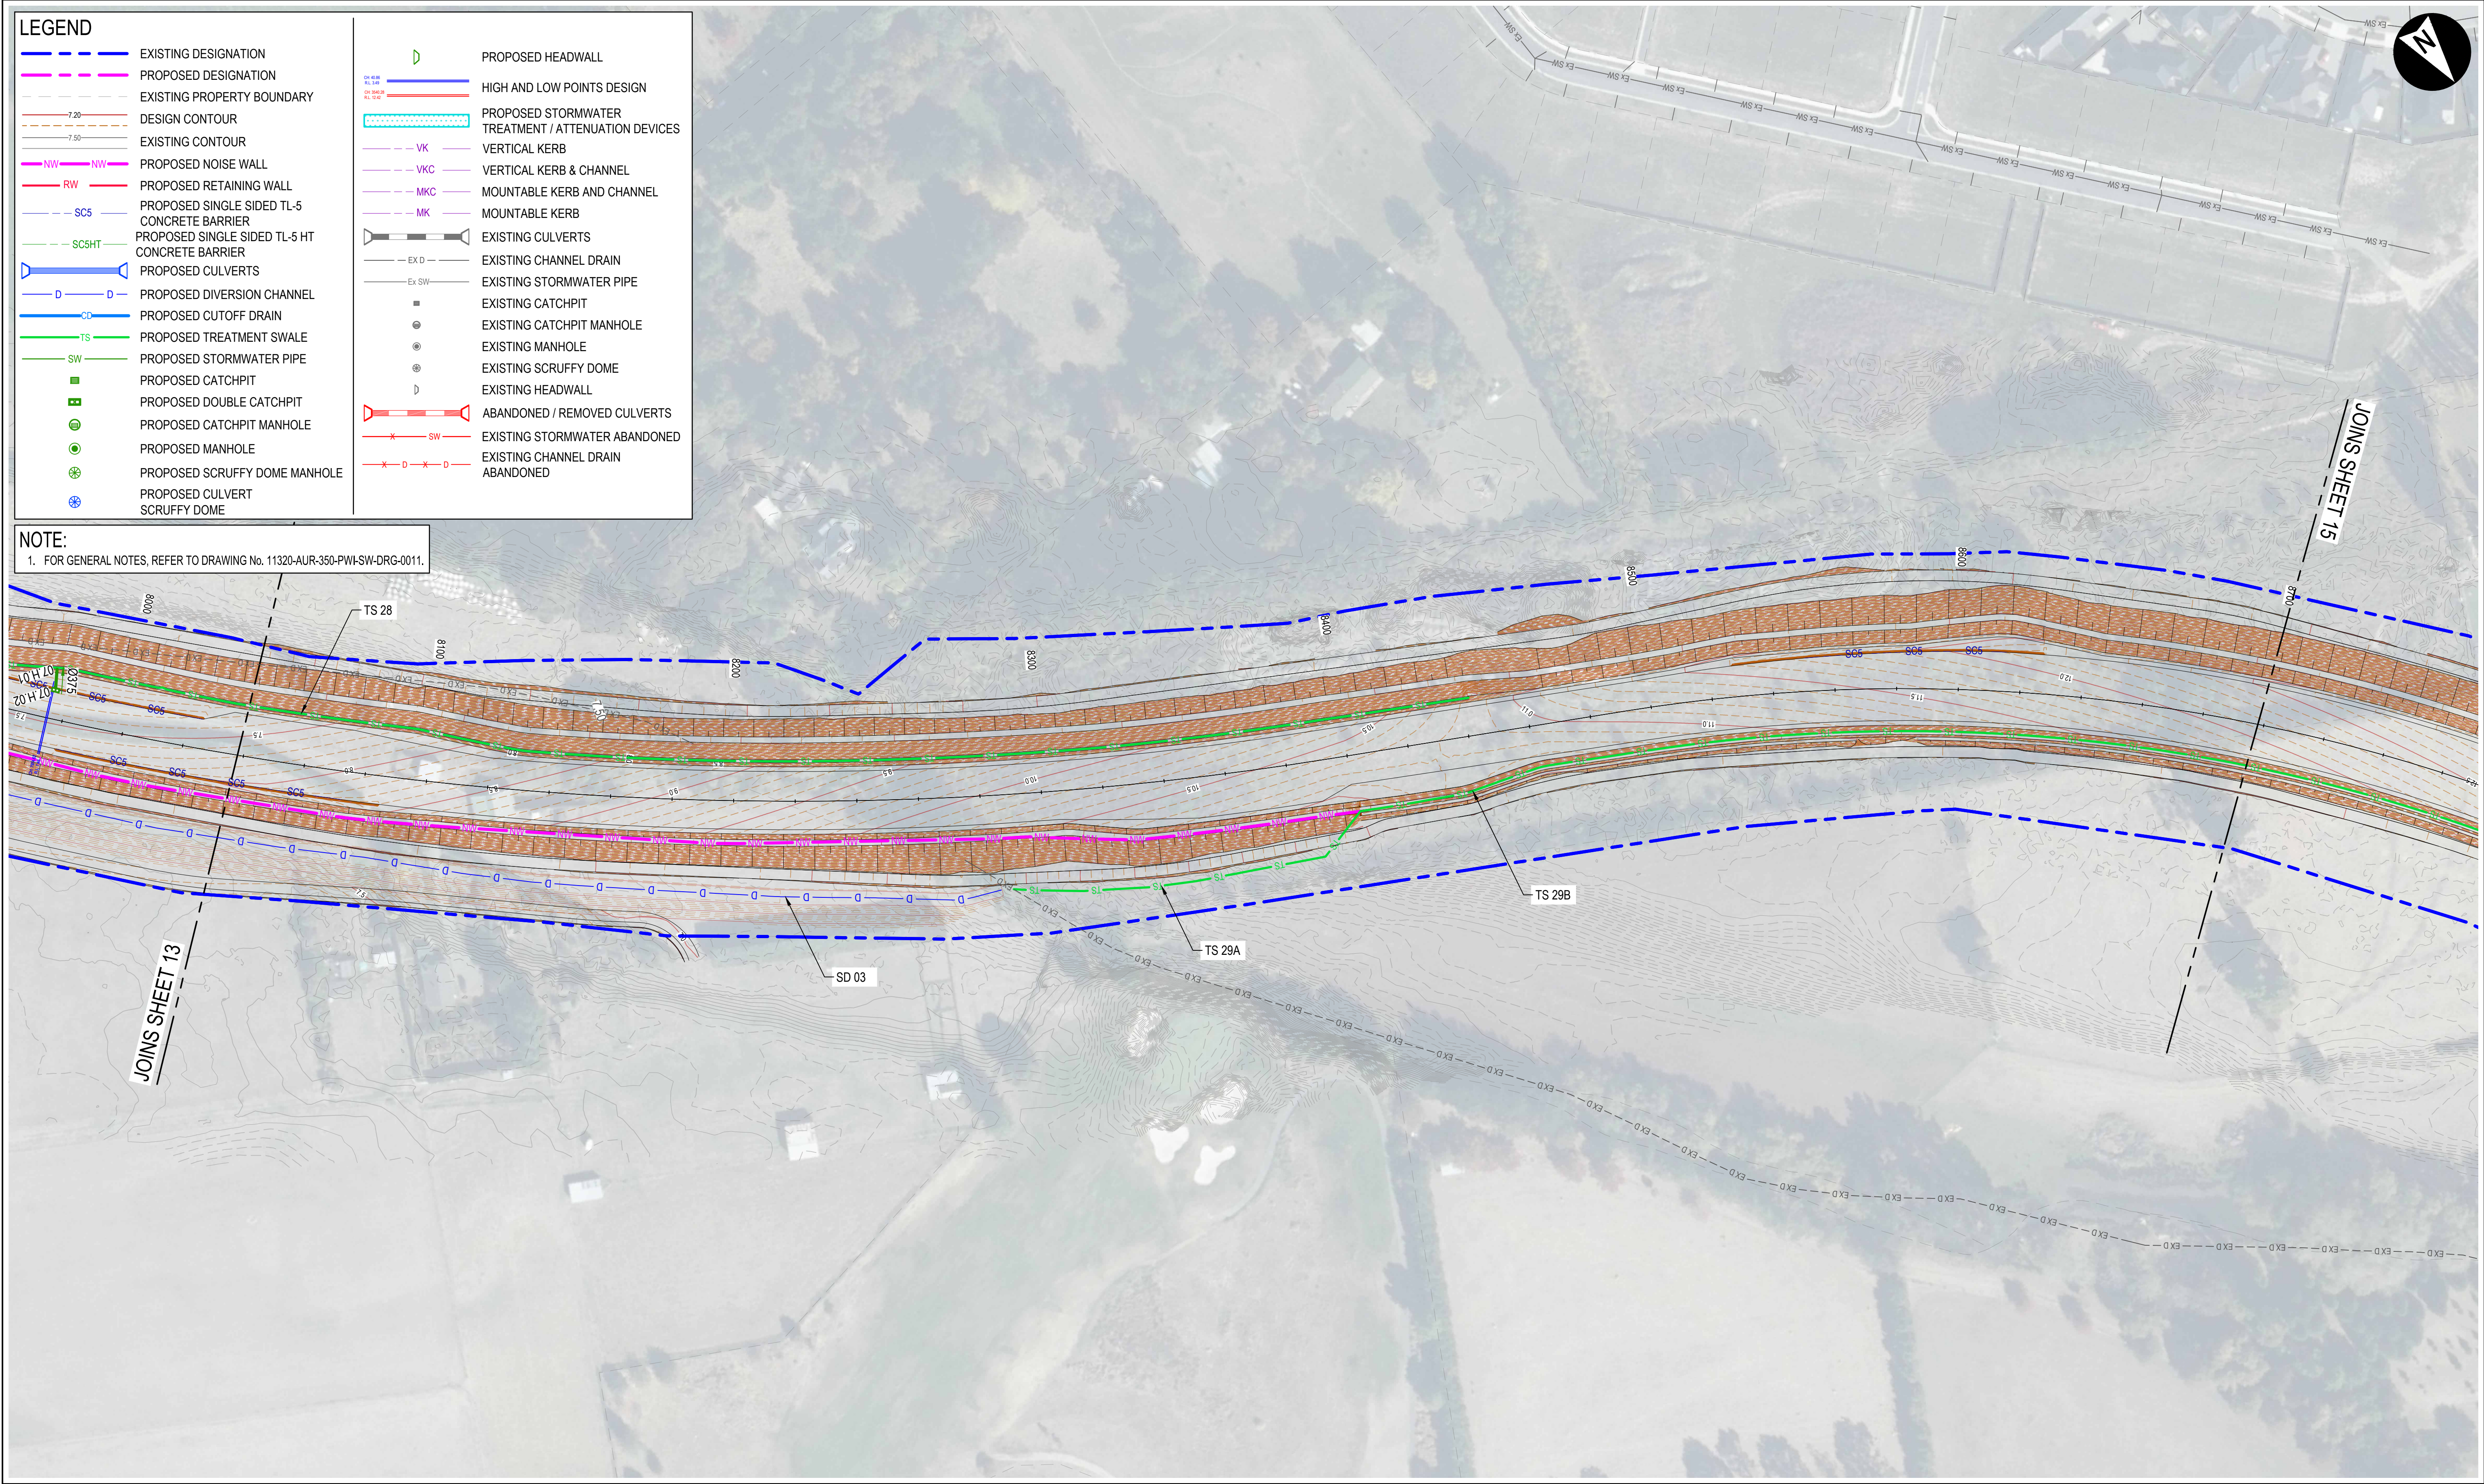

PREPARED BY

aurecon

www.aurecongroup.com

CLIENT

NZ TRANSPORT AGENCY
WAKA KOTAHU

Roads of National Significance

Coordinate system
NZTM 2000

Height datum
NZVD2016

PRINT ALL COPIES
IN COLOUR

CONSTRUCTION STATUS

NOT FOR CONSTRUCTION

DRAWN BY
C.LACAMBRA

DESIGNED BY
Y.HOOI

STATUS
ISSUED FOR DETAILED DESIGN

CODE
P3

DOCUMENT STATE
PUBLISHED

PROJECT
BELFAST TO PEGASUS MOTORWAY & WOODEND BYPASS

TITLE
STORMWATER
STORMWATER LAYOUT PLAN
SHEET 14

DOCUMENT CODE
11320-AUR-0350-PWI-SW-DRG-0114

SCALE	SIZE	REFERENCE No.	REV
1:1000	A1	SW-DRG-0114	B