



Stockton (S)
(LCU 1A & B)

Existing Stockton Mine Topography

Legend

Stockton Plateau

Mining License Permit Boundary

Existing Rehabilitation Areas

Existing Disturbance Areas

Existing Water Infrastructure

Existing Helipads

Existing Buildings

Existing Waterways

Contours 20m

Consented Cypress Mine

Millerton - Stockton Reserve Area

LCU

Landscape Character Units

Scale: 1:40,000 @ A3
Data Source: BT Mining Ltd. | Date: 01.12.2025



RMM

Proposed Buller Coal Continuation Project


Stockton - Existing

27



Existing Stockton Mine Aerial

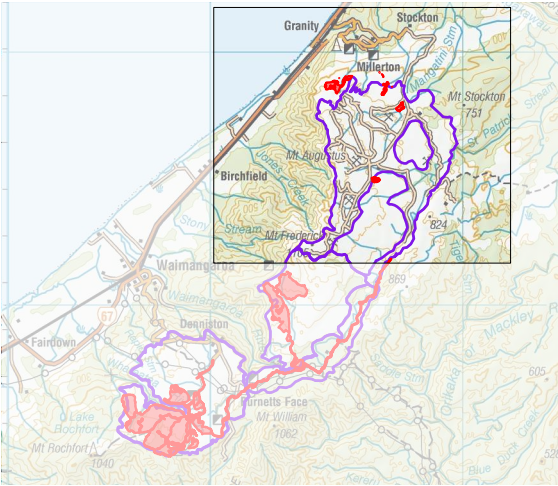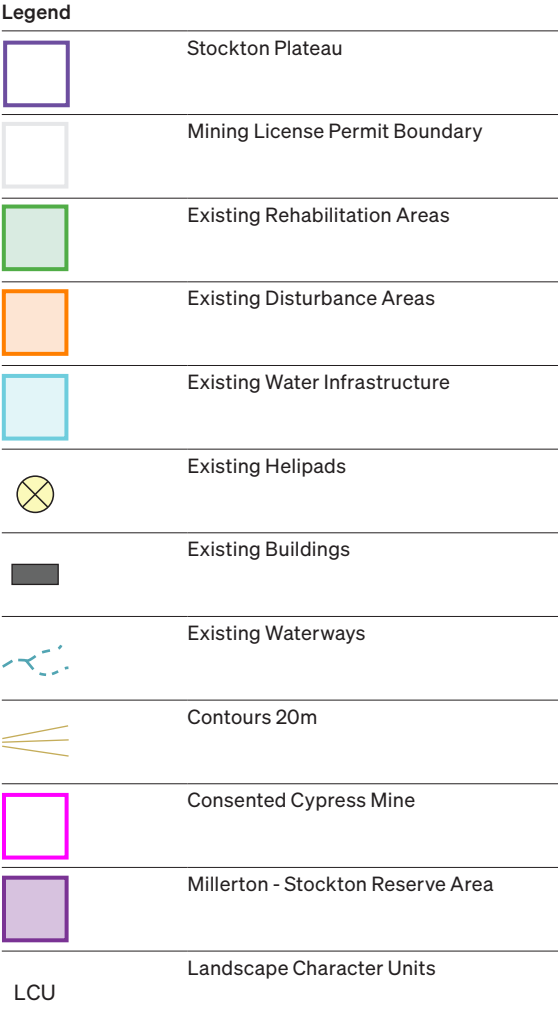

Scale: 1:40,000 @ A3
Data Source: BT Mining Ltd. | Date: 01.12.2025

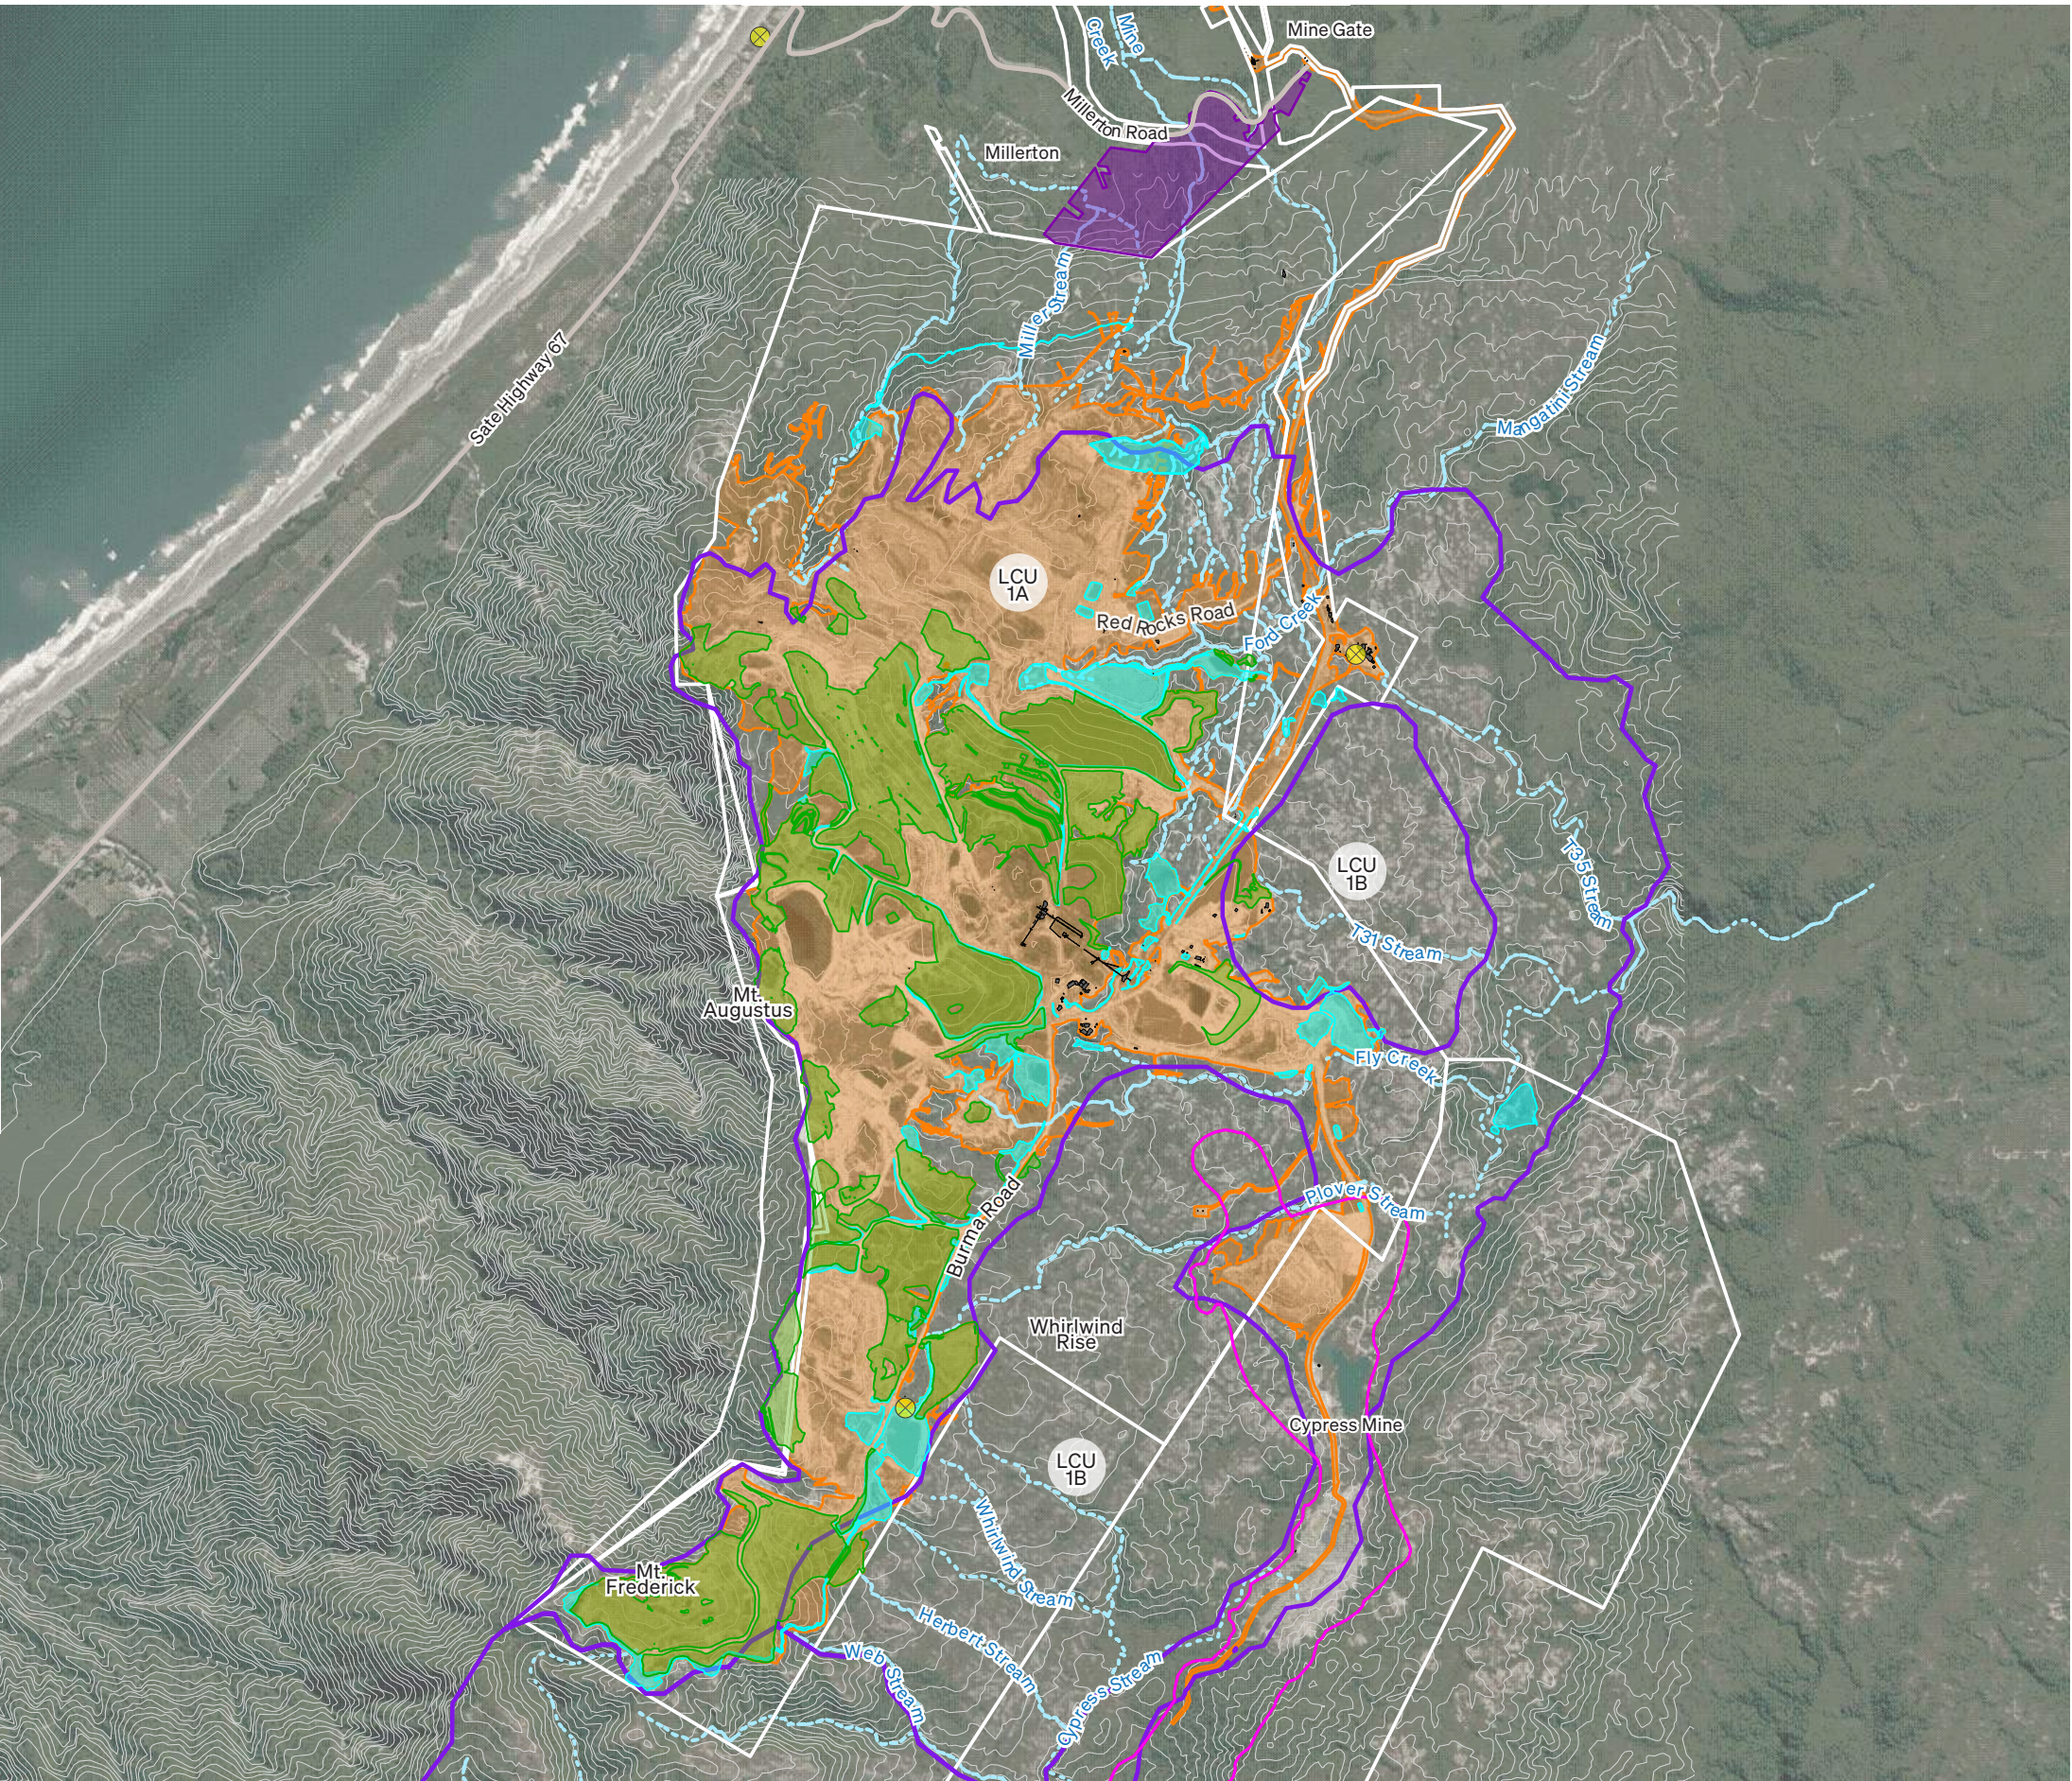

Stockton Historic Mine Workings

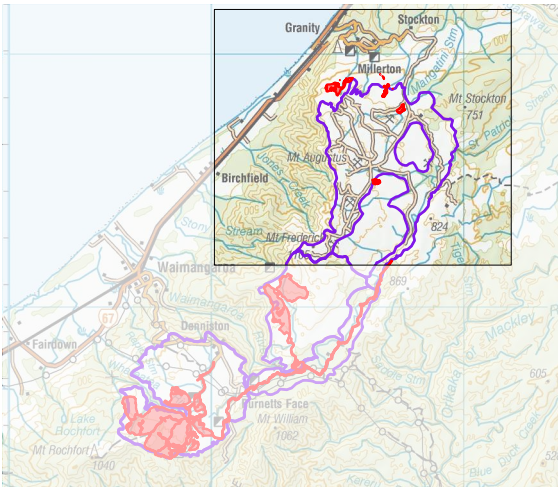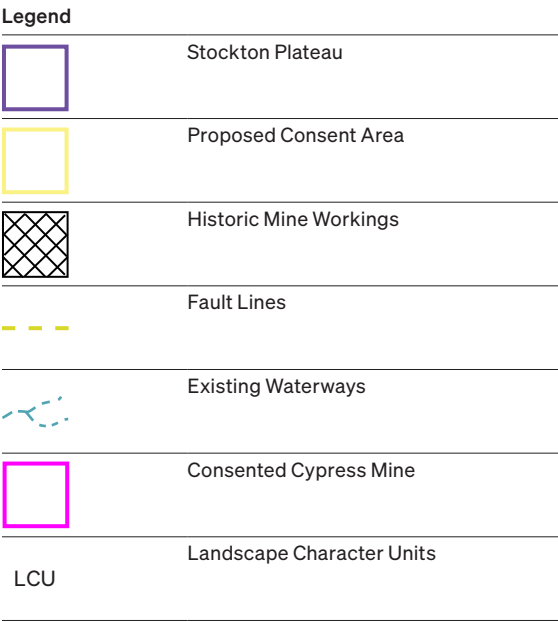

Scale: 1:40,000 @ A3
Data Source: BT Mining Ltd. | Date: 05.09.2025

Stockton Mining Blocks

Legend

Stockton Plateau

Mining License Permit Boundary

Proposed Consent Area

Mining Block Boundaries

Consented Cypress Mine

LCU

Landscape Character Units

Scale: 1:40,000 @ A3

Data Source: BT Mining Ltd. | Date: 05.09.2025

RMM

Proposed Buller Coal Continuation Project

Stockton - Existing

30

Proposed Stockton Extension Disturbance Area

Legend

Stockton Plateau

Mining License Permit Boundary

Proposed Consent Area

Proposed Mine Disturbance Areas

Pest Free Enclosures

Existing Disturbance

Existing Helipads

Existing Buildings

Existing Waterways

Contours 20m

Consented Cypress Mine

LCU

Landscape Character Units

Scale: 1:40,000 @ A3
Data Source: BT Mining Ltd. | Date: 05.09.2025

RMM


Proposed Buller Coal Continuation Project

Stockton - Proposed


31

Proposed Stockton Mine Staging

DISTURBANCE SCHEDULE


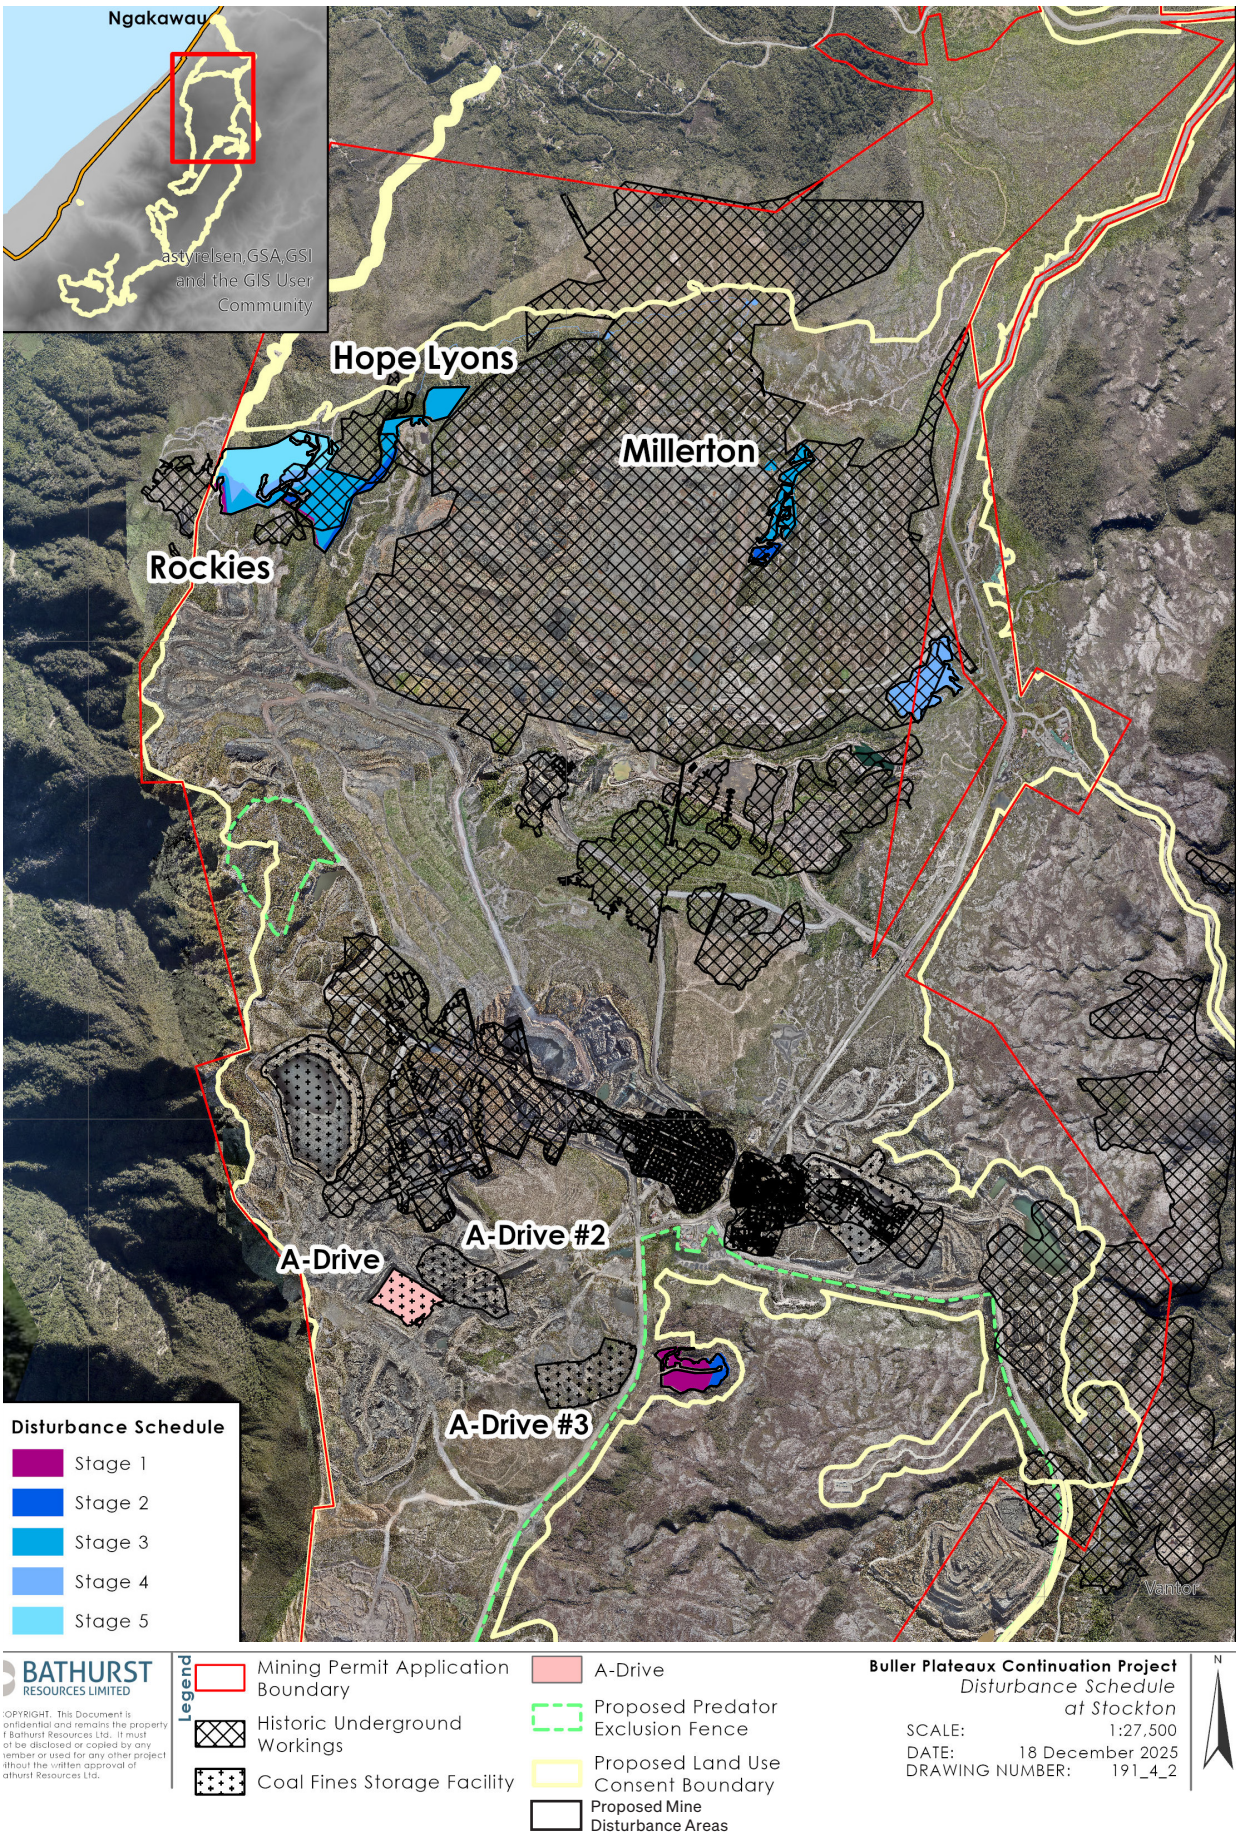


REHABILITATION SEQUENCE

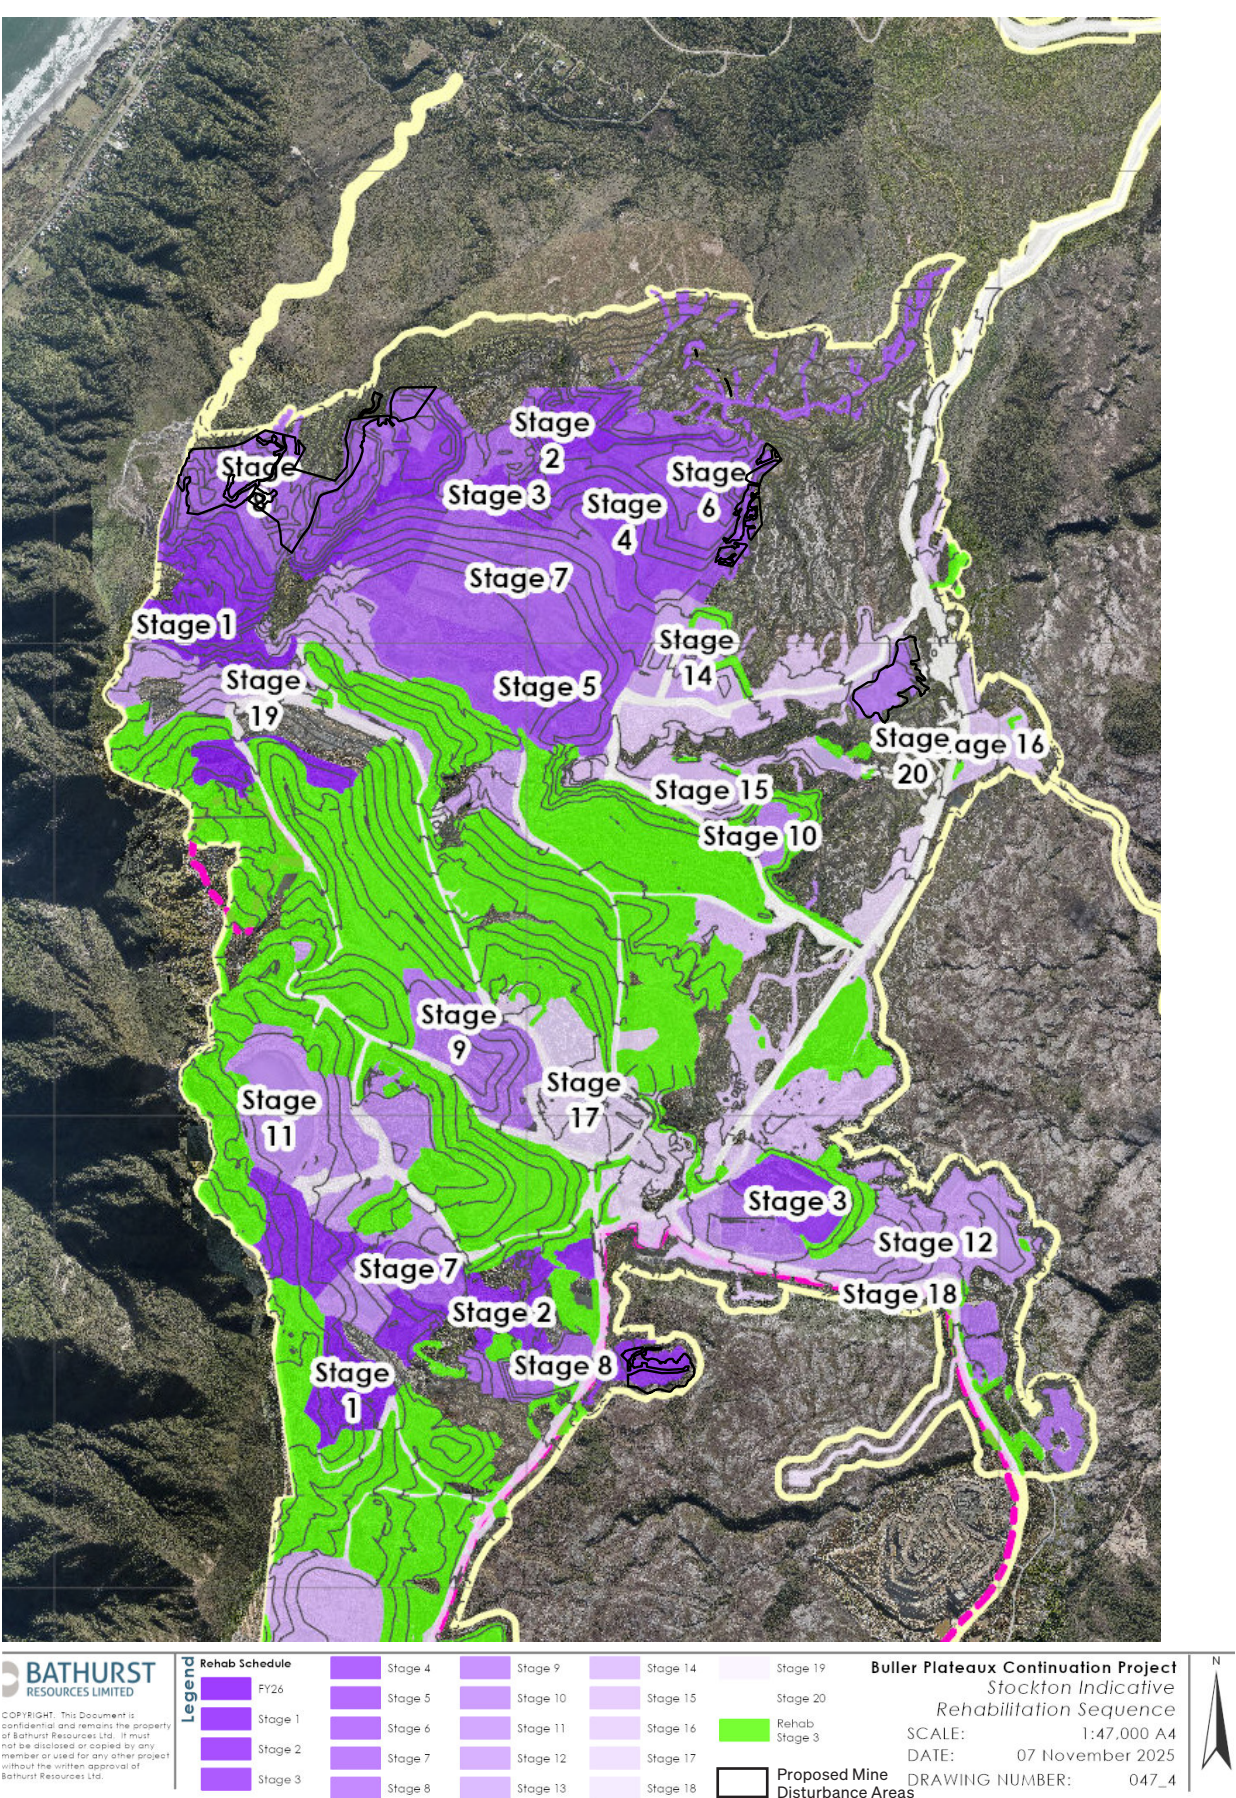


Scaled to fit
Data Source: BT Mining Ltd. | Date: 11.25.2025



Existing Stockton Vegetation

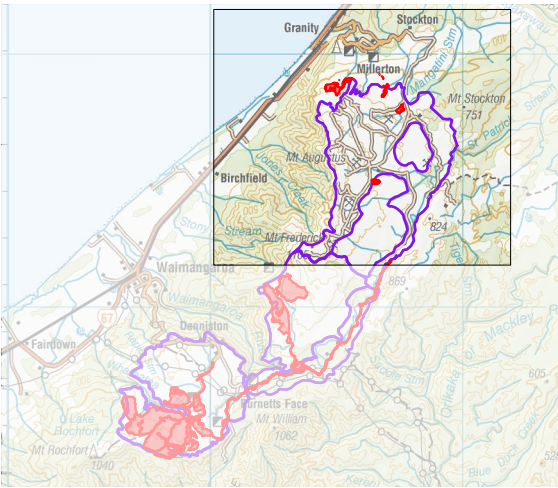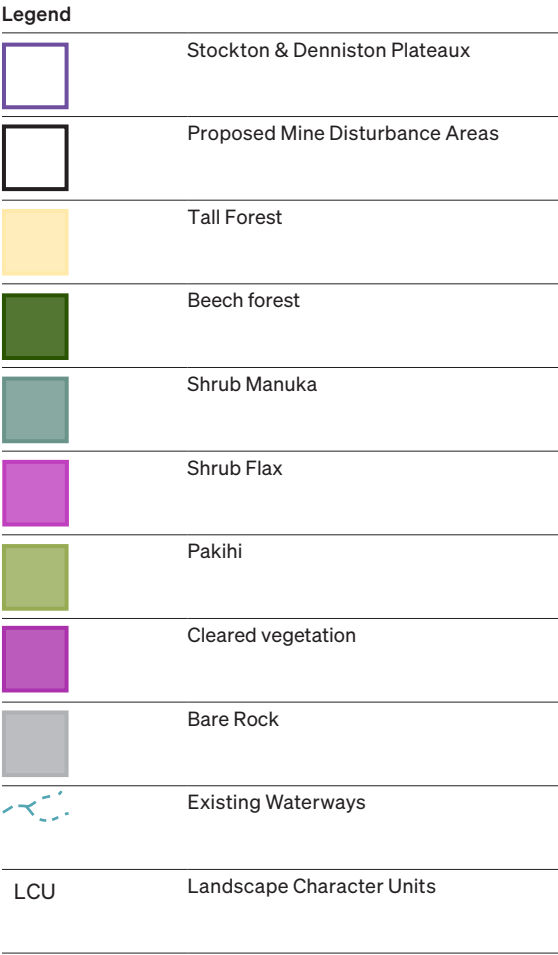


Scale: 1:40,000 @ A3
Data Source: ecoLogical solutions | Date: 31.03.2026

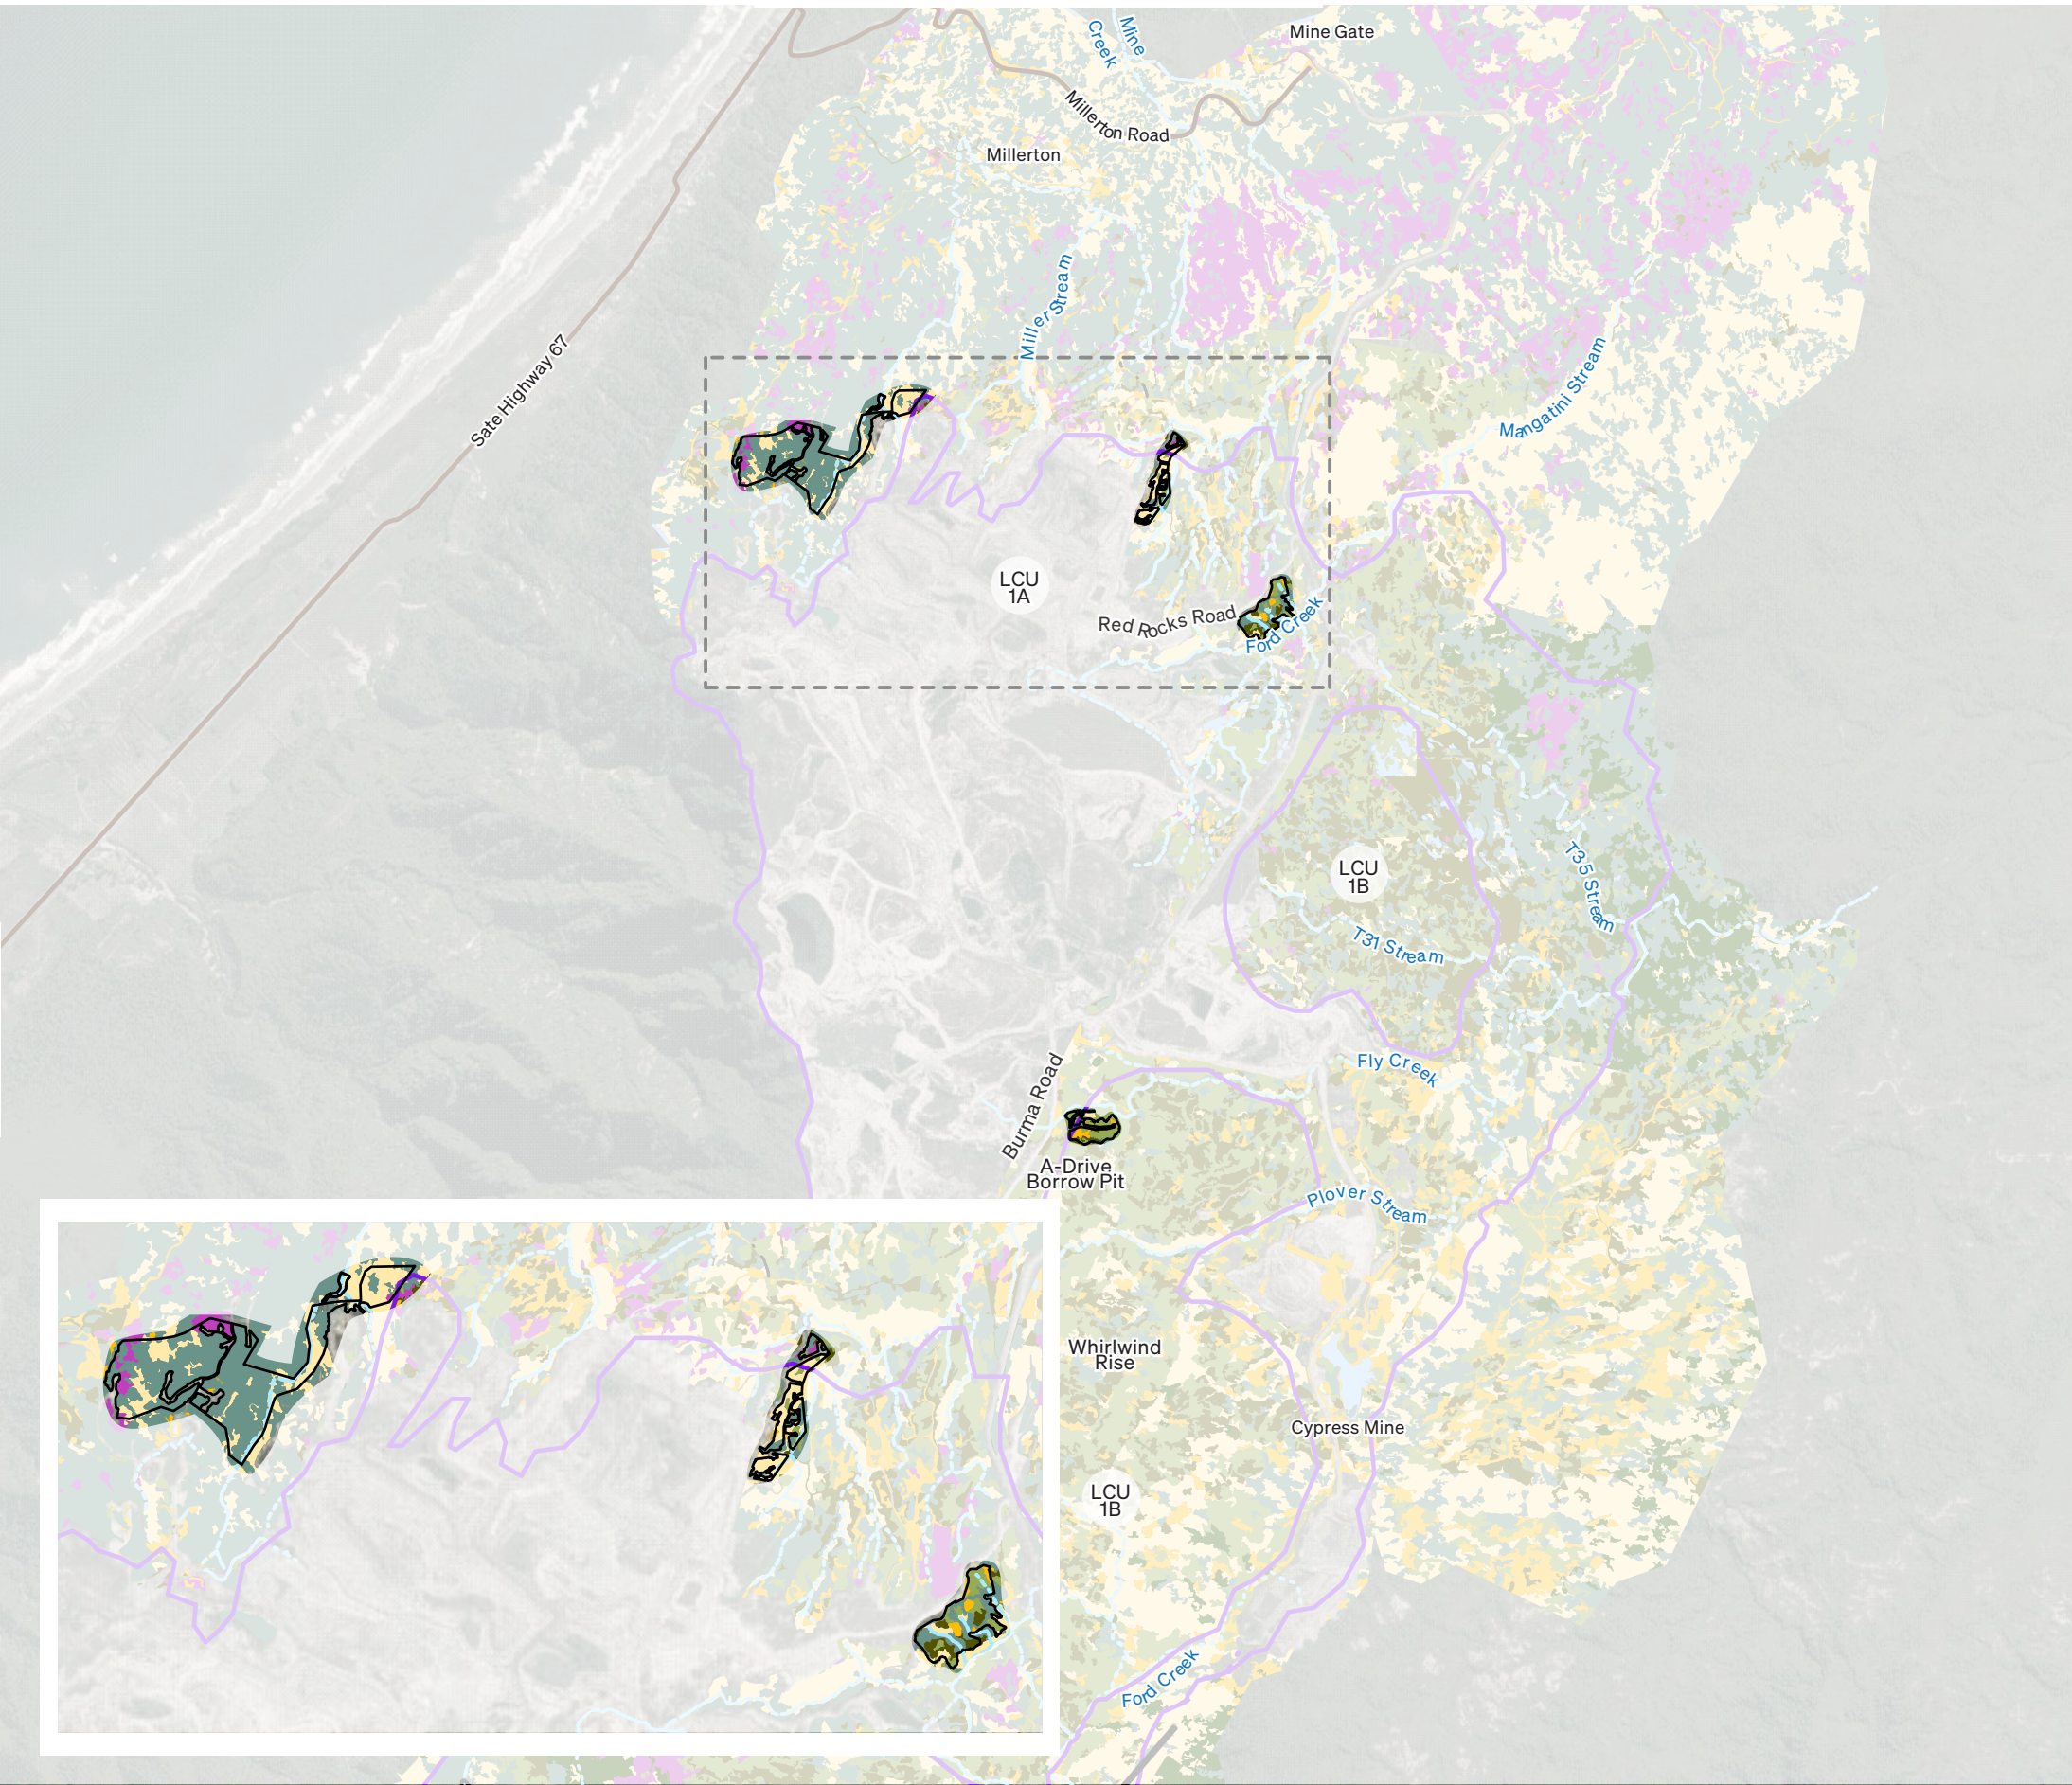



Proposed Stockton Mine Rehabilitation

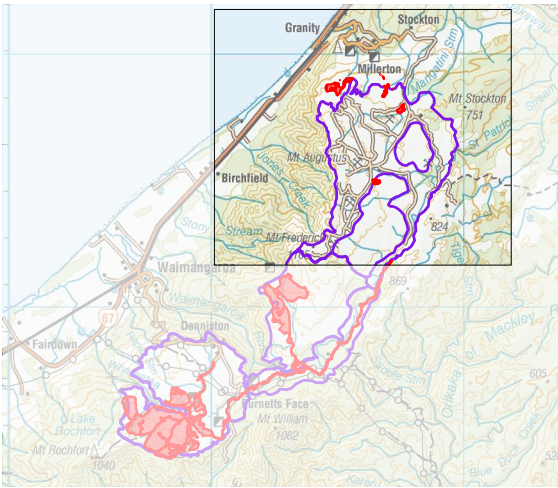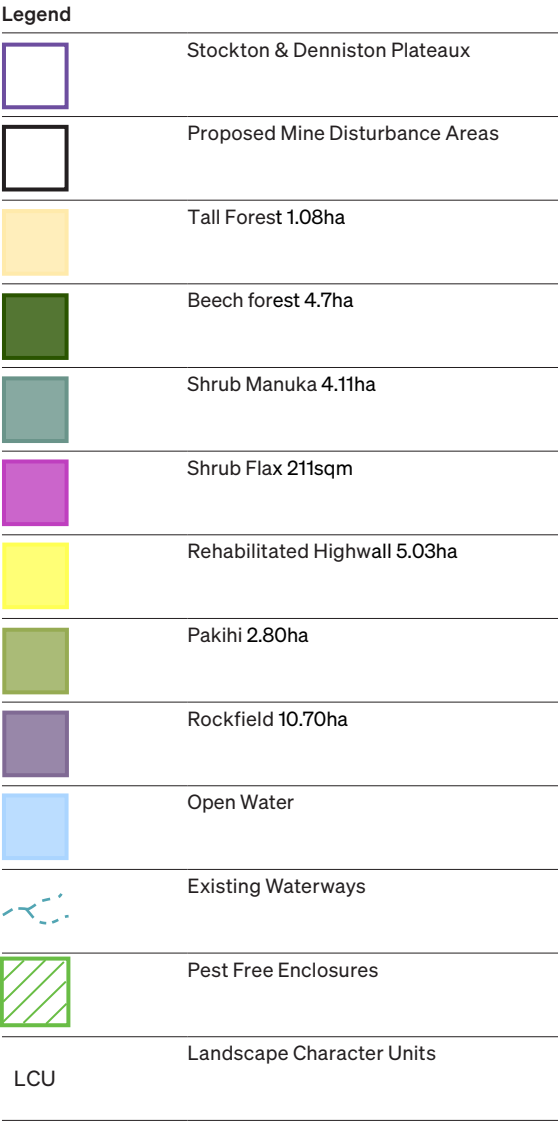

Scale: 1:40,000 @ A3
Data Source: ecoLogical solutions | Date: 18.08.2025

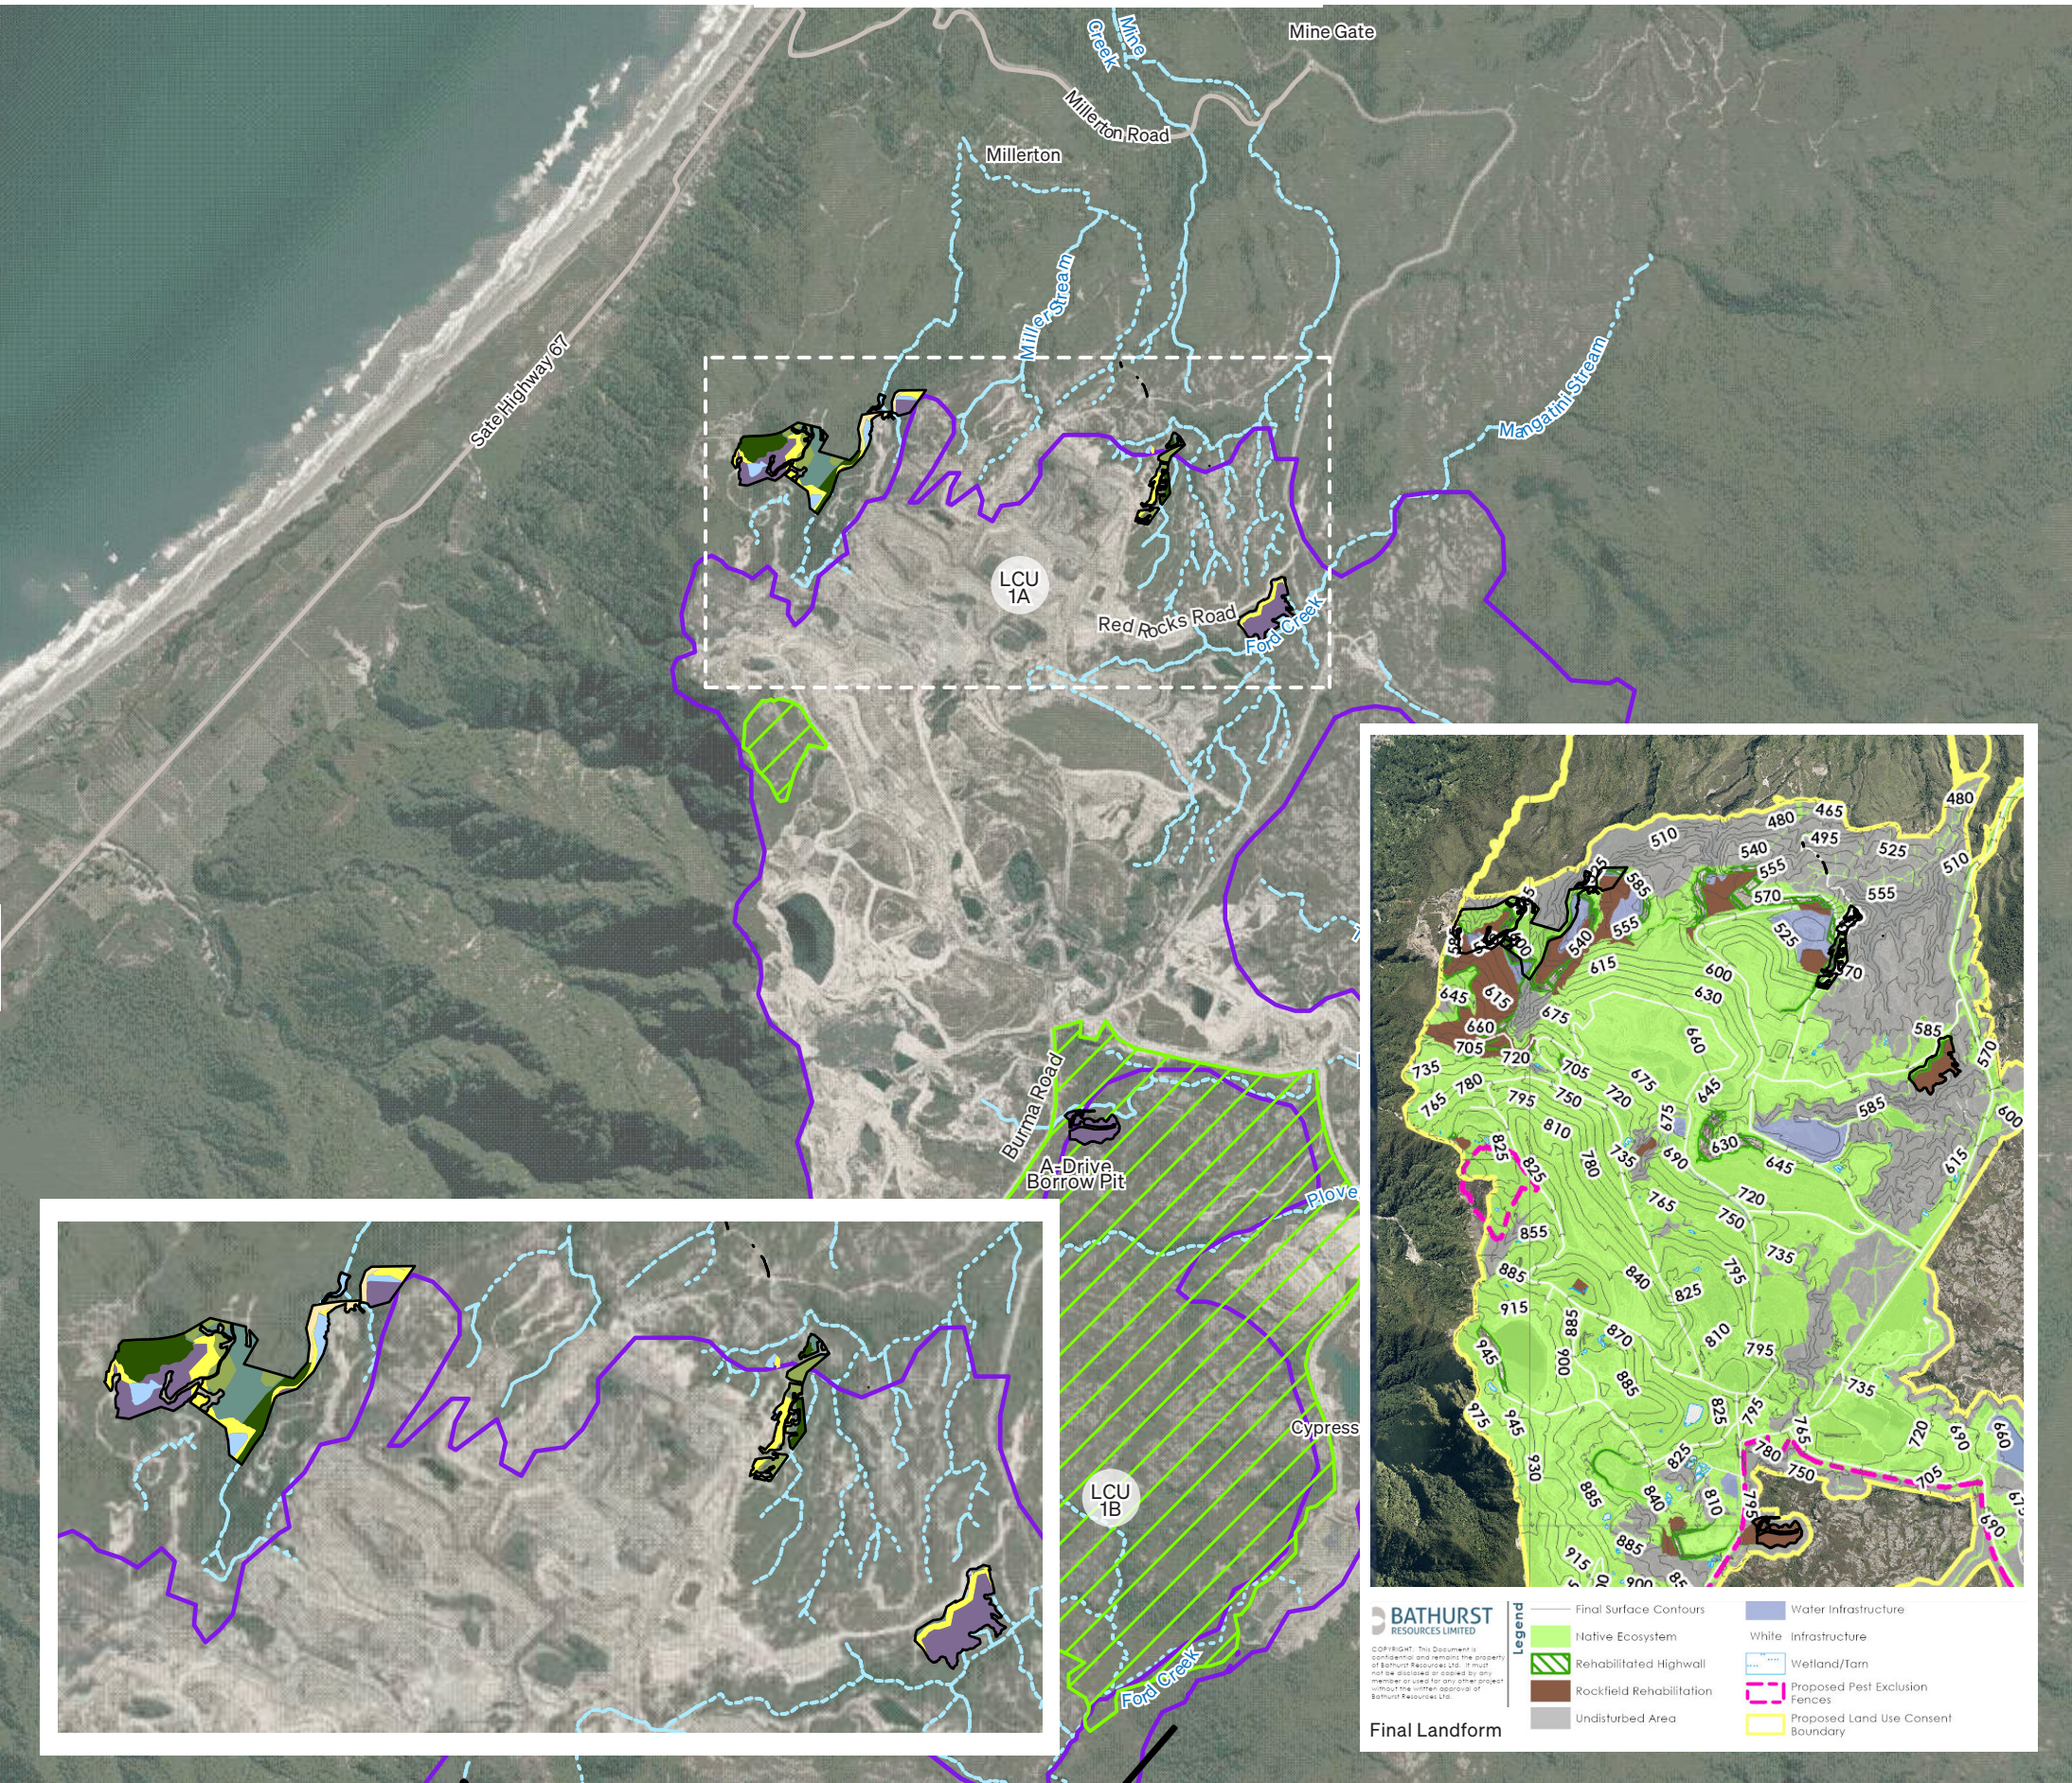

Pest Free Enclosure Areas

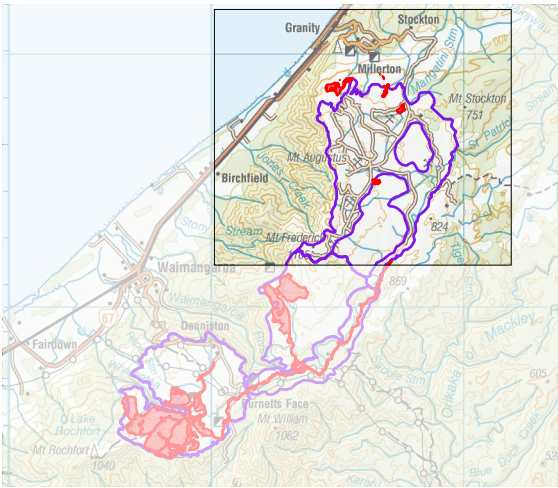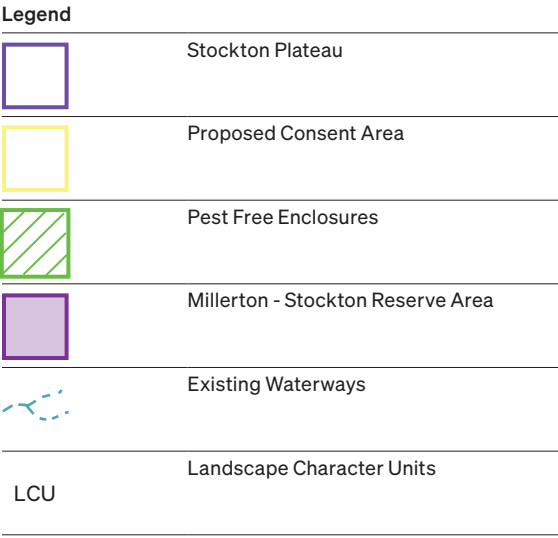

Scale: 1:40,000 @ A3
Data Source: ecoLogical solutions | Date: 12.08.2025



Stockton Mine Site Photograph Locations

Legend

Stockton Plateau

Mining License Permit Boundary

Proposed Consent Area

Proposed Mine Disturbance Areas

Pest Free Enclosures

Existing Disturbance

Existing Helipads

Existing Buildings


Existing Waterways

Contours 20m


Consented Cypress Mine

LCU

Landscape Character Units

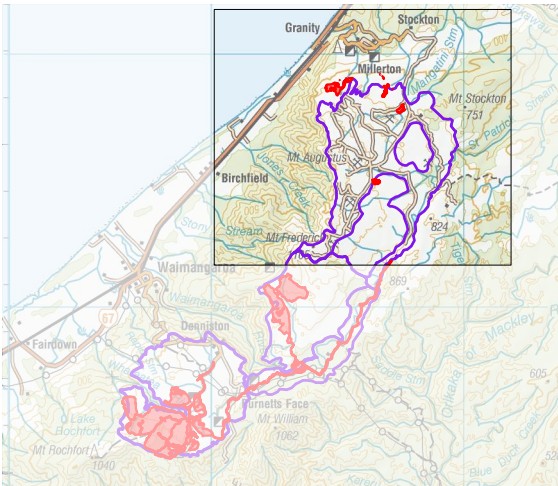

Scale: 1:40,000 @ A3
Data Source: BT Mining Ltd. | Date: 05.09.2025

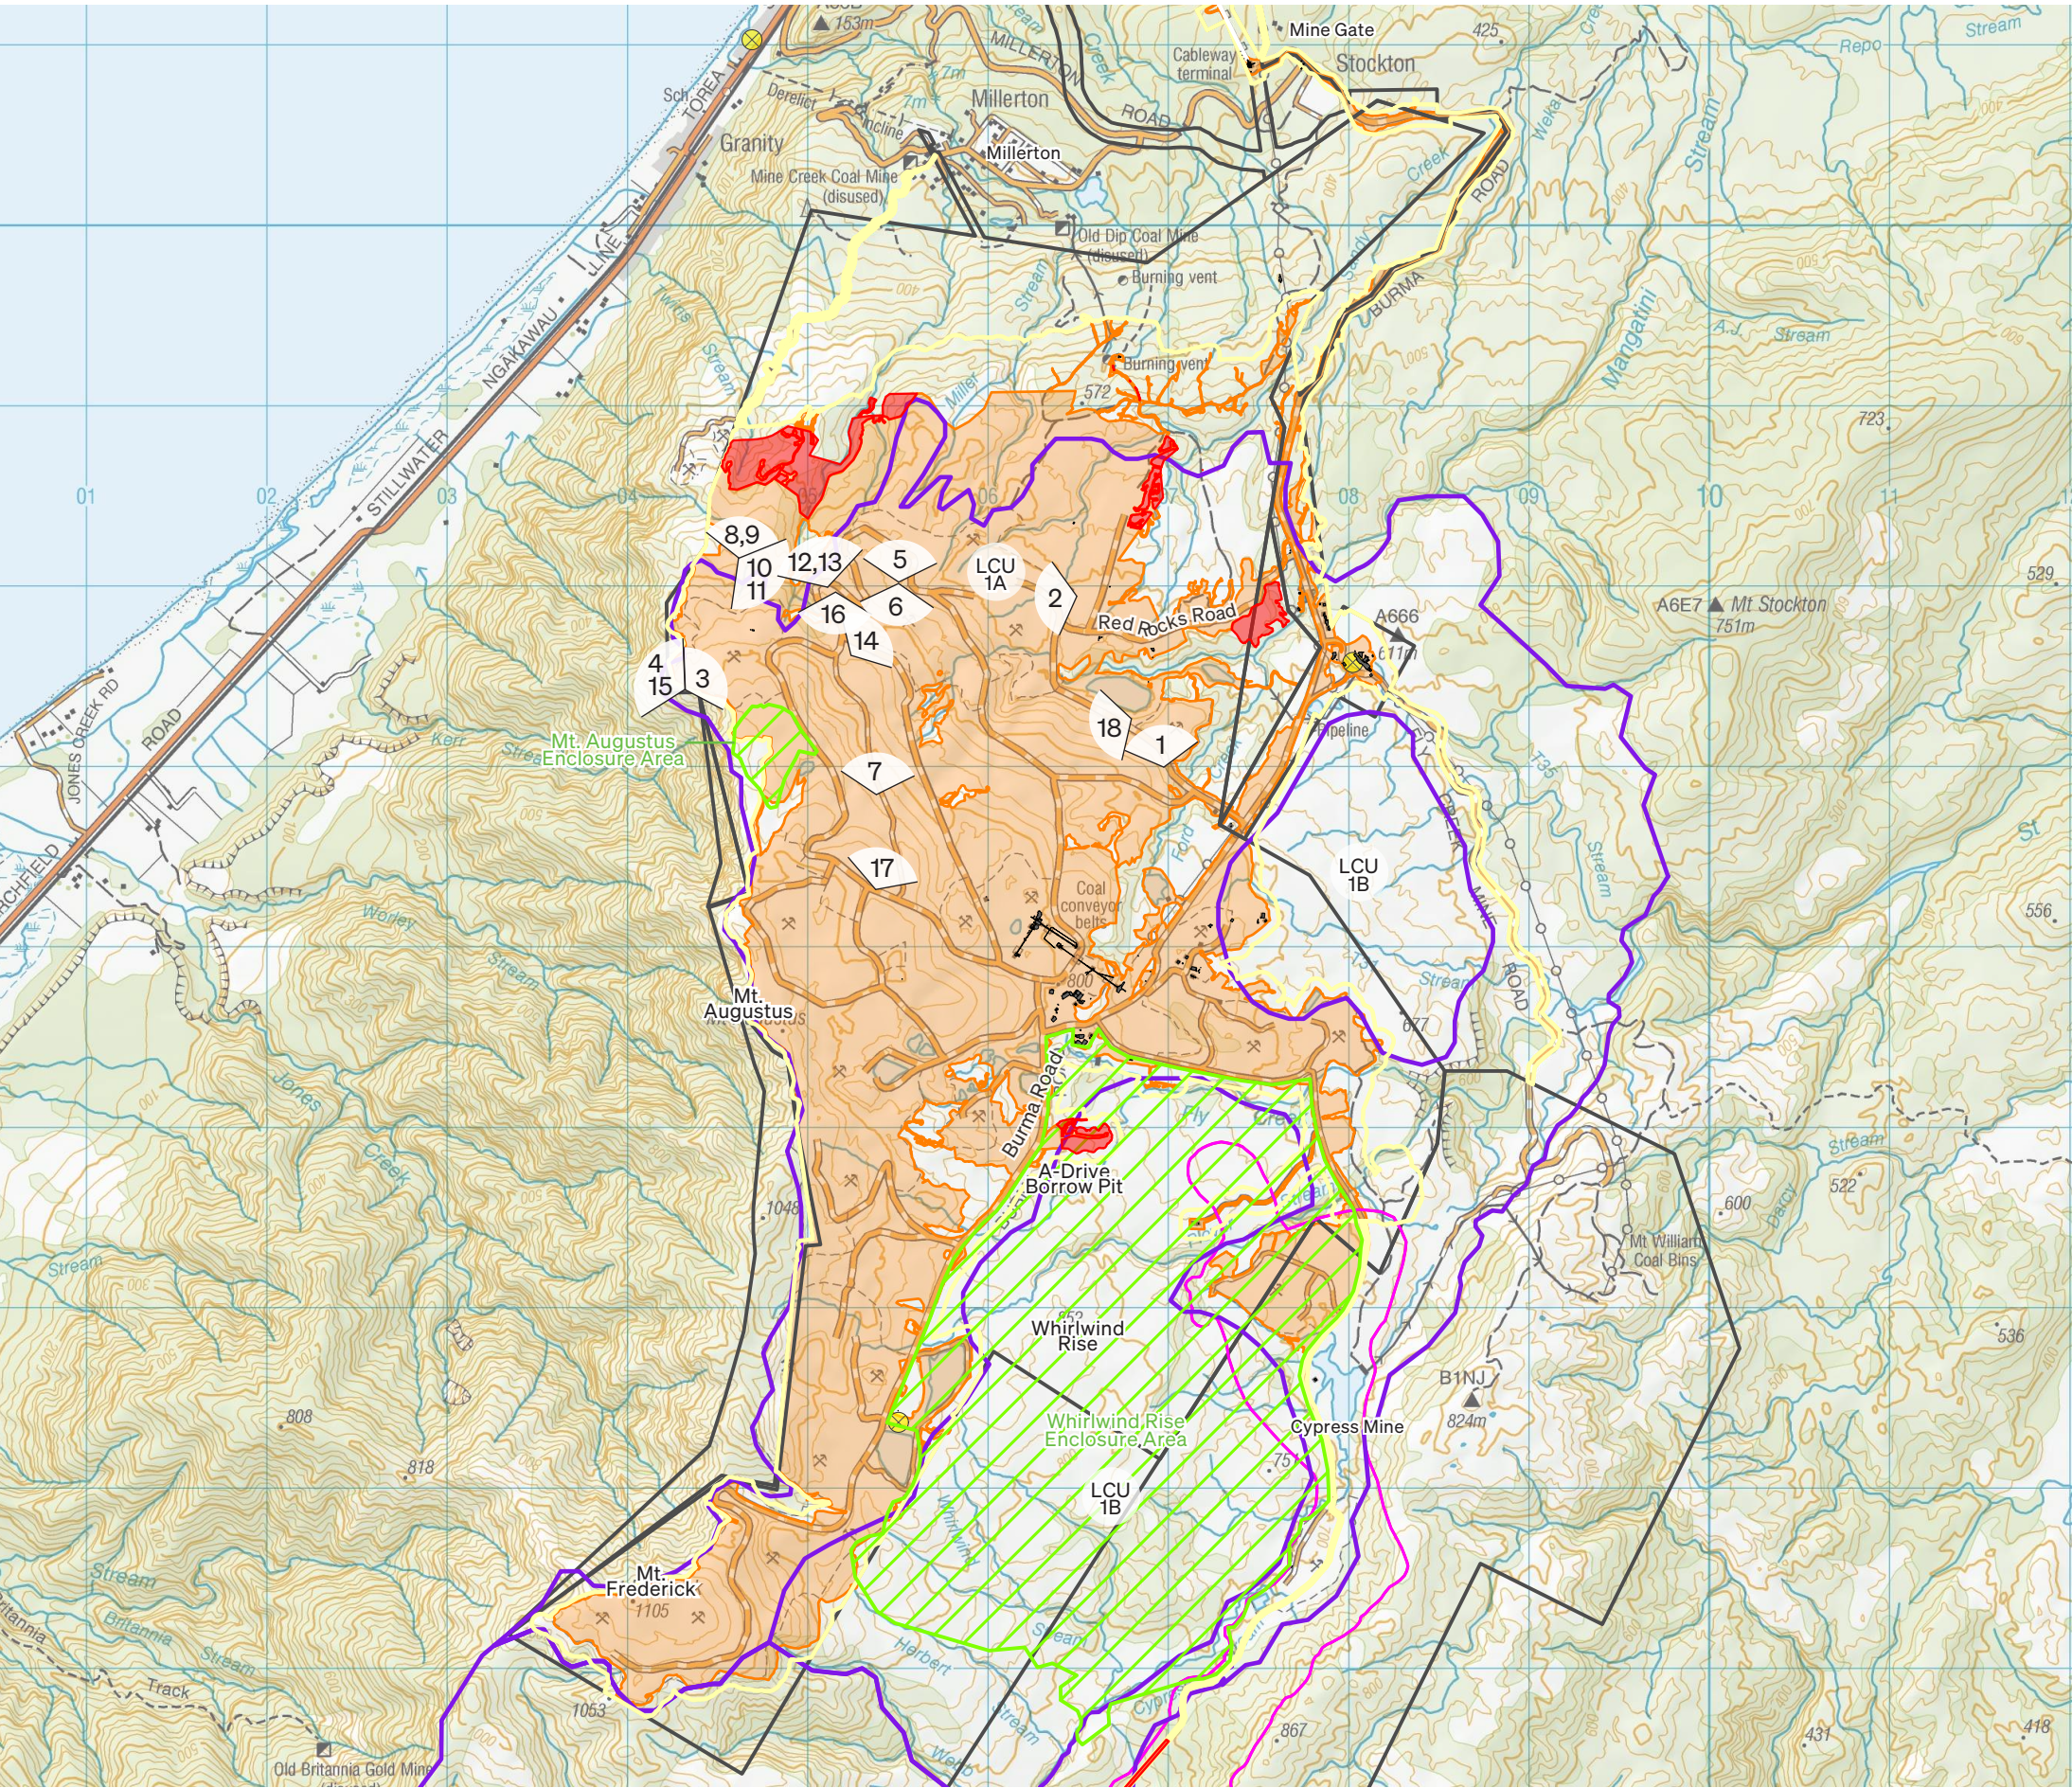

Stockton Mine Site Photographs



Site Photograph 1: Rehabilitated hillslopes, Water infrastructure and active mining activity. Located in the Mangatini Mining block, facing north.



Site Photograph 2: Mining and overburden dump. Located in Millerton East Mining block, facing west.

Stockton Mine Site Photographs



Site Photograph 3: Rehabilitation and exposed coal seam. Located in the Rockies Mining block, facing north east.



Site Photograph 4: Rehabilitation. Located in the Rockies Mining block, facing north west.

Stockton Mine Site Photographs



Site Photograph 5: Active mining and roading infrastructure. Located in the Millerton Mining block, facing north.



Site Photograph 6: Active mining and roading infrastructure. Located in the Millerton Mining block, facing south.

Stockton Mine Site Photographs



Site Photograph 7: Active mining and roading infrastructure. Located in the Millerton Mining block, facing north.

Stockton Mine Site Photographs



Site Photo 8: Active pit. Located in the Rockies N Mining block, facing north.



Site Photo 9: Existing vegetation left intact. Located in the Rockies N Mining block, facing north.



Site Photo 10 : Active pit. Located in the Rockies N Mining block, facing east.



Site Photo 11: Mining following seam. Located in the Rockies N Mining block, facing east.




Site Photo 12: Looking towards the proposal. Located in the West Mining block, facing north.



Site Photo 13 : Looking towards the proposal. Located in the West Mining block, facing north.


Stockton Mine Site Photographs - Rehabilitation Examples

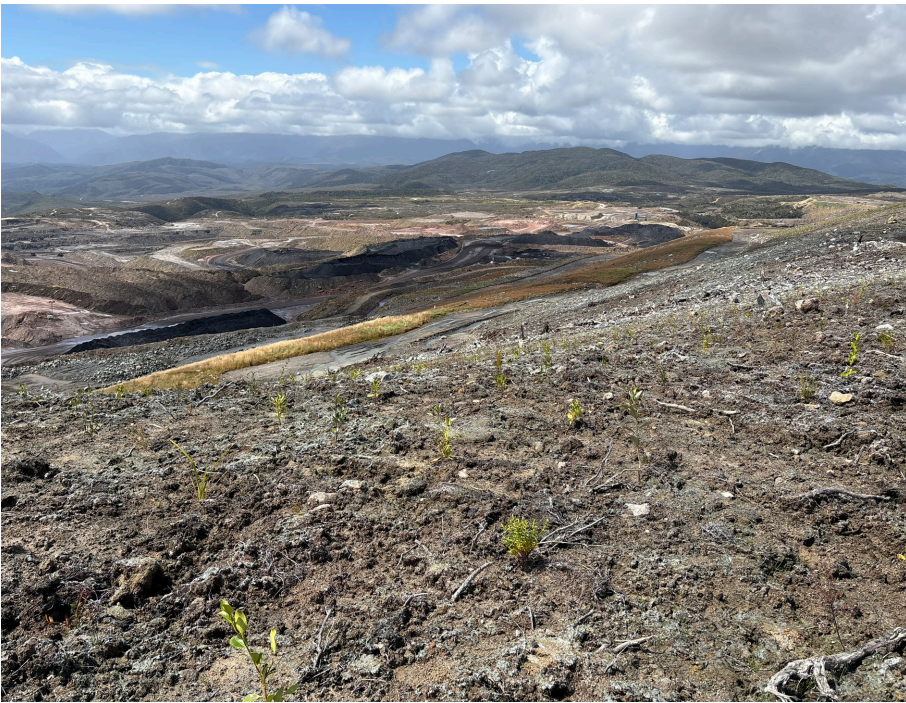

Site Photo 14: Recent rehabilitation planting. Located in the Web Mining block, facing north east.



Site Photo 15: Ridge rehabilitation, combination of coal floor and revegetation. Located in the Rockies Mining block, facing west.

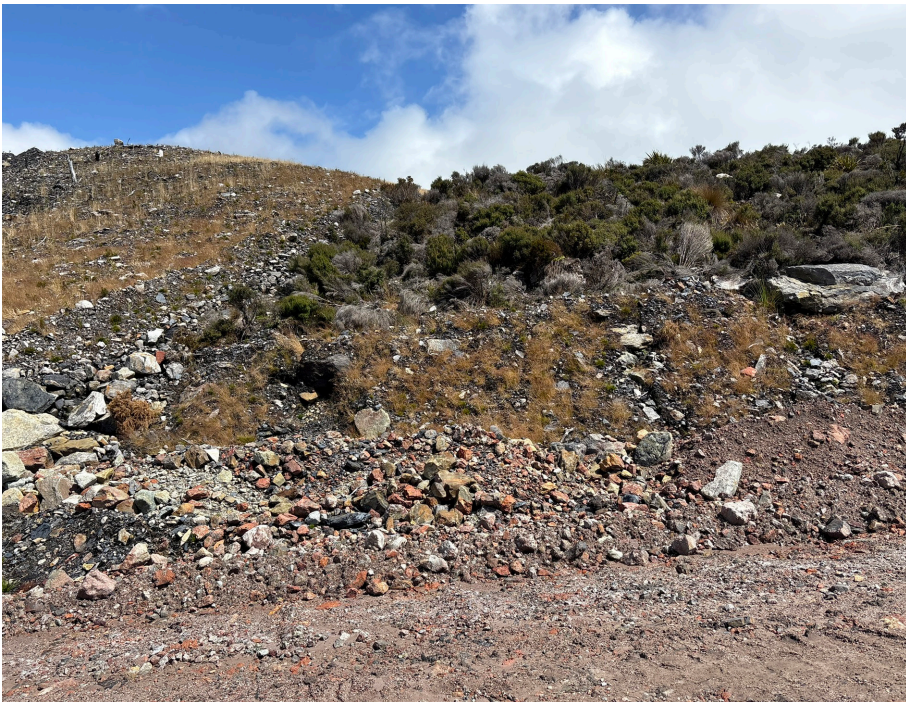

Site Photo 16: Vertical Direct Transfer Rehabilitation (VDT). Located in the West Mining block, facing south.



Site Photo 17: Rock pavement rehabilitation and wetland. Located in the Webb Mining block, facing north.



Site Photo 18: Rehabilitation planting. Located in the Mangatini Mining block, facing west.



Site Photo 19: Rehabilitation area. Taken from helicopter.