


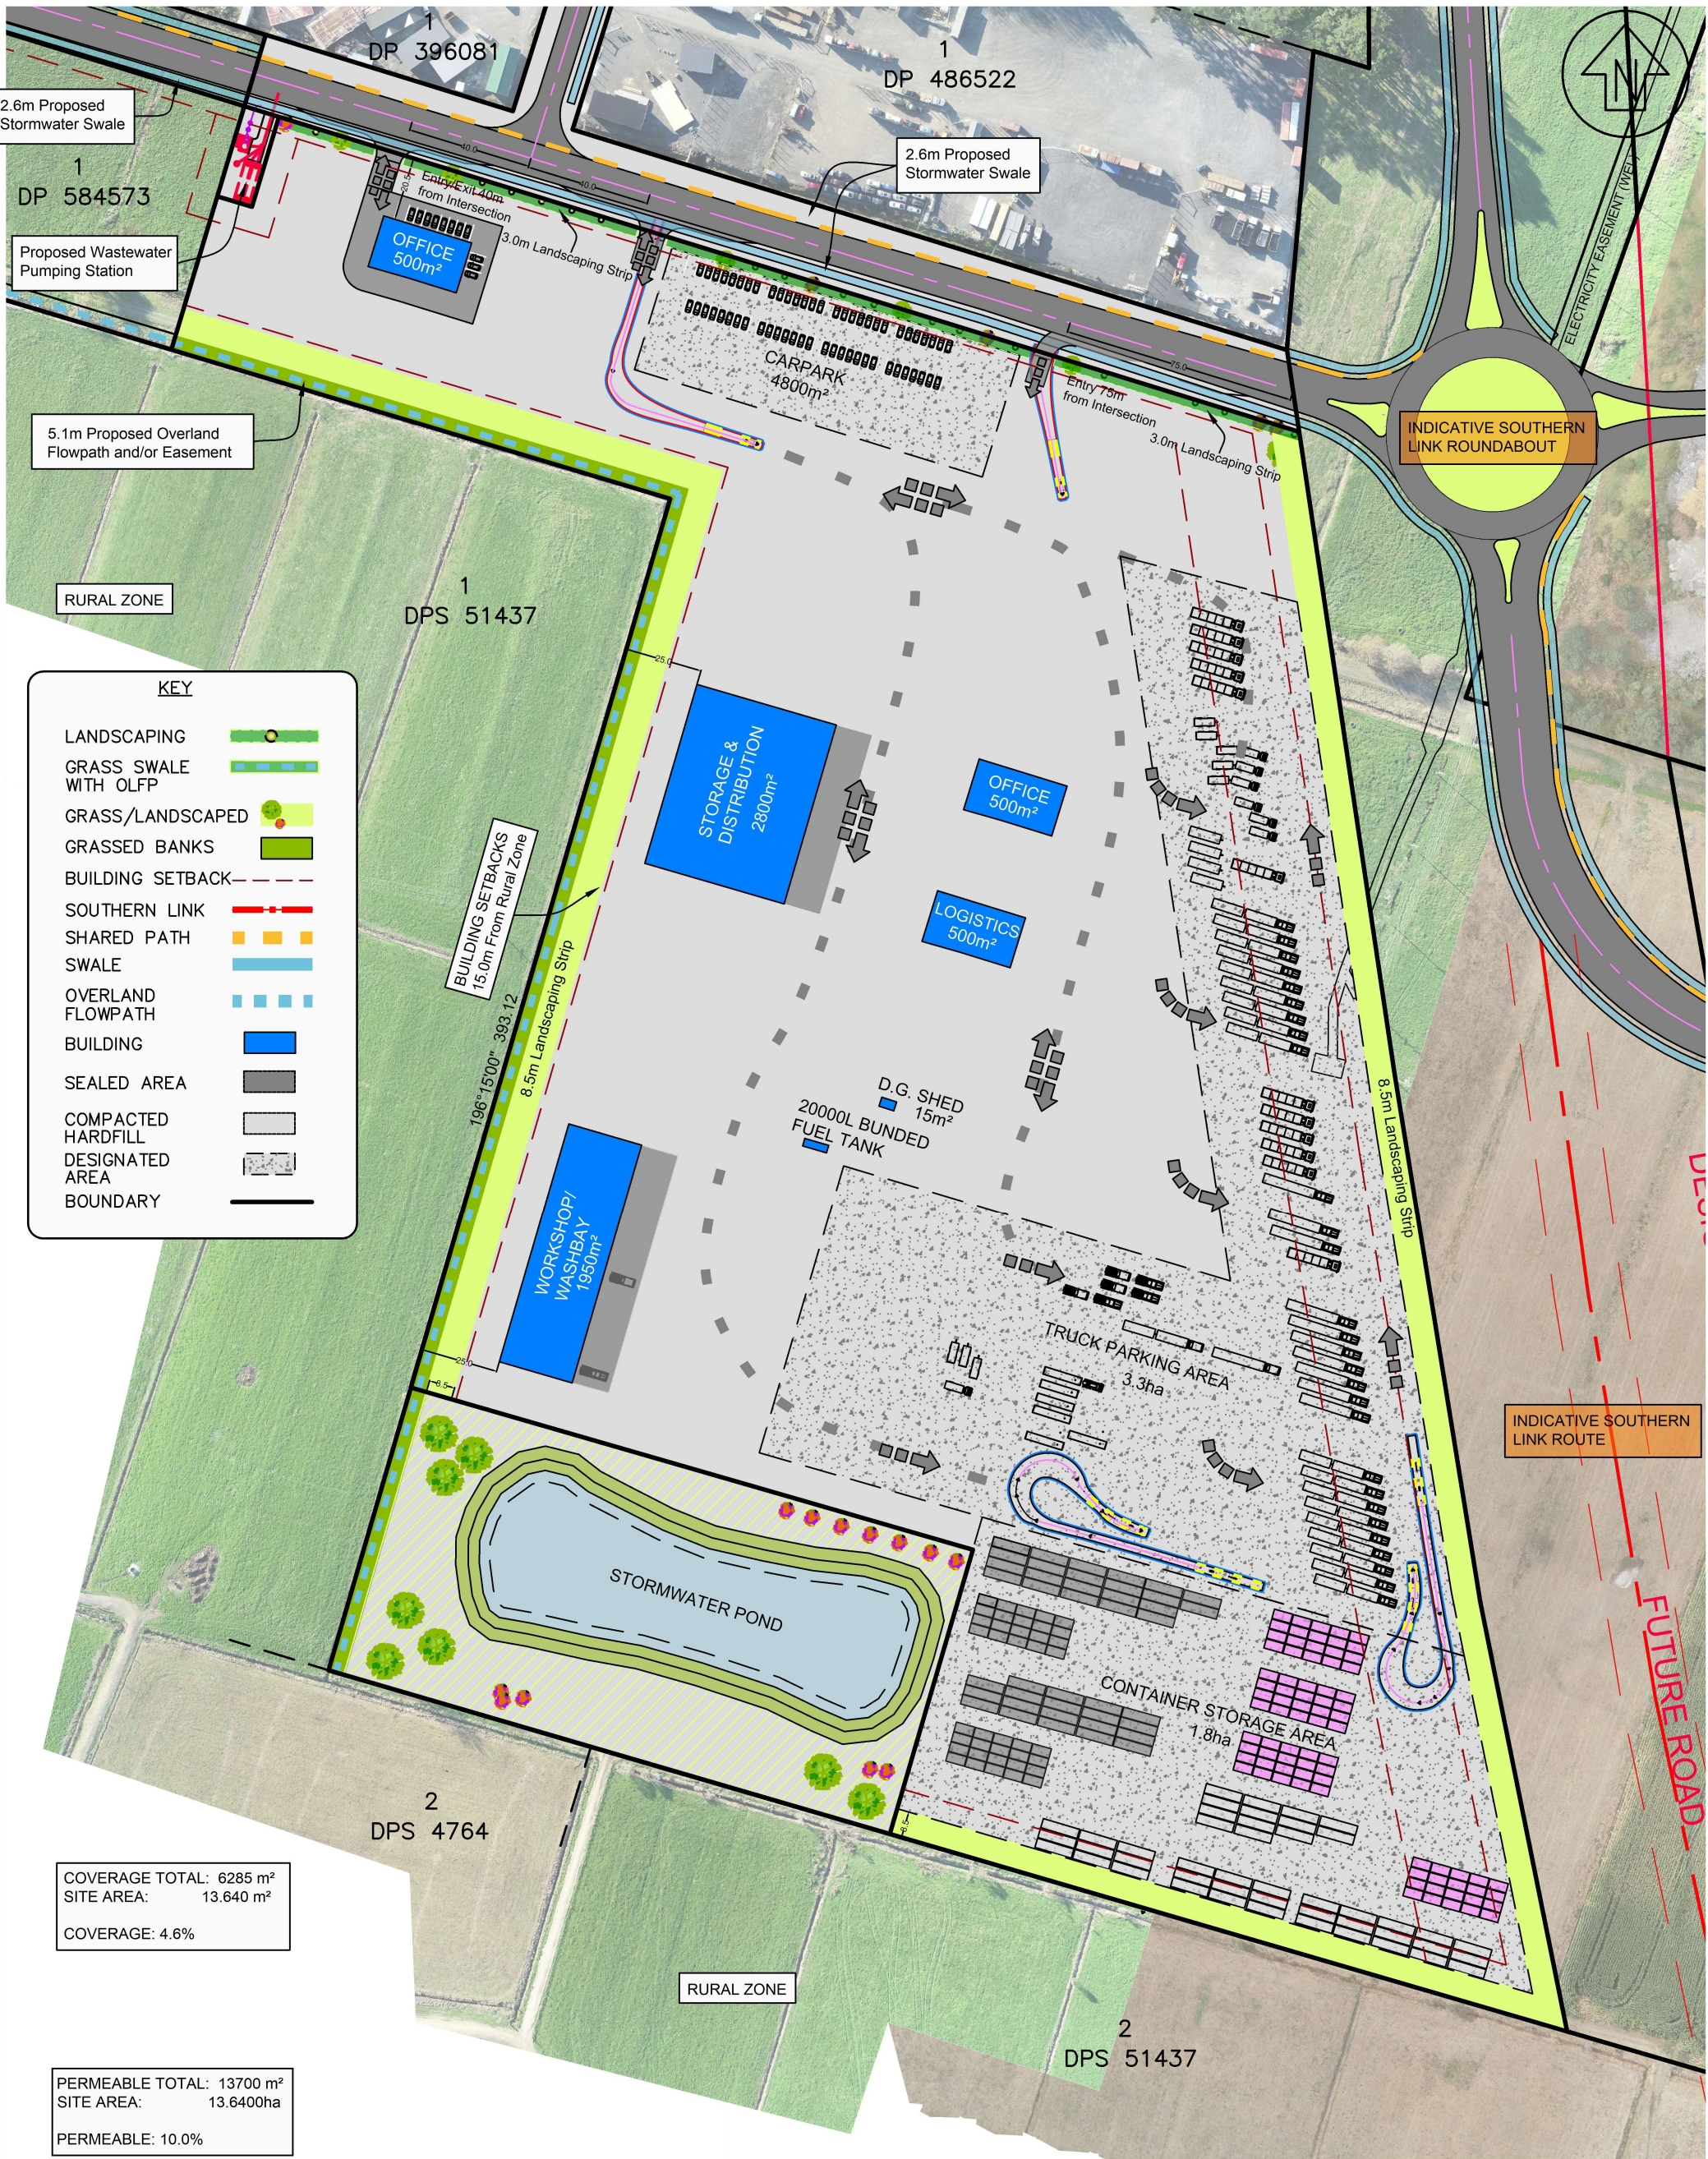

COVERAGE, PERMEABLE SURFACES

NOTES:
1. AREAS AND DIMENSIONS SHOWN ARE SUBJECT TO FINAL SURVEY.



NICKLIN CE
SURVEYING PLANNING ENGINEERING

Tel: (07)827-4945
www.nicklince.com
info@nicklince.co.nz

6 Wilson Street
P.O. Box 754
Cambridge 3450

PROJECT TITLE
DEVELOPMENT OF LOT 1 DP 603134
AT 20 WICKHAM ST, FRANKTON, HAMILTON
SOUTHPARK AGRI DEVELOPMENT LTD

ALTERATION		JOB	SHEET
CAD		60381	07C
DATE		ORIGINAL SCALE AT A3	ISSUE 1
16 JUL 2026		1:1000	