




PLAN: MC1A01
Scale 1:1000m @ A1

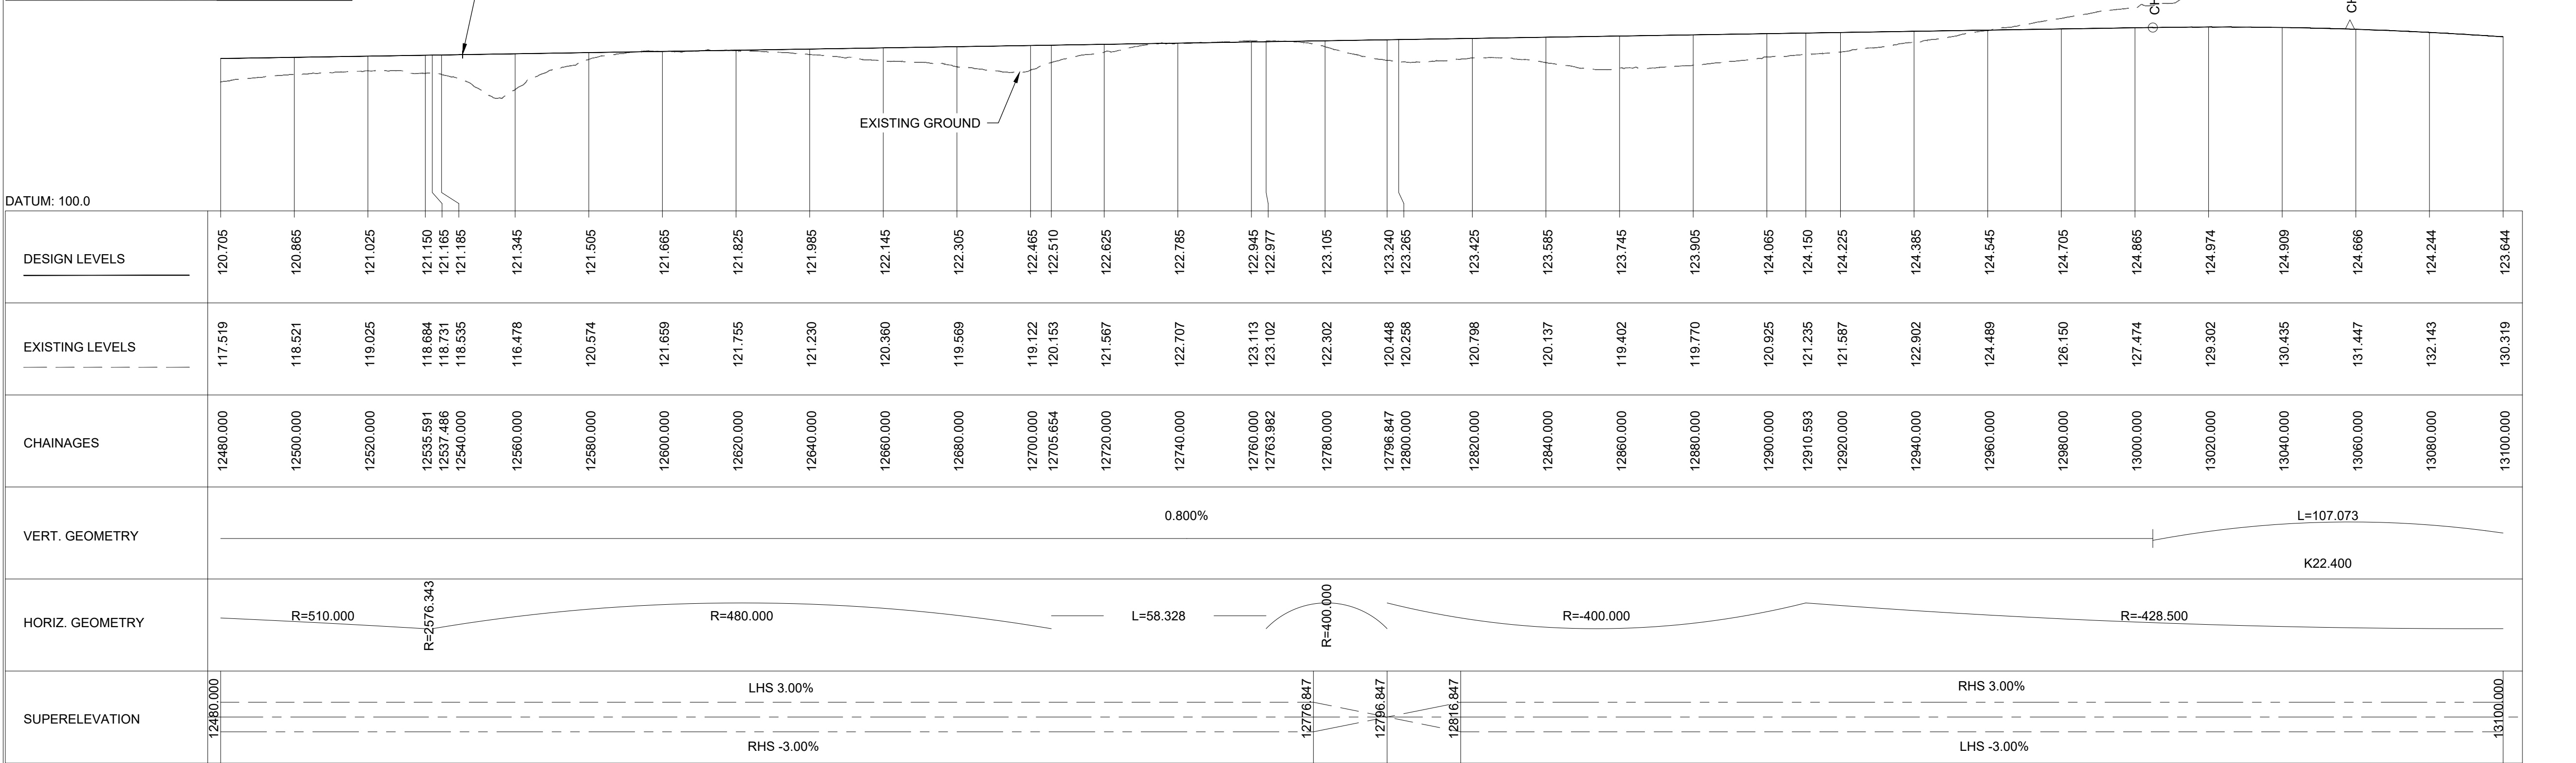

LONGITUDINAL SECTION - MC1A01
Scale 1:1000m Horizontal, 1:500m Vertical @ A1


KEY PLAN

LEGEND: G.A. & Long Section Plan


- EXISTING BERM
- EXISTING FOOTPATH
- PROPOSED RAISED MEDIAN / TRAFFIC ISLAND
- PROPOSED CARRIAGEWAY SURFACING
- PROPOSED FOOTPATH
- PROPOSED SHARED USE PATH
- PROPOSED BERM
- PROPOSED WETLAND
- PROPOSED RIP-RAP
- PROPOSED STORMWATER TREATMENT DEV.
- PROPOSED STORMWATER RAIN GARDEN
- PROPOSED BRIDGE STRUCTURE
- PROPOSED LINEMARKING
- PROPOSED RETAINING WALL
- EXISTING RETAINING WALL
- PROPOSED STORMWATER CULVERT
- EXISTING STORMWATER CULVERT
- PROPOSED GUARDRAIL
- PROPOSED WIRE-ROPE
- EXISTING WATERCARE UTILITY LINE
- PROPOSED STORMWATER HEADWALL
- PROPOSED STORMWATER PIPE
- PROPOSED STREAM DIVERSION
- PROPOSED CIVIL DESIGN
- EXISTING DESIGNATION BOUNDARY
- PROPOSED ALTERATION TO DESIGNATION
- LINZ PROPERTY BOUNDARY
- PROPOSED EARTHWORKS: CUT
- PROPOSED EARTHWORKS: FILL
- PROPOSED EARTHWORKS: SWALE
- PROPOSED NOISE WALL

GENERAL NOTE:
DRAWINGS PREPARED FOR ALTERATION TO DESIGNATION AND RESOURCE CONSENT - NOT TO BE ISSUED FOR CONSTRUCTION.


CONSULTANT AECOM New Zealand Ltd NZ B.N 9429032091335 www.aecom.com	CLIENT WAKA KOTAHĪ	PROJECT Mill Road - Stage 1 Consenting Design 	REGISTRATION FOR CONSENT	PROJECT MANAGEMENT INITIALS <table><tr><td>AB DESIGNER</td><td>AR CHECKED</td><td>DM APPROVED</td></tr></table> PROJECT DATA <table><tr><td>DATUM</td><td>AUK46</td><td>SURVEY</td><td>NZTM</td></tr></table>	AB DESIGNER	AR CHECKED	DM APPROVED	DATUM	AUK46	SURVEY	NZTM	ISSUE/REVISION <table><tr><th>I/R</th><th>DATE</th><th>DESCRIPTION</th></tr><tr><td>1</td><td>30.06.26</td><td>ISSUED FOR CONSENT</td></tr><tr><td>0</td><td>05.02.26</td><td>ISSUED FOR CONSENT</td></tr></table>	I/R	DATE	DESCRIPTION	1	30.06.26	ISSUED FOR CONSENT	0	05.02.26	ISSUED FOR CONSENT	PROJECT NUMBER 60755376 SHEET TITLE Mill Road RoNS Stage 1 FTA General Arrangement & Long Section Sheet 5 SHEET NUMBER 60755376-SHT-CI-0105
AB DESIGNER	AR CHECKED	DM APPROVED																				
DATUM	AUK46	SURVEY	NZTM																			
I/R	DATE	DESCRIPTION																				
1	30.06.26	ISSUED FOR CONSENT																				
0	05.02.26	ISSUED FOR CONSENT																				

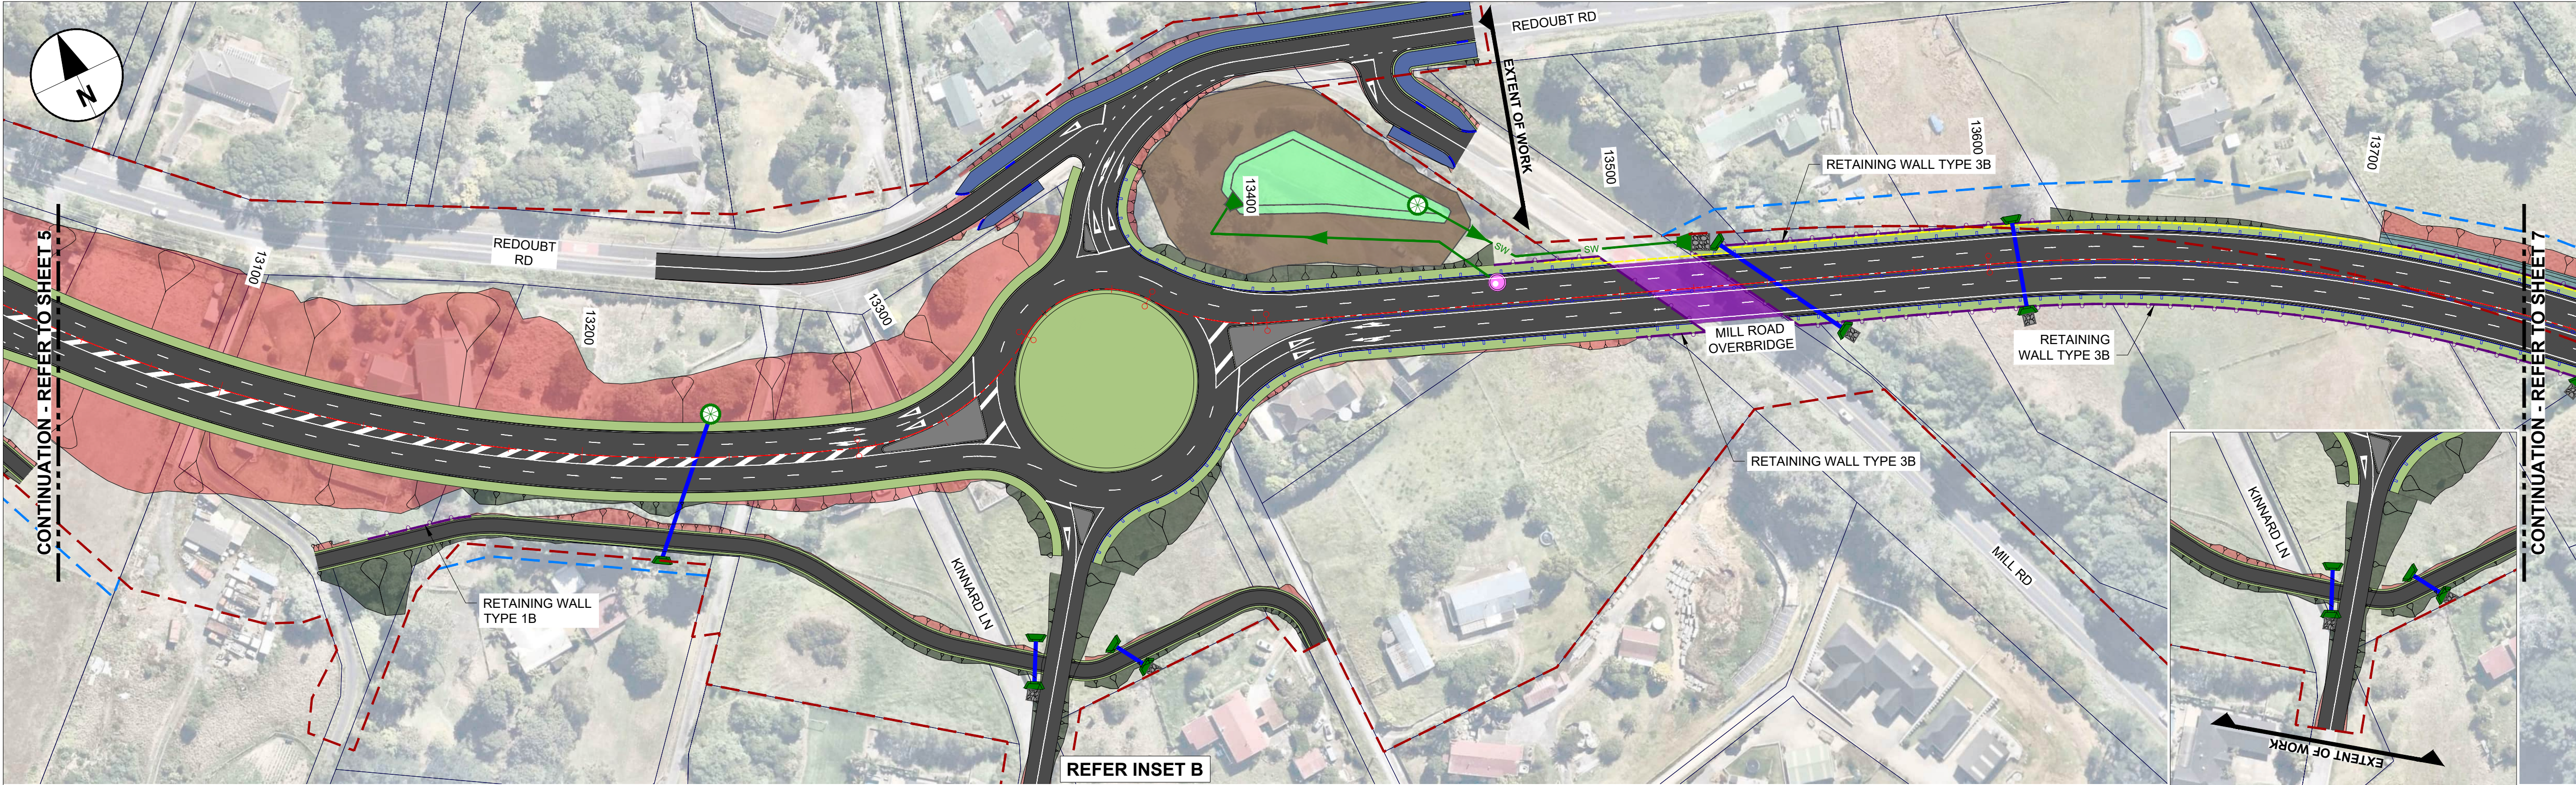

PLAN: MC1A01
Scale 1:1000m @ A1

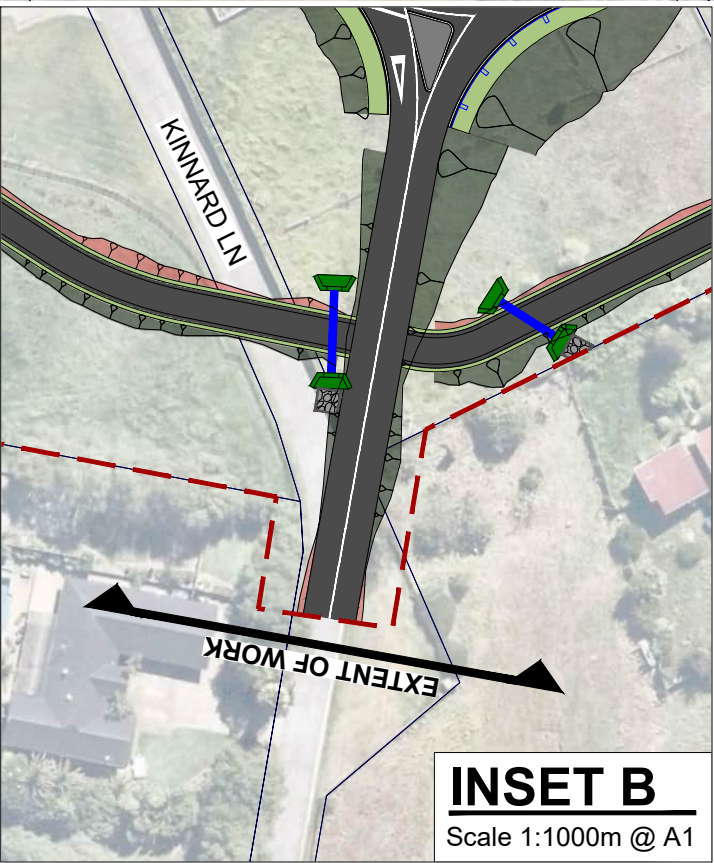


INSET B
Scale 1:1000m @ A1

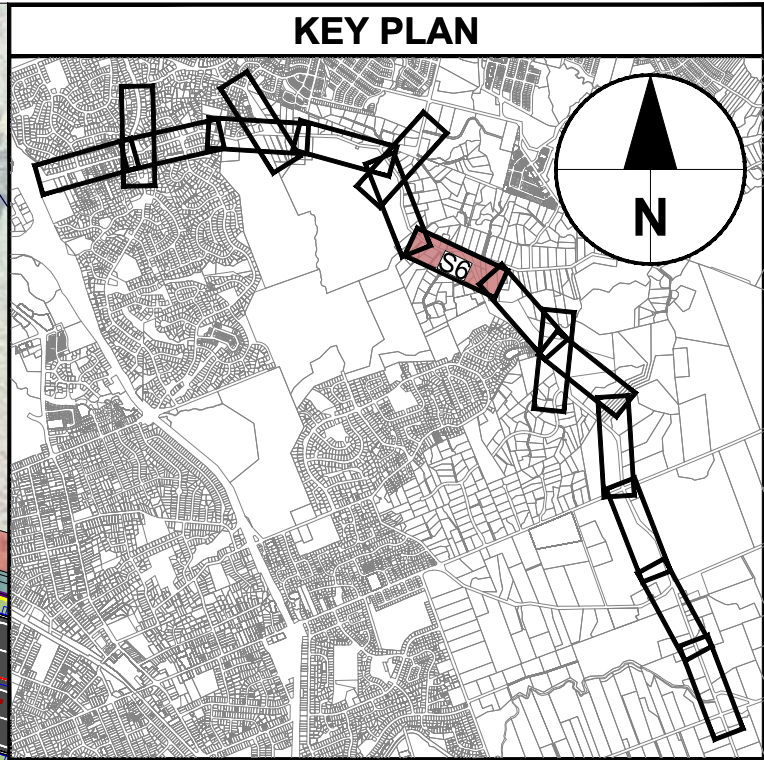

- LEGEND: G.A. & Long Section Plan**
- EXISTING BERM
 - EXISTING FOOTPATH
 - PROPOSED RAISED MEDIAN / TRAFFIC ISLAND
 - PROPOSED CARRIAGEWAY SURFACING
 - PROPOSED FOOTPATH
 - PROPOSED SHARED USE PATH
 - PROPOSED BERM
 - PROPOSED WETLAND
 - PROPOSED RIP-RAP
 - PROPOSED STORMWATER TREATMENT DEV.
 - PROPOSED STORMWATER RAIN GARDEN
 - PROPOSED BRIDGE STRUCTURE
 - PROPOSED LINEMARKING
 - PROPOSED RETAINING WALL
 - EXISTING RETAINING WALL
 - PROPOSED STORMWATER CULVERT
 - EXISTING STORMWATER CULVERT
 - PROPOSED GUARDRAIL
 - PROPOSED WIRE-ROPE
 - EXISTING WATERCARE UTILITY LINE
 - PROPOSED STORMWATER HEADWALL
 - PROPOSED STORMWATER PIPE
 - PROPOSED STREAM DIVERSION
 - PROPOSED CIVIL DESIGN
 - EXISTING DESIGNATION BOUNDARY
 - PROPOSED ALTERATION TO DESIGNATION
 - LINZ PROPERTY BOUNDARY
 - PROPOSED EARTHWORKS: CUT
 - PROPOSED EARTHWORKS: FILL
 - PROPOSED EARTHWORKS: SWALE
 - PROPOSED NOISE WALL

GENERAL NOTE:
DRAWINGS PREPARED FOR ALTERATION TO
DESIGNATION AND RESOURCE CONSENT - NOT TO BE
ISSUED FOR CONSTRUCTION.

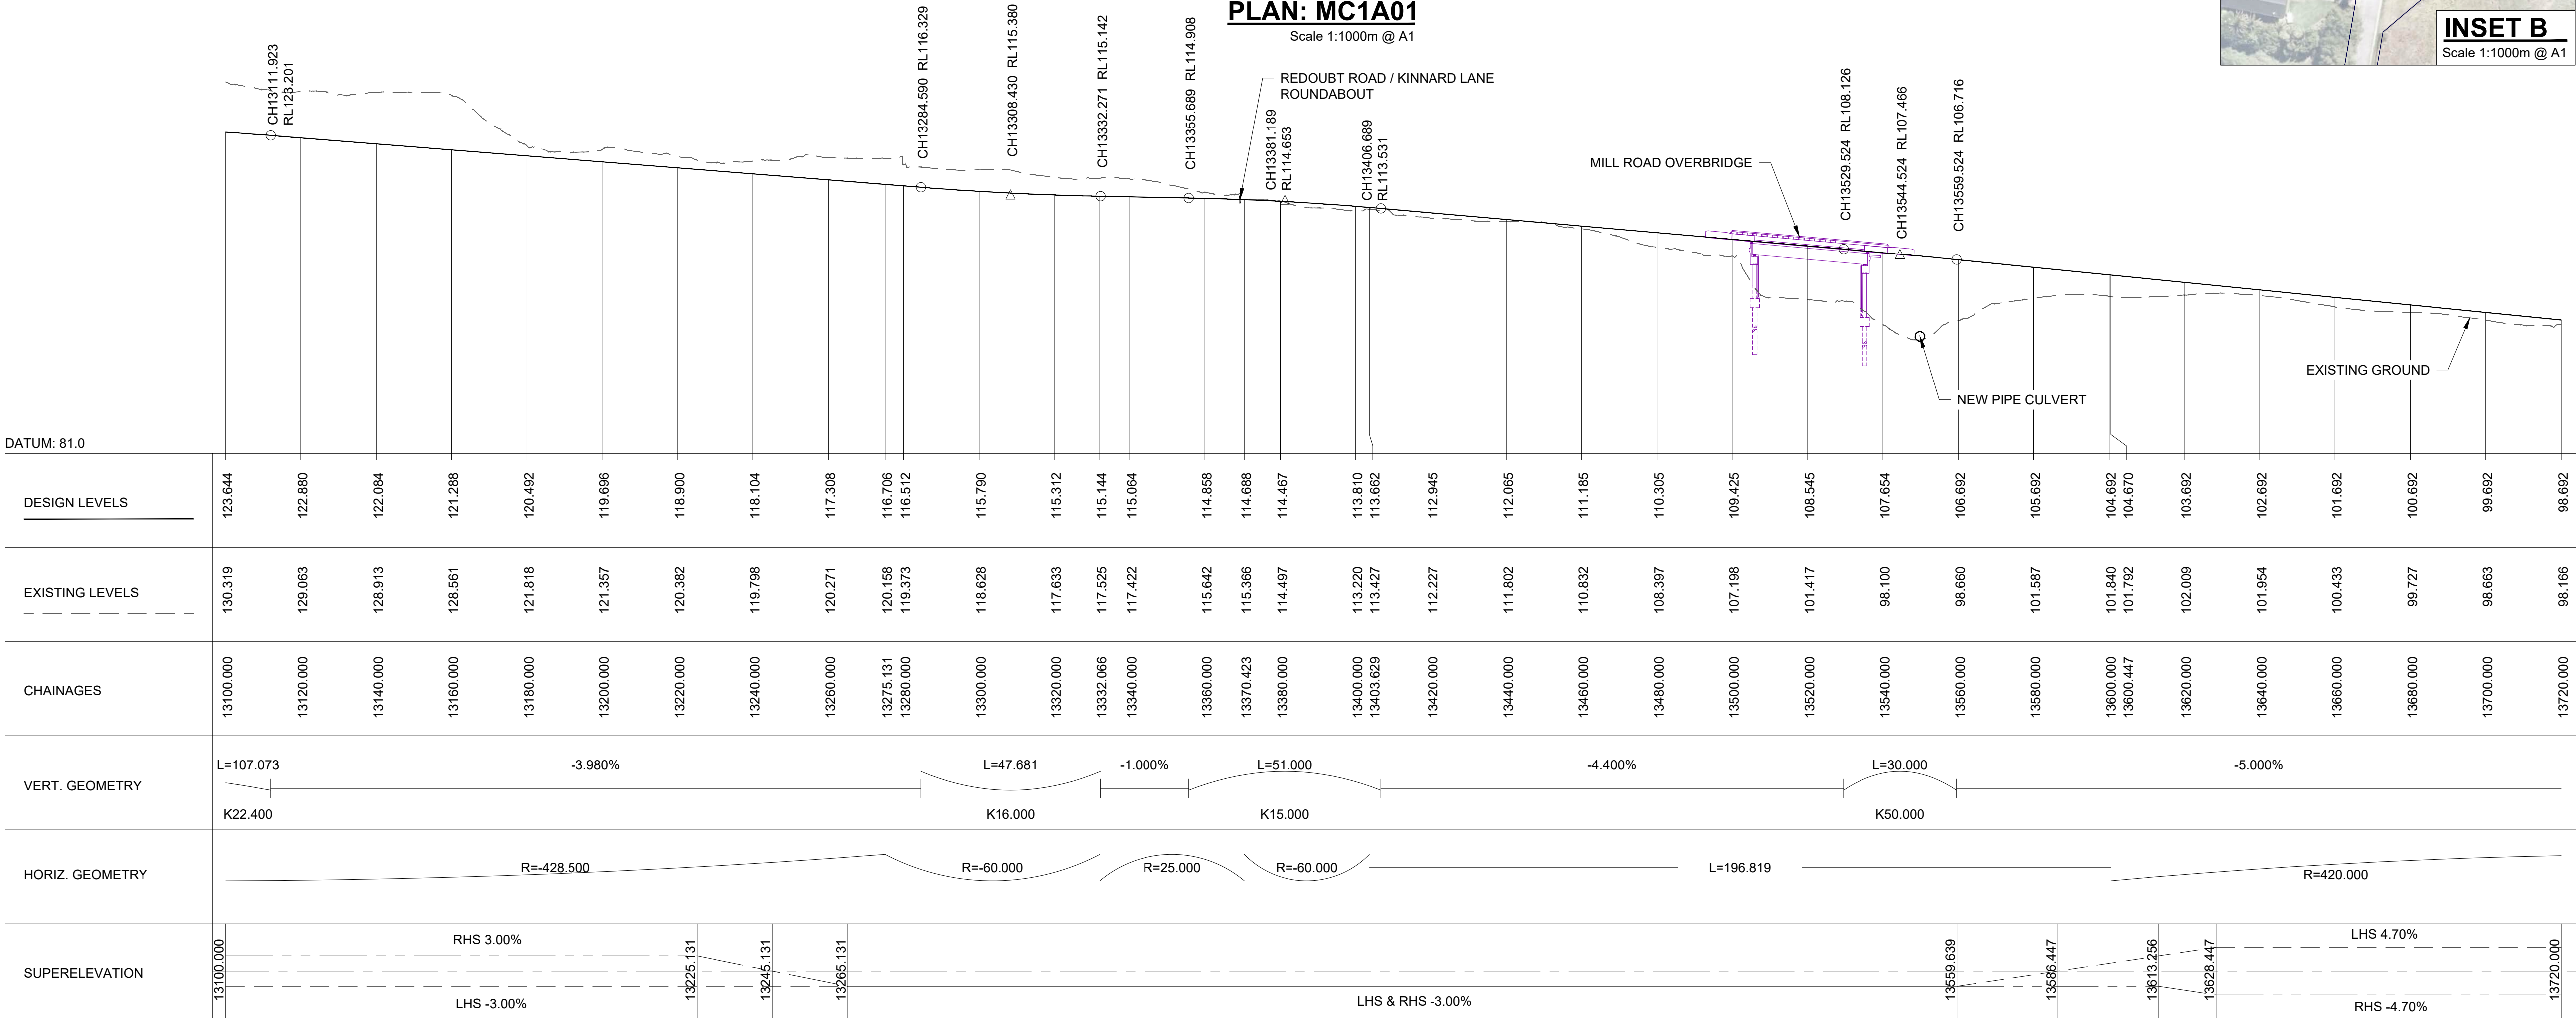

LONGITUDINAL SECTION - MC1A01
Scale 1:1000m Horizontal, 1:500m Vertical @ A1

This drawing is confidential and shall only be used for the purpose of this project. The signing of this title block confirms the design and drafting of this project have been prepared and checked in accordance with the AECOM quality assurance system to ISO 9001.

CONSULTANT



CLIENT



PROJECT

Mill Road - Stage 1
Consenting Design

Roads of
National
Significance

REGISTRATION

FOR CONSENT

PROJECT MANAGEMENT INITIALS

AB DESIGNER	AR CHECKED	DM APPROVED
----------------	---------------	----------------

PROJECT DATA

DATUM	AUK46	SURVEY	NZTM
-------	-------	--------	------

ISSUE/REVISION

1	30.06.26	ISSUED FOR CONSENT
0	05.02.26	ISSUED FOR CONSENT
I/R	DATE	DESCRIPTION

PROJECT NUMBER

60755376


SHEET TITLE


Mill Road RoNS Stage 1 FTA
General Arrangement & Long Section
Sheet 6

SHEET NUMBER

60755376-SHT-Cl-0106


SCALE

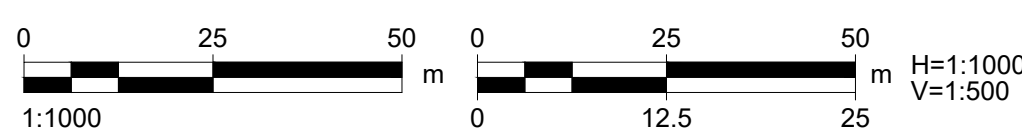

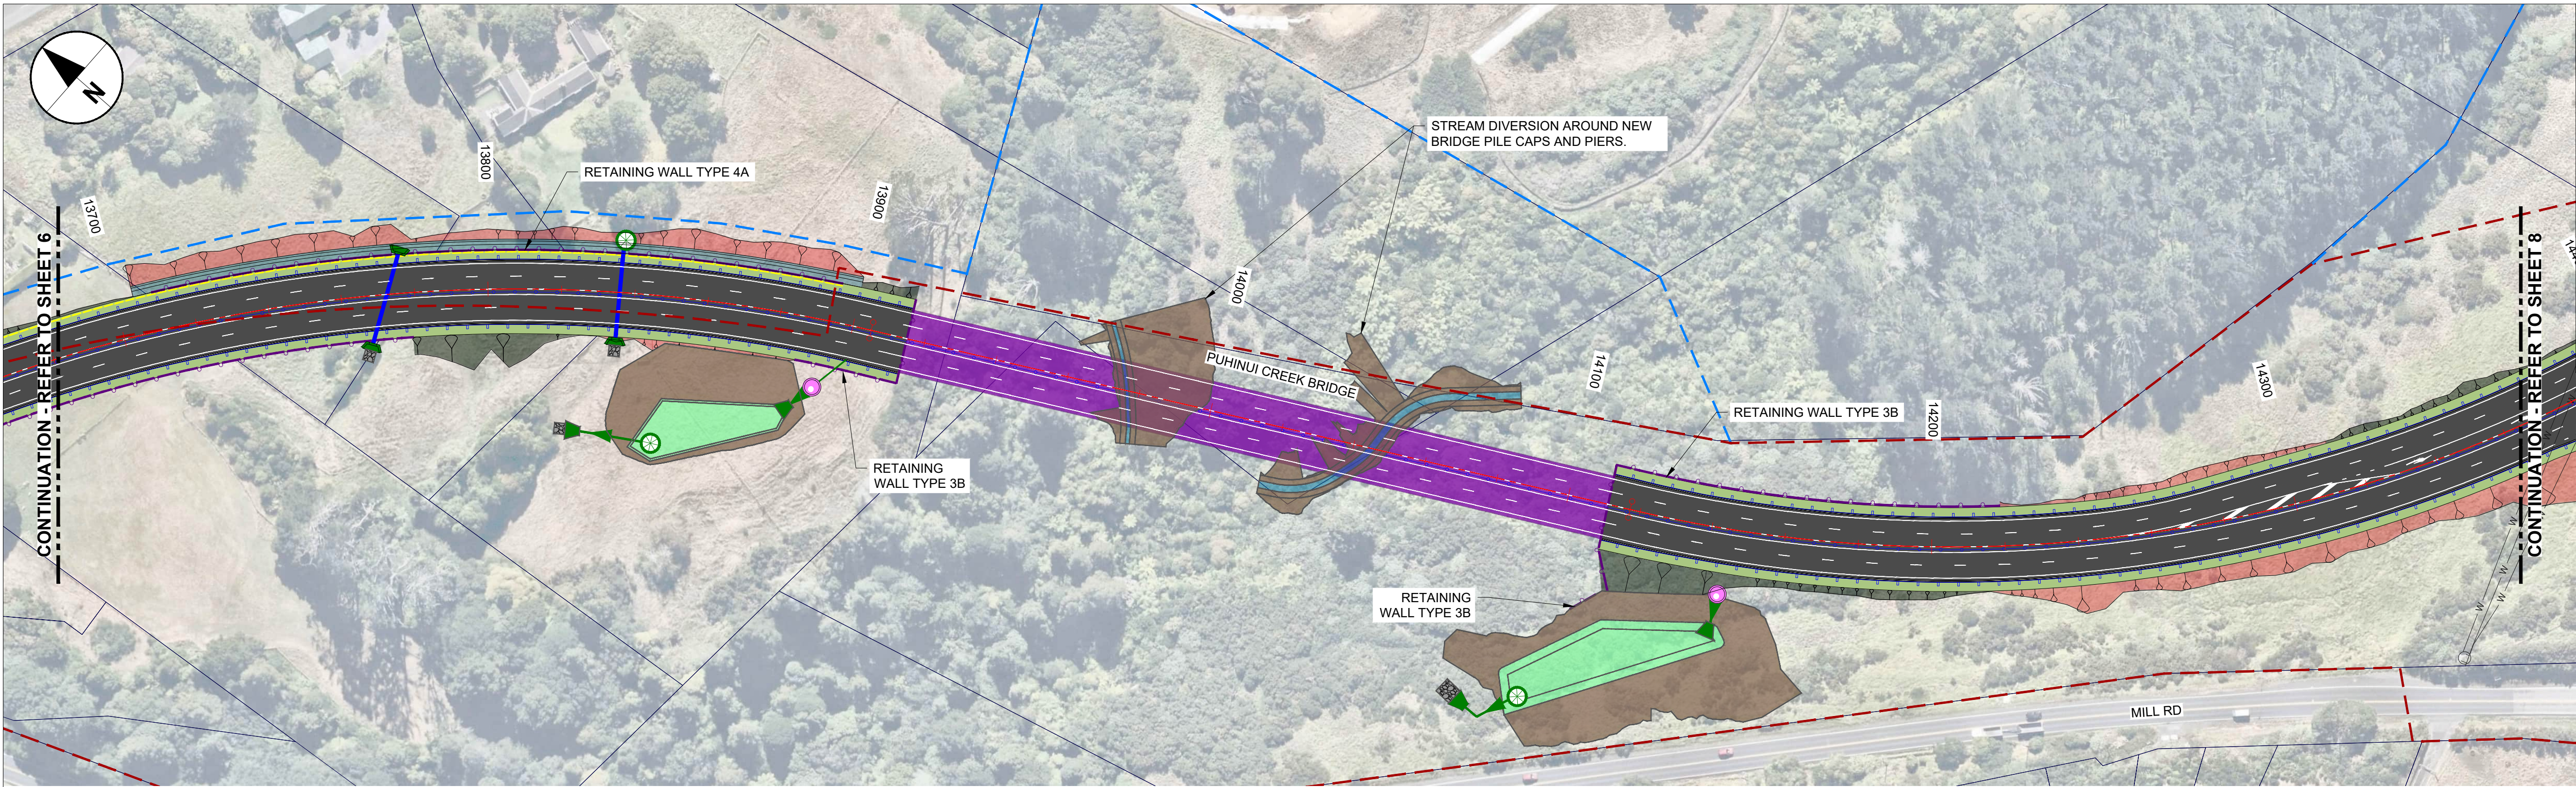

PLAN: MC1A01

Scale 1:1000m @ A1

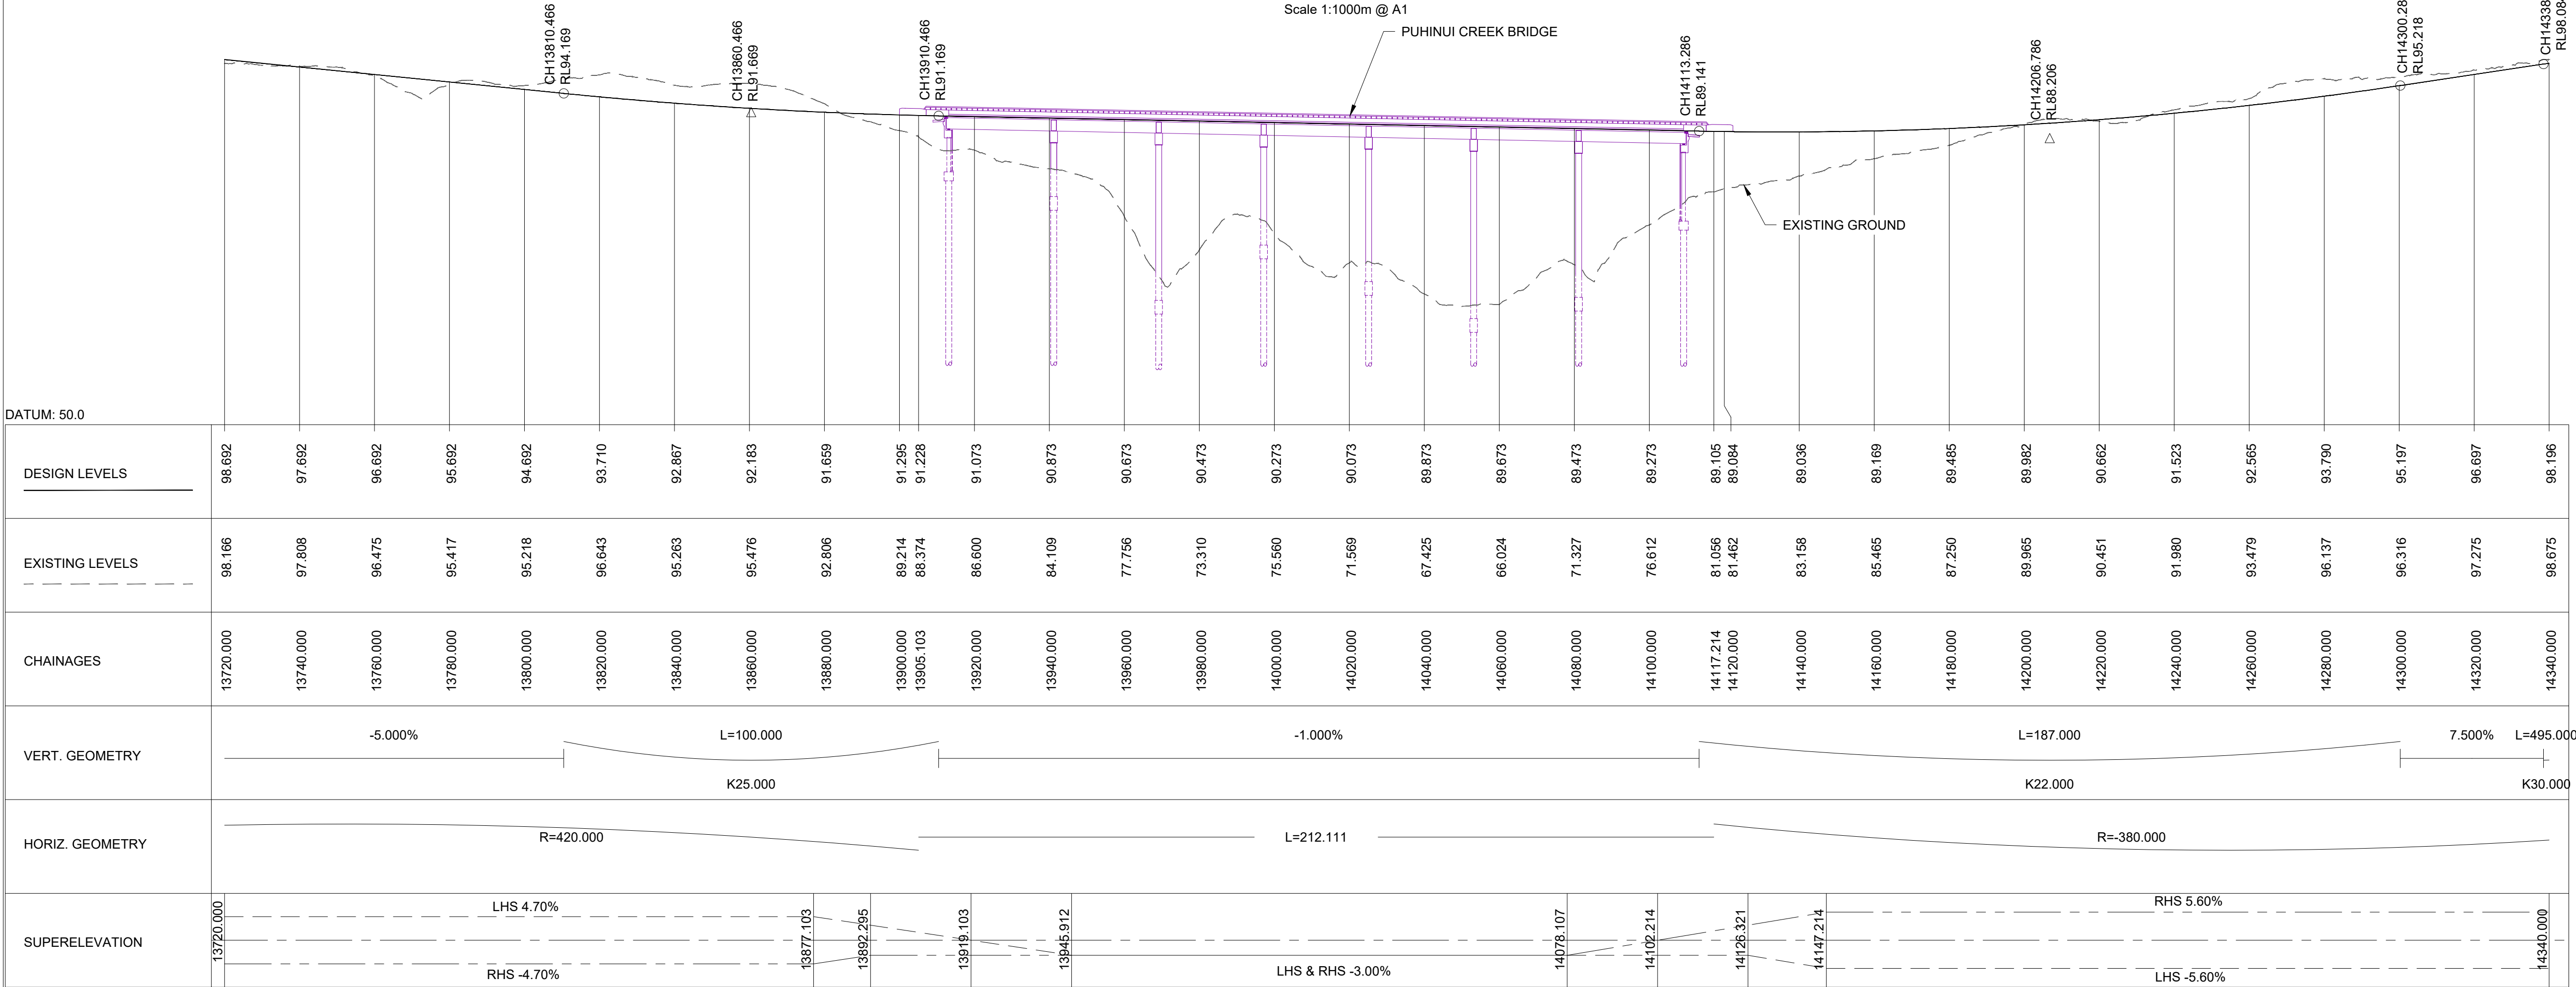

LONGITUDINAL SECTION - MC1A01

Scale 1:1000m Horizontal, 1:500m Vertical @ A1

KEY PLAN

LEGEND: G.A. & Long Section Plan

- EXISTING BERM
- EXISTING FOOTPATH
- PROPOSED RAISED MEDIAN / TRAFFIC ISLAND
- PROPOSED CARRIAGEWAY SURFACING
- PROPOSED FOOTPATH
- PROPOSED SHARED USE PATH
- PROPOSED BERM
- PROPOSED WETLAND
- PROPOSED RIP-RAP
- PROPOSED STORMWATER TREATMENT DEV.
- PROPOSED STORMWATER RAIN GARDEN
- PROPOSED BRIDGE STRUCTURE
- PROPOSED LINEMARKING
- PROPOSED RETAINING WALL
- EXISTING RETAINING WALL
- PROPOSED STORMWATER CULVERT
- EXISTING STORMWATER CULVERT
- PROPOSED GUARDRAIL
- PROPOSED WIRE-ROPE
- EXISTING WATERCARE UTILITY LINE
- PROPOSED STORMWATER HEADWALL
- PROPOSED STORMWATER PIPE
- PROPOSED STREAM DIVERSION
- PROPOSED CIVIL DESIGN
- EXISTING DESIGNATION BOUNDARY
- PROPOSED ALTERATION TO DESIGNATION
- LINZ PROPERTY BOUNDARY
- PROPOSED EARTHWORKS: CUT
- PROPOSED EARTHWORKS: FILL
- PROPOSED EARTHWORKS: SWALE
- PROPOSED NOISE WALL

GENERAL NOTE:
DRAWINGS PREPARED FOR ALTERATION TO
DESIGNATION AND RESOURCE CONSENT - NOT TO BE
ISSUED FOR CONSTRUCTION.

CONSULTANT

AECOM

AECOM New Zealand Ltd
NZ B.N 9429032091335
www.aecom.com

Beca

CLIENT

NZ TRANSPORT AGENCY
WAKA KOTAHĪ

PROJECT

Mill Road - Stage 1
Consenting Design

Roads of National Significance

REGISTRATION

FOR CONSENT

PROJECT MANAGEMENT INITIALS

AB DESIGNER	AR CHECKED	DM APPROVED
----------------	---------------	----------------

PROJECT DATA

DATUM	AUK46	SURVEY	NZTM
-------	-------	--------	------

ISSUE/REVISION

1	30.06.26	ISSUED FOR CONSENT
0	05.02.26	ISSUED FOR CONSENT
I/R	DATE	DESCRIPTION

PROJECT NUMBER

60755376


SHEET TITLE


Mill Road RoNS Stage 1 FTA
General Arrangement & Long Section
Sheet 7

SHEET NUMBER

60755376-SHT-CI-0107

SCALE

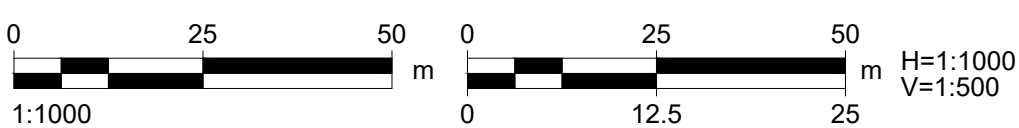

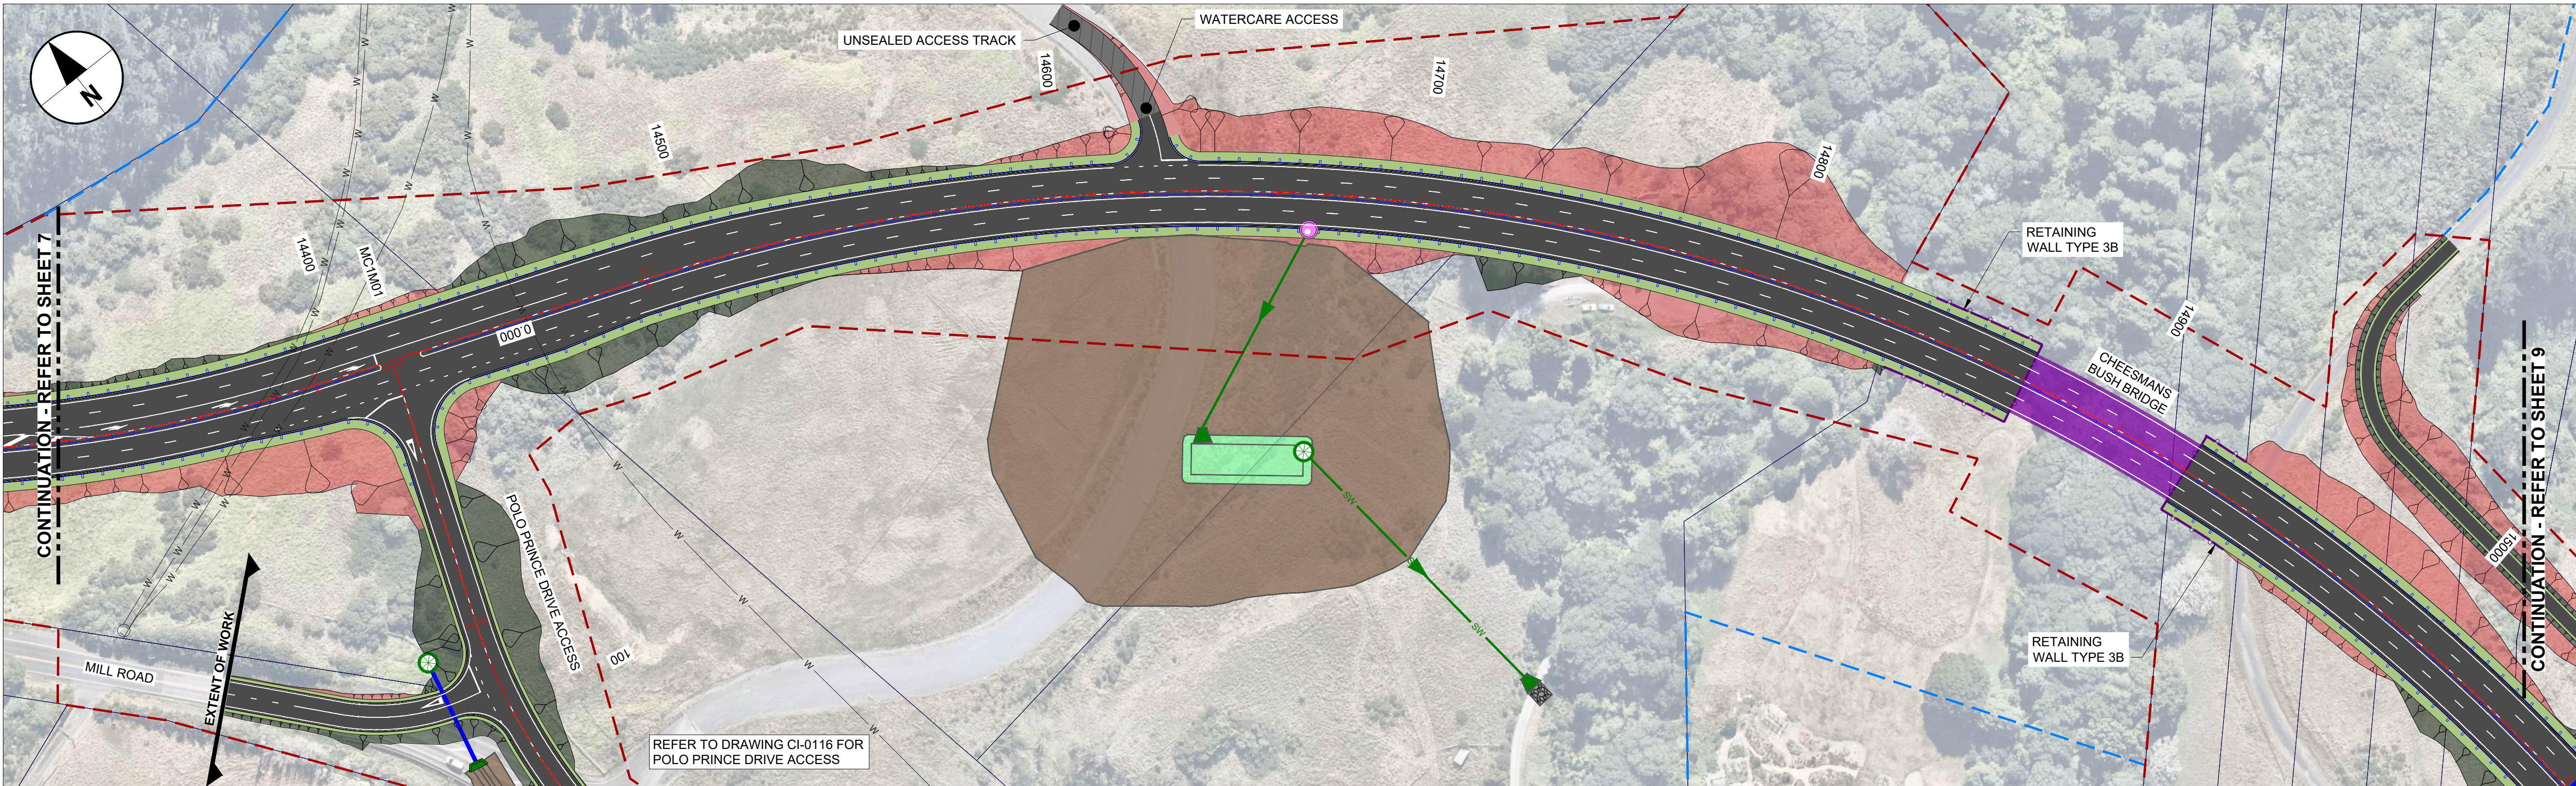


KEY PLAN

LEGEND: G.A. & Long Section Plan

- EXISTING BERM
- EXISTING FOOTPATH
- PROPOSED RAISED MEDIAN / TRAFFIC ISLAND
- PROPOSED CARRIAGEWAY SURFACING
- PROPOSED FOOTPATH
- PROPOSED SHARED USE PATH
- PROPOSED BERM
- PROPOSED WETLAND
- PROPOSED RIP-RAP
- PROPOSED STORMWATER TREATMENT DEV.
- PROPOSED STORMWATER RAIN GARDEN
- PROPOSED BRIDGE STRUCTURE
- PROPOSED LINEMARKING
- PROPOSED RETAINING WALL
- EXISTING RETAINING WALL
- PROPOSED STORMWATER CULVERT
- EXISTING STORMWATER CULVERT
- PROPOSED GUARDRAIL
- PROPOSED WIRE-ROPE
- EXISTING WATERCARE UTILITY LINE
- PROPOSED STORMWATER HEADWALL
- PROPOSED STORMWATER PIPE
- PROPOSED STREAM DIVERSION
- PROPOSED CIVIL DESIGN
- EXISTING DESIGNATION BOUNDARY
- PROPOSED ALTERATION TO DESIGNATION
- LINZ PROPERTY BOUNDARY
- PROPOSED EARTHWORKS: CUT
- PROPOSED EARTHWORKS: FILL
- PROPOSED EARTHWORKS: SWALE
- PROPOSED NOISE WALL

GENERAL NOTE:
DRAWINGS PREPARED FOR ALTERATION TO DESIGNATION AND RESOURCE CONSENT - NOT TO BE ISSUED FOR CONSTRUCTION.

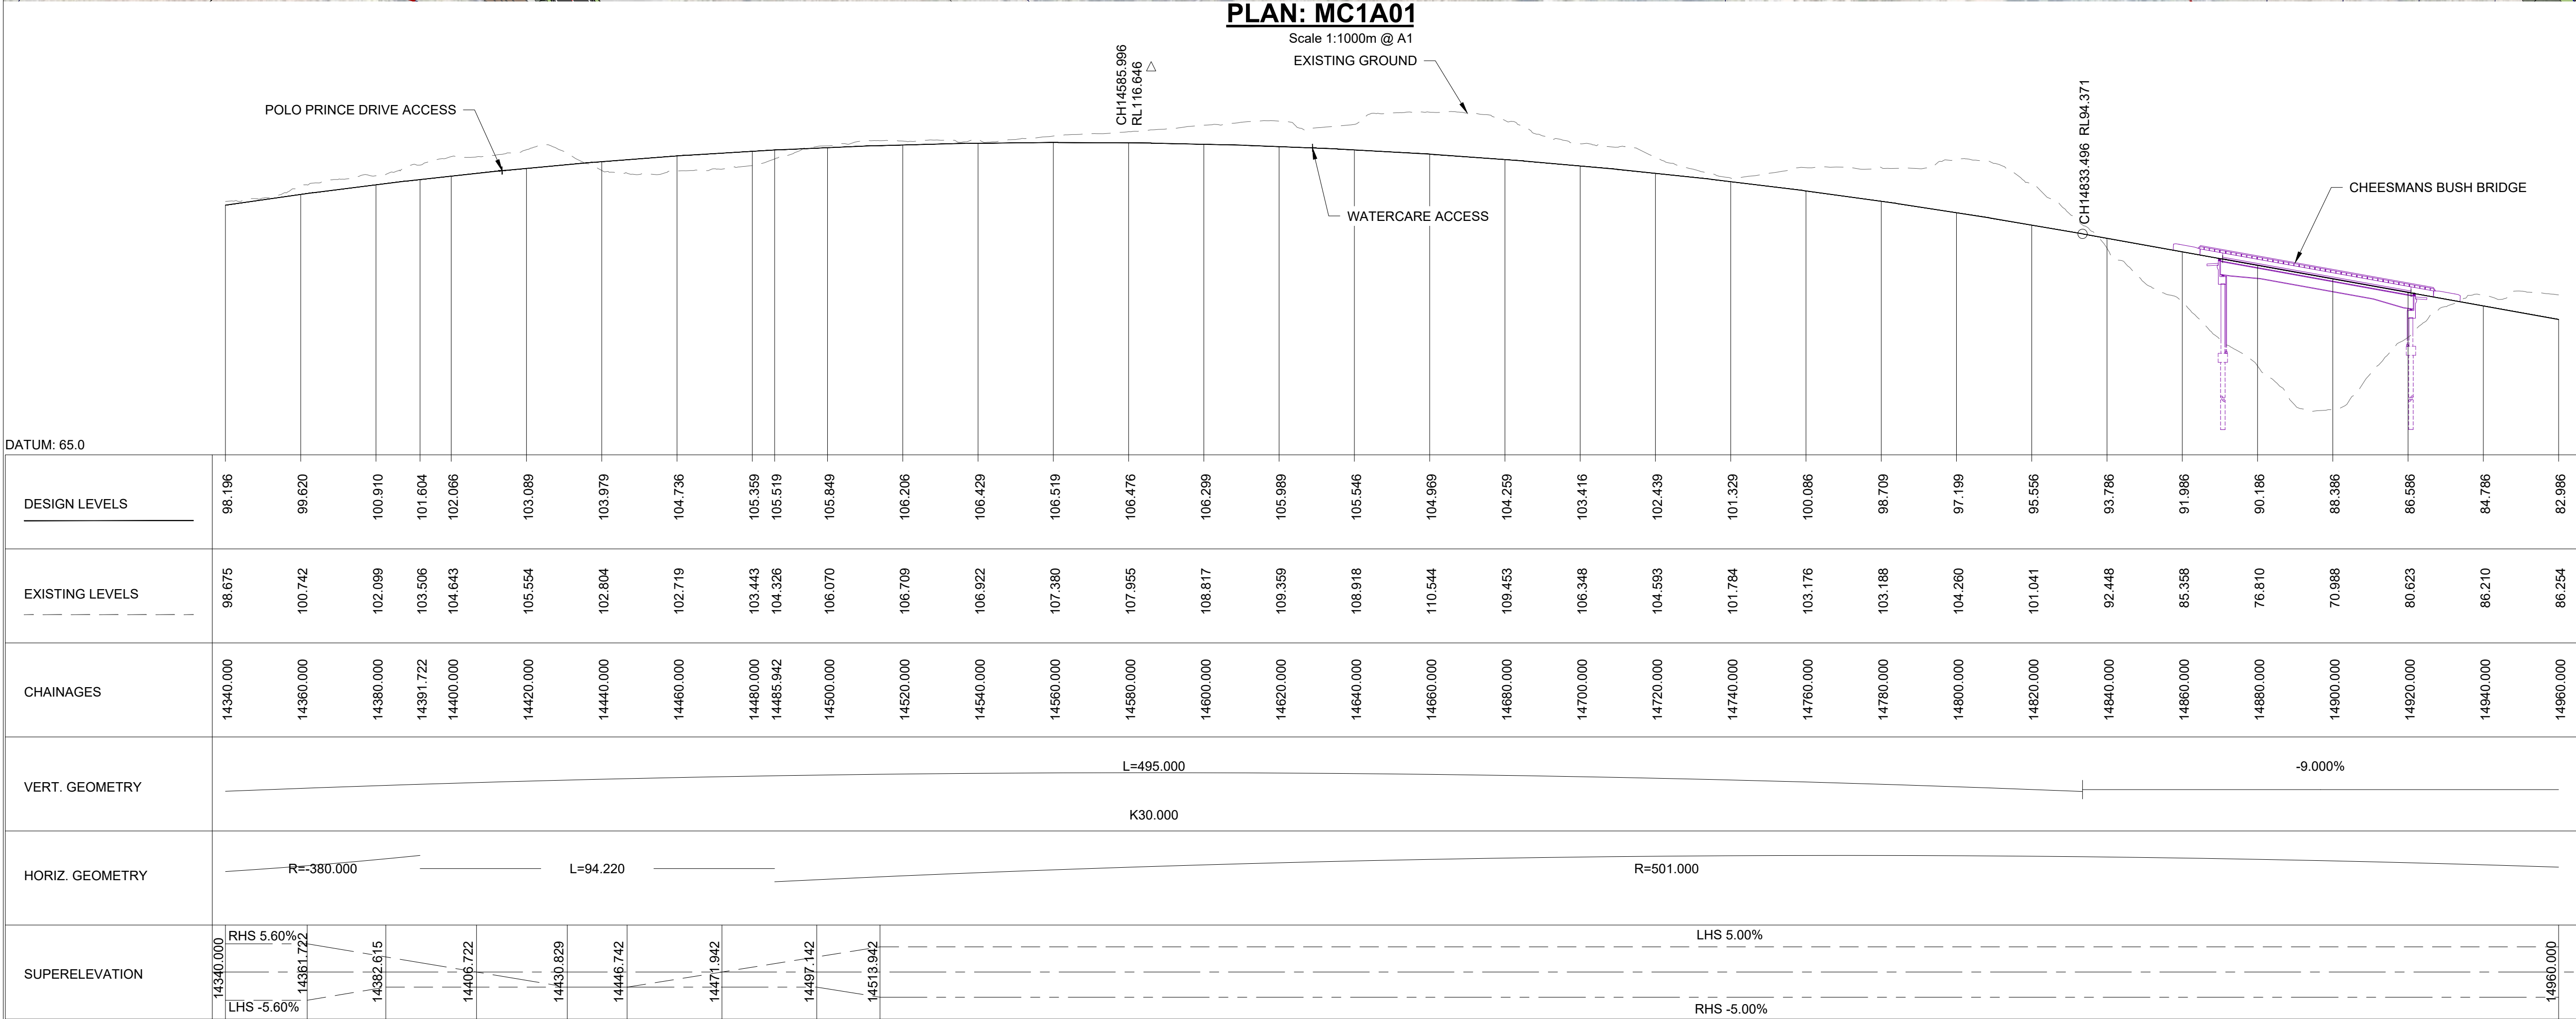

CONSULTANT

AECOM **Beca**

AECOM New Zealand Ltd
NZ B.N 9429032091335
www.aecom.com

CLIENT

NZ TRANSPORT AGENCY
WAKA KOTAHĪ

PROJECT

Mill Road - Stage 1
Consenting Design

Roads of National Significance

REGISTRATION

FOR CONSENT

SCALE

0 25 50 m
1:1000

0 25 50 m
1:500

H=1:1000
V=1:500

PROJECT MANAGEMENT INITIALS

AB	AR	DM
DESIGNER	CHECKED	APPROVED

PROJECT DATA

DATUM	AUK46	SURVEY	NZTM

ISSUE/REVISION		
1	30.06.26	ISSUED FOR CONSENT
0	05.02.26	ISSUED FOR CONSENT
I/R	DATE	DESCRIPTION

PROJECT NUMBER


60755376

SHEET TITLE

Mill Road RoNS Stage 1 FTA
General Arrangement & Long Section
Sheet 8

SHEET NUMBER

60755376-SHT-CI-0108

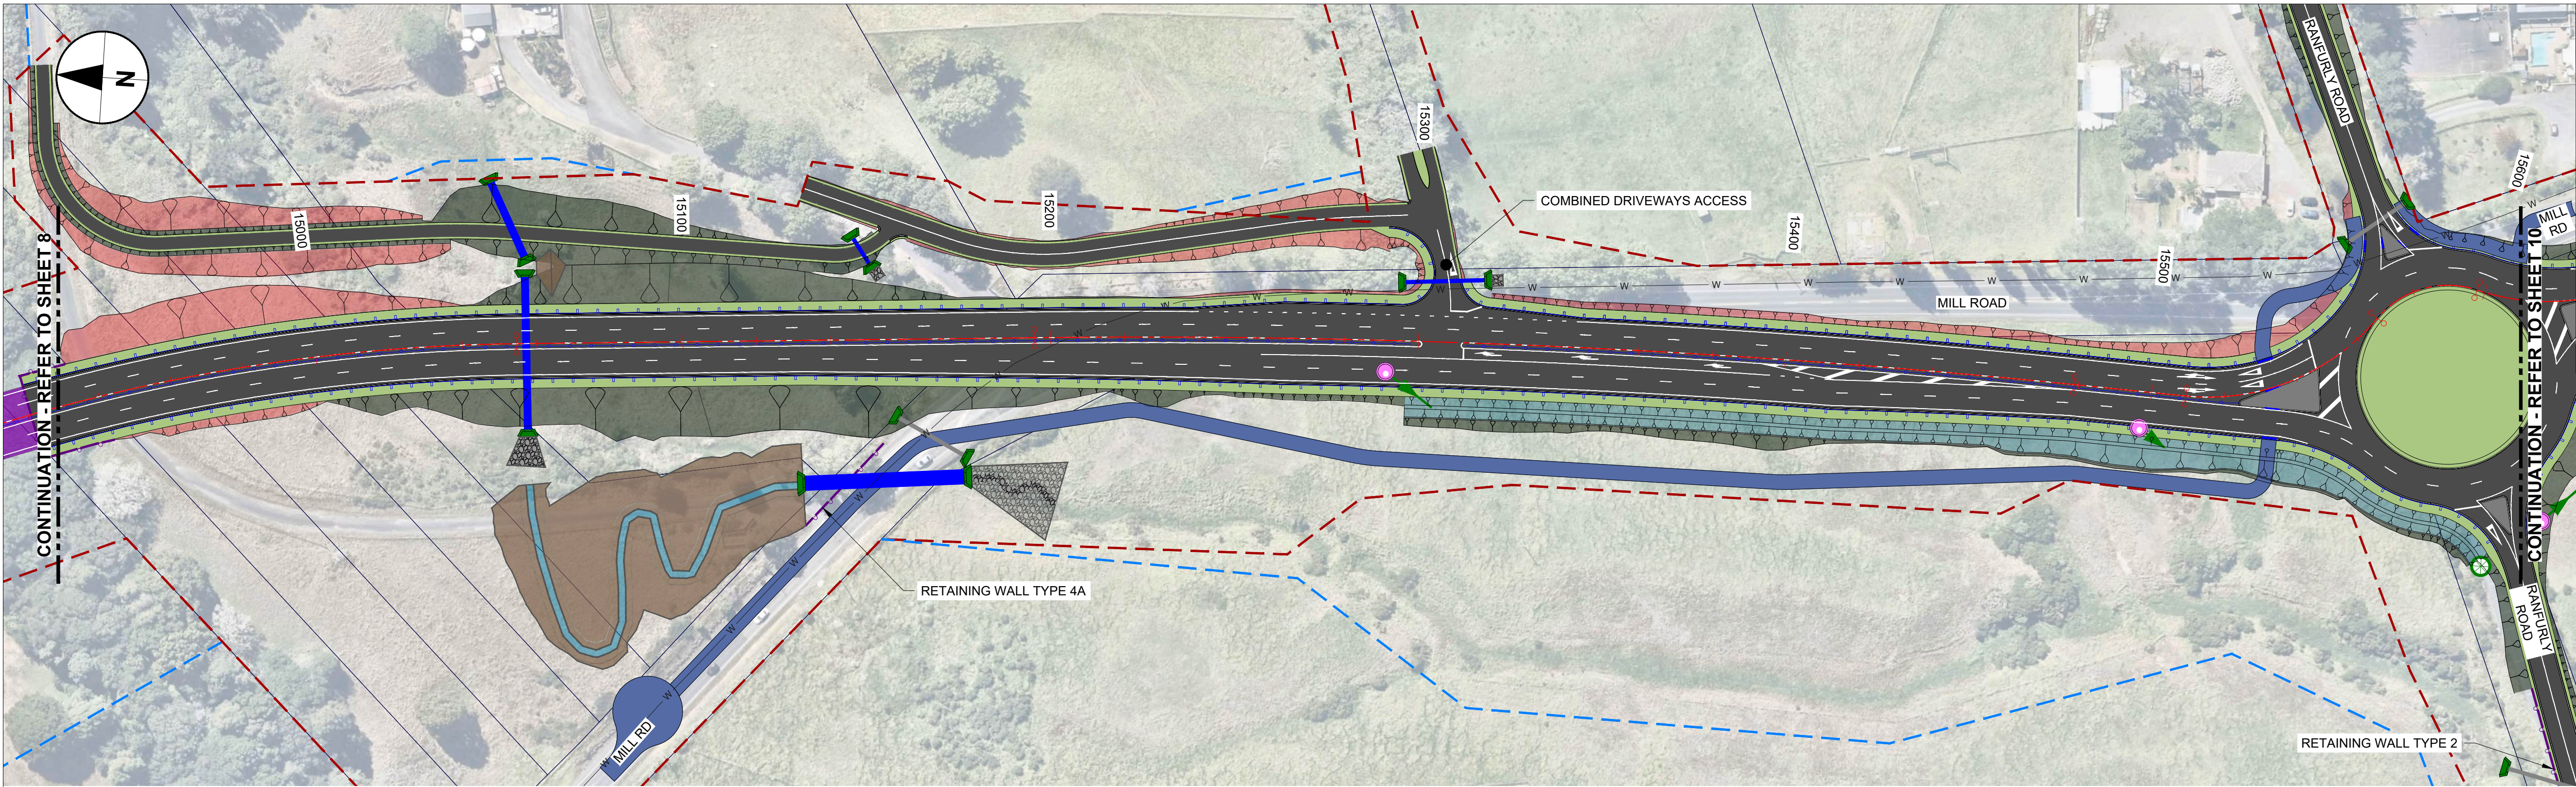


KEY PLAN

LEGEND: G.A. & Long Section Plan

- EXISTING BERM
- EXISTING FOOTPATH
- PROPOSED RAISED MEDIAN / TRAFFIC ISLAND
- PROPOSED CARRIAGEWAY SURFACING
- PROPOSED FOOTPATH
- PROPOSED SHARED USE PATH
- PROPOSED BERM
- PROPOSED WETLAND
- PROPOSED RIP-RAP
- PROPOSED STORMWATER TREATMENT DEV.
- PROPOSED STORMWATER RAIN GARDEN
- PROPOSED BRIDGE STRUCTURE
- PROPOSED LINEMARKING
- PROPOSED RETAINING WALL
- EXISTING RETAINING WALL
- PROPOSED STORMWATER CULVERT
- EXISTING STORMWATER CULVERT
- PROPOSED GUARDRAIL
- PROPOSED WIRE-ROPE
- EXISTING WATERCARE UTILITY LINE
- PROPOSED STORMWATER HEADWALL
- PROPOSED STORMWATER PIPE
- PROPOSED STREAM DIVERSION
- PROPOSED CIVIL DESIGN
- EXISTING DESIGNATION BOUNDARY
- PROPOSED ALTERATION TO DESIGNATION
- LINZ PROPERTY BOUNDARY
- PROPOSED EARTHWORKS: CUT
- PROPOSED EARTHWORKS: FILL
- PROPOSED EARTHWORKS: SWALE
- PROPOSED NOISE WALL

GENERAL NOTE:
DRAWINGS PREPARED FOR ALTERATION TO DESIGNATION AND RESOURCE CONSENT - NOT TO BE ISSUED FOR CONSTRUCTION.

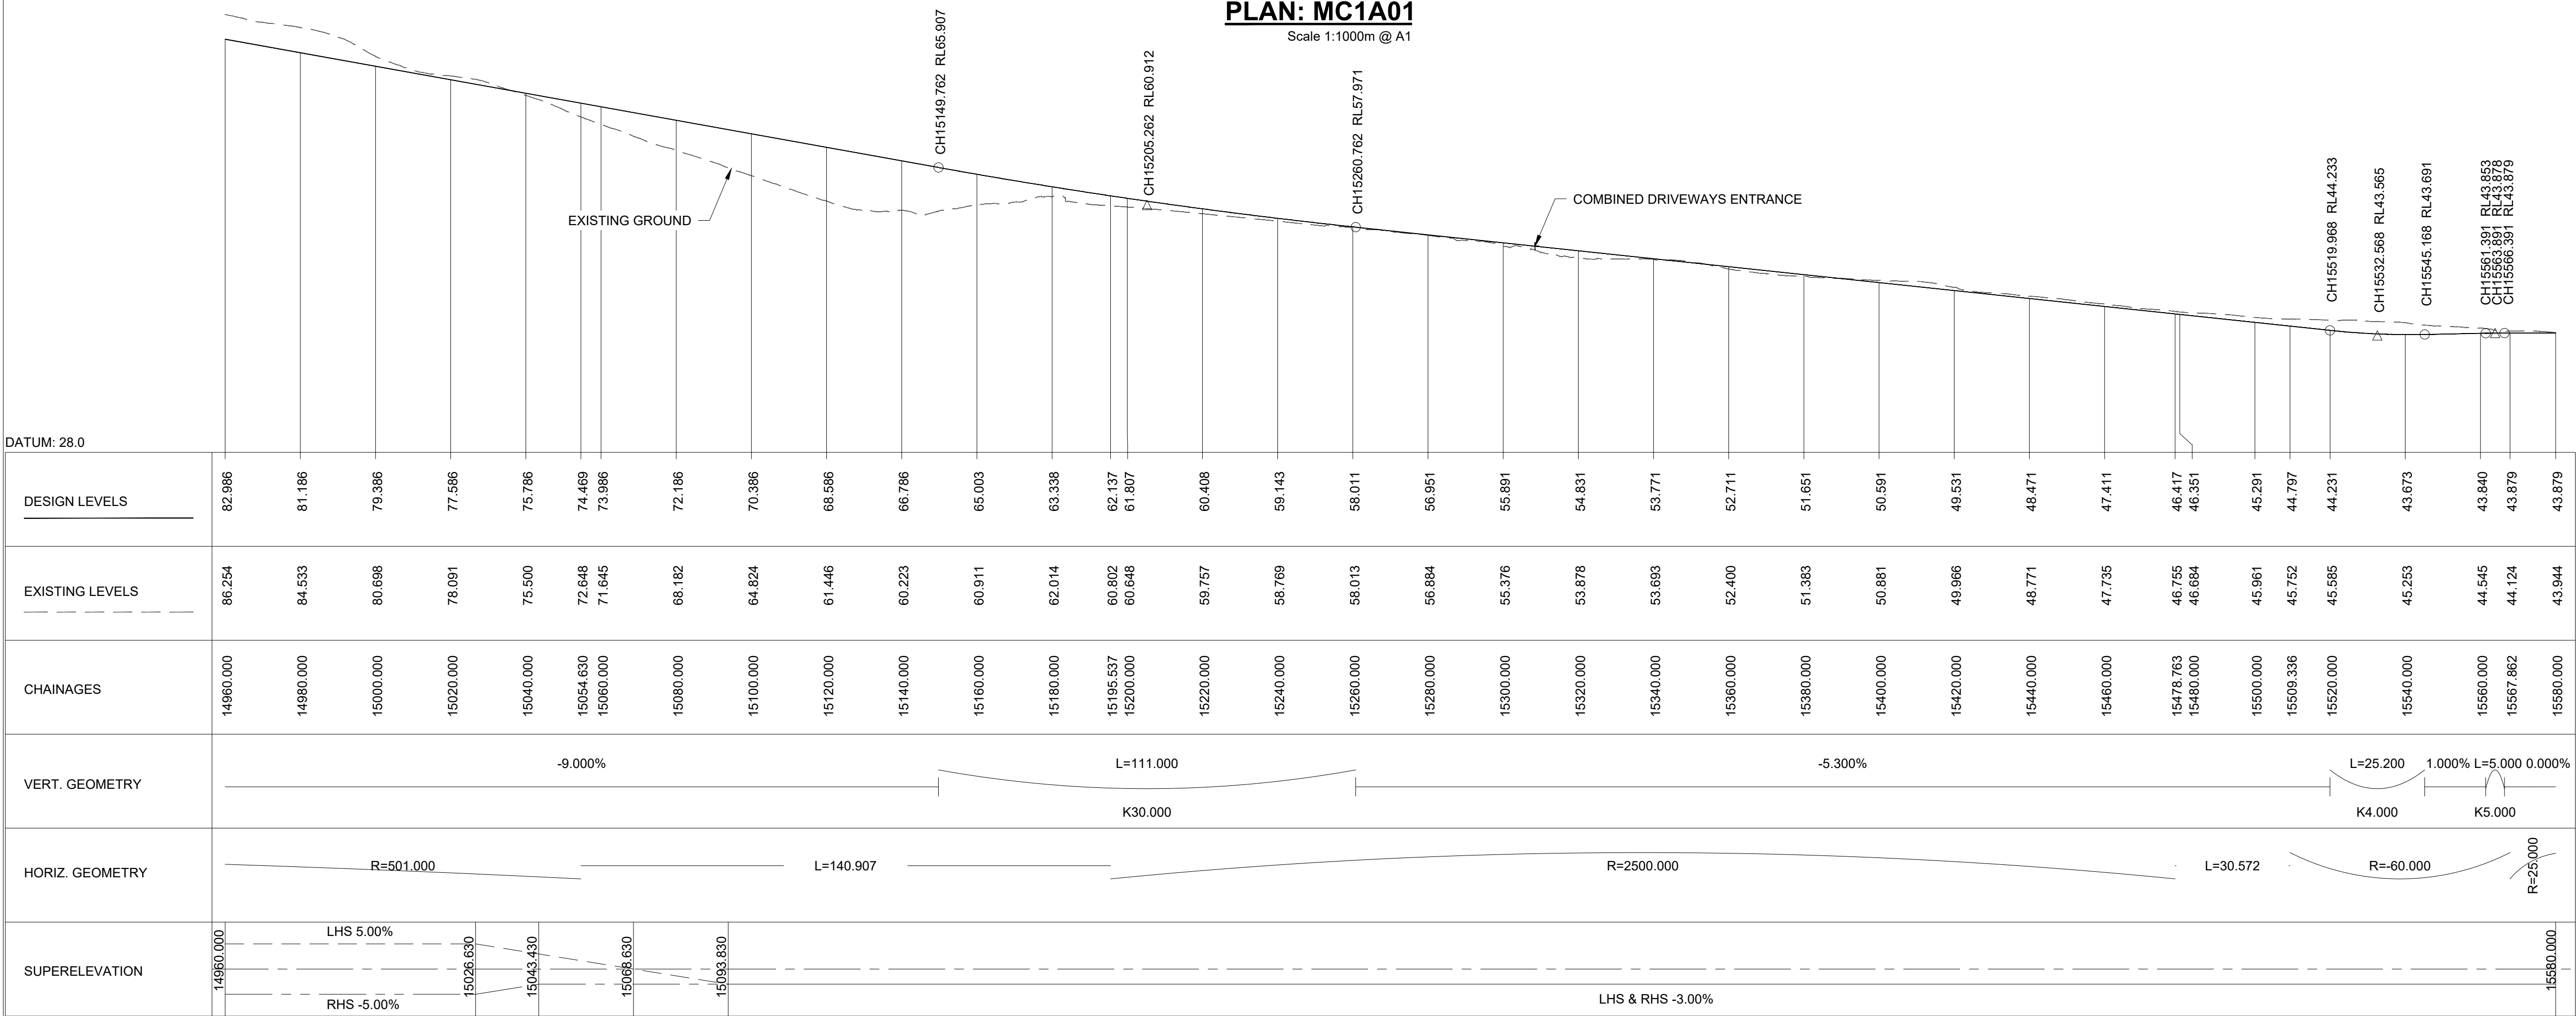

LONGITUDINAL SECTION - MC1A01

Scale 1:1000m Horizontal, 1:500m Vertical @ A1

This drawing is confidential and shall only be used for the purpose of this project. The signing of this title block confirms the design and drafting of this project have been prepared and checked in accordance with the AECOM quality assurance system to ISO 9001.

CONSULTANT

AECOM New Zealand Ltd
NZ B.N 9429032091335
www.aecom.com

CLIENT

WAKA KOTAHĪ

PROJECT

Mill Road - Stage 1
Consenting Design

Roads of National Significance

REGISTRATION

FOR CONSENT


PROJECT MANAGEMENT INITIALS

AB DESIGNER	AR CHECKED	DM APPROVED
----------------	---------------	----------------

PROJECT DATA

DATUM	AUK46	SURVEY	NZTM
-------	-------	--------	------

SCALE

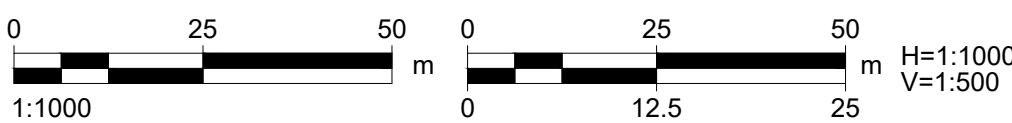

ISSUE/REVISION

I/R	DATE	DESCRIPTION
1	30.06.26	ISSUED FOR CONSENT
0	05.02.26	ISSUED FOR CONSENT

PROJECT NUMBER



60755376

SHEET TITLE

Mill Road RoNS Stage 1 FTA
General Arrangement & Long Section
Sheet 9

SHEET NUMBER

60755376-SHT-CI-0109

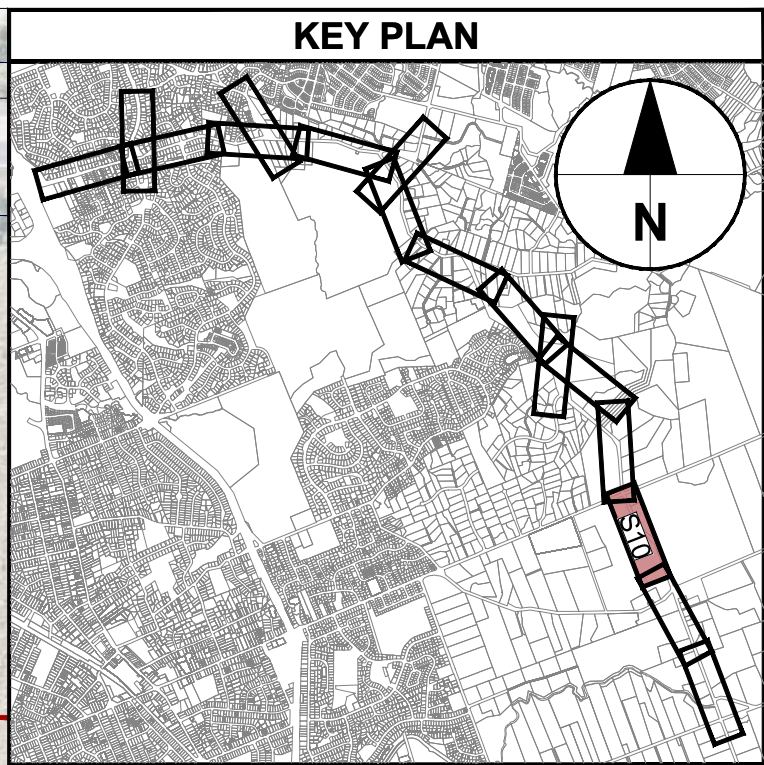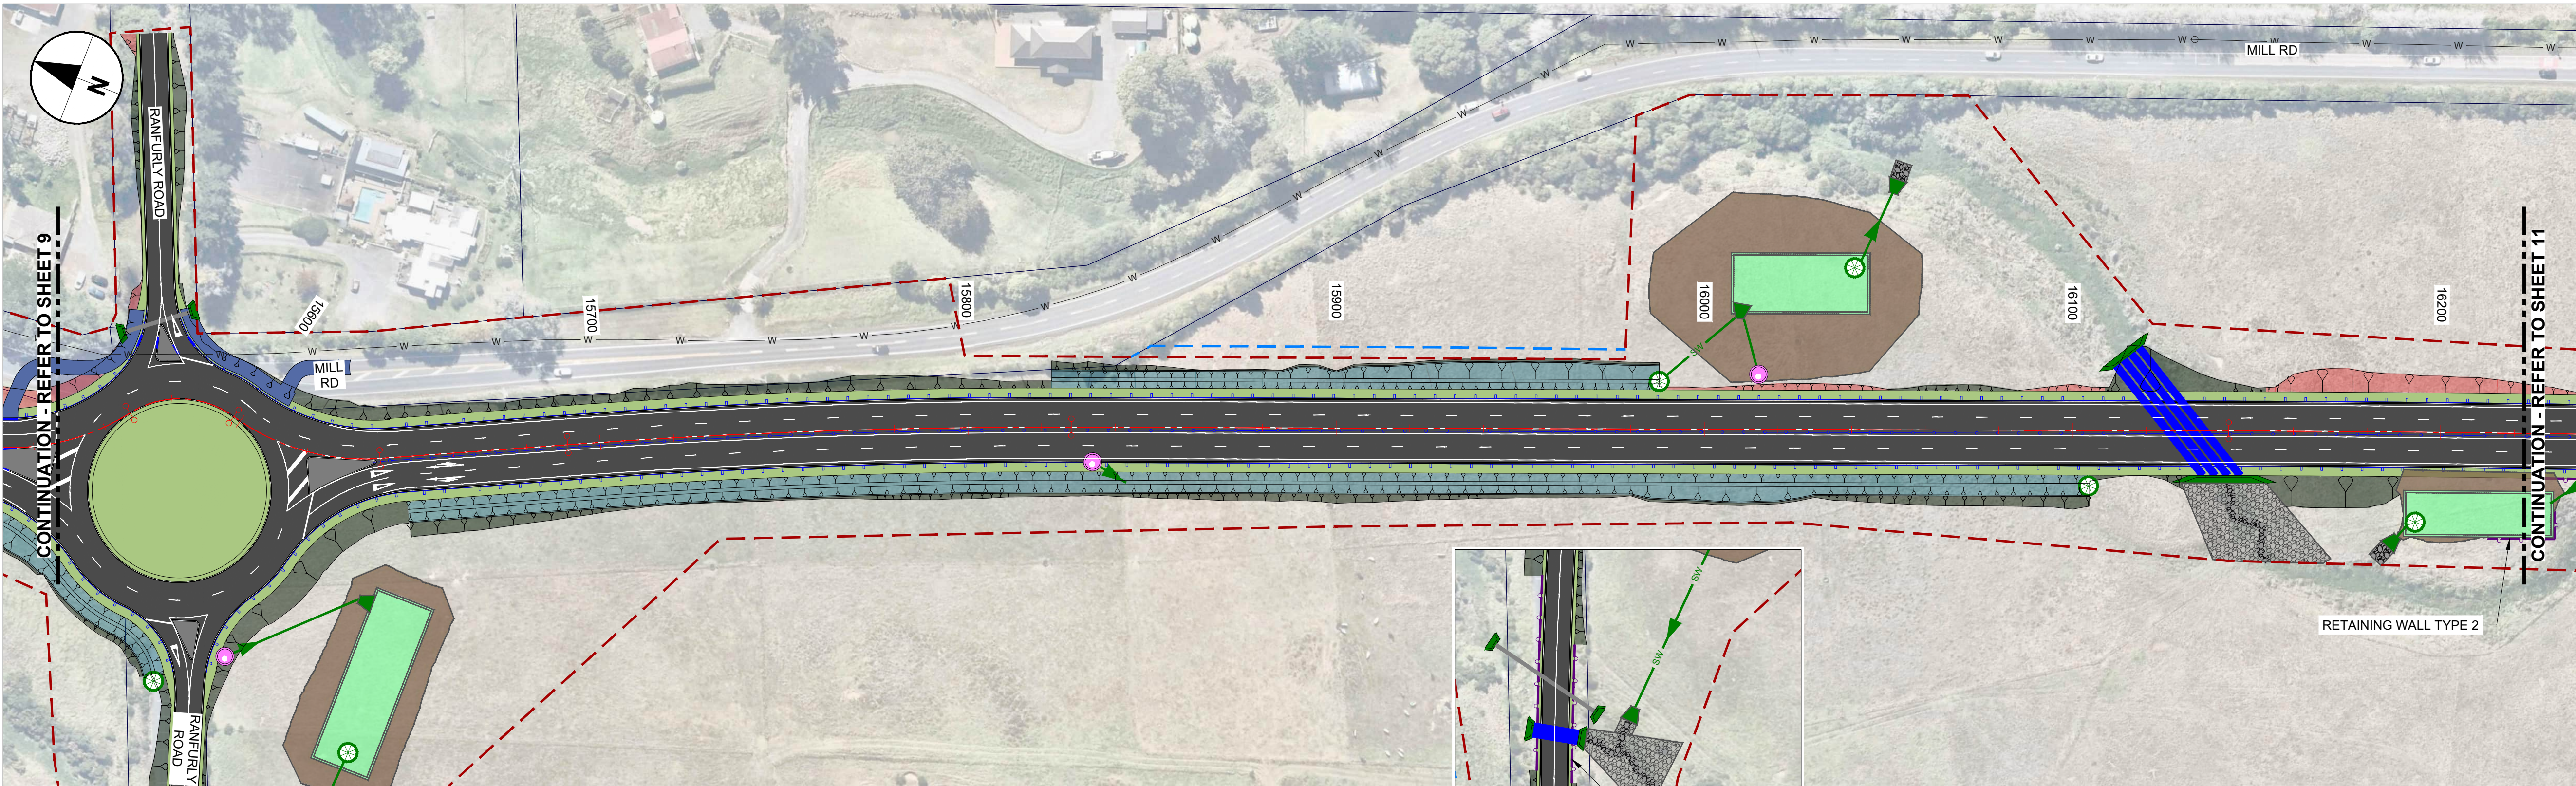

- LEGEND: G.A. & Long Section Plan**
- EXISTING BERM
 - EXISTING FOOTPATH
 - PROPOSED RAISED MEDIAN / TRAFFIC ISLAND
 - PROPOSED CARRIAGEWAY SURFACING
 - PROPOSED FOOTPATH
 - PROPOSED SHARED USE PATH
 - PROPOSED BERM
 - PROPOSED WETLAND
 - PROPOSED RIP-RAP
 - PROPOSED STORMWATER TREATMENT DEV.
 - PROPOSED STORMWATER RAIN GARDEN
 - PROPOSED BRIDGE STRUCTURE
 - PROPOSED LINEMARKING
 - PROPOSED RETAINING WALL
 - EXISTING RETAINING WALL
 - PROPOSED STORMWATER CULVERT
 - EXISTING STORMWATER CULVERT
 - PROPOSED GUARDRAIL
 - PROPOSED WIRE-ROPE
 - EXISTING WATERCARE UTILITY LINE
 - PROPOSED STORMWATER HEADWALL
 - PROPOSED STORMWATER PIPE
 - PROPOSED STREAM DIVERSION
 - PROPOSED CIVIL DESIGN
 - EXISTING DESIGNATION BOUNDARY
 - PROPOSED ALTERATION TO DESIGNATION
 - LINZ PROPERTY BOUNDARY
 - PROPOSED EARTHWORKS: CUT
 - PROPOSED EARTHWORKS: FILL
 - PROPOSED EARTHWORKS: SWALE
 - PROPOSED NOISE WALL

GENERAL NOTE:
DRAWINGS PREPARED FOR ALTERATION TO
DESIGNATION AND RESOURCE CONSENT - NOT TO BE
ISSUED FOR CONSTRUCTION.



LONGITUDINAL SECTION - MC1A01

Scale 1:1000m Horizontal, 1:500m Vertical @ A1

This drawing is confidential and shall only be used for the purpose of this project. The signing of this title block confirms the design and drafting of this project have been prepared and checked in accordance with the AECOM quality assurance system to ISO 9001.

CONSULTANT

AECOM **Beca**

AECOM New Zealand Ltd
NZ.B.N 9429032091335
www.aecom.com

CLIENT

NZ TRANSPORT AGENCY
WAKA KOTAHĪ

PROJECT

Mill Road - Stage 1
Consenting Design

Roads of National Significance

REGISTRATION

FOR CONSENT

SCALE

0 25 50 m
1:1000

0 25 50 m
1:500

H=1:1000
V=1:500

PROJECT MANAGEMENT INITIALS

AB	AR	DM
DESIGNER	CHECKED	APPROVED

PROJECT DATA

DATUM	AUK46	SURVEY	NZTM

ISSUE/REVISION		
1	30.06.26	ISSUED FOR CONSENT
0	05.02.26	ISSUED FOR CONSENT
I/R	DATE	DESCRIPTION

PROJECT NUMBER


60755376

SHEET TITLE

Mill Road RoNS Stage 1 FTA
General Arrangement & Long Section
Sheet 10


SHEET NUMBER


60755376-SHT-CI-0110

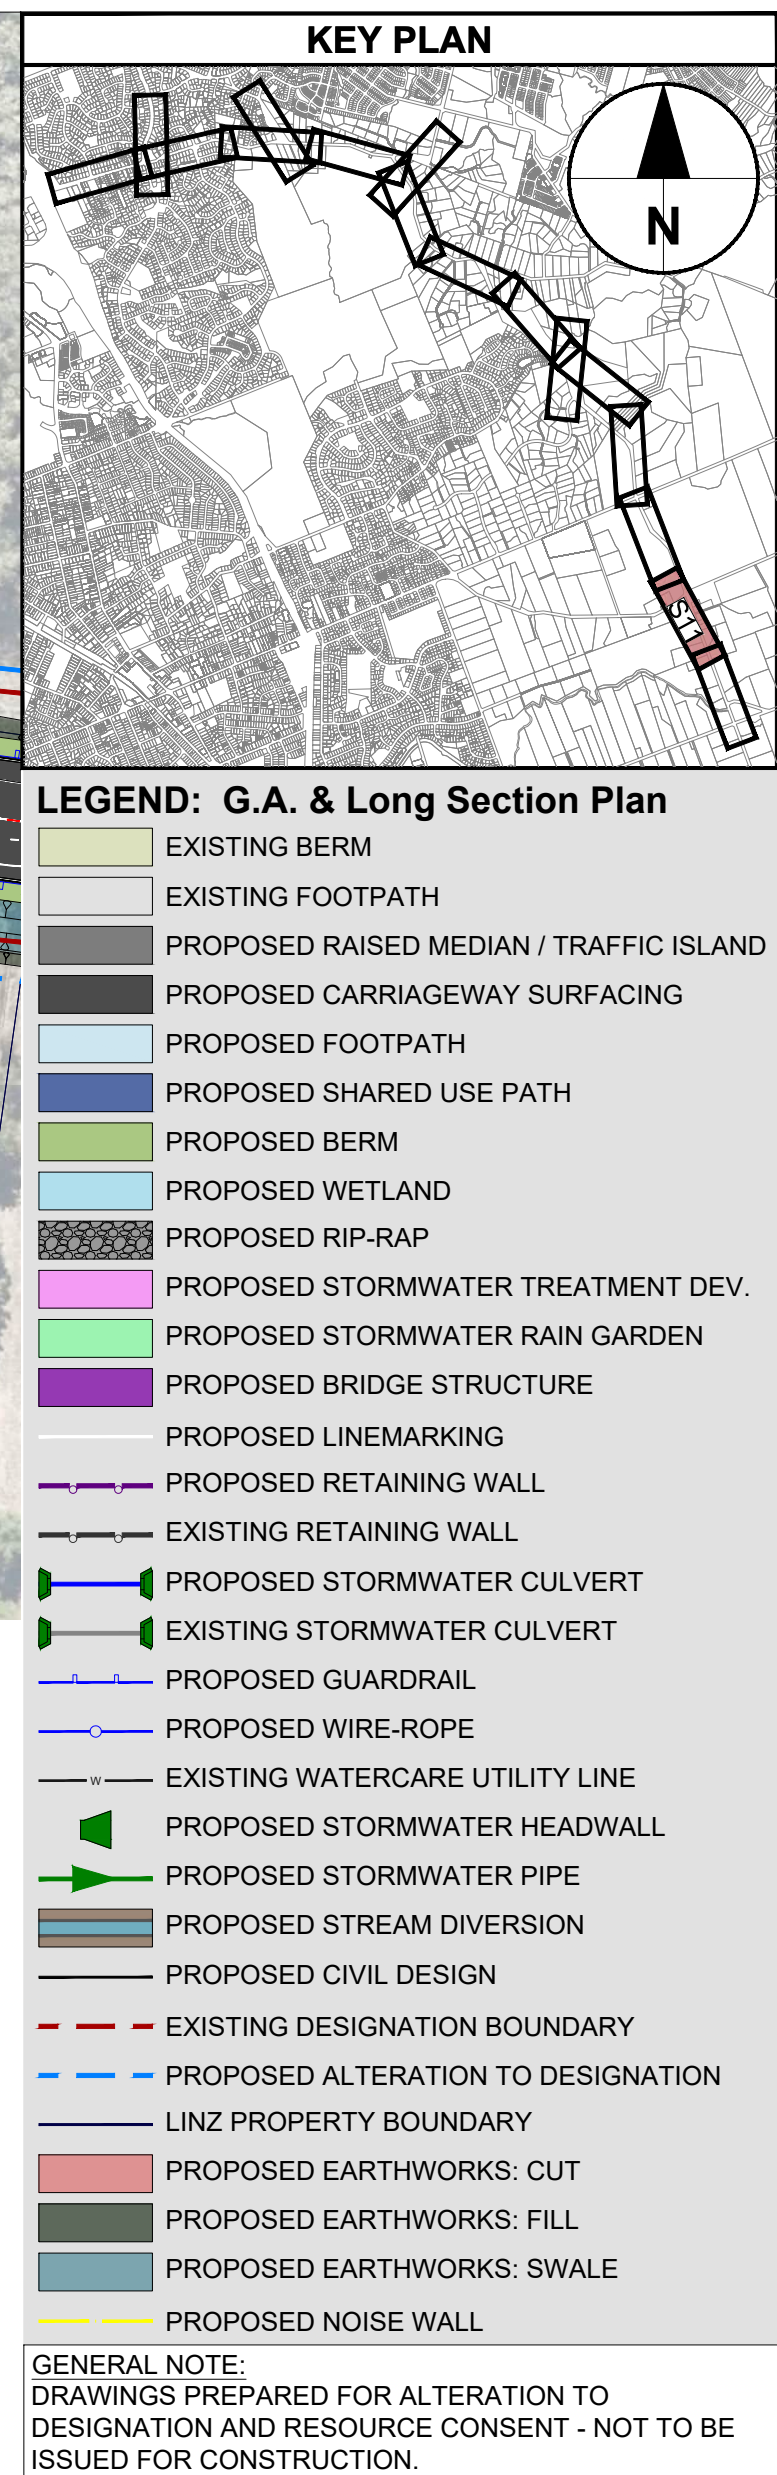

This drawing is confidential and shall only be used for the purpose of this project. The signing of this title block confirms the design and drafting of this project have been prepared and checked in accordance with the AECOM quality assurance system to ISO 9001.

60755376-SHT-CI-0111

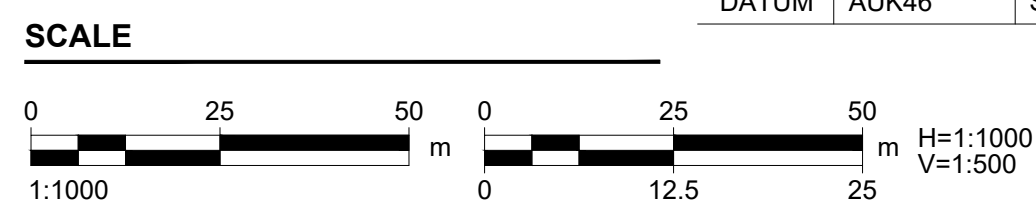

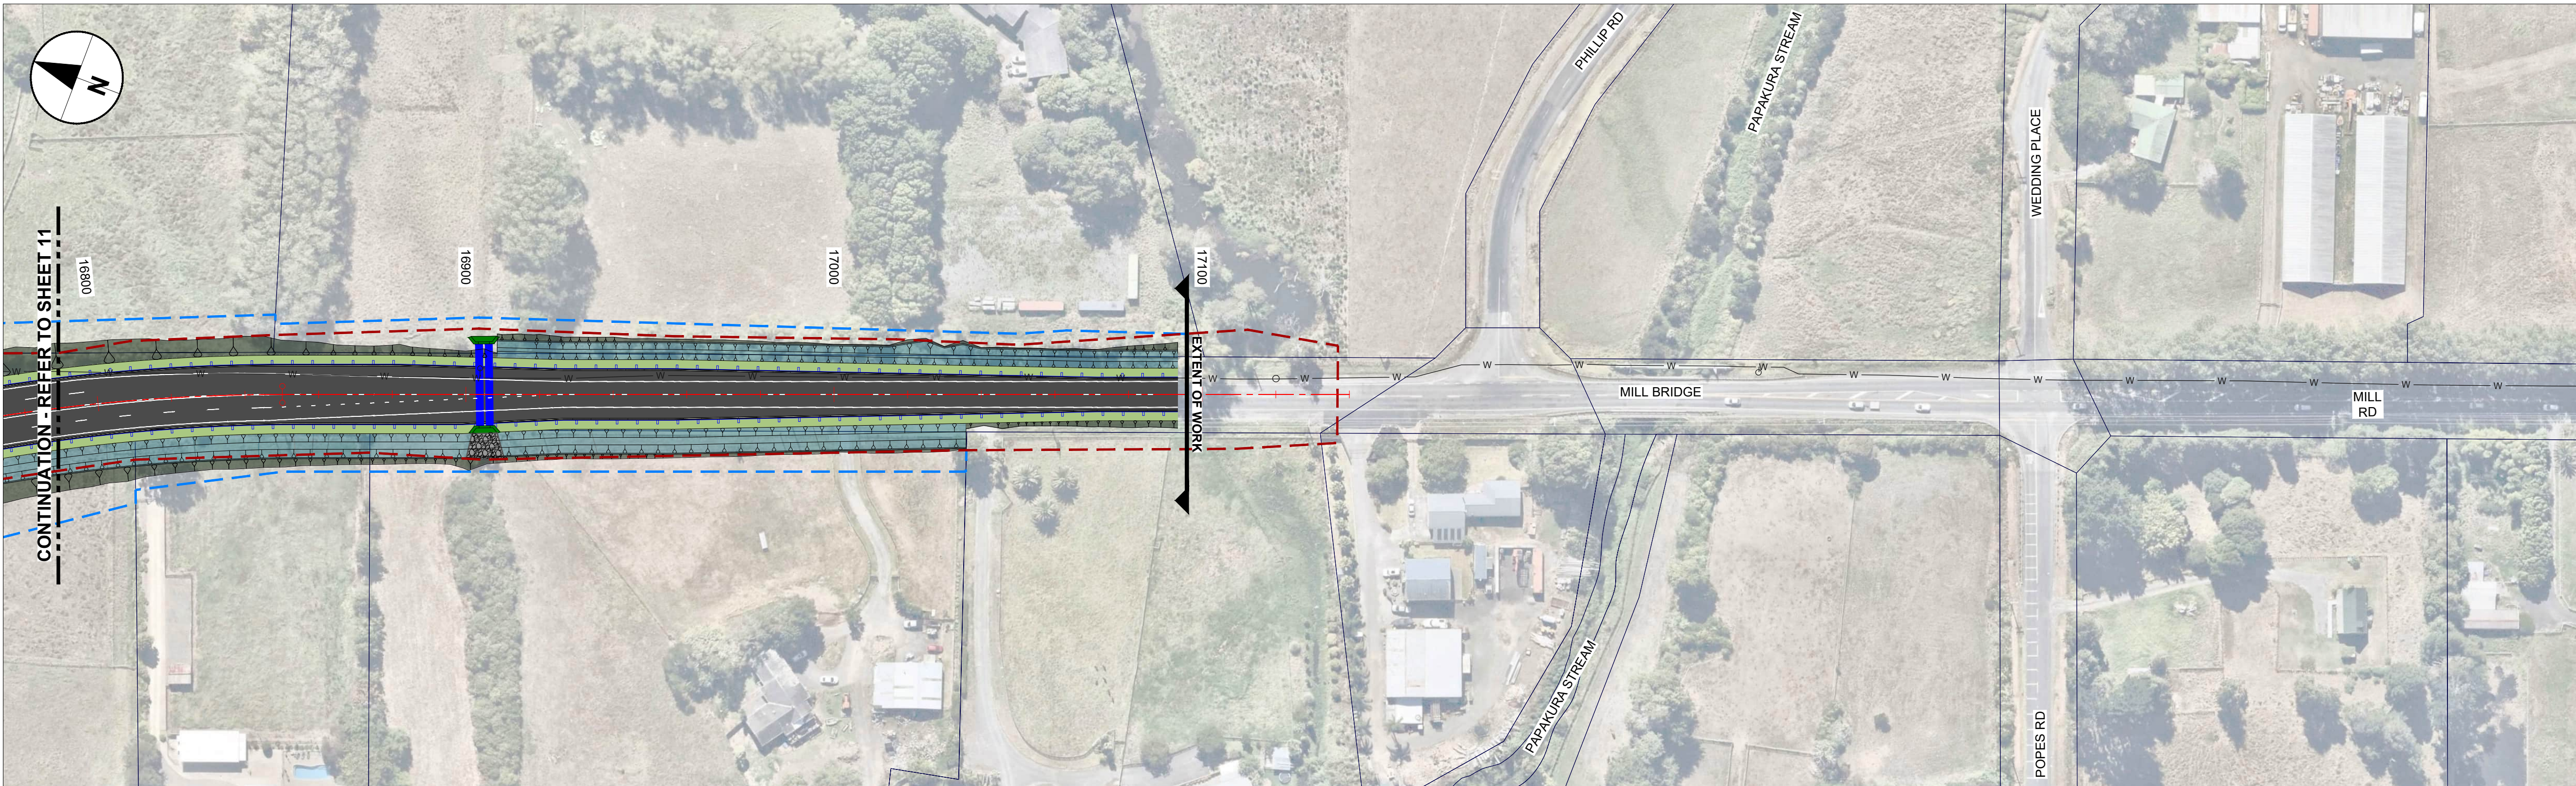


KEY PLAN

LEGEND: G.A. & Long Section Plan

- EXISTING BERM
- EXISTING FOOTPATH
- PROPOSED RAISED MEDIAN / TRAFFIC ISLAND
- PROPOSED CARRIAGEWAY SURFACING
- PROPOSED FOOTPATH
- PROPOSED SHARED USE PATH
- PROPOSED BERM
- PROPOSED WETLAND
- PROPOSED RIP-RAP
- PROPOSED STORMWATER TREATMENT DEV.
- PROPOSED STORMWATER RAIN GARDEN
- PROPOSED BRIDGE STRUCTURE
- PROPOSED LINEMARKING
- PROPOSED RETAINING WALL
- EXISTING RETAINING WALL
- PROPOSED STORMWATER CULVERT
- EXISTING STORMWATER CULVERT
- PROPOSED GUARDRAIL
- PROPOSED WIRE-ROPE
- EXISTING WATERCARE UTILITY LINE
- PROPOSED STORMWATER HEADWALL
- PROPOSED STORMWATER PIPE
- PROPOSED STREAM DIVERSION
- PROPOSED CIVIL DESIGN
- EXISTING DESIGNATION BOUNDARY
- PROPOSED ALTERATION TO DESIGNATION
- LINZ PROPERTY BOUNDARY
- PROPOSED EARTHWORKS: CUT
- PROPOSED EARTHWORKS: FILL
- PROPOSED EARTHWORKS: SWALE
- PROPOSED NOISE WALL

GENERAL NOTE:
DRAWINGS PREPARED FOR ALTERATION TO DESIGNATION AND RESOURCE CONSENT - NOT TO BE ISSUED FOR CONSTRUCTION.

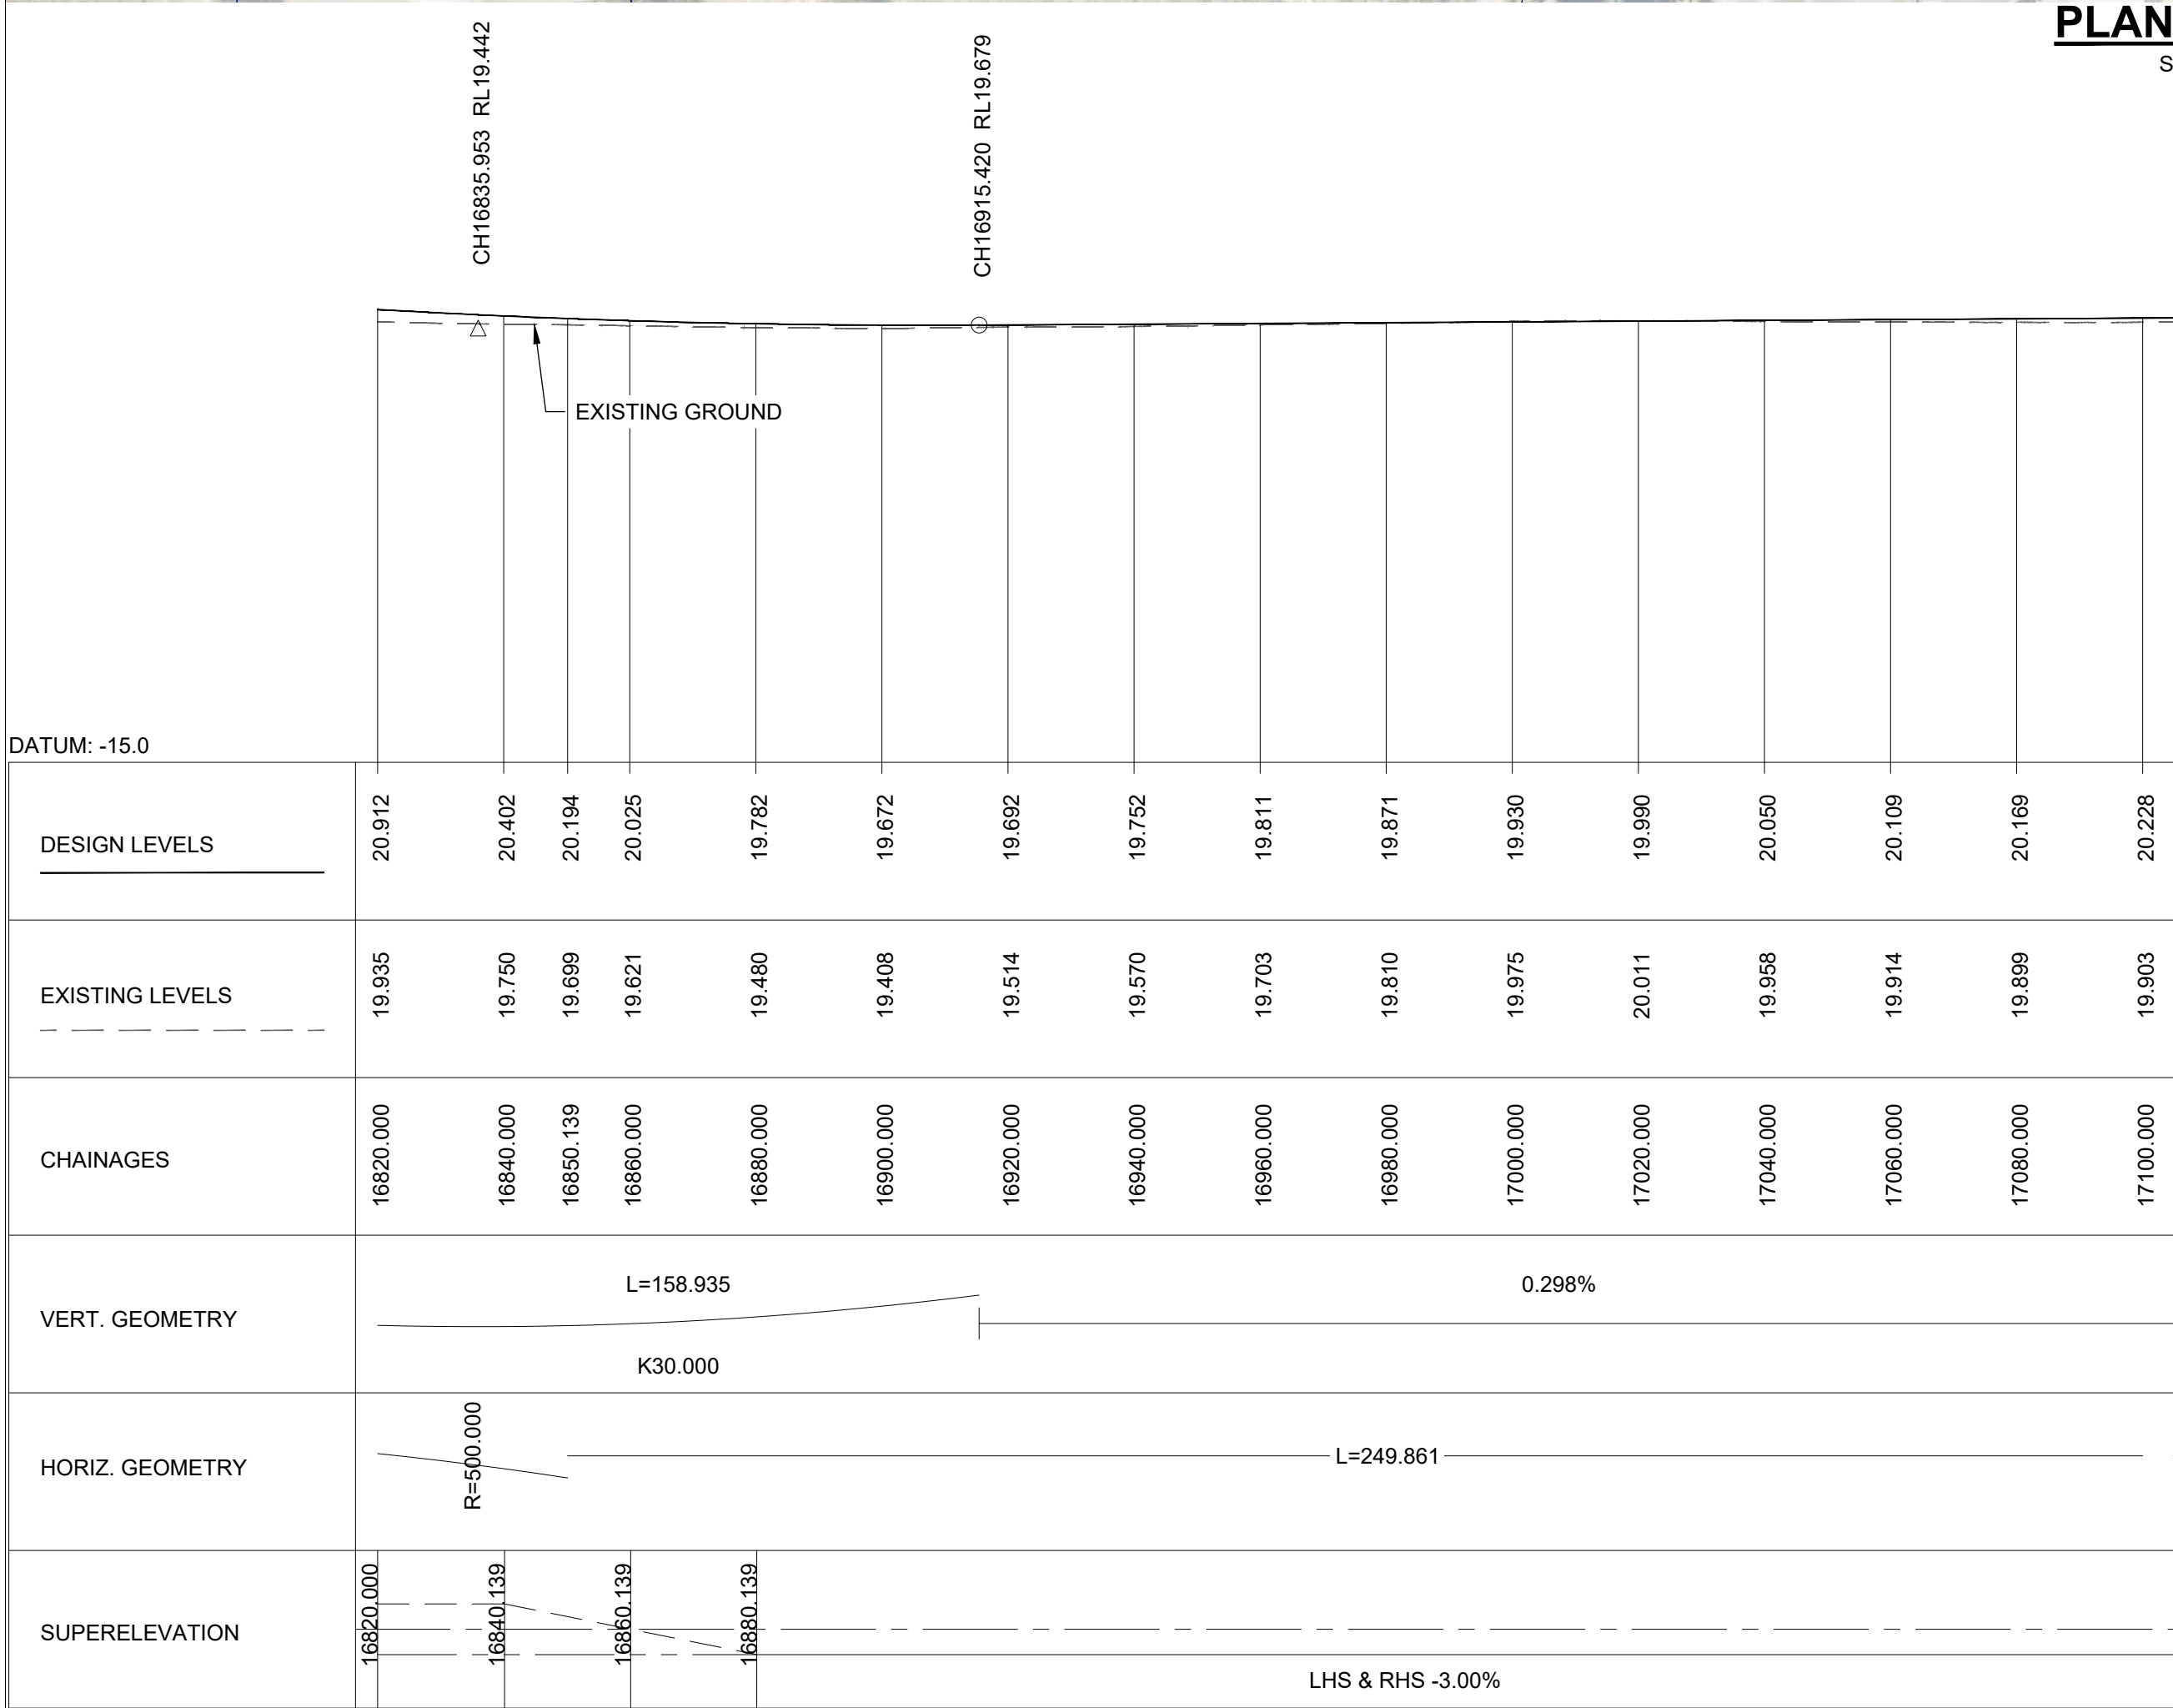

LONGITUDINAL SECTION - MC1A01

Scale 1:1000m Horizontal, 1:500m Vertical @ A1

This drawing is confidential and shall only be used for the purpose of this project. The signing of this title block confirms the design and drafting of this project have been prepared and checked in accordance with the AECOM quality assurance system to ISO 9001.

CONSULTANT

AECOM New Zealand Ltd
NZ B.N 9429032091335
www.aecom.com

CLIENT

NZ TRANSPORT AGENCY
WAKA KOTAHI

PROJECT

Mill Road - Stage 1
Consenting Design

Roads of National Significance

REGISTRATION

FOR CONSENT


PROJECT MANAGEMENT INITIALS

AB	AR	DM
DESIGNER	CHECKED	APPROVED

PROJECT DATA

DATUM	AUK46	SURVEY	NZTM
-------	-------	--------	------

SCALE

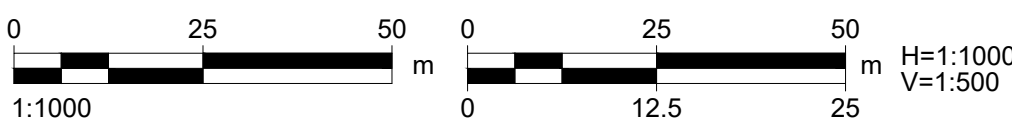

ISSUE/REVISION

1	30.06.26	ISSUED FOR CONSENT
0	05.02.26	ISSUED FOR CONSENT
I/R	DATE	DESCRIPTION

PROJECT NUMBER


60755376

SHEET TITLE

Mill Road RoNS Stage 1 FTA
General Arrangement & Long Section
Sheet 12

SHEET NUMBER


60755376-SHT-CI-0112

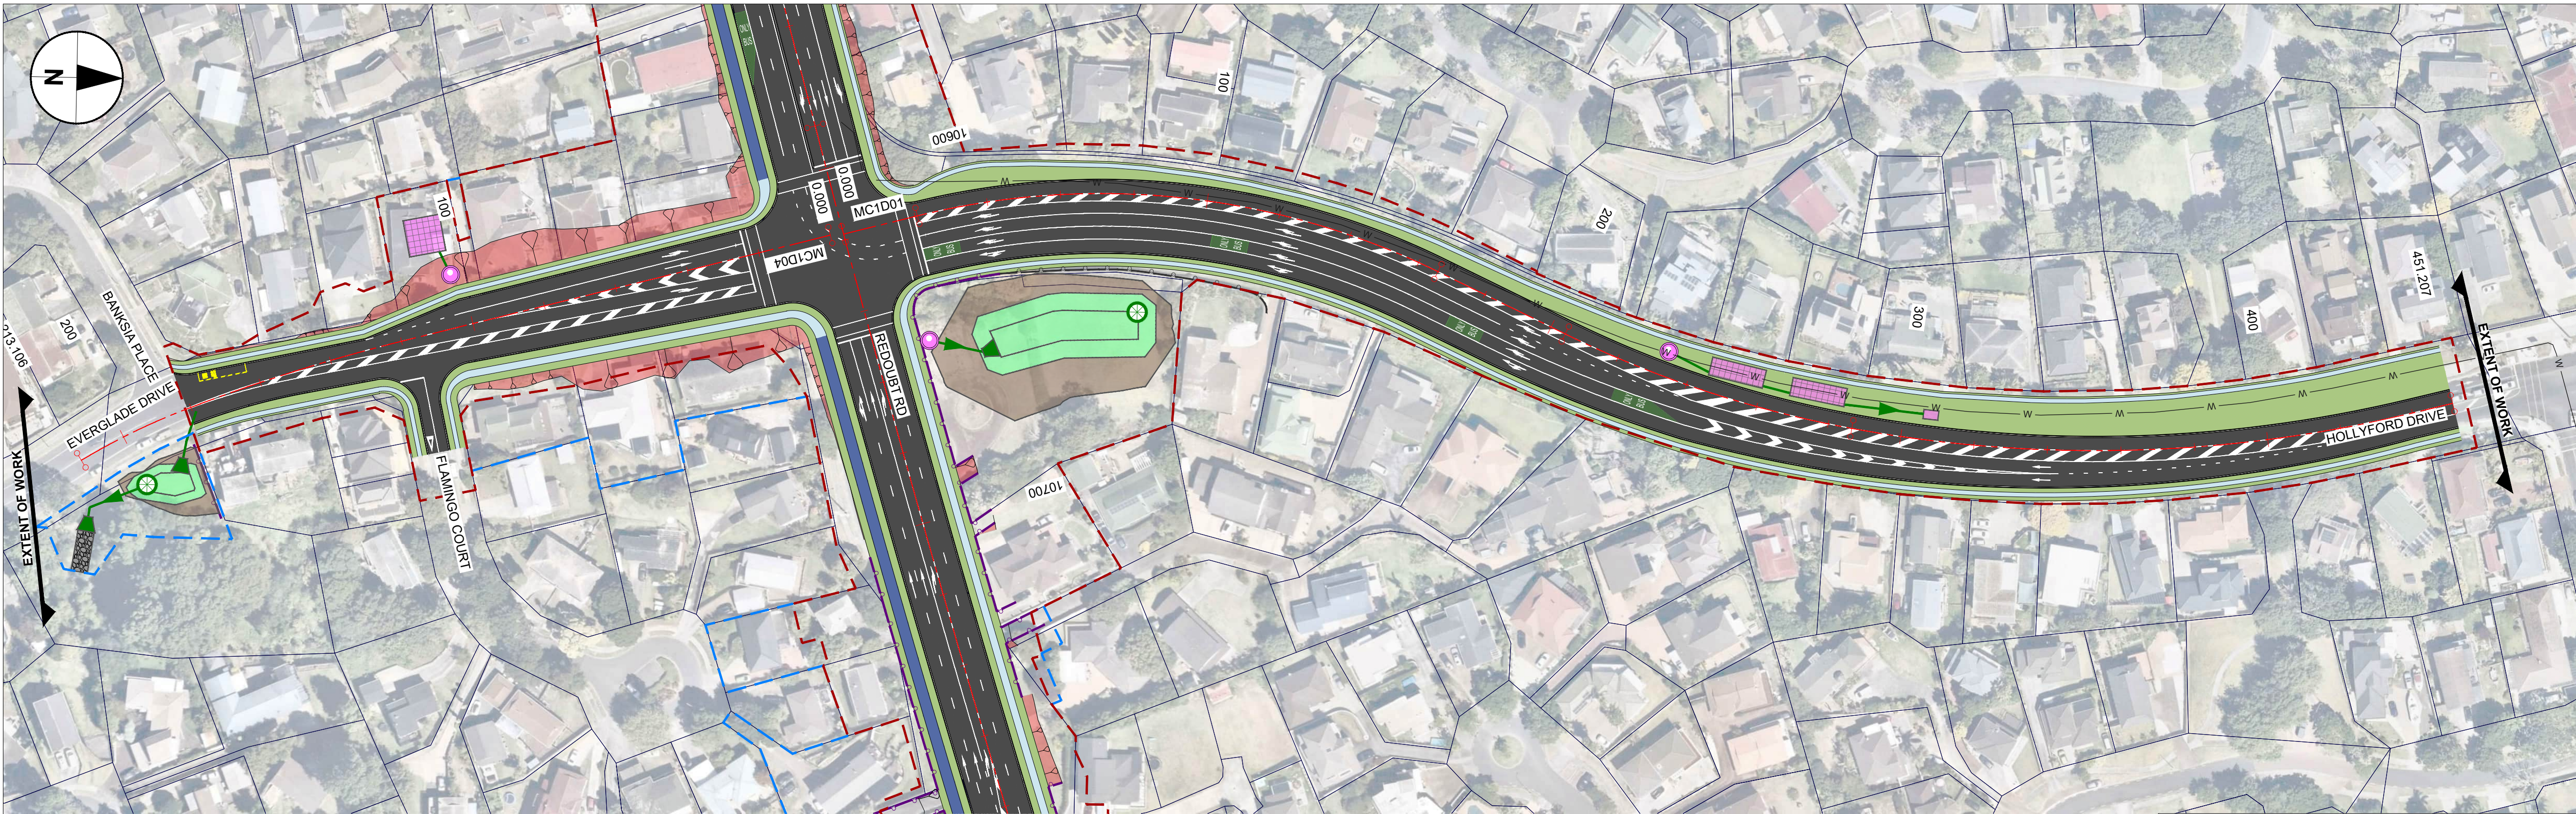


PLAN: MC1D04 / MC1D01

Scale 1:1000m @ A1

GENERAL NOTE:
DRAWINGS PREPARED FOR ALTERATION TO DESIGNATION AND
RESOURCE CONSENT - NOT TO BE ISSUED FOR CONSTRUCTION.

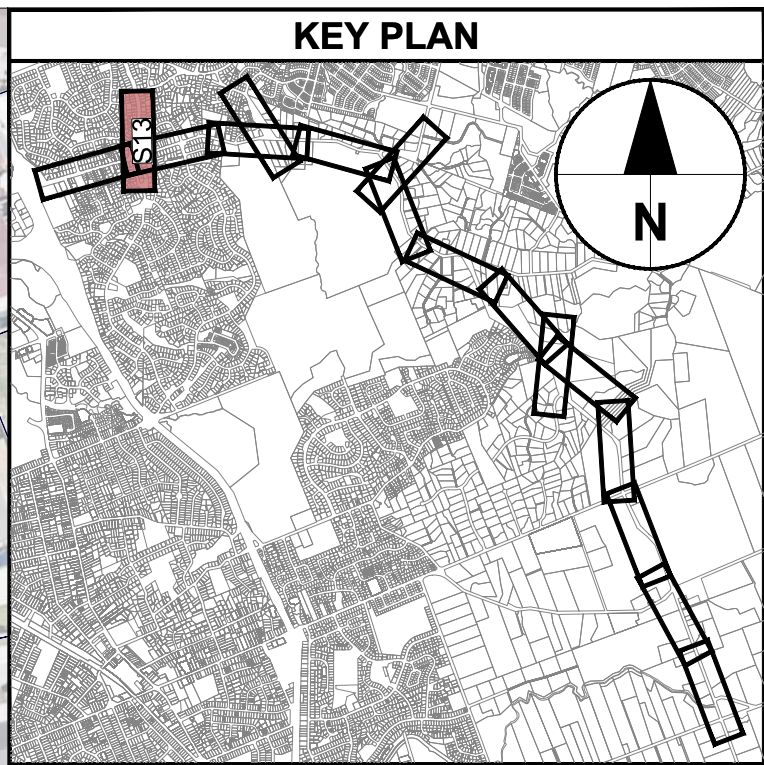

- LEGEND: G.A. & Long Section Plan**
- EXISTING BERM
 - EXISTING FOOTPATH
 - PROPOSED RAISED MEDIAN / TRAFFIC ISLAND
 - PROPOSED CARRIAGEWAY SURFACING
 - PROPOSED FOOTPATH
 - PROPOSED SHARED USE PATH
 - PROPOSED BERM
 - PROPOSED WETLAND
 - PROPOSED RIP-RAP
 - PROPOSED STORMWATER TREATMENT DEV.
 - PROPOSED STORMWATER RAIN GARDEN
 - PROPOSED BRIDGE STRUCTURE
 - PROPOSED LINEMARKING
 - PROPOSED RETAINING WALL
 - EXISTING RETAINING WALL
 - PROPOSED STORMWATER CULVERT
 - EXISTING STORMWATER CULVERT
 - PROPOSED GUARDRAIL
 - PROPOSED WIRE-ROPE
 - EXISTING WATERCARE UTILITY LINE
 - PROPOSED STORMWATER HEADWALL
 - PROPOSED STORMWATER PIPE
 - PROPOSED STREAM DIVERSION
 - PROPOSED CIVIL DESIGN
 - EXISTING DESIGNATION BOUNDARY
 - PROPOSED ALTERATION TO DESIGNATION
 - LINZ PROPERTY BOUNDARY
 - PROPOSED EARTHWORKS: CUT
 - PROPOSED EARTHWORKS: FILL
 - PROPOSED EARTHWORKS: SWALE
 - PROPOSED NOISE WALL

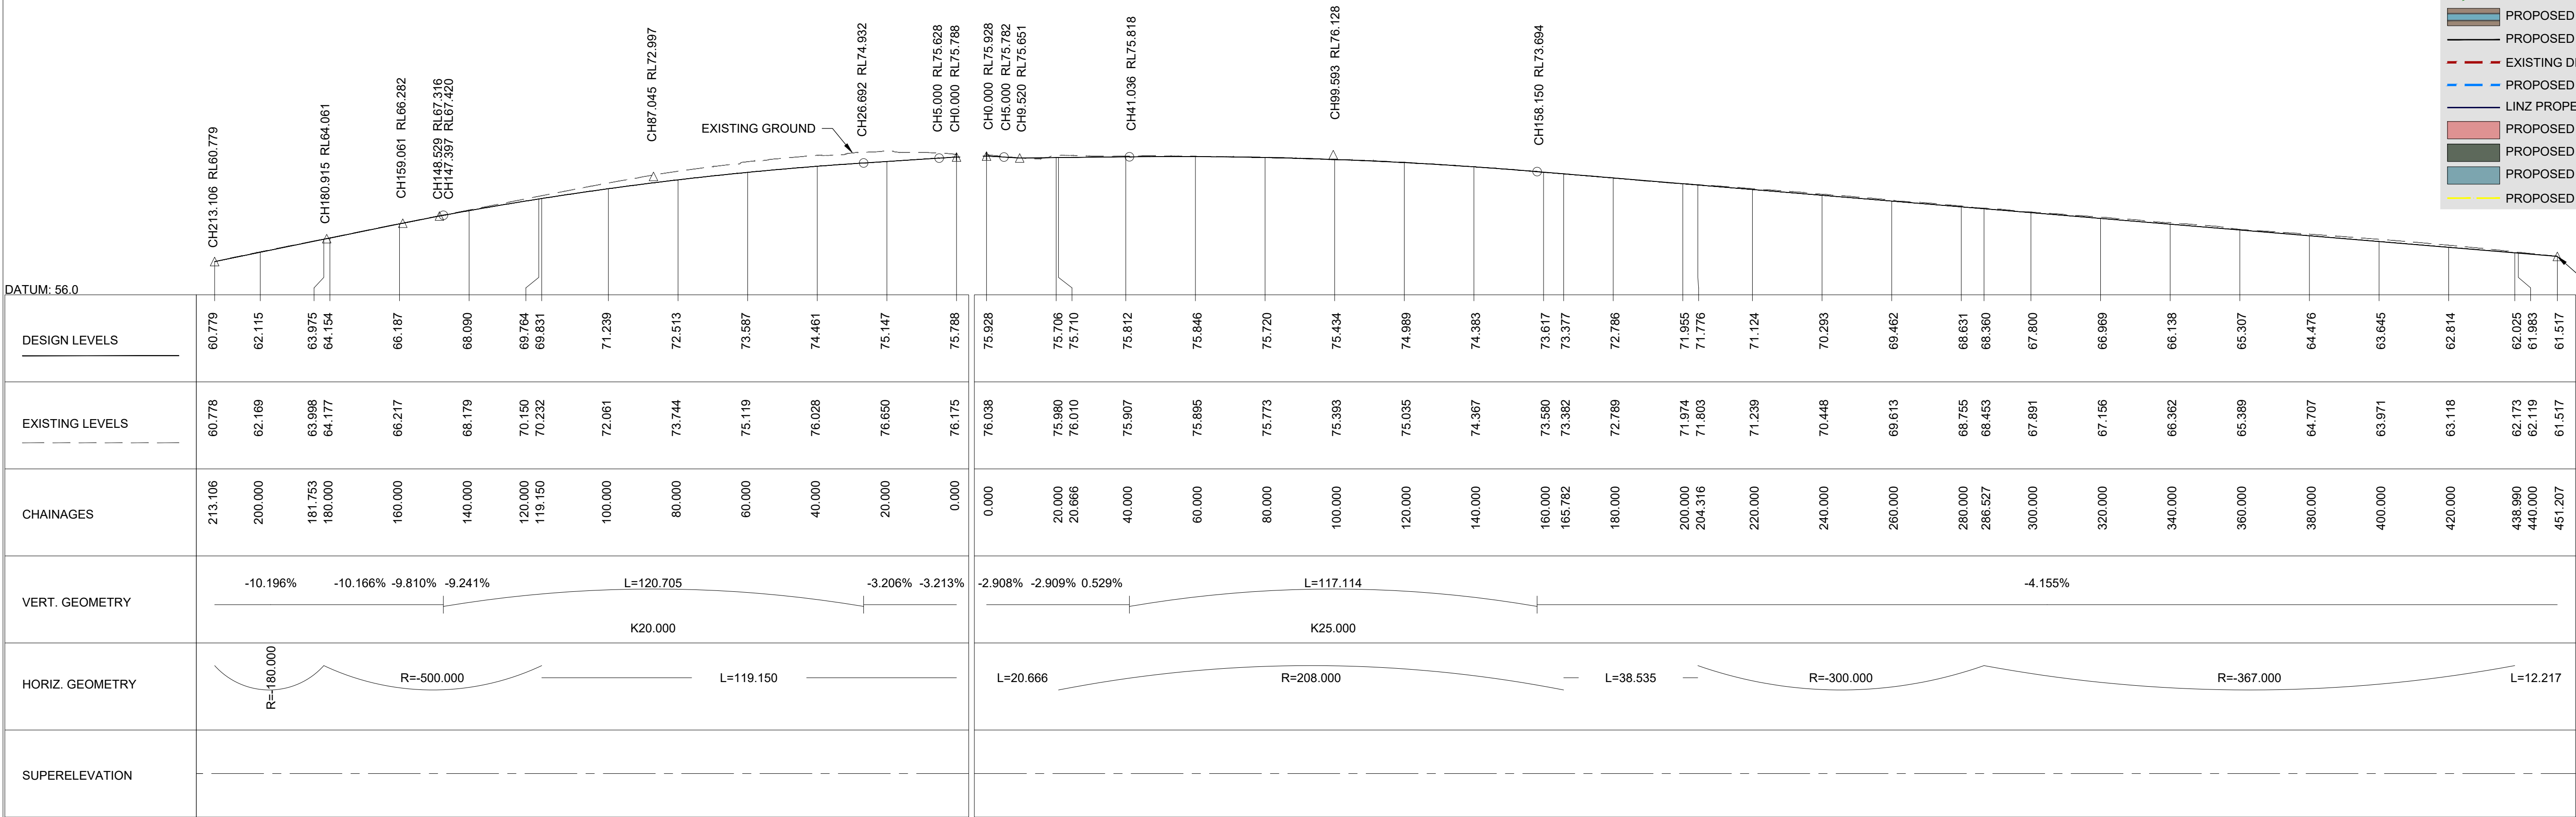

LONGITUDINAL SECTION - MC1D04

Scale 1:1000m Horizontal, 1:500m Vertical @ A1

LONGITUDINAL SECTION - MC1D01

Scale 1:1000m Horizontal, 1:500m Vertical @ A1

CONSULTANT



CLIENT



PROJECT



REGISTRATION



PROJECT MANAGEMENT INITIALS

AB DESIGNER	AR CHECKED	DM APPROVED
----------------	---------------	----------------

PROJECT DATA

DATUM	AUK46	SURVEY	NZTM
-------	-------	--------	------

ISSUE/REVISION

I/R	DATE	DESCRIPTION
1	30.06.26	ISSUED FOR CONSENT
0	05.02.26	ISSUED FOR CONSENT

PROJECT NUMBER

60755376


SHEET TITLE


Mill Road RoNS Stage 1 FTA
General Arrangement & Long Section
Sheet 13

SHEET NUMBER

60755376-SHT-CI-0113


SCALE

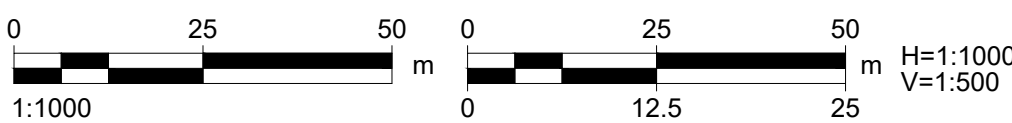

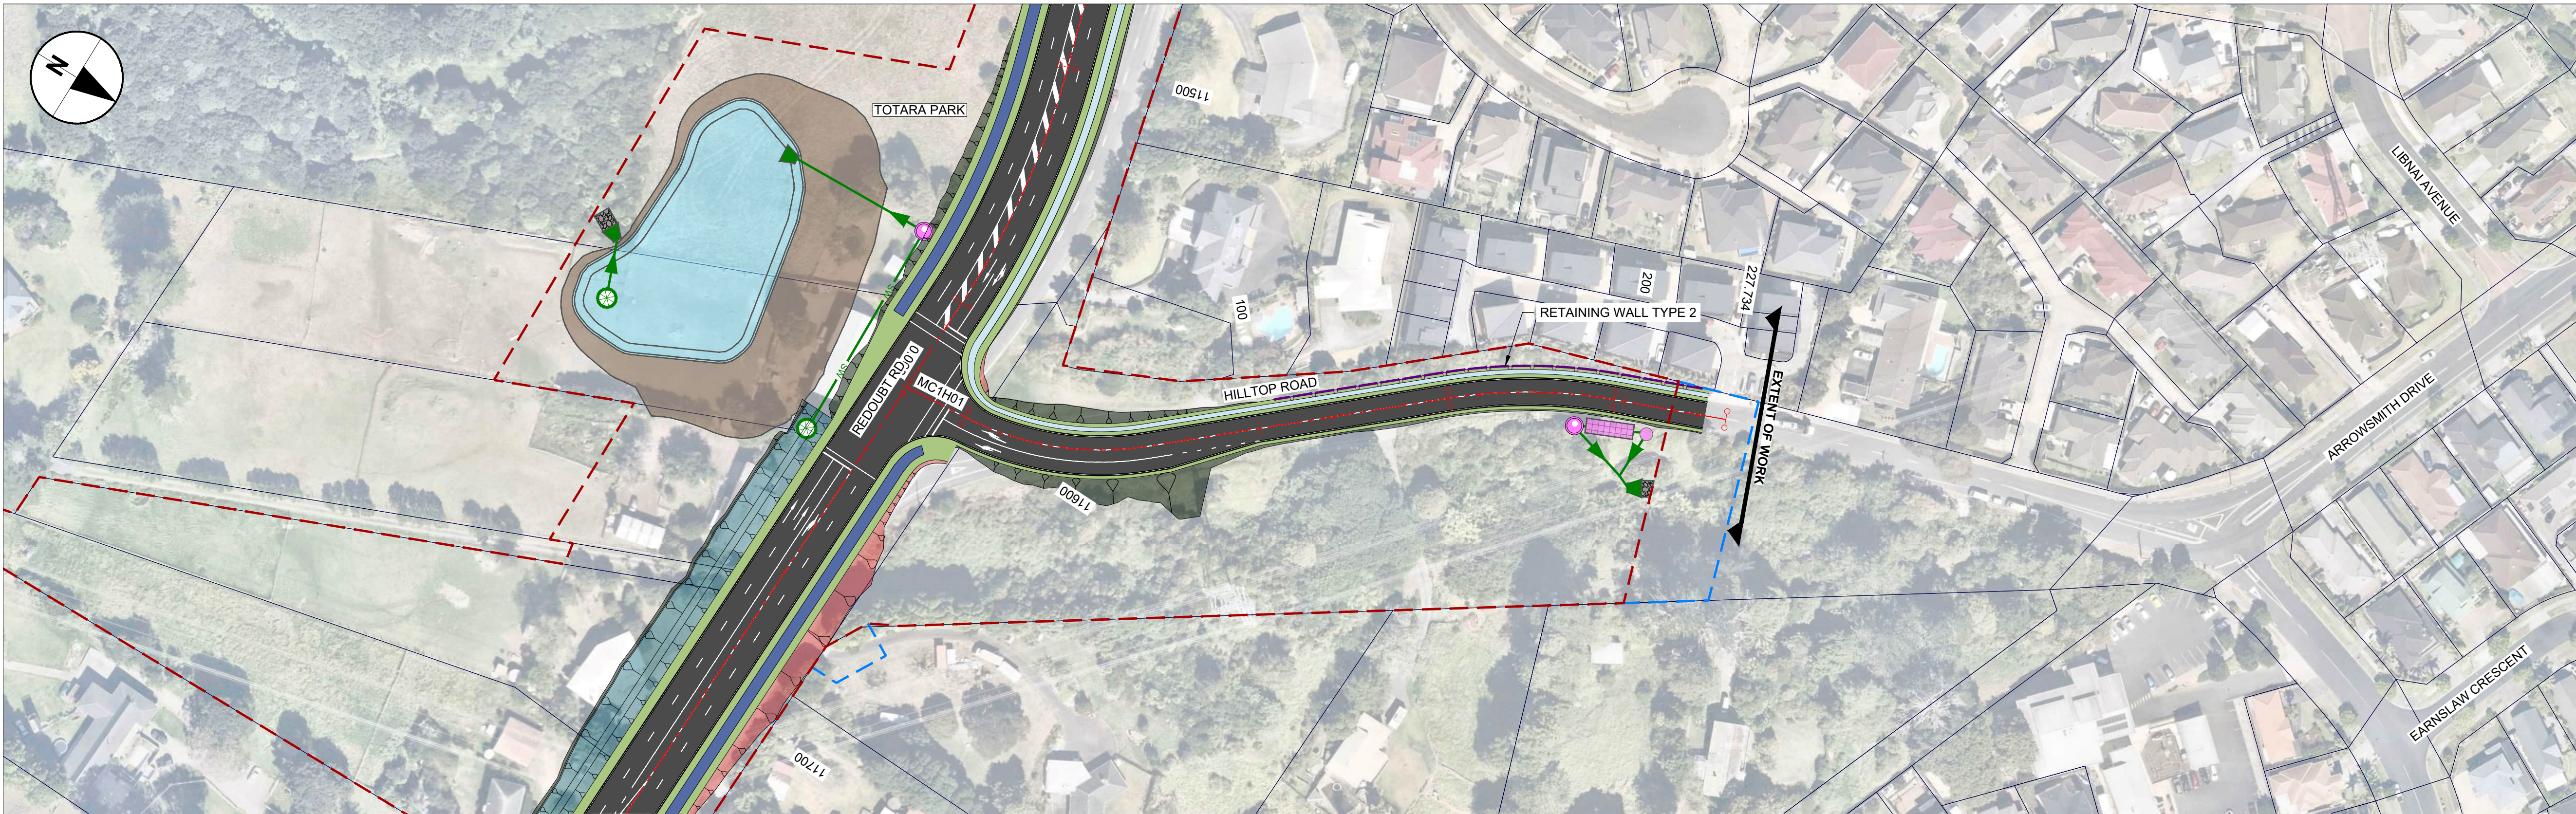

PLAN: MC1H01

Scale 1:1000m @ A1

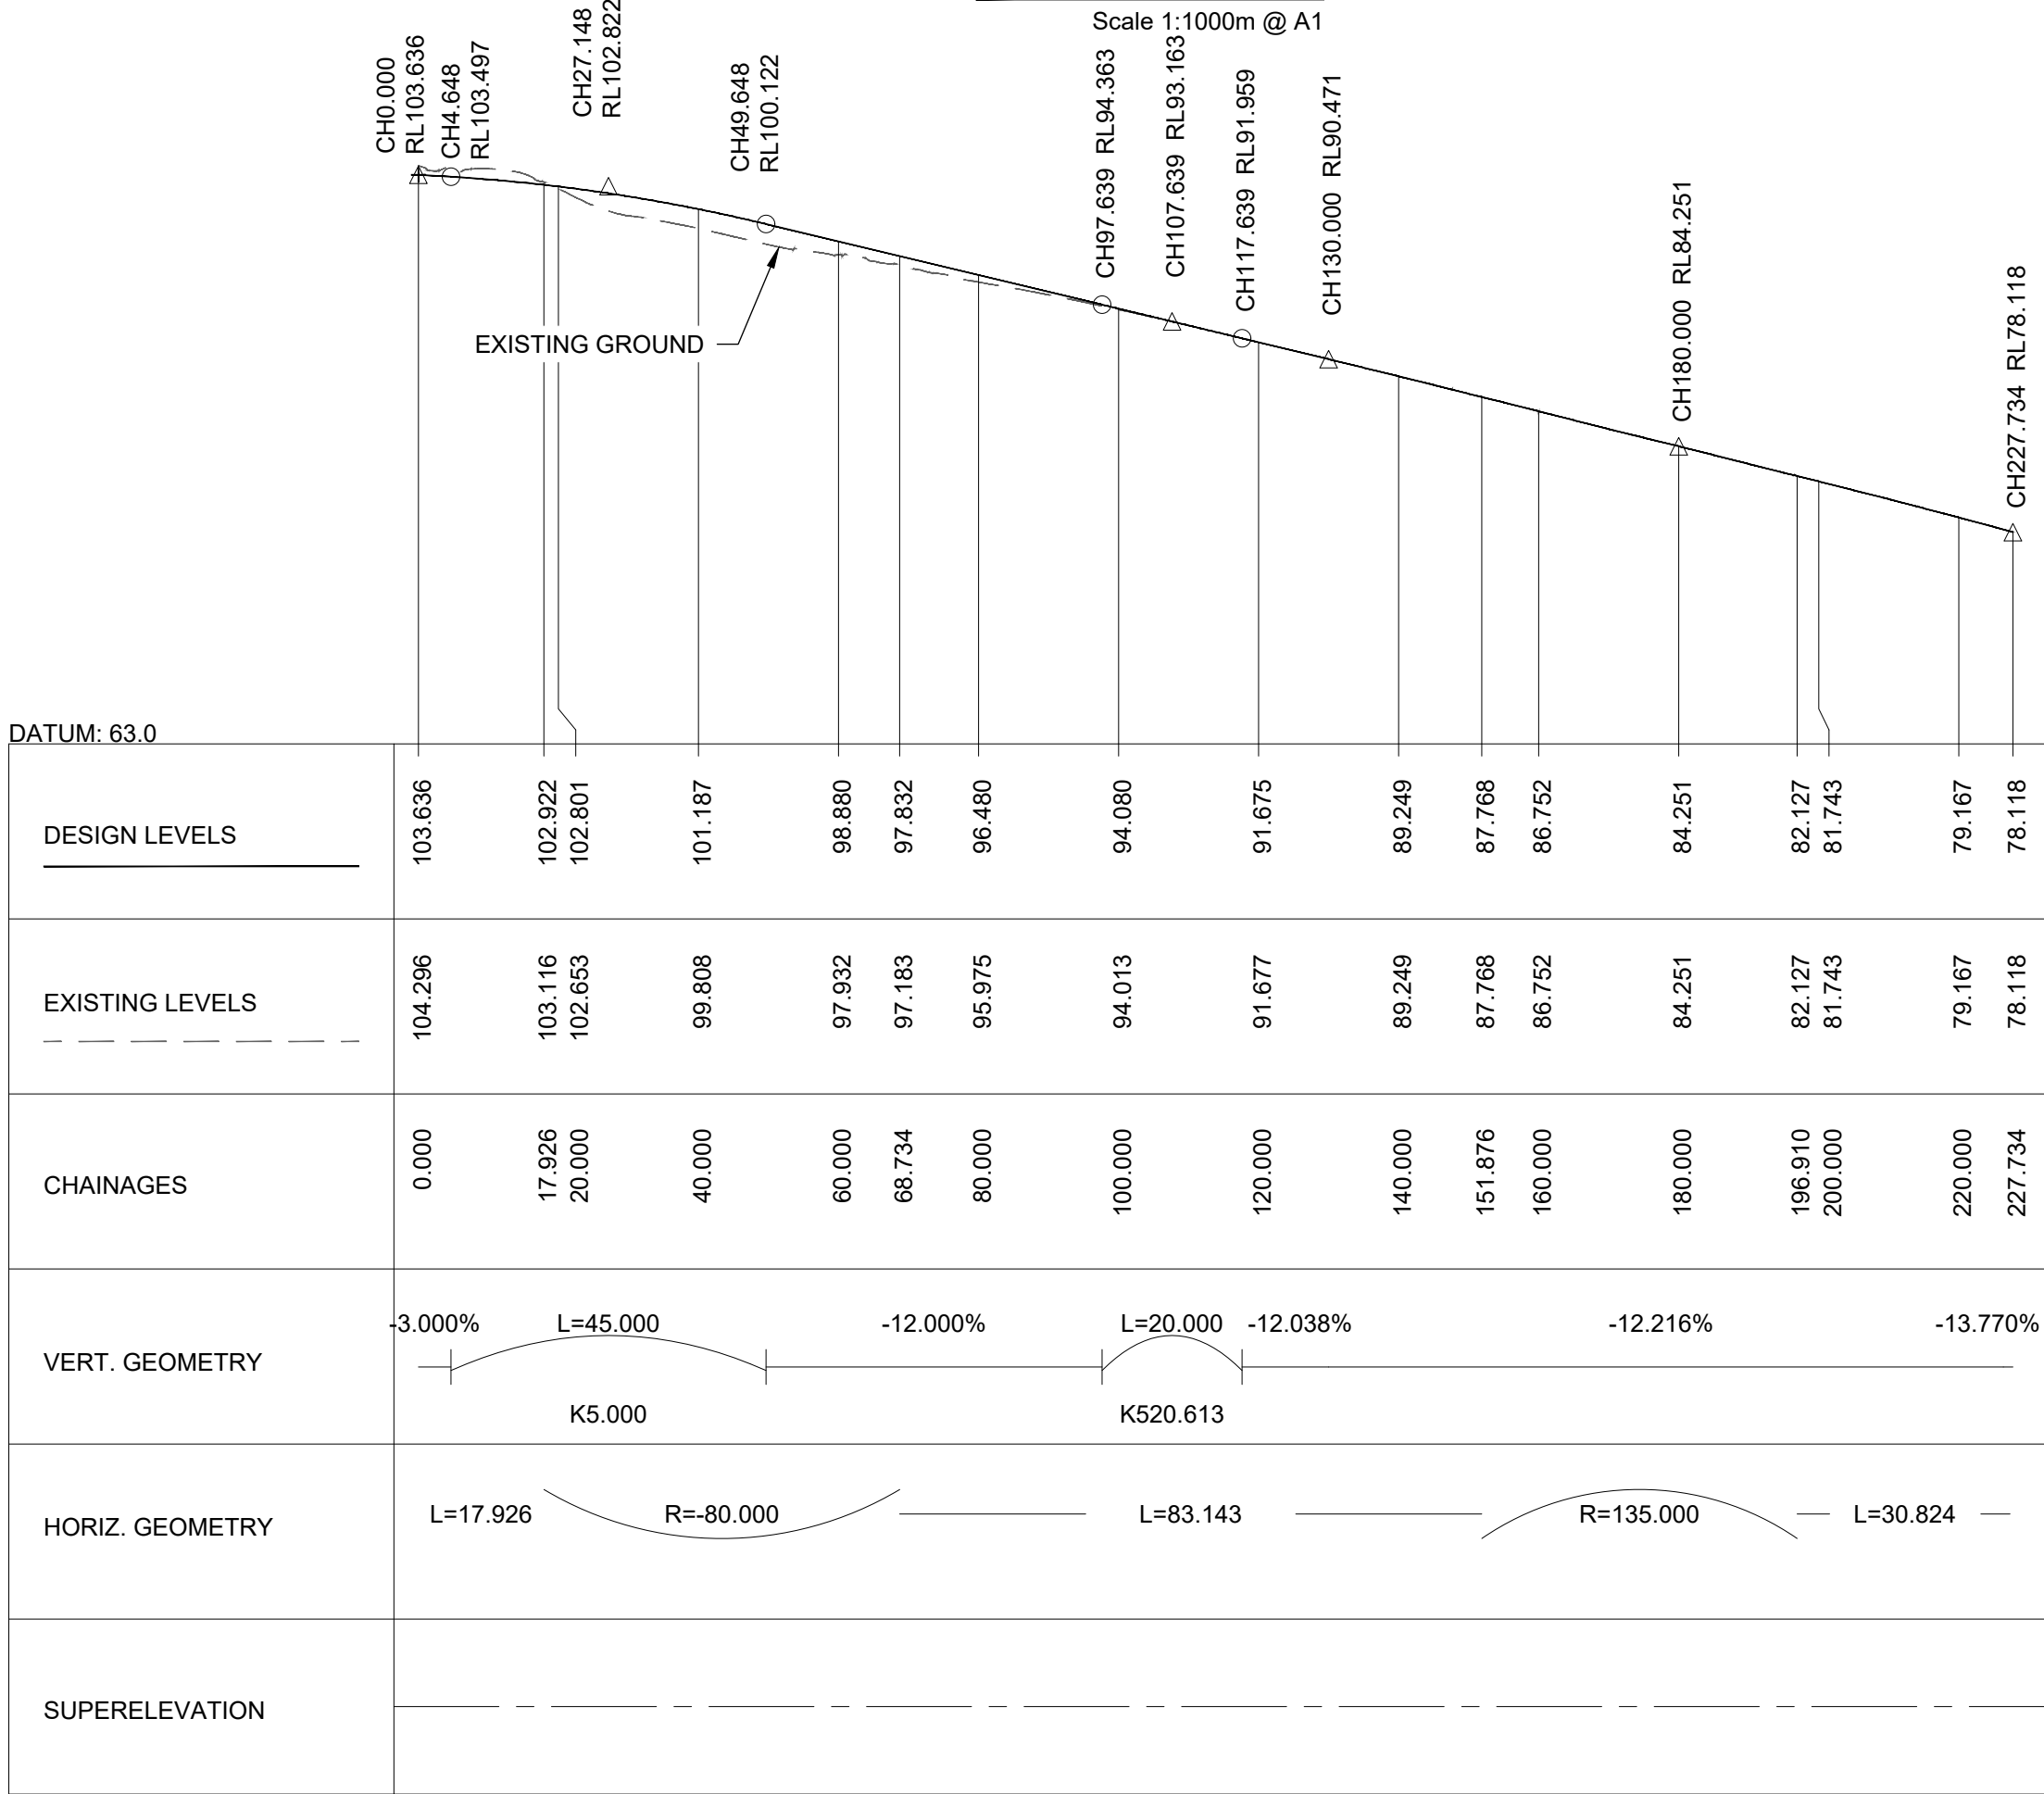

LONGITUDINAL SECTION - MC1H01

Scale 1:1000m Horizontal, 1:500m Vertical @ A1

CONSULTANT



CLIENT



PROJECT

Mill Road - Stage 1
Consenting Design

Roads of National Significance

REGISTRATION

FOR CONSENT

PROJECT MANAGEMENT INITIALS

AB	AR	DM
DESIGNER	CHECKED	APPROVED

PROJECT DATA

DATUM	AUK46	SURVEY	NZTM
-------	-------	--------	------

ISSUE/REVISION

1	30.06.26	ISSUED FOR CONSENT
0	05.02.26	ISSUED FOR CONSENT
I/R	DATE	DESCRIPTION

PROJECT NUMBER

60755376

SHEET TITLE

Mill Road RoNS Stage 1 FTA
General Arrangement & Long Section
Sheet 14

SHEET NUMBER

60755376-SHT-CI-0114

SCALE

