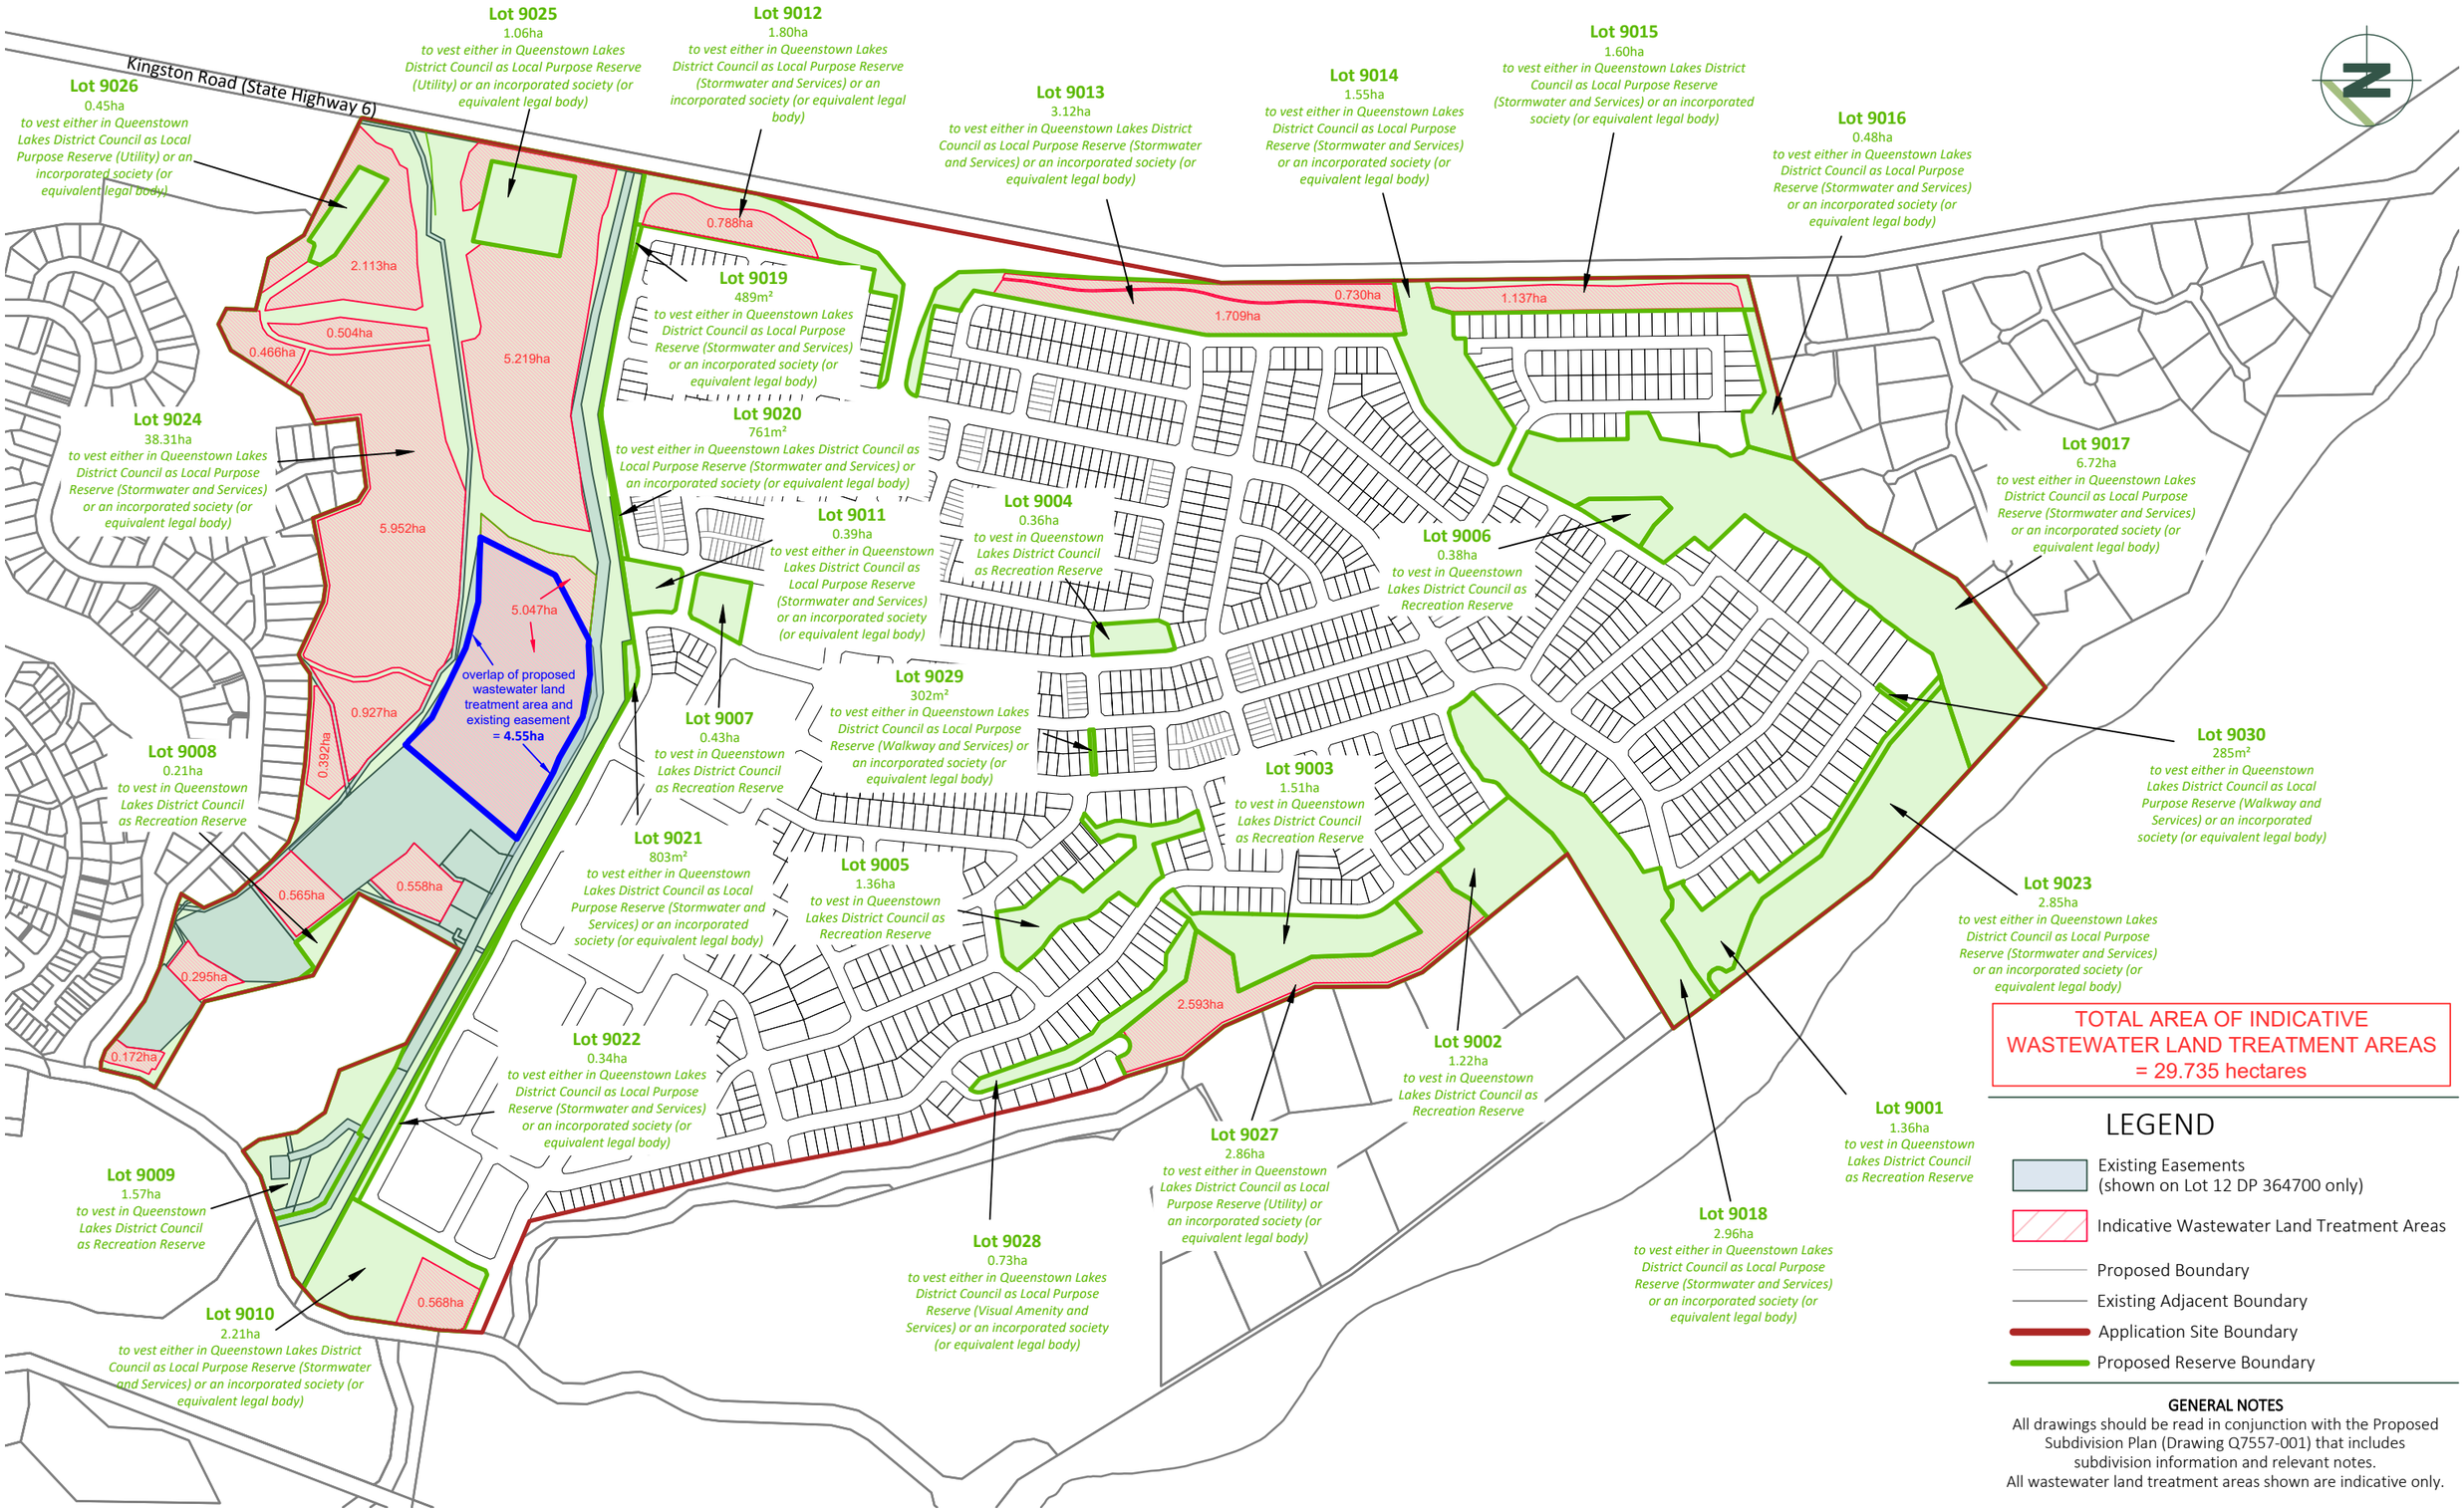

TOTAL AREA OF INDICATIVE WASTEWATER LAND TREATMENT AREAS = 29.735 hectares

LEGEND

- Existing Easements (shown on Lot 12 DP 364700 only)
- Indicative Wastewater Land Treatment Areas
- Proposed Boundary
- Existing Adjacent Boundary
- Application Site Boundary
- Proposed Reserve Boundary

GENERAL NOTES

All drawings should be read in conjunction with the Proposed Subdivision Plan (Drawing Q7557-001) that includes subdivision information and relevant notes.
All wastewater land treatment areas shown are indicative only.

patersons. Land Professionals

rcl group

DRAWING TITLE

RCL HOMESTEAD BAY LIMITED
LOT 8 DP 443832 AND LOT 12 DP 364700
PROPOSED RESERVES TO VEST AND INDICATIVE WASTEWATER AREAS

DATUM INFORMATION	
COORDINATE SYSTEM	NZGD2000 MOUNT NICHOLAS CIRCUIT
DATUM	NZVD2016
ORIGIN OF COORDINATES	YZ 5 SO 484152
ORIGIN OF LEVELS	384.6249m (EVFY)

REV	DRAWN	DATE	NOTE
1	MA	19.05.25	Total area and overlap added

STATUS **FOR CONSENT**

SURVEYED	-	-
DESIGNED	-	-
DRAWN	MA	19.05.25
REVIEWED	-	-
APPROVED	-	-

© Paterson Pitts Limited Partnership

PROJECT	Q7557
DRAWING NO	009
SHEET	001
REVISION	1
SCALE (A3)	1:7500