

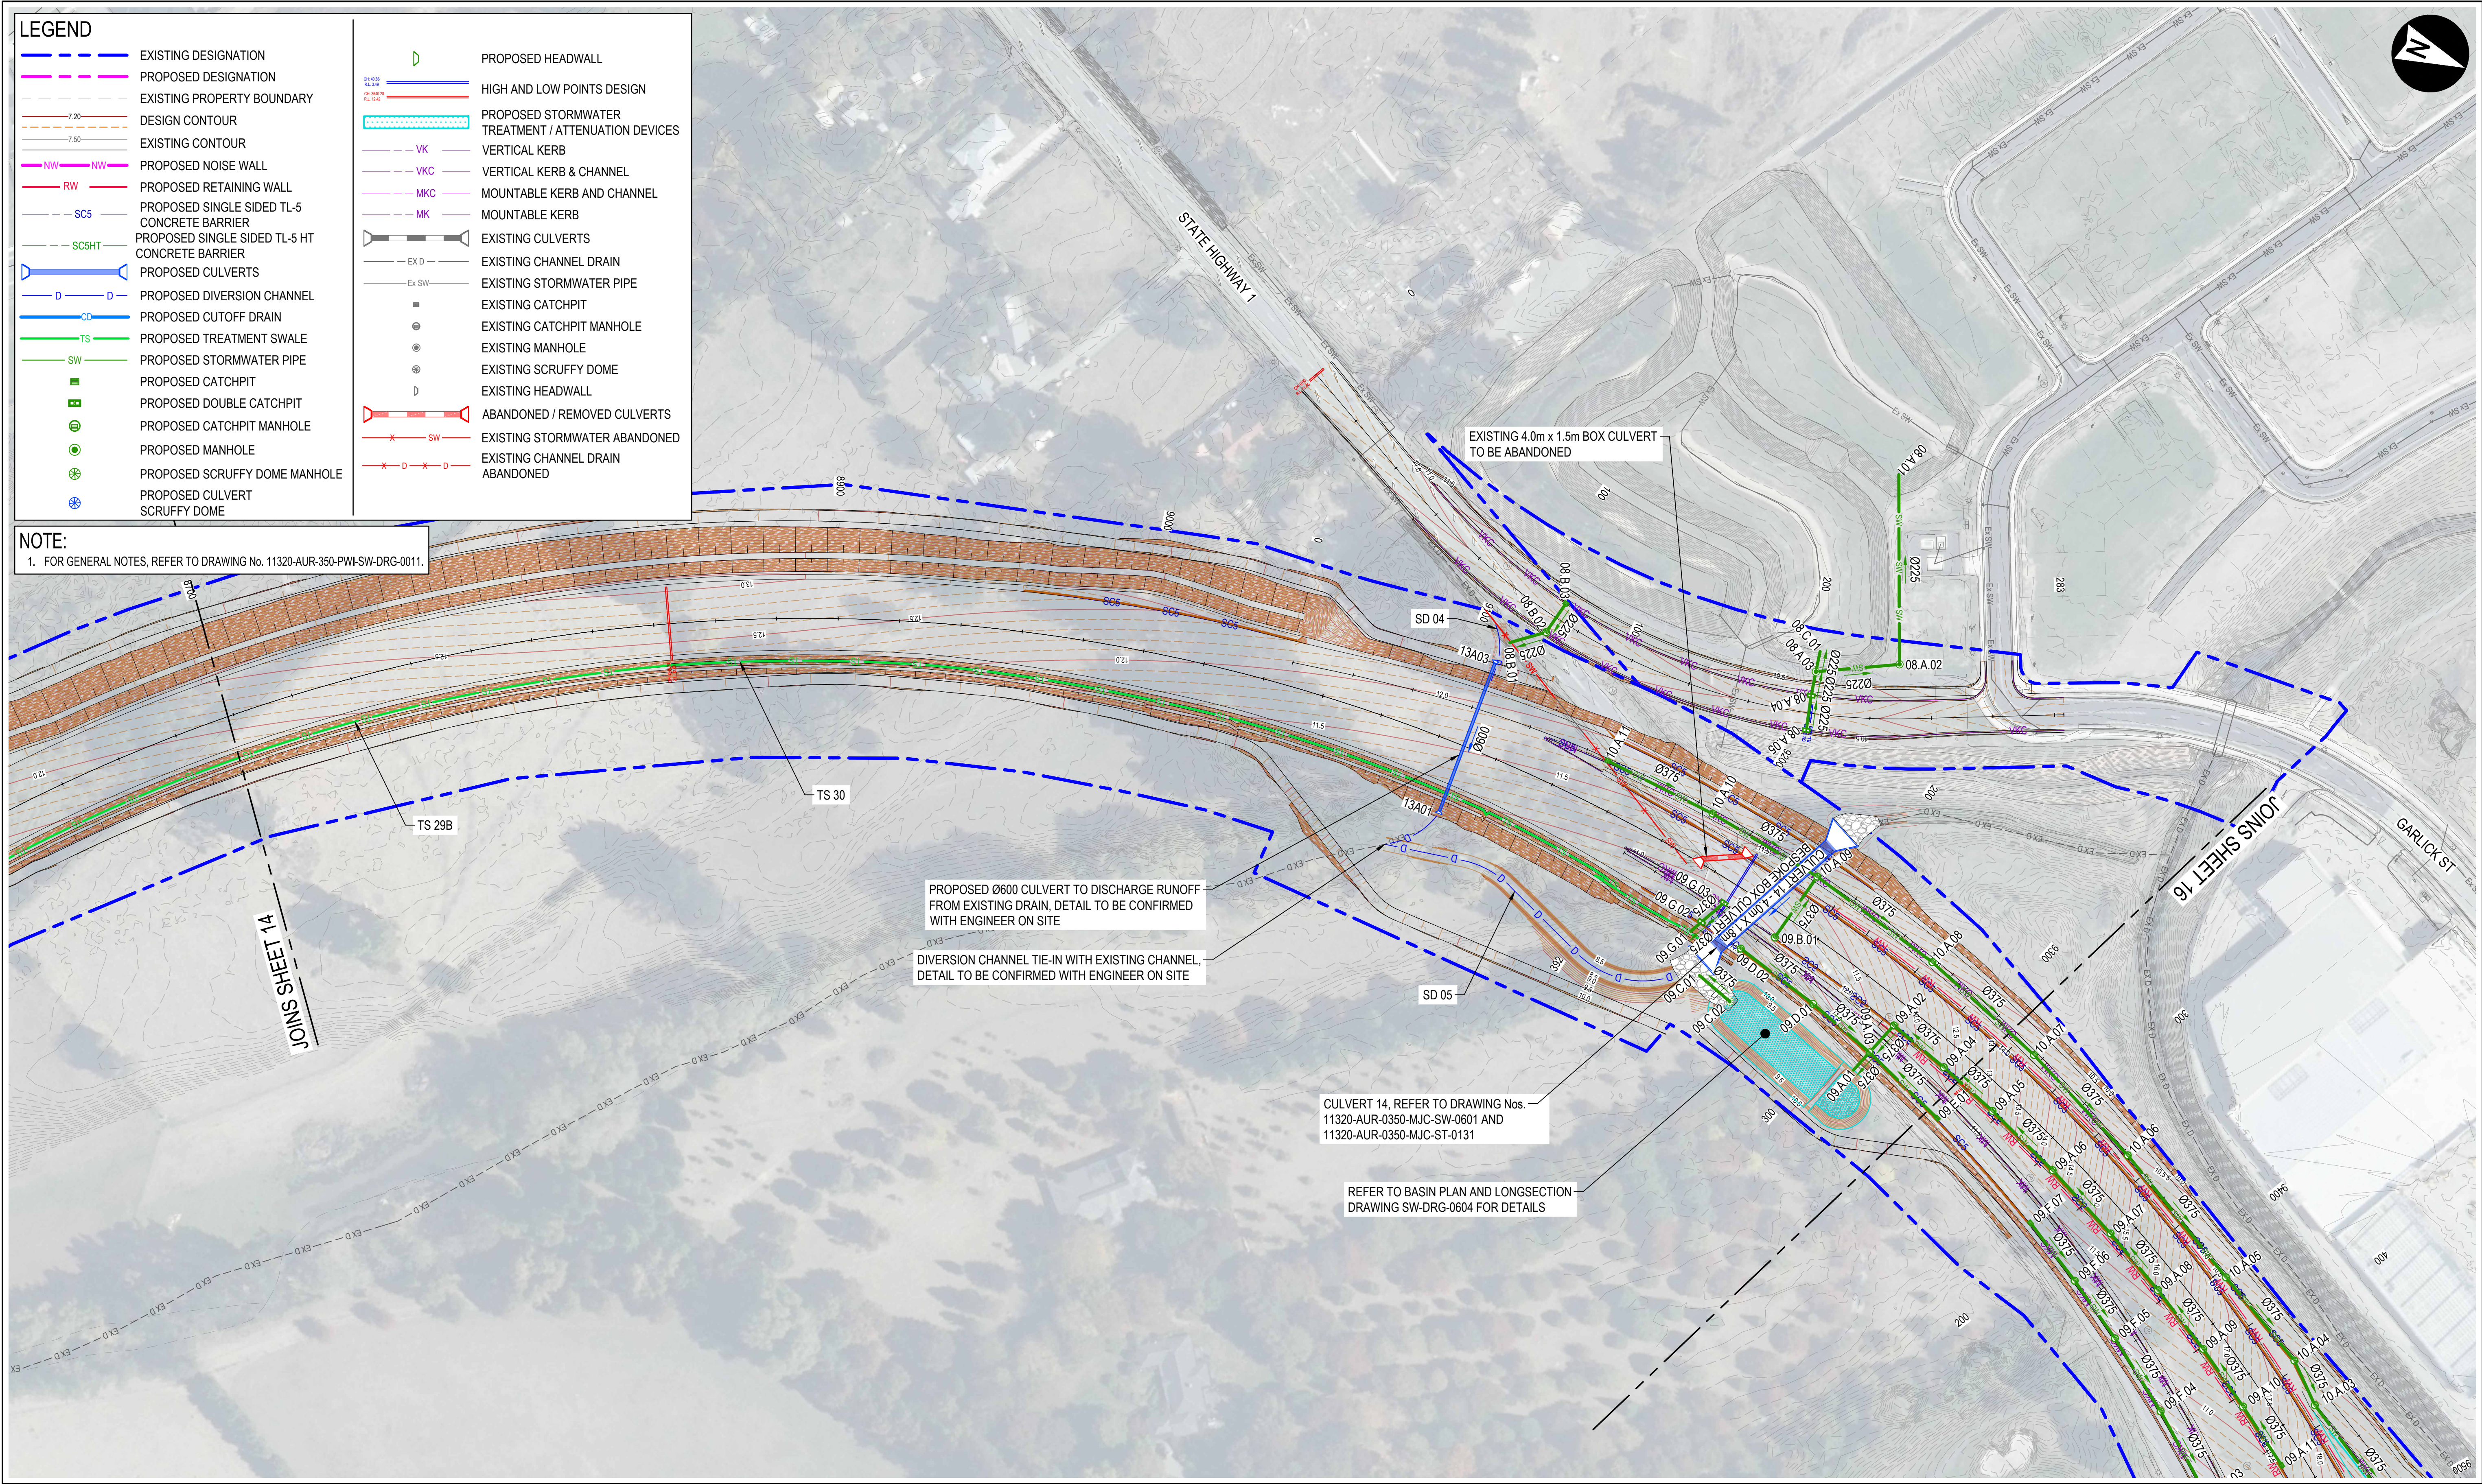


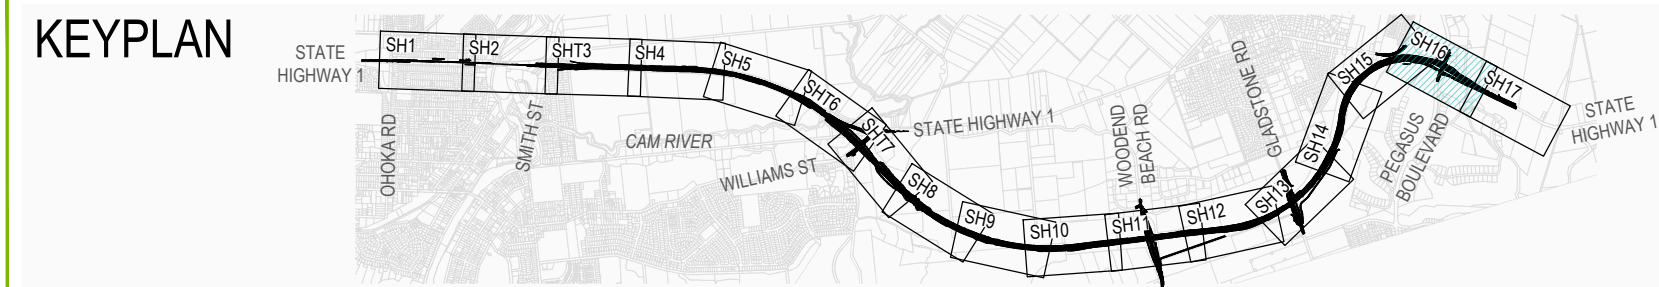

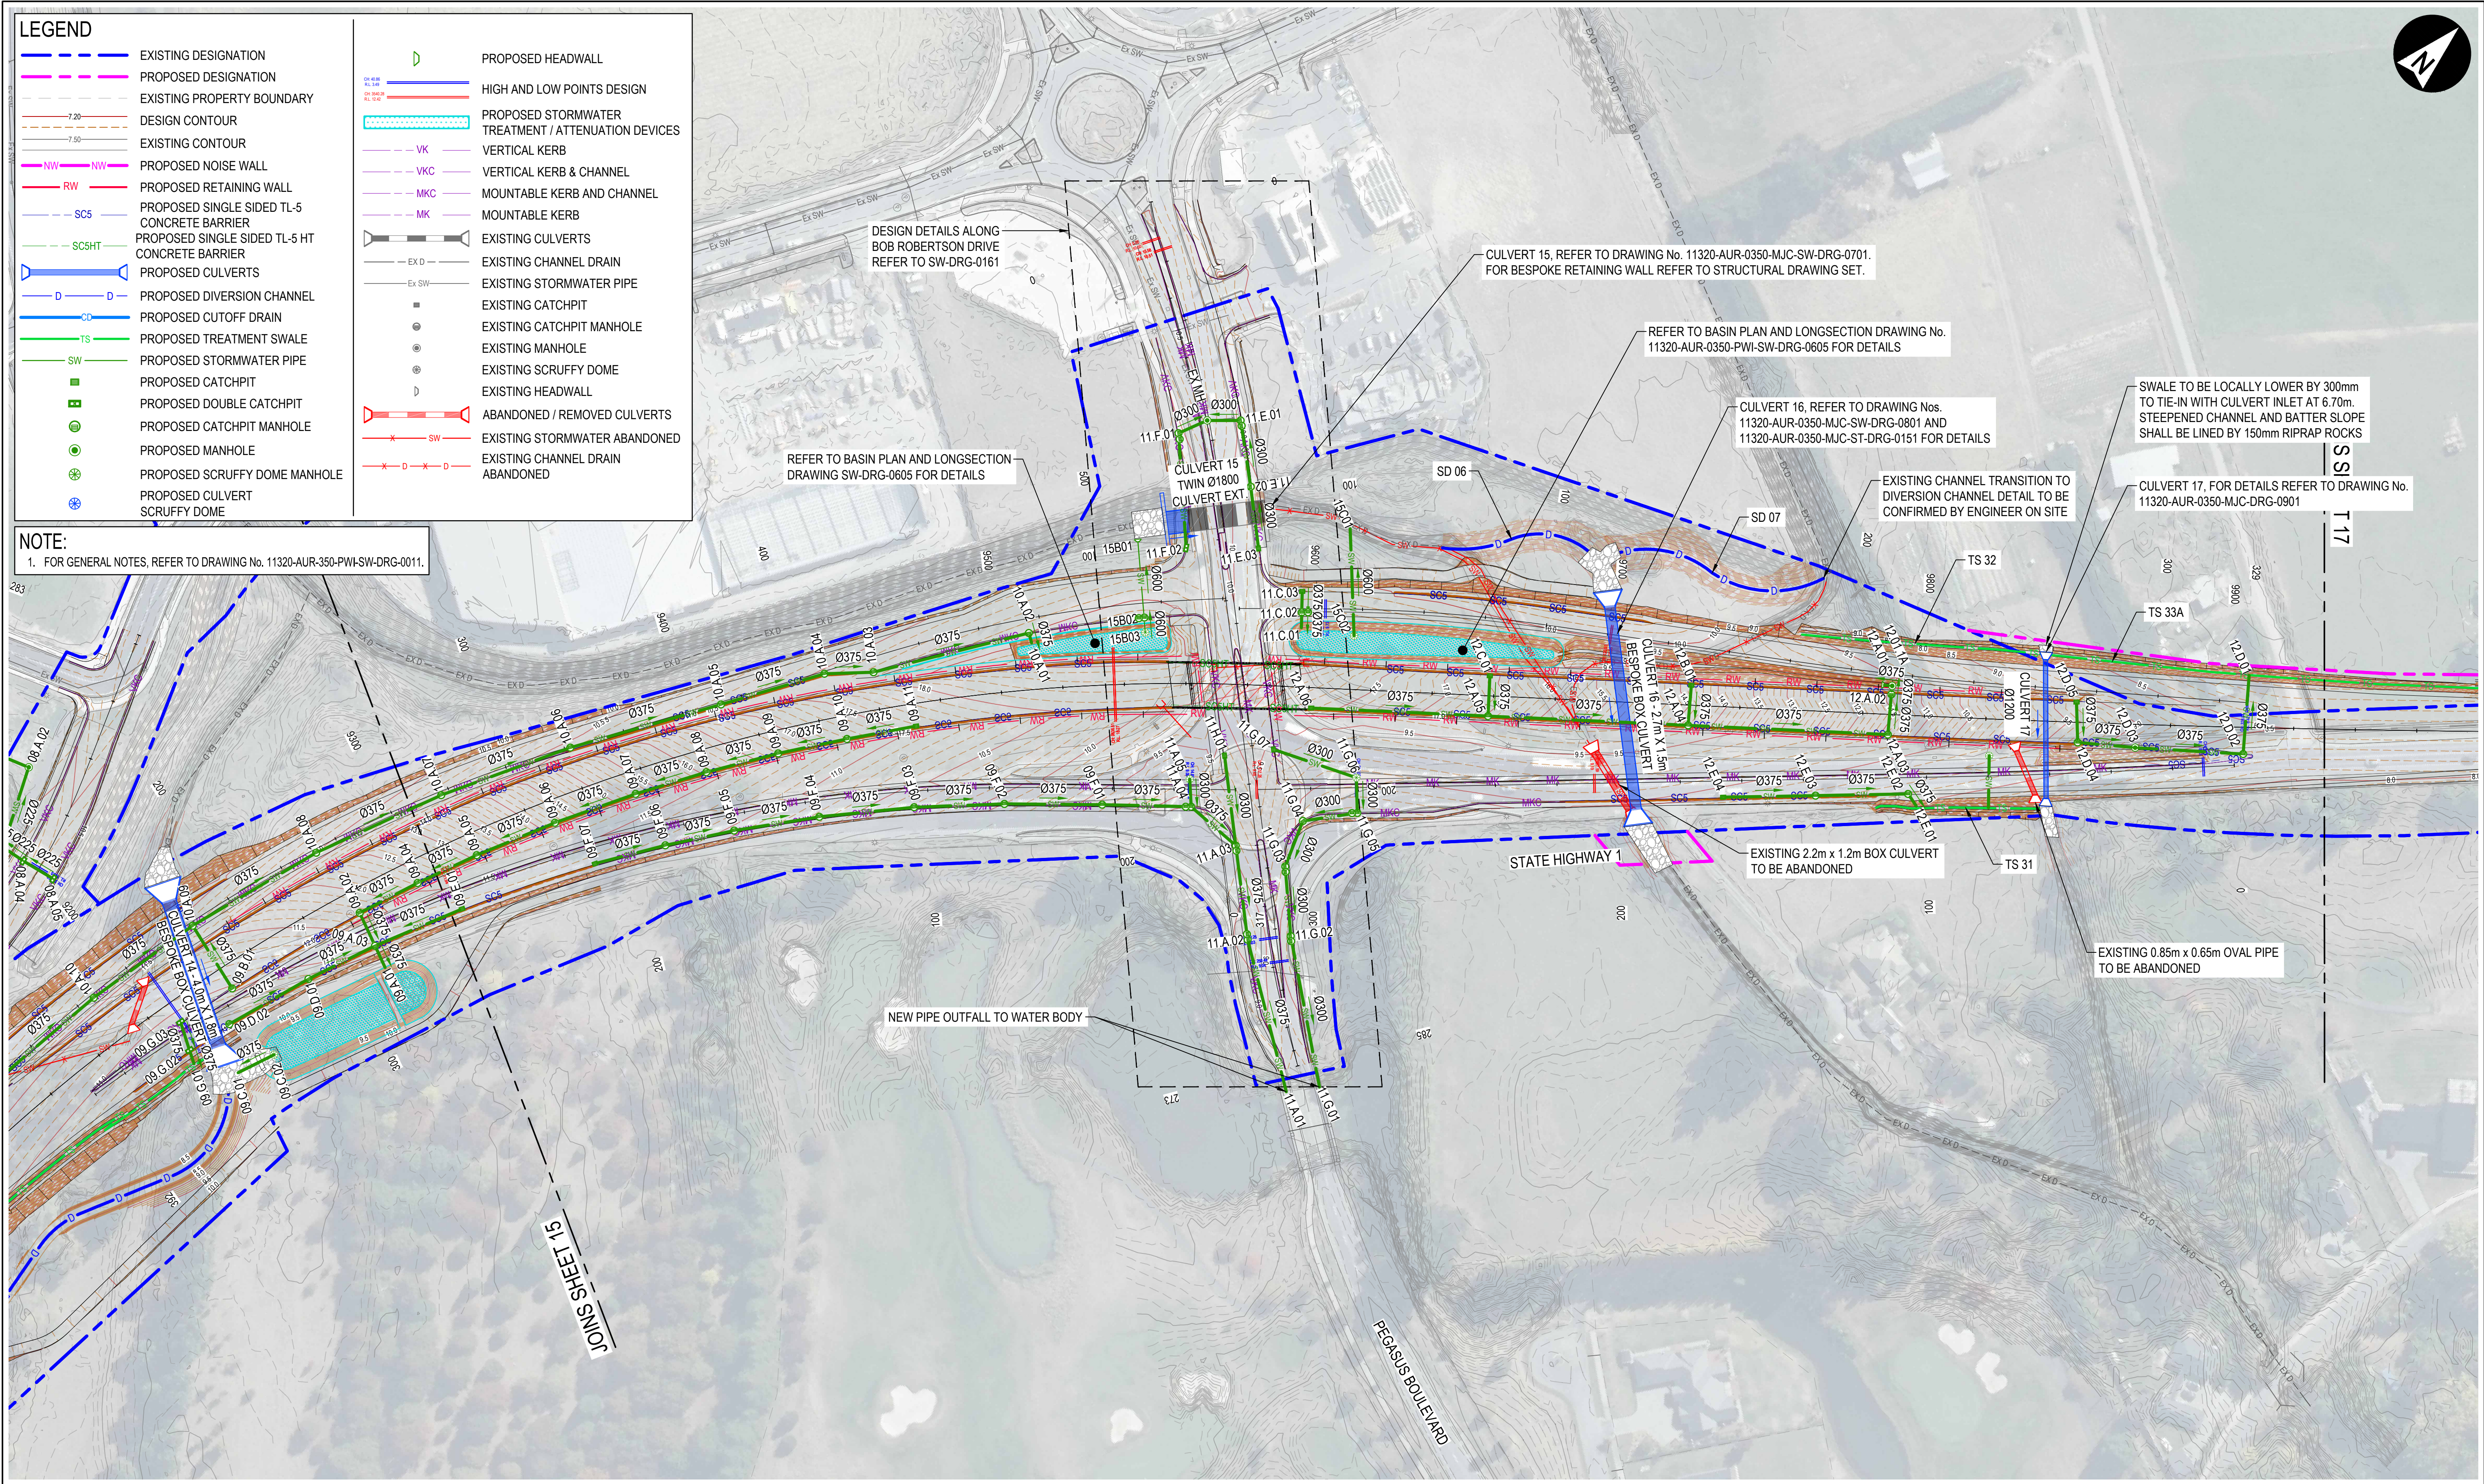

REV	DATE	REVISION DETAILS	REV	DRAWN	DESIGNED	VERIFIED	APPROVED
A	2025-09-17	ISSUED FOR 50% DETAILED DESIGN	A	C.LACAMBRA	Y.HOOI	W.HERBERT	M.FLANNERY
B	2025-12-12	ISSUED FOR 100% DETAILED DESIGN	B	C.LACAMBRA	Y.HOOI	W.HERBERT	M.FLANNERY

PREPARED BY

aurecon
www.aurecongroup.com

CLIENT



NZ TRANSPORT AGENCY
WAKA KOTAHU

Roads of National Significance

Coordinate system
NZTM 2000
Height datum
NZVD2016

PRINT ALL COPIES
IN COLOUR

CONSTRUCTION STATUS		PROJECT			
NOT FOR CONSTRUCTION		BELFAST TO PEGASUS MOTORWAY & WOODEND BYPASS			
DRAWN BY C.LACAMBRA		TITLE STORMWATER STORMWATER LAYOUT PLAN SHEET 16			
DESIGNED BY Y.HOOI		DOCUMENT CODE 11320-AUR-0350-PWI-SW-DRG-0116			
STATUS ISSUED FOR DETAILED DESIGN		CODE P3		SCALE 1:1000	
DOCUMENT STATE PUBLISHED		SIZE A1		REFERENCE No. SW-DRG-0116	
				REV B	

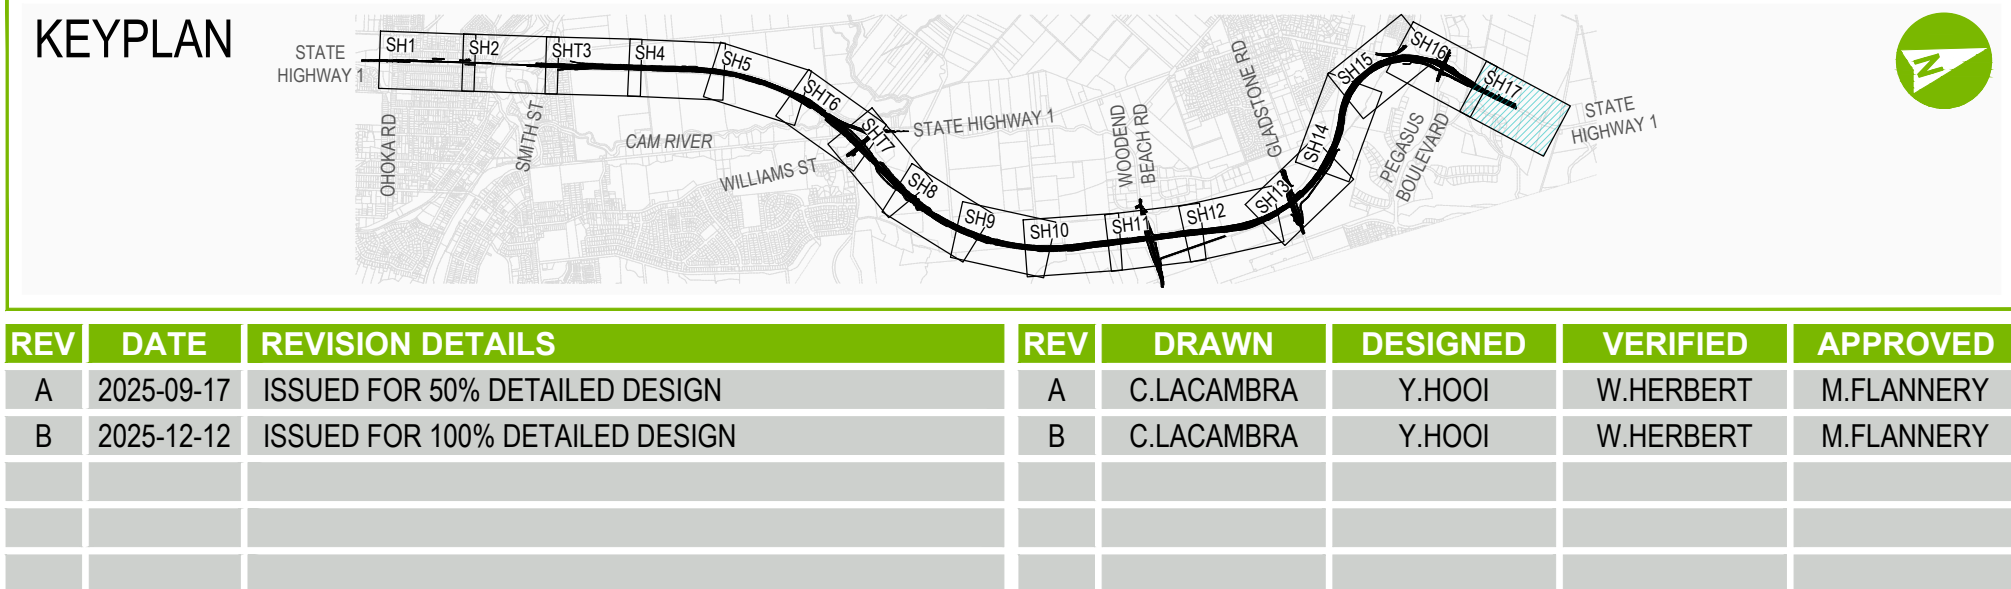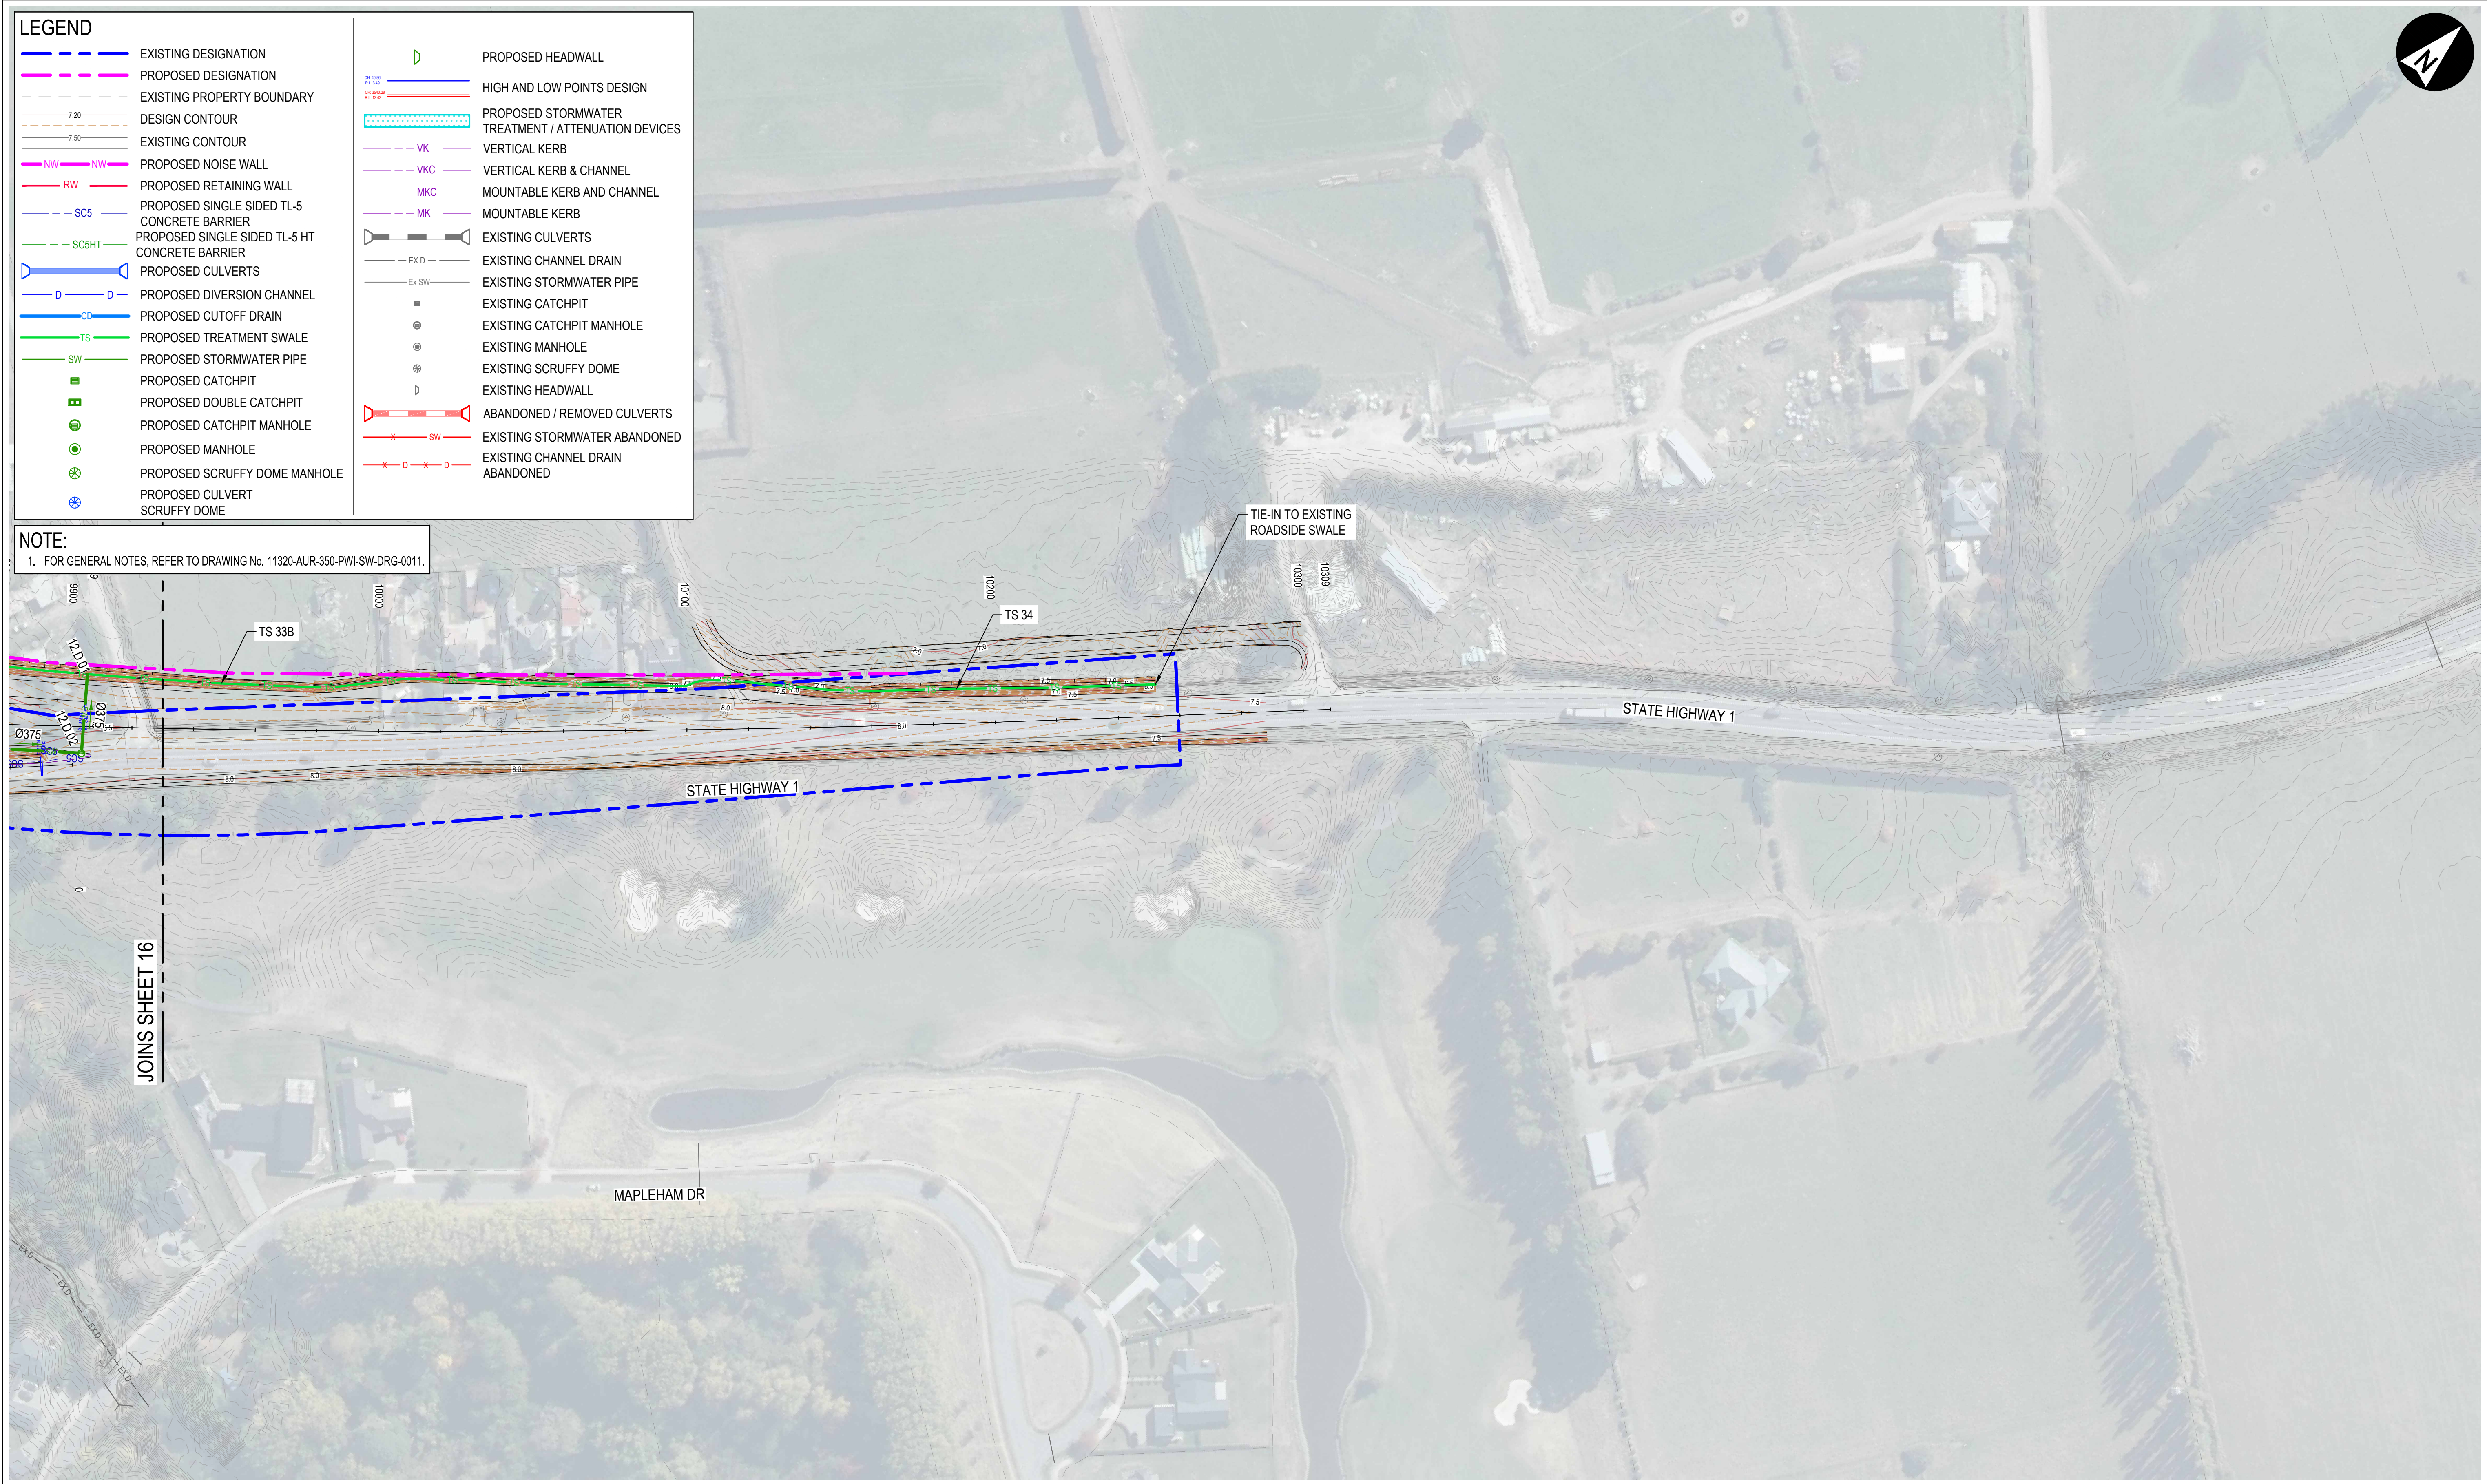

PREPARED BY

aurecon

www.aurecongroup.com

CLIENT

NZ TRANSPORT AGENCY
WAKA KOTAHU

Roads of National Significance

Coordinate system
NZTM 2000

Height datum
NZVD2016

PRINT ALL COPIES
IN COLOUR

CONSTRUCTION STATUS

NOT FOR CONSTRUCTION

DRAWN BY
C.LACAMBRA

DESIGNED BY
Y.HOOI

STATUS
ISSUED FOR DETAILED DESIGN

CODE
P3



DOCUMENT STATE
PUBLISHED

PROJECT
BELFAST TO PEGASUS MOTORWAY & WOODEND BYPASS

TITLE
STORMWATER
STORMWATER LAYOUT PLAN
SHEET 17

DOCUMENT CODE
11320-AUR-0350-PWI-SW-DRG-0117

SCALE	SIZE	REFERENCE No.	REV
1:1000	A1	SW-DRG-0117	B

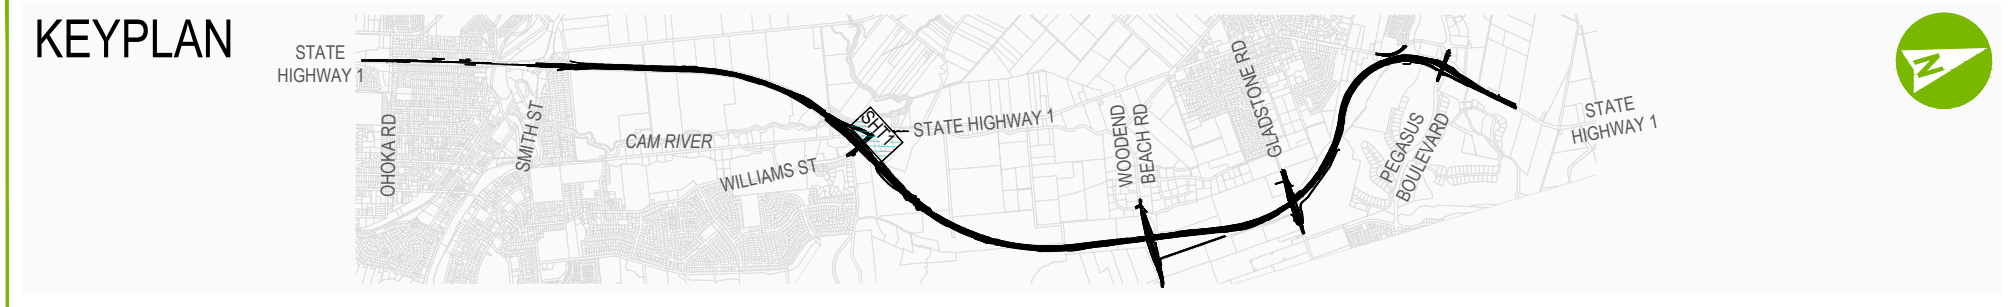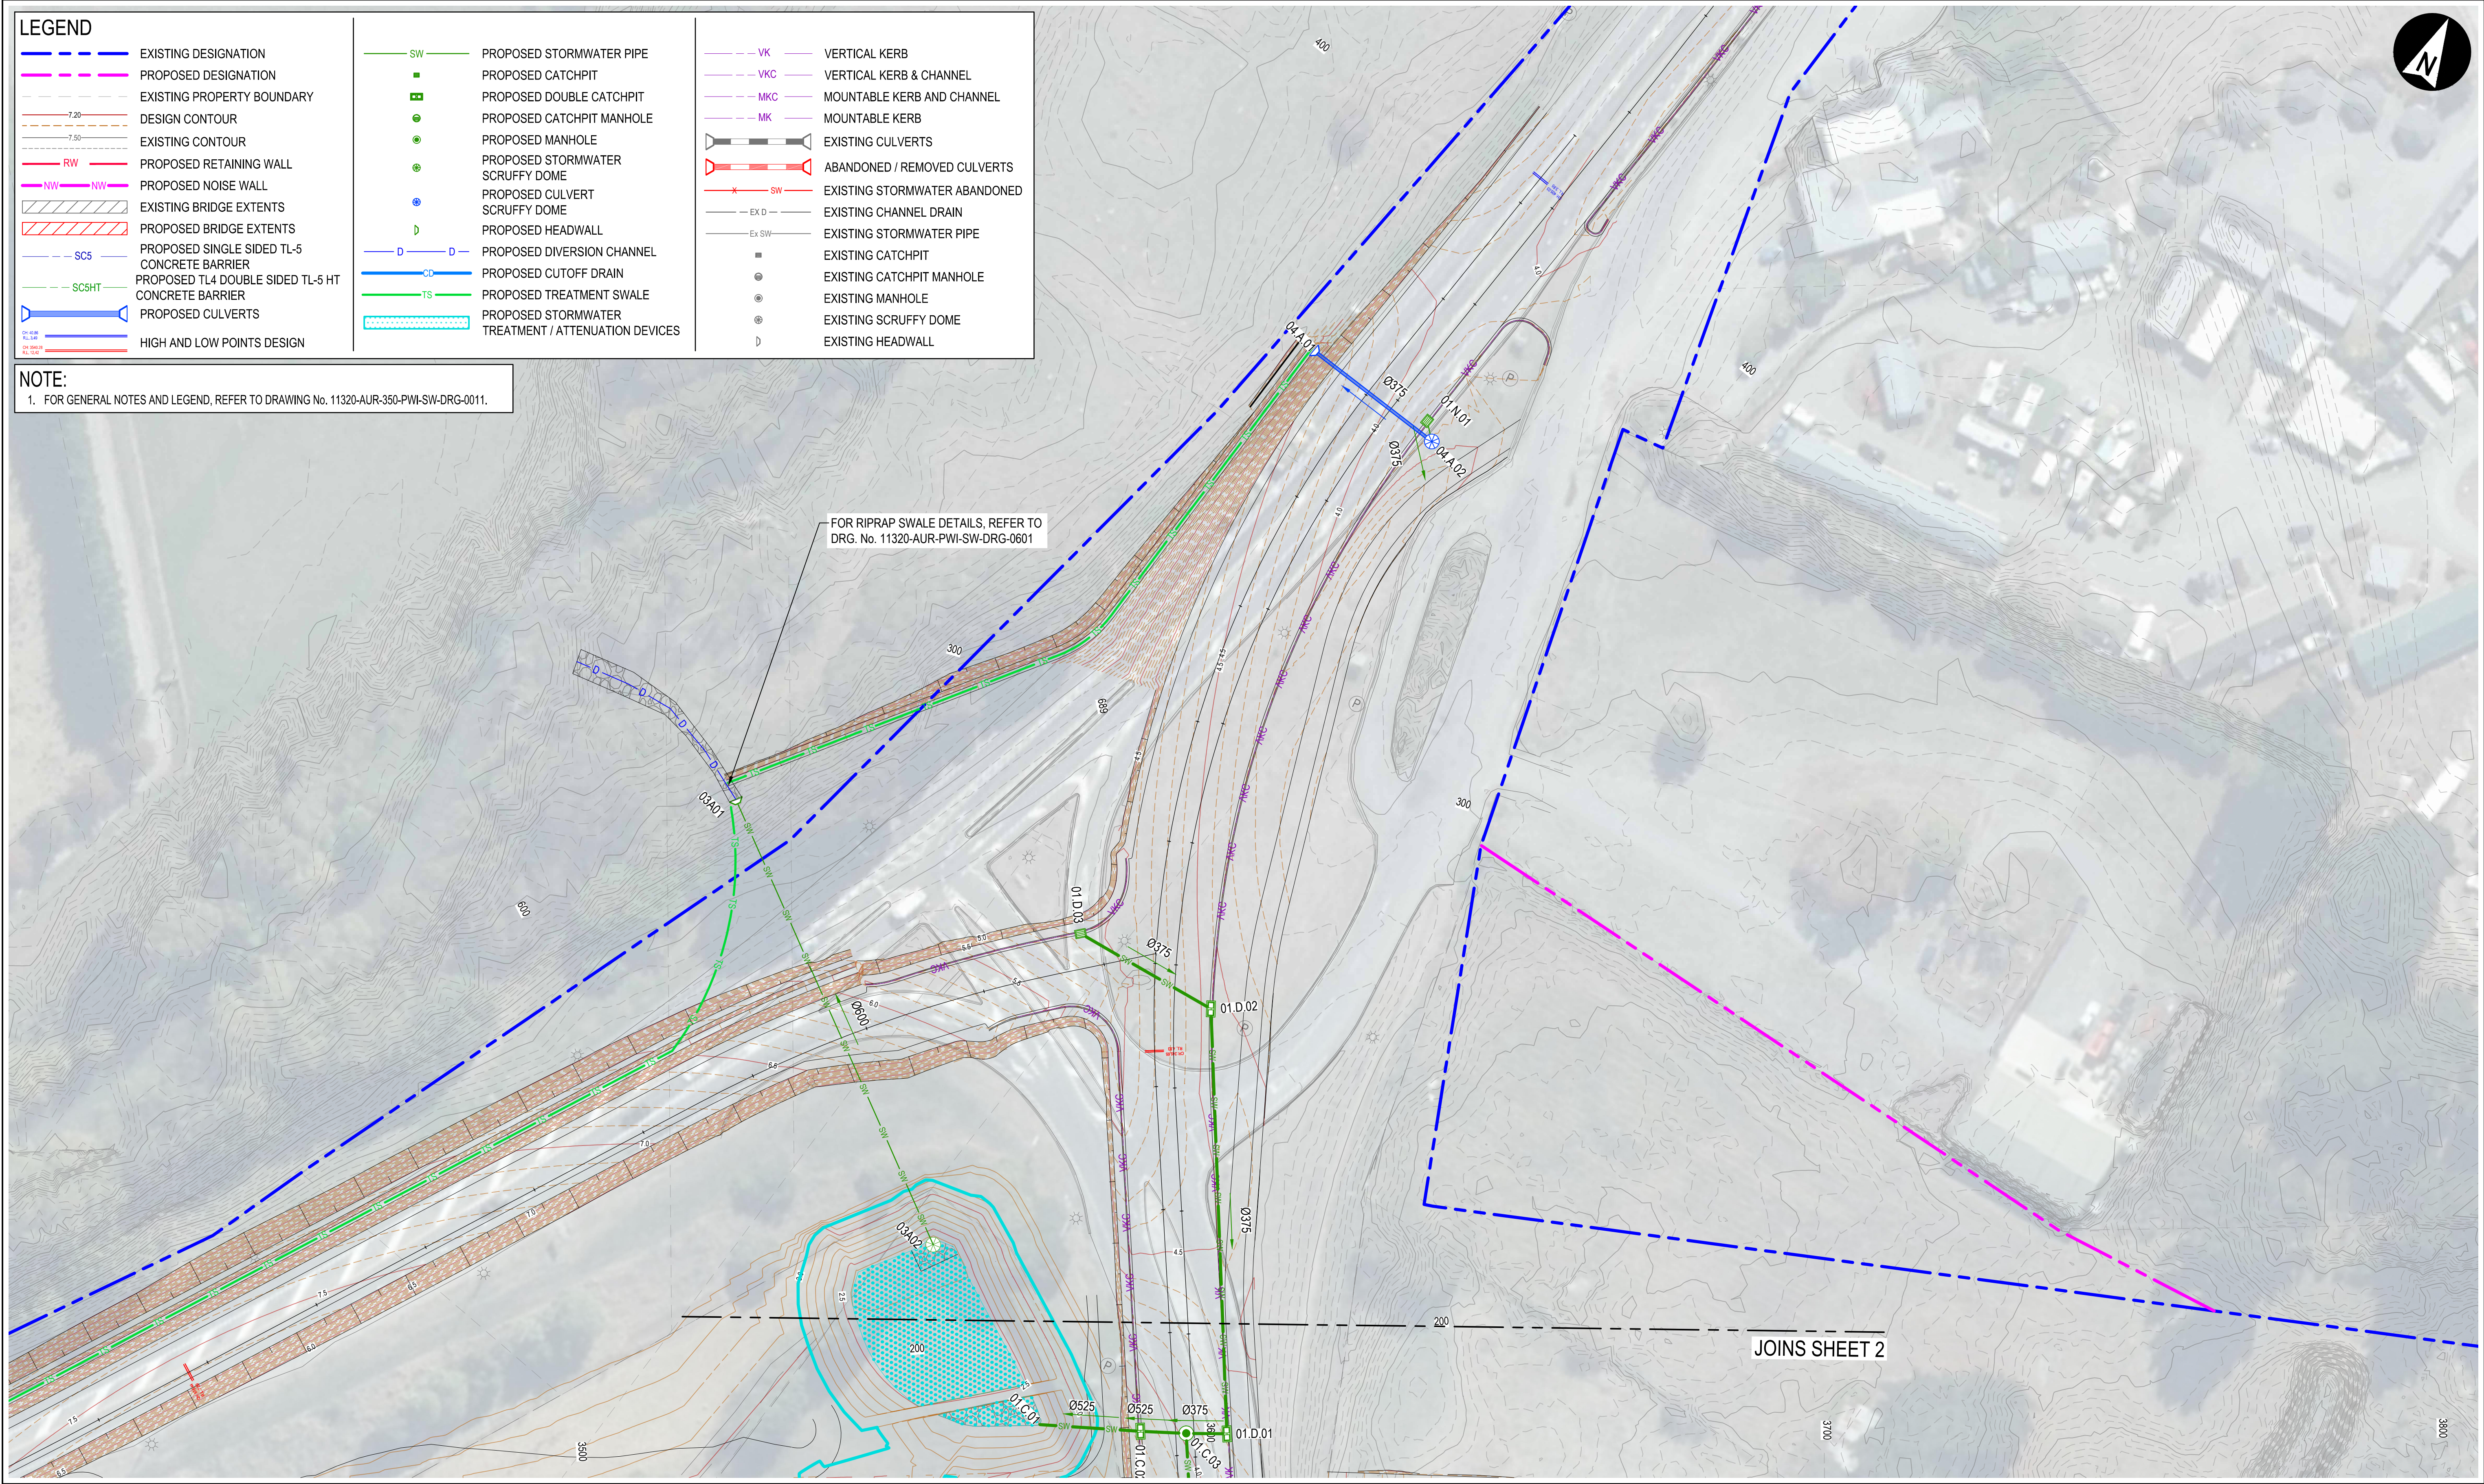

REV	DATE	REVISION DETAILS	REV	DRAWN	DESIGNED	VERIFIED	APPROVED
A	2025-09-17	ISSUED FOR 50% DETAILED DESIGN	A	C.LACAMBRA	Y.HOOI	W.HERBERT	M.FLANNERY
B	2025-12-12	ISSUED FOR 100% DETAILED DESIGN	B	C.LACAMBRA	Y.HOOI	W.HERBERT	M.FLANNERY

PREPARED BY

aurecon

www.aurecongroup.com

CLIENT

NZ TRANSPORT AGENCY
WAKA KOTAHU

Roads of National Significance

Coordinate system
NZTM 2000

Height datum
NZVD2016

PRINT ALL COPIES
IN COLOUR

CONSTRUCTION STATUS

NOT FOR CONSTRUCTION

DRAWN BY
C.LACAMBRA

DESIGNED BY
Y.HOOI

STATUS
ISSUED FOR DETAILED DESIGN

CODE
P3



DOCUMENT STATE
PUBLISHED

PROJECT
BELFAST TO PEGASUS MOTORWAY & WOODEND BYPASS

TITLE
STORMWATER WILLIAMS ST INTERCHANGE PLAN SHEET 1

DOCUMENT CODE
11320-AUR-0350-PWI-SW-DRG-0151

SCALE	SIZE	REFERENCE No.	REV
1:500	A1	SW-DRG-0151	B

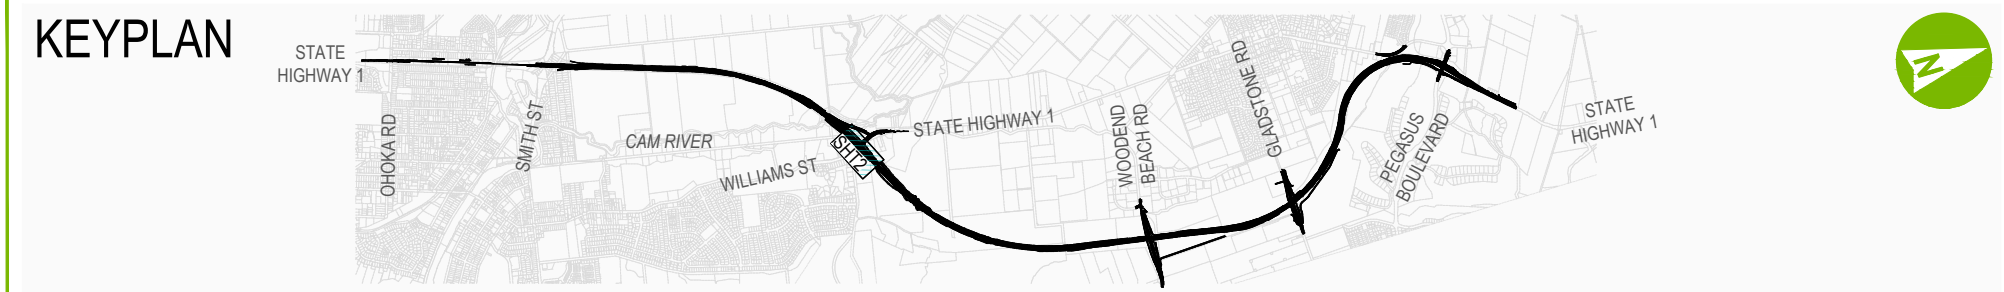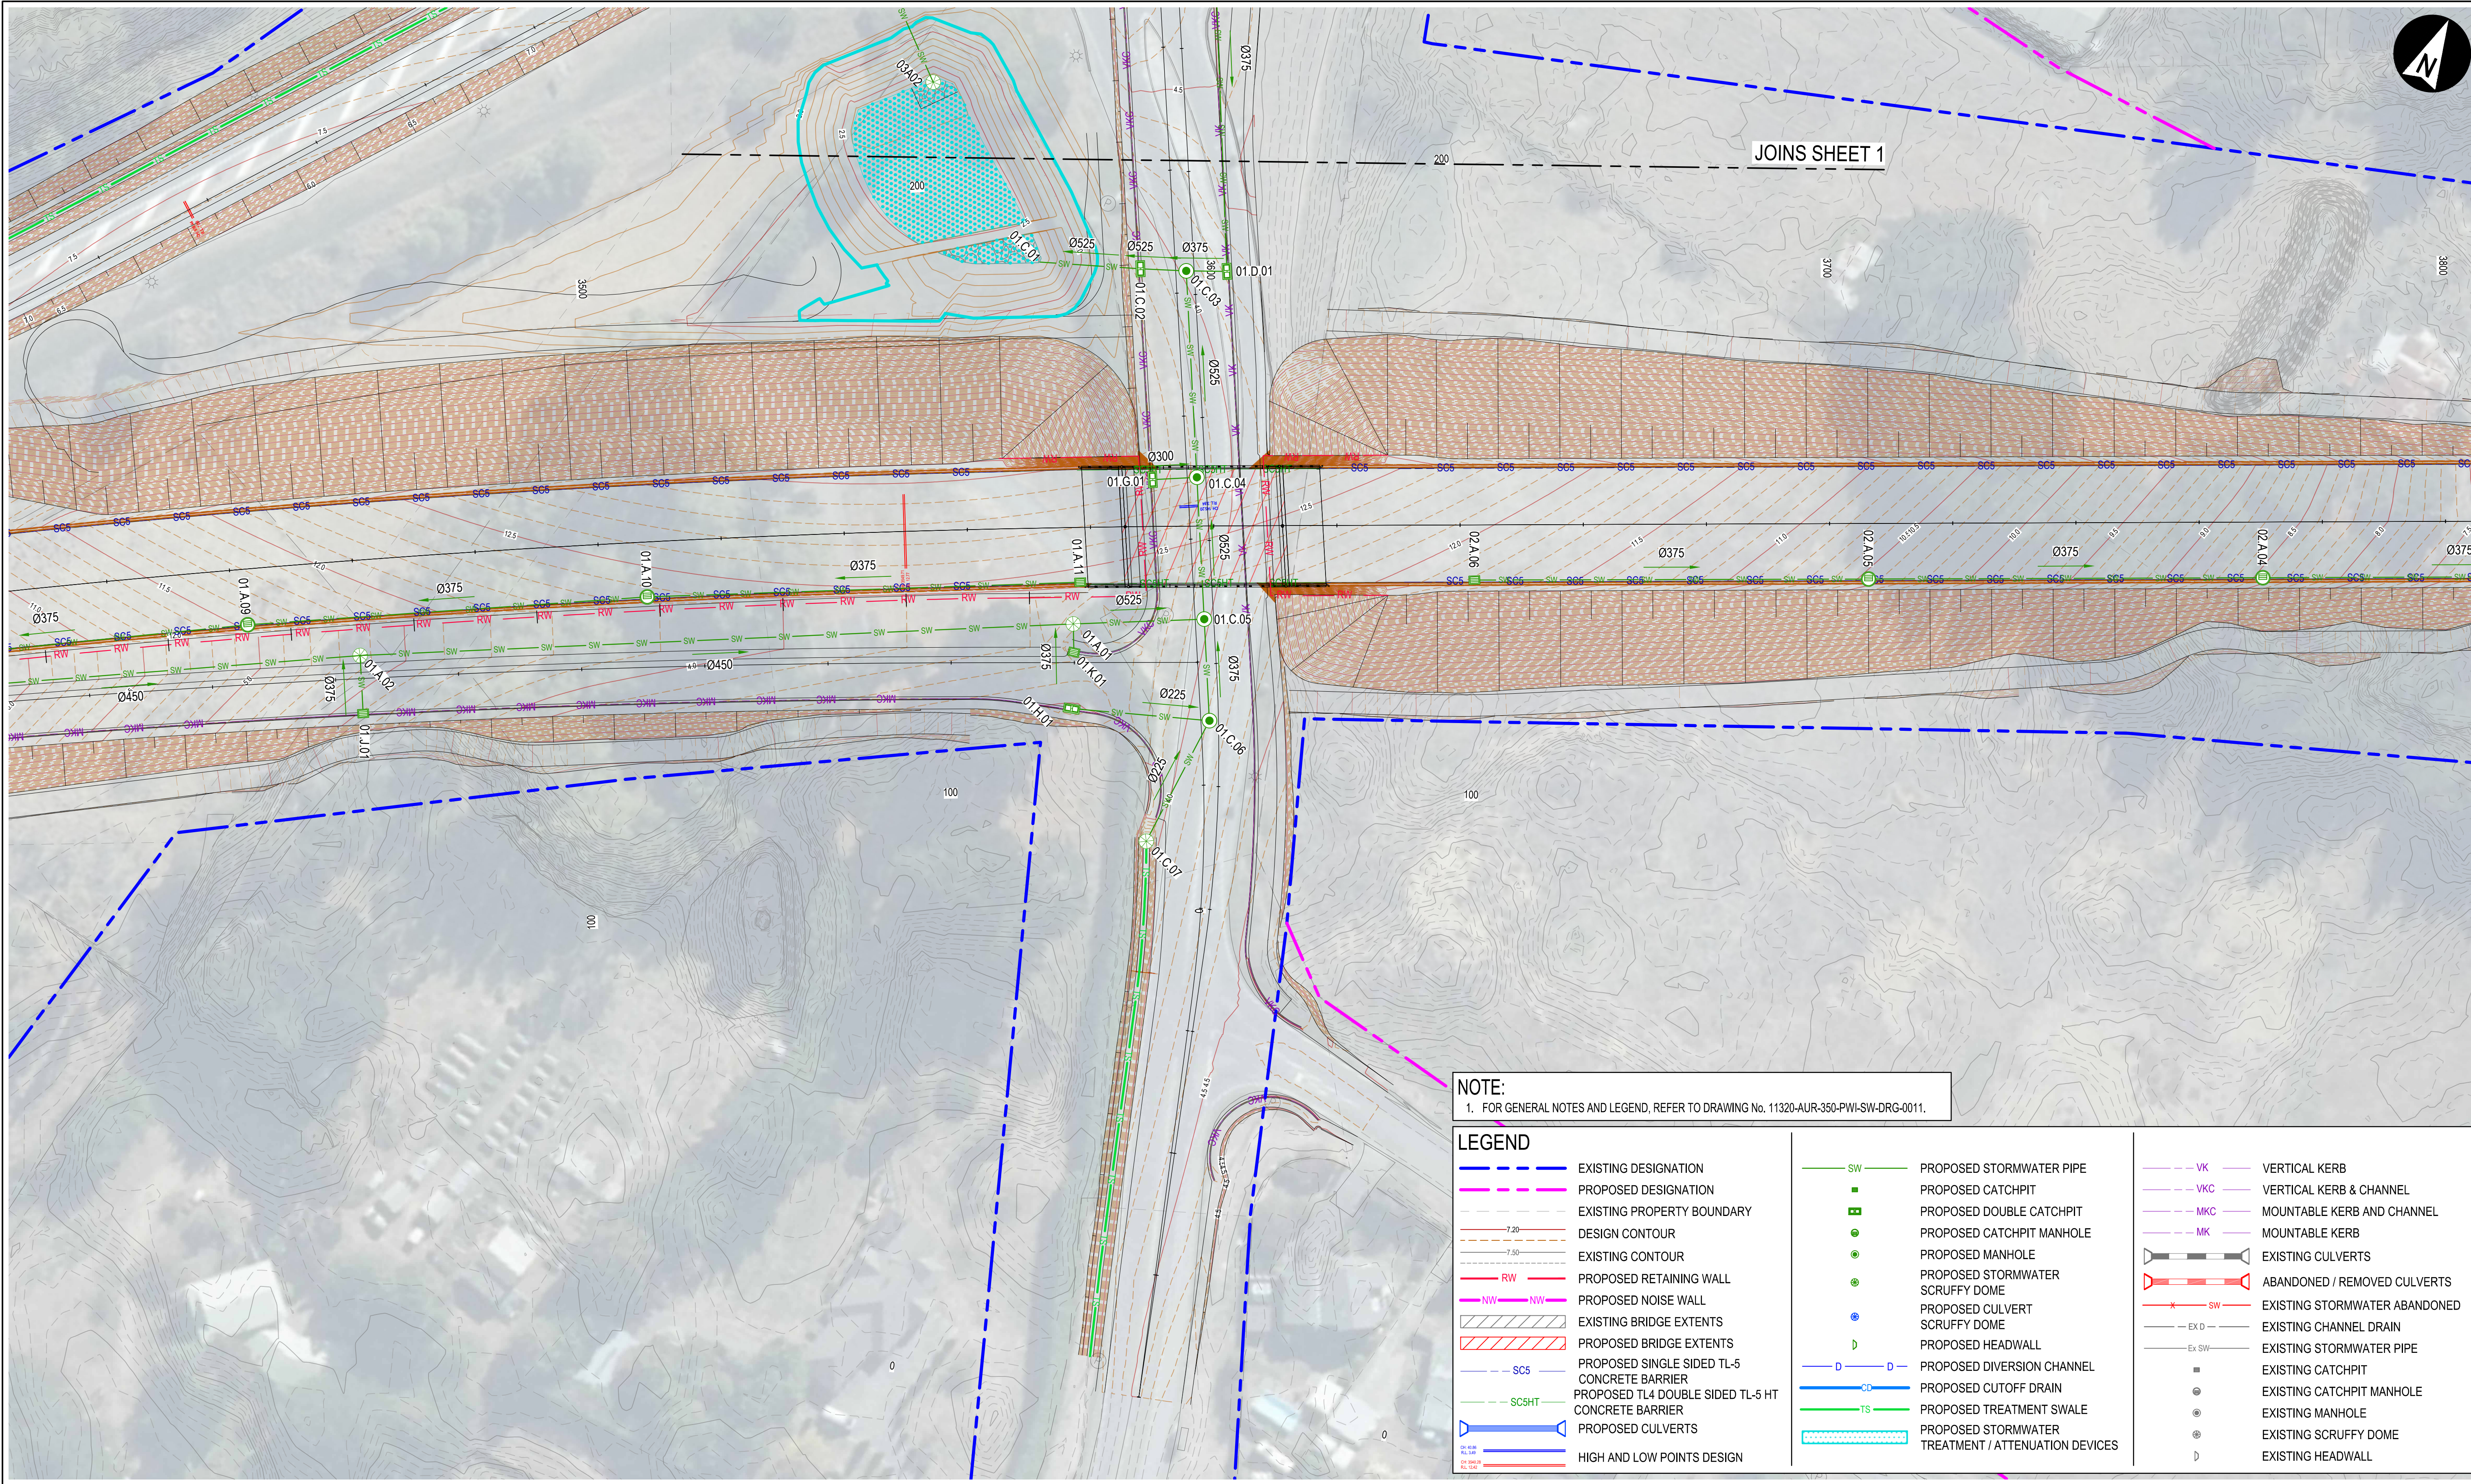

REV	DATE	REVISION DETAILS	REV	DRAWN	DESIGNED	VERIFIED	APPROVED
A	2025-09-17	ISSUED FOR 50% DETAILED DESIGN	A	C.LACAMBRA	Y.HOOI	W.HERBERT	M.FLANNERY
B	2025-12-12	ISSUED FOR 100% DETAILED DESIGN	B	C.LACAMBRA	Y.HOOI	W.HERBERT	M.FLANNERY

PREPARED BY

aurecon

www.aurecongroup.com

CLIENT

NZ TRANSPORT AGENCY
WAKA KOTAHU

Roads of National Significance

Coordinate system
NZTM 2000

Height datum
NZVD2016

PRINT ALL COPIES
IN COLOUR

CONSTRUCTION STATUS

NOT FOR CONSTRUCTION

DRAWN BY
C.LACAMBRA

DESIGNED BY
Y.HOOI

STATUS
ISSUED FOR DETAILED DESIGN

CODE
P3

DOCUMENT STATE
PUBLISHED

PROJECT
BELFAST TO PEGASUS MOTORWAY & WOODEND BYPASS

TITLE
STORMWATER WILLIAMS ST INTERCHANGE PLAN SHEET 2



DOCUMENT CODE
11320-AUR-0350-PWI-SW-DRG-0152

SCALE
1:500

SIZE
A1

REFERENCE No.
SW-DRG-0152

REV
B

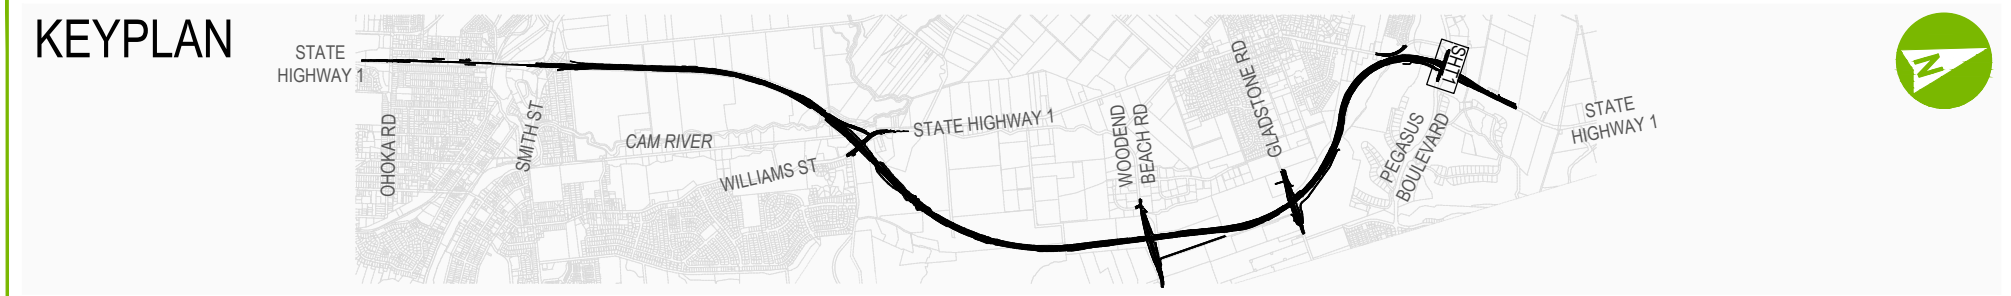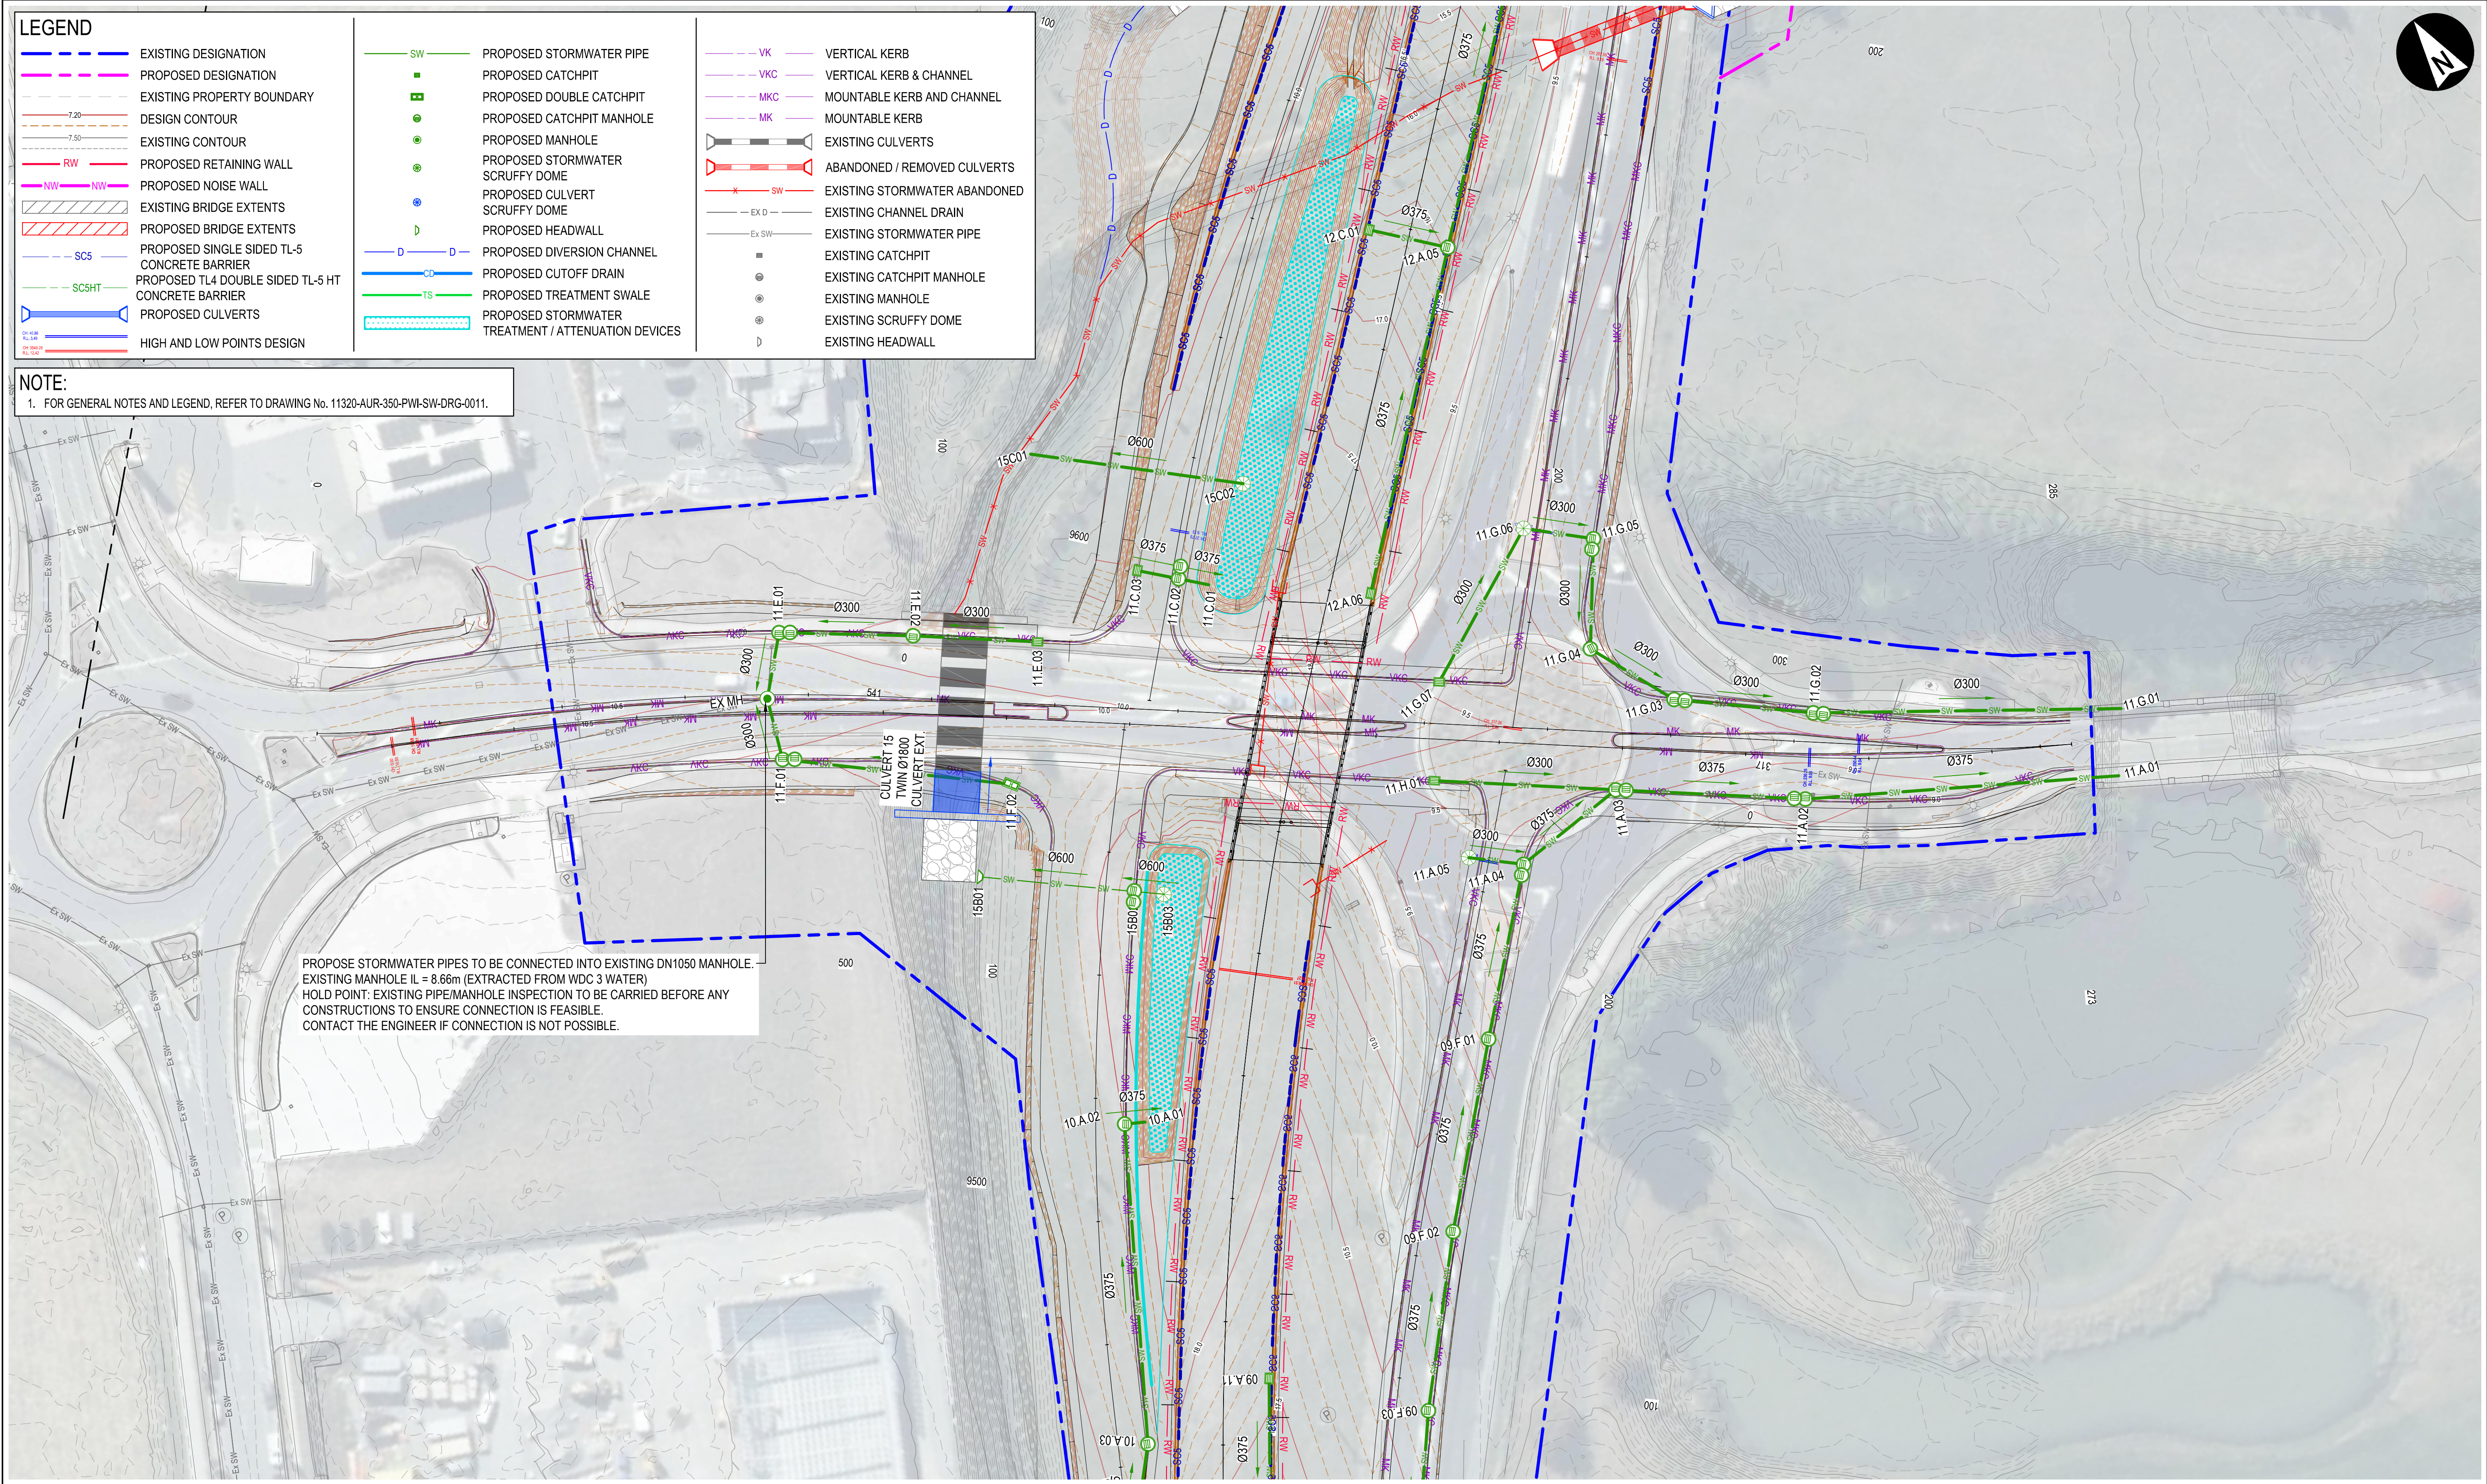

REV	DATE	REVISION DETAILS	REV	DRAWN	DESIGNED	VERIFIED	APPROVED
A	2025-09-17	ISSUED FOR 50% DETAILED DESIGN	A	C.LACAMBRA	Y.HOOI	W.HERBERT	M.FLANNERY
B	2025-12-12	ISSUED FOR 100% DETAILED DESIGN	B	C.LACAMBRA	Y.HOOI	W.HERBERT	M.FLANNERY

PREPARED BY

aurecon

www.aurecongroup.com

CLIENT

NZ TRANSPORT AGENCY
WAKA KOTAHU

Roads of National Significance

Coordinate system
NZTM 2000

Height datum
NZVD2016

PRINT ALL COPIES
IN COLOUR

CONSTRUCTION STATUS

NOT FOR CONSTRUCTION

DRAWN BY
C.LACAMBRA

DESIGNED BY
Y.HOOI

STATUS
ISSUED FOR DETAILED DESIGN

CODE
P3



DOCUMENT STATE
PUBLISHED

PROJECT
BELFAST TO PEGASUS MOTORWAY & WOODEND BYPASS

TITLE
STORMWATER
PEGASUS INTERCHANGE PLAN
SHEET 1

DOCUMENT CODE
11320-AUR-0350-PWI-SW-DRG-0161

SCALE	SIZE	REFERENCE No.	REV
1:500	A1	SW-DRG-0161	B

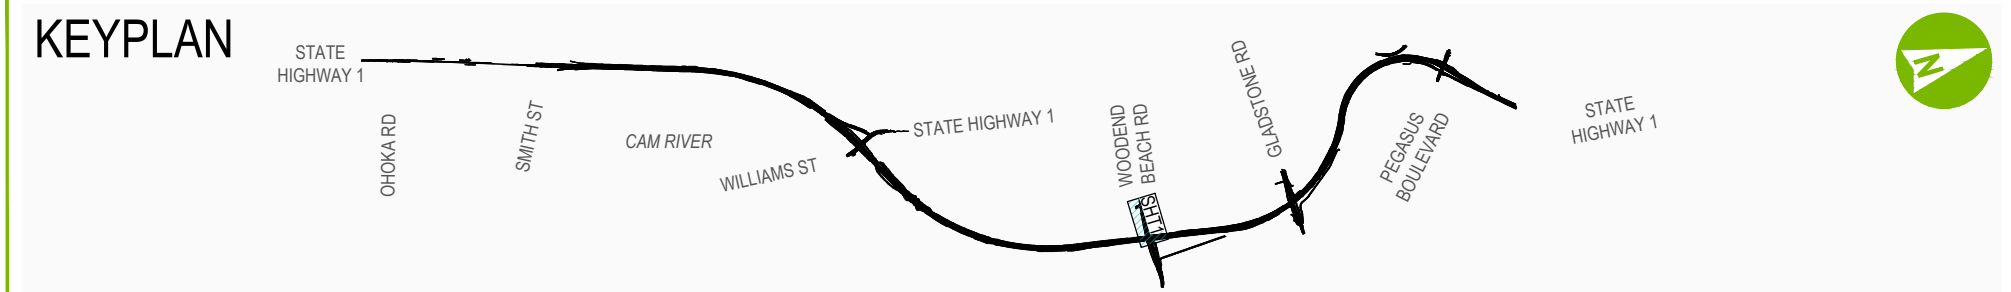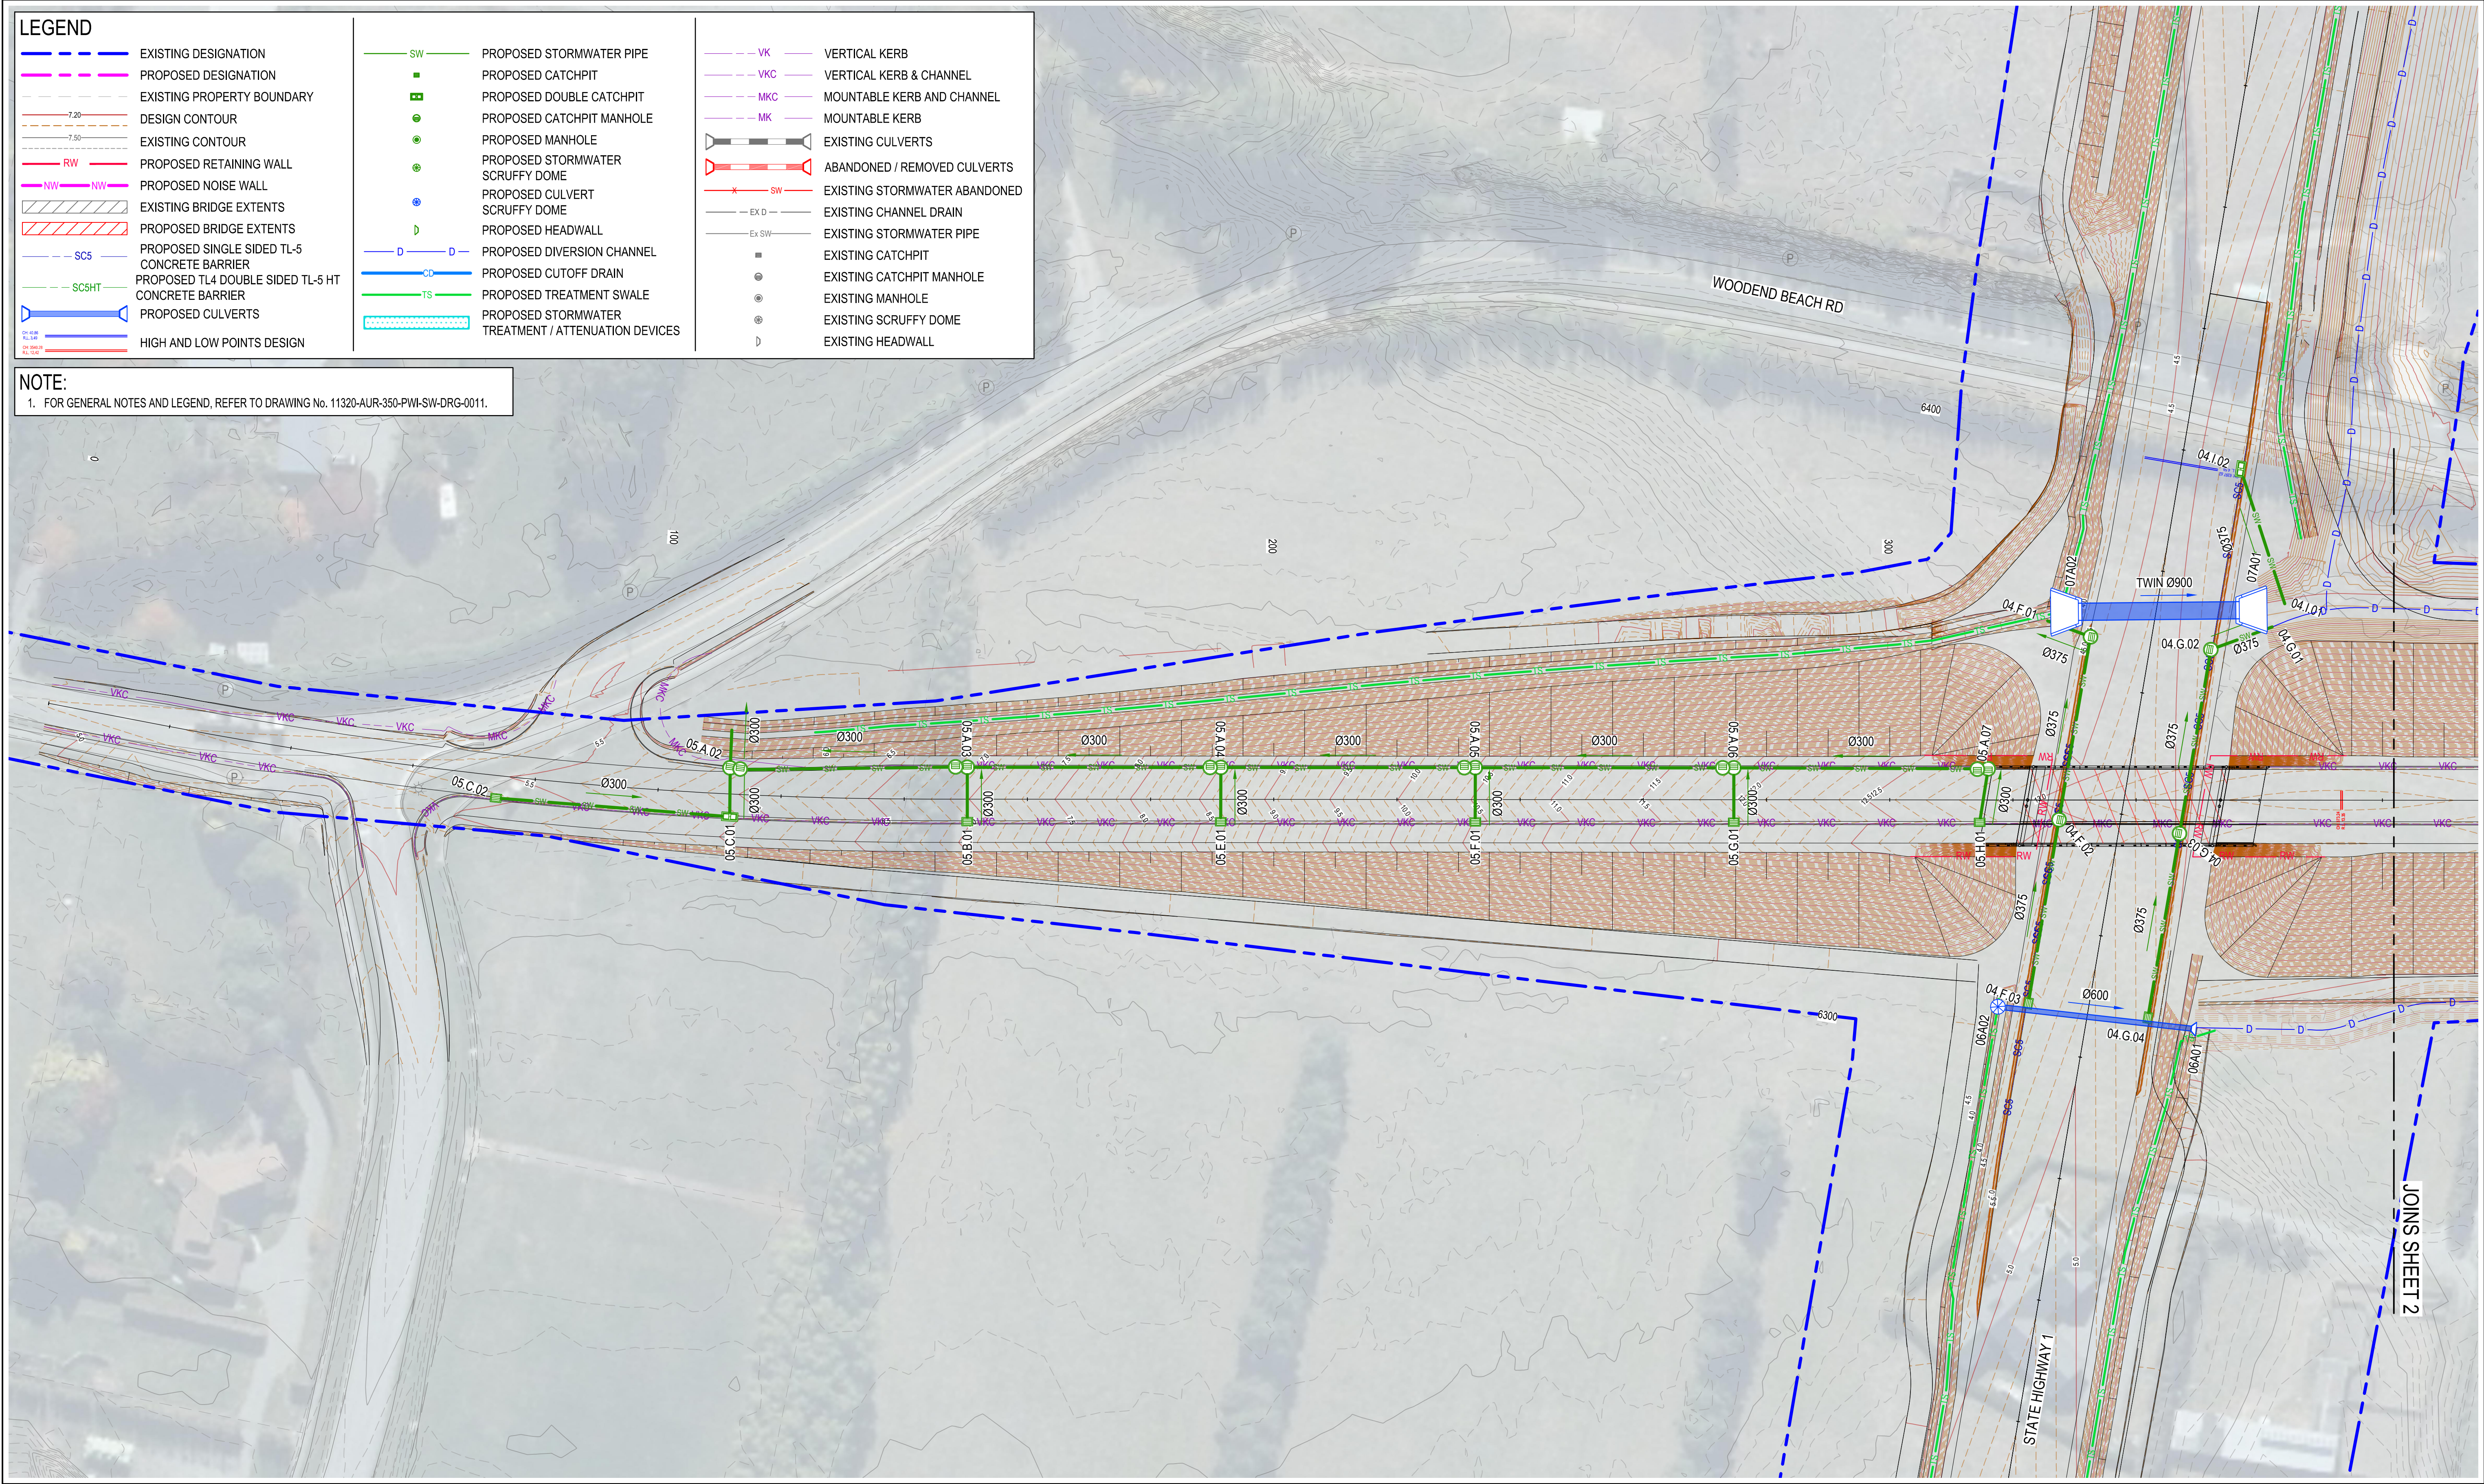

REV	DATE	REVISION DETAILS	REV	DRAWN	DESIGNED	VERIFIED	APPROVED
A	2025-09-17	ISSUED FOR 50% DETAILED DESIGN	A	C.LACAMBRA	Y.HOOI	W.HERBERT	M.FLANNERY
B	2025-12-12	ISSUED FOR 100% DETAILED DESIGN	B	C.LACAMBRA	Y.HOOI	W.HERBERT	M.FLANNERY

PREPARED BY

aurecon

www.aurecongroup.com

CLIENT

NZ TRANSPORT AGENCY
WAKA KOTAHU

Roads of National Significance

All written dimensions take precedence over scaled dimensions.

Coordinate system
NZTM 2000

Height datum
NZVD2016

PRINT ALL COPIES IN COLOUR

CONSTRUCTION STATUS

NOT FOR CONSTRUCTION

DRAWN BY
C.LACAMBRA

DESIGNED BY
Y.HOOI

STATUS
ISSUED FOR DETAILED DESIGN

CODE
P3



DOCUMENT STATE
PUBLISHED

PROJECT
BELFAST TO PEGASUS MOTORWAY & WOODEND BYPASS

TITLE
STORMWATER
WOODEND BEACH RD PLAN
SHEET 1

DOCUMENT CODE
11320-AUR-0350-PWI-SW-DRG-0201

SCALE	SIZE	REFERENCE No.	REV
1:500	A1	SW-DRG-0201	B

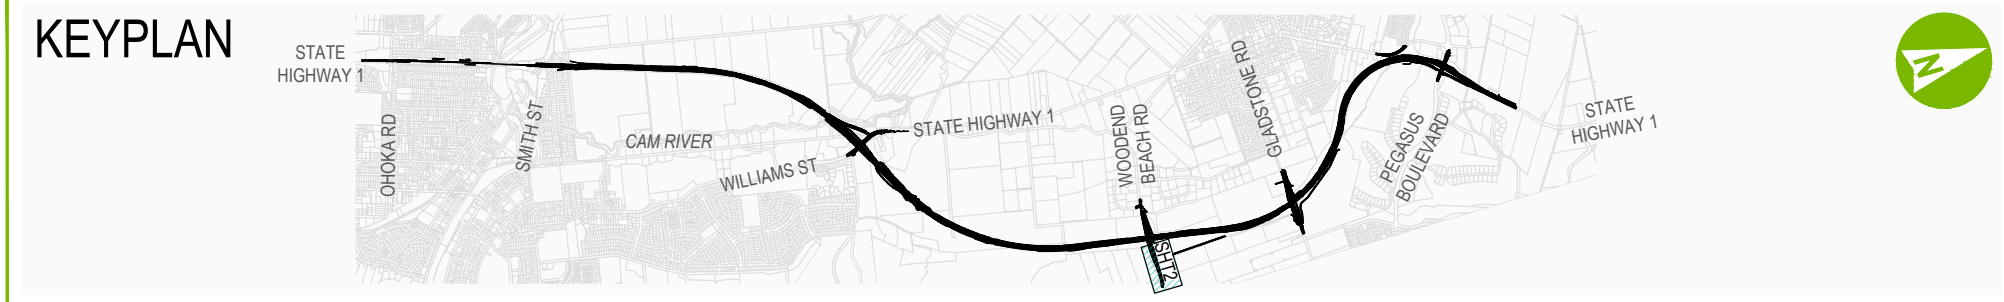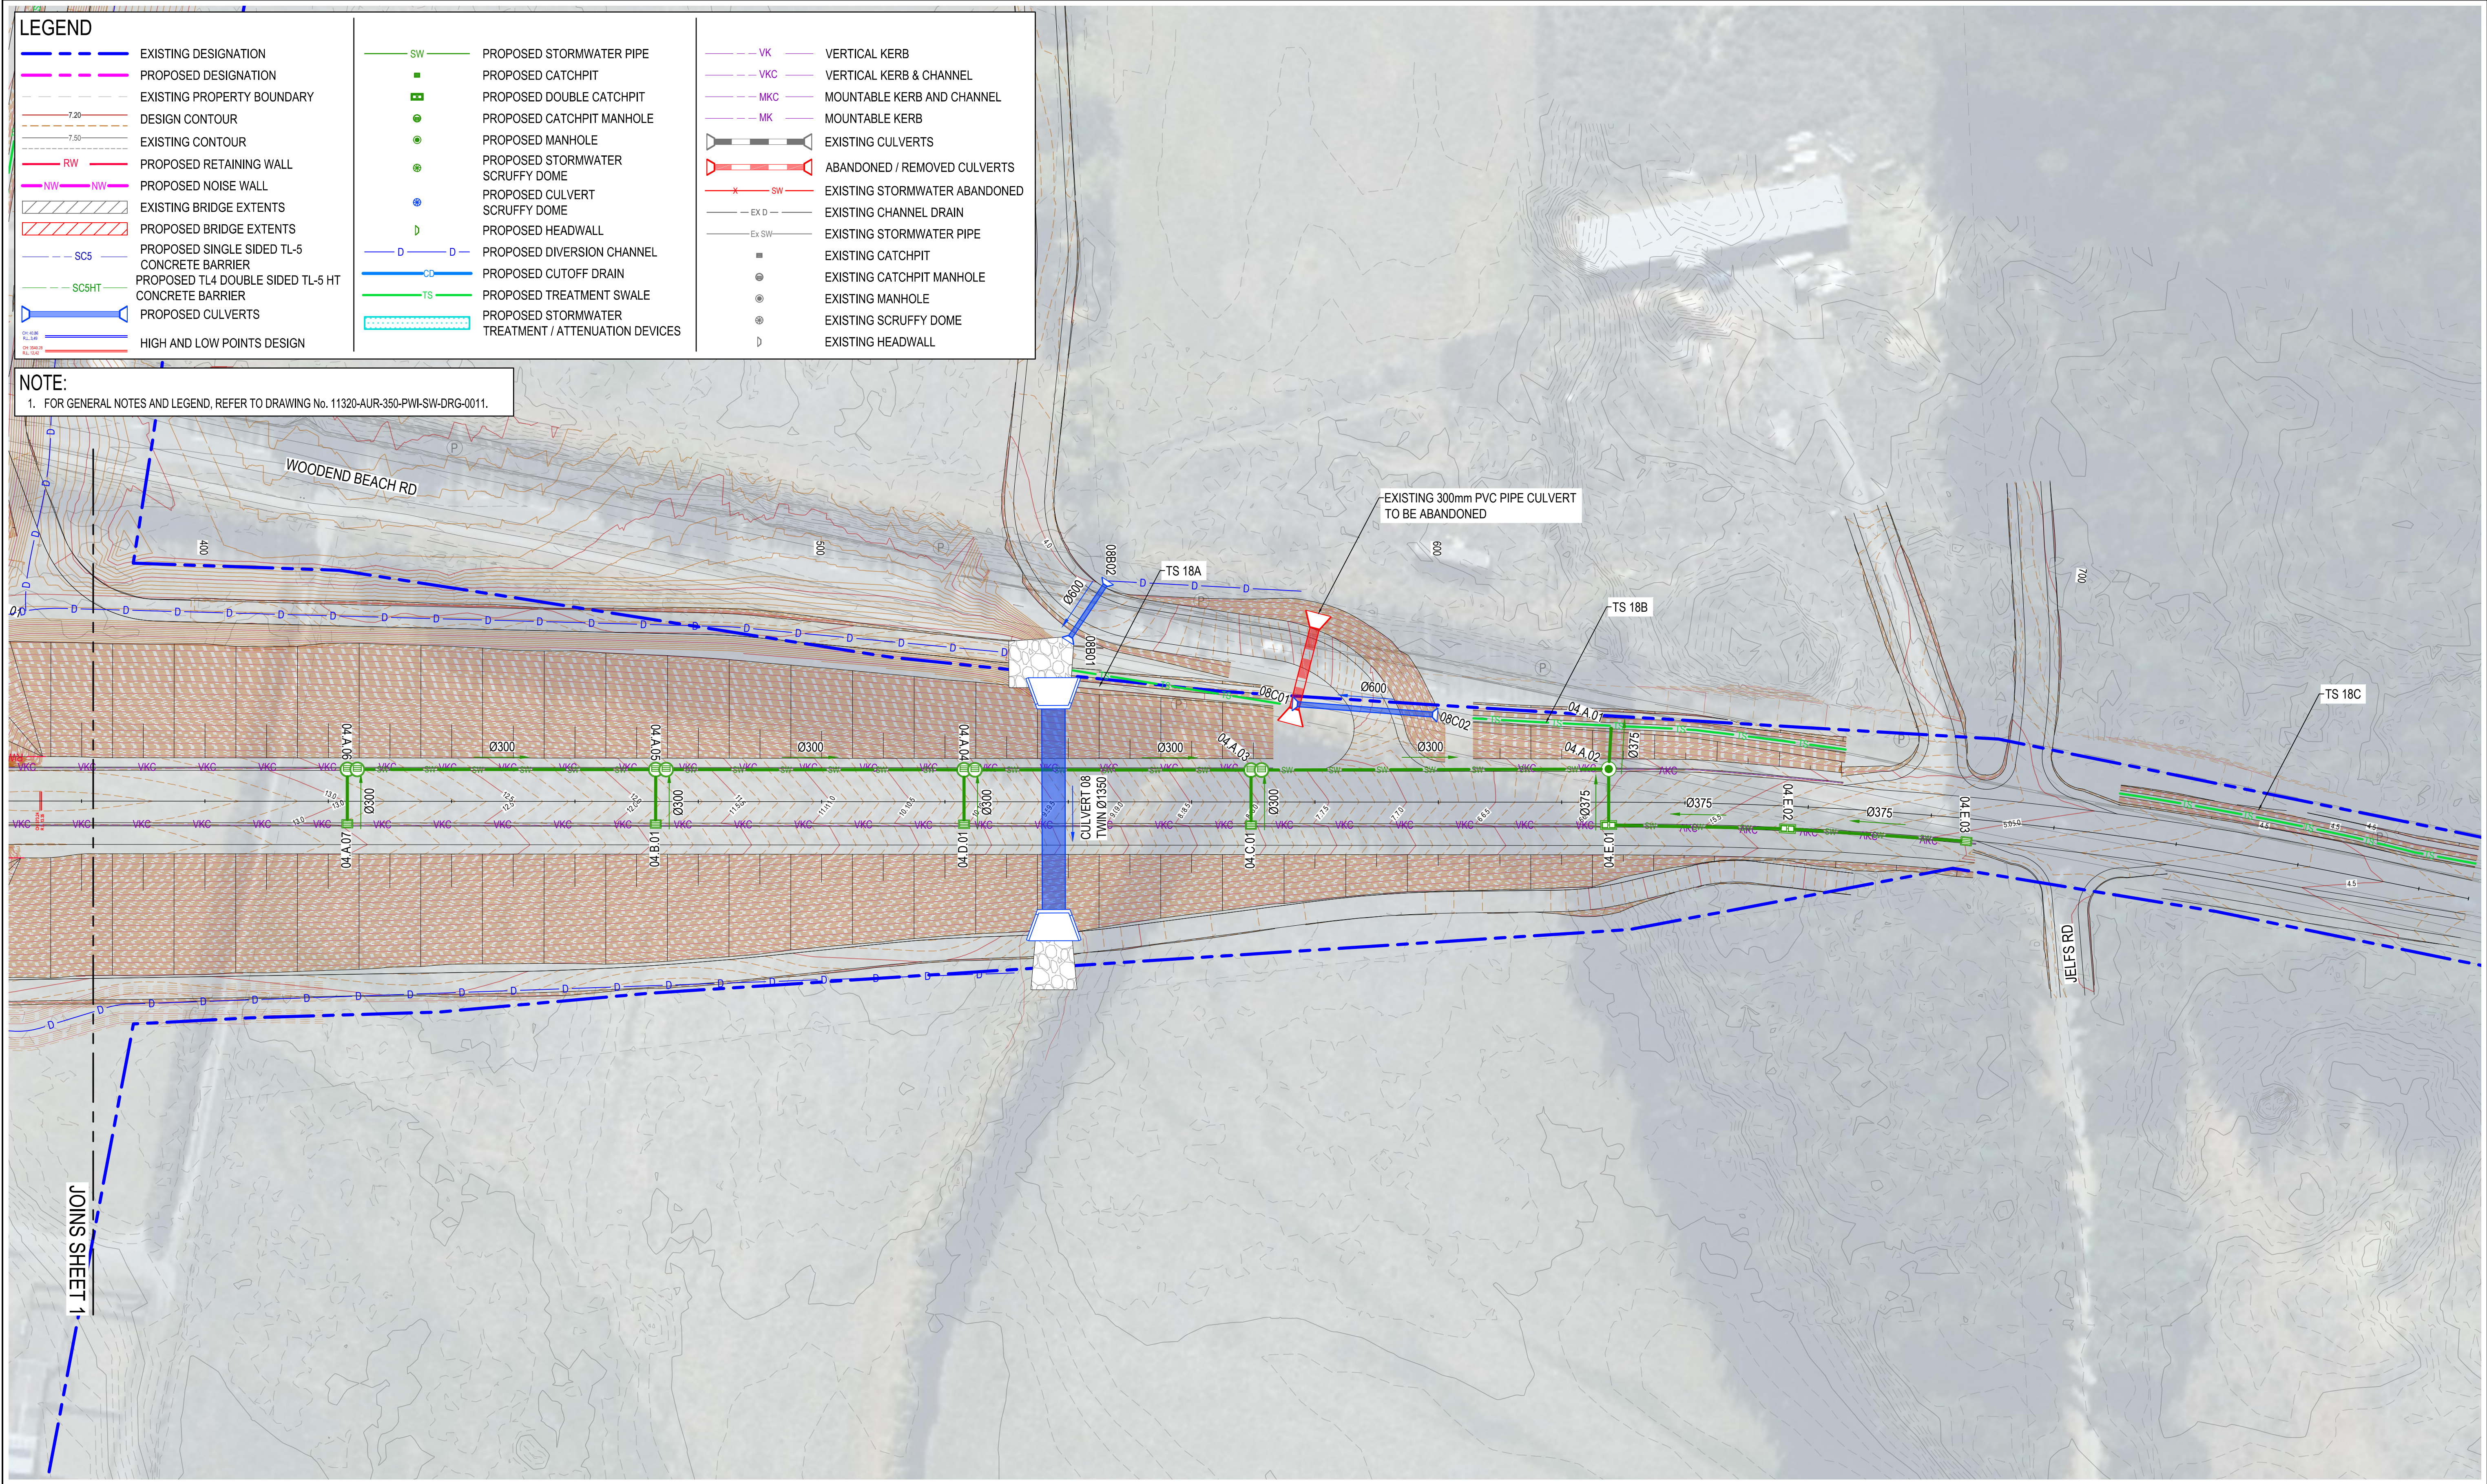

REV	DATE	REVISION DETAILS	REV	DRAWN	DESIGNED	VERIFIED	APPROVED
A	2025-12-12	ISSUED FOR 100% DETAILED DESIGN	A	C.LACAMBRA	Y.HOOI	W.HERBERT	M.FLANNERY

PREPARED BY

aurecon

www.aurecongroup.com

CLIENT

NZ TRANSPORT AGENCY
WAKA KOTAHU

Roads of National Significance

Coordinate system
NZTM 2000

Height datum
NZVD2016

PRINT ALL COPIES
IN COLOUR

CONSTRUCTION STATUS

NOT FOR CONSTRUCTION

DRAWN BY
C.LACAMBRA

DESIGNED BY
Y.HOOI

STATUS
ISSUED FOR DETAILED DESIGN

DOCUMENT STATE
PUBLISHED

PROJECT
BELFAST TO PEGASUS MOTORWAY & WOODEND BYPASS

TITLE
STORMWATER
WOODEND BEACH RD PLAN
SHEET 2



DOCUMENT CODE
11320-AUR-0350-PWI-SW-DRG-0202

SCALE
1:500

SIZE
A1



REFERENCE No.
SW-DRG-0202

REV
A

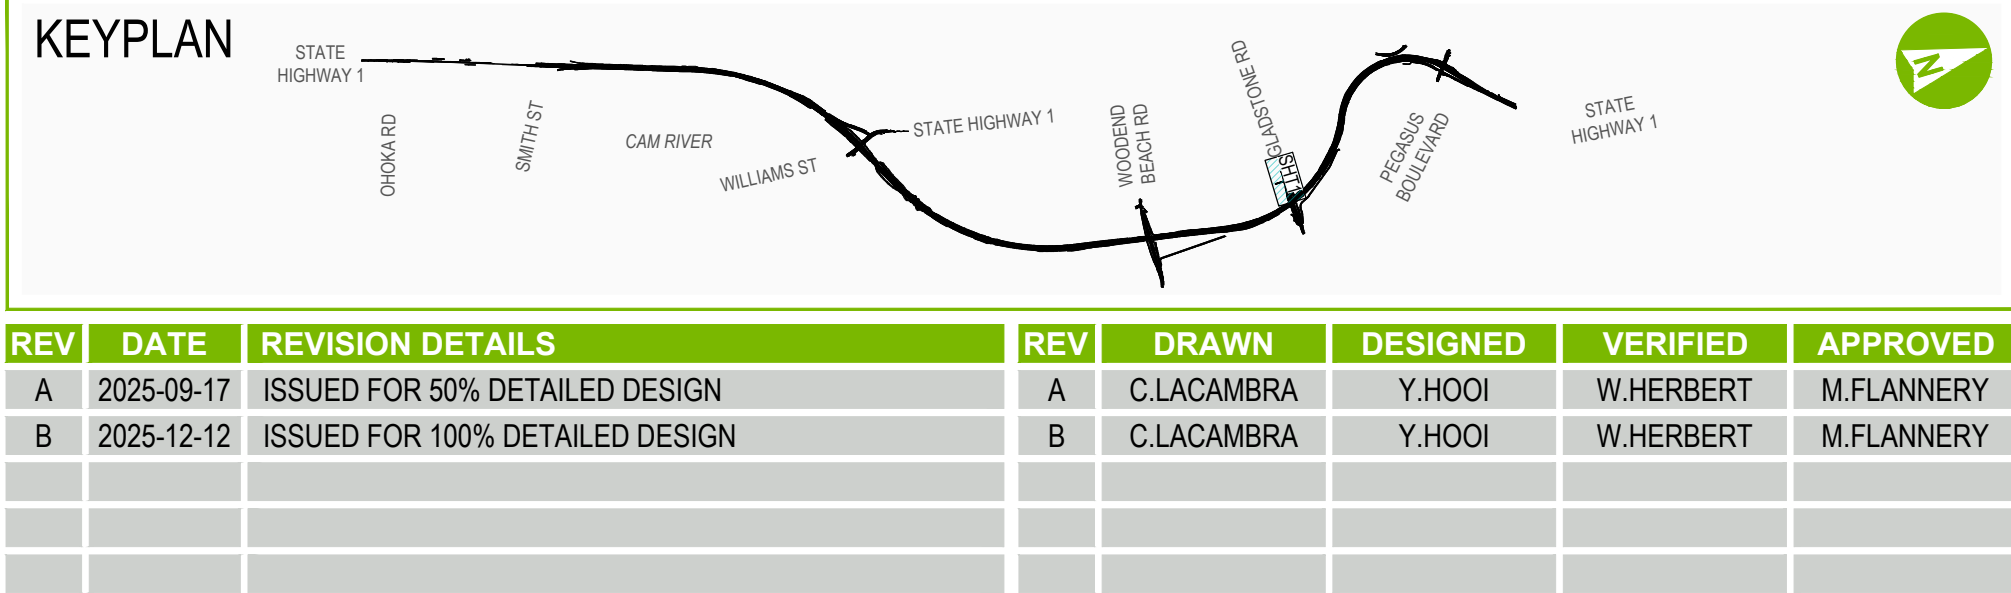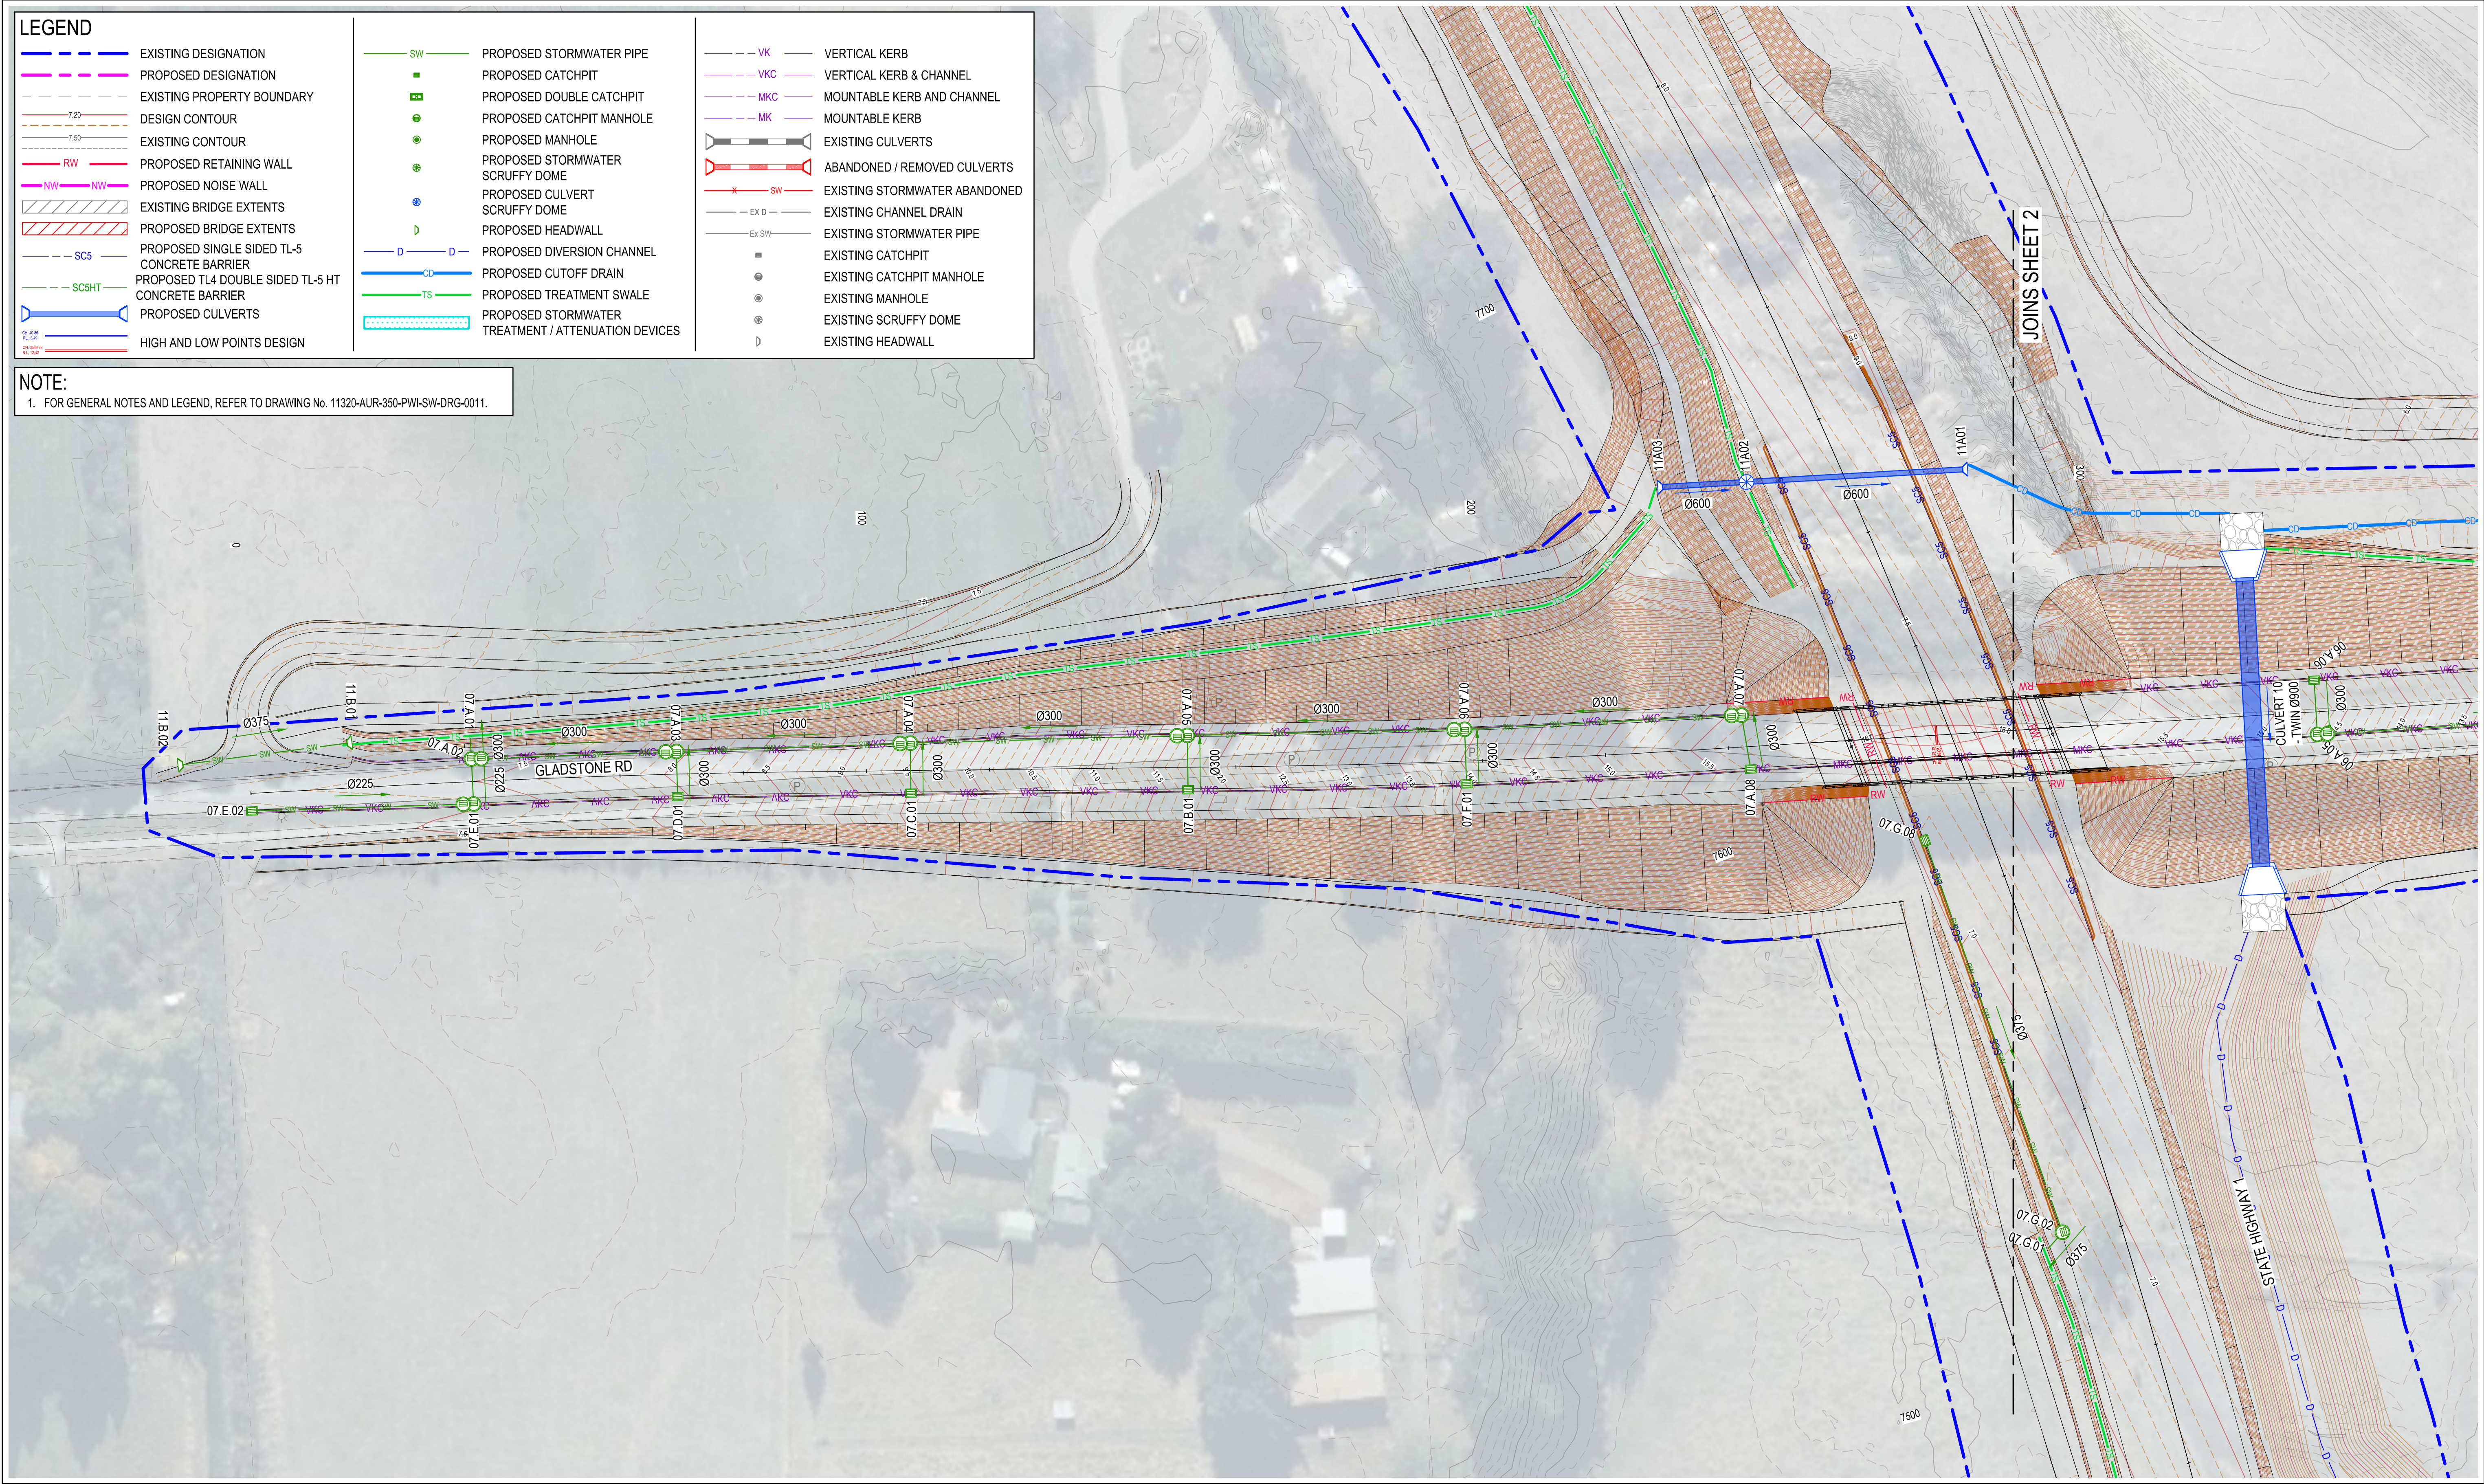

PREPARED BY		CLIENT	
 www.aurecongroup.com		 Roads of National Significance	
REVISIONS		COORDINATE SYSTEM	
REV	DATE	REVISION DETAILS	COORDINATE SYSTEM
A	2025-09-17	ISSUED FOR 50% DETAILED DESIGN	NZTM 2000
B	2025-12-12	ISSUED FOR 100% DETAILED DESIGN	Height datum NZVD2016
		PRINT ALL COPIES IN COLOUR	
			
		CONSTRUCTION STATUS	
		NOT FOR CONSTRUCTION	
		DRAWN BY	
		C.LACAMBRA	
		DESIGNED BY	
		Y.HOOI	
		STATUS	
		ISSUED FOR DETAILED DESIGN	
		CODE	
		P3	
		DOCUMENT STATE	
		PUBLISHED	
		PROJECT	
		BELFAST TO PEGASUS MOTORWAY & WOODEND BYPASS	
		TITLE	
		STORMWATER GLADSTONE RD PLAN SHEET 1	
		DOCUMENT CODE	
		11320-AUR-0350-PWI-SW-DRG-0211	
		SCALE	
		1:500	
		SIZE	
		A1	
		REFERENCE No.	
		SW-DRG-0211	
		REV	
		B	

Plot Date: 2025-12-11 4:21 PM Filename: 11320-AUR-0350-PWI-SW-DRG-0212.DWG

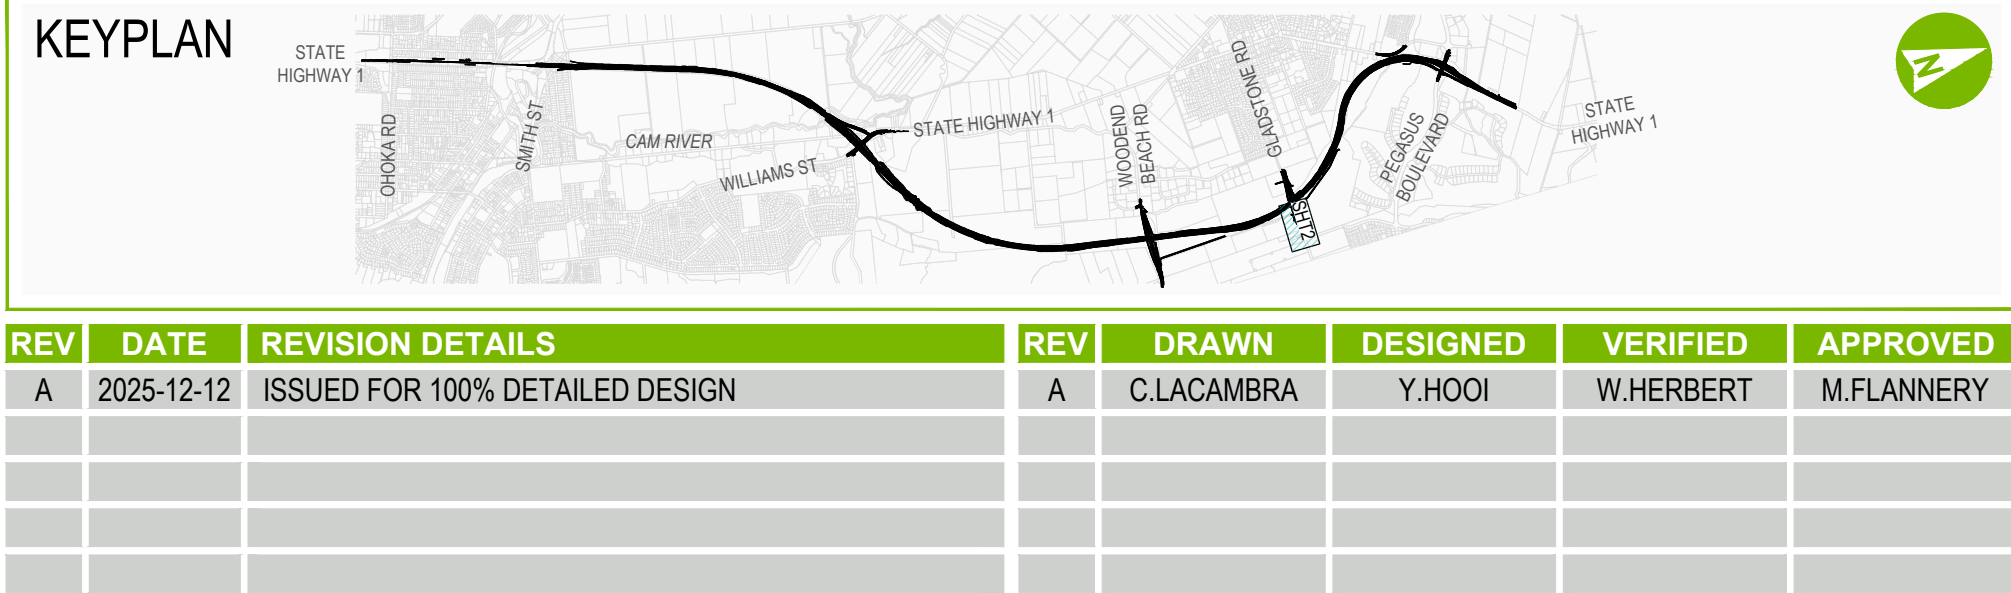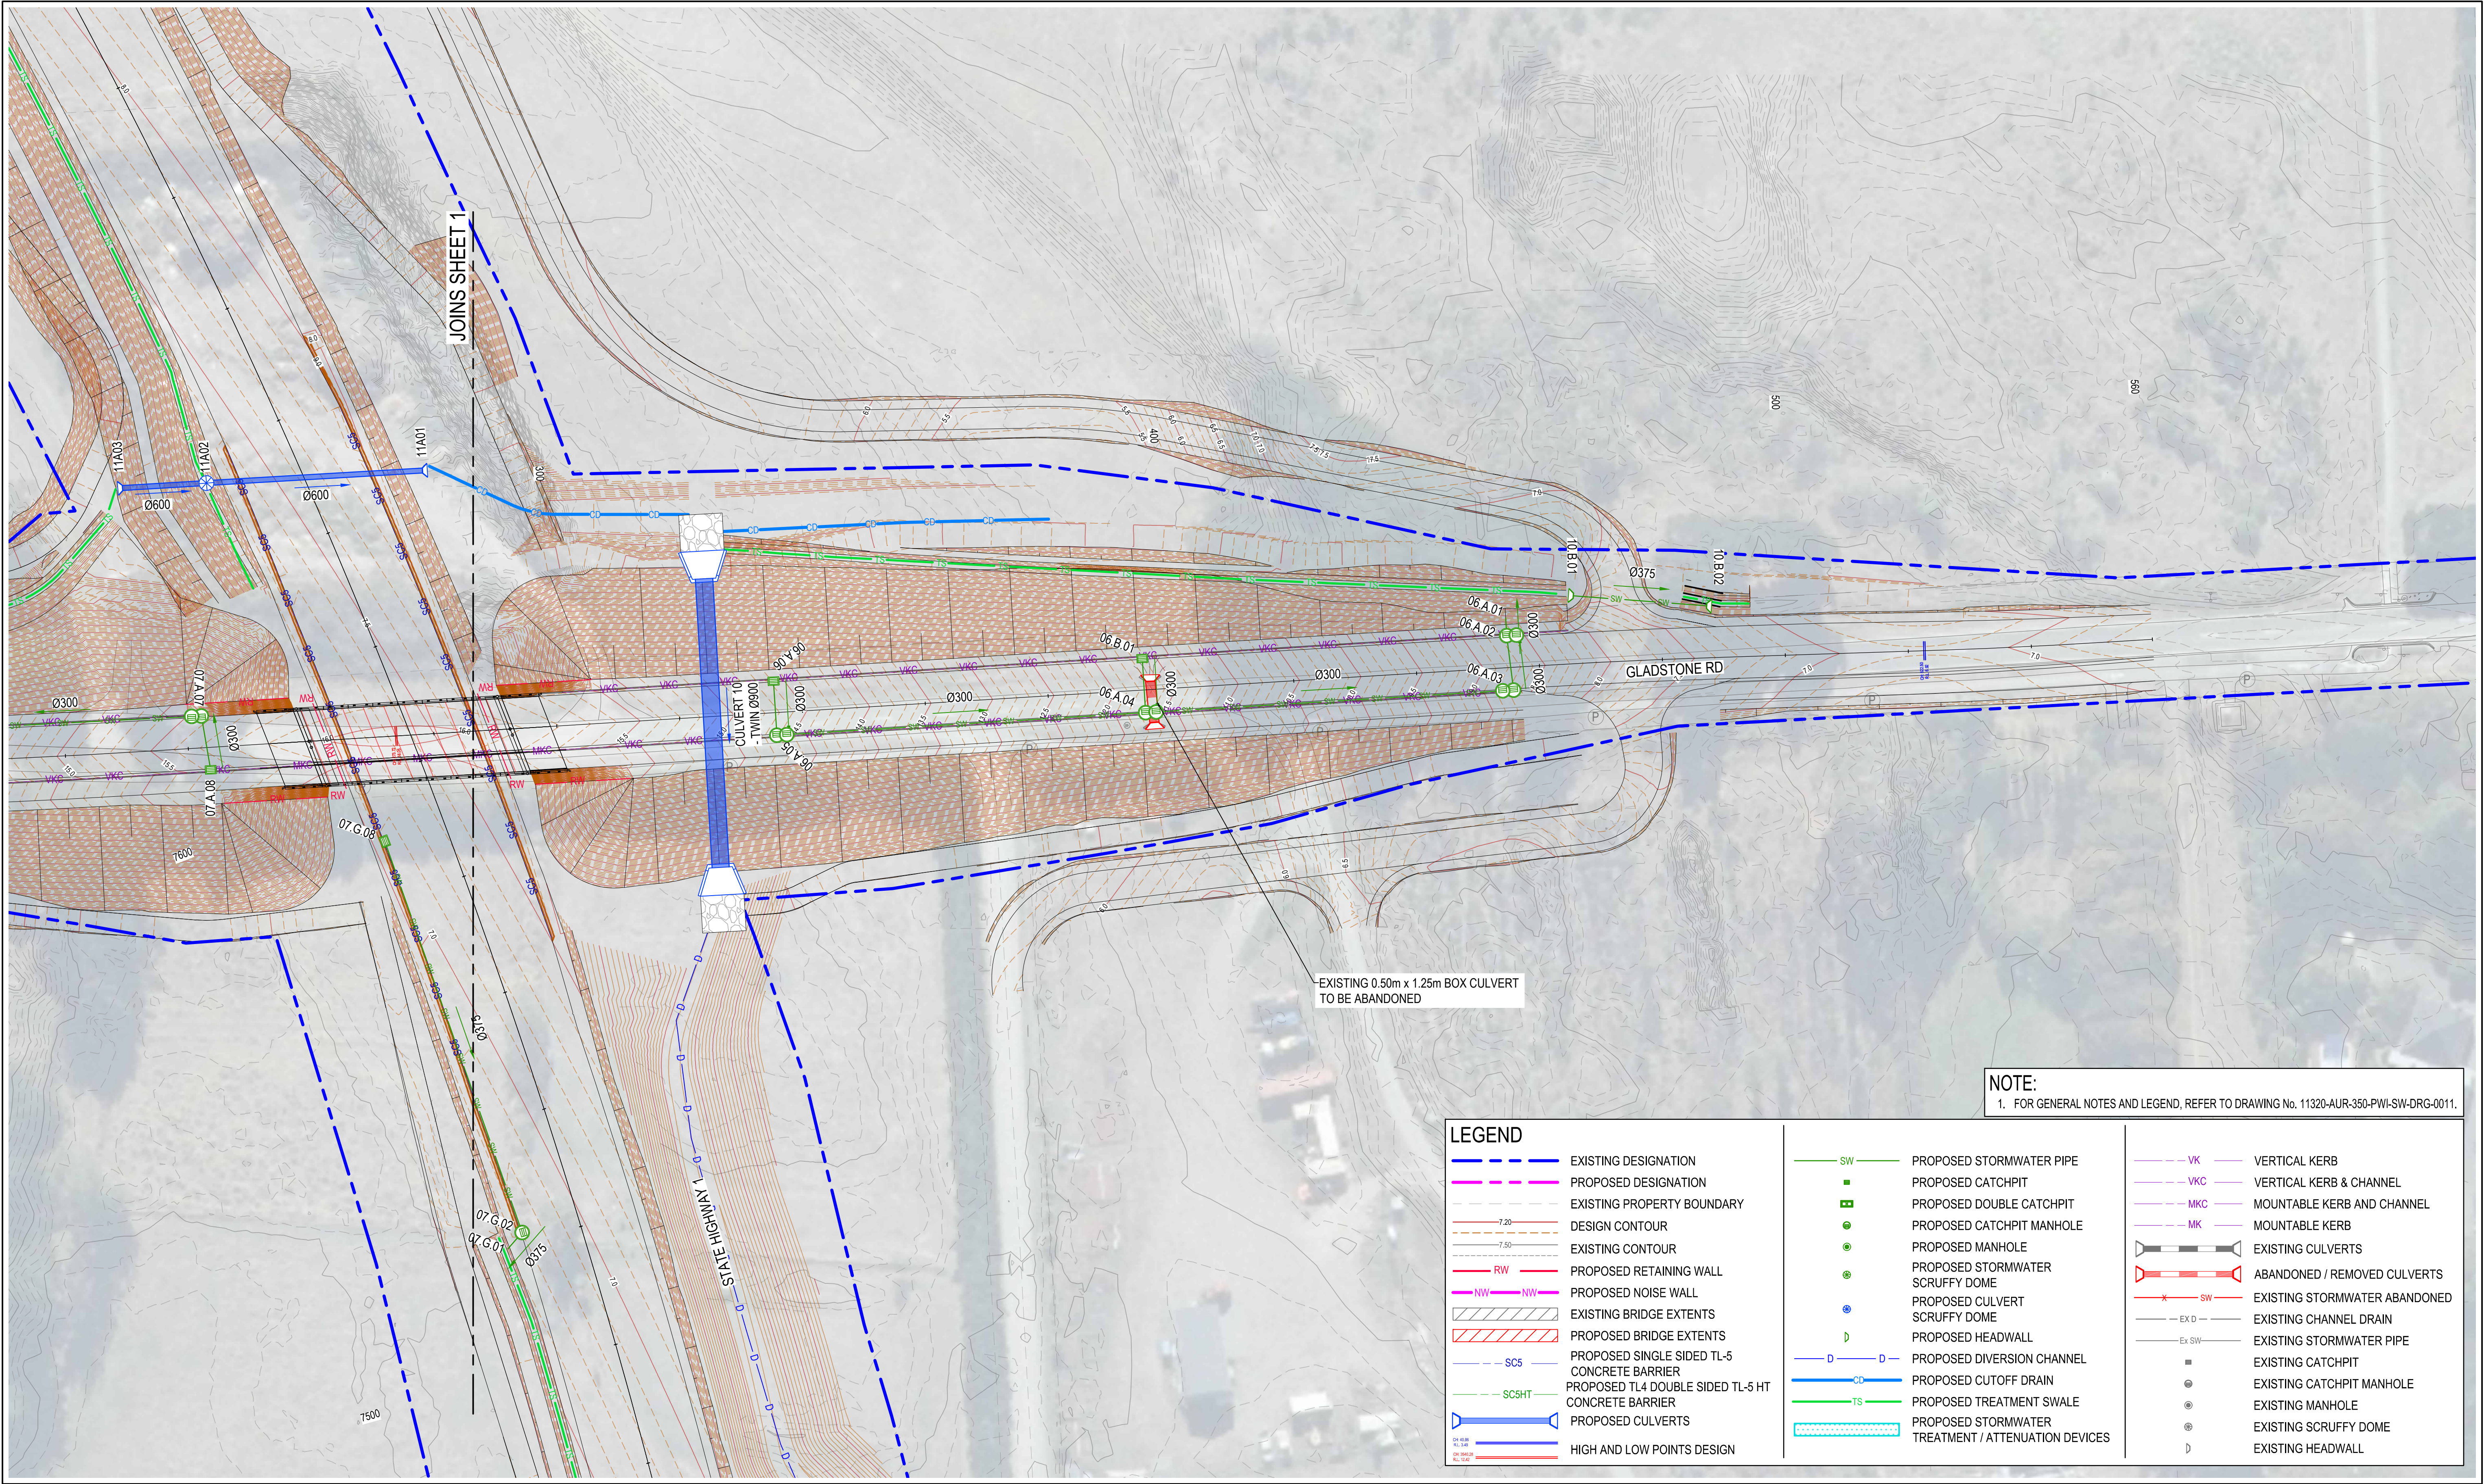

PREPARED BY

aurecon

www.aurecongroup.com

CLIENT

NZ TRANSPORT AGENCY
WAKA KOTAHĪ

Roads of National Significance

Coordinate system
NZTM 2000

Height datum
NZVD2016

PRINT ALL COPIES
IN COLOUR

CONSTRUCTION STATUS

NOT FOR CONSTRUCTION

DRAWN BY
C.LACAMBRA

DESIGNED BY
Y.HOOI

STATUS
ISSUED FOR DETAILED DESIGN

CODE
P3

DOCUMENT STATE
PUBLISHED

PROJECT

BELFAST TO PEGASUS MOTORWAY & WOODEND BYPASS

TITLE


**STORMWATER
GLADSTONE RD PLAN
SHEET 2**

DOCUMENT CODE


11320-AUR-0350-PWI-SW-DRG-0212

SCALE	SIZE	REFERENCE No.	REV
1:500	A1	SW-DRG-0212	A

Plot Date: 2025-12-11 4:20 PM Filename: 11320-AUR-0350-PWI-SW-DRG-0501.DWG

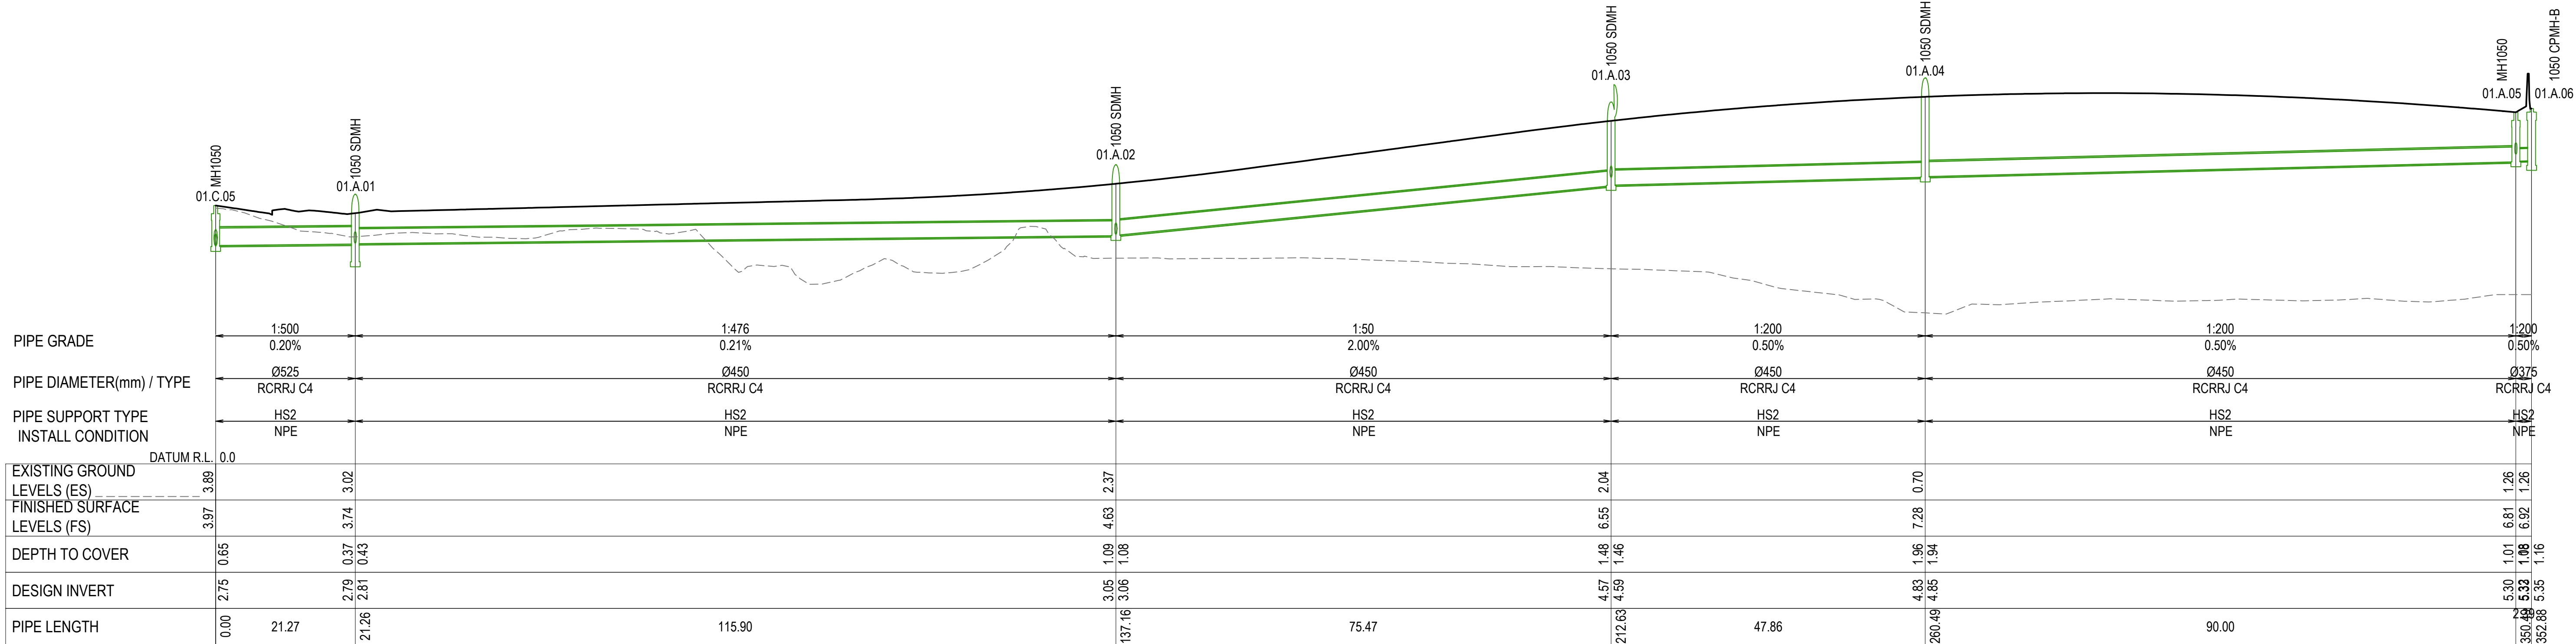

PIPELINE - 01.A
1:500H 1:100V

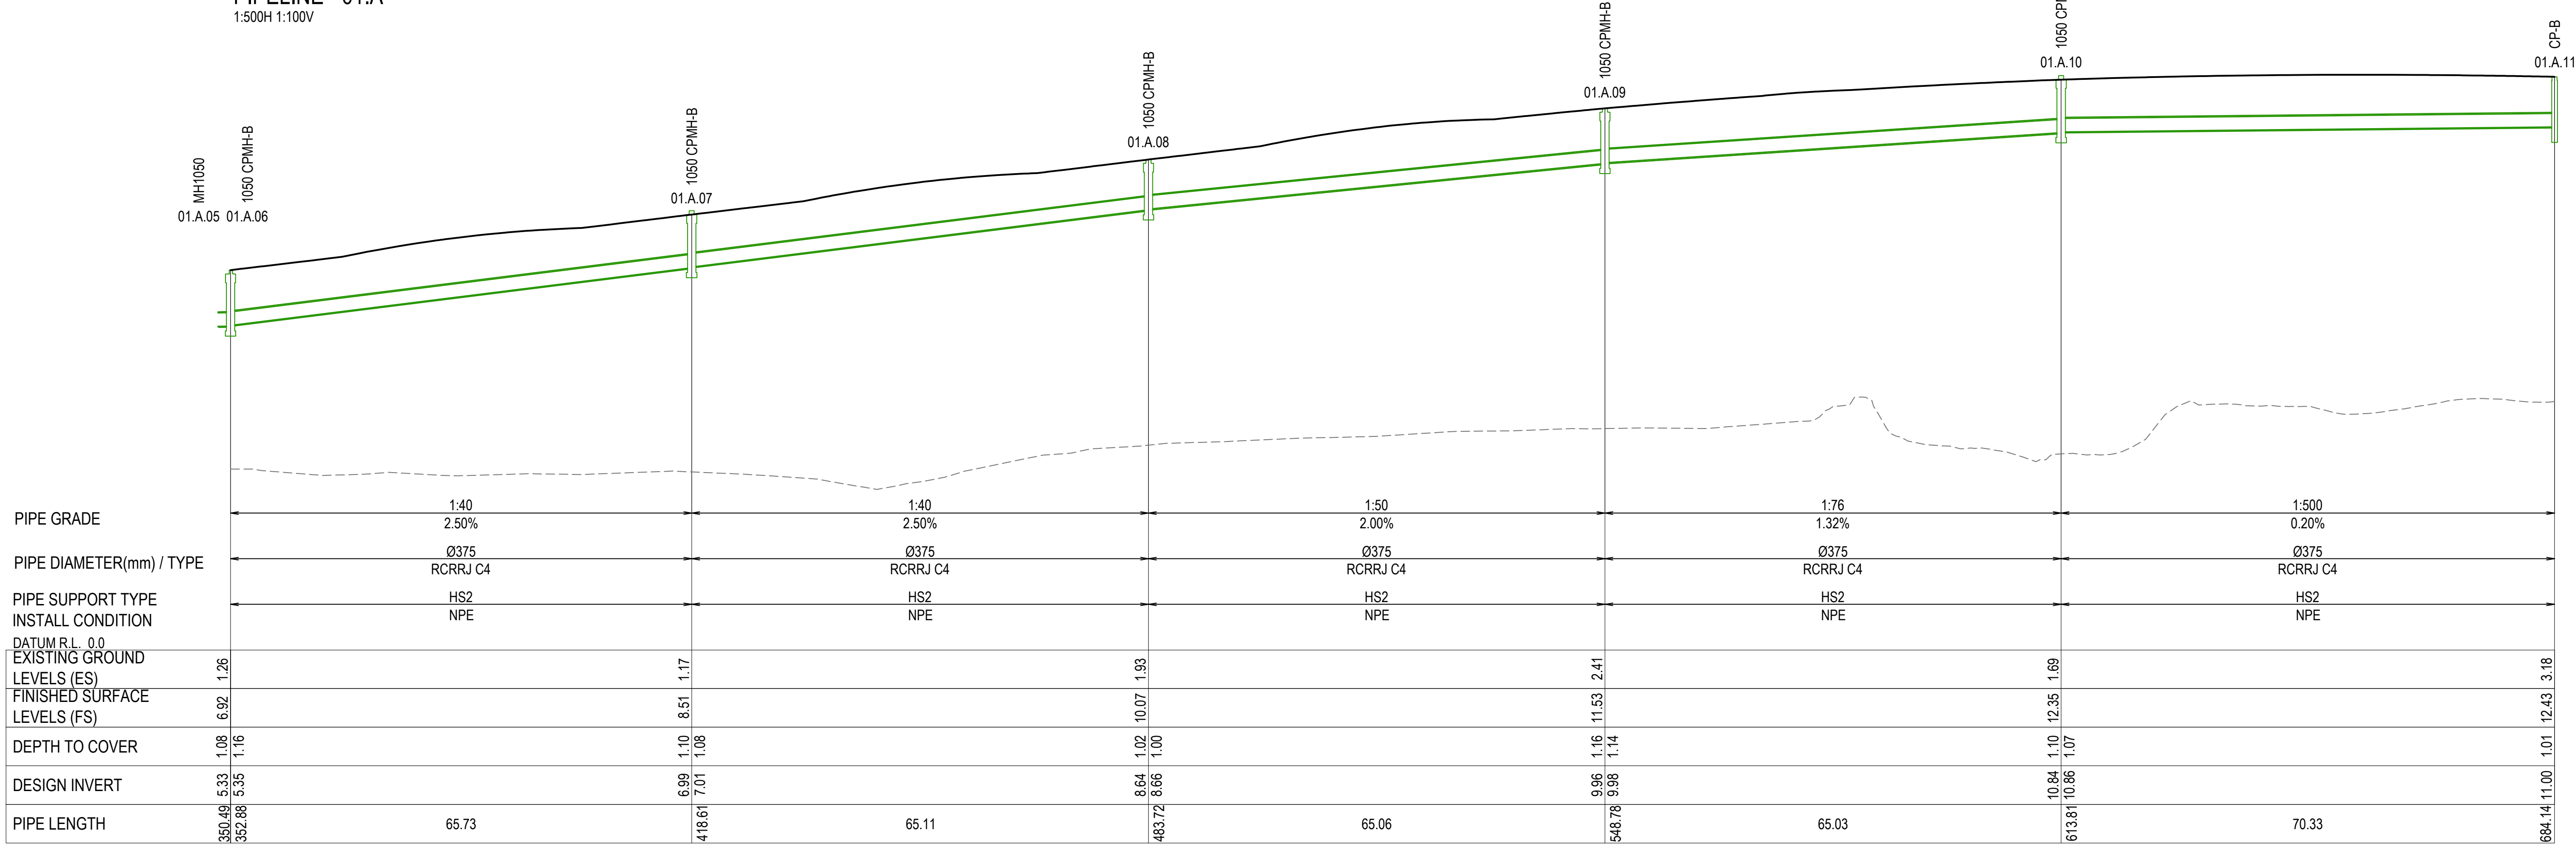

PIPELINE - 01.A
1:500H 1:100V

REV	DATE	REVISION DETAILS	REV	DRAWN	DESIGNED	VERIFIED	APPROVED
A	2025-09-17	ISSUED FOR 50% DETAILED DESIGN	A	C.LACAMBRA	Y.HOOI	W.HERBERT	M.FLANNERY
B	2025-12-12	ISSUED FOR 100% DETAILED DESIGN	B	C.LACAMBRA	Y.HOOI	W.HERBERT	M.FLANNERY

PREPARED BY


www.aurecongroup.com

CLIENT



Coordinate system

Height datum

PRINT ALL COPIES
IN COLOUR



CONSTRUCTION STATUS

NOT FOR
CONSTRUCTION

DRAWN BY
C.LACAMBRA

DESIGNED BY
Y.HOOI

STATUS
ISSUED FOR DETAILED
DESIGN

DOCUMENT STATE
PUBLISHED

PROJECT

BELFAST TO PEGASUS MOTORWAY
& WOODEND BYPASS

TITLE

STORMWATER
LONGSECTIONS
SHEET 1

DOCUMENT CODE

11320-AUR-0350-PWI-SW-DRG-0501


SCALE
AS SHOWN

SIZE
A1


REFERENCE No.
SW-DRG-0501

REV
B


Plot Date: 2025-12-11 4:20 PM Filename: 11320-AUR-0350-PWI-SW-DRG-0502.DWG

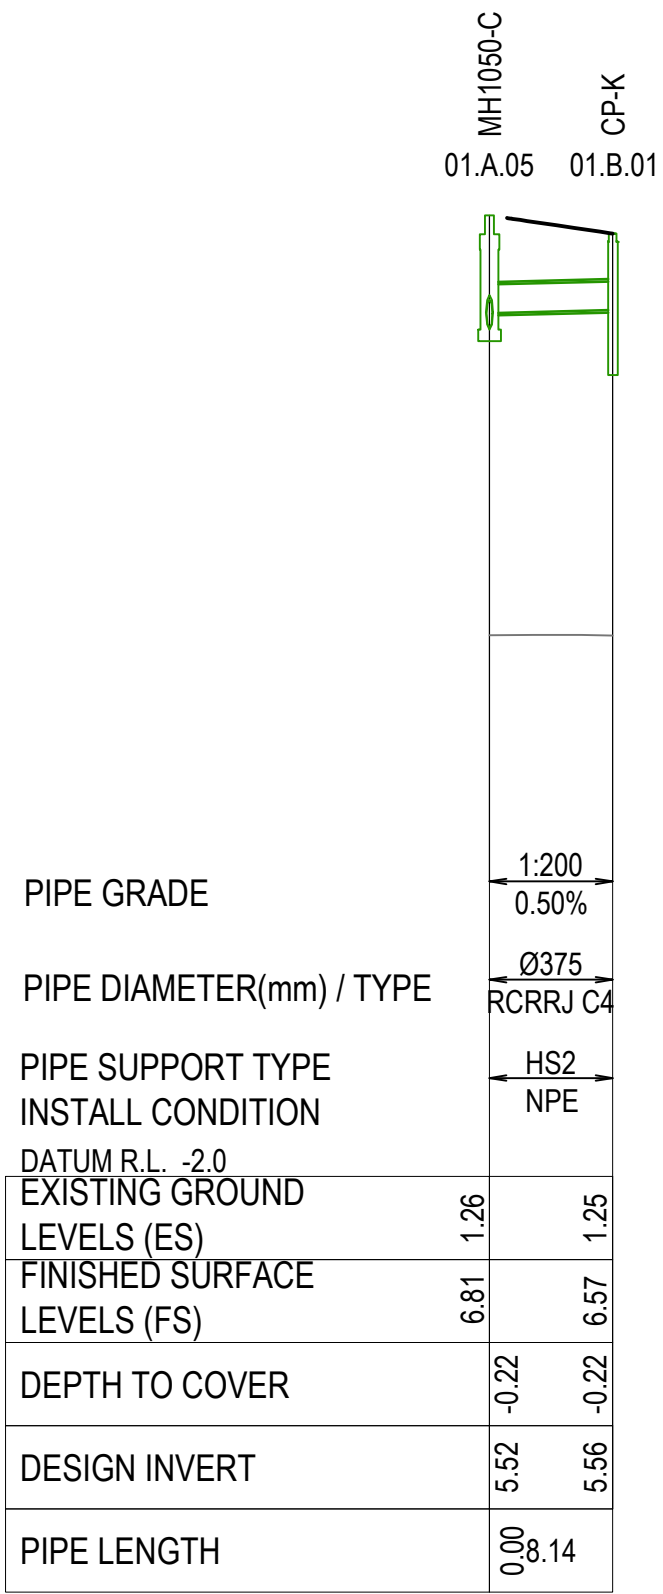


PIPELINE - 01.B
1:500H 1:100V

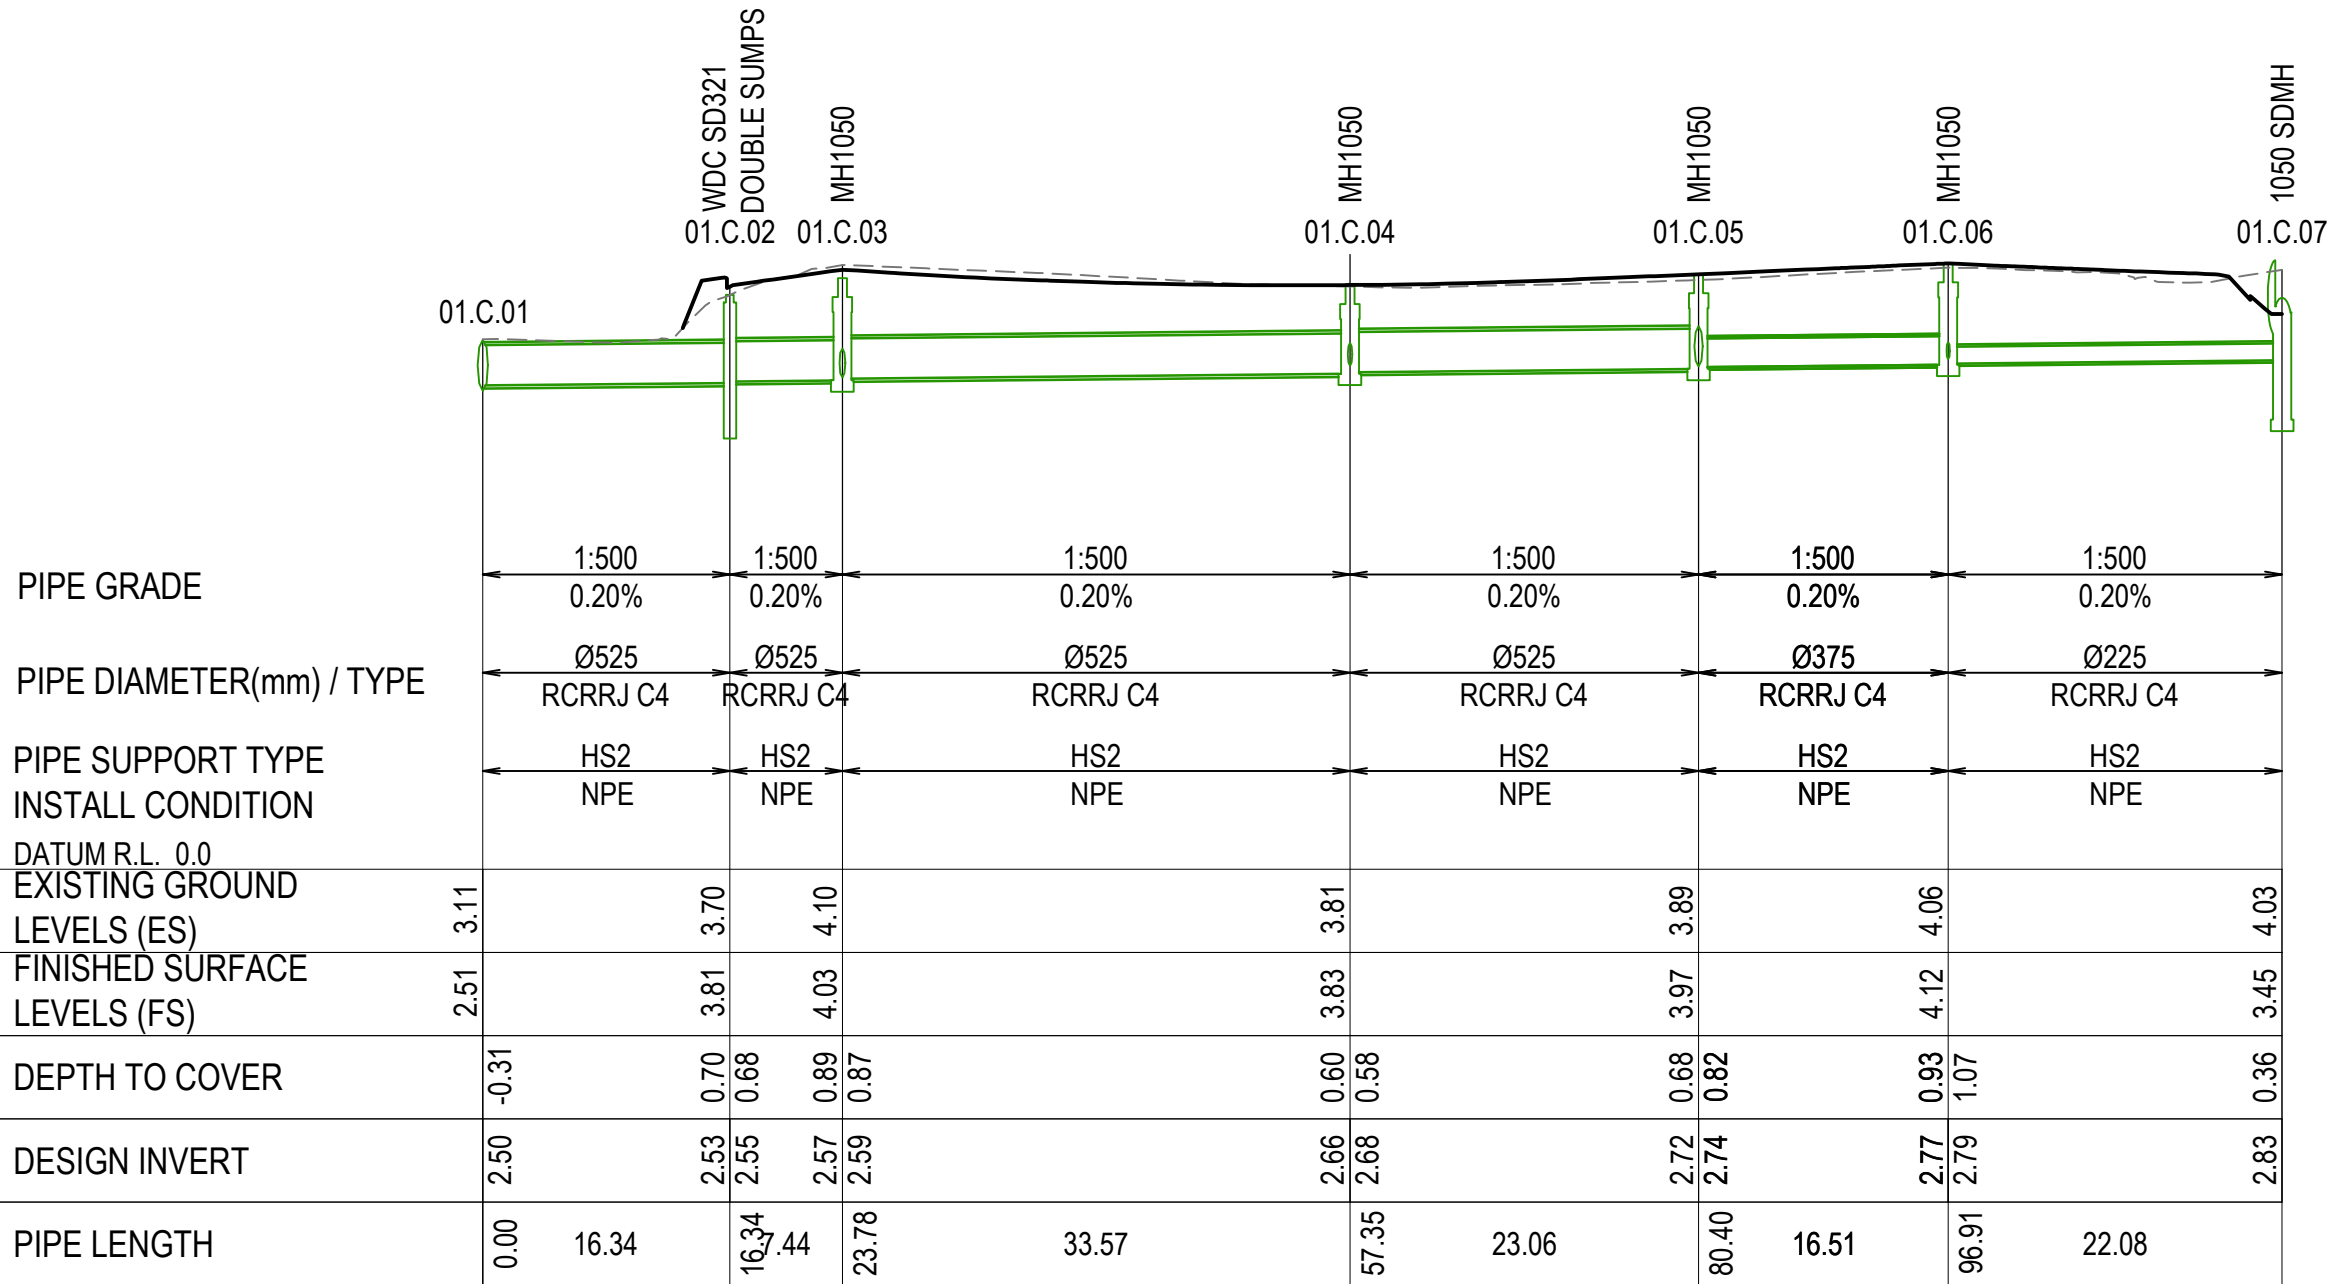

PIPELINE - 01.C
1:500H 1:100V

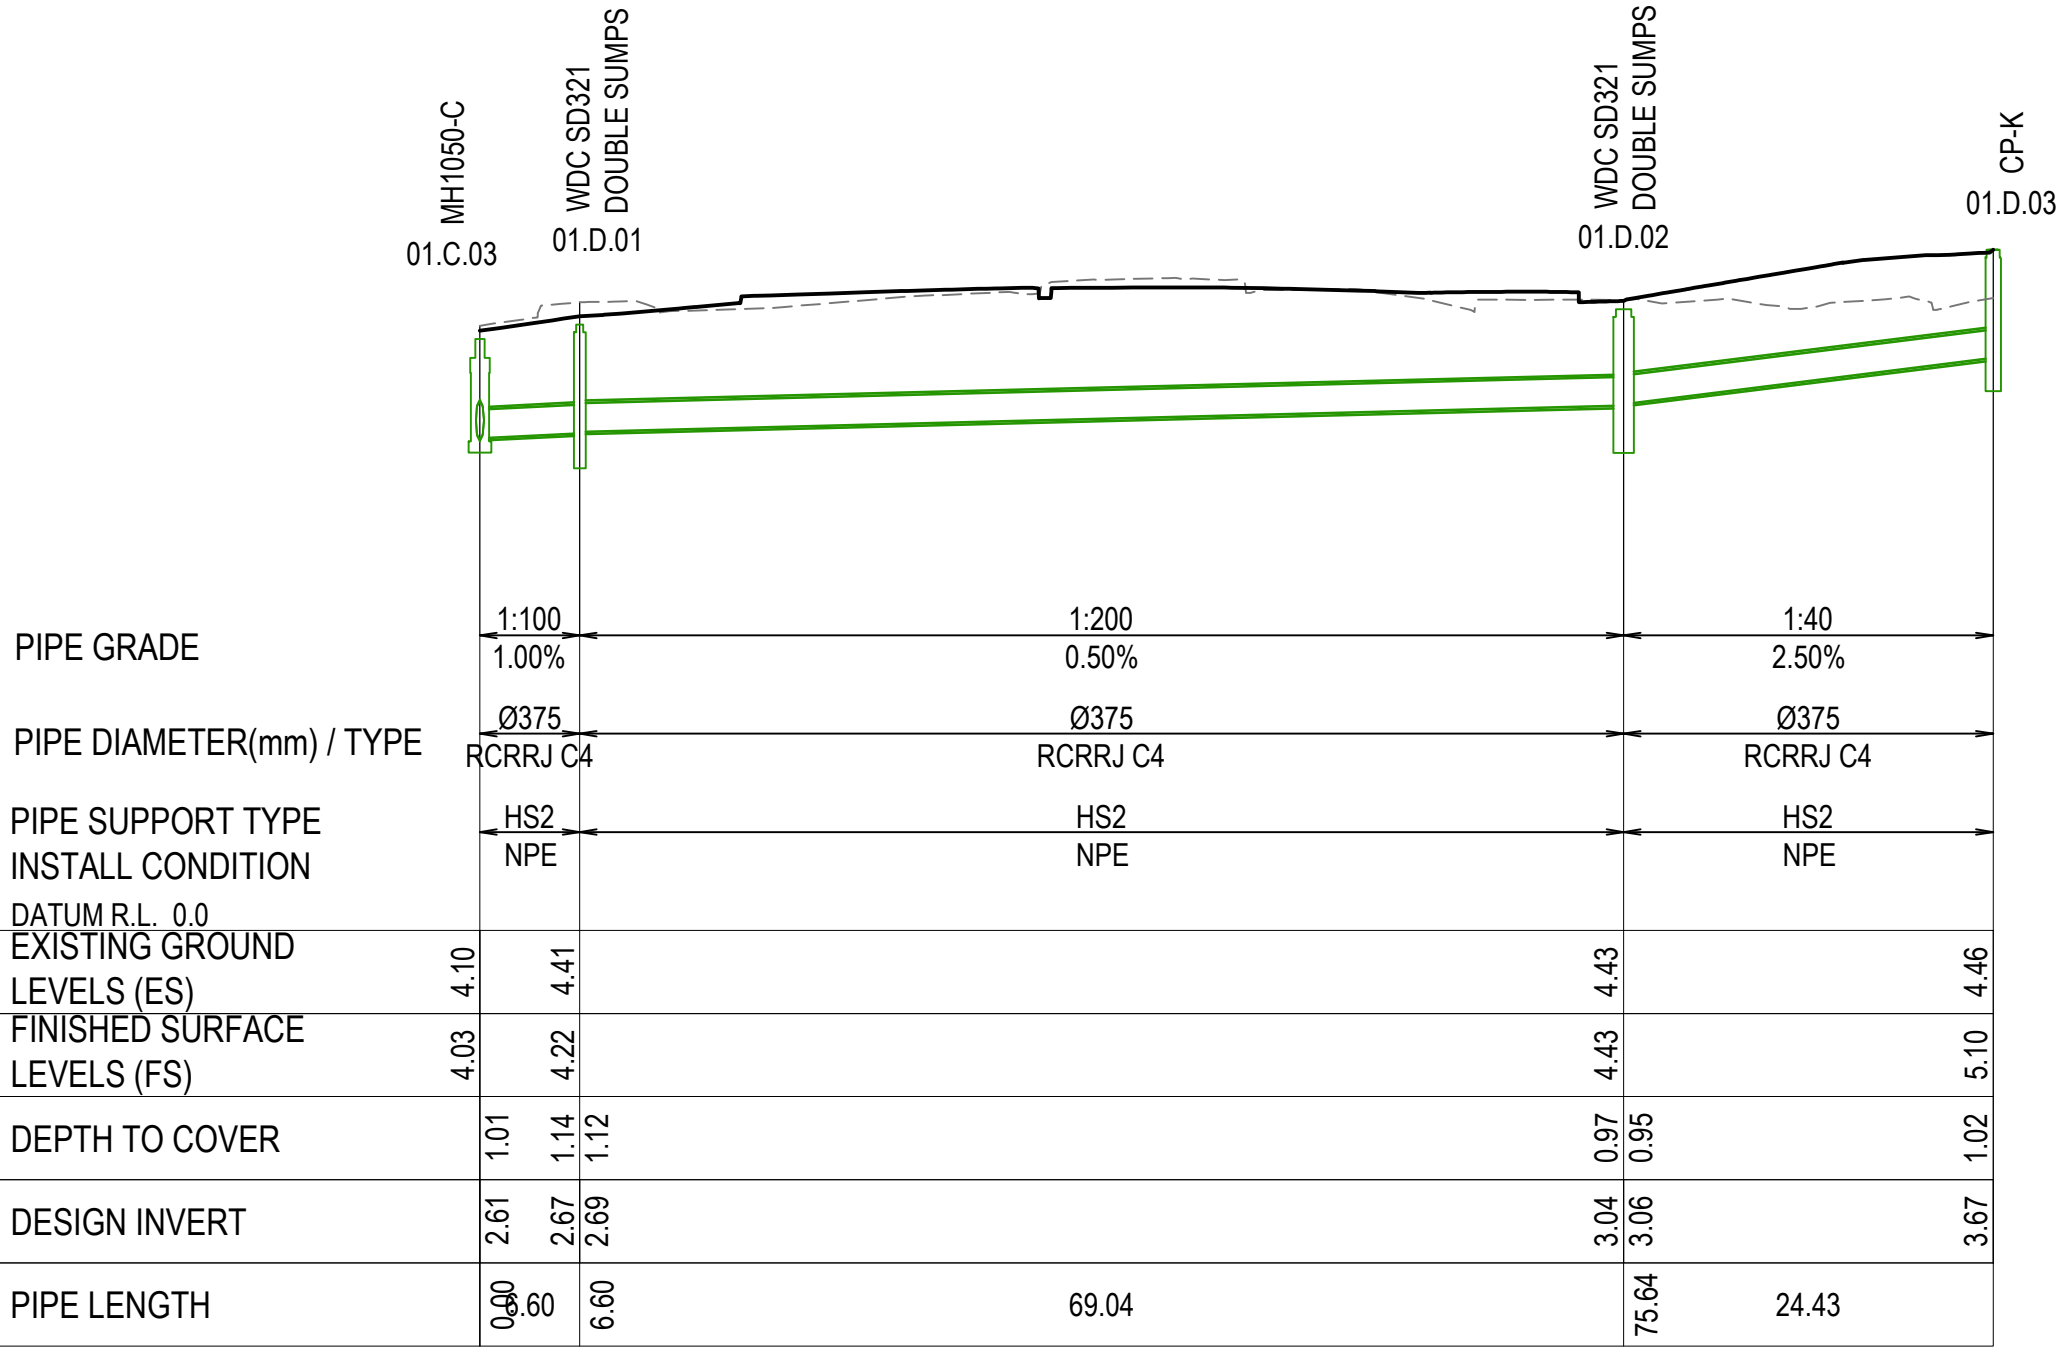

PIPELINE - 01.D
1:500H 1:100V

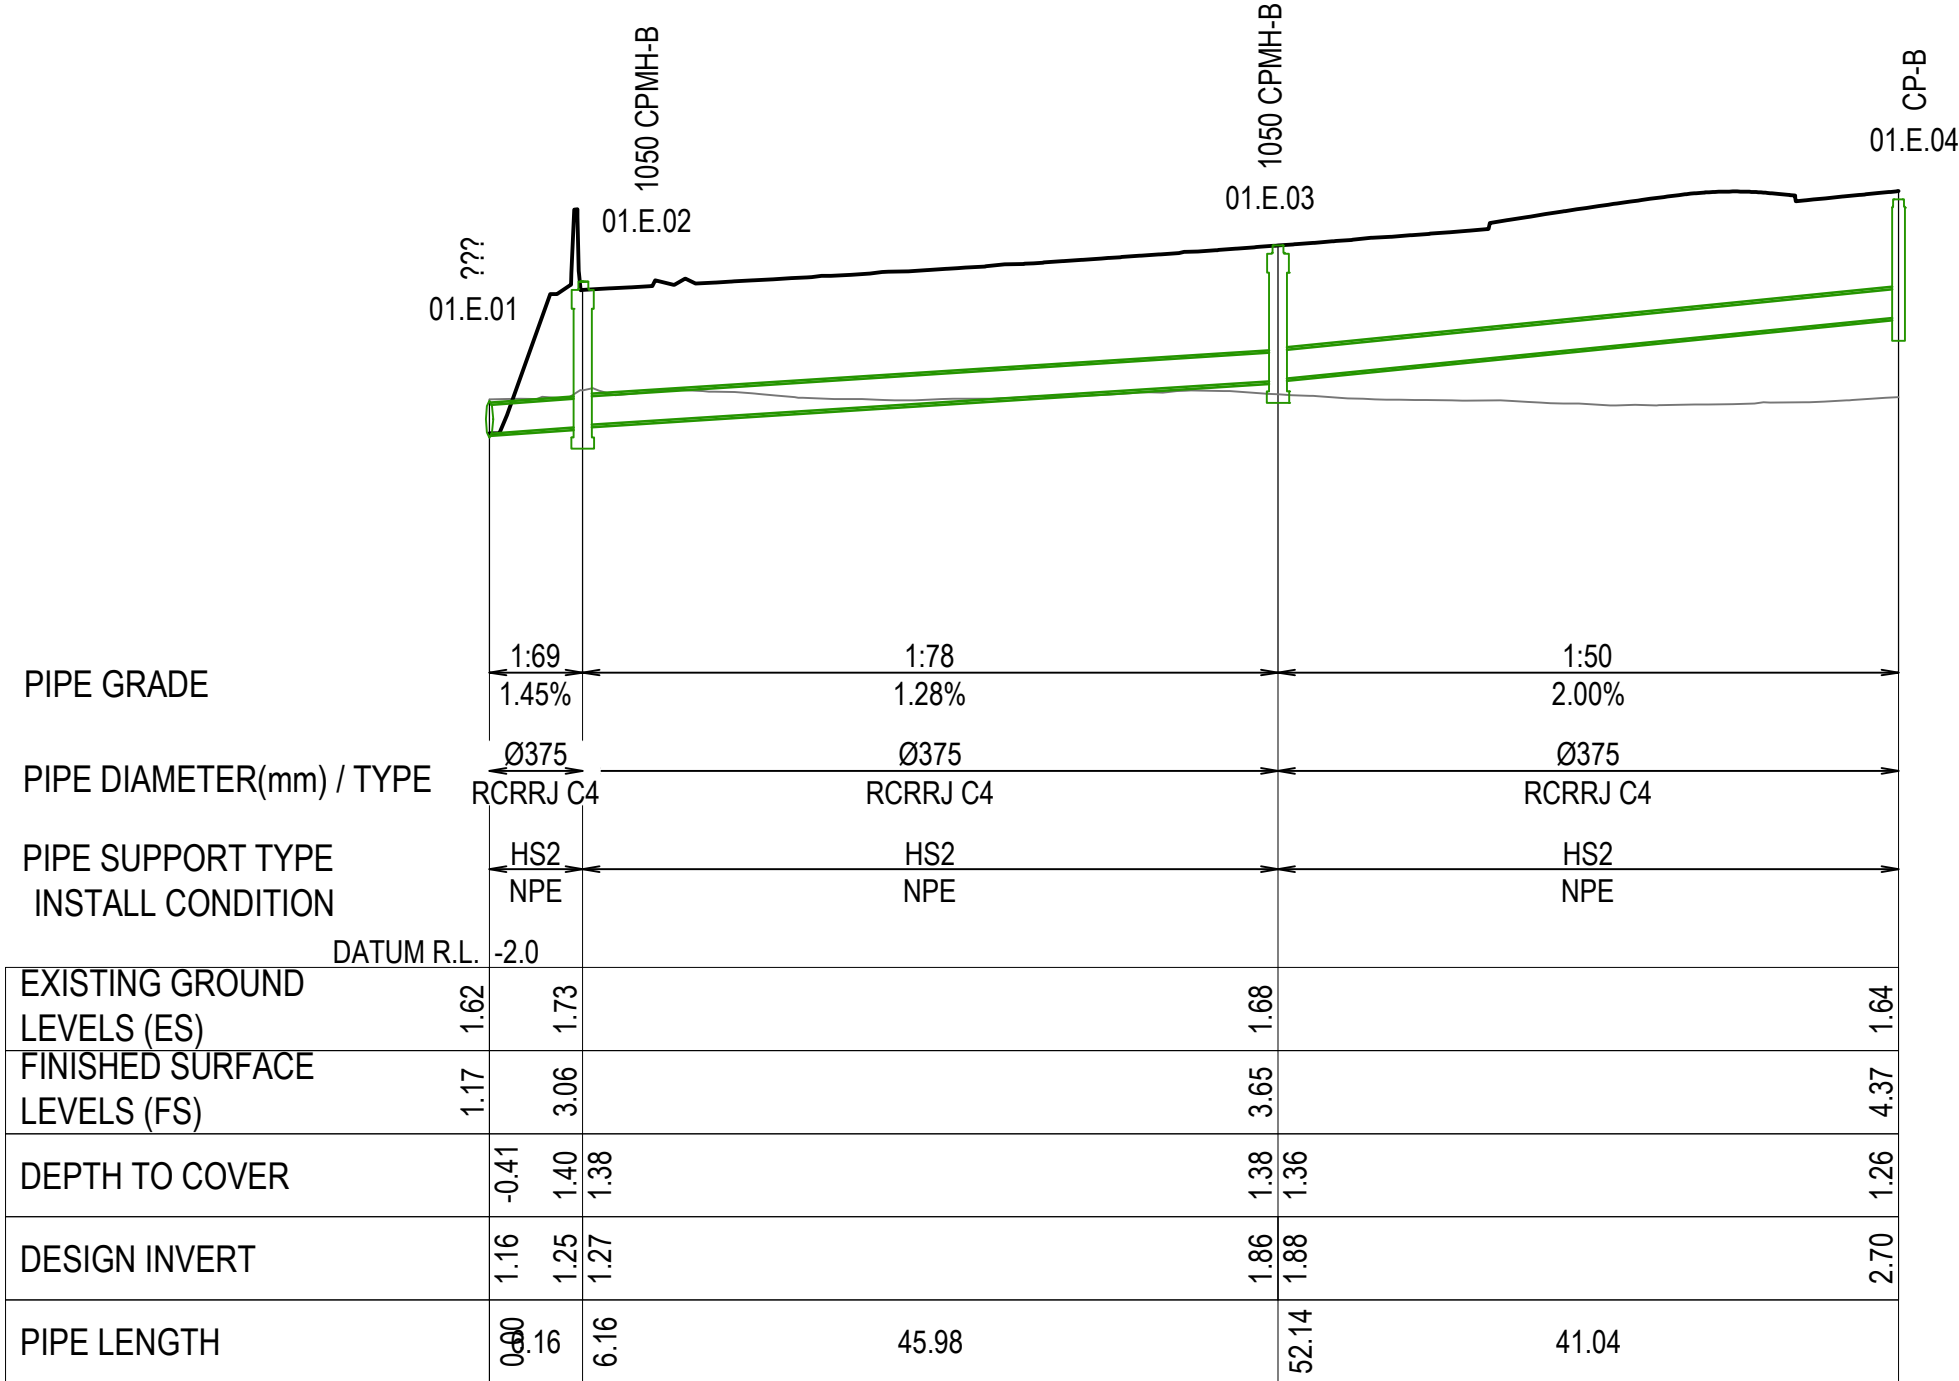

PIPELINE - 01.E
1:500H 1:100V

REV	DATE	REVISION DETAILS	REV	DRAWN	DESIGNED	VERIFIED	APPROVED
A	2025-09-17	ISSUED FOR 50% DETAILED DESIGN	A	C.LACAMBRA	Y.HOOI	W.HERBERT	M.FLANNERY
B	2025-12-12	ISSUED FOR 100% DETAILED DESIGN	B	C.LACAMBRA	Y.HOOI	W.HERBERT	M.FLANNERY

PREPARED BY


www.aurecongroup.com

CLIENT



Coordinate system

Height datum

PRINT ALL COPIES
IN COLOUR



CONSTRUCTION STATUS

NOT FOR
CONSTRUCTION

DRAWN BY
C.LACAMBRA

DESIGNED BY
Y.HOOI

STATUS
ISSUED FOR DETAILED
DESIGN

DOCUMENT STATE
PUBLISHED

PROJECT

BELFAST TO PEGASUS MOTORWAY
& WOODEND BYPASS

TITLE

STORMWATER
LONGSECTIONS
SHEET 2

DOCUMENT CODE

11320-AUR-0350-PWI-SW-DRG-0502

SCALE

AS SHOWN

SIZE

A1

REFERENCE No.

SW-DRG-0502

REV

B