



NOTES

1. COORDINATES IN TERMS OF NZ GEODETIC DATUM MT EDEN 2000. LEVELS IN TERMS OF THE NEW ZEALAND VERTICAL DATUM 2016.

2. THIS DRAWING HAS BEEN PREPARED FOR THE EXCLUSIVE USE OF THE CLIENT. MAVEN ASSOCIATES ACCEPTS NO LIABILITY OR RESPONSIBILITY FOR ANY USE OR RELIANCE ON THIS REPORT BY ANY THIRD PARTY.

3. WHERE GROUND LEVELS DIFFER FROM THE DATE OF SURVEY. THE MODEL IS BASED ON 2024 LIDAR DATA SUPPLIED BY AUCKLAND COUNCIL WITH A VERTICAL ACCURACY OF +/- 0.02M AND HORIZONTAL ACCURACY OF +/- 0.10 M.

4. FLOOD DEPTHS LESS THAN 50MM HAVE BEEN FILTERED OUT FOR CLARITY AND ARE NOT SHOWN.

5. AFFLUX WATER DEPTH COMPARISONS LESS THAN 10MM HAVE BEEN FILTERED OUT FOR CLARITY AND ARE NOT SHOWN.

LEGEND

- 2D Model Extent
- Overlay Ex
- Parcels LINZ
- Ex Buildings LINZ
- Overlay
- Site
- Ex Buildings LINZ
- Parcels LINZ
- EX_Unblocked - 2yr, CC - v132
- EX_2YR_CC_Unblocked_d_HR_Max
- Band 1 (Gray)
- <= 0.05
- 0.05 - 0.30
- 0.30 - 0.50
- 0.50 - 0.80
- 0.80 - 1.00
- 1.00 - 1.20
- > 1.20
- Background
- Google Satellite

Revision Details		BY	Date	Survey		BROOKVALE GREEN HAVELOCK NORTH FOR VERMONT STREET PARTNERS NO. 4 LIMITED	M MAVEN Maven Associates 09 571 0050 info@maven.co.nz www.maven.co.nz 5 Owens Road, Epsom Auckland 1023	Depth - Existing - 2yr ARI (CC) Sheet 1			STATUS	FOR INFORMATION	Rev
A	SUBSTANTIVE APPLICATION	YW	2026-06-24	Model	YW						SCALE	1:30,000	A
				Draft	YW								
				Checked	TM						SHEET	135041-FL-110101	



NOTES

1. COORDINATES IN TERMS OF NZ GEODETIC DATUM MT EDEN 2000. LEVELS IN TERMS OF THE NEW ZEALAND VERTICAL DATUM 2016.

2. THIS DRAWING HAS BEEN PREPARED FOR THE EXCLUSIVE USE OF THE CLIENT. MAVEN ASSOCIATES ACCEPTS NO LIABILITY OR RESPONSIBILITY FOR ANY USE OR RELIANCE ON THIS REPORT BY ANY THIRD PARTY.

3. WHERE GROUND LEVELS DIFFER FROM THE DATE OF SURVEY. THE MODEL IS BASED ON 2024 LIDAR DATA SUPPLIED BY AUCKLAND COUNCIL WITH A VERTICAL ACCURACY OF +/- 0.02M AND HORIZONTAL ACCURACY OF +/- 0.10 M.

4. FLOOD DEPTHS LESS THAN 50MM HAVE BEEN FILTERED OUT FOR CLARITY AND ARE NOT SHOWN.

5. AFFLUX WATER DEPTH COMPARISONS LESS THAN 10MM HAVE BEEN FILTERED OUT FOR CLARITY AND ARE NOT SHOWN.

LEGEND

2D Model Extent
Overlay Proposed

Pr Lot Boundaries

Overlay

Site

Ex Buildings LINZ

Parcels LINZ

PR_Unblocked - 2yr, CC - v133

PR_2YR_CC_Unblocked_135_d_HR_Max

Band 1 (Gray)

<= 0.05

0.05 - 0.30

0.30 - 0.50

0.50 - 0.80

0.80 - 1.00

1.00 - 1.20

> 1.20

Background Proposed

Site

Background
Google Satellite

Revision Details		BY	Date	Survey		BROOKVALE GREEN HAVELOCK NORTH FOR VERMONT STREET PARTNERS NO. 4 LIMITED	 Maven Associates 09 571 0050 info@maven.co.nz www.maven.co.nz 5 Owens Road, Epsom Auckland 1023	Depth - Proposed - 2yr ARI (CC) Sheet 1			STATUS	FOR INFORMATION	Rev
A	SUBSTANTIVE APPLICATION	YW	2026-06-24	Model	YW						SCALE	1:30,000	A
				Draft	YW								
				Checked	TM						SHEET	135041-FL-130101	



- NOTES
1. COORDINATES IN TERMS OF NZ GEODETIC DATUM MT EDEN 2000. LEVELS IN TERMS OF THE NEW ZEALAND VERTICAL DATUM 2016.
 2. THIS DRAWING HAS BEEN PREPARED FOR THE EXCLUSIVE USE OF THE CLIENT. MAVEN ASSOCIATES ACCEPTS NO LIABILITY OR RESPONSIBILITY FOR ANY USE OR RELIANCE ON THIS REPORT BY ANY THIRD PARTY.
 3. WHERE GROUND LEVELS DIFFER FROM THE DATE OF SURVEY. THE MODEL IS BASED ON 2024 LIDAR DATA SUPPLIED BY AUCKLAND COUNCIL WITH A VERTICAL ACCURACY OF +/- 0.02M AND HORIZONTAL ACCURACY OF +/- 0.10 M.
 4. FLOOD DEPTHS LESS THAN 50MM HAVE BEEN FILTERED OUT FOR CLARITY AND ARE NOT SHOWN.
 5. AFFLUX WATER DEPTH COMPARISONS LESS THAN 10MM HAVE BEEN FILTERED OUT FOR CLARITY AND ARE NOT SHOWN.

LEGEND

-  2D Model Extent
-  Overlay Ex
-  Parcels LINZ
-  Ex Buildings LINZ
-  Overlay
-  Site
-  Ex Buildings LINZ
-  Parcels LINZ
- EX_Unblocked - 10yr_CC - v132
EX_10YR_CC_Unblocked_d_HR_Max
- Band 1 (Gray)
-  <= 0.05
-  0.05 - 0.30
-  0.30 - 0.50
-  0.50 - 0.80
-  0.80 - 1.00
-  1.00 - 1.20
-  > 1.20
- Background
Google Satellite

Revision Details		BY	Date	Survey		BROOKVALE GREEN HAVELOCK NORTH FOR VERMONT STREET PARTNERS NO. 4 LIMITED		Depth - Existing - 10yr ARI (CC) Sheet 1		STATUS	FOR INFORMATION	Rev
A	SUBSTANTIVE APPLICATION	YW	2026-06-24	Model	YW					SCALE	1:30,000	A
				Draft	YW							
				Checked	TM					SHEET	135041-FL-110301	



- NOTES
1. COORDINATES IN TERMS OF NZ GEODETIC DATUM MT EDEN 2000. LEVELS IN TERMS OF THE NEW ZEALAND VERTICAL DATUM 2016.
 2. THIS DRAWING HAS BEEN PREPARED FOR THE EXCLUSIVE USE OF THE CLIENT. MAVEN ASSOCIATES ACCEPTS NO LIABILITY OR RESPONSIBILITY FOR ANY USE OR RELIANCE ON THIS REPORT BY ANY THIRD PARTY.
 3. WHERE GROUND LEVELS DIFFER FROM THE DATE OF SURVEY. THE MODEL IS BASED ON 2024 LIDAR DATA SUPPLIED BY AUCKLAND COUNCIL WITH A VERTICAL ACCURACY OF +/- 0.02M AND HORIZONTAL ACCURACY OF +/- 0.10 M.
 4. FLOOD DEPTHS LESS THAN 50MM HAVE BEEN FILTERED OUT FOR CLARITY AND ARE NOT SHOWN.
 5. AFFLUX WATER DEPTH COMPARISONS LESS THAN 10MM HAVE BEEN FILTERED OUT FOR CLARITY AND ARE NOT SHOWN.

LEGEND

- 2D Model Extent
 Overlay Proposed
- Pr Lot Boundaries
- Overlay
- Site
- Ex Buildings LINZ
- Parcels LINZ
PR_Unblocked - 10yr, CC - v133
PR_10YR_CC_Unblocked_135_d_HR_Max
Band 1 (Gray)
- <= 0.05
- 0.05 - 0.30
- 0.30 - 0.50
- 0.50 - 0.80
- 0.80 - 1.00
- 1.00 - 1.20
- > 1.20
- Background Proposed
- Site
- Background
Google Satellite

Revision Details		BY	Date	Survey		BROOKVALE GREEN HAVELOCK NORTH FOR VERMONT STREET PARTNERS NO. 4 LIMITED	 Maven Associates 09 571 0050 info@maven.co.nz www.maven.co.nz 5 Owens Road, Epsom Auckland 1023	Depth - Proposed - 10yr ARI (CC) Sheet 1			STATUS	FOR INFORMATION	Rev
A	SUBSTANTIVE APPLICATION	YW	2026-06-24	Model	YW						SCALE	1:30,000	A
				Draft	YW								
				Checked	TM						SHEET	135041-FL-130301	



NOTES

1. COORDINATES IN TERMS OF NZ GEODETIC DATUM MT EDEN 2000. LEVELS IN TERMS OF THE NEW ZEALAND VERTICAL DATUM 2016.

2. THIS DRAWING HAS BEEN PREPARED FOR THE EXCLUSIVE USE OF THE CLIENT. MAVEN ASSOCIATES ACCEPTS NO LIABILITY OR RESPONSIBILITY FOR ANY USE OR RELIANCE ON THIS REPORT BY ANY THIRD PARTY.

3. WHERE GROUND LEVELS DIFFER FROM THE DATE OF SURVEY. THE MODEL IS BASED ON 2024 LIDAR DATA SUPPLIED BY AUCKLAND COUNCIL WITH A VERTICAL ACCURACY OF +/- 0.02M AND HORIZONTAL ACCURACY OF +/- 0.10 M.

4. FLOOD DEPTHS LESS THAN 50MM HAVE BEEN FILTERED OUT FOR CLARITY AND ARE NOT SHOWN.

5. AFFLUX WATER DEPTH COMPARISONS LESS THAN 10MM HAVE BEEN FILTERED OUT FOR CLARITY AND ARE NOT SHOWN.

LEGEND

- 2D Model Extent
- Overlay Ex
- Parcels LINZ
- Ex Buildings LINZ
- Overlay
- Site
- Ex Buildings LINZ
- Parcels LINZ
- EX_Unblocked - 50yr_CC - v132
EX_50YR_CC_Unblocked_d_HR_Max
- Band 1 (Gray)
- <= 0.05
- 0.05 - 0.30
- 0.30 - 0.50
- 0.50 - 0.80
- 0.80 - 1.00
- 1.00 - 1.20
- > 1.20
- Background
Google Satellite

Revision Details		BY	Date	Survey		BROOKVALE GREEN HAVELOCK NORTH FOR VERMONT STREET PARTNERS NO. 4 LIMITED		Depth - Existing - 50yr ARI (CC) (Unblocked) Sheet 1		STATUS	FOR INFORMATION	Rev
A	SUBSTANTIVE APPLICATION	YW	2026-06-24	Model	YW					SCALE	1:30,000	A
				Draft	YW							
				Checked	TM					SHEET	135041-FL-111501	



NOTES

1. COORDINATES IN TERMS OF NZ GEODETIC DATUM MT EDEN 2000. LEVELS IN TERMS OF THE NEW ZEALAND VERTICAL DATUM 2016.

2. THIS DRAWING HAS BEEN PREPARED FOR THE EXCLUSIVE USE OF THE CLIENT. MAVEN ASSOCIATES ACCEPTS NO LIABILITY OR RESPONSIBILITY FOR ANY USE OR RELIANCE ON THIS REPORT BY ANY THIRD PARTY.

3. WHERE GROUND LEVELS DIFFER FROM THE DATE OF SURVEY. THE MODEL IS BASED ON 2024 LIDAR DATA SUPPLIED BY AUCKLAND COUNCIL WITH A VERTICAL ACCURACY OF +/- 0.02M AND HORIZONTAL ACCURACY OF +/- 0.10 M.

4. FLOOD DEPTHS LESS THAN 50MM HAVE BEEN FILTERED OUT FOR CLARITY AND ARE NOT SHOWN.

5. AFFLUX WATER DEPTH COMPARISONS LESS THAN 10MM HAVE BEEN FILTERED OUT FOR CLARITY AND ARE NOT SHOWN.

LEGEND

- 2D Model Extent
Overlay Proposed
- Pr Lot Boundaries
- Overlay
- Site
- Ex Buildings LINZ
- Parcels LINZ
PR_Unblocked - 50yr, CC - v133
PR_50YR_CC_Blocked_135_d_HR_Max
Band 1 (Gray)
- <= 0.05
- 0.05 - 0.30
- 0.30 - 0.50
- 0.50 - 0.80
- 0.80 - 1.00
- 1.00 - 1.20
- > 1.20
- Background Proposed
- Site
- Background
Google Satellite

Revision Details		BY	Date	Survey		BROOKVALE GREEN HAVELOCK NORTH FOR VERMONT STREET PARTNERS NO. 4 LIMITED	 Maven Associates 09 571 0050 info@maven.co.nz www.maven.co.nz 5 Owens Road, Epsom Auckland 1023	Depth - Proposed - 50yr ARI (CC) (Unblocked) Sheet 1			STATUS	FOR INFORMATION	Rev
A	SUBSTANTIVE APPLICATION	YW	2026-06-24	Model	YW						SCALE	1:30,000	A
				Draft	YW								
				Checked	TM						SHEET	135041-FL-131501	



NOTES

1. COORDINATES IN TERMS OF NZ GEODETIC DATUM MT EDEN 2000. LEVELS IN TERMS OF THE NEW ZEALAND VERTICAL DATUM 2016.

2. THIS DRAWING HAS BEEN PREPARED FOR THE EXCLUSIVE USE OF THE CLIENT. MAVEN ASSOCIATES ACCEPTS NO LIABILITY OR RESPONSIBILITY FOR ANY USE OR RELIANCE ON THIS REPORT BY ANY THIRD PARTY.

3. WHERE GROUND LEVELS DIFFER FROM THE DATE OF SURVEY. THE MODEL IS BASED ON 2024 LIDAR DATA SUPPLIED BY AUCKLAND COUNCIL WITH A VERTICAL ACCURACY OF +/- 0.02M AND HORIZONTAL ACCURACY OF +/- 0.10 M.

4. FLOOD DEPTHS LESS THAN 50MM HAVE BEEN FILTERED OUT FOR CLARITY AND ARE NOT SHOWN.

5. AFFLUX WATER DEPTH COMPARISONS LESS THAN 10MM HAVE BEEN FILTERED OUT FOR CLARITY AND ARE NOT SHOWN.

LEGEND

- 2D Model Extent
- Overlay Ex
- Parcels LINZ
- Ex Buildings LINZ
- Overlay
- Site
- Ex Buildings LINZ
- Parcels LINZ
- Blocked, EX - 50yr, CC - v132
EX_50YR_CC_Blocked_d_HR_Max
- Band 1 (Gray)
- <= 0.05
- 0.05 - 0.30
- 0.30 - 0.50
- 0.50 - 0.80
- 0.80 - 1.00
- 1.00 - 1.20
- > 1.20
- Background
Google Satellite

Revision Details		BY	Date	Survey		BROOKVALE GREEN HAVELOCK NORTH FOR VERMONT STREET PARTNERS NO. 4 LIMITED	M MAVEN Maven Associates 09 571 0050 info@maven.co.nz www.maven.co.nz 5 Owens Road, Epsom Auckland 1023	Depth - Existing - 50yr ARI (CC) (Blocked) Sheet 1			STATUS	FOR INFORMATION	Rev
A	SUBSTANTIVE APPLICATION	YW	2026-06-24	Model	YW						SCALE	1:30,000	A
				Draft	YW								
				Checked	TM						SHEET	135041-FL-112501	



NOTES

1. COORDINATES IN TERMS OF NZ GEODETIC DATUM MT EDEN 2000. LEVELS IN TERMS OF THE NEW ZEALAND VERTICAL DATUM 2016.

2. THIS DRAWING HAS BEEN PREPARED FOR THE EXCLUSIVE USE OF THE CLIENT. MAVEN ASSOCIATES ACCEPTS NO LIABILITY OR RESPONSIBILITY FOR ANY USE OR RELIANCE ON THIS REPORT BY ANY THIRD PARTY.

3. WHERE GROUND LEVELS DIFFER FROM THE DATE OF SURVEY. THE MODEL IS BASED ON 2024 LIDAR DATA SUPPLIED BY AUCKLAND COUNCIL WITH A VERTICAL ACCURACY OF +/- 0.02M AND HORIZONTAL ACCURACY OF +/- 0.10 M.

4. FLOOD DEPTHS LESS THAN 50MM HAVE BEEN FILTERED OUT FOR CLARITY AND ARE NOT SHOWN.

5. AFFLUX WATER DEPTH COMPARISONS LESS THAN 10MM HAVE BEEN FILTERED OUT FOR CLARITY AND ARE NOT SHOWN.

LEGEND

- 2D Model Extent
- Overlay Proposed
- Pr Lot Boundaries
- Overlay

Site

Ex Buildings LINZ

Parcels LINZ
- Blocked, PR - 50yr, CC - v133
PR_50YR_CC_Blocked_135_d_HR_Max_1

Band 1 (Gray)

<= 0.05

0.05 - 0.30

0.30 - 0.50

0.50 - 0.80

0.80 - 1.00


1.00 - 1.20

> 1.20
- Background Proposed

Site

Background Google Satellite

Revision Details		BY	Date	Survey		BROOKVALE GREEN HAVELOCK NORTH FOR VERMONT STREET PARTNERS NO. 4 LIMITED		Depth - Proposed - 50yr ARI (CC) (Blocked) Sheet 1		STATUS	FOR INFORMATION	Rev
A	SUBSTANTIVE APPLICATION	YW	2026-06-24	Model	YW					SCALE	1:30,000	A
				Draft	YW							
				Checked	TM					SHEET	135041-FL-132501	

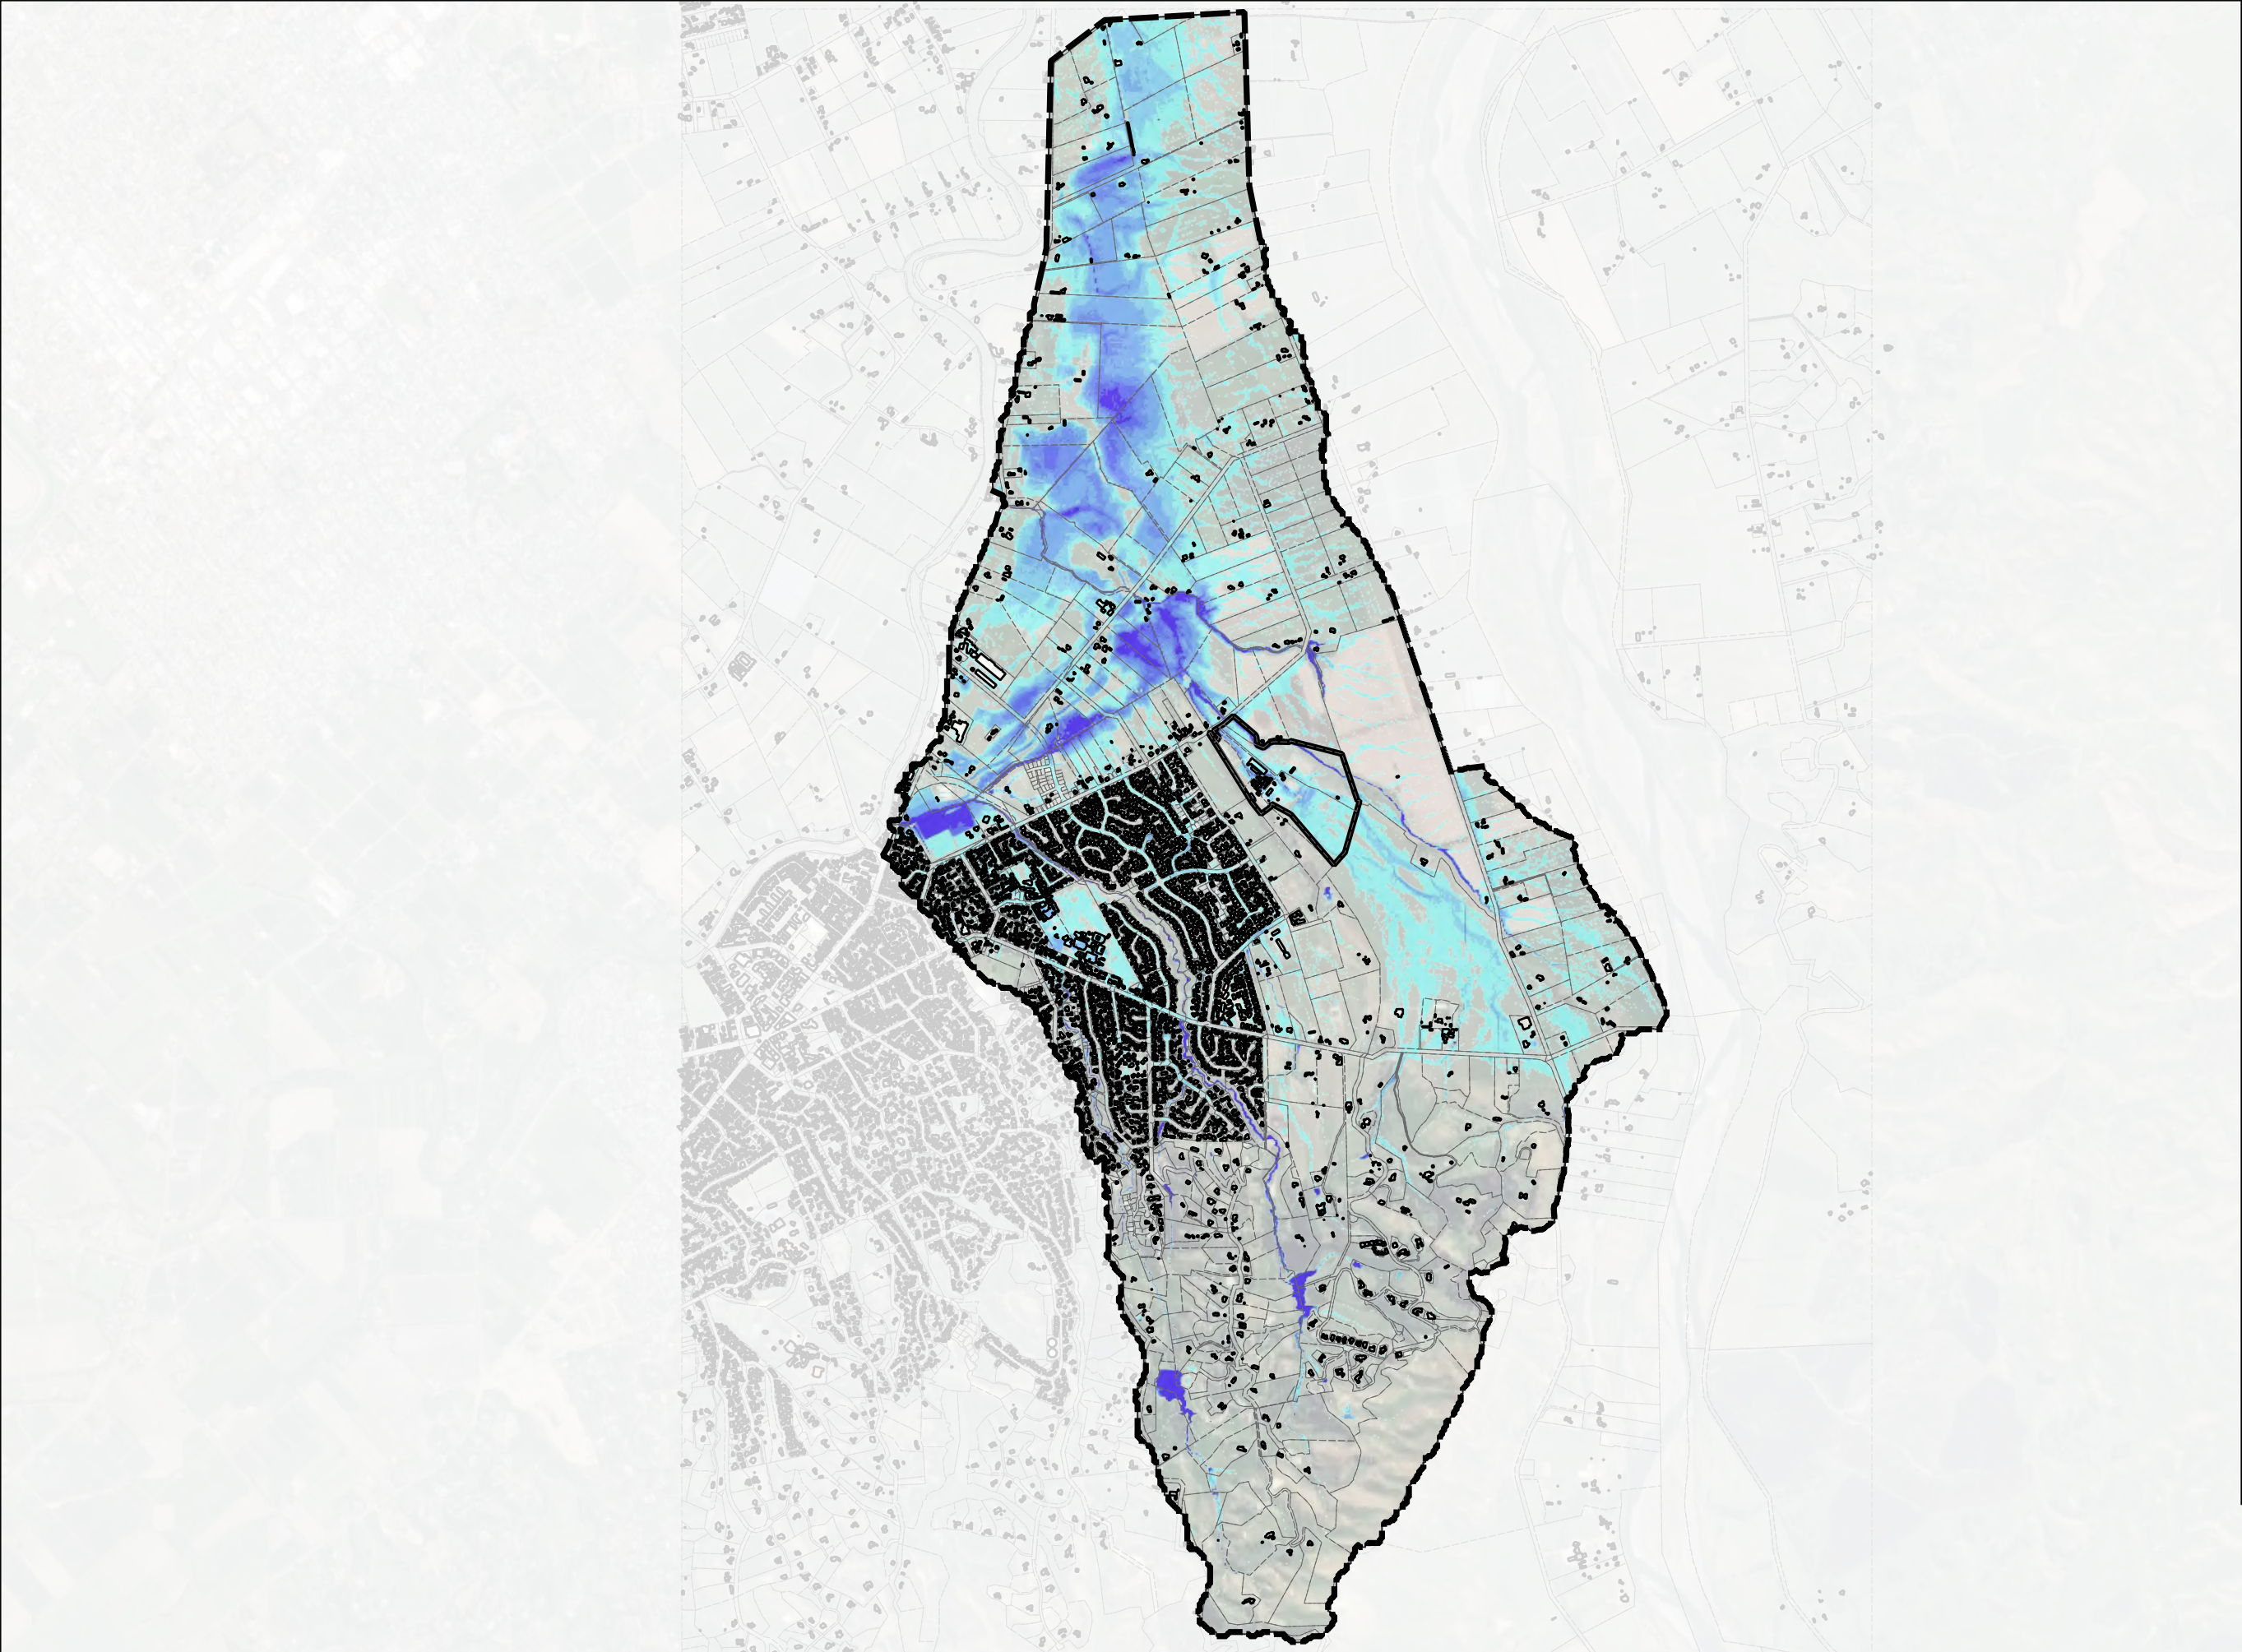

NOTES

1. COORDINATES IN TERMS OF NZ GEODETIC DATUM MT EDEN 2000. LEVELS IN TERMS OF THE NEW ZEALAND VERTICAL DATUM 2016.

2. THIS DRAWING HAS BEEN PREPARED FOR THE EXCLUSIVE USE OF THE CLIENT. MAVEN ASSOCIATES ACCEPTS NO LIABILITY OR RESPONSIBILITY FOR ANY USE OR RELIANCE ON THIS REPORT BY ANY THIRD PARTY.

3. WHERE GROUND LEVELS DIFFER FROM THE DATE OF SURVEY. THE MODEL IS BASED ON 2024 LIDAR DATA SUPPLIED BY AUCKLAND COUNCIL WITH A VERTICAL ACCURACY OF +/- 0.02M AND HORIZONTAL ACCURACY OF +/- 0.10 M.

4. FLOOD DEPTHS LESS THAN 50MM HAVE BEEN FILTERED OUT FOR CLARITY AND ARE NOT SHOWN.

5. AFFLUX WATER DEPTH COMPARISONS LESS THAN 10MM HAVE BEEN FILTERED OUT FOR CLARITY AND ARE NOT SHOWN.

LEGEND

- 2D Model Extent
- Overlay Ex
- Parcels LINZ
- Ex Buildings LINZ
- Overlay
- Site
- Ex Buildings LINZ
- Parcels LINZ
- EX_Unblocked - 100yr_CC - v132

EX_100YR_CC_Unblocked_d_HR_Max
- Band 1 (Gray)
- <= 0.05
- 0.05 - 0.30
- 0.30 - 0.50
- 0.50 - 0.80
- 0.80 - 1.00
- 1.00 - 1.20
- > 1.20
- Background

Google Satellite

Revision Details		BY	Date	Survey		BROOKVALE GREEN HAVELOCK NORTH FOR VERMONT STREET PARTNERS NO. 4 LIMITED	M MAVEN Maven Associates 09 571 0050 info@maven.co.nz www.maven.co.nz 5 Owens Road, Epsom Auckland 1023	Depth - Existing - 100yr ARI (CC) (Unblocked) Sheet 1			STATUS	FOR INFORMATION	Rev
A	SUBSTANTIVE APPLICATION	YW	2026-06-24	Model	YW						SCALE	1:30,000	A
				Draft	YW								
				Checked	TM						SHEET	135041-FL-111601	



NOTES

1. COORDINATES IN TERMS OF NZ GEODETIC DATUM MT EDEN 2000. LEVELS IN TERMS OF THE NEW ZEALAND VERTICAL DATUM 2016.

2. THIS DRAWING HAS BEEN PREPARED FOR THE EXCLUSIVE USE OF THE CLIENT. MAVEN ASSOCIATES ACCEPTS NO LIABILITY OR RESPONSIBILITY FOR ANY USE OR RELIANCE ON THIS REPORT BY ANY THIRD PARTY.

3. WHERE GROUND LEVELS DIFFER FROM THE DATE OF SURVEY. THE MODEL IS BASED ON 2024 LIDAR DATA SUPPLIED BY AUCKLAND COUNCIL WITH A VERTICAL ACCURACY OF +/- 0.02M AND HORIZONTAL ACCURACY OF +/- 0.10 M.


4. FLOOD DEPTHS LESS THAN 50MM HAVE BEEN FILTERED OUT FOR CLARITY AND ARE NOT SHOWN.

5. AFFLUX WATER DEPTH COMPARISONS LESS THAN 10MM HAVE BEEN FILTERED OUT FOR CLARITY AND ARE NOT SHOWN.

LEGEND

- 2D Model Extent
- Overlay Proposed
- Pr Lot Boundaries
- Overlay
- Site
- Ex Buildings LINZ
- Parcels LINZ
- PR_Unblocked - 100yr, CC - v133
- PR_100YR_CC_Unblocked_135_PLOT_L_QP
- Profile Lines
- Culvert [C]
- Culvert [R]
- Chan [W]
- Background Proposed
- Site
- Background
- Google Satellite

Revision Details		BY	Date	Survey		BROOKVALE GREEN HAVELOCK NORTH FOR VERMONT STREET PARTNERS NO. 4 LIMITED		Depth - Proposed - 100yr ARI (CC) (Unblocked) Sheet 1		STATUS	FOR INFORMATION	Rev
A	SUBSTANTIVE APPLICATION	YW	2026-06-24	Model	YW					SCALE	1:30,000	A
				Draft	YW							
				Checked	TM					SHEET	135041-FL-131601	

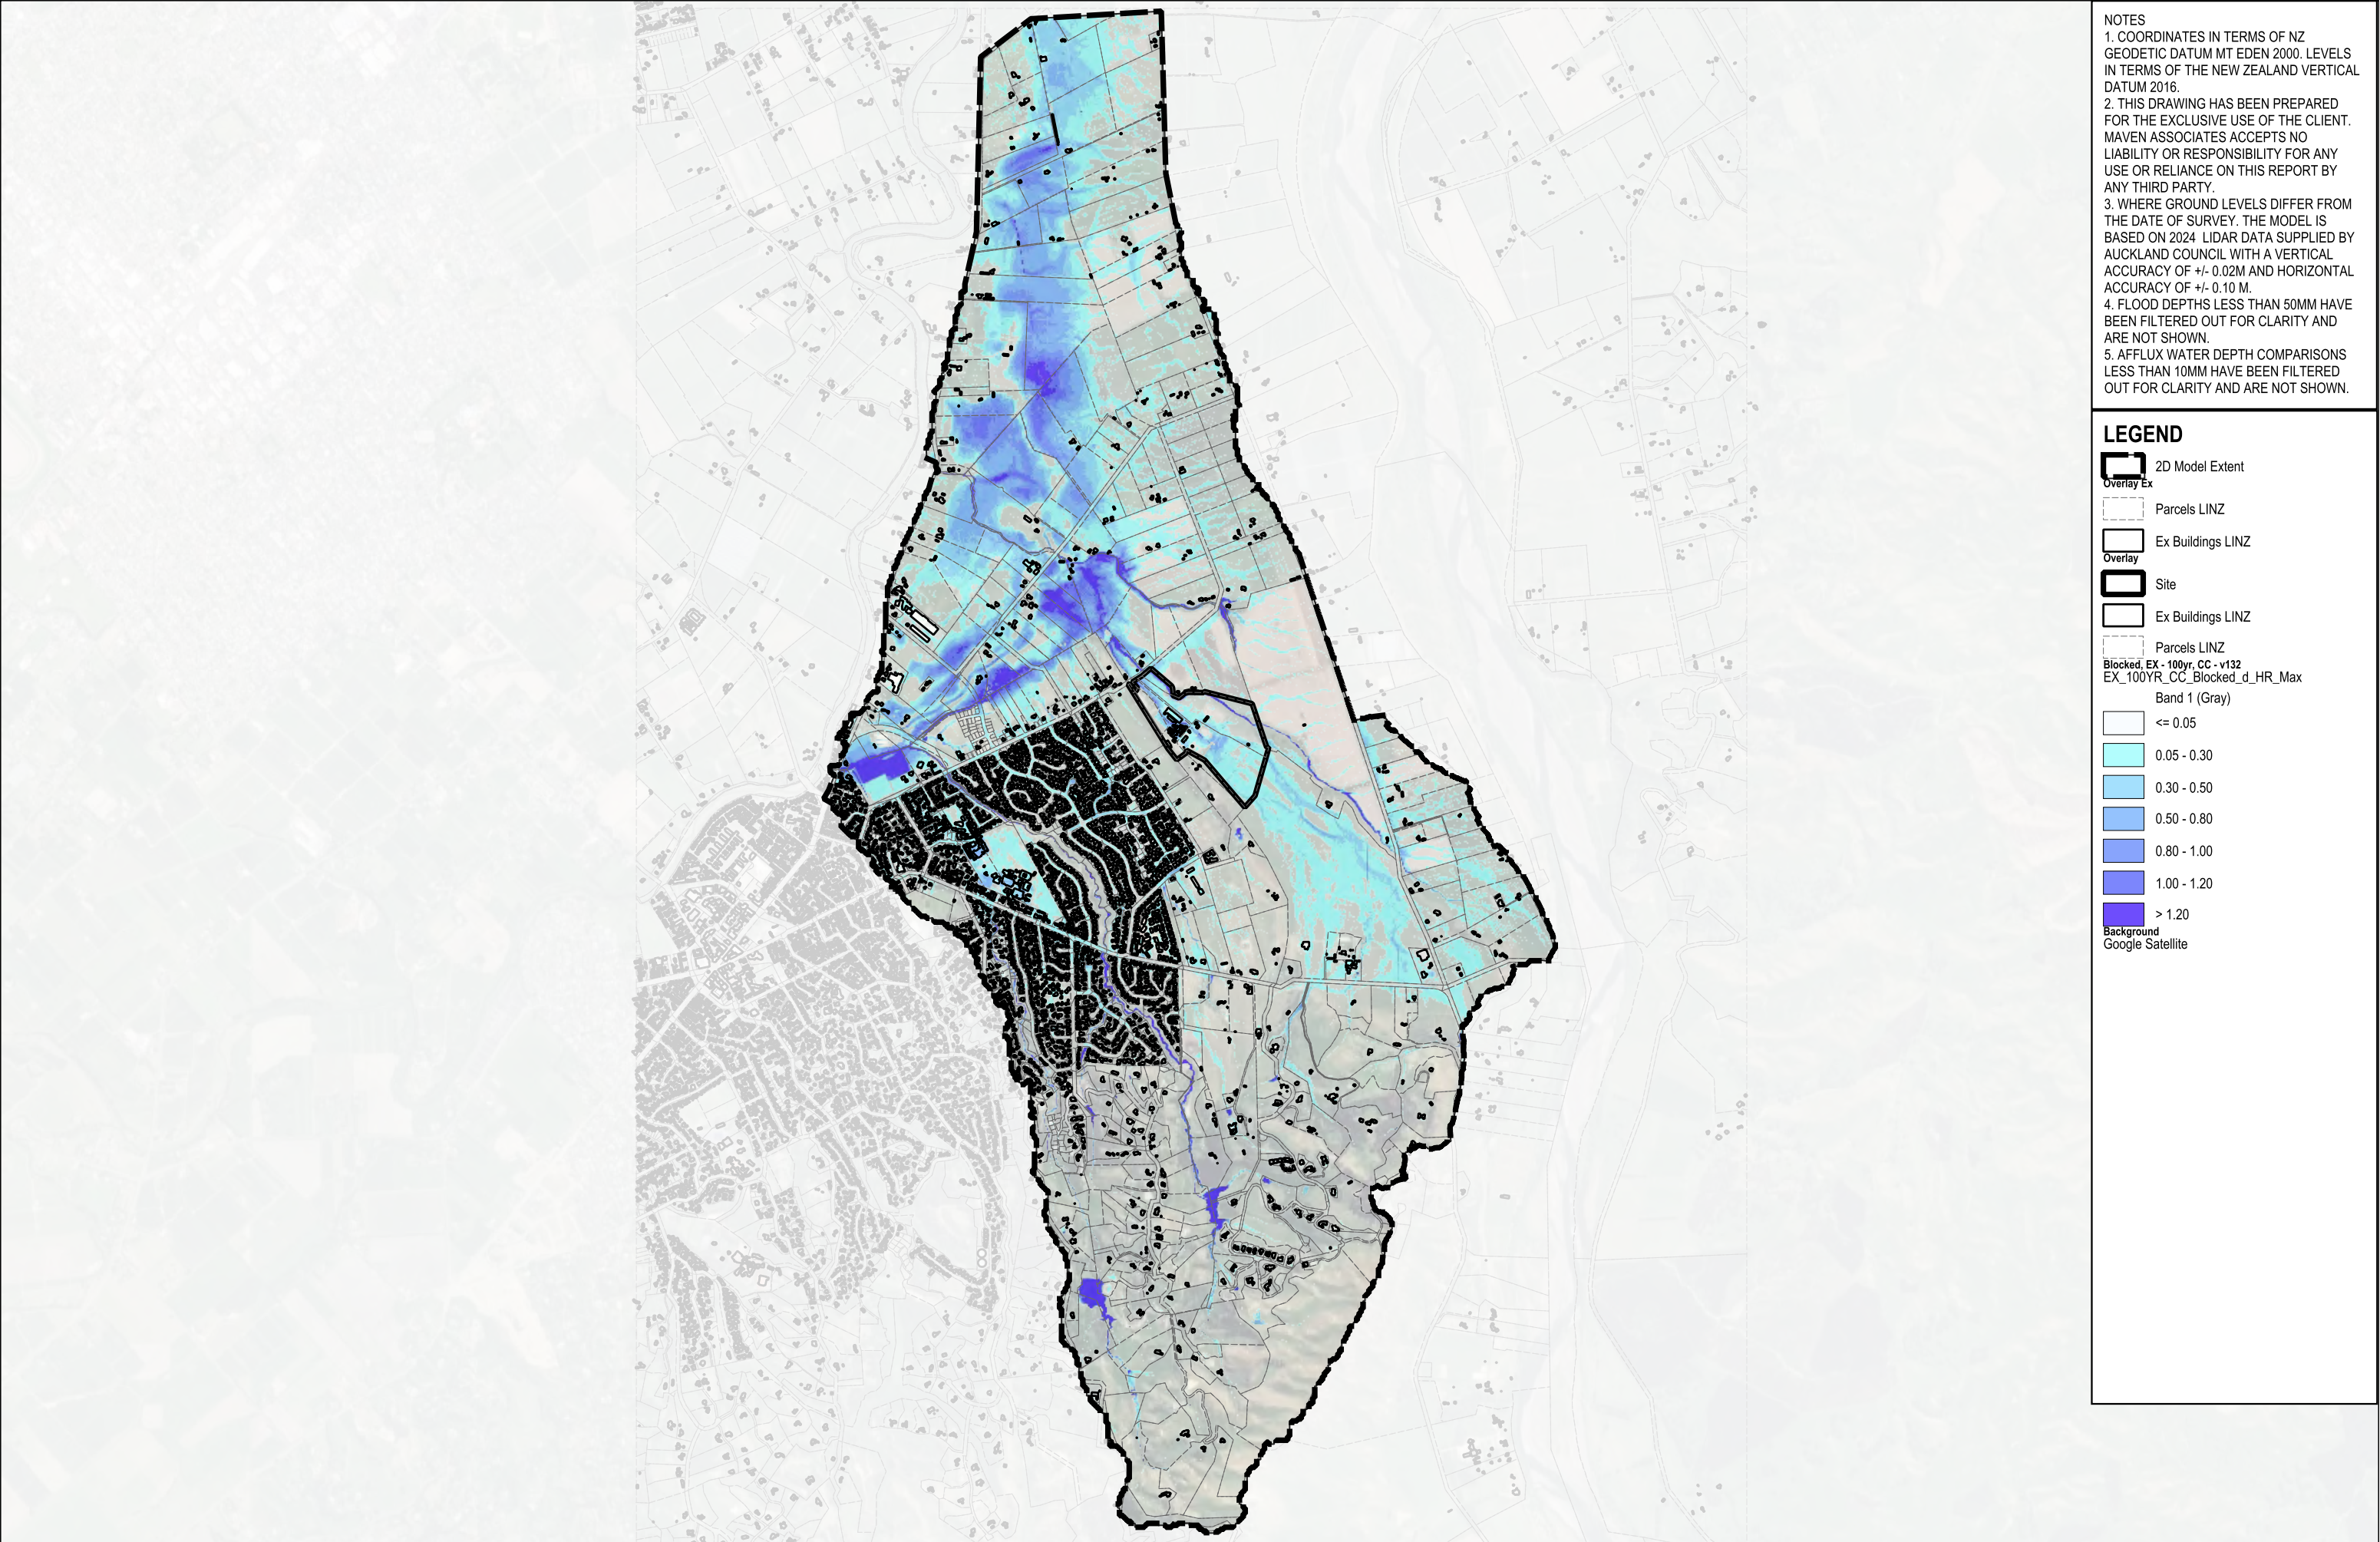

NOTES

1. COORDINATES IN TERMS OF NZ GEODETIC DATUM MT EDEN 2000. LEVELS IN TERMS OF THE NEW ZEALAND VERTICAL DATUM 2016.

2. THIS DRAWING HAS BEEN PREPARED FOR THE EXCLUSIVE USE OF THE CLIENT. MAVEN ASSOCIATES ACCEPTS NO LIABILITY OR RESPONSIBILITY FOR ANY USE OR RELIANCE ON THIS REPORT BY ANY THIRD PARTY.

3. WHERE GROUND LEVELS DIFFER FROM THE DATE OF SURVEY. THE MODEL IS BASED ON 2024 LIDAR DATA SUPPLIED BY AUCKLAND COUNCIL WITH A VERTICAL ACCURACY OF +/- 0.02M AND HORIZONTAL ACCURACY OF +/- 0.10 M.

4. FLOOD DEPTHS LESS THAN 50MM HAVE BEEN FILTERED OUT FOR CLARITY AND ARE NOT SHOWN.

5. AFFLUX WATER DEPTH COMPARISONS LESS THAN 10MM HAVE BEEN FILTERED OUT FOR CLARITY AND ARE NOT SHOWN.

LEGEND

- 2D Model Extent
- Parcels LINZ
- Ex Buildings LINZ
- Site
- Ex Buildings LINZ
- Parcels LINZ
- Blocked_EX - 100yr_CC - v132
EX_100YR_CC_Blocked_d_HR_Max
- Band 1 (Gray)
- <= 0.05
- 0.05 - 0.30
- 0.30 - 0.50
- 0.50 - 0.80
- 0.80 - 1.00
- 1.00 - 1.20
- > 1.20
- Background
Google Satellite

Revision Details		BY	Date	Survey		BROOKVALE GREEN HAVELOCK NORTH FOR VERMONT STREET PARTNERS NO. 4 LIMITED	 Maven Associates 09 571 0050 info@maven.co.nz www.maven.co.nz 5 Owens Road, Epsom Auckland 1023	Depth - Existing - 100yr ARI (CC) (Blocked) Sheet 1		STATUS	FOR INFORMATION	Rev
A	SUBSTANTIVE APPLICATION	YW	2026-06-24	Model	YW					SCALE	1:30,000	A
				Draft	YW							
				Checked	TM					SHEET	135041-FL-112601	



NOTES

1. COORDINATES IN TERMS OF NZ GEODETIC DATUM MT EDEN 2000. LEVELS IN TERMS OF THE NEW ZEALAND VERTICAL DATUM 2016.

2. THIS DRAWING HAS BEEN PREPARED FOR THE EXCLUSIVE USE OF THE CLIENT. MAVEN ASSOCIATES ACCEPTS NO LIABILITY OR RESPONSIBILITY FOR ANY USE OR RELIANCE ON THIS REPORT BY ANY THIRD PARTY.

3. WHERE GROUND LEVELS DIFFER FROM THE DATE OF SURVEY. THE MODEL IS BASED ON 2024 LIDAR DATA SUPPLIED BY AUCKLAND COUNCIL WITH A VERTICAL ACCURACY OF +/- 0.02M AND HORIZONTAL ACCURACY OF +/- 0.10 M.


4. FLOOD DEPTHS LESS THAN 50MM HAVE BEEN FILTERED OUT FOR CLARITY AND ARE NOT SHOWN.

5. AFFLUX WATER DEPTH COMPARISONS LESS THAN 10MM HAVE BEEN FILTERED OUT FOR CLARITY AND ARE NOT SHOWN.

LEGEND

-  2D Model Extent
-  Overlay Proposed
-  Pr Lot Boundaries
- Overlay
-  Site
-  Ex Buildings LINZ
-  Parcels LINZ
- Blocked, PR - 100yr, CC - v133
PR_100YR_CC_Blocked_135_d_HR_Max
- Band 1 (Gray)
-  <= 0.05
-  0.05 - 0.30
-  0.30 - 0.50
-  0.50 - 0.80
-  0.80 - 1.00
-  1.00 - 1.20
-  > 1.20
- Background Proposed
-  Site
- Background
Google Satellite

Revision Details		BY	Date	Survey		BROOKVALE GREEN HAVELOCK NORTH FOR VERMONT STREET PARTNERS NO. 4 LIMITED		Depth - Proposed - 100yr ARI (CC) (Blocked) Sheet 1		STATUS	FOR INFORMATION	Rev
A	SUBSTANTIVE APPLICATION	YW	2026-06-24	Model	YW					SCALE	1:30,000	A
				Draft	YW							
				Checked	TM					SHEET	135041-FL-132601	

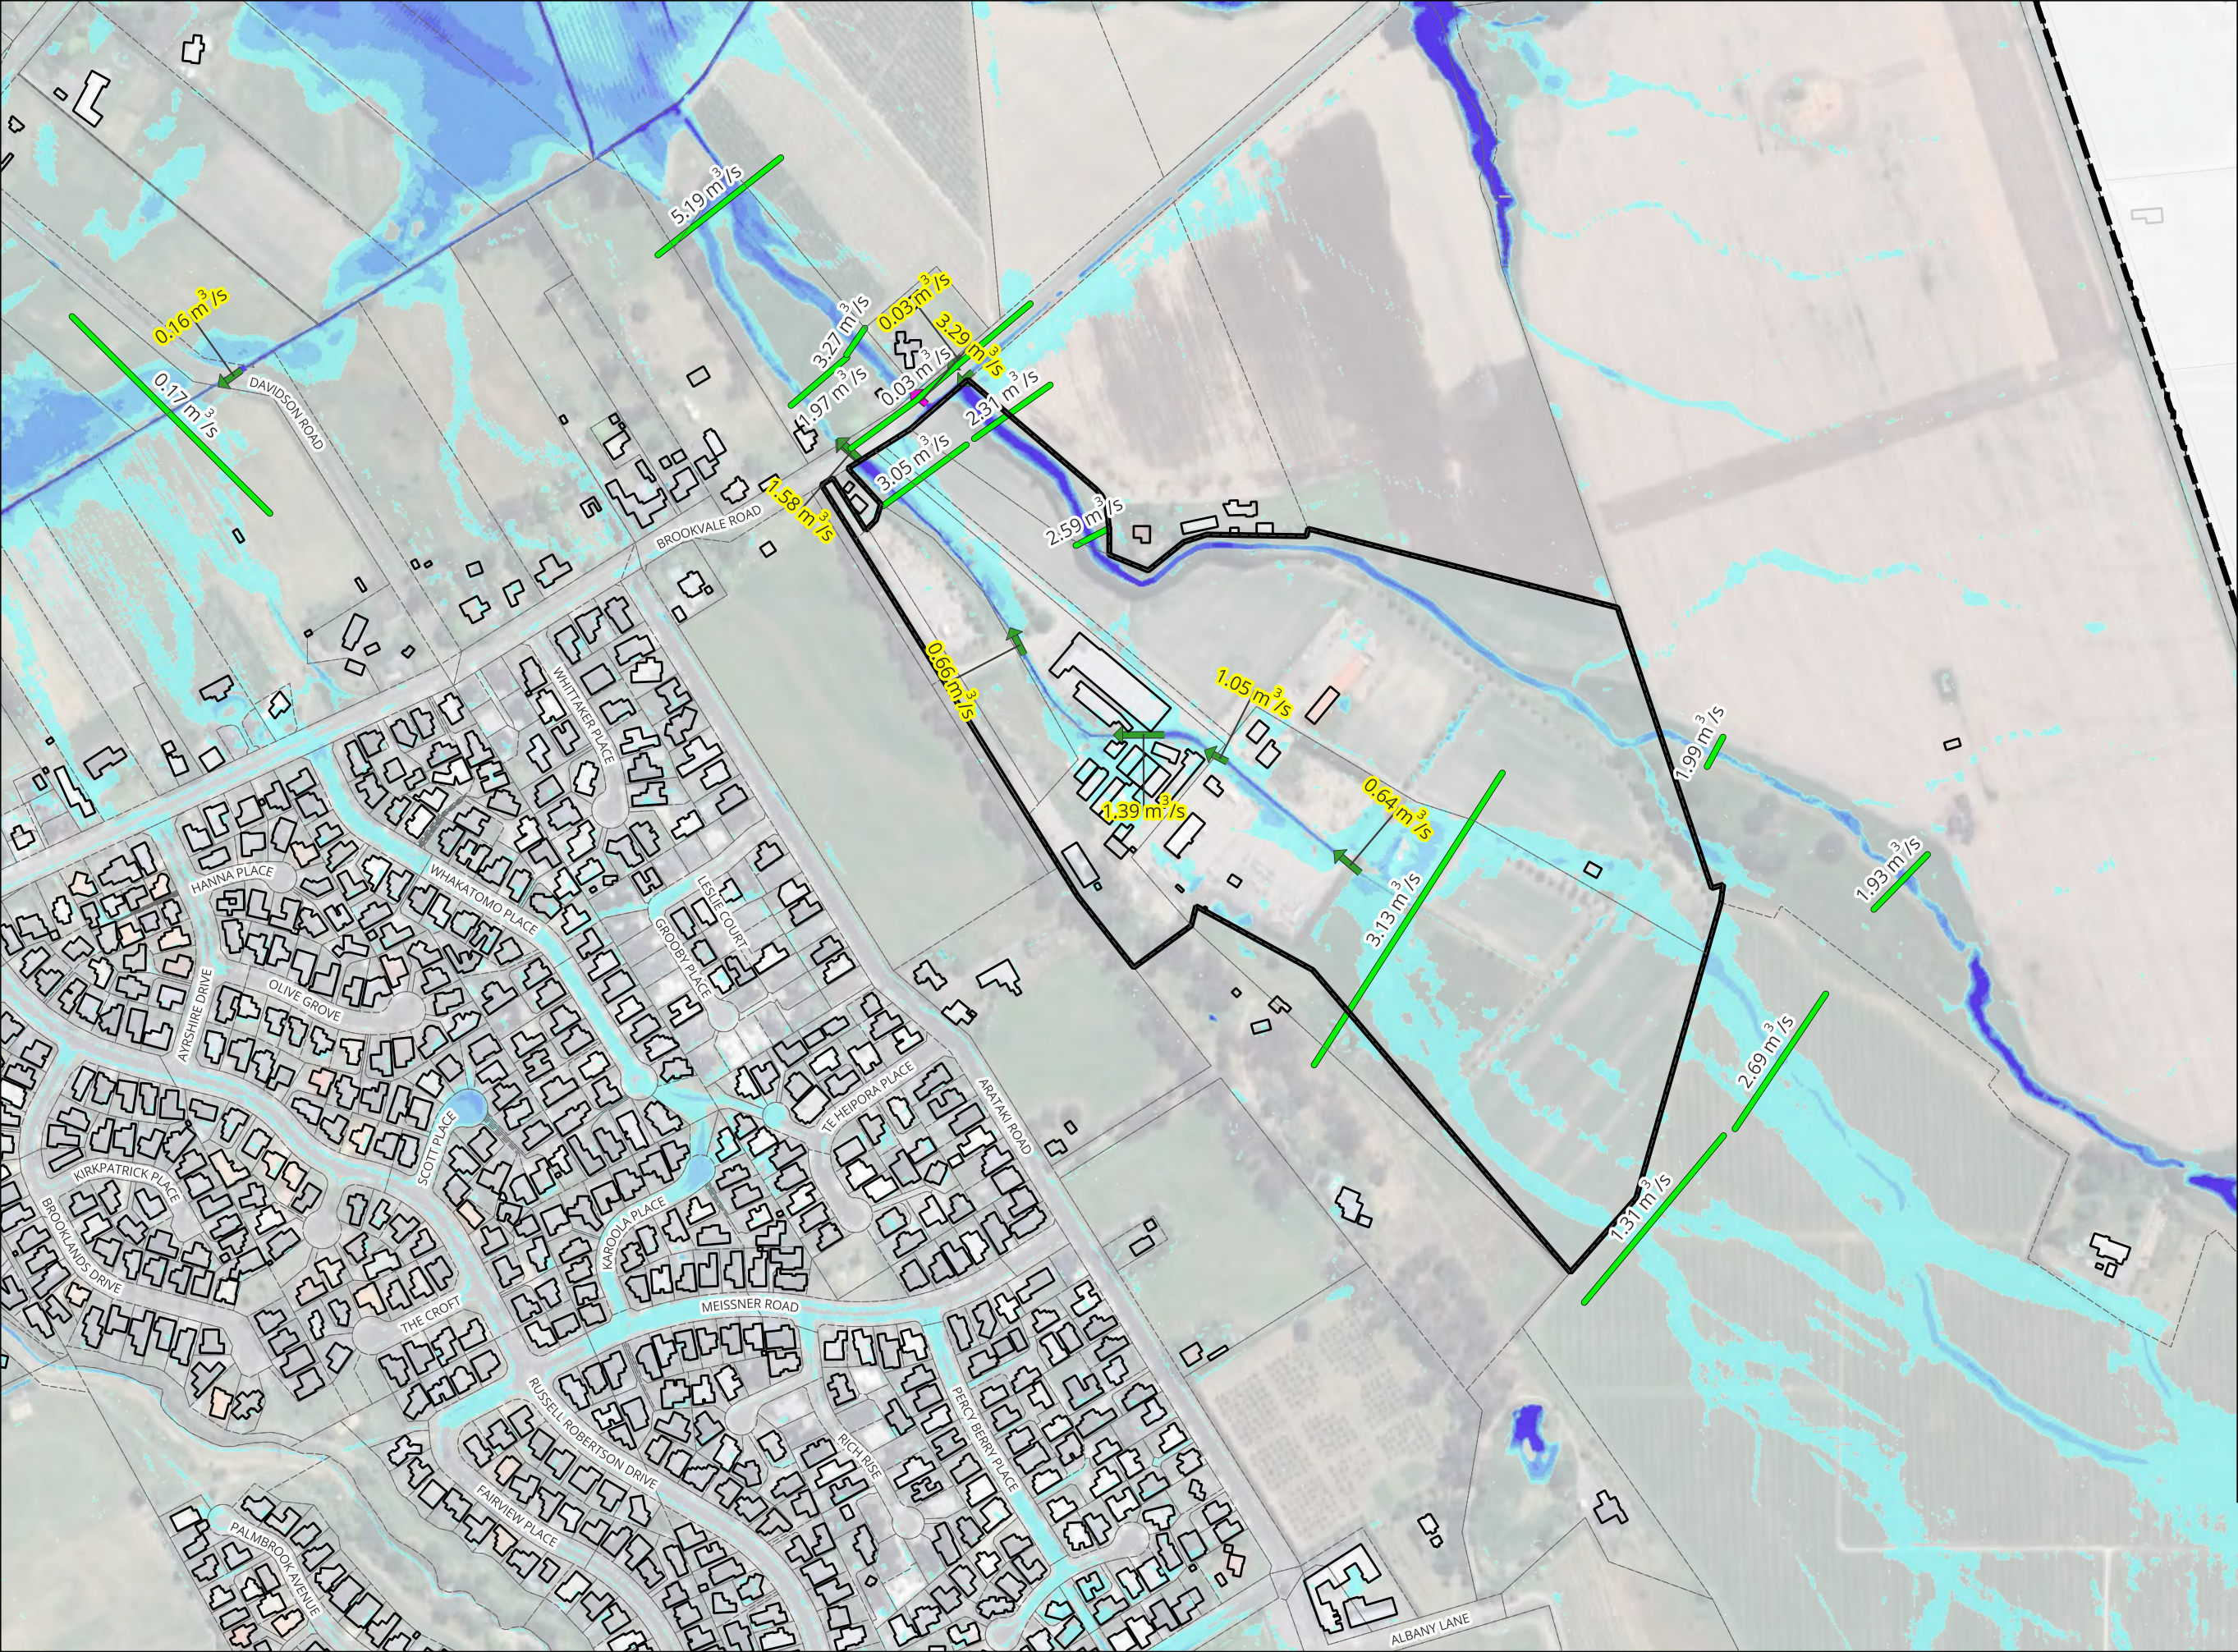


NOTES

1. COORDINATES IN TERMS OF NZ GEODETIC DATUM MT EDEN 2000. LEVELS IN TERMS OF THE NEW ZEALAND VERTICAL DATUM 2016.
2. THIS DRAWING HAS BEEN PREPARED FOR THE EXCLUSIVE USE OF THE CLIENT. MAVEN ASSOCIATES ACCEPTS NO LIABILITY OR RESPONSIBILITY FOR ANY USE OR RELIANCE ON THIS REPORT BY ANY THIRD PARTY.
3. WHERE GROUND LEVELS DIFFER FROM THE DATE OF SURVEY. THE MODEL IS BASED ON 2024 LIDAR DATA SUPPLIED BY AUCKLAND COUNCIL WITH A VERTICAL ACCURACY OF +/- 0.02M AND HORIZONTAL ACCURACY OF +/- 0.10 M.
4. FLOOD DEPTHS LESS THAN 50MM HAVE BEEN FILTERED OUT FOR CLARITY AND ARE NOT SHOWN.
5. AFFLUX WATER DEPTH COMPARISONS LESS THAN 10MM HAVE BEEN FILTERED OUT FOR CLARITY AND ARE NOT SHOWN.

LEGEND

- 2D Model Extent
- Overlay Ex
- Parcels LINZ
- Ex Buildings LINZ
- Overlay
- Site
- Ex Buildings LINZ
- NZ Road Names
- Parcels LINZ
- EX_Unblocked - 2yr, CC - v132
- EX_2YR_CC_Unblocked_PLOT_L_QP
- Profile Lines
- Culvert [C]
- EX_2YR_CC_Unblocked_d_HR_Max
- Band 1 (Gray)
- <= 0.05
- 0.05 - 0.30
- 0.30 - 0.50
- 0.50 - 0.80
- 0.80 - 1.00
- 1.00 - 1.20
- > 1.20
- Background
- Google Satellite

Revision Details		BY	Date	Survey		BROOKVALE GREEN HAVELOCK NORTH FOR VERMONT STREET PARTNERS NO. 4 LIMITED	 Maven Associates 09 571 0050 info@maven.co.nz www.maven.co.nz 5 Owens Road, Epsom Auckland 1023	Depth - Existing - 2yr ARI (CC) Sheet 2		STATUS	FOR INFORMATION	Rev
A	SUBSTANTIVE APPLICATION	YW	2026-06-24	Model	YW					SCALE	1:5,000	A
				Draft	YW							
				Checked	TM					SHEET	135041-FL-110102	

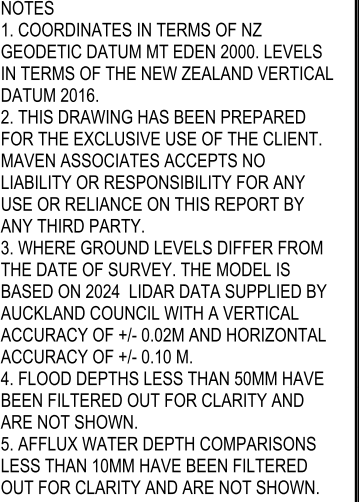

2D Model Extent
Overlay Proposed

———— Pr Lot Boundarie

Overlay

Site

Ex Buildings UNIT

Ex Buildings Enz

NZ Road Names

Parcels I IN7

PR, Unblocked - 2yr, CC - v133

PR_2YR_CC_Unblocked_135_PLOT_L_QP

 Profile Lines

→ Culvert [C]


→ Culvert [R]

→ Chan [W]

PR_2YR_CC_Unblocked_135_d_HR_Max

Band 1 (Gray)

	≤ 0.05
--	-------------

0.05 0.30

0100	0100
0100	0100

0.30 - 0.50

0.50 - 0.80

11

0.80 - 1.00

1.00 - 1.20

1.20


Background Proposed

Site

Background

Google Satellite

Revision Details		BY	Date	Survey	BROOKVALE GREEN HAVELOCK NORTH FOR VERMONT STREET PARTNERS NO. 4 LIMITED	 Maven Associates 09 571 0050 info@maven.co.nz www.maven.co.nz 5 Owens Road, Epsom Auckland 1023	Depth - Proposed - 2yr ARI (CC) Sheet 2		STATUS	FOR INFORMATION	Rev	
A	SUBSTANTIVE APPLICATION	YW	2026-06-24	Model					YW	SCALE	1:5,000	A
				Draft					YW			
				Checked					TM	SHEET	135041-FL-130102	

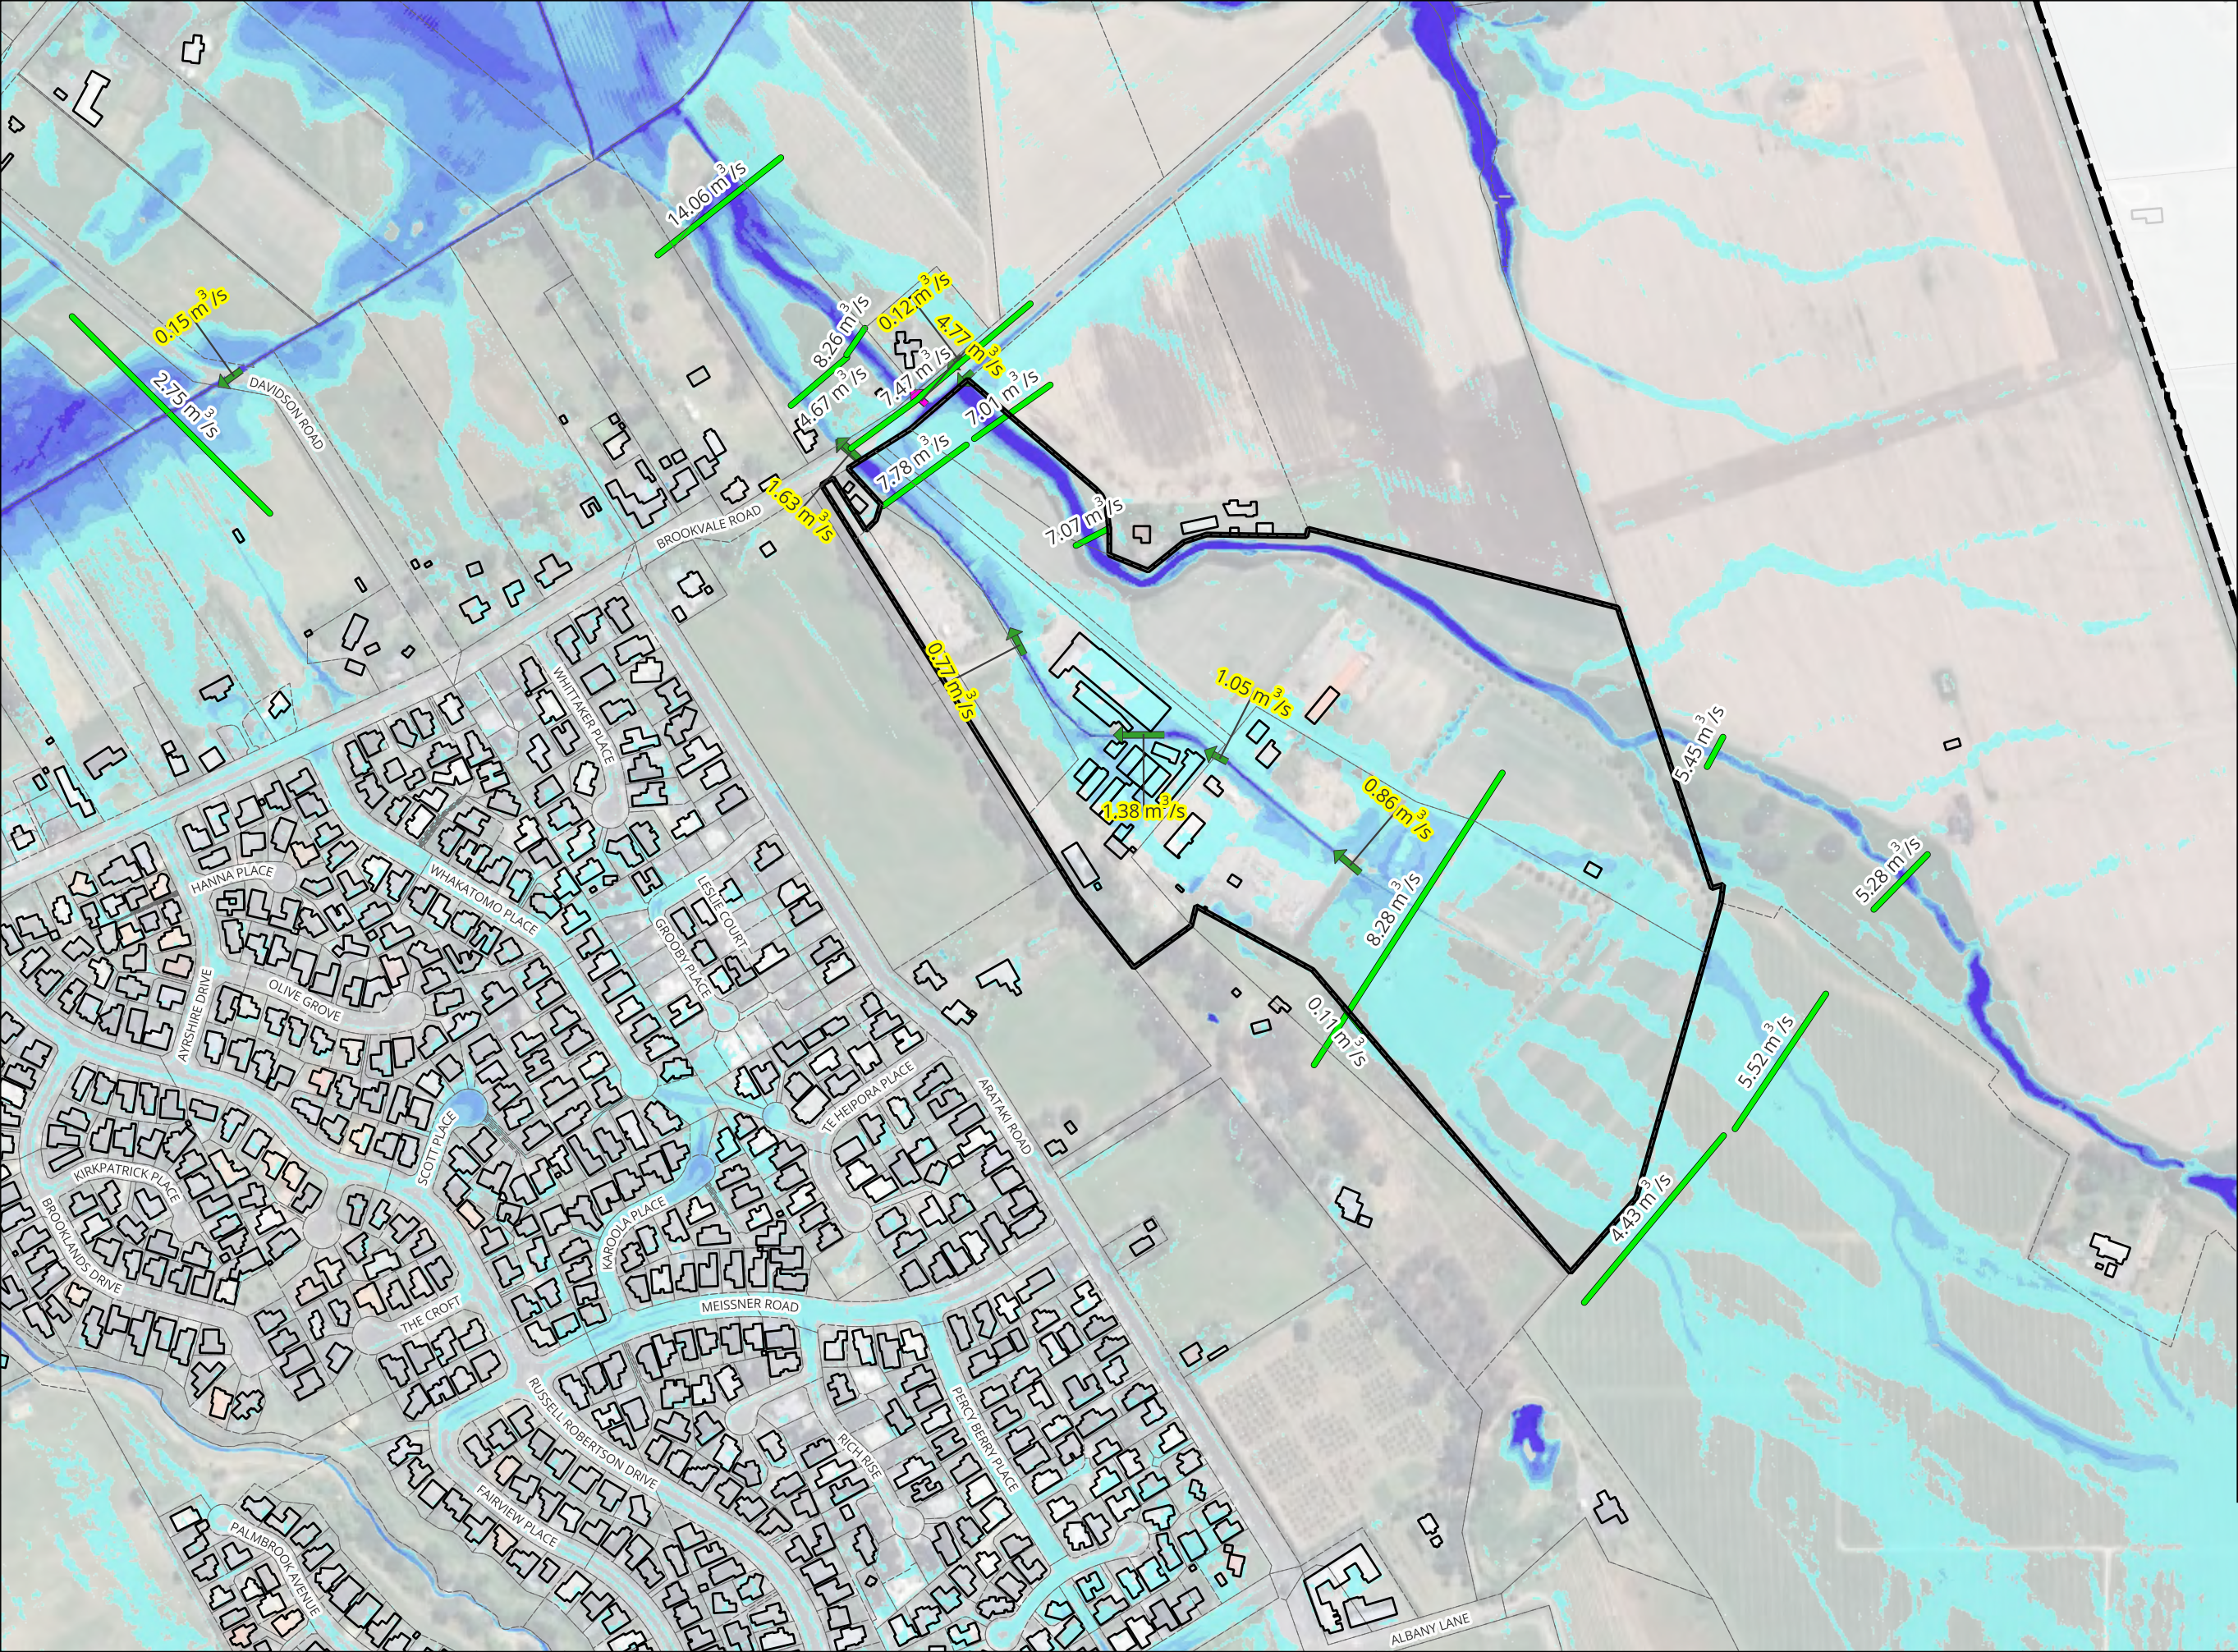


NOTES

1. COORDINATES IN TERMS OF NZ GEODETIC DATUM MT EDEN 2000. LEVELS IN TERMS OF THE NEW ZEALAND VERTICAL DATUM 2016.
2. THIS DRAWING HAS BEEN PREPARED FOR THE EXCLUSIVE USE OF THE CLIENT. MAVEN ASSOCIATES ACCEPTS NO LIABILITY OR RESPONSIBILITY FOR ANY USE OR RELIANCE ON THIS REPORT BY ANY THIRD PARTY.
3. WHERE GROUND LEVELS DIFFER FROM THE DATE OF SURVEY. THE MODEL IS BASED ON 2024 LIDAR DATA SUPPLIED BY AUCKLAND COUNCIL WITH A VERTICAL ACCURACY OF +/- 0.02M AND HORIZONTAL ACCURACY OF +/- 0.10 M.
4. FLOOD DEPTHS LESS THAN 50MM HAVE BEEN FILTERED OUT FOR CLARITY AND ARE NOT SHOWN.
5. AFFLUX WATER DEPTH COMPARISONS LESS THAN 10MM HAVE BEEN FILTERED OUT FOR CLARITY AND ARE NOT SHOWN.

LEGEND

- 2D Model Extent
- Overlay Ex
- Parcels LINZ
- Ex Buildings LINZ
- Site
- Ex Buildings LINZ
- NZ Road Names
- Parcels LINZ
- EX_Unblocked - 10yr, CC - v132
- EX_10YR_CC_Unblocked_PLOT_L_QP
- Profile Lines
- Culvert [C]
- EX_10YR_CC_Unblocked_d_HR_Max
- Band 1 (Gray)
- <= 0.05
- 0.05 - 0.30
- 0.30 - 0.50
- 0.50 - 0.80
- 0.80 - 1.00
- 1.00 - 1.20
- > 1.20
- Background
- Google Satellite

Revision Details		BY	Date	Survey		BROOKVALE GREEN HAVELOCK NORTH FOR VERMONT STREET PARTNERS NO. 4 LIMITED	 Maven Associates 09 571 0050 info@maven.co.nz www.maven.co.nz 5 Owens Road, Epsom Auckland 1023	Depth - Existing - 10yr ARI (CC) Sheet 2			STATUS	FOR INFORMATION	Rev
A	SUBSTANTIVE APPLICATION	YW	2026-06-24	Model	YW						SCALE	1:5,000	A
				Draft	YW								
				Checked	TM						SHEET	135041-FL-110302	

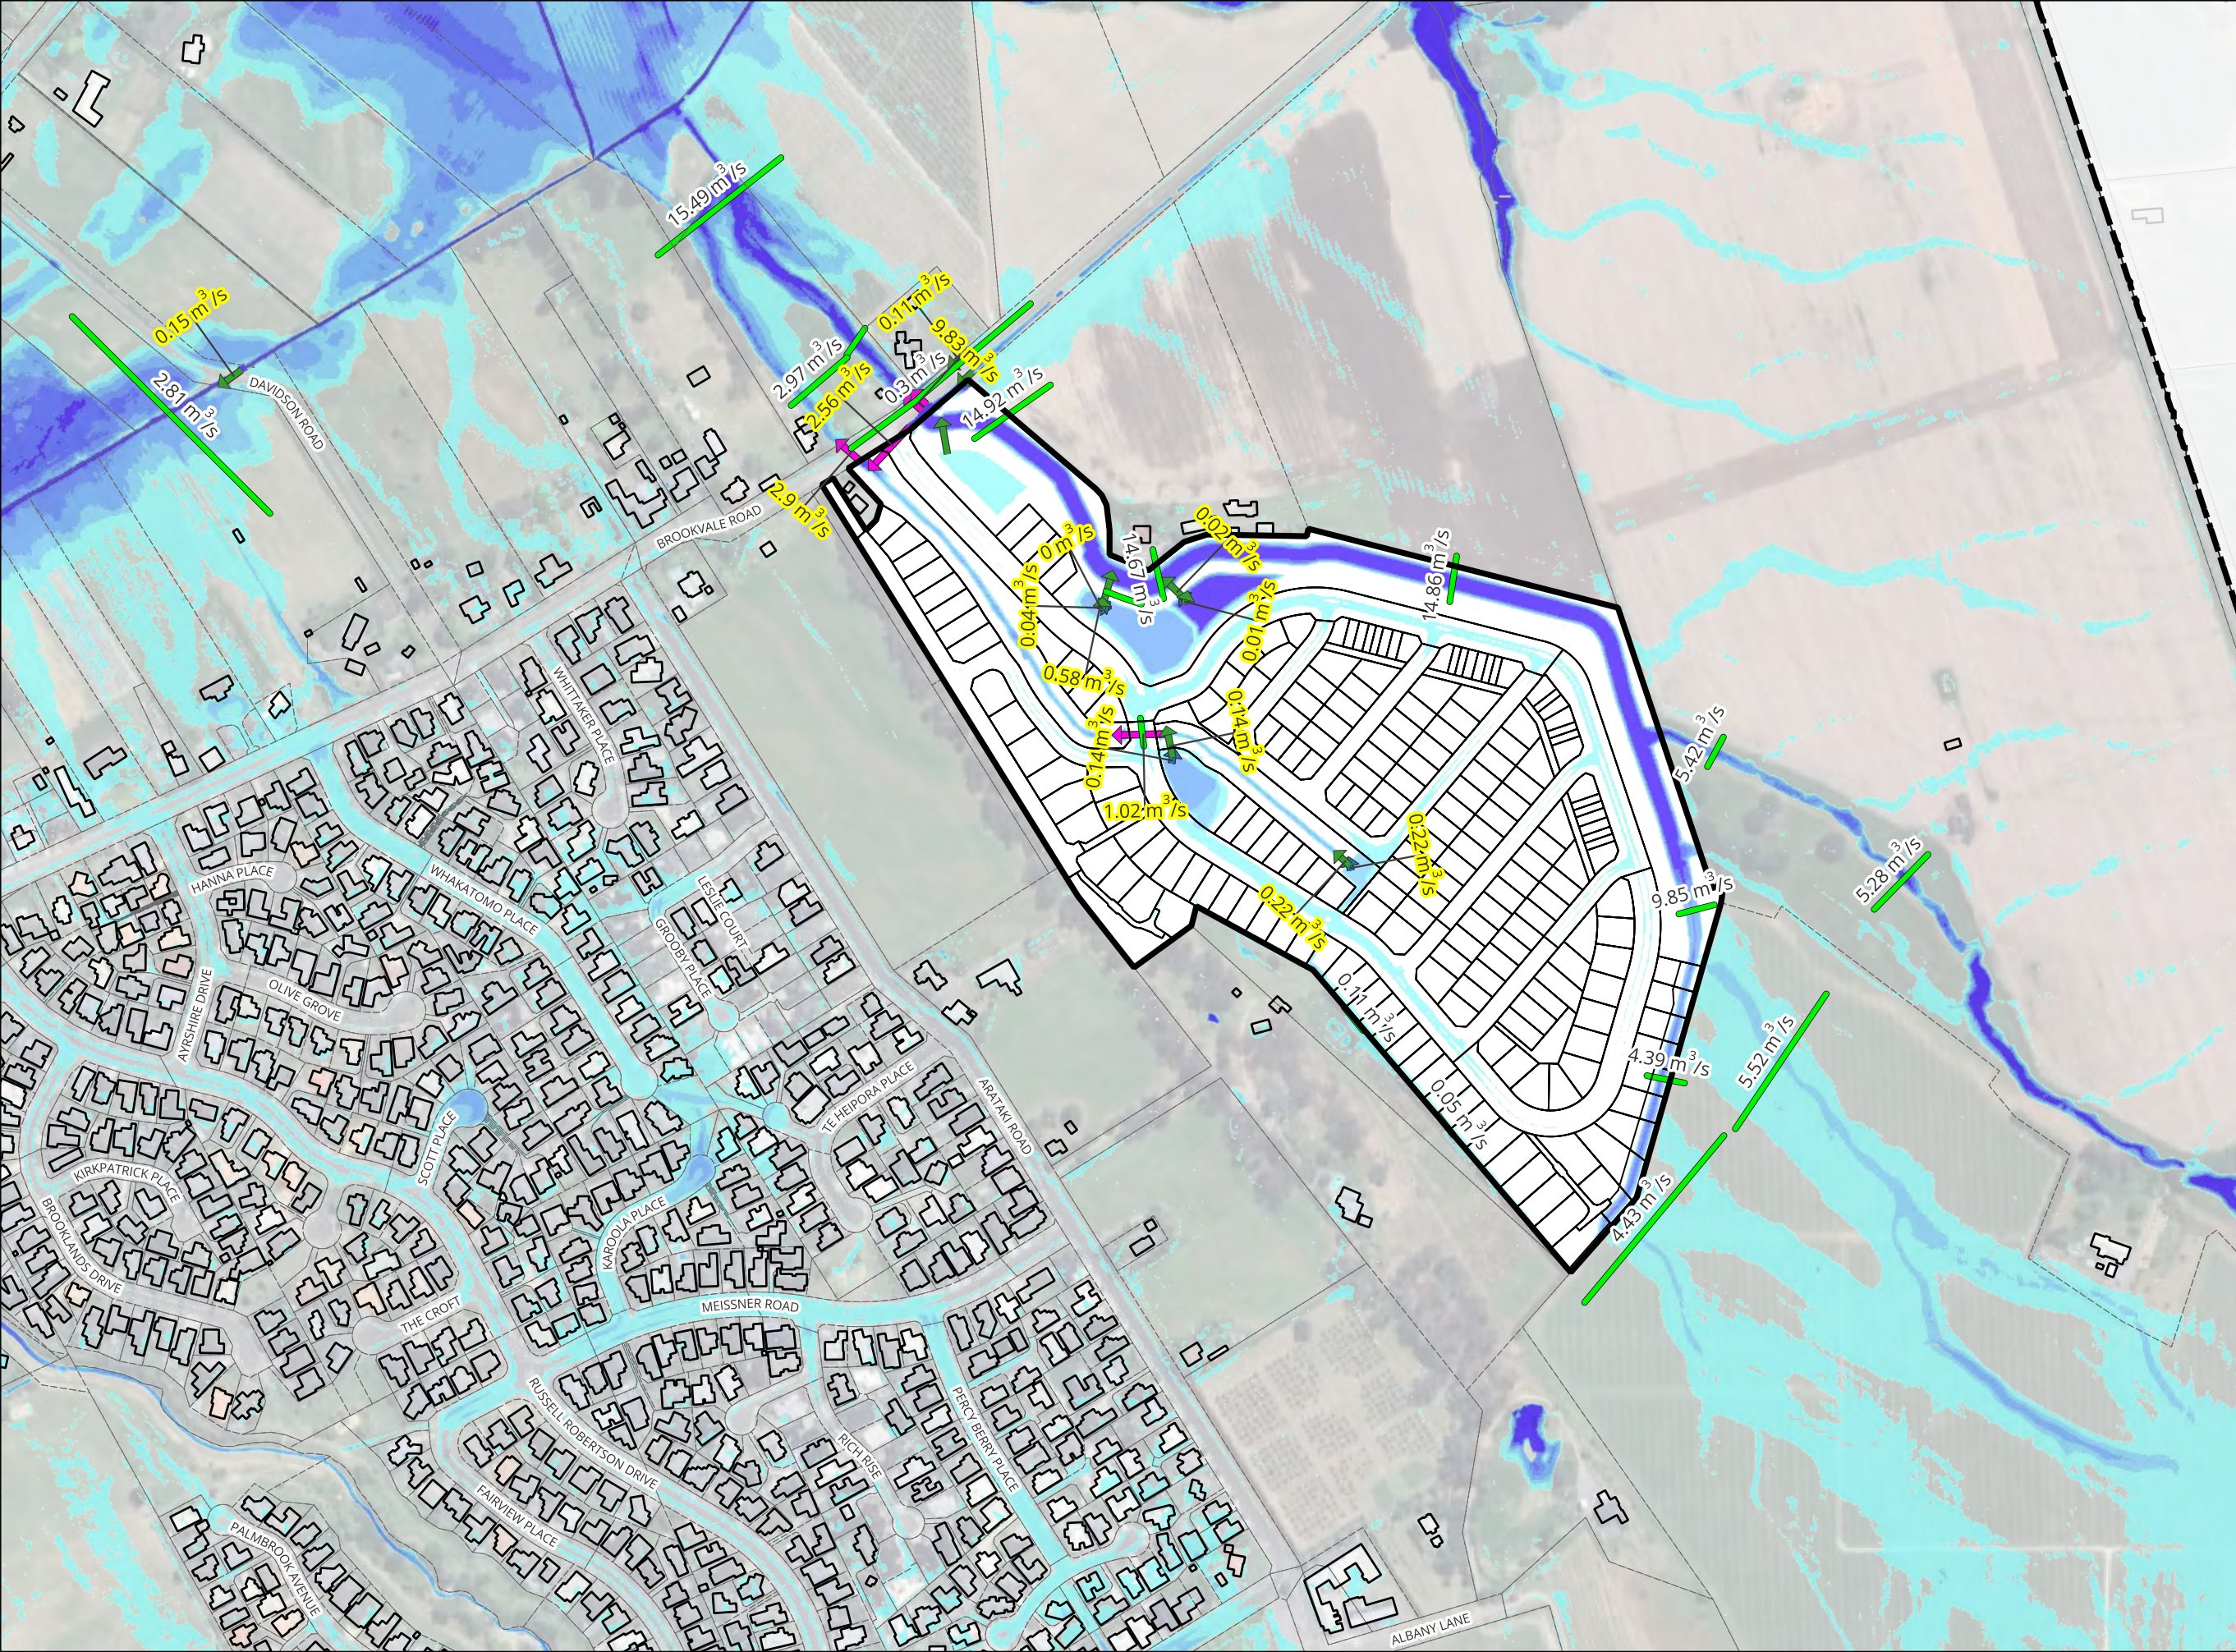


NOTES

1. COORDINATES IN TERMS OF NZ GEODETIC DATUM MT EDEN 2000. LEVELS IN TERMS OF THE NEW ZEALAND VERTICAL DATUM 2016.
2. THIS DRAWING HAS BEEN PREPARED FOR THE EXCLUSIVE USE OF THE CLIENT. MAVEN ASSOCIATES ACCEPTS NO LIABILITY OR RESPONSIBILITY FOR ANY USE OR RELIANCE ON THIS REPORT BY ANY THIRD PARTY.
3. WHERE GROUND LEVELS DIFFER FROM THE DATE OF SURVEY. THE MODEL IS BASED ON 2024 LIDAR DATA SUPPLIED BY AUCKLAND COUNCIL WITH A VERTICAL ACCURACY OF +/- 0.02M AND HORIZONTAL ACCURACY OF +/- 0.10 M.
4. FLOOD DEPTHS LESS THAN 50MM HAVE BEEN FILTERED OUT FOR CLARITY AND ARE NOT SHOWN.
5. AFFLUX WATER DEPTH COMPARISONS LESS THAN 10MM HAVE BEEN FILTERED OUT FOR CLARITY AND ARE NOT SHOWN.

LEGEND

- 2D Model Extent
- Overlay Proposed
- Pr Lot Boundaries
- Overlay
- Site
- Ex Buildings LINZ
- NZ Road Names
- Parcels LINZ
- PR_Unblocked_10yr_CC_v133
- PR_10YR_CC_Unblocked_135_PLOT_L_QP
- Profile Lines
- Culvert [C]
- Culvert [R]
- Chan [W]
- PR_10YR_CC_Unblocked_135_d_HR_Max
- Band 1 (Gray)
- <= 0.05
- 0.05 - 0.30
- 0.30 - 0.50
- 0.50 - 0.80
- 0.80 - 1.00
- 1.00 - 1.20
- > 1.20
- Background Proposed
- Site
- Background
- Google Satellite

Revision Details		BY	Date	Survey		BROOKVALE GREEN HAVELOCK NORTH FOR VERMONT STREET PARTNERS NO. 4 LIMITED	 Maven Associates 09 571 0050 info@maven.co.nz www.maven.co.nz 5 Owens Road, Epsom Auckland 1023	Depth - Proposed - 10yr ARI (CC) Sheet 2			STATUS	FOR INFORMATION	Rev
A	SUBSTANTIVE APPLICATION	YW	2026-06-24	Model	YW						SCALE	1:5,000	A
				Draft	YW								
				Checked	TM						SHEET	135041-FL-130302	

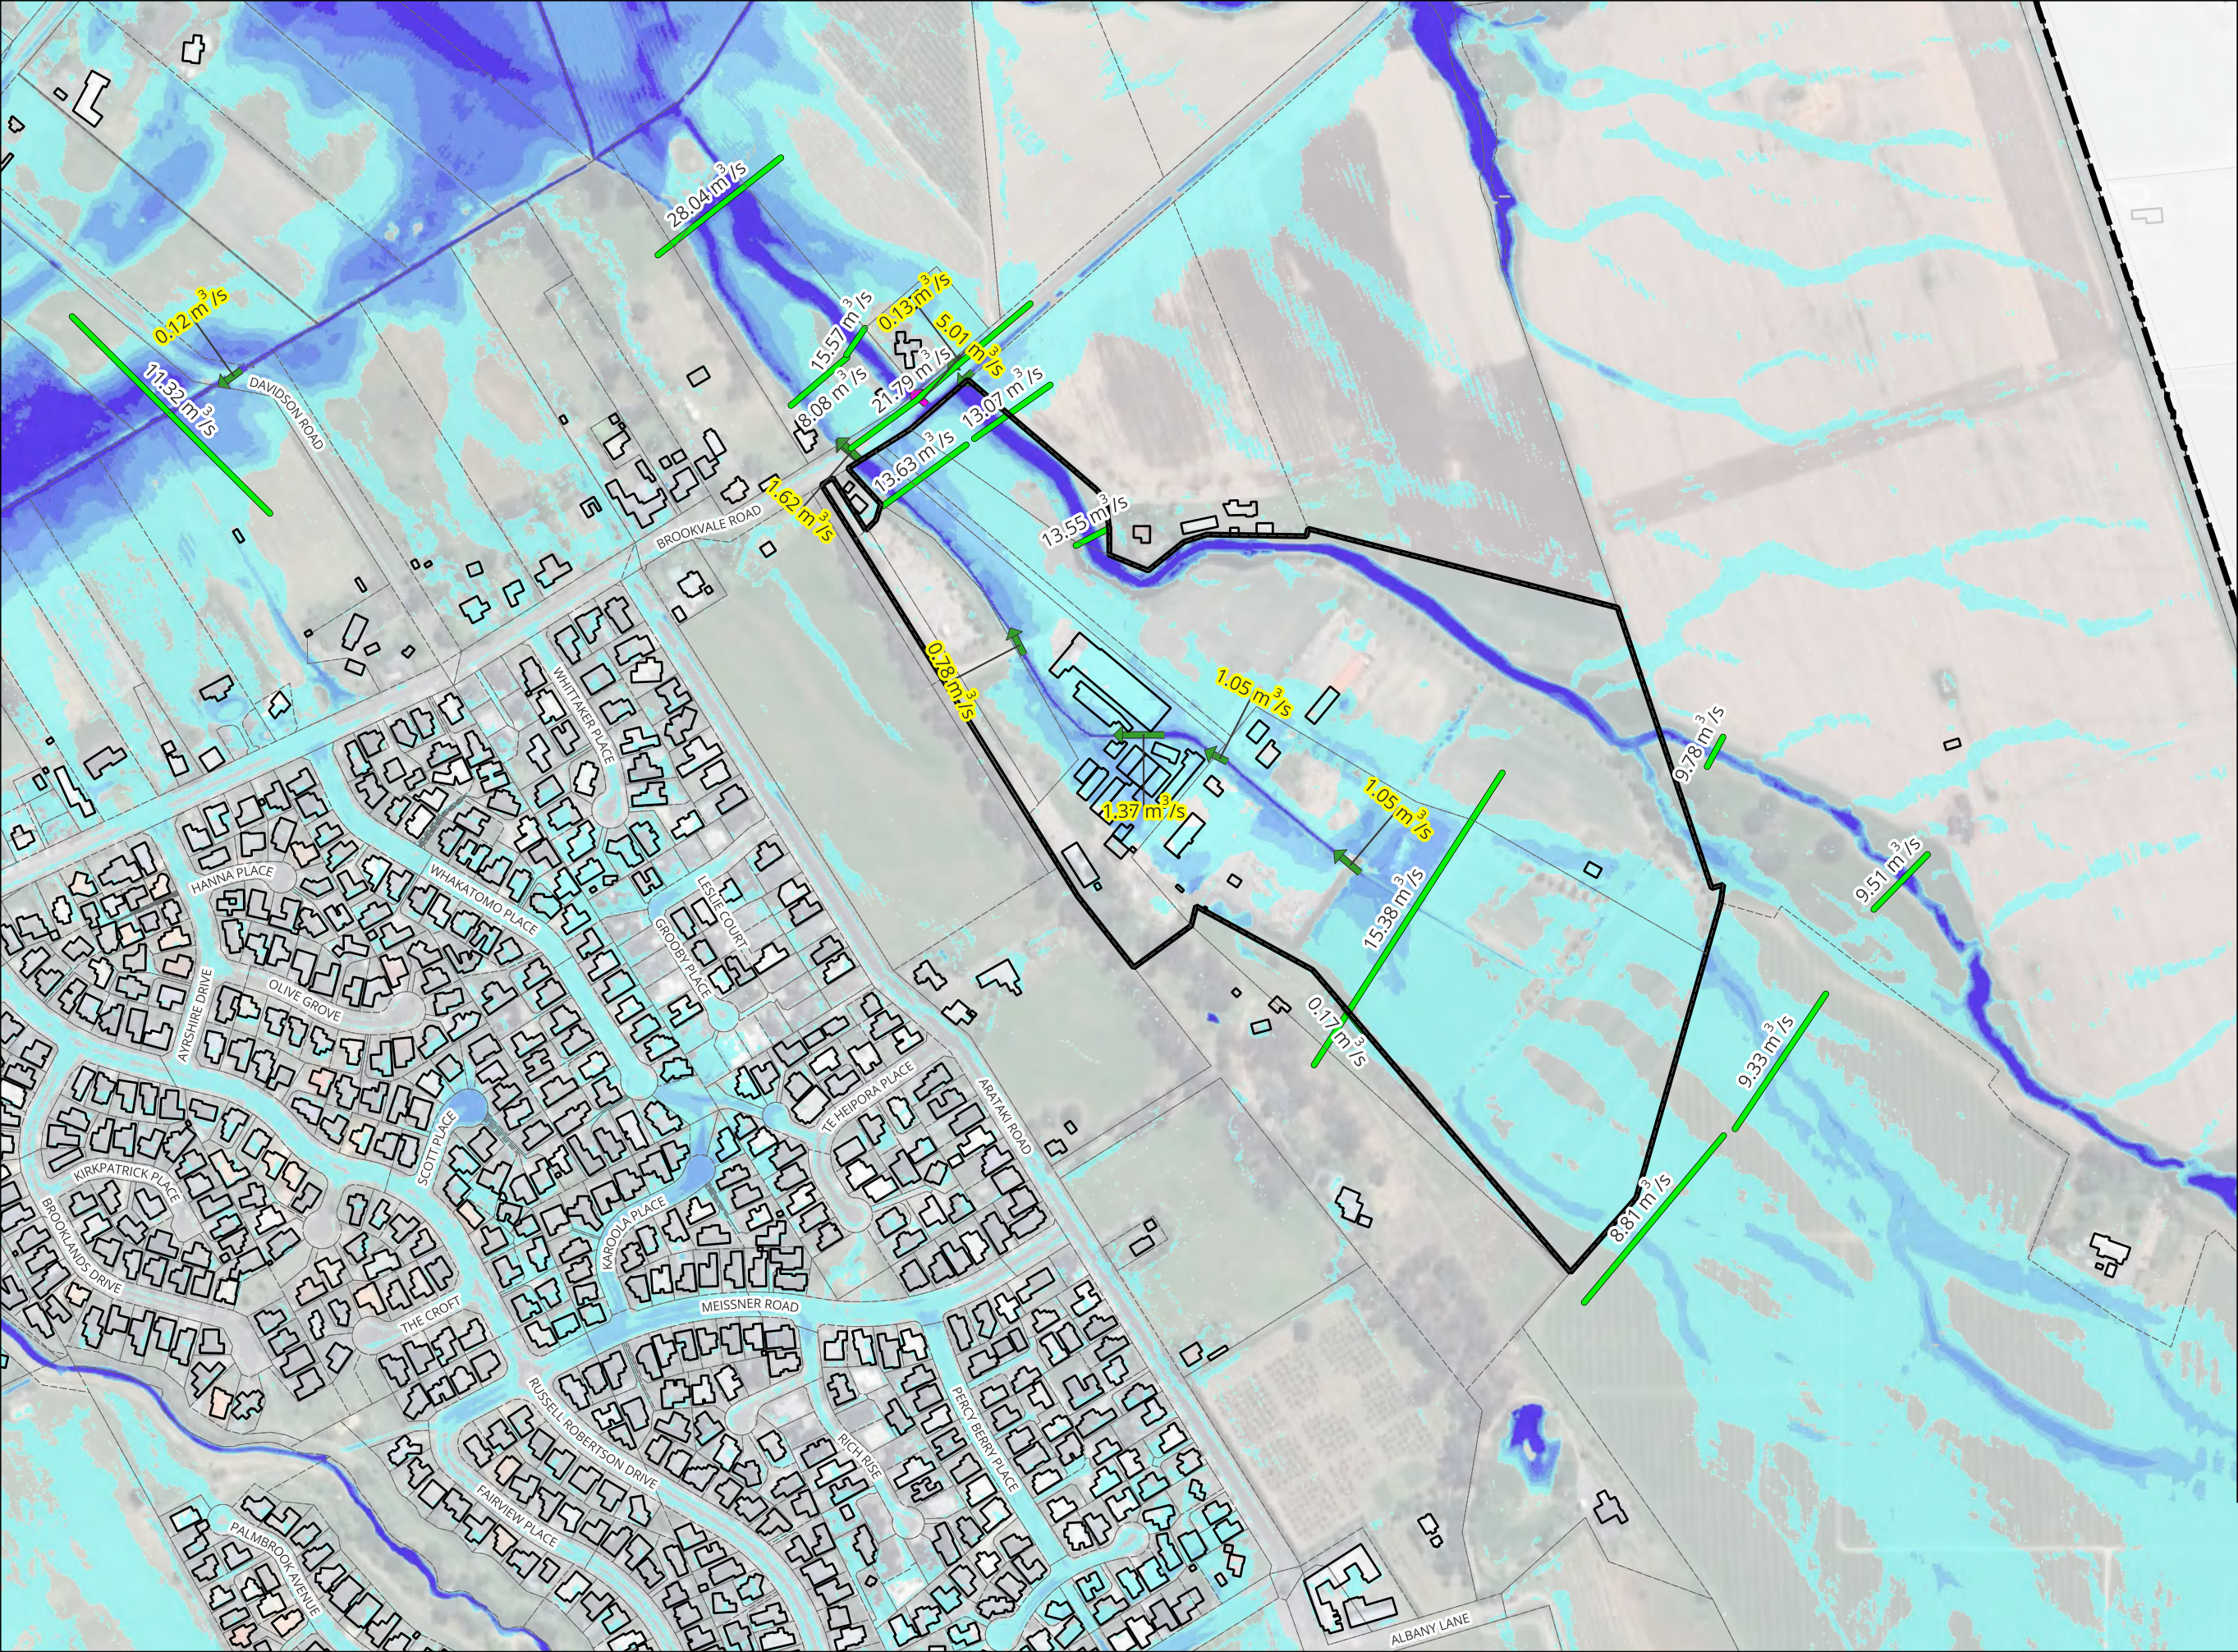

NOTES

1. COORDINATES IN TERMS OF NZ GEODETIC DATUM MT EDEN 2000. LEVELS IN TERMS OF THE NEW ZEALAND VERTICAL DATUM 2016.

2. THIS DRAWING HAS BEEN PREPARED FOR THE EXCLUSIVE USE OF THE CLIENT. MAVEN ASSOCIATES ACCEPTS NO LIABILITY OR RESPONSIBILITY FOR ANY USE OR RELIANCE ON THIS REPORT BY ANY THIRD PARTY.

3. WHERE GROUND LEVELS DIFFER FROM THE DATE OF SURVEY. THE MODEL IS BASED ON 2024 LIDAR DATA SUPPLIED BY AUCKLAND COUNCIL WITH A VERTICAL ACCURACY OF +/- 0.02M AND HORIZONTAL ACCURACY OF +/- 0.10 M.


4. FLOOD DEPTHS LESS THAN 50MM HAVE BEEN FILTERED OUT FOR CLARITY AND ARE NOT SHOWN.

5. AFFLUX WATER DEPTH COMPARISONS LESS THAN 10MM HAVE BEEN FILTERED OUT FOR CLARITY AND ARE NOT SHOWN.

LEGEND

- 2D Model Extent
- Overlay Ex
- Parcels LINZ
- Ex Buildings LINZ
- Overlay
- Site
- Ex Buildings LINZ
- NZ Road Names
- Parcels LINZ
- EX_Unblocked - 50yr, CC - v132
- EX_50YR_CC_Unblocked_PLOT_L_QP
- Profile Lines
- Culvert [C]
- EX_50YR_CC_Unblocked_d_HR_Max
- Band 1 (Gray)
- <= 0.05
- 0.05 - 0.30
- 0.30 - 0.50
- 0.50 - 0.80
- 0.80 - 1.00
- 1.00 - 1.20
- > 1.20
- Background
- Google Satellite

Revision Details		BY	Date	Survey		BROOKVALE GREEN HAVELOCK NORTH FOR VERMONT STREET PARTNERS NO. 4 LIMITED	 Maven Associates 09 571 0050 info@maven.co.nz www.maven.co.nz 5 Owens Road, Epsom Auckland 1023	Depth - Existing - 50yr ARI (CC) (Unblocked) Sheet 2			STATUS	FOR INFORMATION	Rev
A	SUBSTANTIVE APPLICATION	YW	2026-06-24	Model	YW						SCALE	1:5,000	A
				Draft	YW								
				Checked	TM						SHEET	135041-FL-111502	

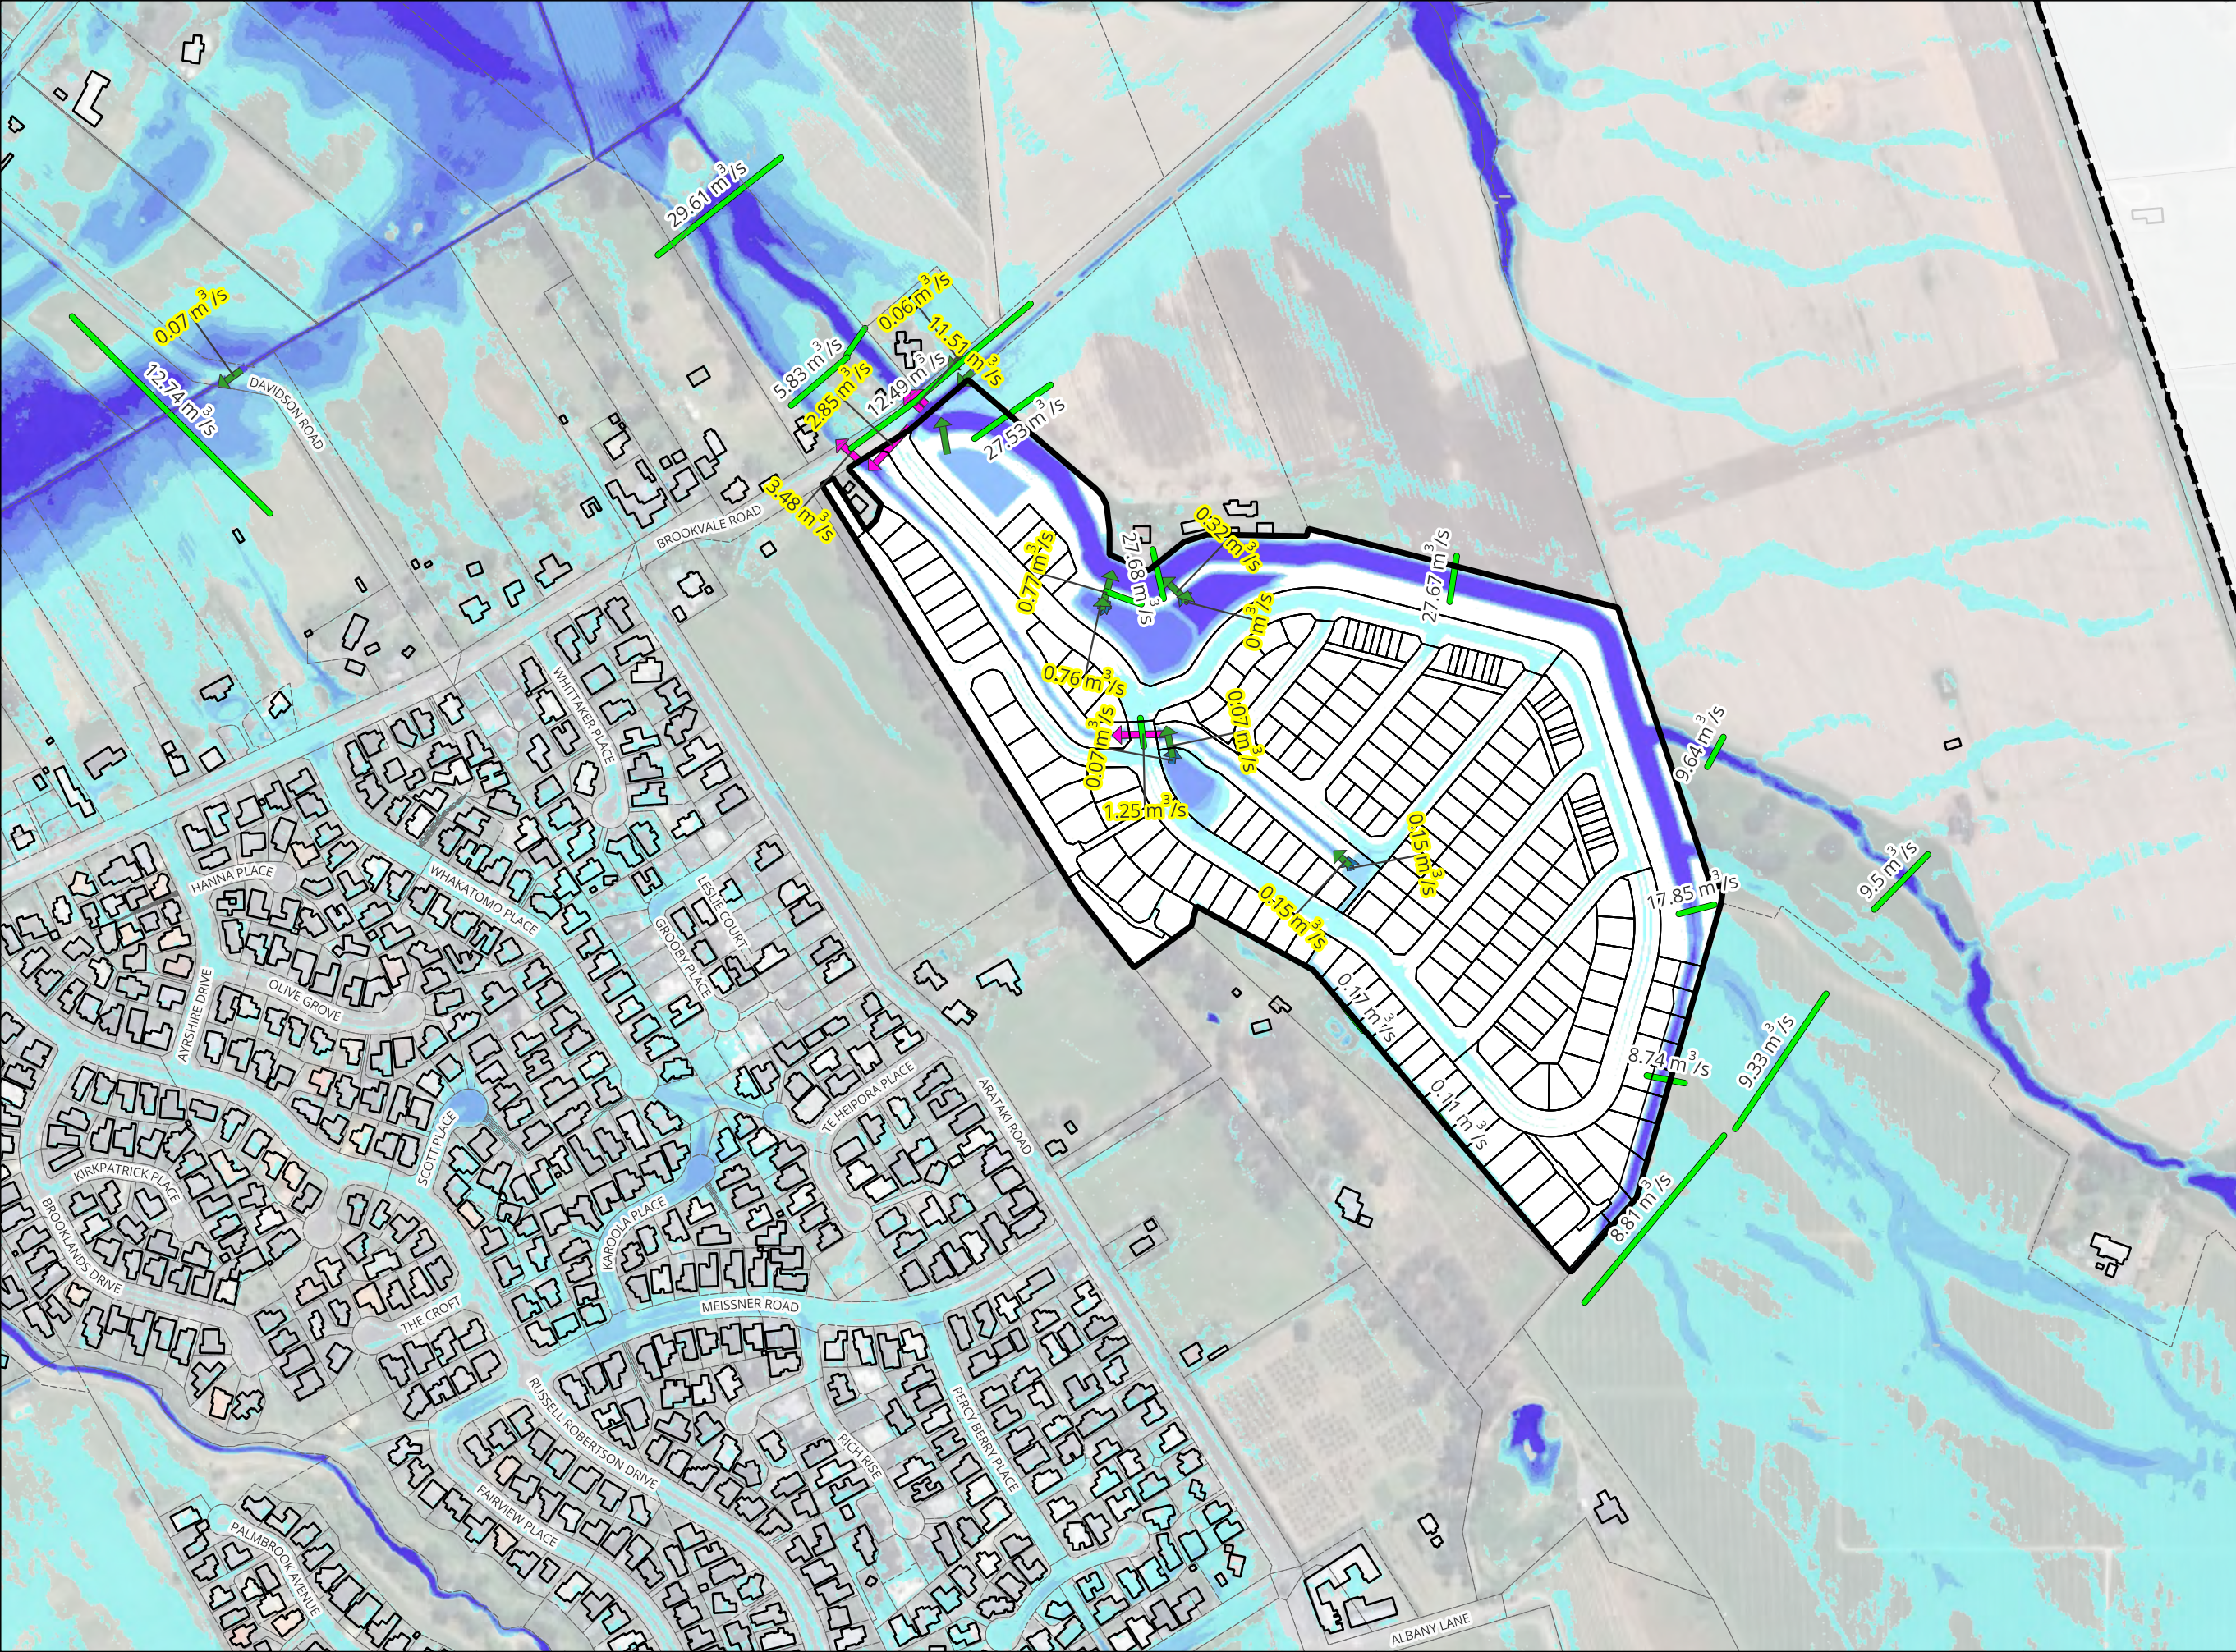

NOTES

1. COORDINATES IN TERMS OF NZ GEODETIC DATUM MT EDEN 2000. LEVELS IN TERMS OF THE NEW ZEALAND VERTICAL DATUM 2016.

2. THIS DRAWING HAS BEEN PREPARED FOR THE EXCLUSIVE USE OF THE CLIENT. MAVEN ASSOCIATES ACCEPTS NO LIABILITY OR RESPONSIBILITY FOR ANY USE OR RELIANCE ON THIS REPORT BY ANY THIRD PARTY.

3. WHERE GROUND LEVELS DIFFER FROM THE DATE OF SURVEY. THE MODEL IS BASED ON 2024 LIDAR DATA SUPPLIED BY AUCKLAND COUNCIL WITH A VERTICAL ACCURACY OF +/- 0.02M AND HORIZONTAL ACCURACY OF +/- 0.10 M.


4. FLOOD DEPTHS LESS THAN 50MM HAVE BEEN FILTERED OUT FOR CLARITY AND ARE NOT SHOWN.

5. AFFLUX WATER DEPTH COMPARISONS LESS THAN 10MM HAVE BEEN FILTERED OUT FOR CLARITY AND ARE NOT SHOWN.

LEGEND

- 2D Model Extent
Overlay Proposed
- Pr Lot Boundaries
- Overlay
- Site
- Ex Buildings LINZ
- NZ Road Names
- Parcels LINZ
PR_Unblocked_50yr_CC_v133
PR_50YR_CC_Blocked_135_PLOT_L_QP
- Profile Lines
- Culvert [C]
- Culvert [R]
- Chan [W]
PR_50YR_CC_Blocked_135_d_HR_Max
Band 1 (Gray)
- <= 0.05
- 0.05 - 0.30
- 0.30 - 0.50
- 0.50 - 0.80
- 0.80 - 1.00
- 1.00 - 1.20
- > 1.20
- Background Proposed
- Site
Background
Google Satellite

Revision Details		BY	Date	Survey		BROOKVALE GREEN HAVELOCK NORTH FOR VERMONT STREET PARTNERS NO. 4 LIMITED	 Maven Associates 09 571 0050 info@maven.co.nz www.maven.co.nz 5 Owens Road, Epsom Auckland 1023	Depth - Proposed - 50yr ARI (CC) (Unblocked) Sheet 2			STATUS	FOR INFORMATION	Rev
A	SUBSTANTIVE APPLICATION	YW	2026-06-24	Model	YW						SCALE	1:5,000	A
				Draft	YW								
				Checked	TM						SHEET	135041-FL-131502	

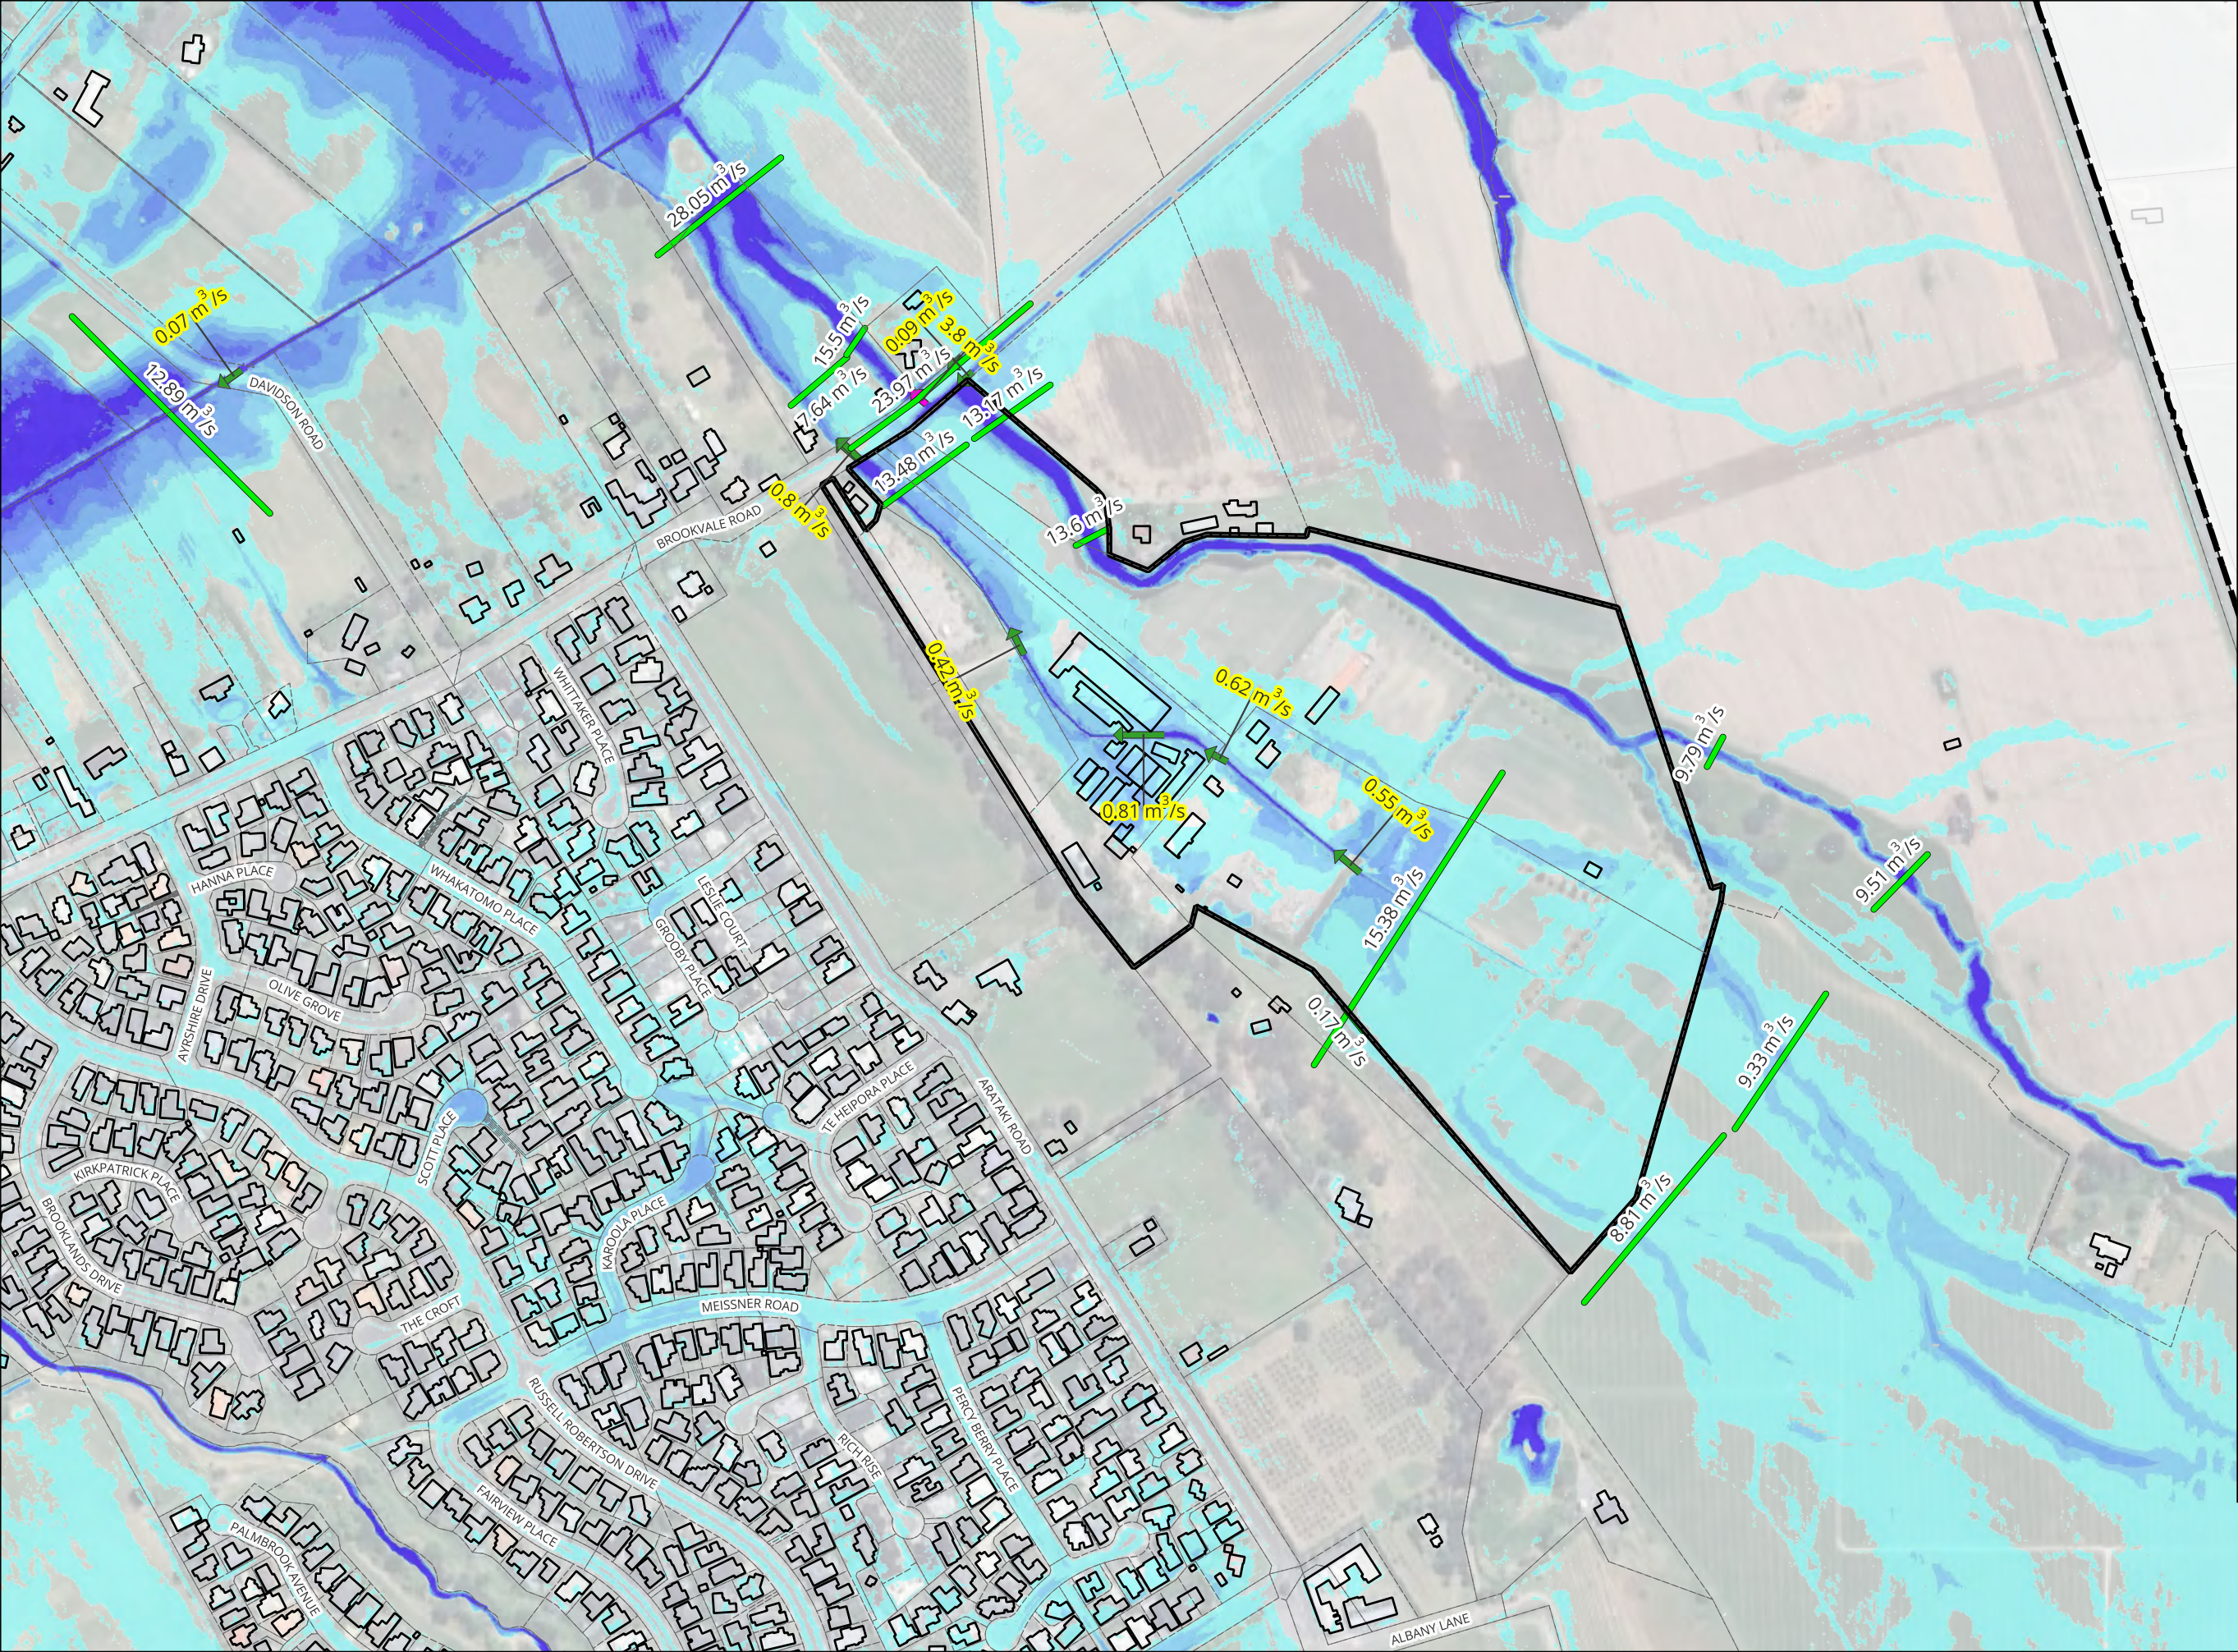


NOTES

1. COORDINATES IN TERMS OF NZ GEODETIC DATUM MT EDEN 2000. LEVELS IN TERMS OF THE NEW ZEALAND VERTICAL DATUM 2016.
2. THIS DRAWING HAS BEEN PREPARED FOR THE EXCLUSIVE USE OF THE CLIENT. MAVEN ASSOCIATES ACCEPTS NO LIABILITY OR RESPONSIBILITY FOR ANY USE OR RELIANCE ON THIS REPORT BY ANY THIRD PARTY.
3. WHERE GROUND LEVELS DIFFER FROM THE DATE OF SURVEY. THE MODEL IS BASED ON 2024 LIDAR DATA SUPPLIED BY AUCKLAND COUNCIL WITH A VERTICAL ACCURACY OF +/- 0.02M AND HORIZONTAL ACCURACY OF +/- 0.10 M.
4. FLOOD DEPTHS LESS THAN 50MM HAVE BEEN FILTERED OUT FOR CLARITY AND ARE NOT SHOWN.
5. AFFLUX WATER DEPTH COMPARISONS LESS THAN 10MM HAVE BEEN FILTERED OUT FOR CLARITY AND ARE NOT SHOWN.

LEGEND

- 2D Model Extent
- Overlay Ex
- Parcels LINZ
- Ex Buildings LINZ
- Site
- Ex Buildings LINZ
- NZ Road Names
- Parcels LINZ
- Blocked, EX - 50yr, CC - v132
- EX_50YR_CC_Blocked_PLOT_L_QP
- Profile Lines
- Culvert [C]
- EX_50YR_CC_Blocked_d_HR_Max
- Band 1 (Gray)
- <= 0.05
- 0.05 - 0.30
- 0.30 - 0.50
- 0.50 - 0.80
- 0.80 - 1.00
- 1.00 - 1.20
- > 1.20
- Background
- Google Satellite

Revision Details		BY	Date	Survey		BROOKVALE GREEN HAVELOCK NORTH FOR VERMONT STREET PARTNERS NO. 4 LIMITED	 Maven Associates 09 571 0050 info@maven.co.nz www.maven.co.nz 5 Owens Road, Epsom Auckland 1023	Depth - Existing - 50yr ARI (CC) (Blocked) Sheet 2			STATUS	FOR INFORMATION	Rev
A	SUBSTANTIVE APPLICATION	YW	2026-06-24	Model	YW						SCALE	1:5,000	A
				Draft	YW								
				Checked	TM						SHEET	135041-FL-112502	

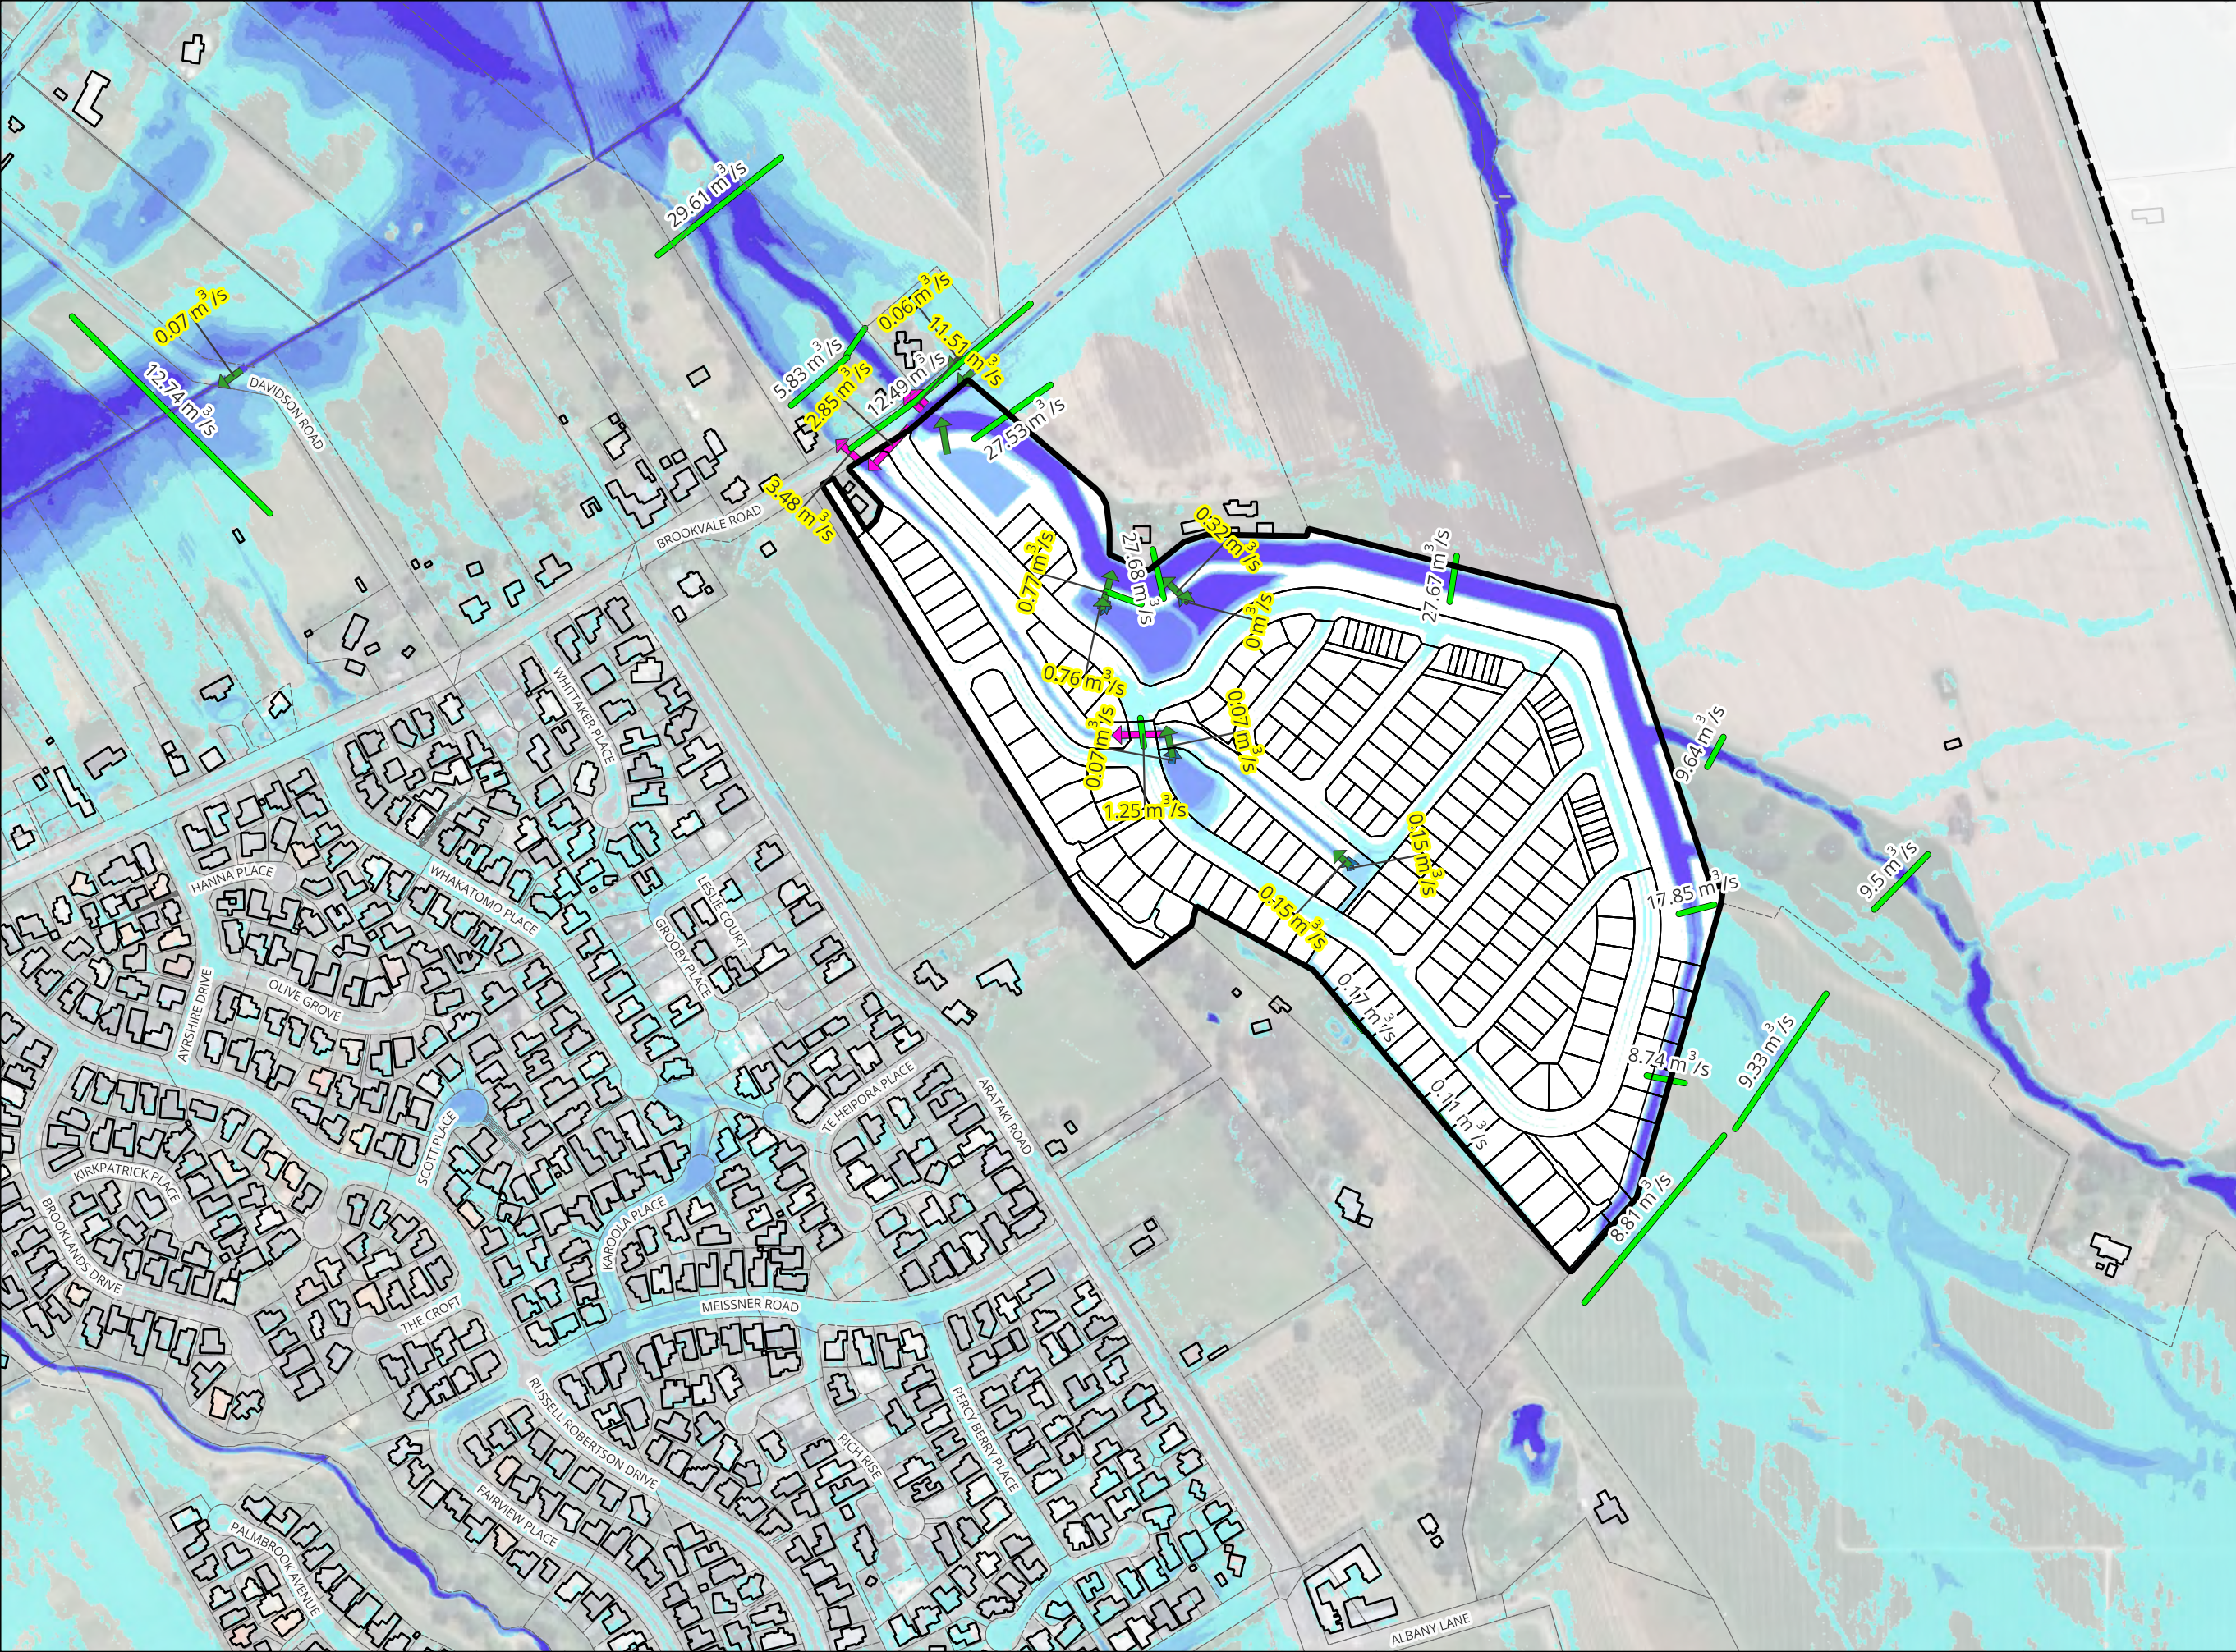


- NOTES
1. COORDINATES IN TERMS OF NZ GEODETIC DATUM MT EDEN 2000. LEVELS IN TERMS OF THE NEW ZEALAND VERTICAL DATUM 2016.
 2. THIS DRAWING HAS BEEN PREPARED FOR THE EXCLUSIVE USE OF THE CLIENT. MAVEN ASSOCIATES ACCEPTS NO LIABILITY OR RESPONSIBILITY FOR ANY USE OR RELIANCE ON THIS REPORT BY ANY THIRD PARTY.
 3. WHERE GROUND LEVELS DIFFER FROM THE DATE OF SURVEY. THE MODEL IS BASED ON 2024 LIDAR DATA SUPPLIED BY AUCKLAND COUNCIL WITH A VERTICAL ACCURACY OF +/- 0.02M AND HORIZONTAL ACCURACY OF +/- 0.10 M.
 4. FLOOD DEPTHS LESS THAN 50MM HAVE BEEN FILTERED OUT FOR CLARITY AND ARE NOT SHOWN.
 5. AFFLUX WATER DEPTH COMPARISONS LESS THAN 10MM HAVE BEEN FILTERED OUT FOR CLARITY AND ARE NOT SHOWN.

LEGEND

- 2D Model Extent
Overlay Proposed
- Pr Lot Boundaries
- Overlay
- Site
- Ex Buildings LINZ
- NZ Road Names
- Parcels LINZ
Blocked, PR - 50yr, CC - v133
PR_50YR_CC_Blocked_135_PLOT_L_QP_1
- Profile Lines
- Culvert [C]
- Culvert [R]
- Chan [W]
PR_50YR_CC_Blocked_135_d_HR_Max_1
Band 1 (Gray)
- <= 0.05
- 0.05 - 0.30
- 0.30 - 0.50
- 0.50 - 0.80
- 0.80 - 1.00
- 1.00 - 1.20
- > 1.20
- Background Proposed
- Site
Background
Google Satellite

Revision Details		BY	Date	Survey		BROOKVALE GREEN HAVELOCK NORTH FOR VERMONT STREET PARTNERS NO. 4 LIMITED	 Maven Associates 09 571 0050 info@maven.co.nz www.maven.co.nz 5 Owens Road, Epsom Auckland 1023	Depth - Proposed - 50yr ARI (CC) (Blocked) Sheet 2			STATUS	FOR INFORMATION	Rev
A	SUBSTANTIVE APPLICATION	YW	2026-06-24	Model	YW						SCALE	1:5,000	A
				Draft	YW								
				Checked	TM						SHEET	135041-FL-132502	

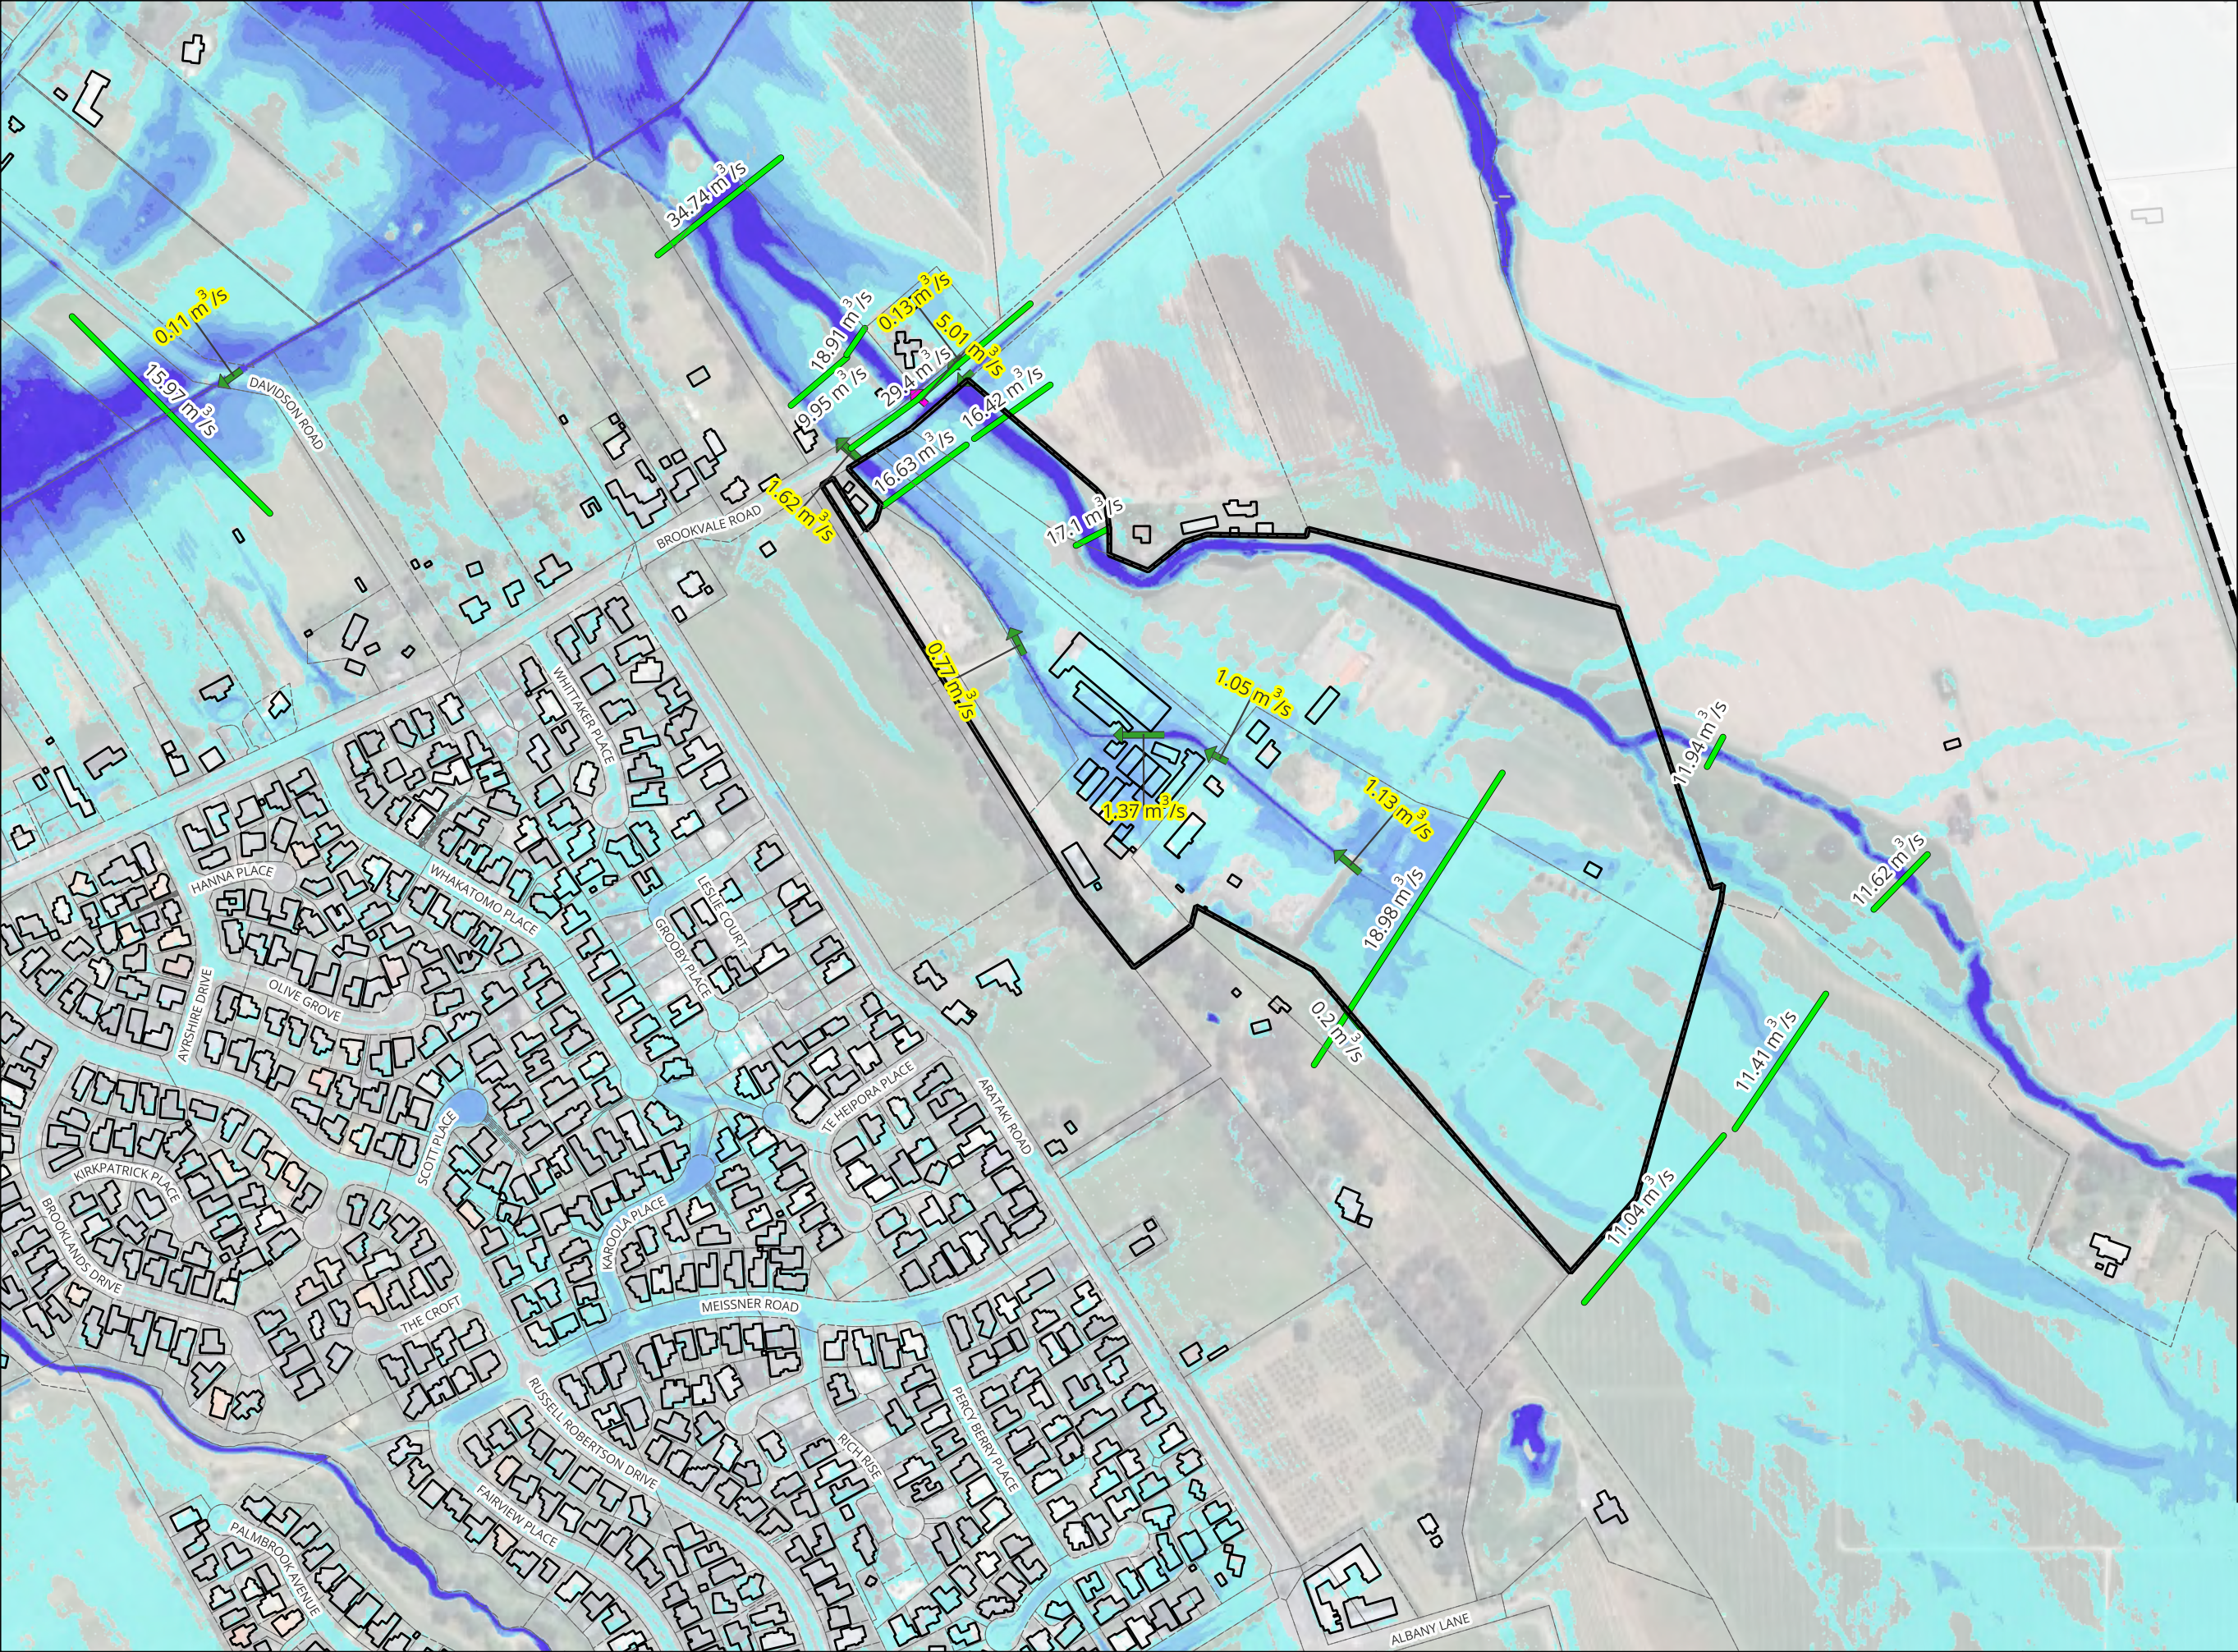


NOTES

1. COORDINATES IN TERMS OF NZ GEODETIC DATUM MT EDEN 2000. LEVELS IN TERMS OF THE NEW ZEALAND VERTICAL DATUM 2016.
2. THIS DRAWING HAS BEEN PREPARED FOR THE EXCLUSIVE USE OF THE CLIENT. MAVEN ASSOCIATES ACCEPTS NO LIABILITY OR RESPONSIBILITY FOR ANY USE OR RELIANCE ON THIS REPORT BY ANY THIRD PARTY.
3. WHERE GROUND LEVELS DIFFER FROM THE DATE OF SURVEY. THE MODEL IS BASED ON 2024 LIDAR DATA SUPPLIED BY AUCKLAND COUNCIL WITH A VERTICAL ACCURACY OF +/- 0.02M AND HORIZONTAL ACCURACY OF +/- 0.10 M.
4. FLOOD DEPTHS LESS THAN 50MM HAVE BEEN FILTERED OUT FOR CLARITY AND ARE NOT SHOWN.
5. AFFLUX WATER DEPTH COMPARISONS LESS THAN 10MM HAVE BEEN FILTERED OUT FOR CLARITY AND ARE NOT SHOWN.

LEGEND

- 2D Model Extent
- Overlay Ex
- Parcels LINZ
- Ex Buildings LINZ
- Site
- Ex Buildings LINZ
- NZ Road Names
- Parcels LINZ
- EX_Unblocked - 100yr, CC - v132
- EX_100YR_CC_Unblocked_PLOT_L_QP
- Profile Lines
- Culvert [C]
- EX_100YR_CC_Unblocked_d_HR_Max
- Band 1 (Gray)
- <= 0.05
- 0.05 - 0.30
- 0.30 - 0.50
- 0.50 - 0.80
- 0.80 - 1.00
- 1.00 - 1.20
- > 1.20
- Background
- Google Satellite

Revision Details		BY	Date	Survey		BROOKVALE GREEN HAVELOCK NORTH FOR VERMONT STREET PARTNERS NO. 4 LIMITED		Depth - Existing - 100yr ARI (CC) (Unblocked) Sheet 2		STATUS	FOR INFORMATION	Rev
A	SUBSTANTIVE APPLICATION	YW	2026-06-24	Model	YW							
				Draft	YW							
				Checked	TM							
										SCALE	1:5,000	A
										SHEET	135041-FL-111602	

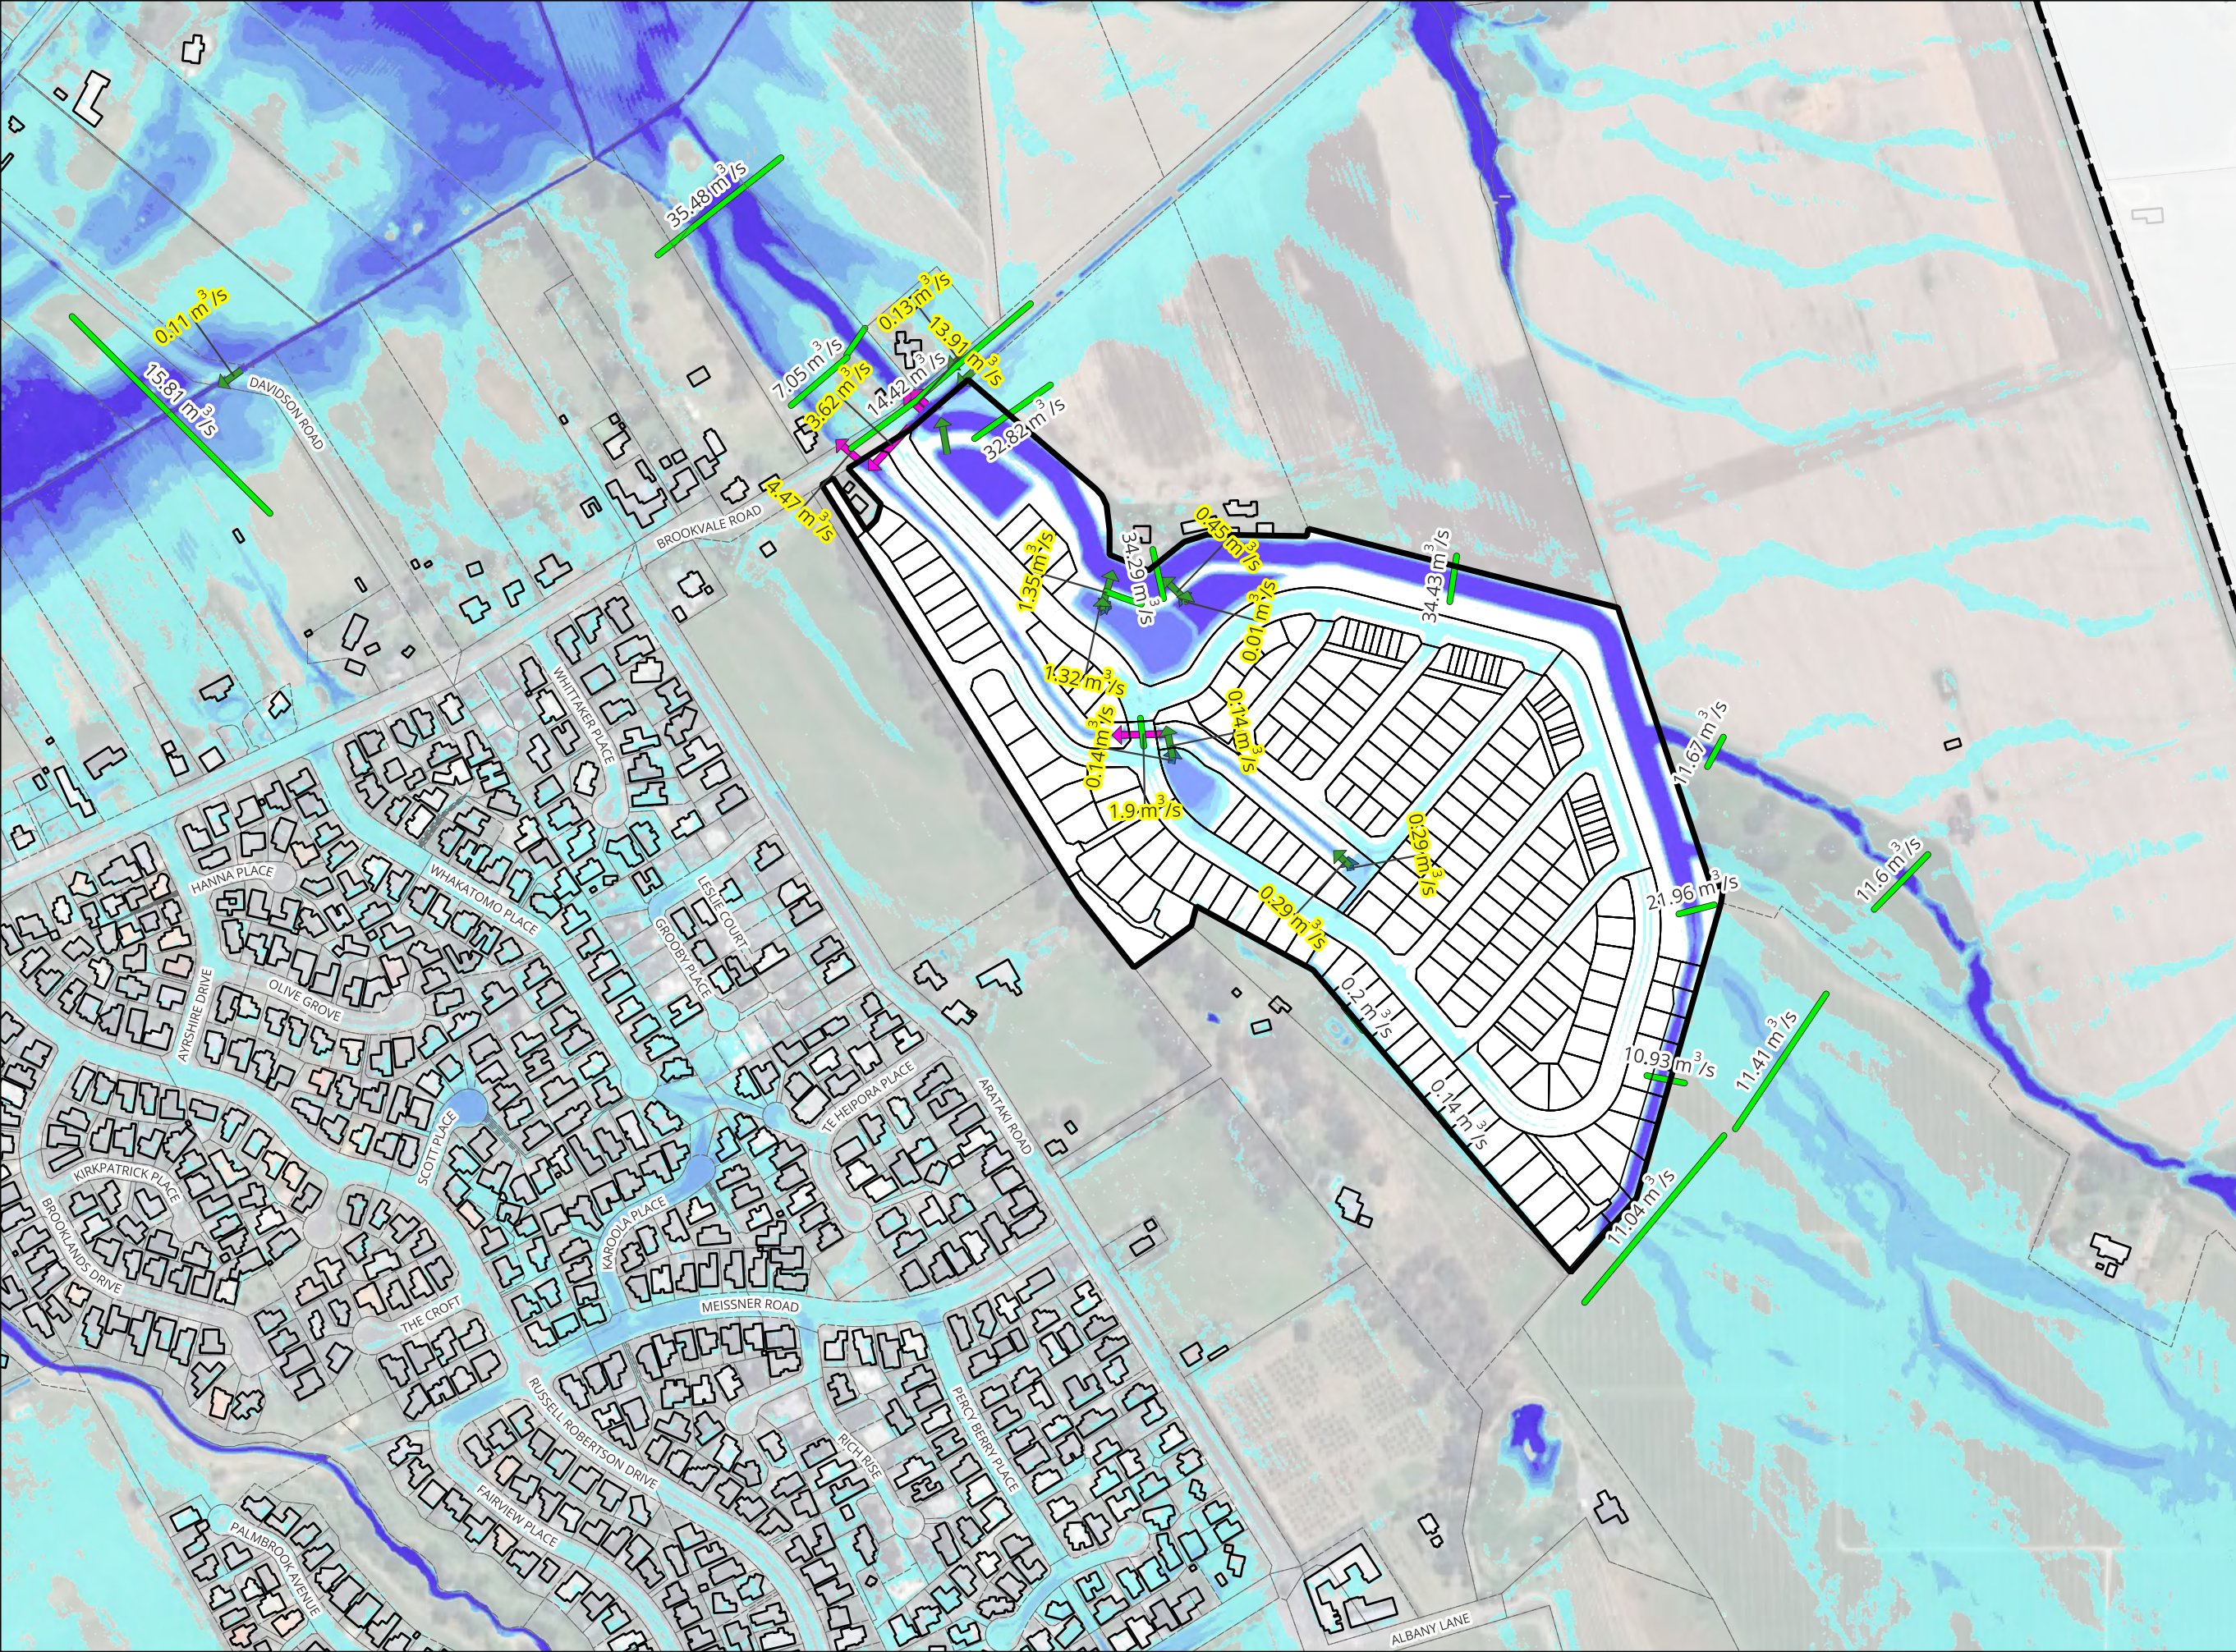


NOTES

1. COORDINATES IN TERMS OF NZ GEODETIC DATUM MT EDEN 2000. LEVELS IN TERMS OF THE NEW ZEALAND VERTICAL DATUM 2016.
2. THIS DRAWING HAS BEEN PREPARED FOR THE EXCLUSIVE USE OF THE CLIENT. MAVEN ASSOCIATES ACCEPTS NO LIABILITY OR RESPONSIBILITY FOR ANY USE OR RELIANCE ON THIS REPORT BY ANY THIRD PARTY.
3. WHERE GROUND LEVELS DIFFER FROM THE DATE OF SURVEY. THE MODEL IS BASED ON 2024 LIDAR DATA SUPPLIED BY AUCKLAND COUNCIL WITH A VERTICAL ACCURACY OF +/- 0.02M AND HORIZONTAL ACCURACY OF +/- 0.10 M.
4. FLOOD DEPTHS LESS THAN 50MM HAVE BEEN FILTERED OUT FOR CLARITY AND ARE NOT SHOWN.
5. AFFLUX WATER DEPTH COMPARISONS LESS THAN 10MM HAVE BEEN FILTERED OUT FOR CLARITY AND ARE NOT SHOWN.

LEGEND

- 2D Model Extent
- Overlay Proposed
- Pr Lot Boundaries
- Overlay
- Site
- Ex Buildings LINZ
- NZ Road Names
- Parcels LINZ
- PR_Unblocked - 100yr, CC - v133
- PR_100YR_CC_Unblocked_135_PLOT_L_QP
- Profile Lines
- Culvert [C]
- Culvert [R]
- Chan [W]
- PR_100YR_CC_Unblocked_135_d_HR_Max
- Band 1 (Gray)
- <= 0.05
- 0.05 - 0.30
- 0.30 - 0.50
- 0.50 - 0.80
- 0.80 - 1.00
- 1.00 - 1.20
- > 1.20
- Background Proposed
- Site
- Background
- Google Satellite

Revision Details		BY	Date	Survey		BROOKVALE GREEN HAVELOCK NORTH FOR VERMONT STREET PARTNERS NO. 4 LIMITED	 Maven Associates 09 571 0050 info@maven.co.nz www.maven.co.nz 5 Owens Road, Epsom Auckland 1023	Depth - Proposed - 100yr ARI (CC) (Unblocked) Sheet 2		STATUS	FOR INFORMATION	Rev
A	SUBSTANTIVE APPLICATION	YW	2026-06-24	Model	YW					SCALE	1:5,000	A
				Draft	YW							
				Checked	TM					SHEET	135041-FL-131602	

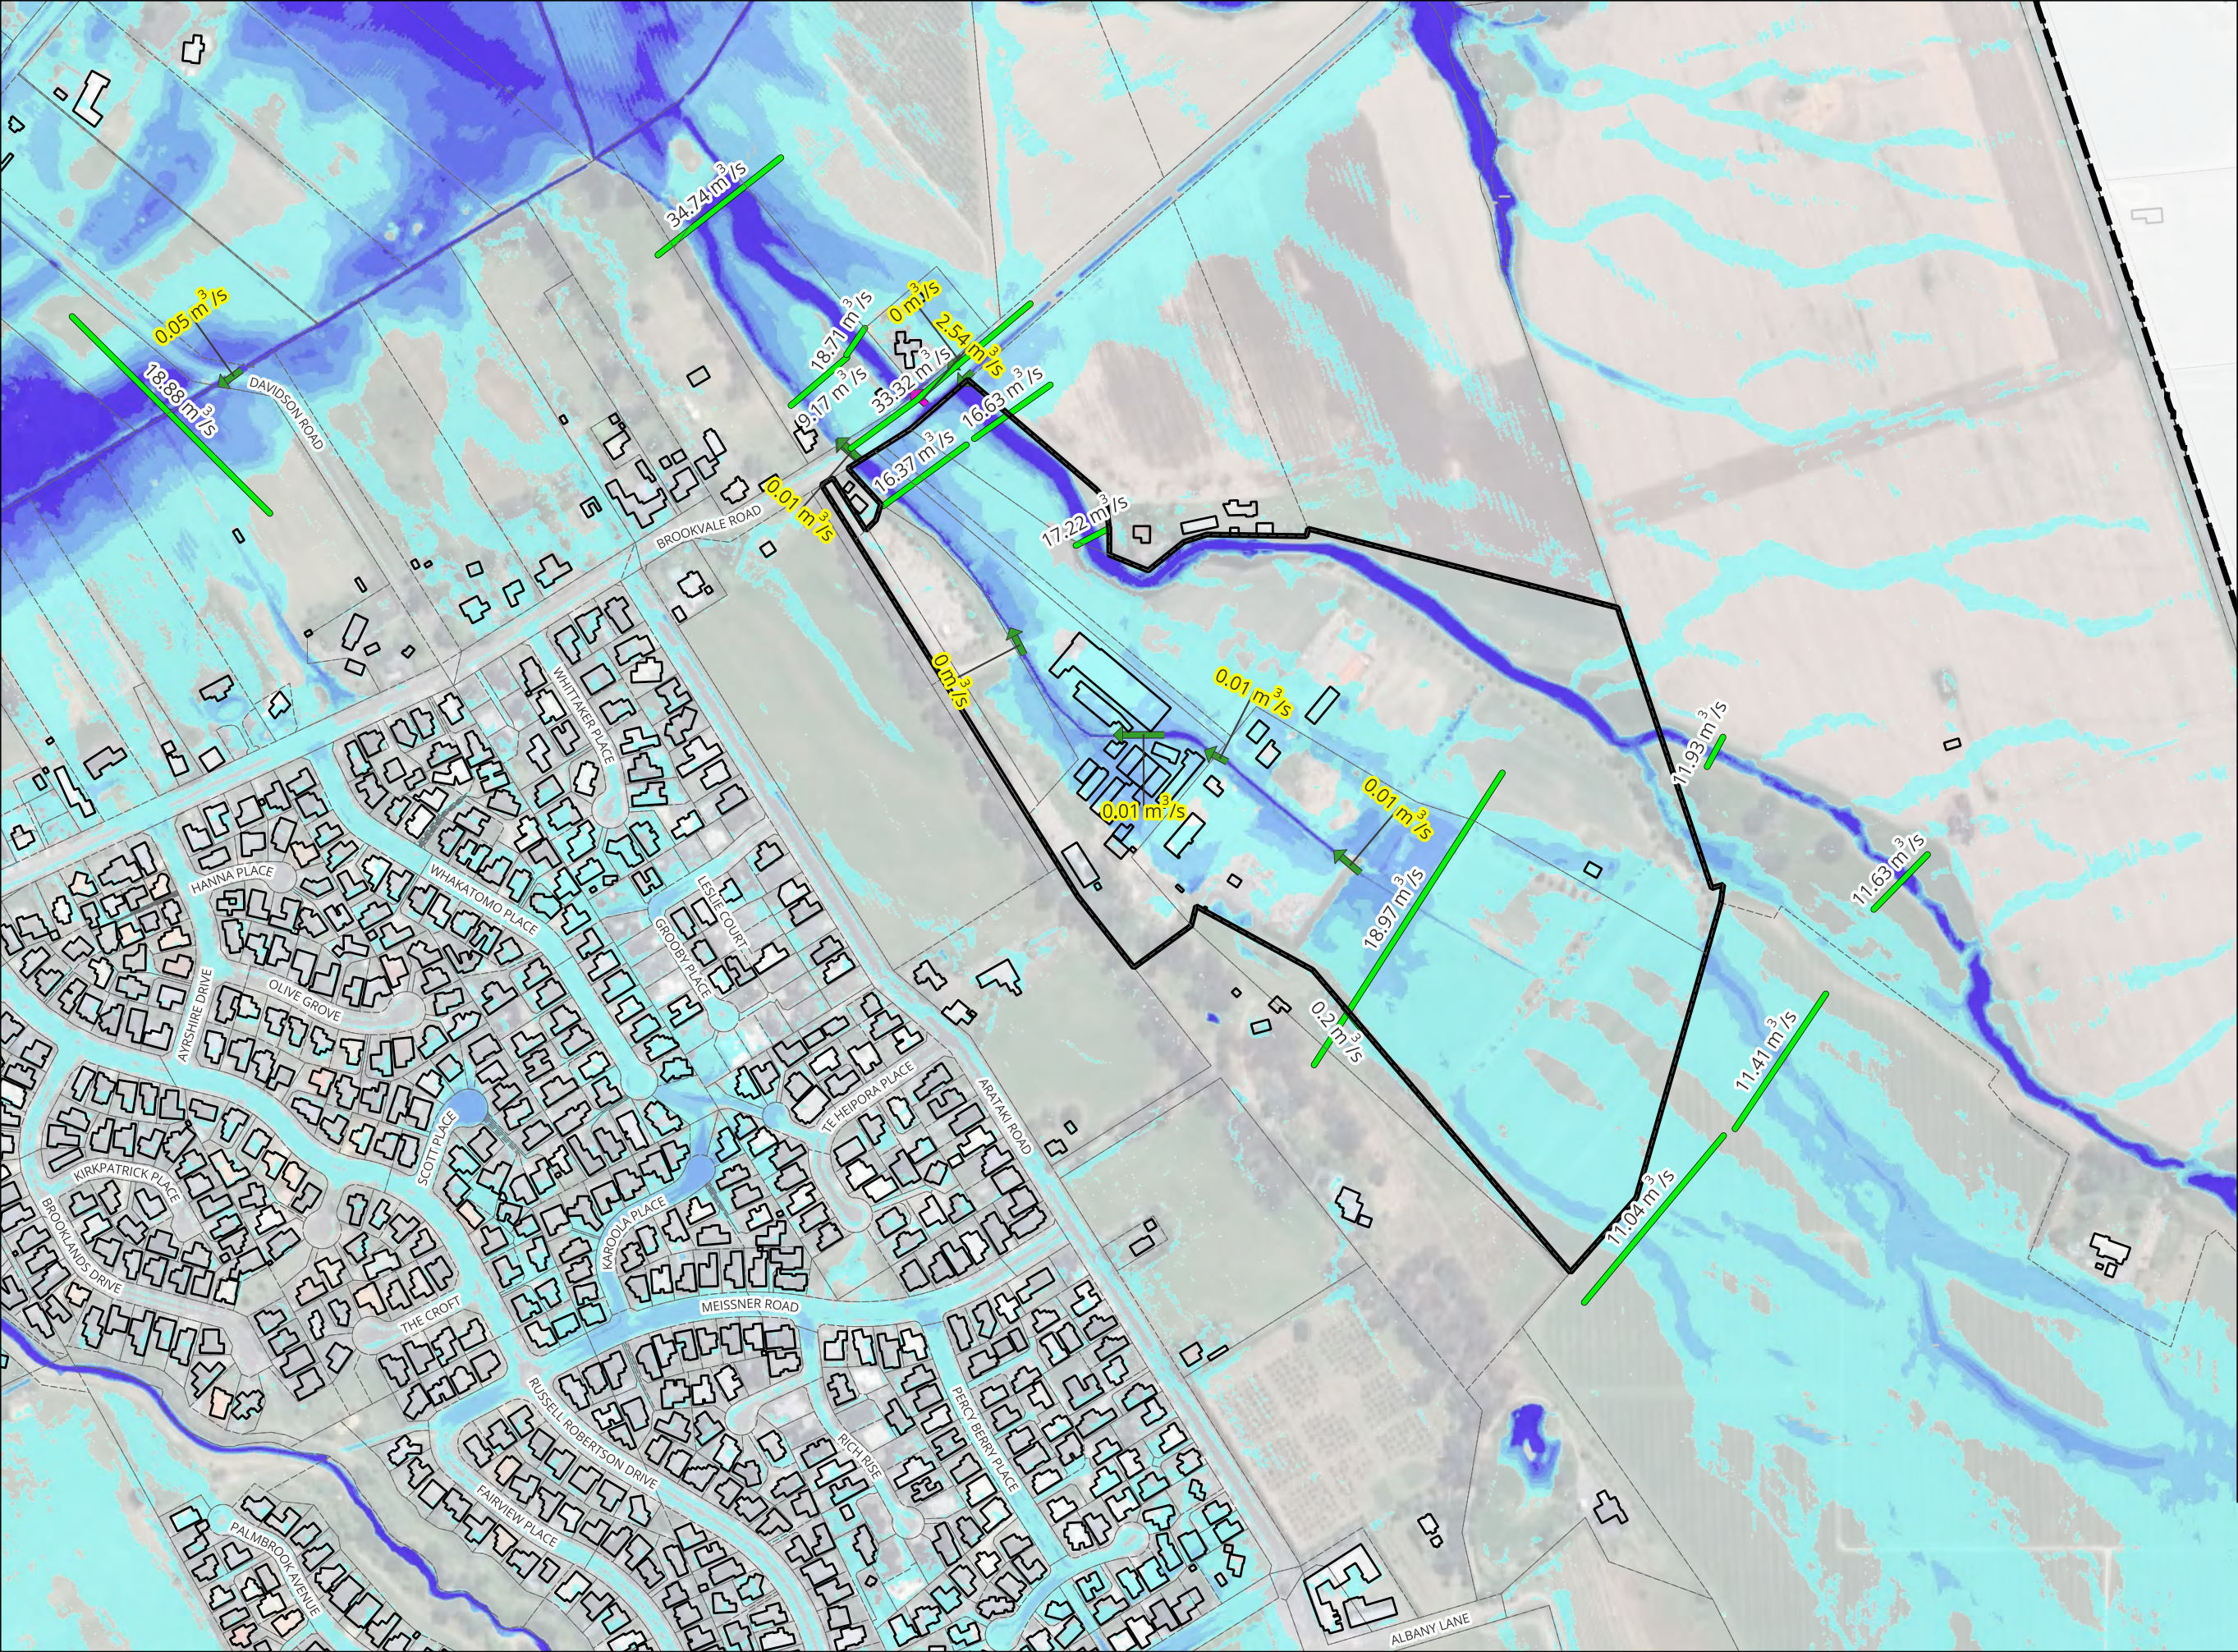


NOTES

1. COORDINATES IN TERMS OF NZ GEODETIC DATUM MT EDEN 2000. LEVELS IN TERMS OF THE NEW ZEALAND VERTICAL DATUM 2016.
2. THIS DRAWING HAS BEEN PREPARED FOR THE EXCLUSIVE USE OF THE CLIENT. MAVEN ASSOCIATES ACCEPTS NO LIABILITY OR RESPONSIBILITY FOR ANY USE OR RELIANCE ON THIS REPORT BY ANY THIRD PARTY.
3. WHERE GROUND LEVELS DIFFER FROM THE DATE OF SURVEY. THE MODEL IS BASED ON 2024 LIDAR DATA SUPPLIED BY AUCKLAND COUNCIL WITH A VERTICAL ACCURACY OF +/- 0.02M AND HORIZONTAL ACCURACY OF +/- 0.10 M.
4. FLOOD DEPTHS LESS THAN 50MM HAVE BEEN FILTERED OUT FOR CLARITY AND ARE NOT SHOWN.
5. AFFLUX WATER DEPTH COMPARISONS LESS THAN 10MM HAVE BEEN FILTERED OUT FOR CLARITY AND ARE NOT SHOWN.

LEGEND

- 2D Model Extent
- Overlay Ex
- Parcels LINZ
- Ex Buildings LINZ
- Site
- Ex Buildings LINZ
- NZ Road Names
- Parcels LINZ
- Blocked, EX - 100yr, CC - v132
- EX_100YR_CC_Blocked_PLOT_L_QP
- Profile Lines
- Culvert [C]
- EX_100YR_CC_Blocked_d_HR_Max
- Band 1 (Gray)
- <= 0.05
- 0.05 - 0.30
- 0.30 - 0.50
- 0.50 - 0.80
- 0.80 - 1.00
- 1.00 - 1.20
- > 1.20
- Background
- Google Satellite

Revision Details		BY	Date	Survey		BROOKVALE GREEN HAVELOCK NORTH FOR VERMONT STREET PARTNERS NO. 4 LIMITED	 Maven Associates 09 571 0050 info@maven.co.nz www.maven.co.nz 5 Owens Road, Epsom Auckland 1023	Depth - Existing - 100yr ARI (CC) (Blocked) Sheet 2			STATUS	FOR INFORMATION	Rev
A	SUBSTANTIVE APPLICATION	YW	2026-06-24	Model	YW						SCALE	1:5,000	A
				Draft	YW								
				Checked	TM						SHEET	135041-FL-112602	

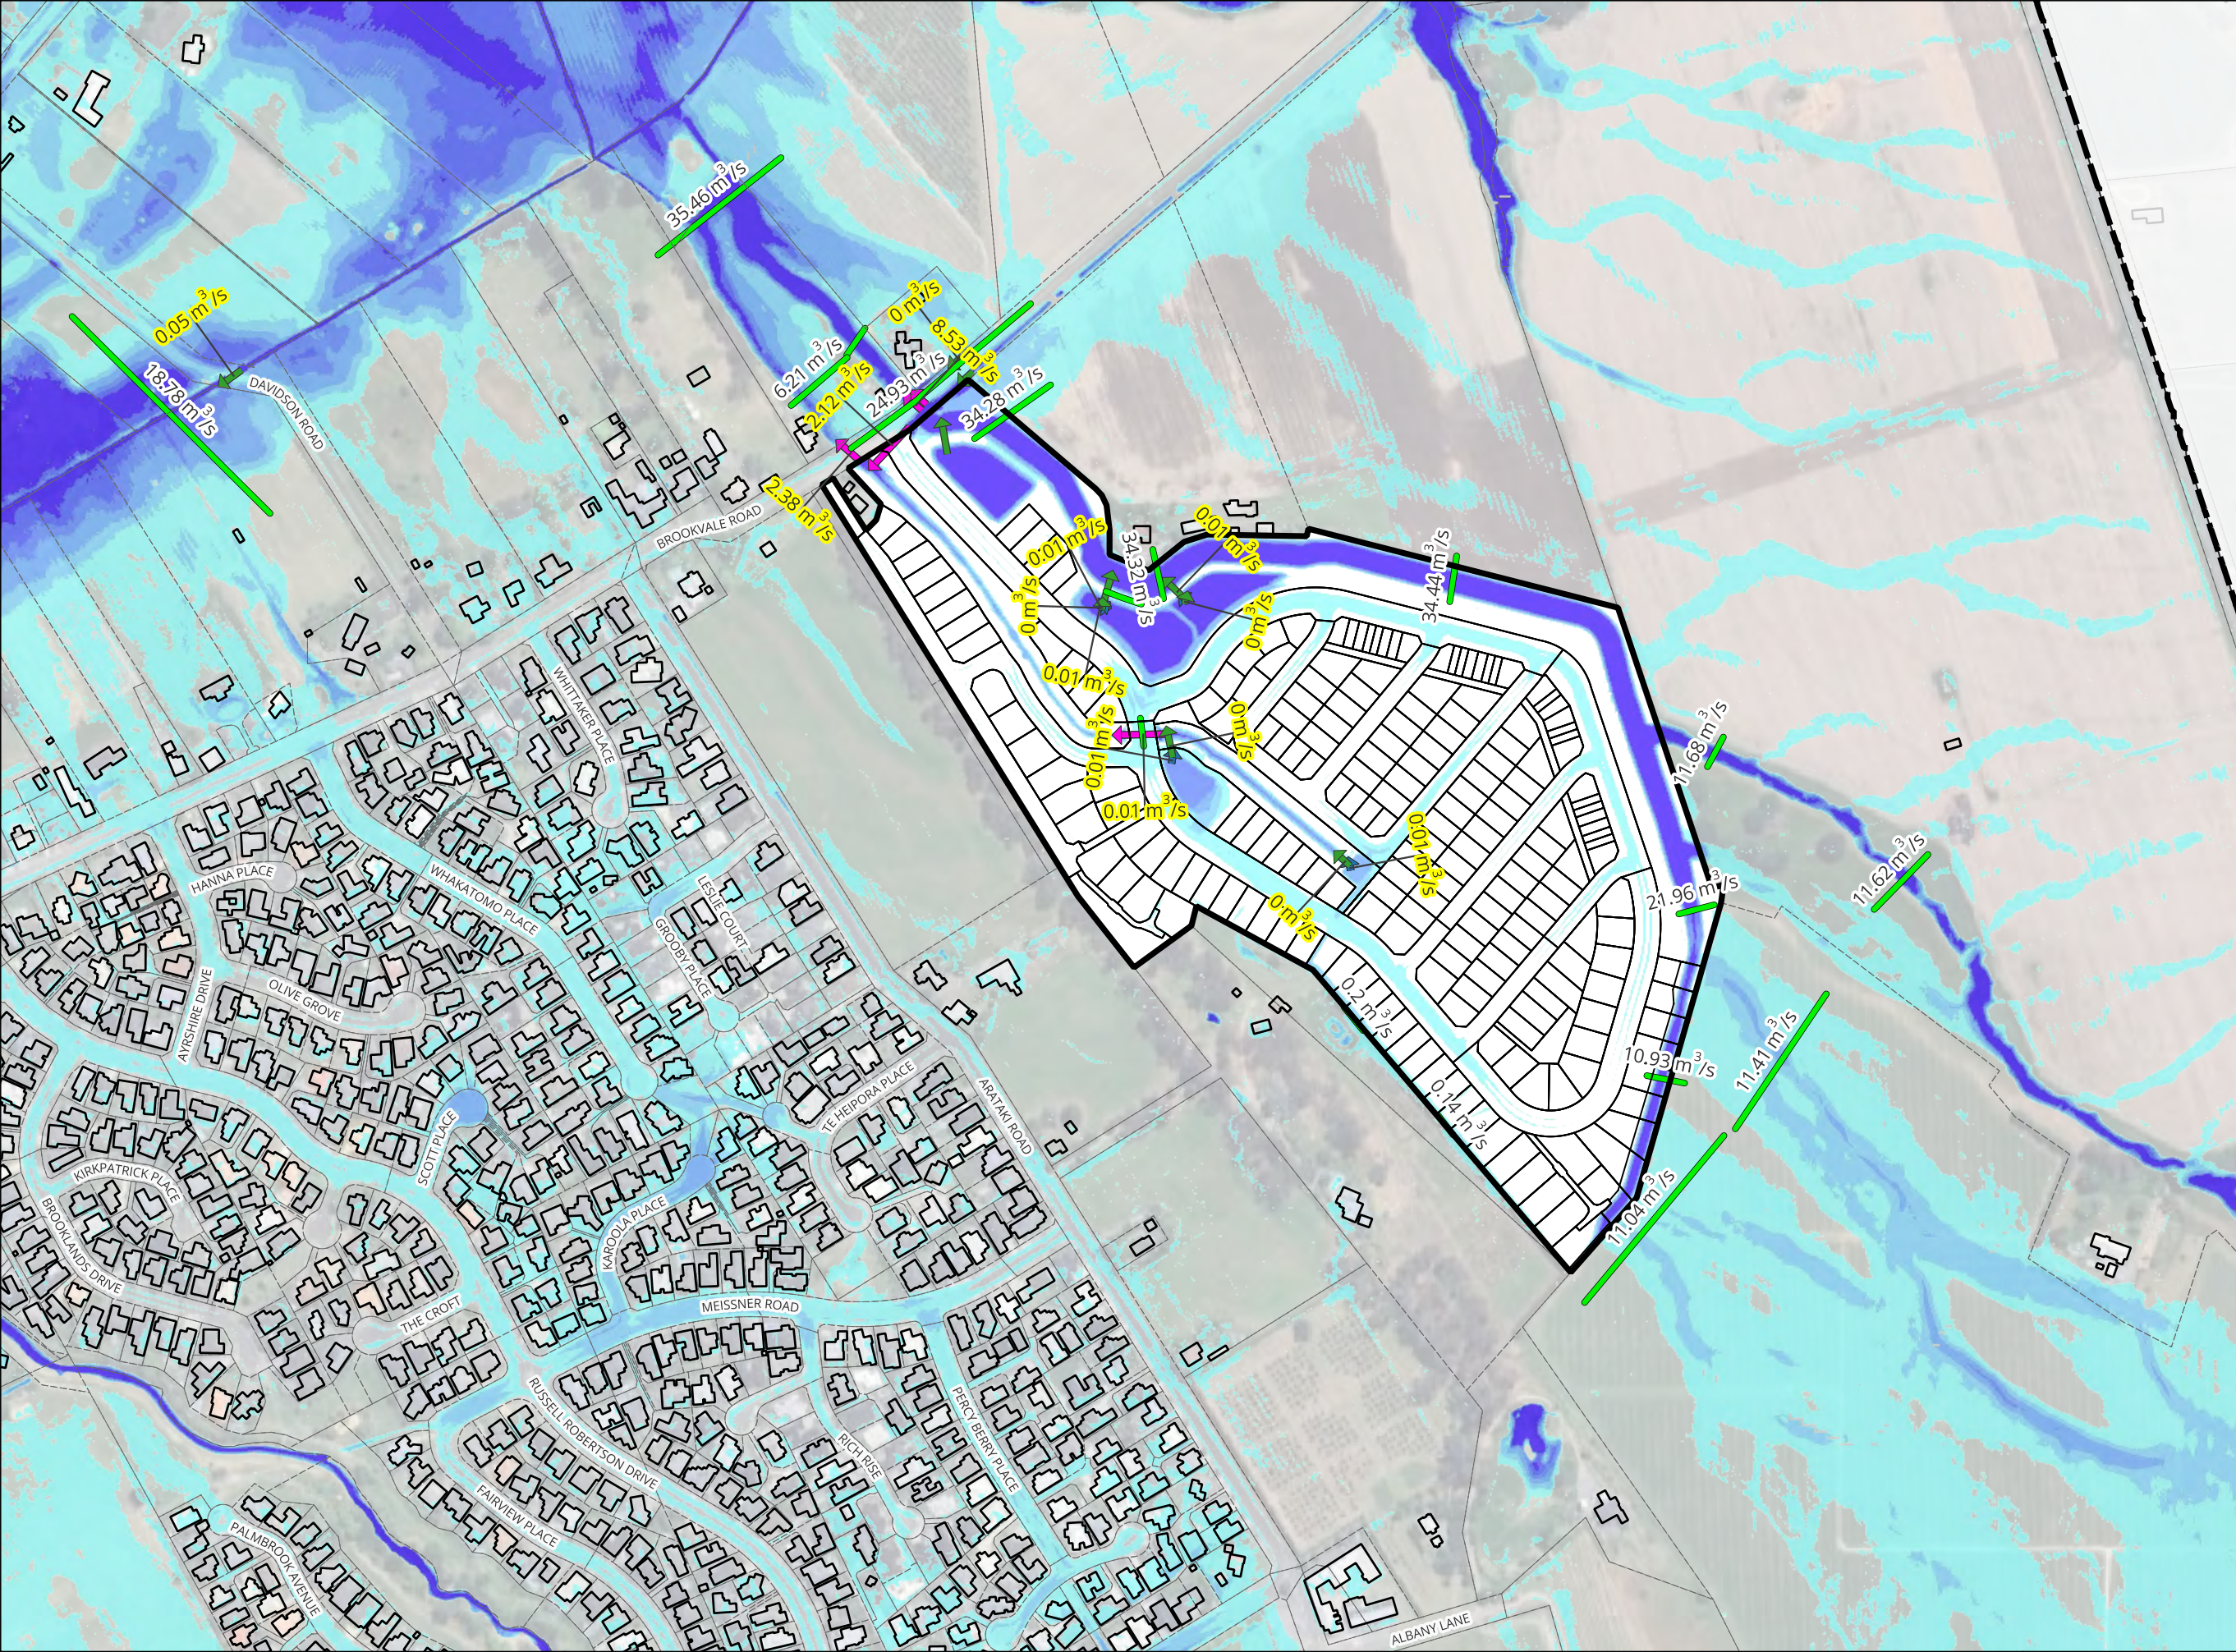


NOTES

1. COORDINATES IN TERMS OF NZ GEODETIC DATUM MT EDEN 2000. LEVELS IN TERMS OF THE NEW ZEALAND VERTICAL DATUM 2016.
2. THIS DRAWING HAS BEEN PREPARED FOR THE EXCLUSIVE USE OF THE CLIENT. MAVEN ASSOCIATES ACCEPTS NO LIABILITY OR RESPONSIBILITY FOR ANY USE OR RELIANCE ON THIS REPORT BY ANY THIRD PARTY.
3. WHERE GROUND LEVELS DIFFER FROM THE DATE OF SURVEY. THE MODEL IS BASED ON 2024 LIDAR DATA SUPPLIED BY AUCKLAND COUNCIL WITH A VERTICAL ACCURACY OF +/- 0.02M AND HORIZONTAL ACCURACY OF +/- 0.10 M.
4. FLOOD DEPTHS LESS THAN 50MM HAVE BEEN FILTERED OUT FOR CLARITY AND ARE NOT SHOWN.
5. AFFLUX WATER DEPTH COMPARISONS LESS THAN 10MM HAVE BEEN FILTERED OUT FOR CLARITY AND ARE NOT SHOWN.

LEGEND

- 2D Model Extent
- Overlay Proposed
- Pr Lot Boundaries
- Overlay
- Site
- Ex Buildings LINZ
- NZ Road Names
- Parcels LINZ
- Blocked, PR - 100yr, CC - v133
- PR_100YR_CC_Blocked_135_PLOT_L_QP
- Profile Lines
- Culvert [C]
- Culvert [R]
- Chan [W]
- PR_100YR_CC_Blocked_135_d_HR_Max
- Band 1 (Gray)
- <= 0.05
- 0.05 - 0.30
- 0.30 - 0.50
- 0.50 - 0.80
- 0.80 - 1.00
- 1.00 - 1.20
- > 1.20
- Background Proposed
- Site
- Background
- Google Satellite

Revision Details		BY	Date	Survey		BROOKVALE GREEN HAVELOCK NORTH FOR VERMONT STREET PARTNERS NO. 4 LIMITED	 Maven Associates 09 571 0050 info@maven.co.nz www.maven.co.nz 5 Owens Road, Epsom Auckland 1023	Depth - Proposed - 100yr ARI (CC) (Blocked) Sheet 2		STATUS	FOR INFORMATION	Rev
A	SUBSTANTIVE APPLICATION	YW	2026-06-24	Model	YW					SCALE	1:5,000	A
				Draft	YW							
				Checked	TM					SHEET	135041-FL-132602	

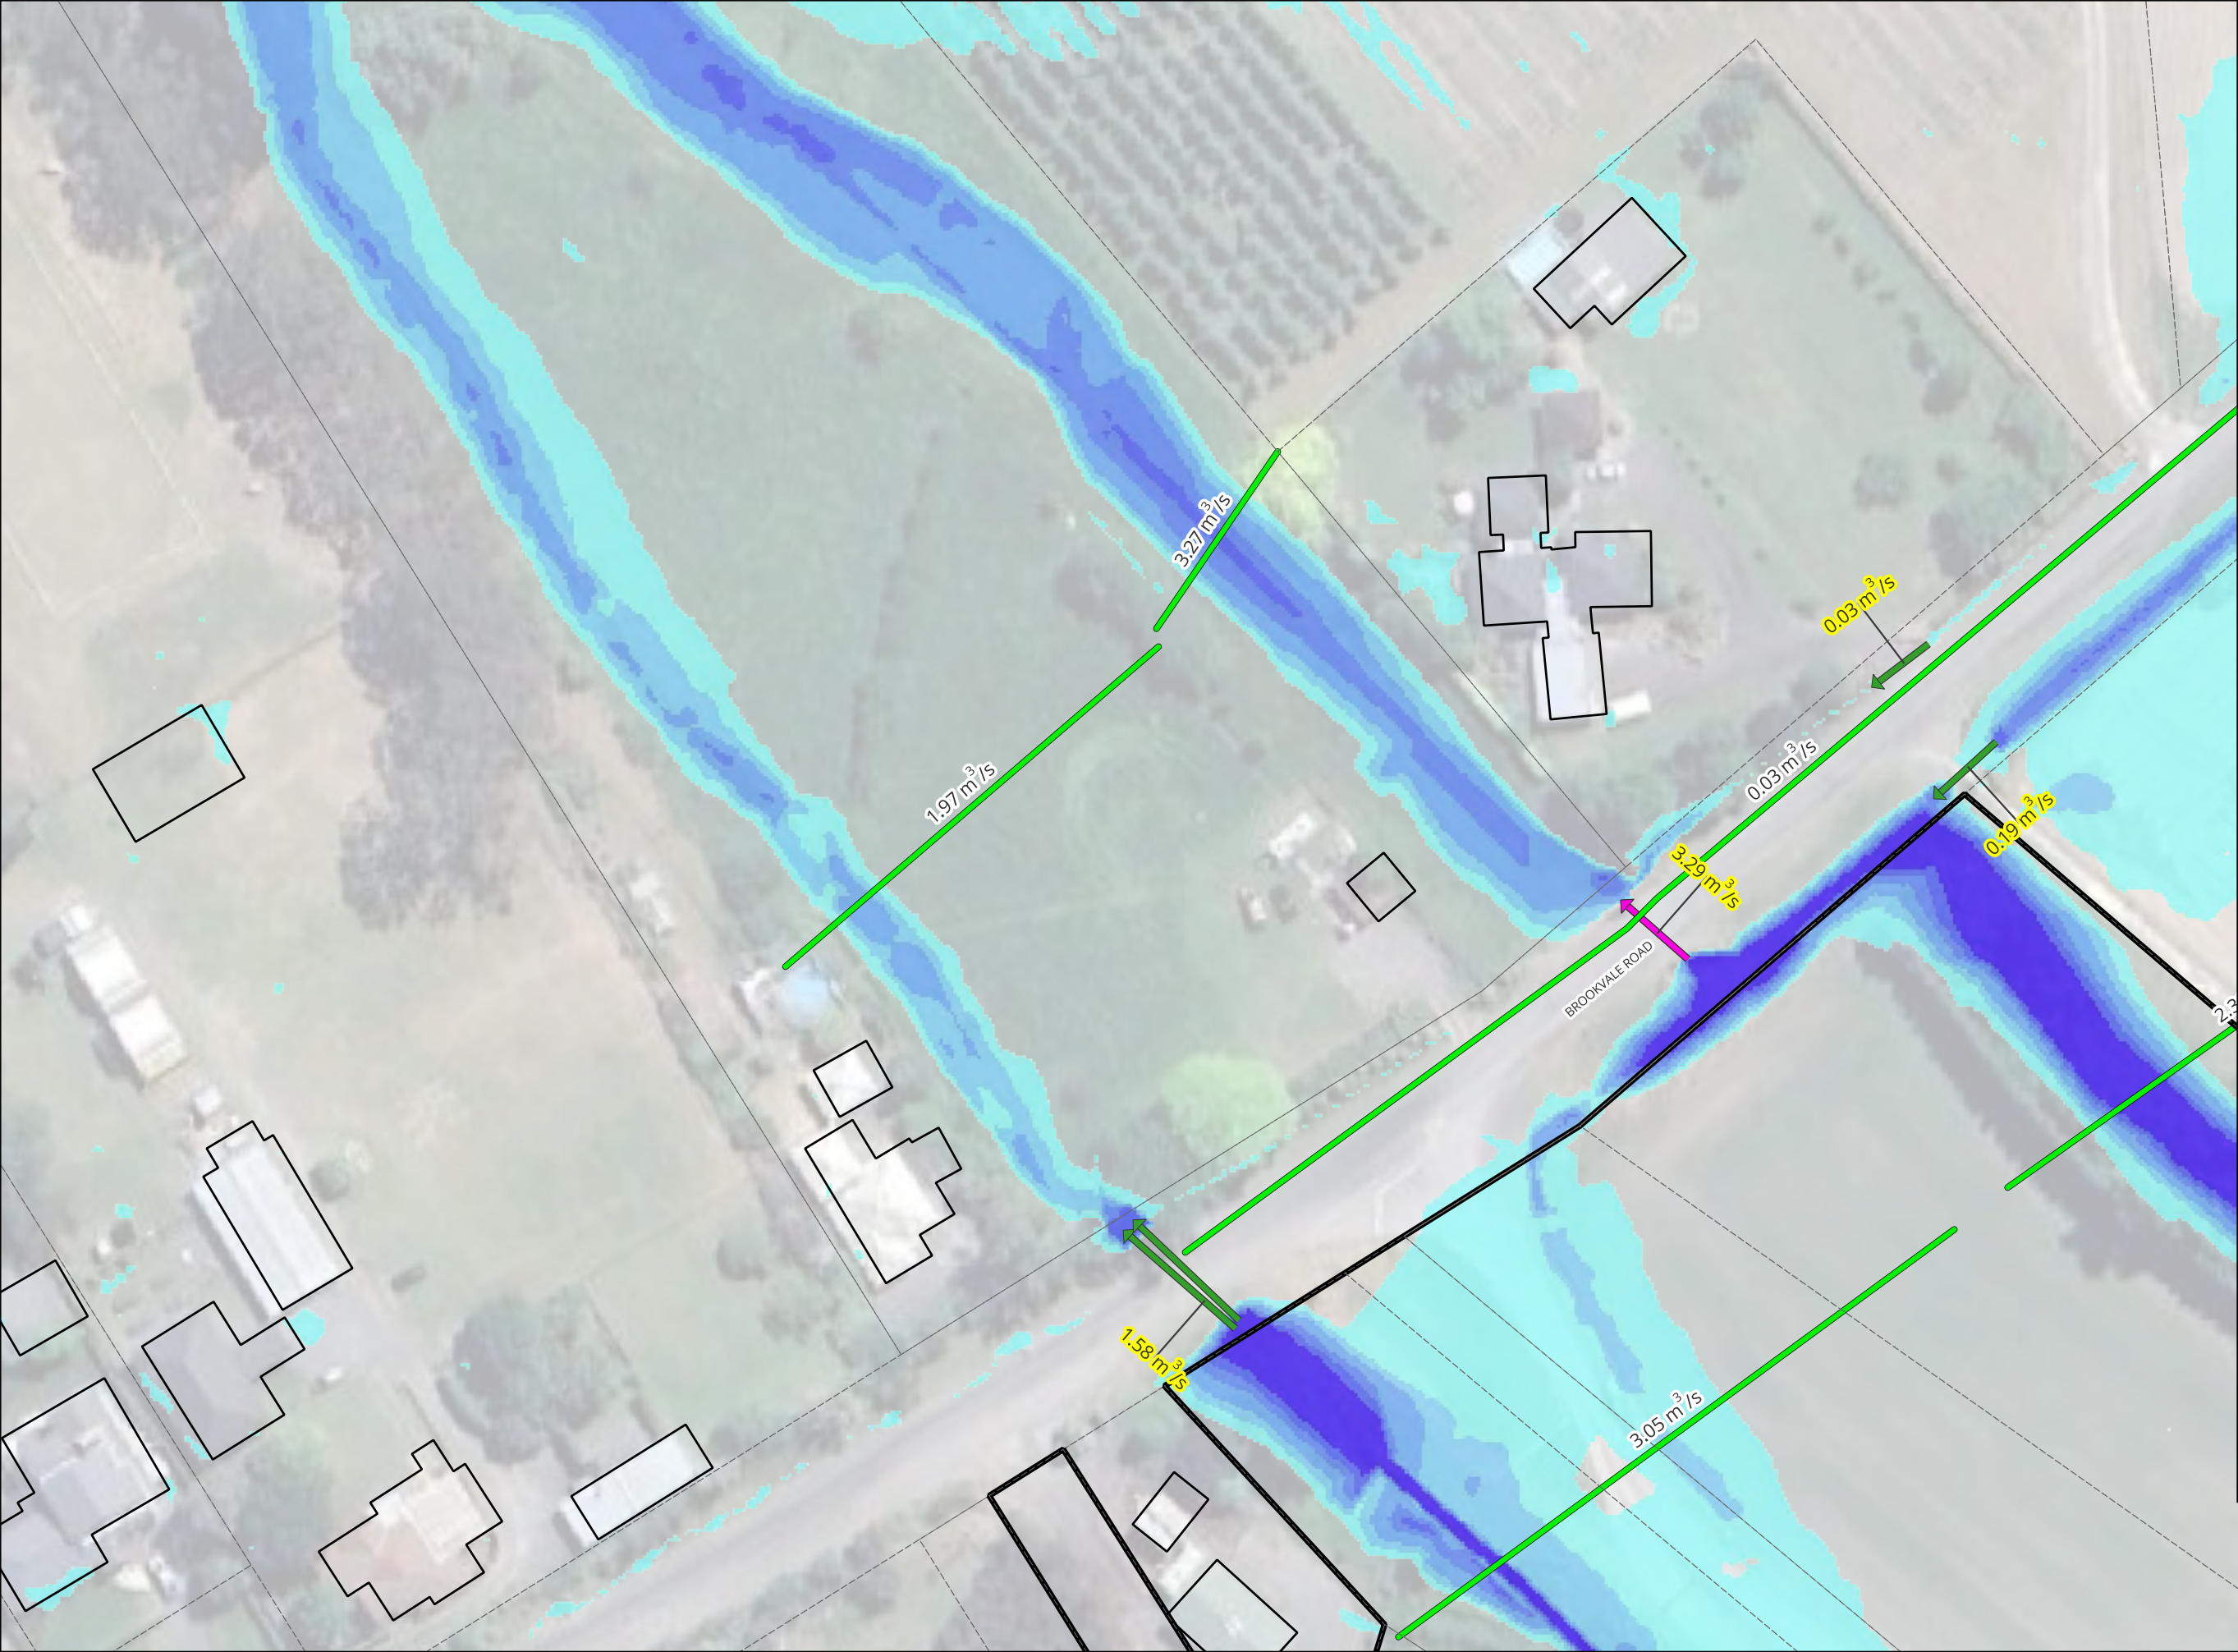

NOTES

1. COORDINATES IN TERMS OF NZ GEODETIC DATUM MT EDEN 2000. LEVELS IN TERMS OF THE NEW ZEALAND VERTICAL DATUM 2016.

2. THIS DRAWING HAS BEEN PREPARED FOR THE EXCLUSIVE USE OF THE CLIENT. MAVEN ASSOCIATES ACCEPTS NO LIABILITY OR RESPONSIBILITY FOR ANY USE OR RELIANCE ON THIS REPORT BY ANY THIRD PARTY.

3. WHERE GROUND LEVELS DIFFER FROM THE DATE OF SURVEY. THE MODEL IS BASED ON 2024 LIDAR DATA SUPPLIED BY AUCKLAND COUNCIL WITH A VERTICAL ACCURACY OF +/- 0.02M AND HORIZONTAL ACCURACY OF +/- 0.10 M.


4. FLOOD DEPTHS LESS THAN 50MM HAVE BEEN FILTERED OUT FOR CLARITY AND ARE NOT SHOWN.

5. AFFLUX WATER DEPTH COMPARISONS LESS THAN 10MM HAVE BEEN FILTERED OUT FOR CLARITY AND ARE NOT SHOWN.

LEGEND

- 2D Model Extent
- Overlay Ex
- Parcels LINZ
- Overlay
- Site
- Ex Buildings LINZ
- NZ Road Names
- Parcels LINZ
- EX_Unblocked - 2yr, CC - v132
- EX_2YR_CC_Unblocked_PLOT_L_QP
- Profile Lines
- Culvert [C]
- Culvert [R]
- EX_2YR_CC_Unblocked_d_HR_Max
- Band 1 (Gray)
- <= 0.05
- 0.05 - 0.30
- 0.30 - 0.50
- 0.50 - 0.80
- 0.80 - 1.00
- 1.00 - 1.20
- > 1.20
- Background
- Google Satellite

Revision Details		BY	Date	Survey		BROOKVALE GREEN HAVELOCK NORTH FOR VERMONT STREET PARTNERS NO. 4 LIMITED	 Maven Associates 09 571 0050 info@maven.co.nz www.maven.co.nz 5 Owens Road, Epsom Auckland 1023	Depth - Existing - 2yr ARI (CC) Sheet 3			STATUS	FOR INFORMATION	Rev
A	SUBSTANTIVE APPLICATION	YW	2026-06-24	Model	YW						SCALE	1:750	A
				Draft	YW								
				Checked	TM						SHEET	135041-FL-110103	

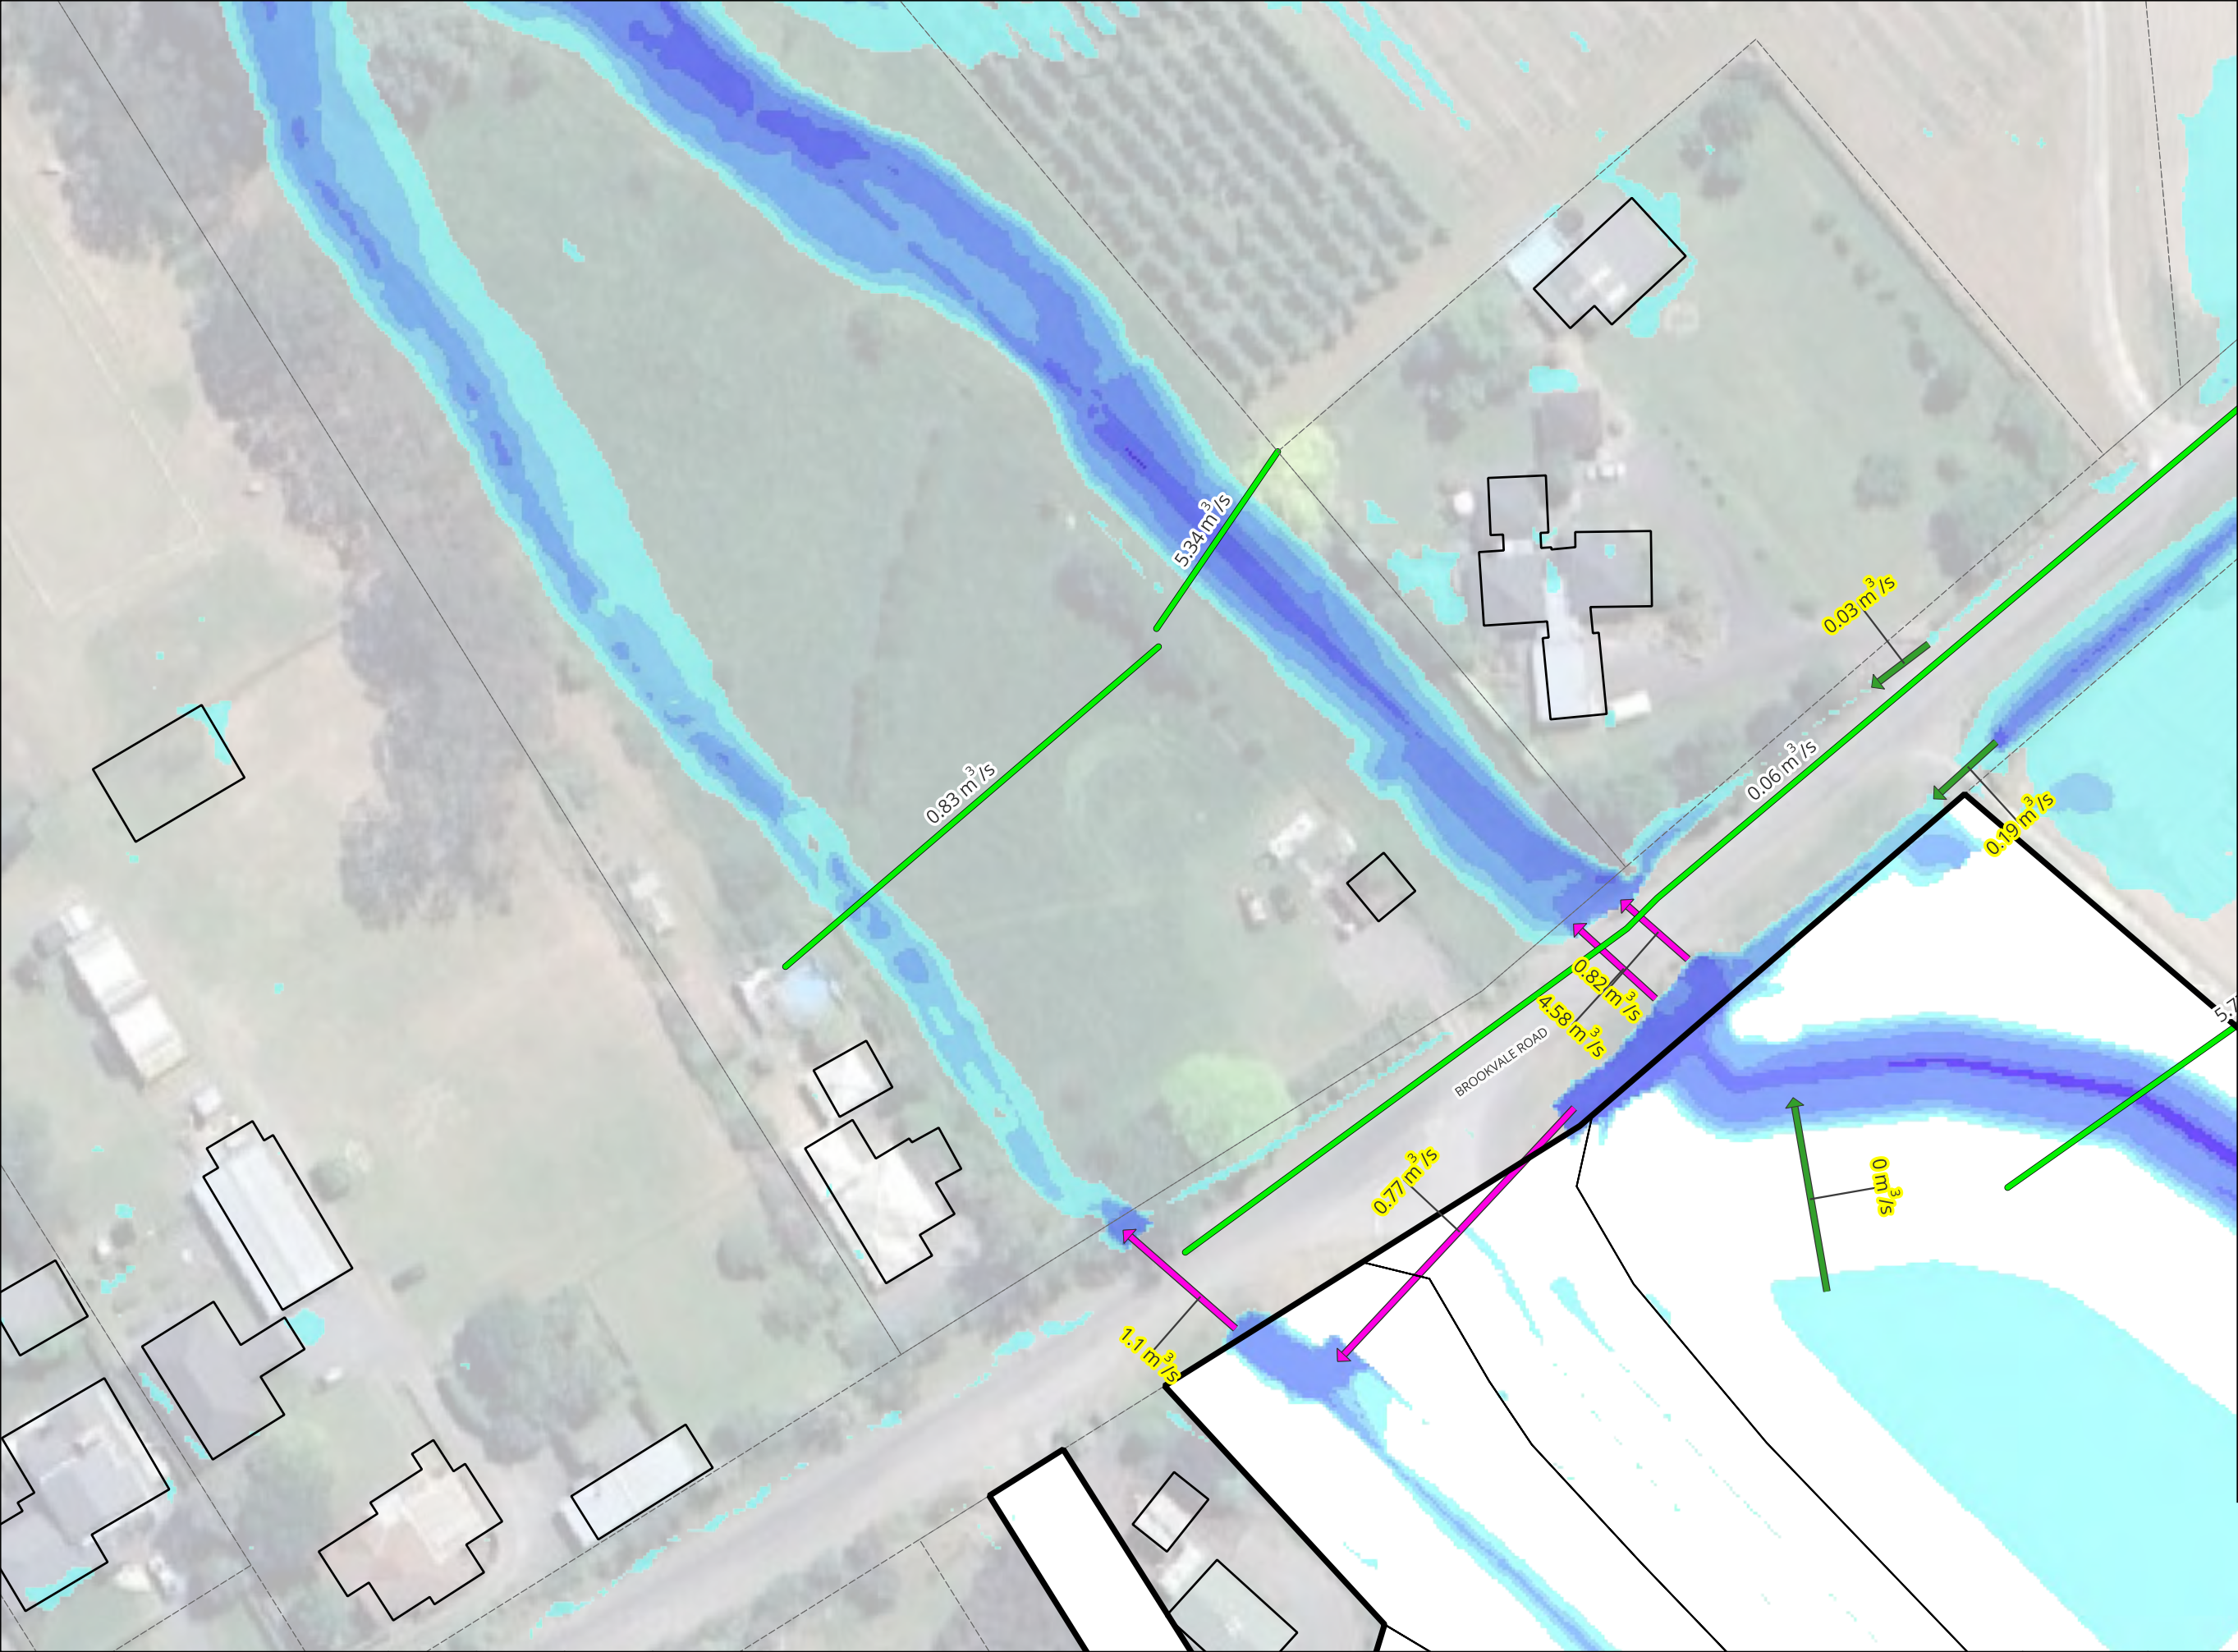

NOTES

1. COORDINATES IN TERMS OF NZ GEODETIC DATUM MT EDEN 2000. LEVELS IN TERMS OF THE NEW ZEALAND VERTICAL DATUM 2016.

2. THIS DRAWING HAS BEEN PREPARED FOR THE EXCLUSIVE USE OF THE CLIENT. MAVEN ASSOCIATES ACCEPTS NO LIABILITY OR RESPONSIBILITY FOR ANY USE OR RELIANCE ON THIS REPORT BY ANY THIRD PARTY.

3. WHERE GROUND LEVELS DIFFER FROM THE DATE OF SURVEY. THE MODEL IS BASED ON 2024 LIDAR DATA SUPPLIED BY AUCKLAND COUNCIL WITH A VERTICAL ACCURACY OF +/- 0.02M AND HORIZONTAL ACCURACY OF +/- 0.10 M.


4. FLOOD DEPTHS LESS THAN 50MM HAVE BEEN FILTERED OUT FOR CLARITY AND ARE NOT SHOWN.

5. AFFLUX WATER DEPTH COMPARISONS LESS THAN 10MM HAVE BEEN FILTERED OUT FOR CLARITY AND ARE NOT SHOWN.

LEGEND

- 2D Model Extent
Overlay Proposed
- Pr Lot Boundaries
- Overlay
- Site
- Ex Buildings LINZ
- NZ Road Names
- Parcels LINZ
- PR_Unblocked - 2yr, CC - v133
PR_2YR_CC_Unblocked_135_PLOT_L_QP
- Profile Lines
- Culvert [C]
- Culvert [R]
- PR_2YR_CC_Unblocked_135_d_HR_Max
Band 1 (Gray)
- <= 0.05
- 0.05 - 0.30
- 0.30 - 0.50
- 0.50 - 0.80
- 0.80 - 1.00
- 1.00 - 1.20
- > 1.20
- Background Proposed
- Site
- Background
Google Satellite

Revision Details		BY	Date	Survey		BROOKVALE GREEN HAVELOCK NORTH FOR VERMONT STREET PARTNERS NO. 4 LIMITED	 Maven Associates 09 571 0050 info@maven.co.nz www.maven.co.nz 5 Owens Road, Epsom Auckland 1023	Depth - Proposed - 2yr ARI (CC) Sheet 3		STATUS	FOR INFORMATION	Rev
A	SUBSTANTIVE APPLICATION	YW	2026-06-24	Model	YW					SCALE	1:750	A
				Draft	YW							
				Checked	TM					SHEET	135041-FL-130103	

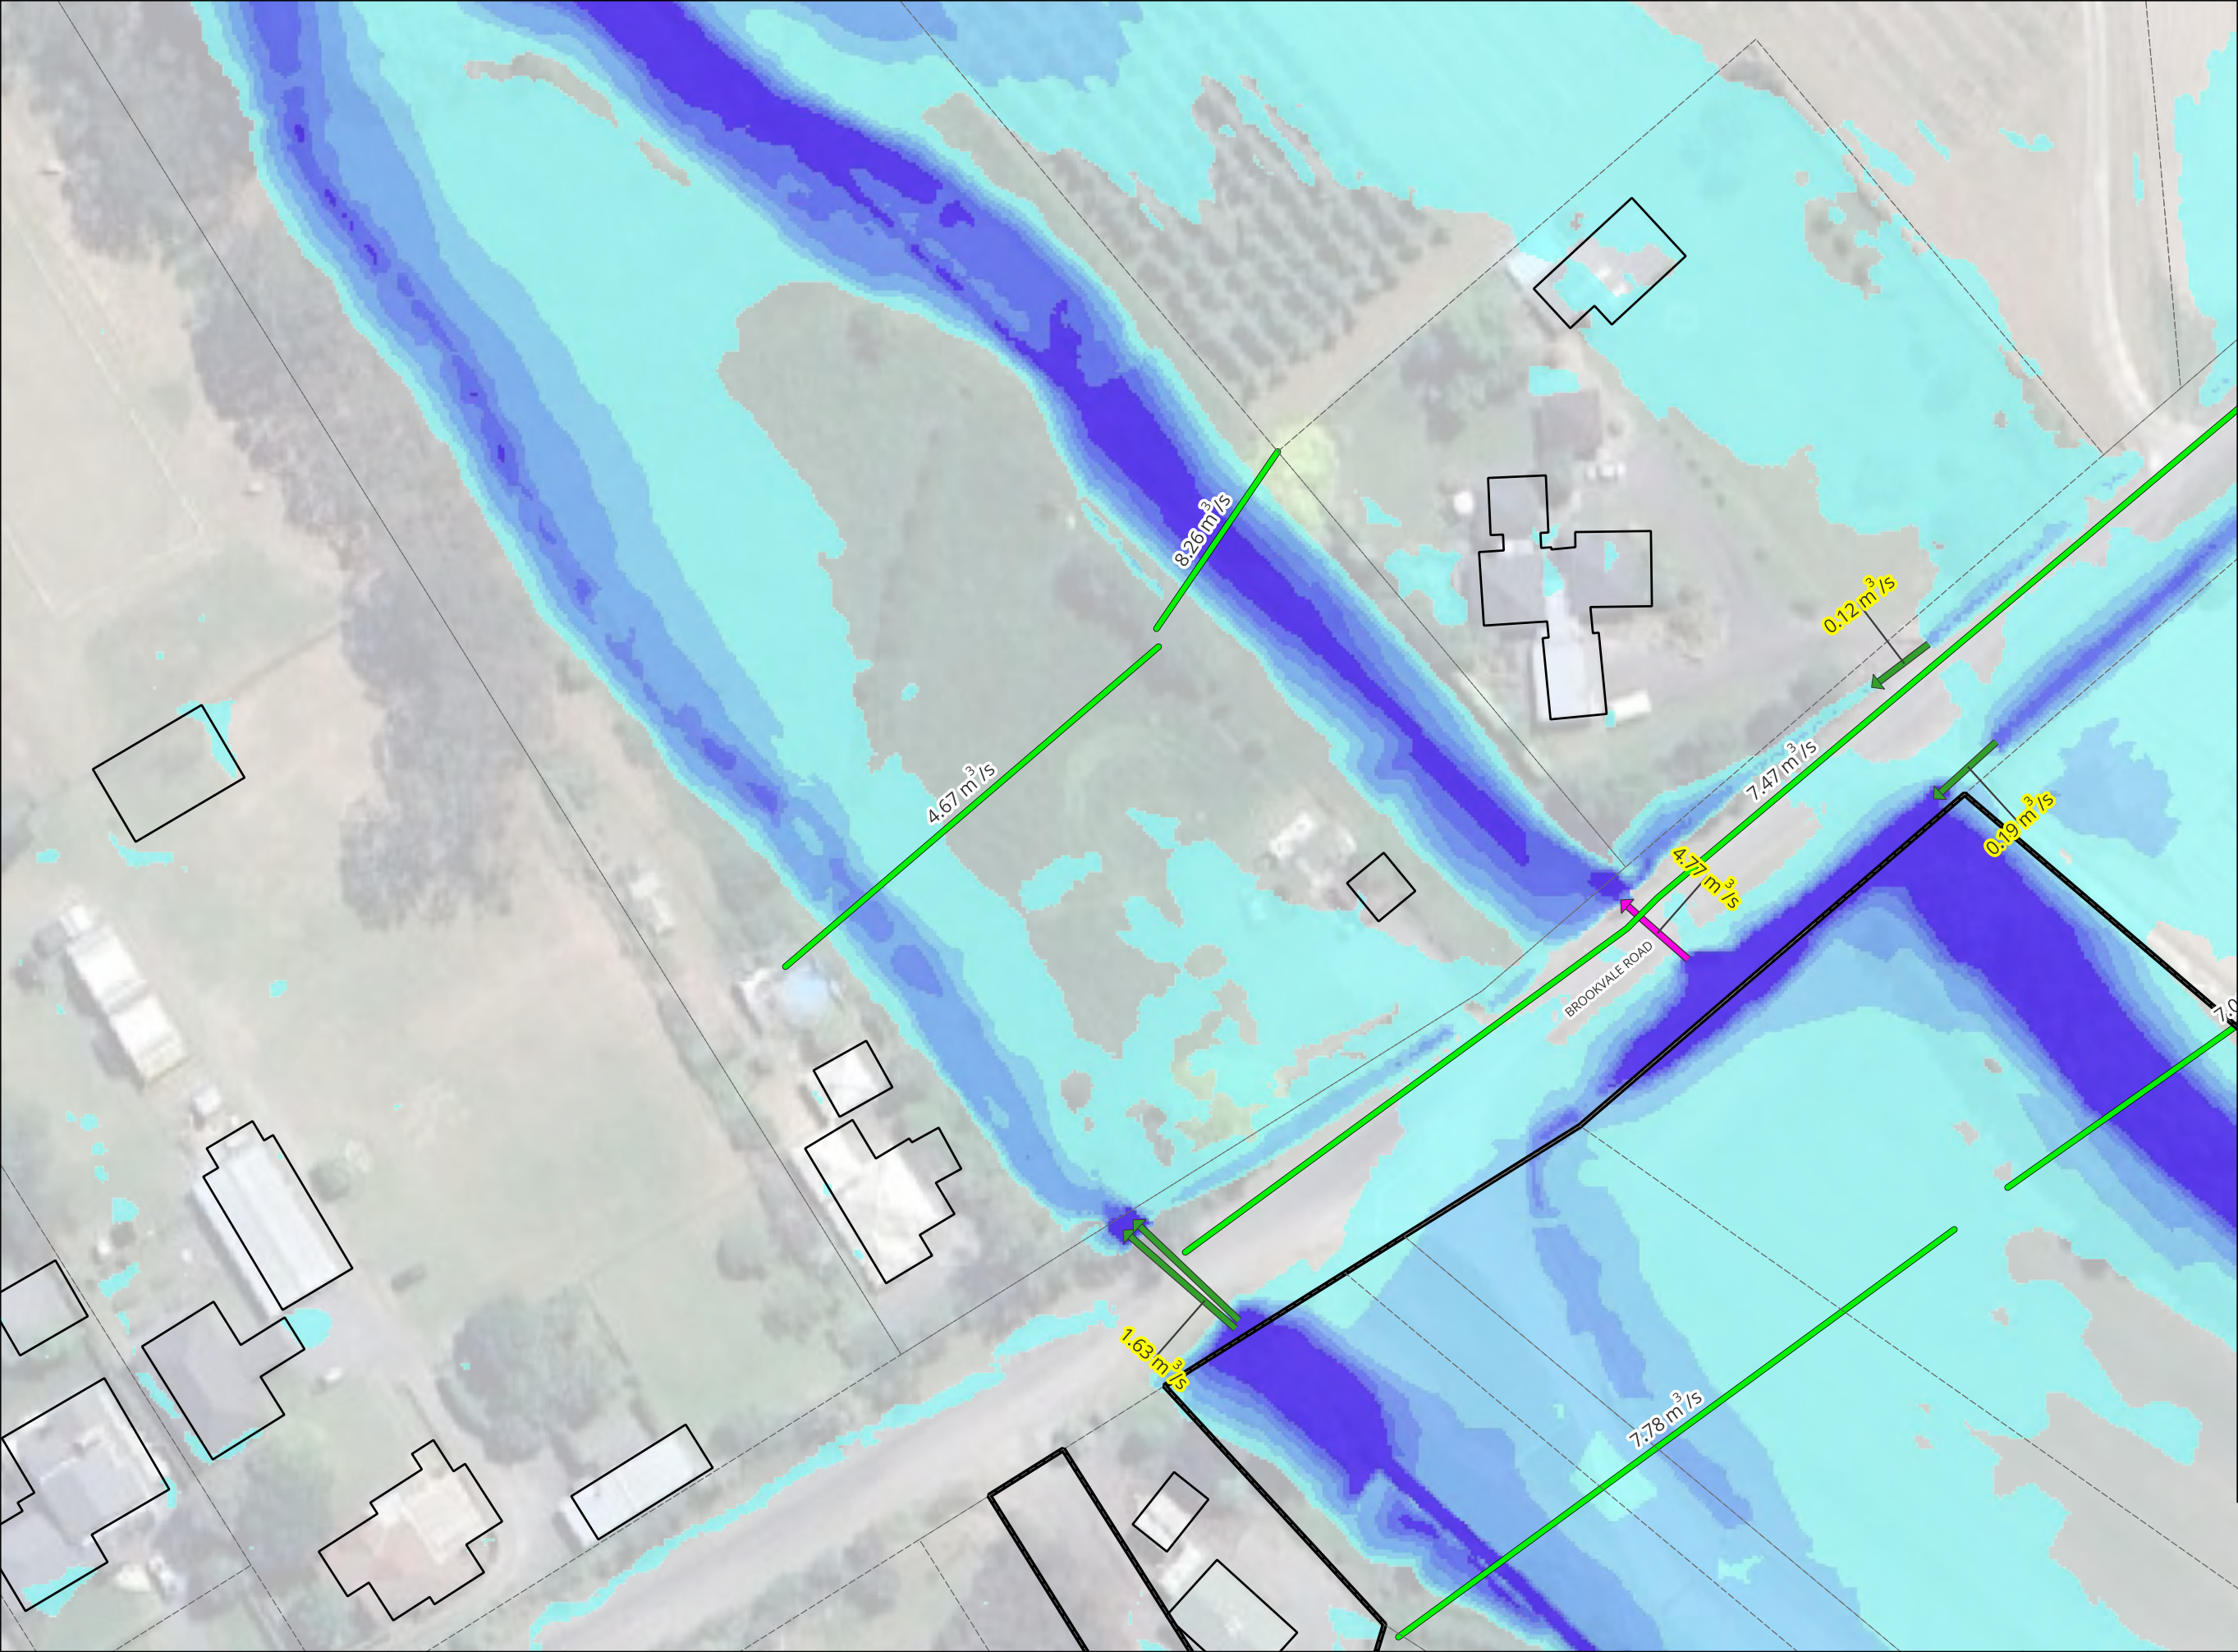

NOTES

1. COORDINATES IN TERMS OF NZ GEODETIC DATUM MT EDEN 2000. LEVELS IN TERMS OF THE NEW ZEALAND VERTICAL DATUM 2016.

2. THIS DRAWING HAS BEEN PREPARED FOR THE EXCLUSIVE USE OF THE CLIENT. MAVEN ASSOCIATES ACCEPTS NO LIABILITY OR RESPONSIBILITY FOR ANY USE OR RELIANCE ON THIS REPORT BY ANY THIRD PARTY.

3. WHERE GROUND LEVELS DIFFER FROM THE DATE OF SURVEY. THE MODEL IS BASED ON 2024 LIDAR DATA SUPPLIED BY AUCKLAND COUNCIL WITH A VERTICAL ACCURACY OF +/- 0.02M AND HORIZONTAL ACCURACY OF +/- 0.10 M.


4. FLOOD DEPTHS LESS THAN 50MM HAVE BEEN FILTERED OUT FOR CLARITY AND ARE NOT SHOWN.

5. AFFLUX WATER DEPTH COMPARISONS LESS THAN 10MM HAVE BEEN FILTERED OUT FOR CLARITY AND ARE NOT SHOWN.

LEGEND

- 2D Model Extent
- Overlay Ex
- Parcels LINZ
- Site
- Ex Buildings LINZ
- NZ Road Names
- Parcels LINZ
- EX_Unblocked - 10yr, CC - v132
- EX_10YR_CC_Unblocked_PLOT_L_QP
- Profile Lines
- Culvert [C]
- Culvert [R]
- EX_10YR_CC_Unblocked_d_HR_Max
- Band 1 (Gray)
- <= 0.05
- 0.05 - 0.30
- 0.30 - 0.50
- 0.50 - 0.80
- 0.80 - 1.00
- 1.00 - 1.20
- > 1.20
- Background
- Google Satellite

Revision Details		BY	Date	Survey		BROOKVALE GREEN HAVELOCK NORTH FOR VERMONT STREET PARTNERS NO. 4 LIMITED		Depth - Existing - 10yr ARI (CC) Sheet 3		STATUS	FOR INFORMATION	Rev
A	SUBSTANTIVE APPLICATION	YW	2026-06-24	Model	YW							
				Draft	YW							
				Checked	TM							
										SCALE	1:750	A
										SHEET	135041-FL-110303	

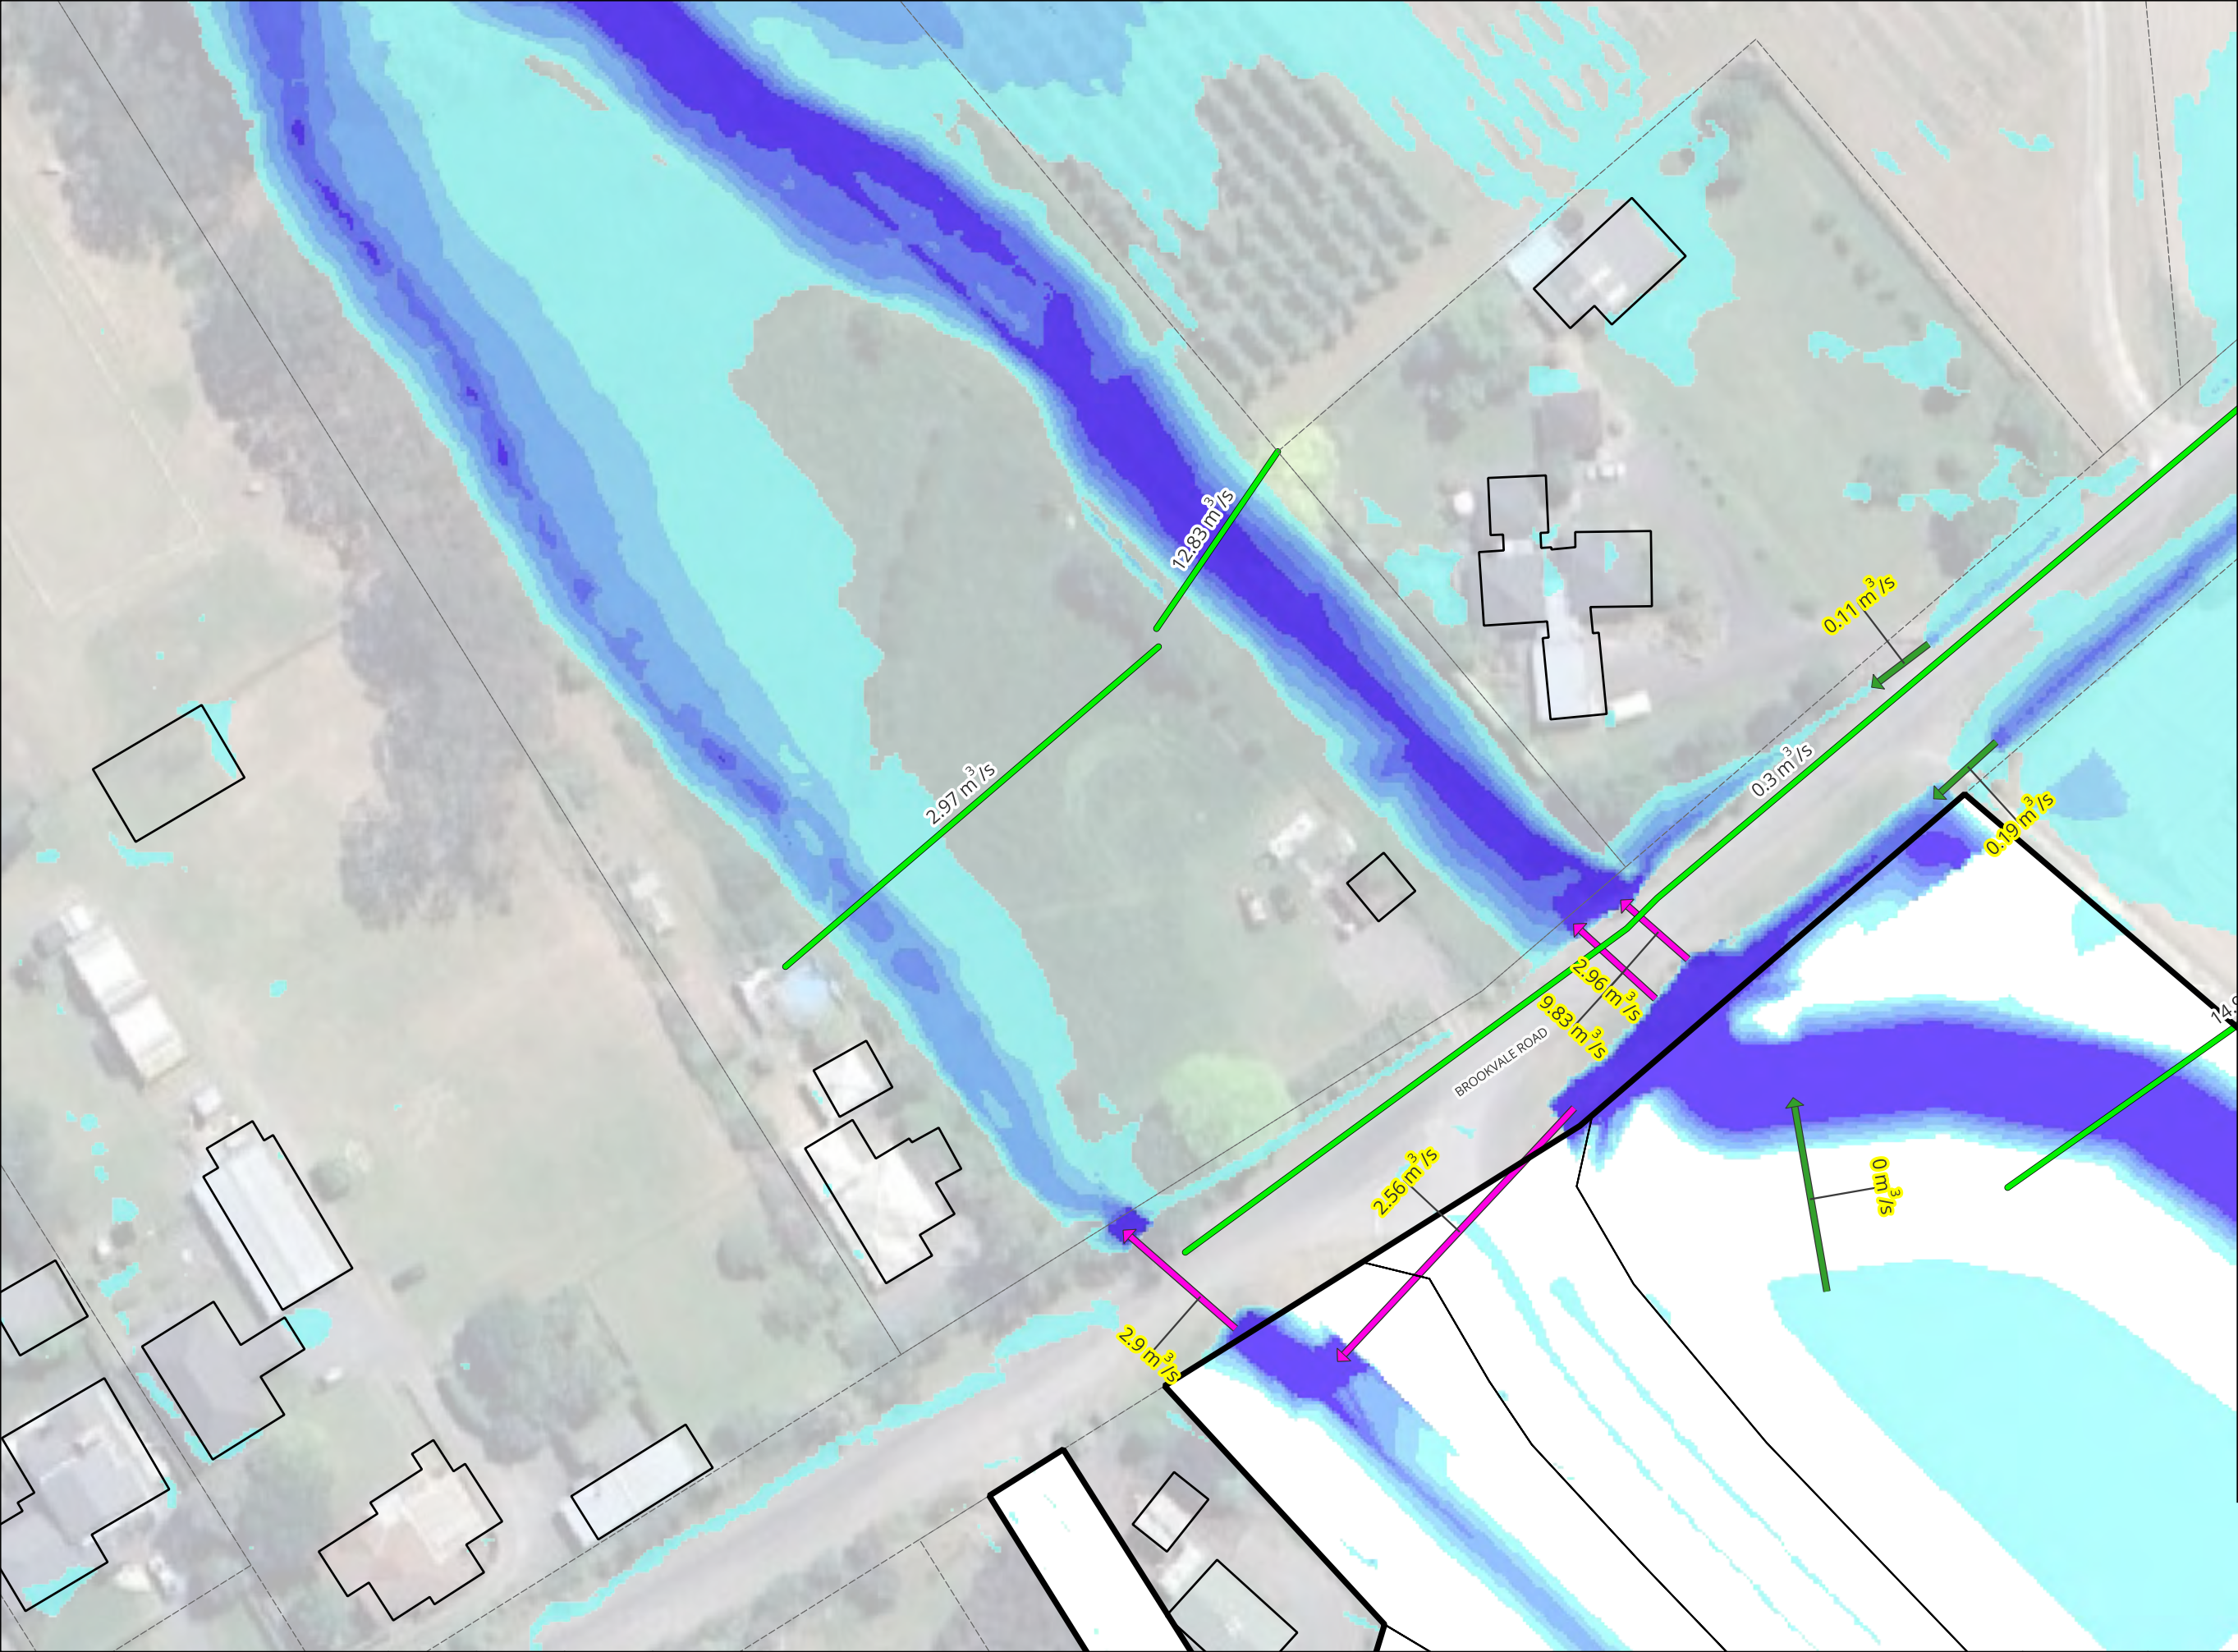

NOTES

1. COORDINATES IN TERMS OF NZ GEODETIC DATUM MT EDEN 2000. LEVELS IN TERMS OF THE NEW ZEALAND VERTICAL DATUM 2016.

2. THIS DRAWING HAS BEEN PREPARED FOR THE EXCLUSIVE USE OF THE CLIENT. MAVEN ASSOCIATES ACCEPTS NO LIABILITY OR RESPONSIBILITY FOR ANY USE OR RELIANCE ON THIS REPORT BY ANY THIRD PARTY.

3. WHERE GROUND LEVELS DIFFER FROM THE DATE OF SURVEY. THE MODEL IS BASED ON 2024 LIDAR DATA SUPPLIED BY AUCKLAND COUNCIL WITH A VERTICAL ACCURACY OF +/- 0.02M AND HORIZONTAL ACCURACY OF +/- 0.10 M.


4. FLOOD DEPTHS LESS THAN 50MM HAVE BEEN FILTERED OUT FOR CLARITY AND ARE NOT SHOWN.

5. AFFLUX WATER DEPTH COMPARISONS LESS THAN 10MM HAVE BEEN FILTERED OUT FOR CLARITY AND ARE NOT SHOWN.

LEGEND

- 2D Model Extent
- Overlay Proposed
- Pr Lot Boundaries
- Overlay
- Site
- Ex Buildings LINZ
- NZ Road Names
- Parcels LINZ
- PR_Unblocked - 10yr_CC - v133
- PR_10YR_CC_Unblocked_135_PLOT_L_QP
- Profile Lines
- Culvert [C]
- Culvert [R]
- PR_10YR_CC_Unblocked_135_d_HR_Max
- Band 1 (Gray)
- <= 0.05
- 0.05 - 0.30
- 0.30 - 0.50
- 0.50 - 0.80
- 0.80 - 1.00
- 1.00 - 1.20
- > 1.20
- Background Proposed
- Site
- Background Google Satellite

Revision Details		BY	Date	Survey		BROOKVALE GREEN HAVELOCK NORTH FOR VERMONT STREET PARTNERS NO. 4 LIMITED	 Maven Associates 09 571 0050 info@maven.co.nz www.maven.co.nz 5 Owens Road, Epsom Auckland 1023	Depth - Proposed - 10yr ARI (CC) Sheet 3			STATUS	FOR INFORMATION	Rev
A	SUBSTANTIVE APPLICATION	YW	2026-06-24	Model	YW						SCALE	1:750	A
				Draft	YW								
				Checked	TM						SHEET	135041-FL-130303	

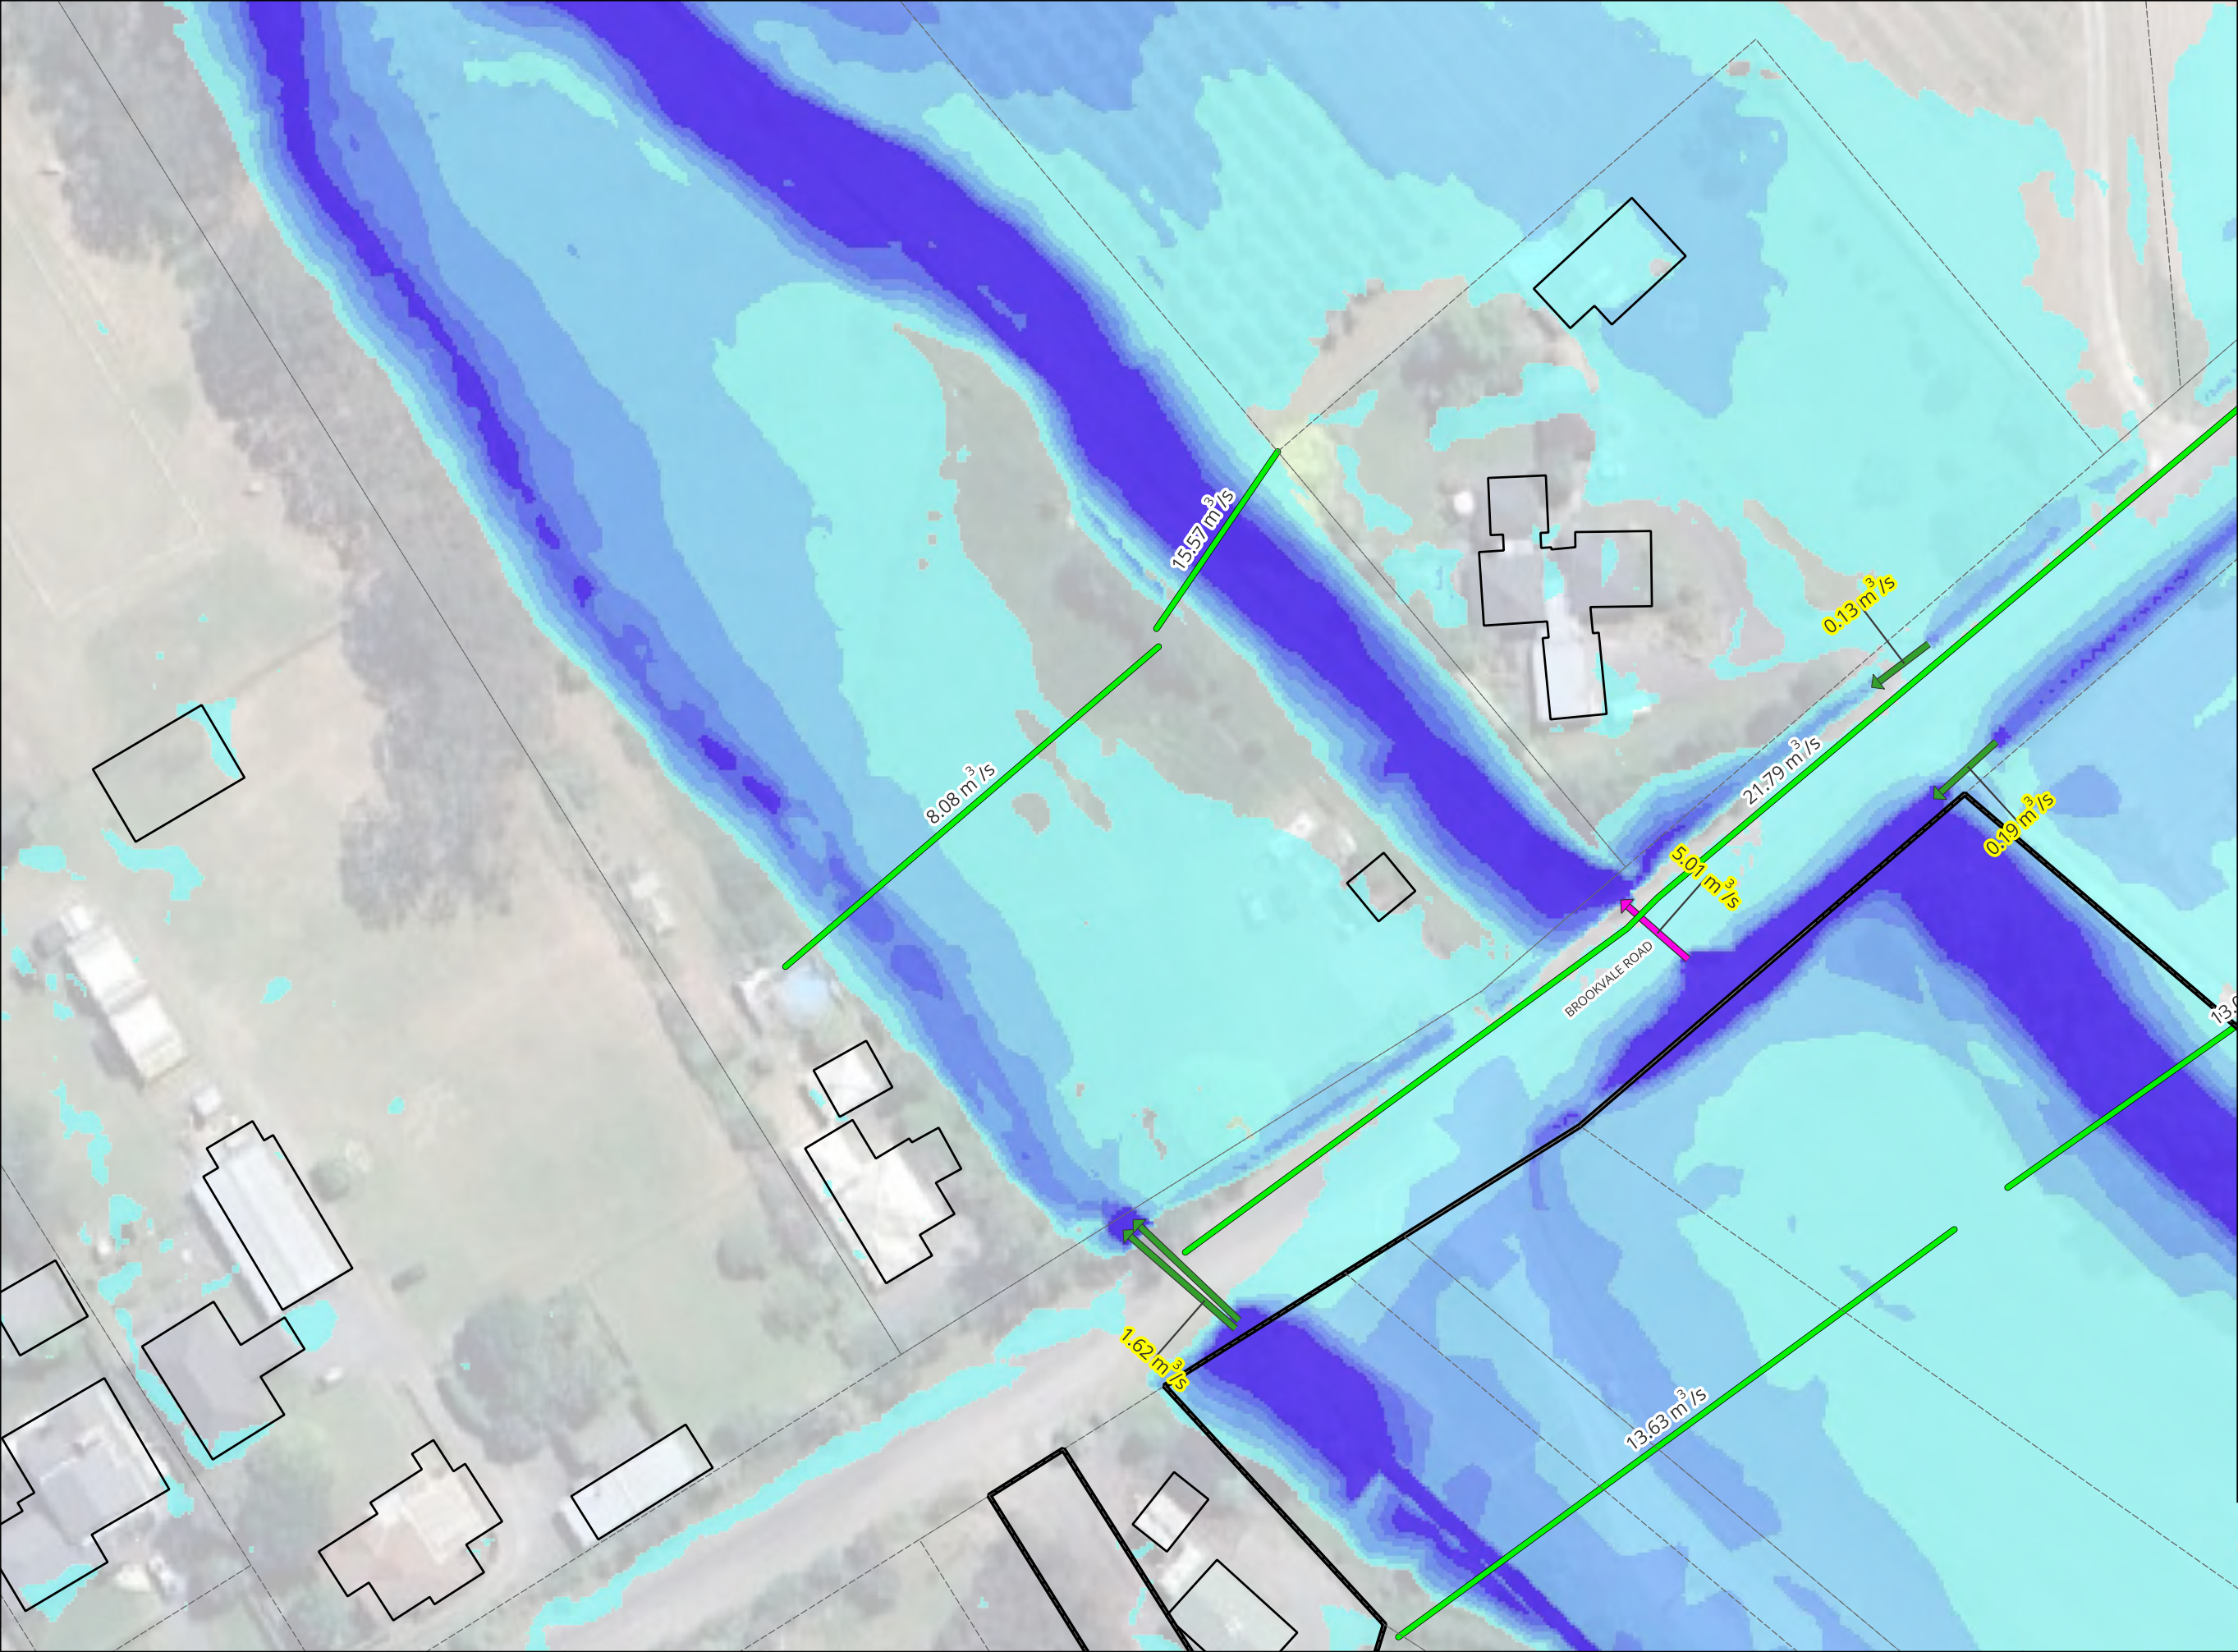

NOTES

1. COORDINATES IN TERMS OF NZ GEODETIC DATUM MT EDEN 2000. LEVELS IN TERMS OF THE NEW ZEALAND VERTICAL DATUM 2016.

2. THIS DRAWING HAS BEEN PREPARED FOR THE EXCLUSIVE USE OF THE CLIENT. MAVEN ASSOCIATES ACCEPTS NO LIABILITY OR RESPONSIBILITY FOR ANY USE OR RELIANCE ON THIS REPORT BY ANY THIRD PARTY.

3. WHERE GROUND LEVELS DIFFER FROM THE DATE OF SURVEY. THE MODEL IS BASED ON 2024 LIDAR DATA SUPPLIED BY AUCKLAND COUNCIL WITH A VERTICAL ACCURACY OF +/- 0.02M AND HORIZONTAL ACCURACY OF +/- 0.10 M.


4. FLOOD DEPTHS LESS THAN 50MM HAVE BEEN FILTERED OUT FOR CLARITY AND ARE NOT SHOWN.

5. AFFLUX WATER DEPTH COMPARISONS LESS THAN 10MM HAVE BEEN FILTERED OUT FOR CLARITY AND ARE NOT SHOWN.

LEGEND

- 2D Model Extent
Overlay Ex
- Parcels LINZ
- Site
- Ex Buildings LINZ
- NZ Road Names
- Parcels LINZ
EX_Unblocked - 50yr, CC - v132
EX_50YR_CC_Unblocked_PLOT_L_QP
- Profile Lines
- Culvert [C]
- Culvert [R]
EX_50YR_CC_Unblocked_d_HR_Max
Band 1 (Gray)
- <= 0.05
- 0.05 - 0.30
- 0.30 - 0.50
- 0.50 - 0.80
- 0.80 - 1.00
- 1.00 - 1.20
- > 1.20
- Background
Google Satellite

Revision Details		BY	Date	Survey		BROOKVALE GREEN HAVELOCK NORTH FOR VERMONT STREET PARTNERS NO. 4 LIMITED	 Maven Associates 09 571 0050 info@maven.co.nz www.maven.co.nz 5 Owens Road, Epsom Auckland 1023	Depth - Existing - 50yr ARI (CC) (Unblocked) Sheet 3			STATUS	FOR INFORMATION	Rev
A	SUBSTANTIVE APPLICATION	YW	2026-06-24	Model	YW					SCALE	1:750	A	
				Draft	YW								
				Checked	TM					SHEET	135041-FL-111503		

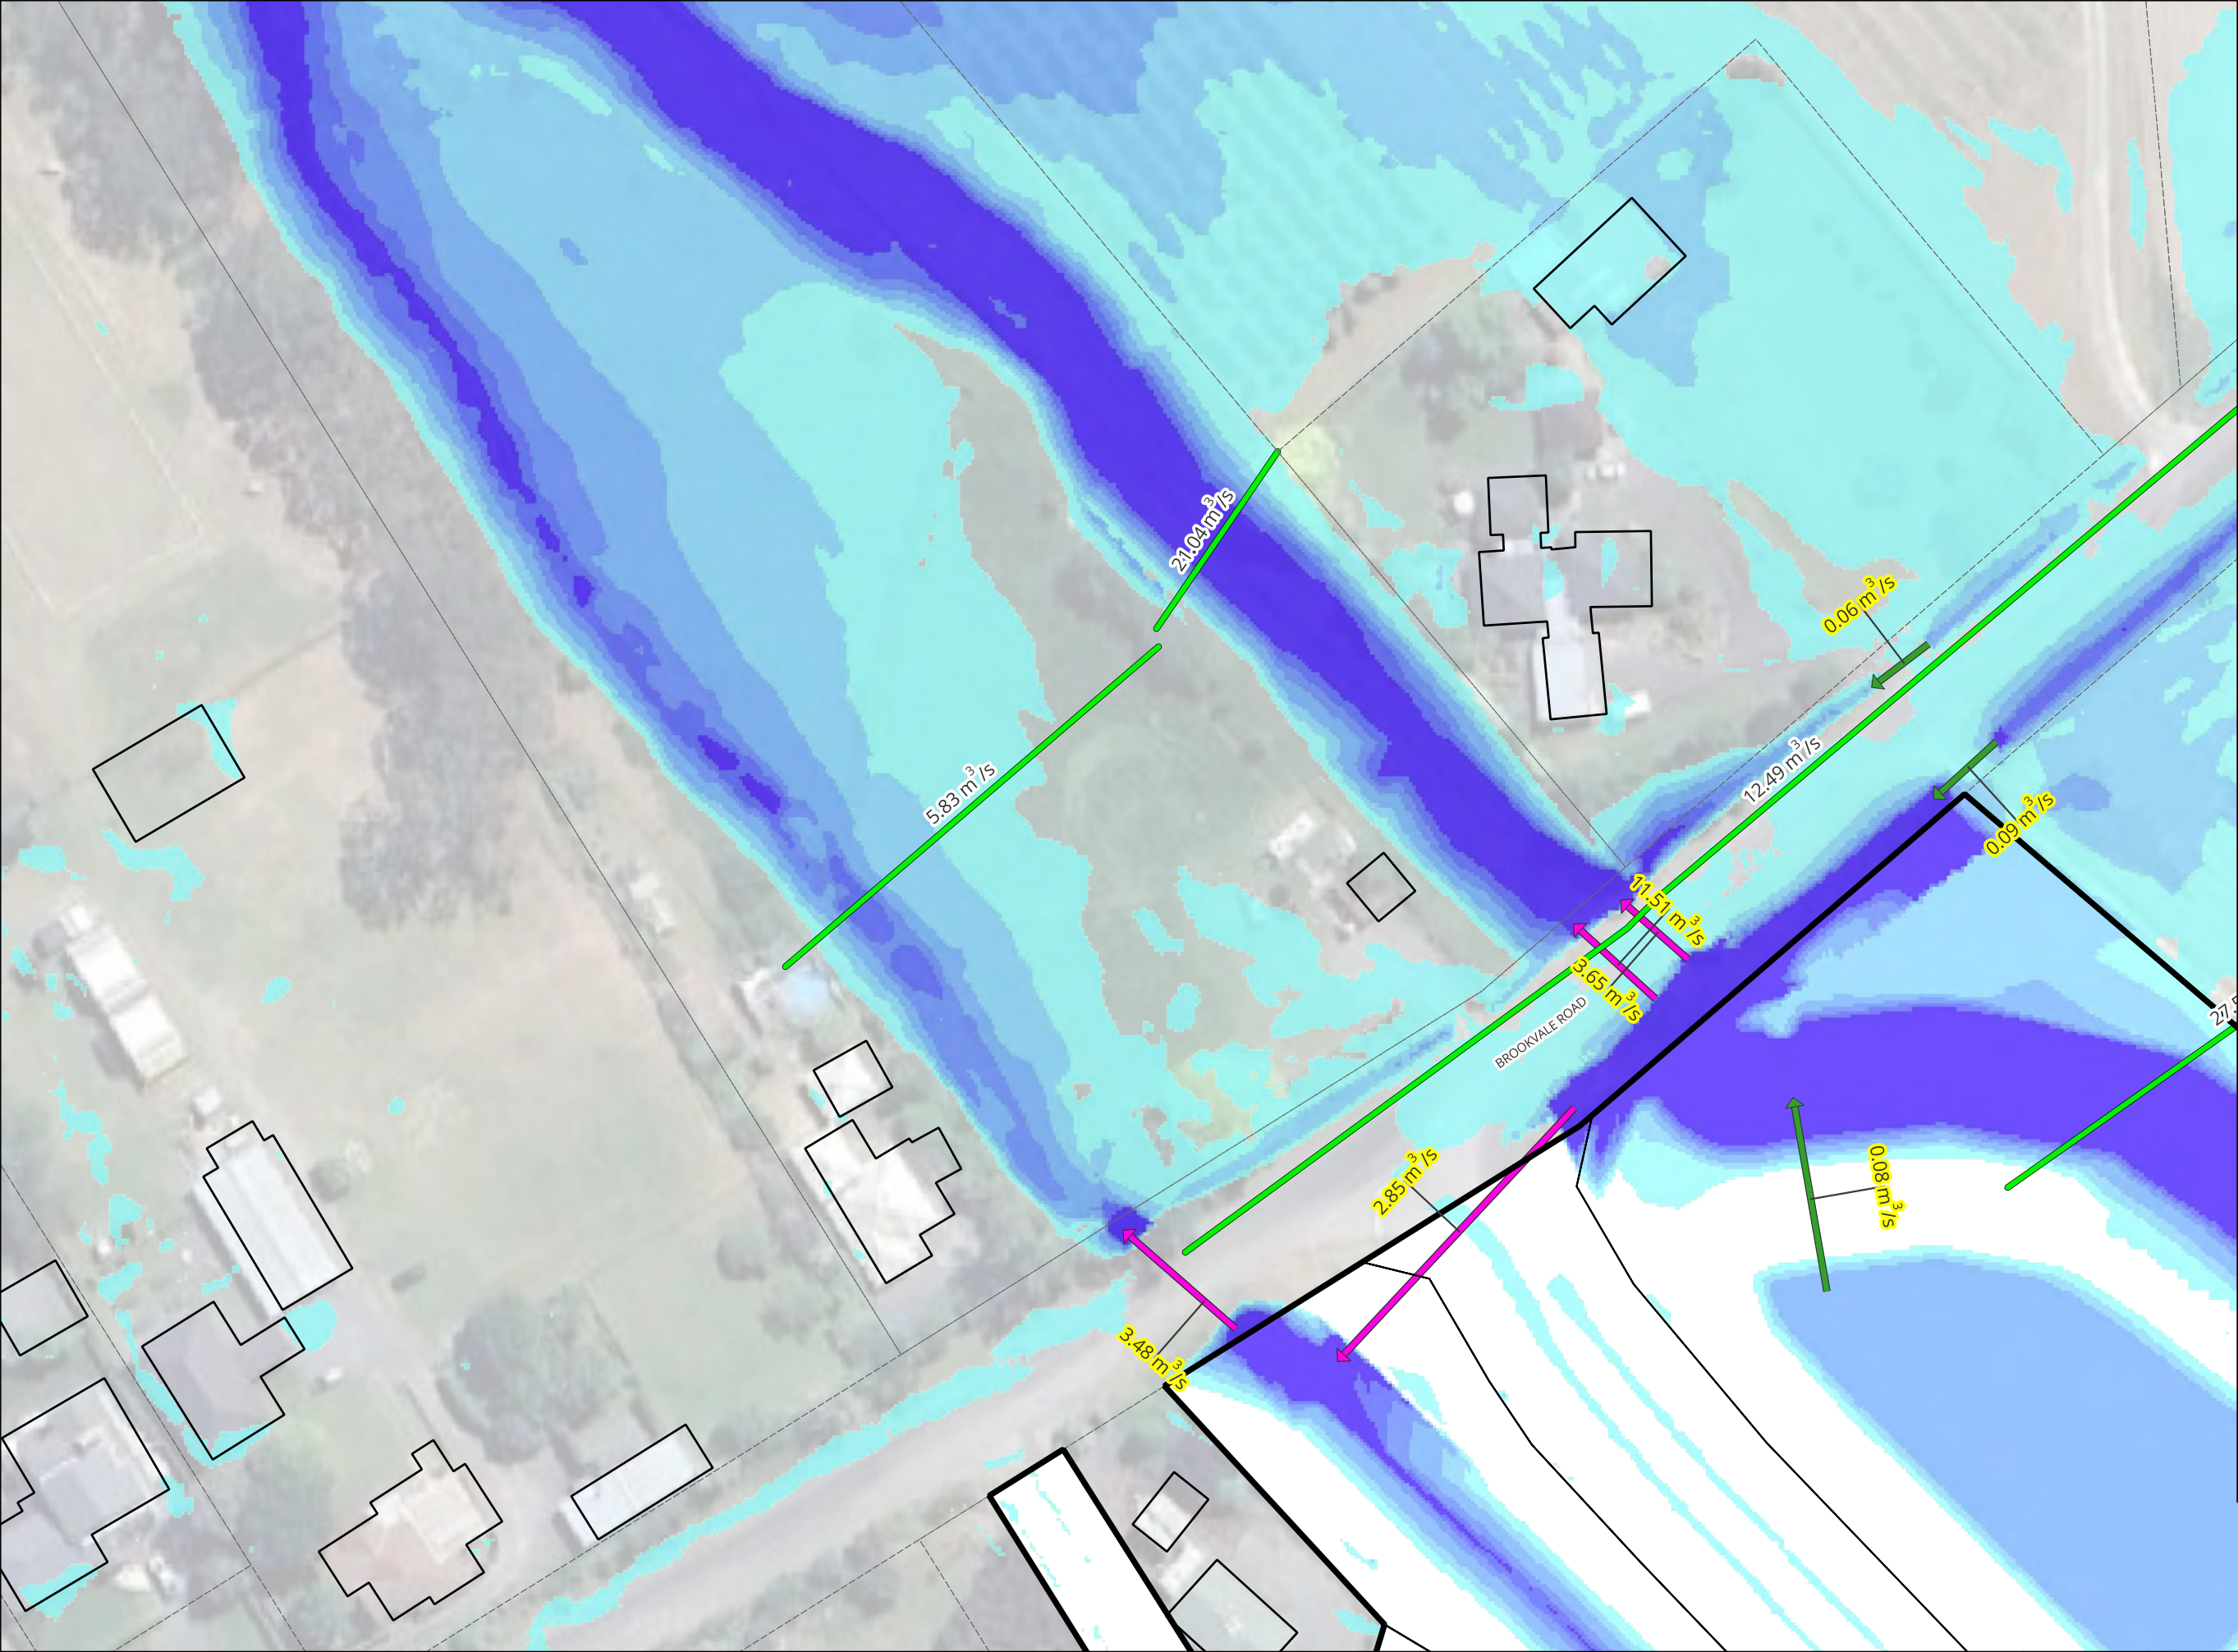

NOTES

1. COORDINATES IN TERMS OF NZ GEODETIC DATUM MT EDEN 2000. LEVELS IN TERMS OF THE NEW ZEALAND VERTICAL DATUM 2016.

2. THIS DRAWING HAS BEEN PREPARED FOR THE EXCLUSIVE USE OF THE CLIENT. MAVEN ASSOCIATES ACCEPTS NO LIABILITY OR RESPONSIBILITY FOR ANY USE OR RELIANCE ON THIS REPORT BY ANY THIRD PARTY.

3. WHERE GROUND LEVELS DIFFER FROM THE DATE OF SURVEY. THE MODEL IS BASED ON 2024 LIDAR DATA SUPPLIED BY AUCKLAND COUNCIL WITH A VERTICAL ACCURACY OF +/- 0.02M AND HORIZONTAL ACCURACY OF +/- 0.10 M.

4. FLOOD DEPTHS LESS THAN 50MM HAVE BEEN FILTERED OUT FOR CLARITY AND ARE NOT SHOWN.

5. AFFLUX WATER DEPTH COMPARISONS LESS THAN 10MM HAVE BEEN FILTERED OUT FOR CLARITY AND ARE NOT SHOWN.

LEGEND

2D Model Extent

Overlay Proposed

Pr Lot Boundaries

Site

Ex Buildings LINZ

NZ Road Names

Parcels LINZ

PR_Unblocked - 50yr_CC - v133

PR_50YR_CC_Blocked_135_PLOT_L_QP

Profile Lines

Culvert [C]

Culvert [R]

PR_50YR_CC_Blocked_135_d_HR_Max

Band 1 (Gray)

<= 0.05

0.05 - 0.30

0.30 - 0.50

0.50 - 0.80

0.80 - 1.00

1.00 - 1.20


> 1.20

Background Proposed

Site

Background Google Satellite

Revision Details		BY	Date	Survey		BROOKVALE GREEN HAVELOCK NORTH FOR VERMONT STREET PARTNERS NO. 4 LIMITED	 Maven Associates 09 571 0050 info@maven.co.nz www.maven.co.nz 5 Owens Road, Epsom Auckland 1023	Depth - Proposed - 50yr ARI (CC) (Unblocked) Sheet 3			STATUS	FOR INFORMATION	Rev
A	SUBSTANTIVE APPLICATION	YW	2026-06-24	Model	YW						SCALE	1:750	A
				Draft	YW								
				Checked	TM						SHEET	135041-FL-131503	

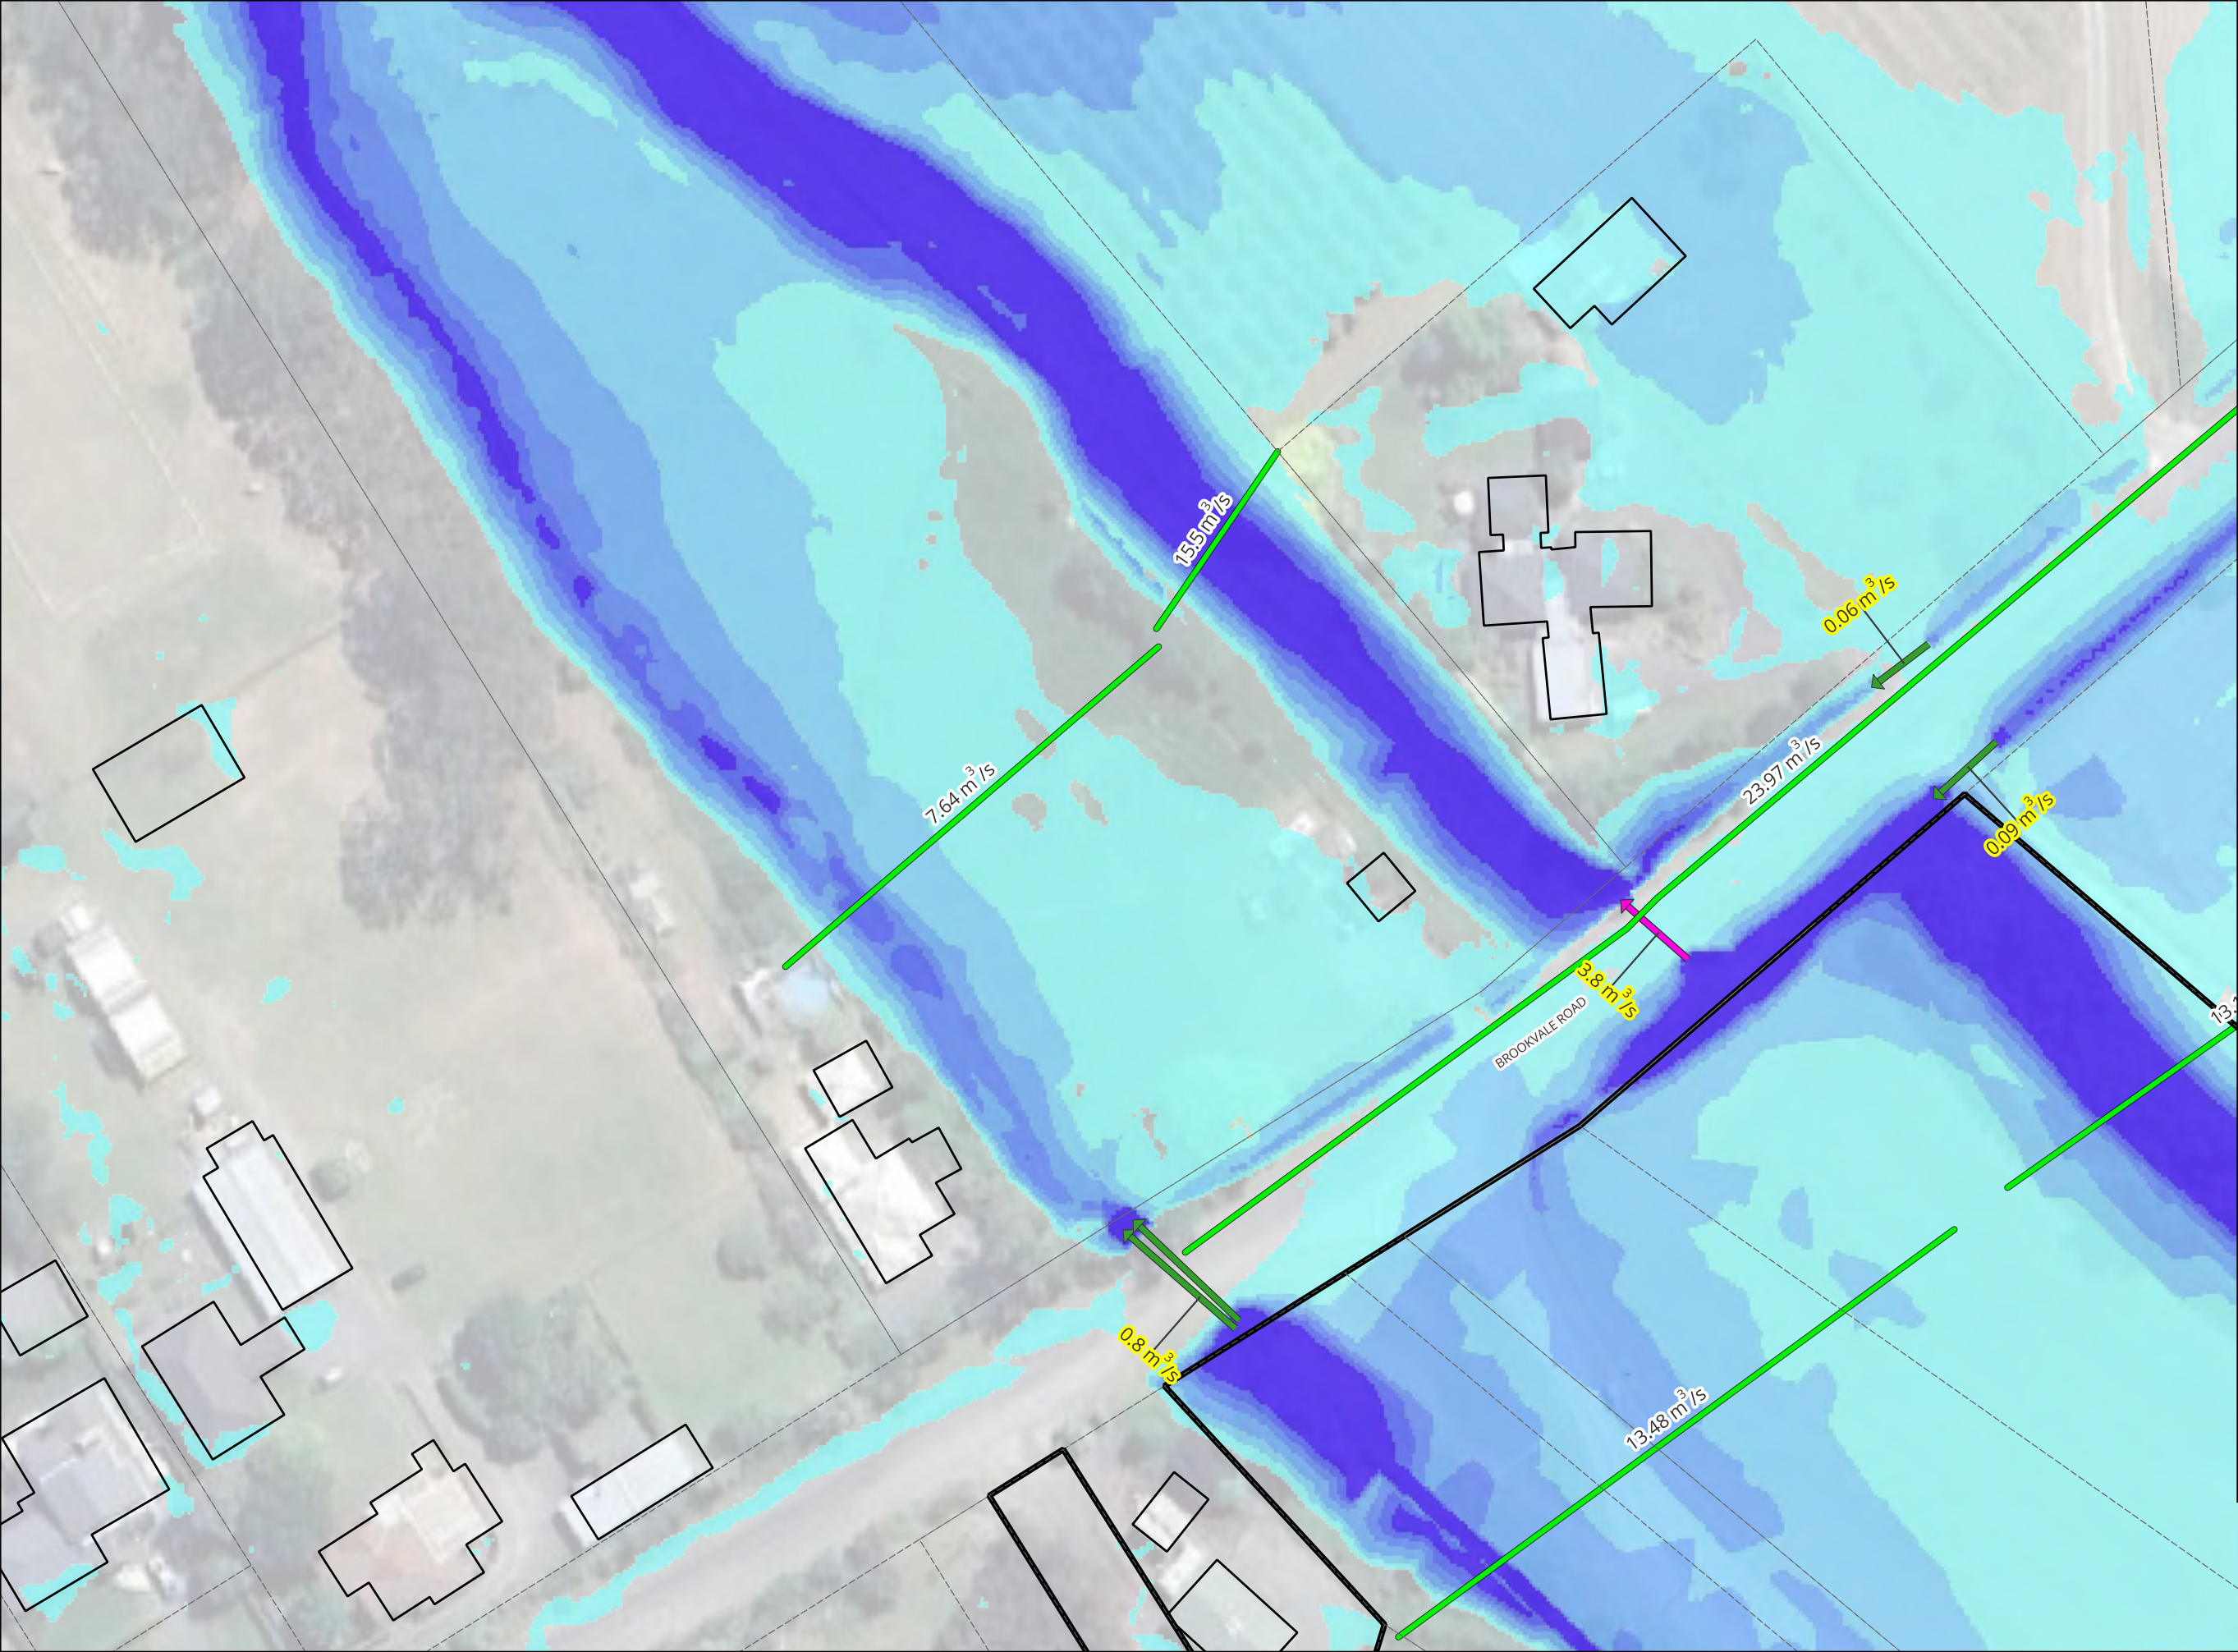

NOTES

1. COORDINATES IN TERMS OF NZ GEODETIC DATUM MT EDEN 2000. LEVELS IN TERMS OF THE NEW ZEALAND VERTICAL DATUM 2016.

2. THIS DRAWING HAS BEEN PREPARED FOR THE EXCLUSIVE USE OF THE CLIENT. MAVEN ASSOCIATES ACCEPTS NO LIABILITY OR RESPONSIBILITY FOR ANY USE OR RELIANCE ON THIS REPORT BY ANY THIRD PARTY.

3. WHERE GROUND LEVELS DIFFER FROM THE DATE OF SURVEY. THE MODEL IS BASED ON 2024 LIDAR DATA SUPPLIED BY AUCKLAND COUNCIL WITH A VERTICAL ACCURACY OF +/- 0.02M AND HORIZONTAL ACCURACY OF +/- 0.10 M.


4. FLOOD DEPTHS LESS THAN 50MM HAVE BEEN FILTERED OUT FOR CLARITY AND ARE NOT SHOWN.

5. AFFLUX WATER DEPTH COMPARISONS LESS THAN 10MM HAVE BEEN FILTERED OUT FOR CLARITY AND ARE NOT SHOWN.

LEGEND

- 2D Model Extent
Overlay Ex
- Parcels LINZ
- Site
Ex Buildings LINZ
- NZ Road Names
- Parcels LINZ
Blocked, EX - 50yr, CC - v132
EX_50YR_CC_Blocked_PLOT_L_QP
- Profile Lines
- Culvert [C]
- Culvert [R]
EX_50YR_CC_Blocked_d_HR_Max
Band 1 (Gray)
- <= 0.05
- 0.05 - 0.30
- 0.30 - 0.50
- 0.50 - 0.80
- 0.80 - 1.00
- 1.00 - 1.20
- > 1.20
- Background
Google Satellite

Revision Details		BY	Date	Survey		BROOKVALE GREEN HAVELOCK NORTH FOR VERMONT STREET PARTNERS NO. 4 LIMITED	 Maven Associates 09 571 0050 info@maven.co.nz www.maven.co.nz 5 Owens Road, Epsom Auckland 1023	Depth - Existing - 50yr ARI (CC) (Blocked) Sheet 3			STATUS	FOR INFORMATION	Rev
A	SUBSTANTIVE APPLICATION	YW	2026-06-24	Model	YW						SCALE	1:750	A
				Draft	YW								
				Checked	TM						SHEET	135041-FL-112503	

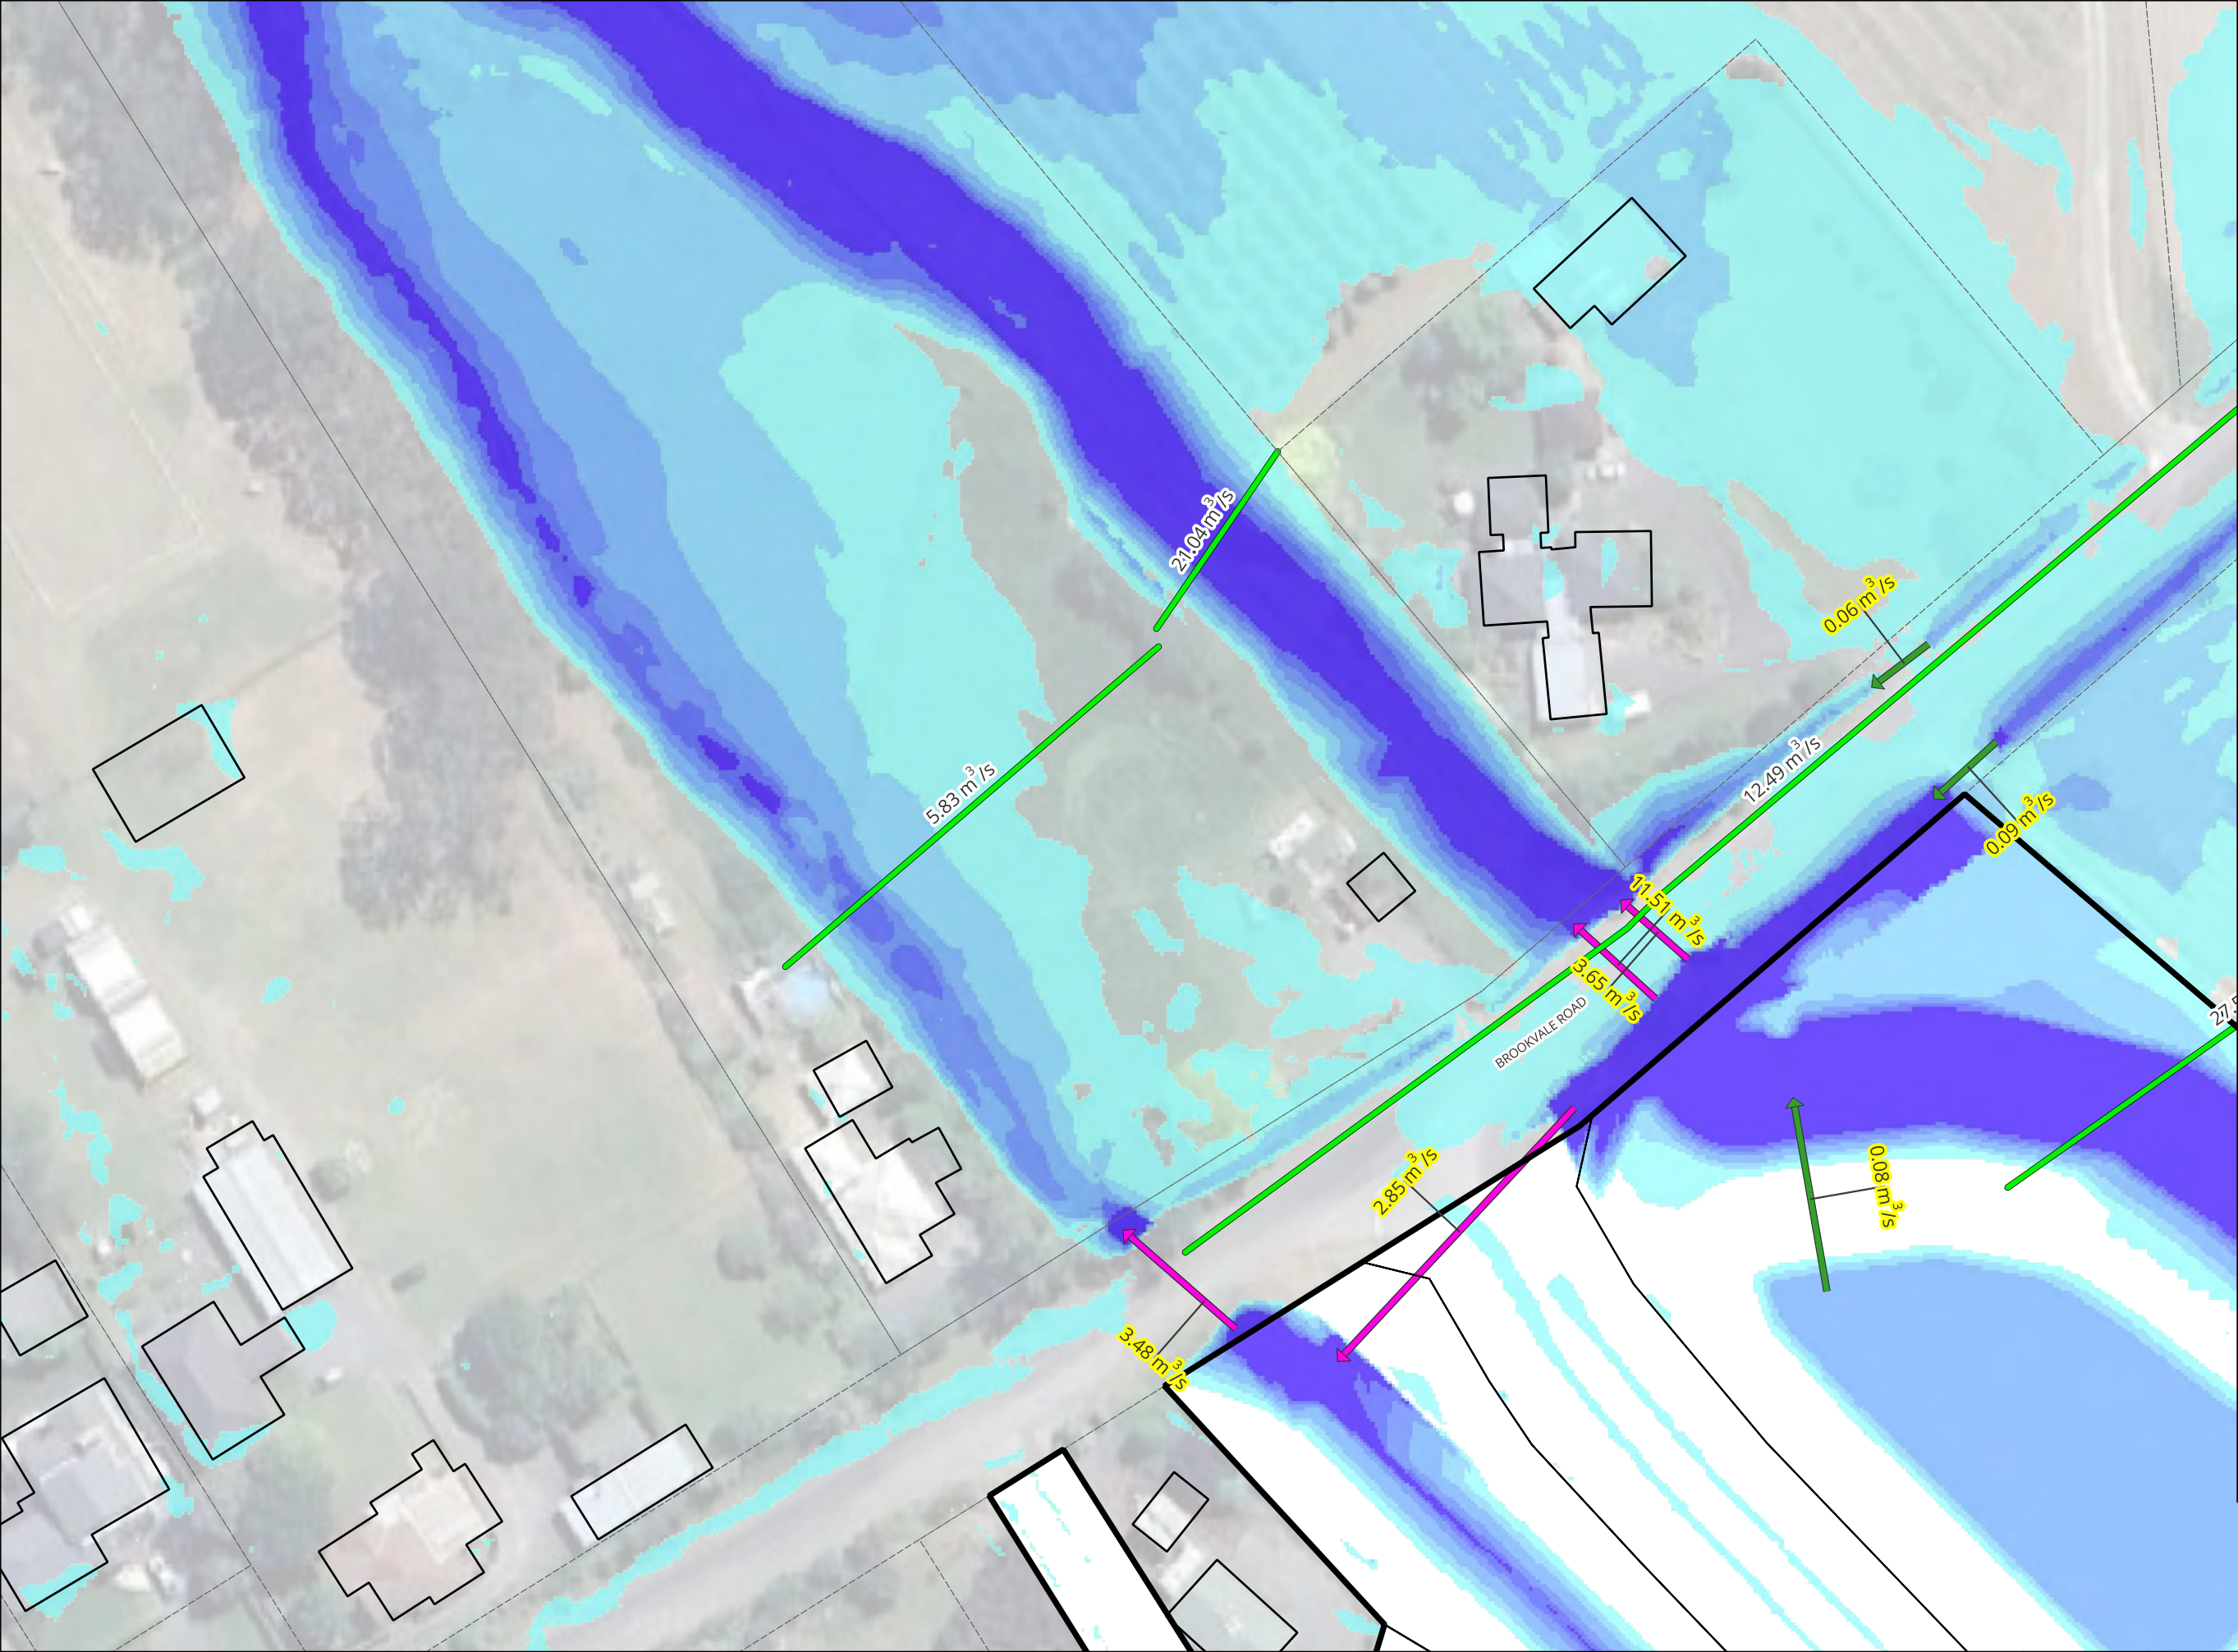

NOTES

1. COORDINATES IN TERMS OF NZ GEODETIC DATUM MT EDEN 2000. LEVELS IN TERMS OF THE NEW ZEALAND VERTICAL DATUM 2016.

2. THIS DRAWING HAS BEEN PREPARED FOR THE EXCLUSIVE USE OF THE CLIENT. MAVEN ASSOCIATES ACCEPTS NO LIABILITY OR RESPONSIBILITY FOR ANY USE OR RELIANCE ON THIS REPORT BY ANY THIRD PARTY.

3. WHERE GROUND LEVELS DIFFER FROM THE DATE OF SURVEY. THE MODEL IS BASED ON 2024 LIDAR DATA SUPPLIED BY AUCKLAND COUNCIL WITH A VERTICAL ACCURACY OF +/- 0.02M AND HORIZONTAL ACCURACY OF +/- 0.10 M.


4. FLOOD DEPTHS LESS THAN 50MM HAVE BEEN FILTERED OUT FOR CLARITY AND ARE NOT SHOWN.

5. AFFLUX WATER DEPTH COMPARISONS LESS THAN 10MM HAVE BEEN FILTERED OUT FOR CLARITY AND ARE NOT SHOWN.

LEGEND

- 2D Model Extent
- Overlay Proposed
- Pr Lot Boundaries
- Overlay
- Site
- Ex Buildings LINZ
- NZ Road Names
- Parcels LINZ
- Blocked, PR - 50yr, CC - v133
- PR_50YR_CC_Blocked_135_PLOT_L_QP_1
- Profile Lines
- Culvert [C]
- Culvert [R]
- PR_50YR_CC_Blocked_135_d_HR_Max_1
- Band 1 (Gray)
- <= 0.05
- 0.05 - 0.30
- 0.30 - 0.50
- 0.50 - 0.80
- 0.80 - 1.00
- 1.00 - 1.20
- > 1.20
- Background Proposed
- Site
- Background Google Satellite

Revision Details		BY	Date	Survey		BROOKVALE GREEN HAVELOCK NORTH FOR VERMONT STREET PARTNERS NO. 4 LIMITED	 Maven Associates 09 571 0050 info@maven.co.nz www.maven.co.nz 5 Owens Road, Epsom Auckland 1023	Depth - Proposed - 50yr ARI (CC) (Blocked) Sheet 3			STATUS	FOR INFORMATION	Rev
A	SUBSTANTIVE APPLICATION	YW	2026-06-24	Model	YW						SCALE	1:750	A
				Draft	YW								
				Checked	TM						SHEET	135041-FL-132503	

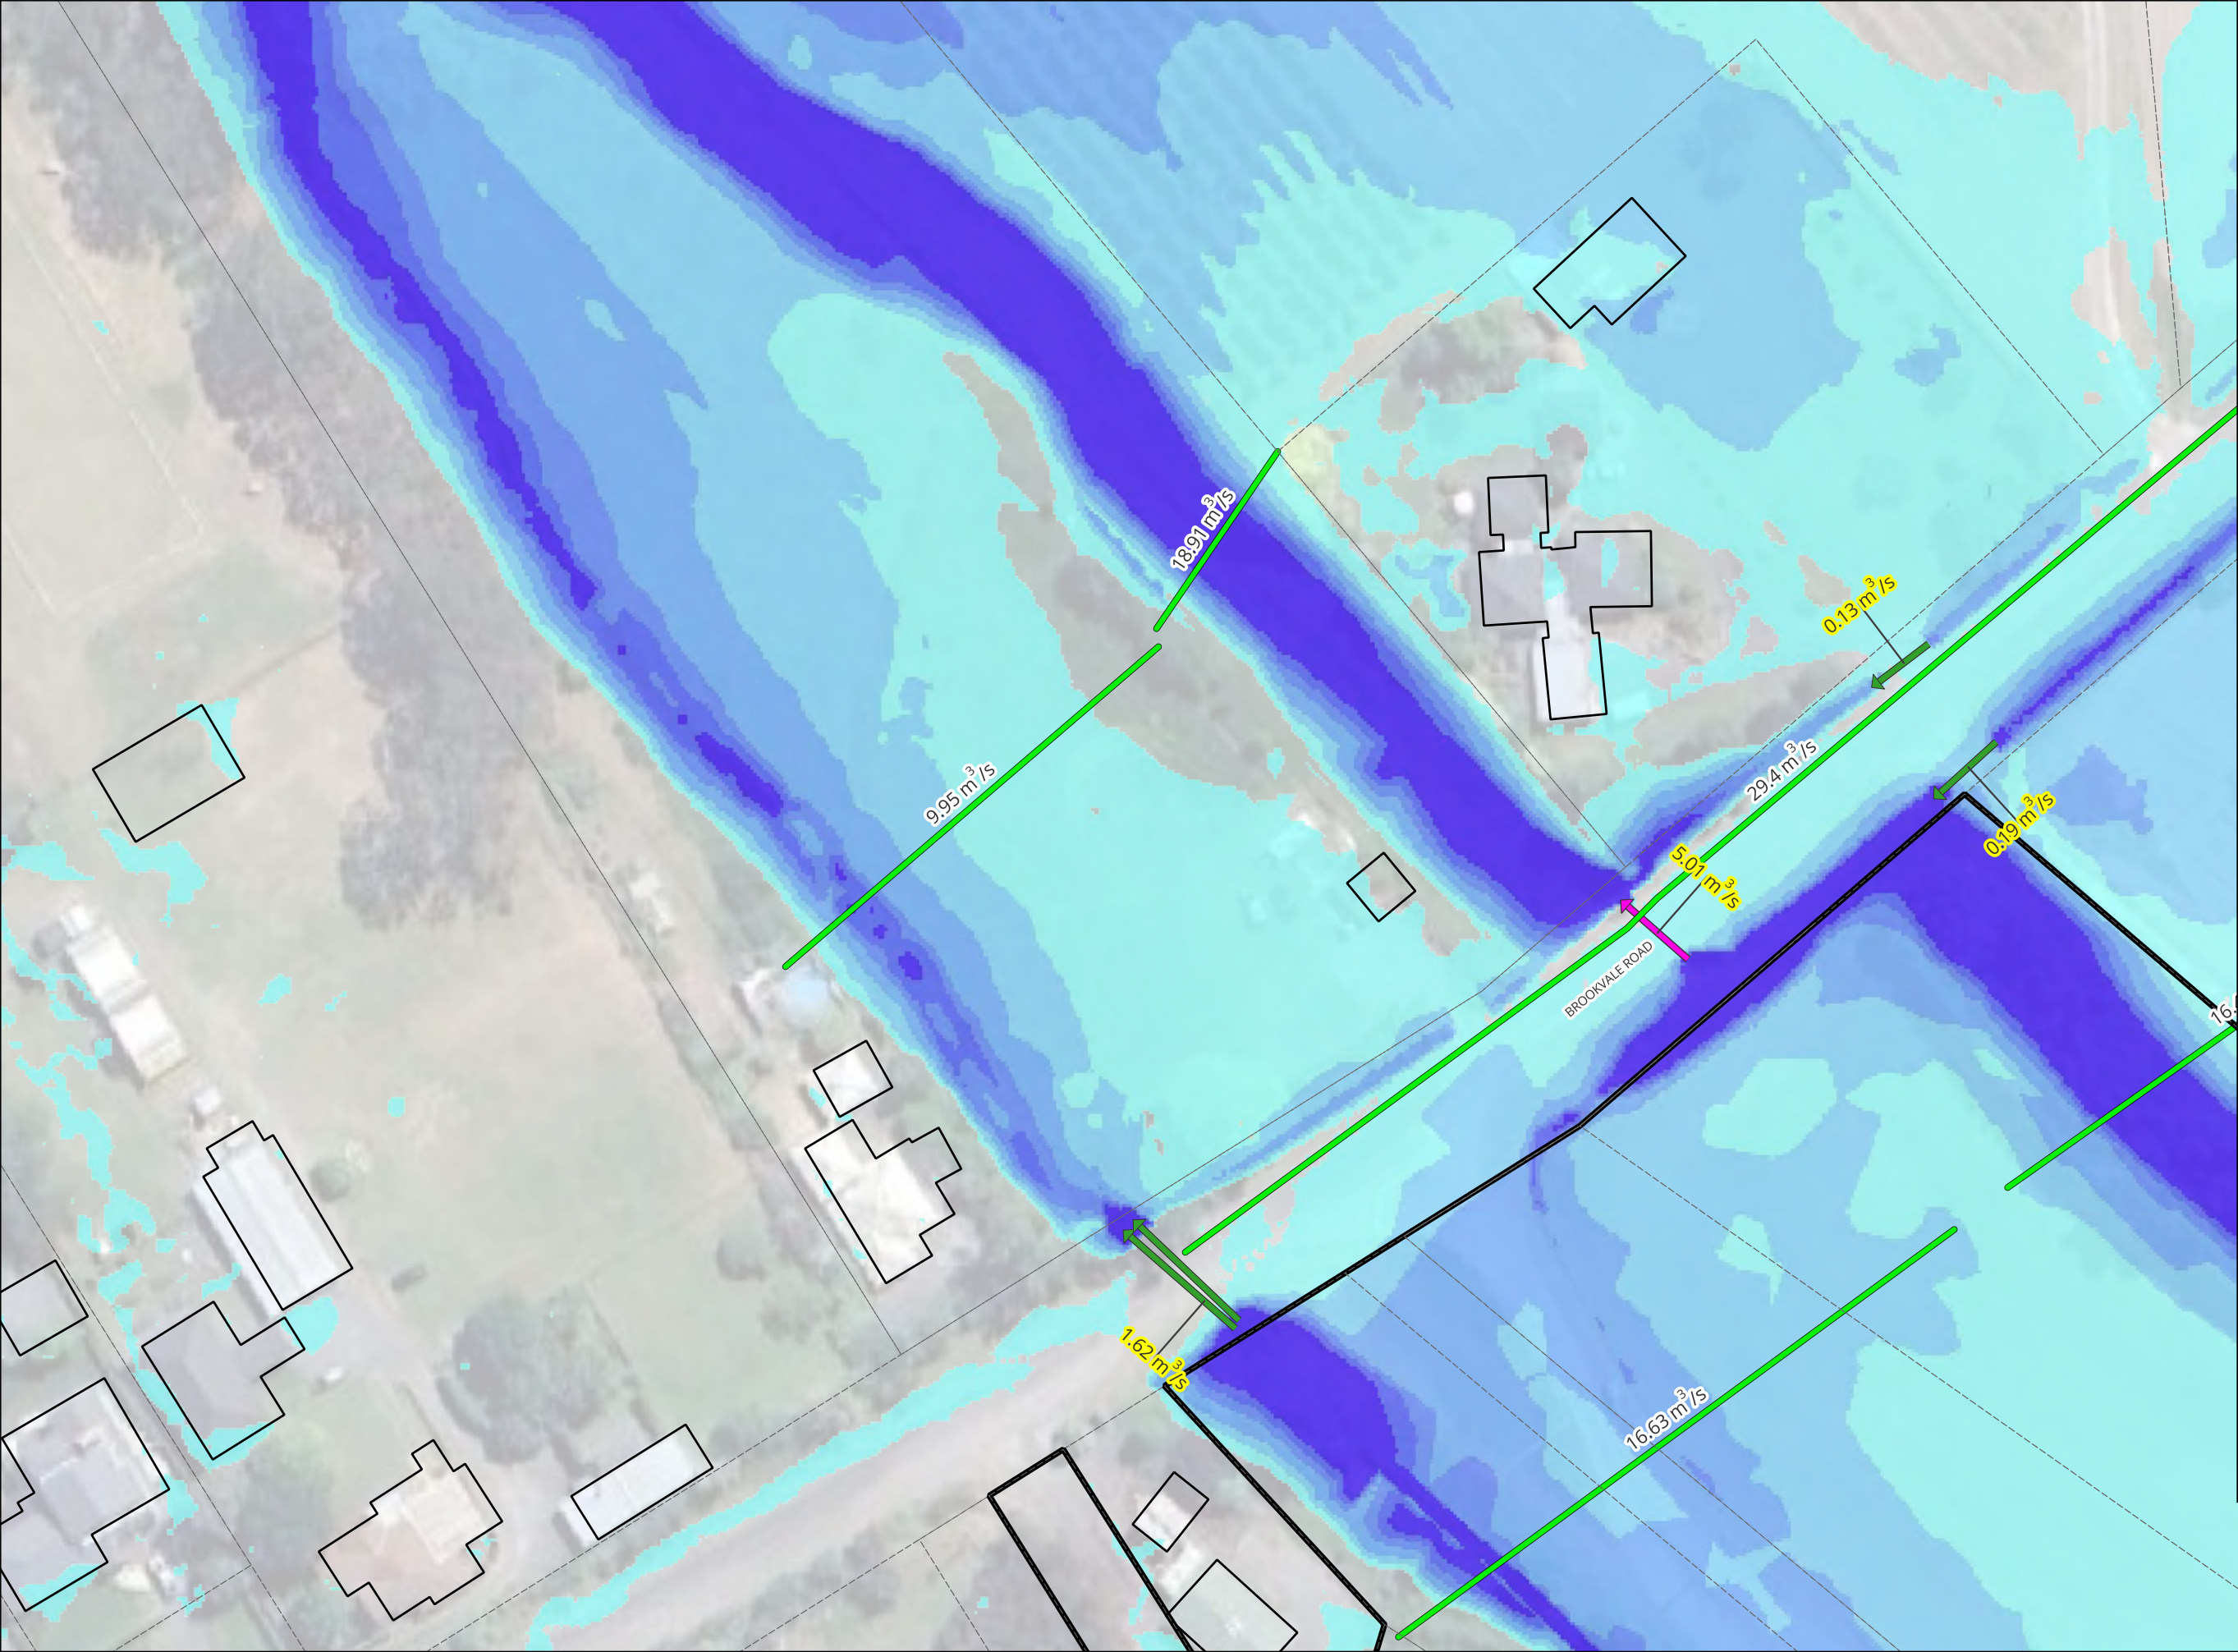

NOTES

1. COORDINATES IN TERMS OF NZ GEODETIC DATUM MT EDEN 2000. LEVELS IN TERMS OF THE NEW ZEALAND VERTICAL DATUM 2016.

2. THIS DRAWING HAS BEEN PREPARED FOR THE EXCLUSIVE USE OF THE CLIENT. MAVEN ASSOCIATES ACCEPTS NO LIABILITY OR RESPONSIBILITY FOR ANY USE OR RELIANCE ON THIS REPORT BY ANY THIRD PARTY.

3. WHERE GROUND LEVELS DIFFER FROM THE DATE OF SURVEY. THE MODEL IS BASED ON 2024 LIDAR DATA SUPPLIED BY AUCKLAND COUNCIL WITH A VERTICAL ACCURACY OF +/- 0.02M AND HORIZONTAL ACCURACY OF +/- 0.10 M.


4. FLOOD DEPTHS LESS THAN 50MM HAVE BEEN FILTERED OUT FOR CLARITY AND ARE NOT SHOWN.

5. AFFLUX WATER DEPTH COMPARISONS LESS THAN 10MM HAVE BEEN FILTERED OUT FOR CLARITY AND ARE NOT SHOWN.

LEGEND

- 2D Model Extent
Overlay Ex
- Parcels LINZ
Overlay
- Site
Ex Buildings LINZ
- NZ Road Names
- Parcels LINZ
EX_Unblocked - 100yr, CC - v132
EX_100YR_CC_Unblocked_PLOT_L_QP
- Profile Lines
- Culvert [C]
- Culvert [R]
EX_100YR_CC_Unblocked_d_HR_Max
Band 1 (Gray)
- <= 0.05
- 0.05 - 0.30
- 0.30 - 0.50
- 0.50 - 0.80
- 0.80 - 1.00
- 1.00 - 1.20
- > 1.20
- Background
Google Satellite

Revision Details		BY	Date	Survey		BROOKVALE GREEN HAVELOCK NORTH FOR VERMONT STREET PARTNERS NO. 4 LIMITED	 Maven Associates 09 571 0050 info@maven.co.nz www.maven.co.nz 5 Owens Road, Epsom Auckland 1023	Depth - Existing - 100yr ARI (CC) (Unblocked) Sheet 3			STATUS	FOR INFORMATION	Rev
A	SUBSTANTIVE APPLICATION	YW	2026-06-24	Model	YW						SCALE	1:750	A
				Draft	YW								
				Checked	TM						SHEET	135041-FL-111603	

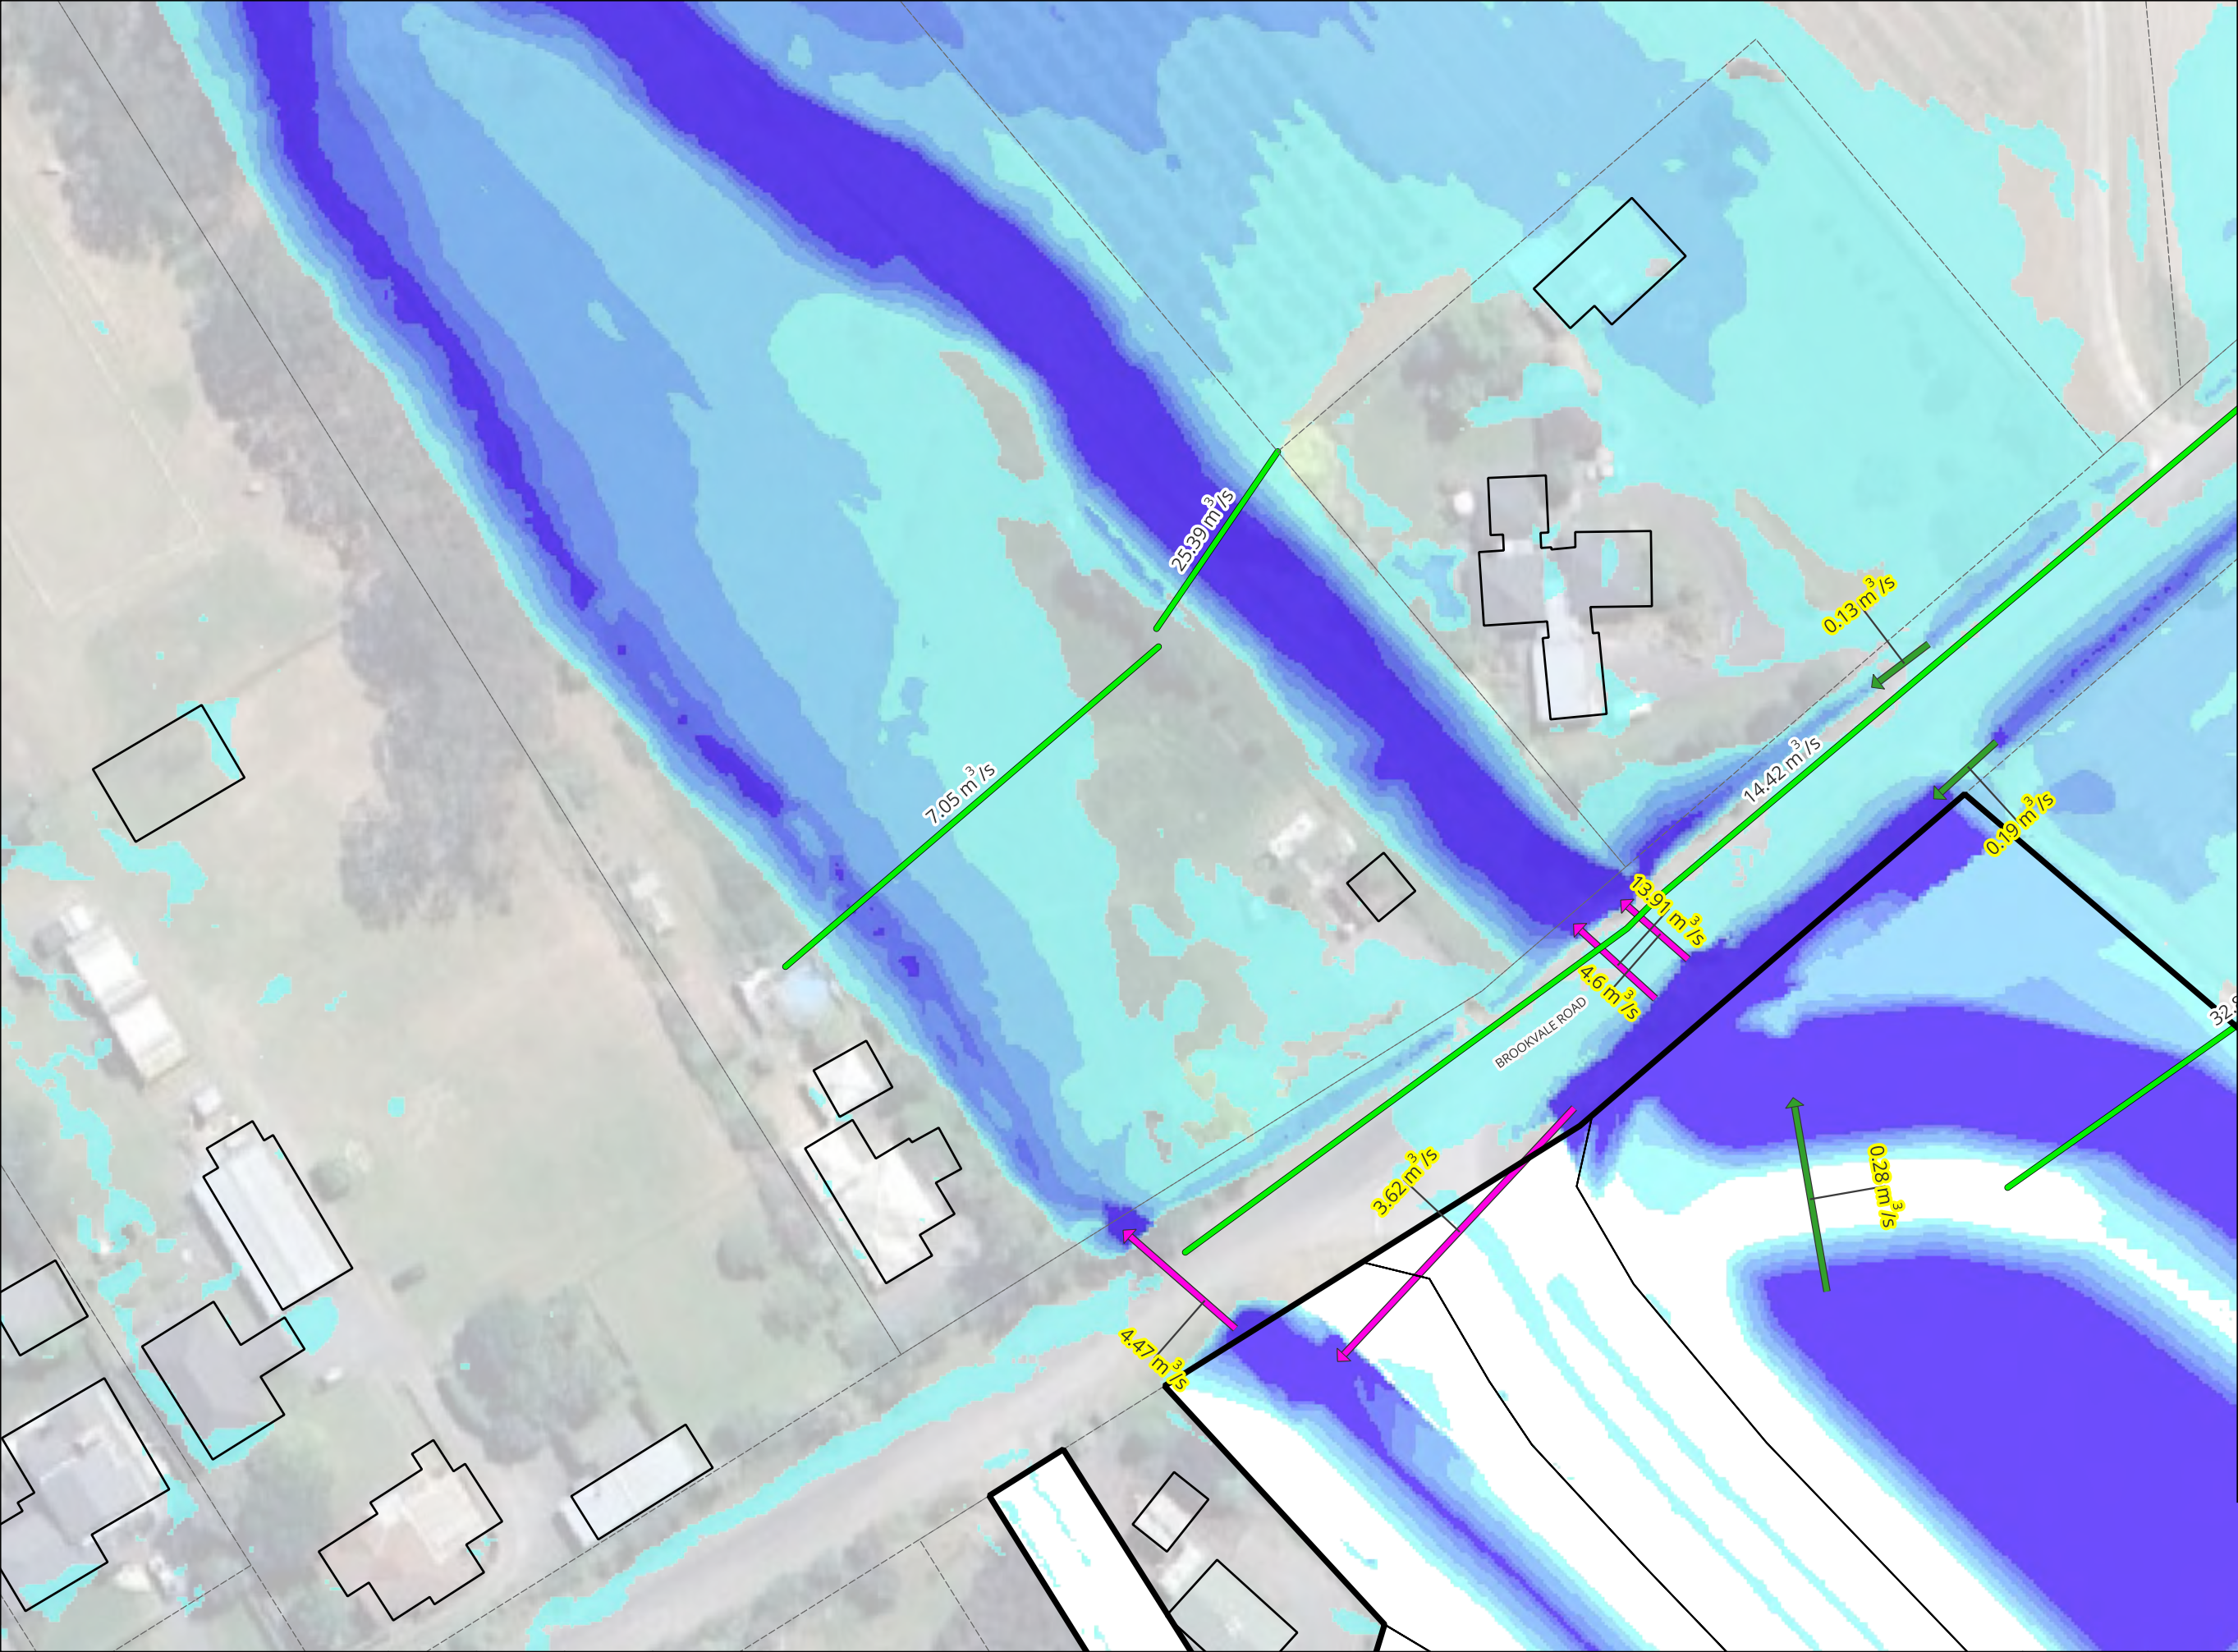

NOTES

1. COORDINATES IN TERMS OF NZ GEODETIC DATUM MT EDEN 2000. LEVELS IN TERMS OF THE NEW ZEALAND VERTICAL DATUM 2016.

2. THIS DRAWING HAS BEEN PREPARED FOR THE EXCLUSIVE USE OF THE CLIENT. MAVEN ASSOCIATES ACCEPTS NO LIABILITY OR RESPONSIBILITY FOR ANY USE OR RELIANCE ON THIS REPORT BY ANY THIRD PARTY.

3. WHERE GROUND LEVELS DIFFER FROM THE DATE OF SURVEY. THE MODEL IS BASED ON 2024 LIDAR DATA SUPPLIED BY AUCKLAND COUNCIL WITH A VERTICAL ACCURACY OF +/- 0.02M AND HORIZONTAL ACCURACY OF +/- 0.10 M.


4. FLOOD DEPTHS LESS THAN 50MM HAVE BEEN FILTERED OUT FOR CLARITY AND ARE NOT SHOWN.

5. AFFLUX WATER DEPTH COMPARISONS LESS THAN 10MM HAVE BEEN FILTERED OUT FOR CLARITY AND ARE NOT SHOWN.

LEGEND

- 2D Model Extent
- Overlay Proposed
- Pr Lot Boundaries
- Overlay
- Site
- Ex Buildings LINZ
- NZ Road Names
- Parcels LINZ
- PR_Unblocked - 100yr, CC - v133
- PR_100YR_CC_Unblocked_135_PLOT_L_QP
- Profile Lines
- Culvert [C]
- Culvert [R]
- PR_100YR_CC_Unblocked_135_d_HR_Max
- Band 1 (Gray)
- <= 0.05
- 0.05 - 0.30
- 0.30 - 0.50
- 0.50 - 0.80
- 0.80 - 1.00
- 1.00 - 1.20
- > 1.20
- Background Proposed
- Site
- Background Google Satellite

Revision Details		BY	Date	Survey		BROOKVALE GREEN HAVELOCK NORTH FOR VERMONT STREET PARTNERS NO. 4 LIMITED	 Maven Associates 09 571 0050 info@maven.co.nz www.maven.co.nz 5 Owens Road, Epsom Auckland 1023	Depth - Proposed - 100yr ARI (CC) (Unblocked) Sheet 3			STATUS	FOR INFORMATION	Rev
A	SUBSTANTIVE APPLICATION	YW	2026-06-24	Model	YW						SCALE	1:750	A
				Draft	YW								
				Checked	TM						SHEET	135041-FL-131603	

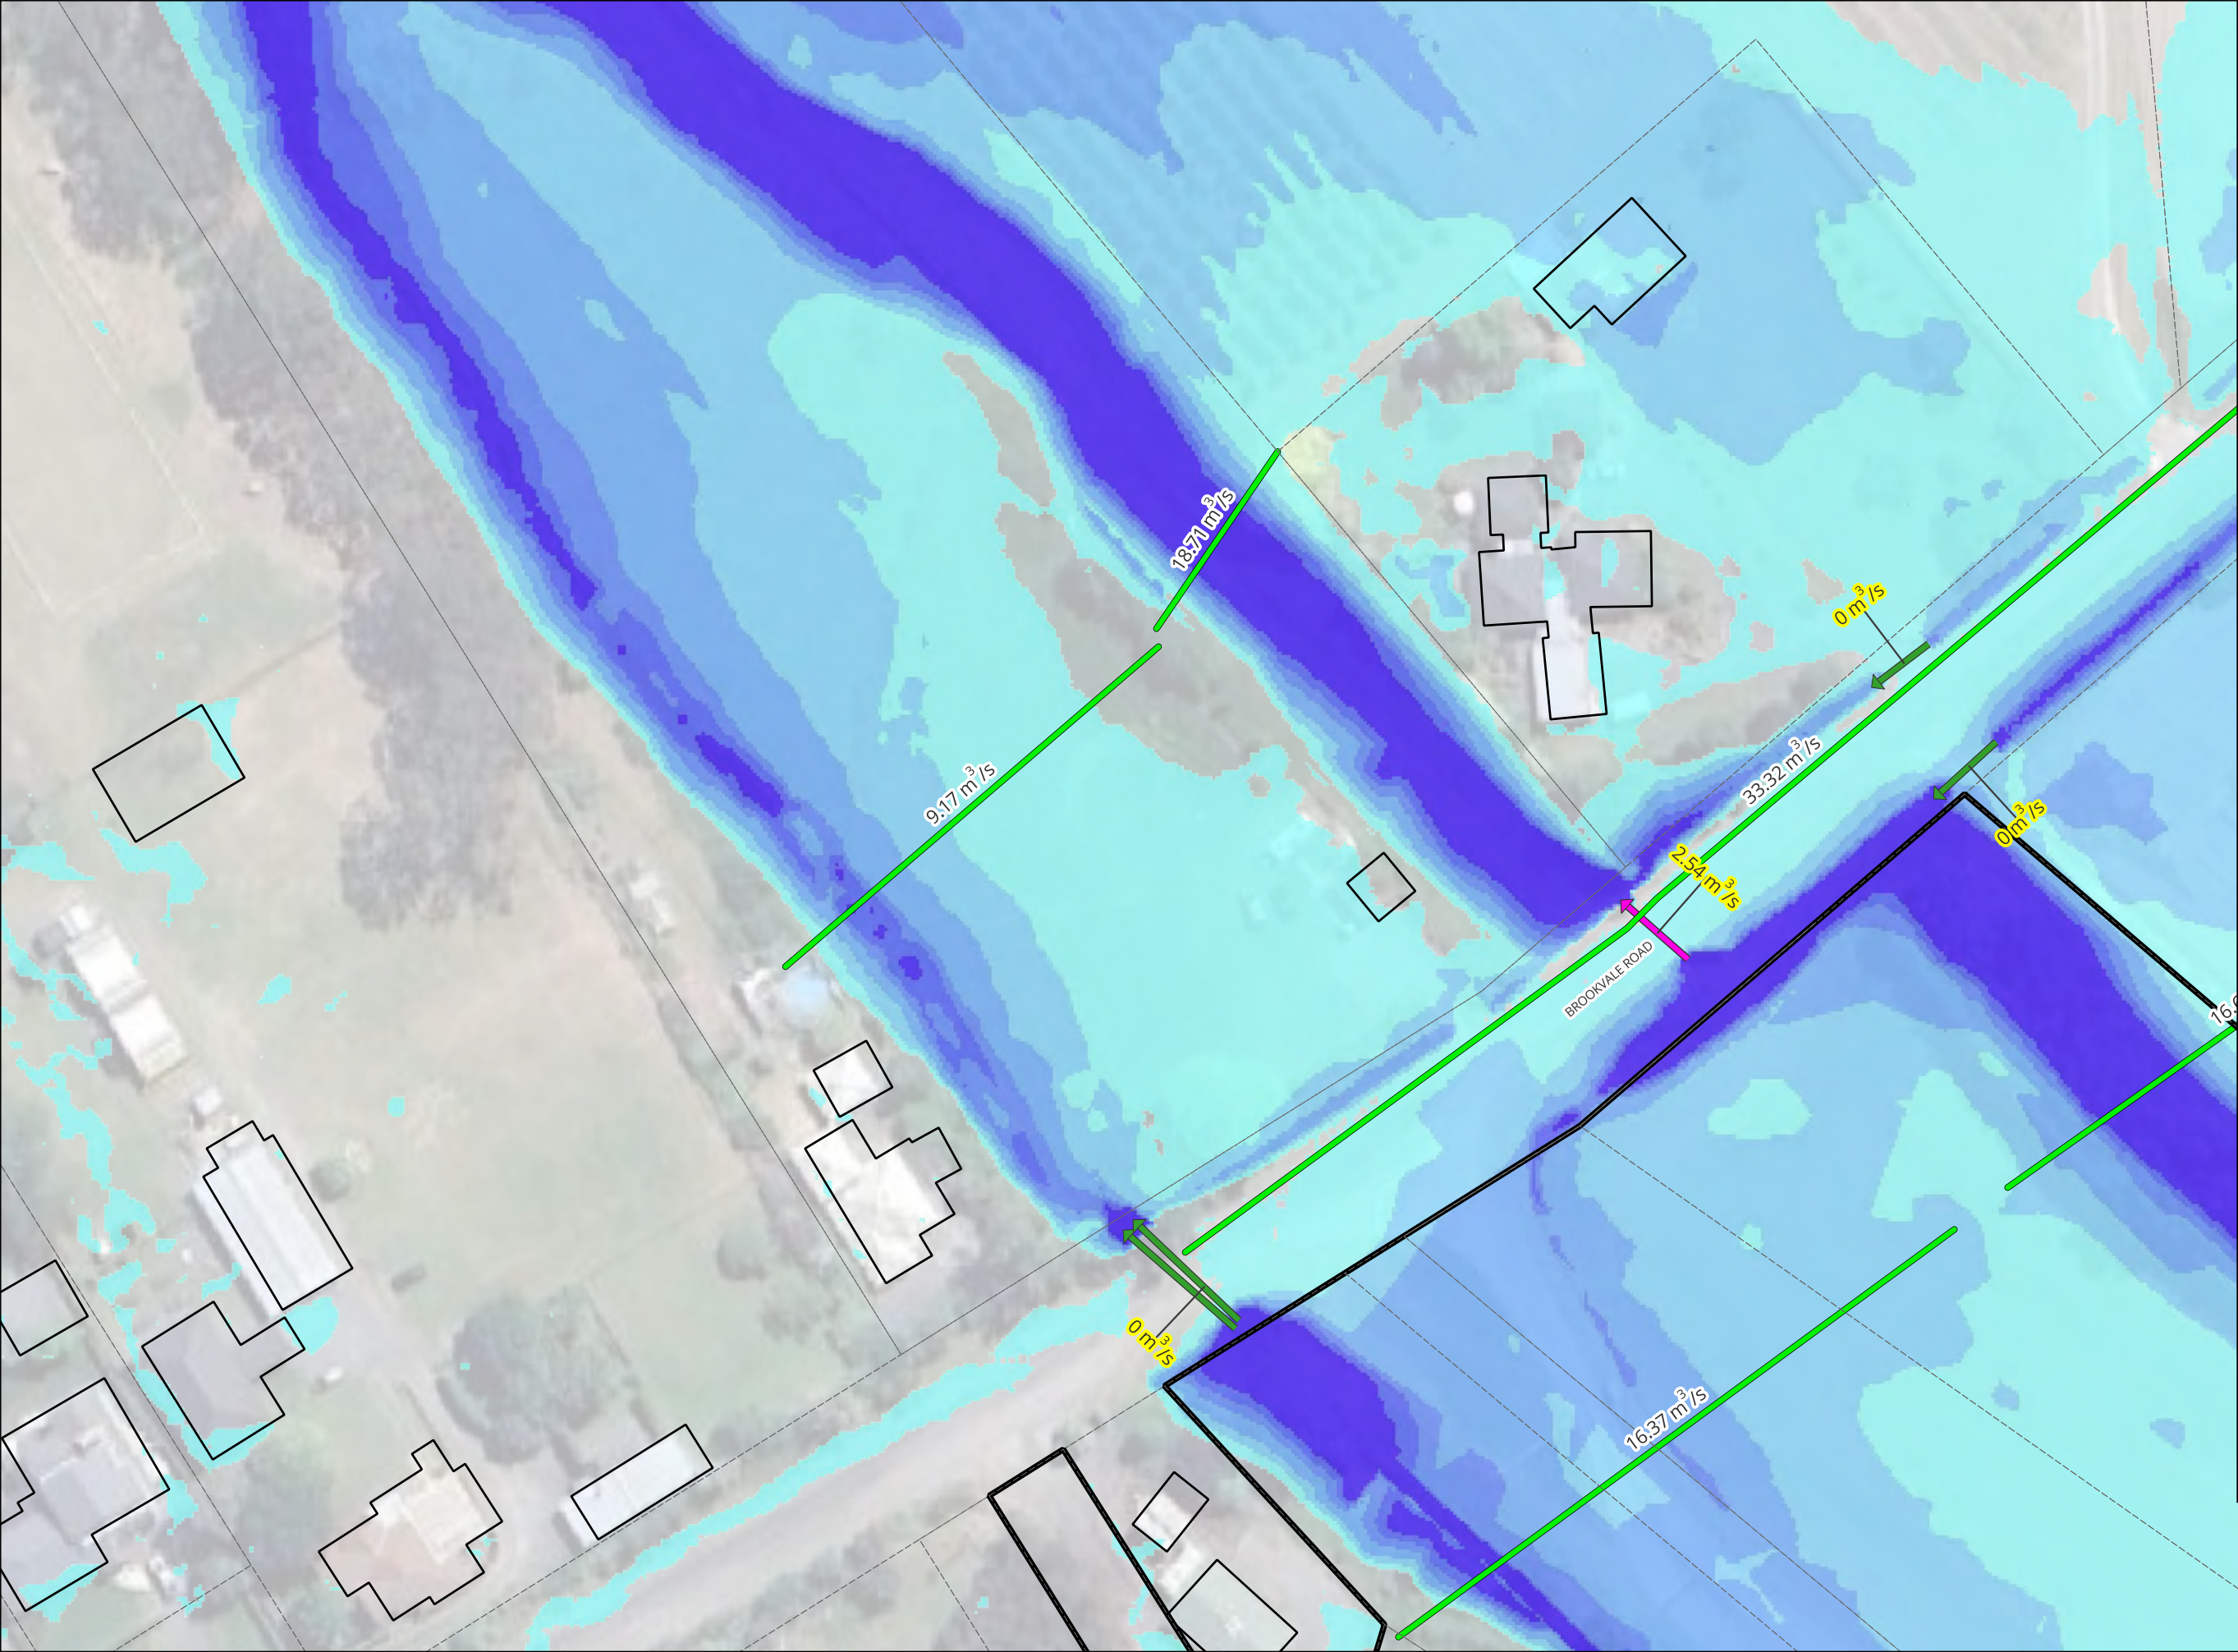

NOTES

1. COORDINATES IN TERMS OF NZ GEODETIC DATUM MT EDEN 2000. LEVELS IN TERMS OF THE NEW ZEALAND VERTICAL DATUM 2016.

2. THIS DRAWING HAS BEEN PREPARED FOR THE EXCLUSIVE USE OF THE CLIENT. MAVEN ASSOCIATES ACCEPTS NO LIABILITY OR RESPONSIBILITY FOR ANY USE OR RELIANCE ON THIS REPORT BY ANY THIRD PARTY.

3. WHERE GROUND LEVELS DIFFER FROM THE DATE OF SURVEY. THE MODEL IS BASED ON 2024 LIDAR DATA SUPPLIED BY AUCKLAND COUNCIL WITH A VERTICAL ACCURACY OF +/- 0.02M AND HORIZONTAL ACCURACY OF +/- 0.10 M.


4. FLOOD DEPTHS LESS THAN 50MM HAVE BEEN FILTERED OUT FOR CLARITY AND ARE NOT SHOWN.

5. AFFLUX WATER DEPTH COMPARISONS LESS THAN 10MM HAVE BEEN FILTERED OUT FOR CLARITY AND ARE NOT SHOWN.

LEGEND

- 2D Model Extent
- Overlay Ex
- Parcels LINZ
- Site
- Ex Buildings LINZ
- NZ Road Names
- Parcels LINZ
- Blocked, EX - 100yr, CC - v132
- EX_100YR_CC_Blocked_PLOT_L_QP
- Profile Lines
- Culvert [C]
- Culvert [R]
- EX_100YR_CC_Blocked_d_HR_Max
- Band 1 (Gray)
- <= 0.05
- 0.05 - 0.30
- 0.30 - 0.50
- 0.50 - 0.80
- 0.80 - 1.00
- 1.00 - 1.20
- > 1.20
- Background
- Google Satellite

Revision Details		BY	Date	Survey		BROOKVALE GREEN HAVELOCK NORTH FOR VERMONT STREET PARTNERS NO. 4 LIMITED	 Maven Associates 09 571 0050 info@maven.co.nz www.maven.co.nz 5 Owens Road, Epsom Auckland 1023	Depth - Existing - 100yr ARI (CC) (Blocked) Sheet 3			STATUS	FOR INFORMATION	Rev
A	SUBSTANTIVE APPLICATION	YW	2026-06-24	Model	YW						SCALE	1:750	A
				Draft	YW								
				Checked	TM						SHEET	135041-FL-112603	

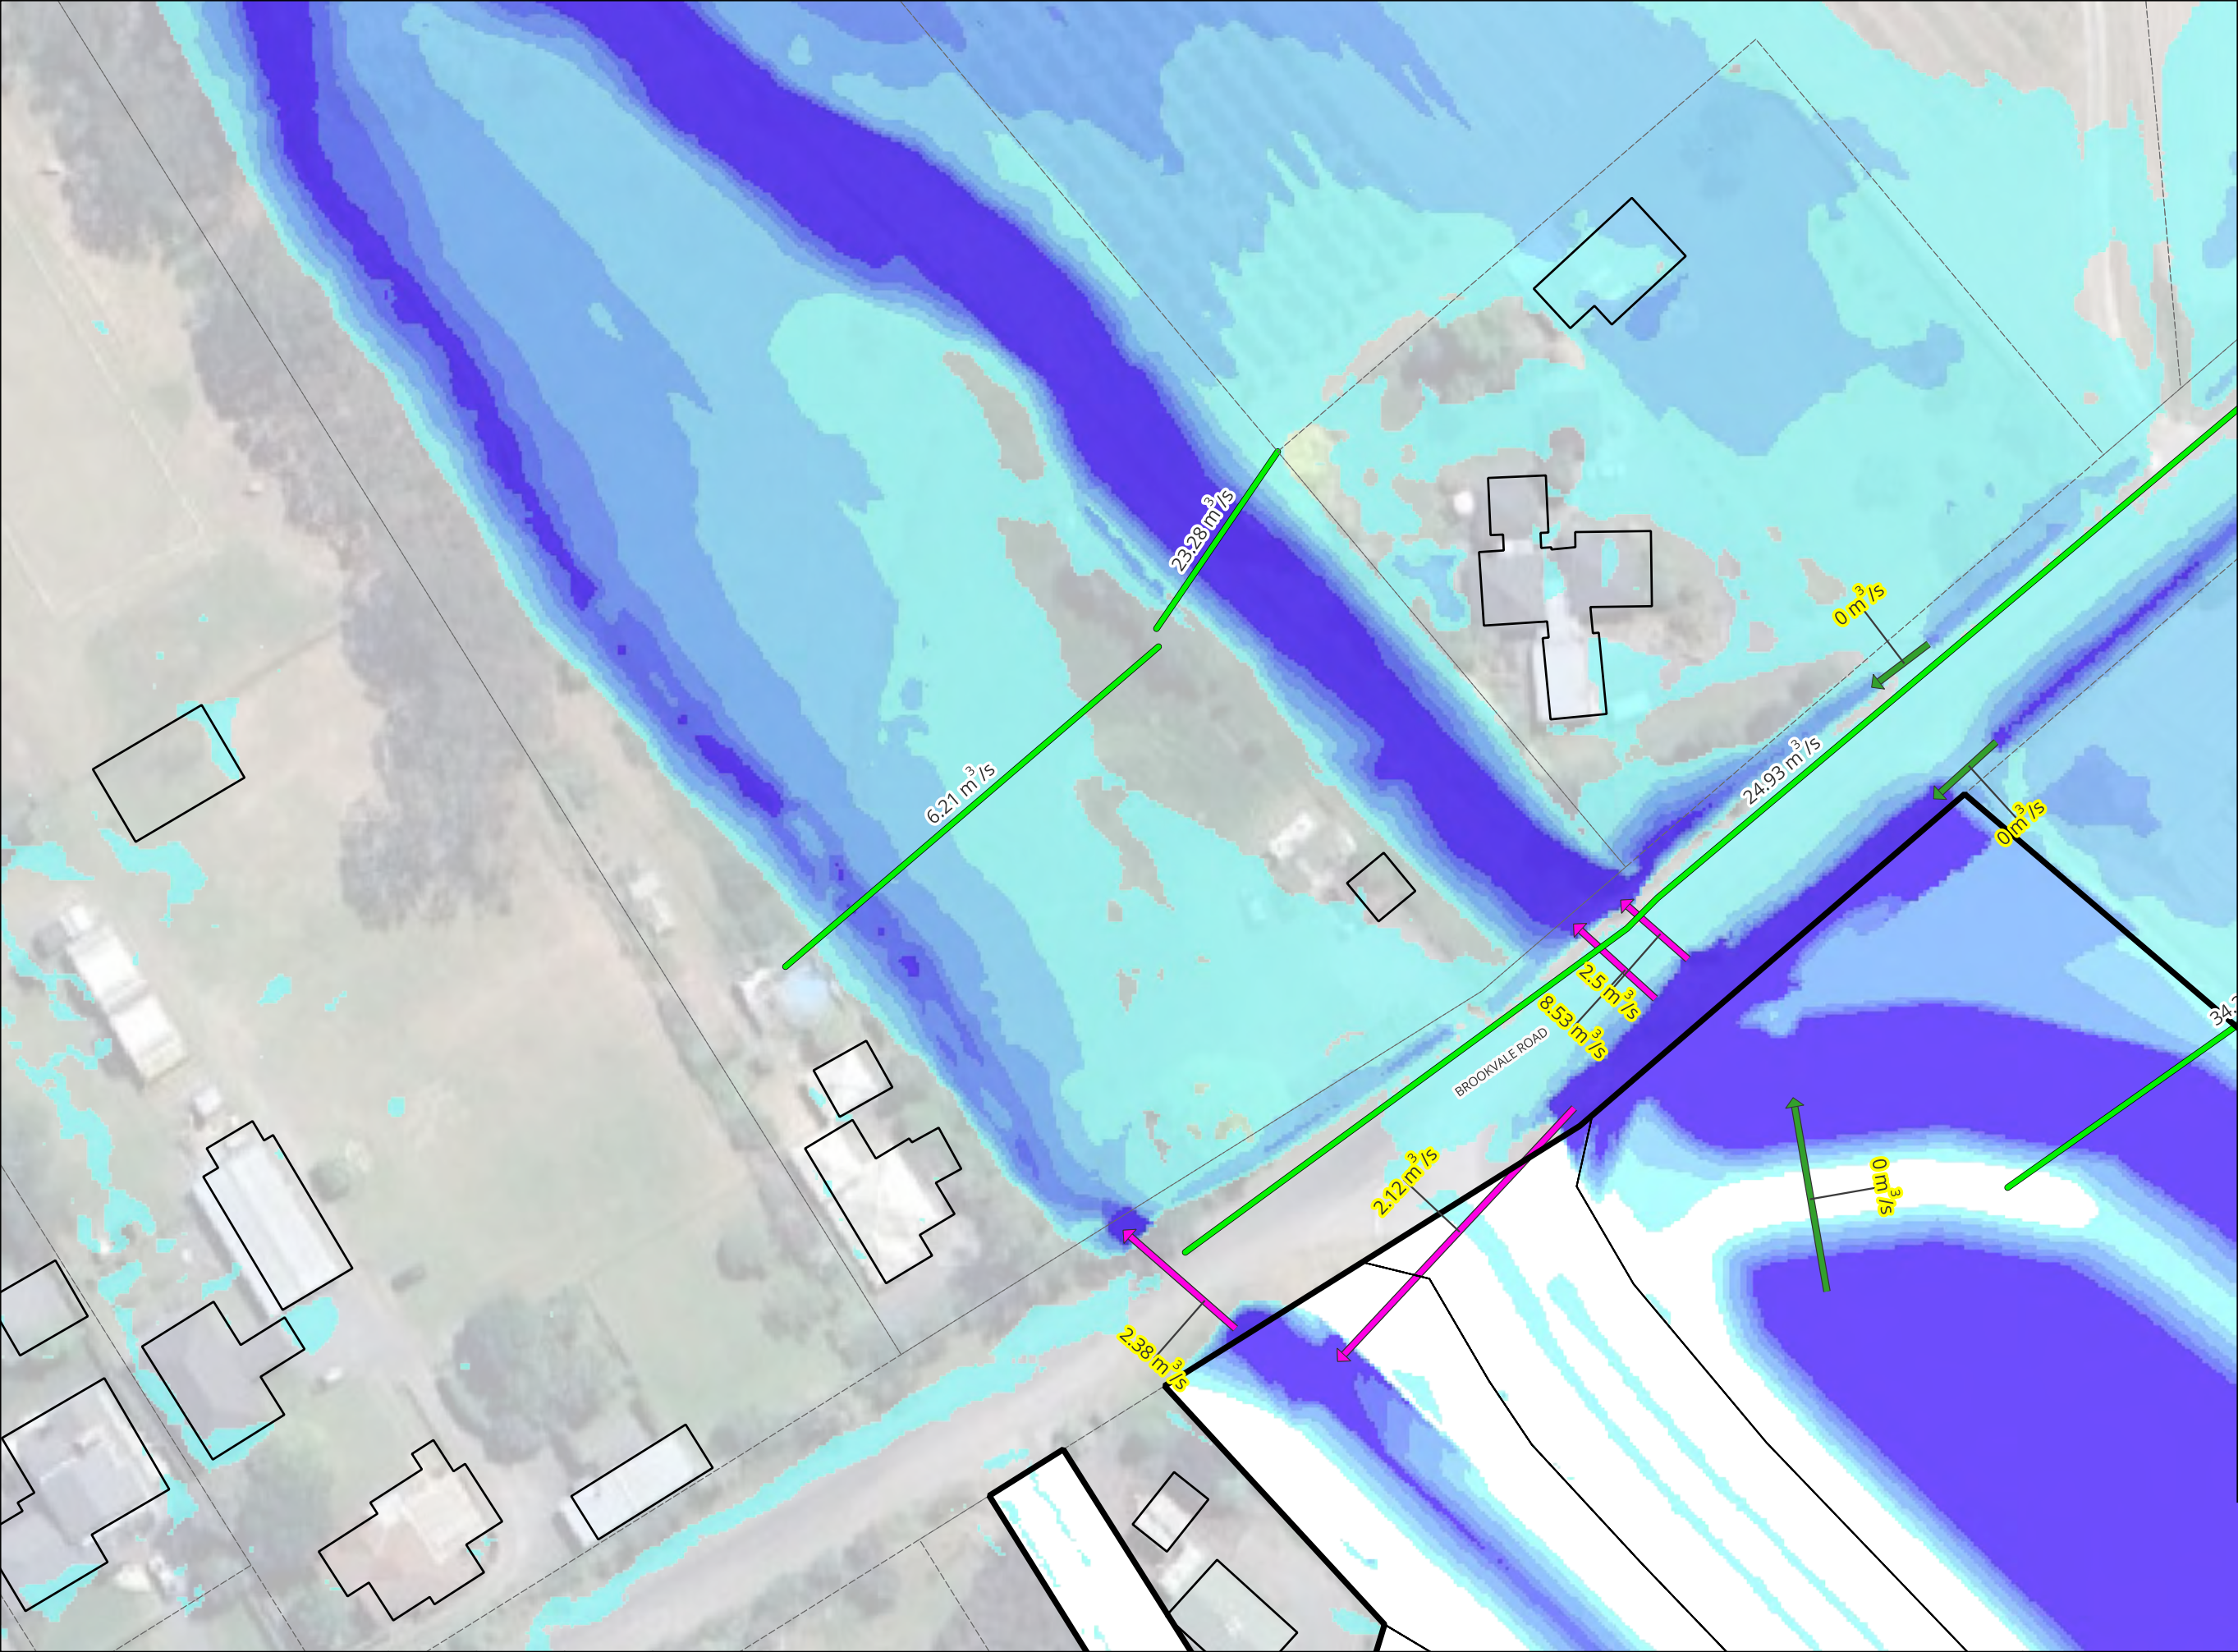

NOTES

1. COORDINATES IN TERMS OF NZ GEODETIC DATUM MT EDEN 2000. LEVELS IN TERMS OF THE NEW ZEALAND VERTICAL DATUM 2016.

2. THIS DRAWING HAS BEEN PREPARED FOR THE EXCLUSIVE USE OF THE CLIENT. MAVEN ASSOCIATES ACCEPTS NO LIABILITY OR RESPONSIBILITY FOR ANY USE OR RELIANCE ON THIS REPORT BY ANY THIRD PARTY.

3. WHERE GROUND LEVELS DIFFER FROM THE DATE OF SURVEY. THE MODEL IS BASED ON 2024 LIDAR DATA SUPPLIED BY AUCKLAND COUNCIL WITH A VERTICAL ACCURACY OF +/- 0.02M AND HORIZONTAL ACCURACY OF +/- 0.10 M.

4. FLOOD DEPTHS LESS THAN 50MM HAVE BEEN FILTERED OUT FOR CLARITY AND ARE NOT SHOWN.

5. AFFLUX WATER DEPTH COMPARISONS LESS THAN 10MM HAVE BEEN FILTERED OUT FOR CLARITY AND ARE NOT SHOWN.

LEGEND

2D Model Extent

Overlay Proposed

Pr Lot Boundaries

Overlay

Site

Ex Buildings LINZ

NZ Road Names

Parcels LINZ

Blocked, PR - 100yr, CC - v133

PR_100YR_CC_Blocked_135_PLOT_L_QP

Profile Lines

Culvert [C]

Culvert [R]

PR_100YR_CC_Blocked_135_d_HR_Max

Band 1 (Gray)

Flood depth legend color swatches

Background Proposed

Site

Background Google Satellite

Revision Details		BY	Date	Survey		BROOKVALE GREEN HAVELOCK NORTH FOR VERMONT STREET PARTNERS NO. 4 LIMITED	Maven Associates 09 571 0050 info@maven.co.nz www.maven.co.nz 5 Owens Road, Epsom Auckland 1023	Depth - Proposed - 100yr ARI (CC) (Blocked) Sheet 3		STATUS	FOR INFORMATION	Rev
A	SUBSTANTIVE APPLICATION	YW	2026-06-24	Model	YW					SCALE	1:750	A
				Draft	YW							
				Checked	TM					SHEET	135041-FL-132603	