


WATERCOURSE AND WETLAND TOTALS		
FEATURE NAME	NO.	UNITS
WETLAND - EXISTING	5,176	m²
WETLAND - REMOVED	37,635	m²
SPRING POND - EXISTING	2,623	m²
POND - TO BE REMOVED	612	m²
STORMWATER MANAGEMENT AREAS (SMA)	118,034	m²

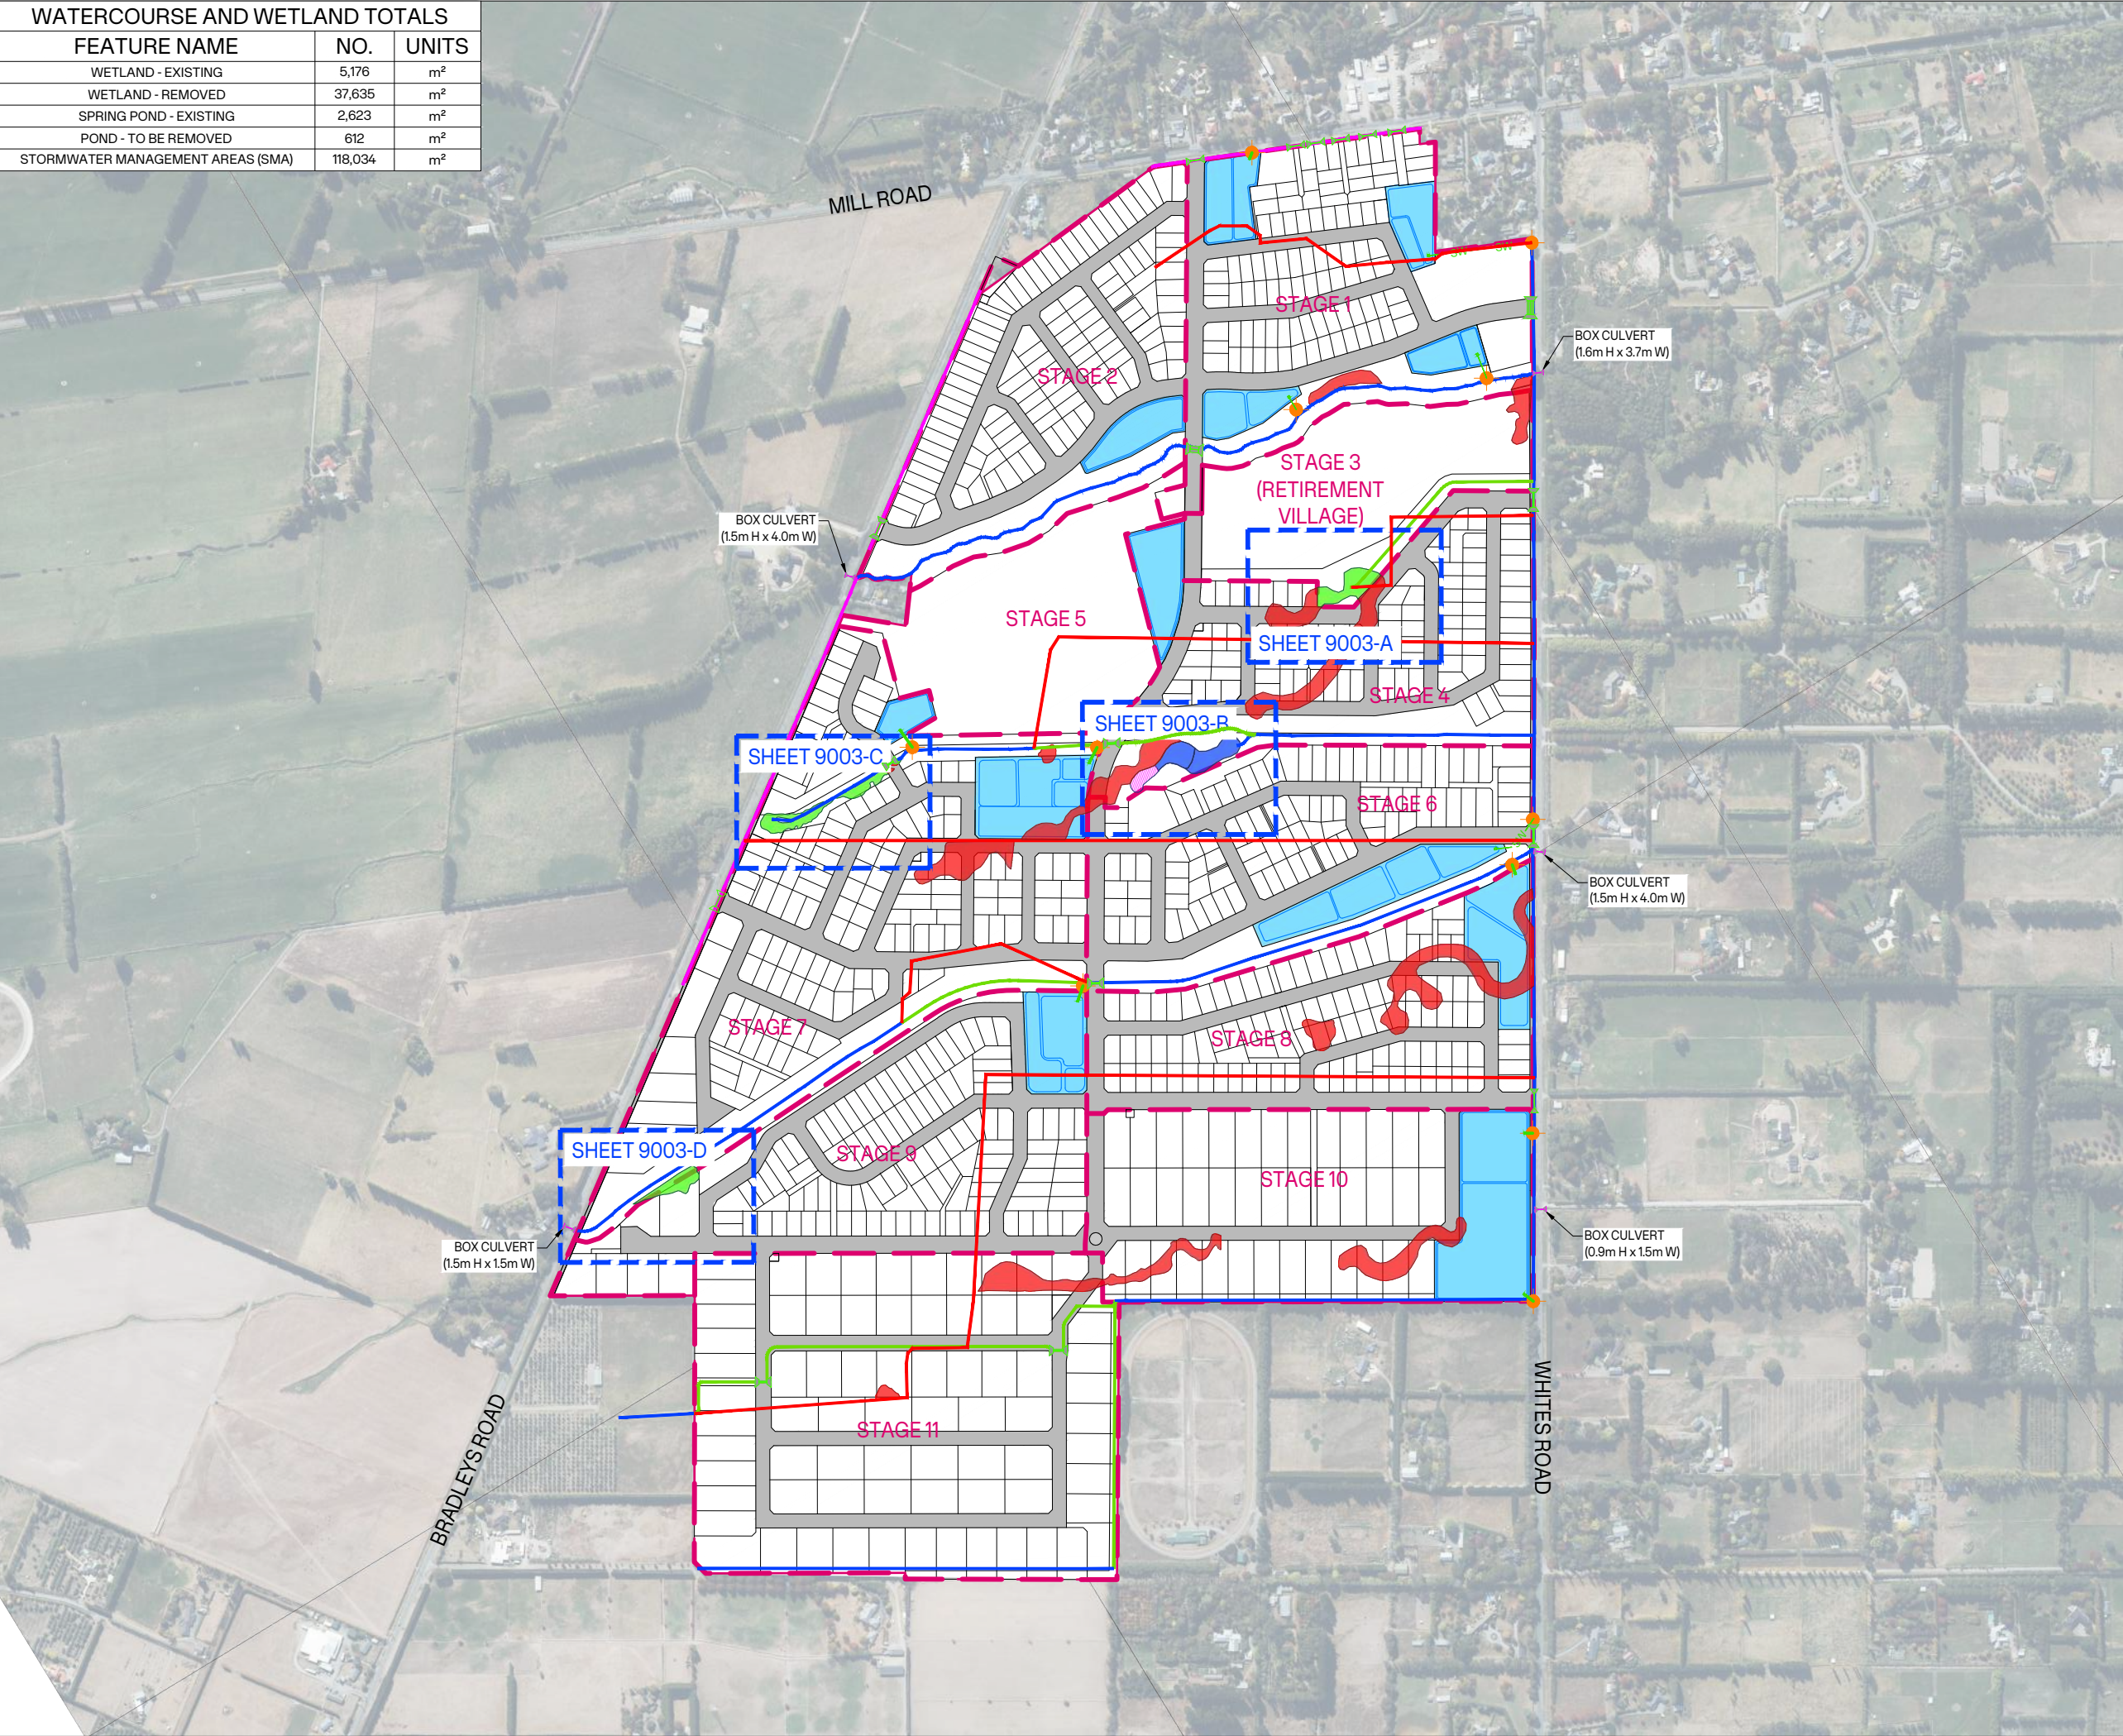

LEGEND:

- ABUTTAL BOUNDARY
- LOT BOUNDARY
- STAGING BOUNDARY
- CULVERT - EXISTING
- CULVERT - PROPOSED
- MINIMUM RIPARIAN ENHANCEMENT SETBACK
- WATERWAY - EXISTING
- WATERWAY - REALIGNED
- WATERWAY - REMOVED
- ROAD SIDE DRAINS
- SMA OUTFALL STRUCTURE AND PIPE
- WETLAND - EXISTING
- WETLAND - REMOVED
- SPRING POND - EXISTING
- POND - TO BE REMOVED
- STORMWATER MANAGEMENT AREAS (SMA)
- SMA OUTFALL LOCATION

NOTES


- WETLAND AND DELINEATION AS PROVIDED BY PATTLE DELAMORE PARTNERS IN FIGURE 1: WETLAND DELINEATION, OHOKA R.E.B, DATED JAN 2025/
- EXISTING WATERWAY AND CULVERTS PROVIDED BY PATTLE DELAMORE PARTNERS HYDROLOGY ASSESSMENT, REF NO. C045180002. DATED JULY 2025.

D	ISSUED FOR INFORMATION	PE	10/09/2026
C	ISSUED FOR INFORMATION	AO	29/05/2026
B	UPDATE REALIGNED WATERWAYS	KC	17/07/2025
A	ISSUED FOR INFORMATION	PE	11/07/2025
REVISION DETAILS		BY	DATE

PROJECT:
**MILL ROAD, OHOKA
WAIMAKARIRI
CANTERBURY**

DESCRIPTION:
**WATERCOURSE AND
WETLAND CHANGES
OVERVIEW PLAN**

	SURVEYED	-	-
	DESIGNED	SS	10/09/2026
	DRAWN	PE	10/09/2026
	CHECKED	LM	10/09/2026
	APPROVED	LM	10/09/2026
SCALE	1:4,000 @A1	1:8,000 @A3	REVISION
STATUS	FOR INFORMATION		D
PROJECT	16013		
DWG NO	16013-00-IN-9000		

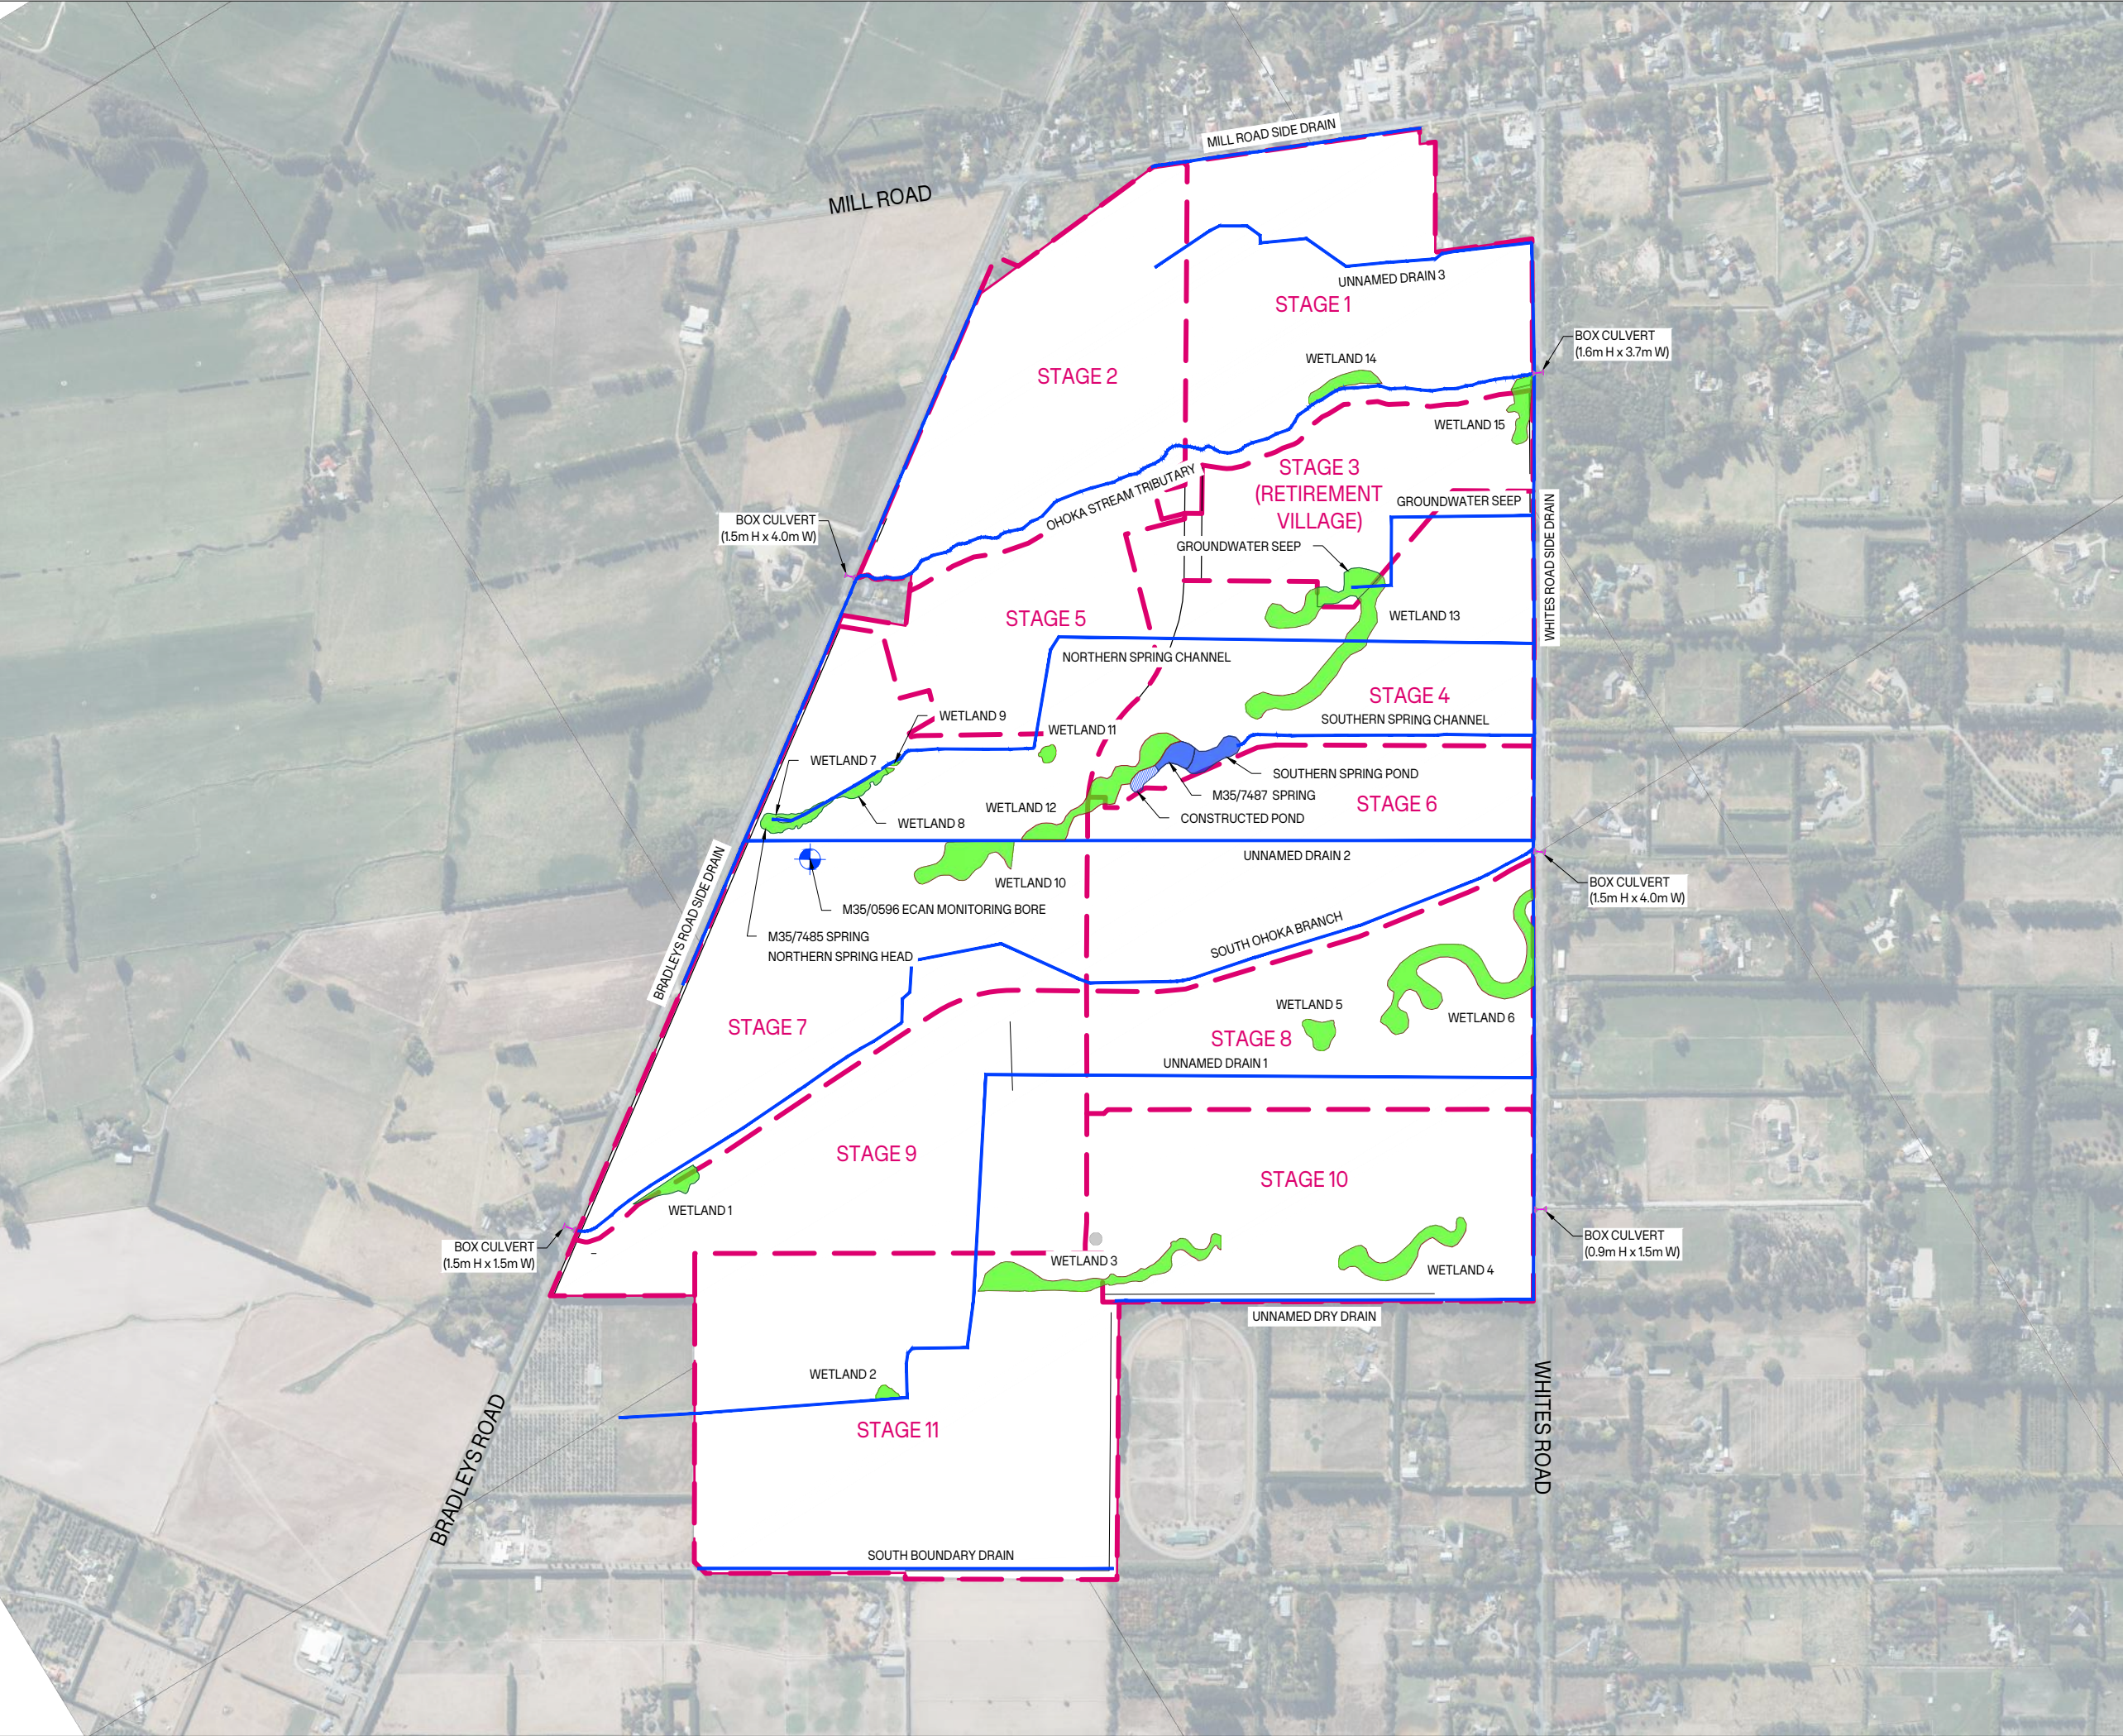

LEGEND:

- ABUTTAL BOUNDARY
- STAGING BOUNDARY
- CULVERT - EXISTING
- WATERWAY - EXISTING
- WETLAND - EXISTING
- SPRING POND - EXISTING

NOTES


- WETLAND AND DELINEATION AS PROVIDED BY PATTLE DELAMORE PARTNERS IN FIGURE 1: WETLAND DELINEATION, OHOKA R.E.B, DATED JAN 2025/
- EXISTING WATERWAY AND CULVERTS PROVIDED BY PATTLE DELAMORE PARTNERS HYDROLOGY ASSESSMENT, REF NO. C045180002. DATED JULY 2025.

D	ISSUED FOR INFORMATION	PE	10/09/2026
C	ISSUED FOR INFORMATION	AO	29/05/2026
B	UPDATE REALIGNED WATERWAYS	KC	17/07/2025
A	ISSUED FOR INFORMATION	PE	11/07/2025
REVISION DETAILS		BY	DATE

PROJECT:
MILL ROAD, OHOKA
WAIMAKARIRI
CANTERBURY

DESCRIPTION:
EXISTING WETLAND,
WATERWAY & CULVERT
OVERVIEW PLAN

	SURVEYED	-	-
	DESIGNED	SS	10/09/2026
	DRAWN	PE	10/09/2026
	CHECKED	LM	10/09/2026
	APPROVED	LM	10/09/2026
SCALE	1:4,000 @A1	1:8,000 @A3	REVISION
STATUS	FOR INFORMATION		D
PROJECT	16013		
DWG NO	16013-00-IN-9001		

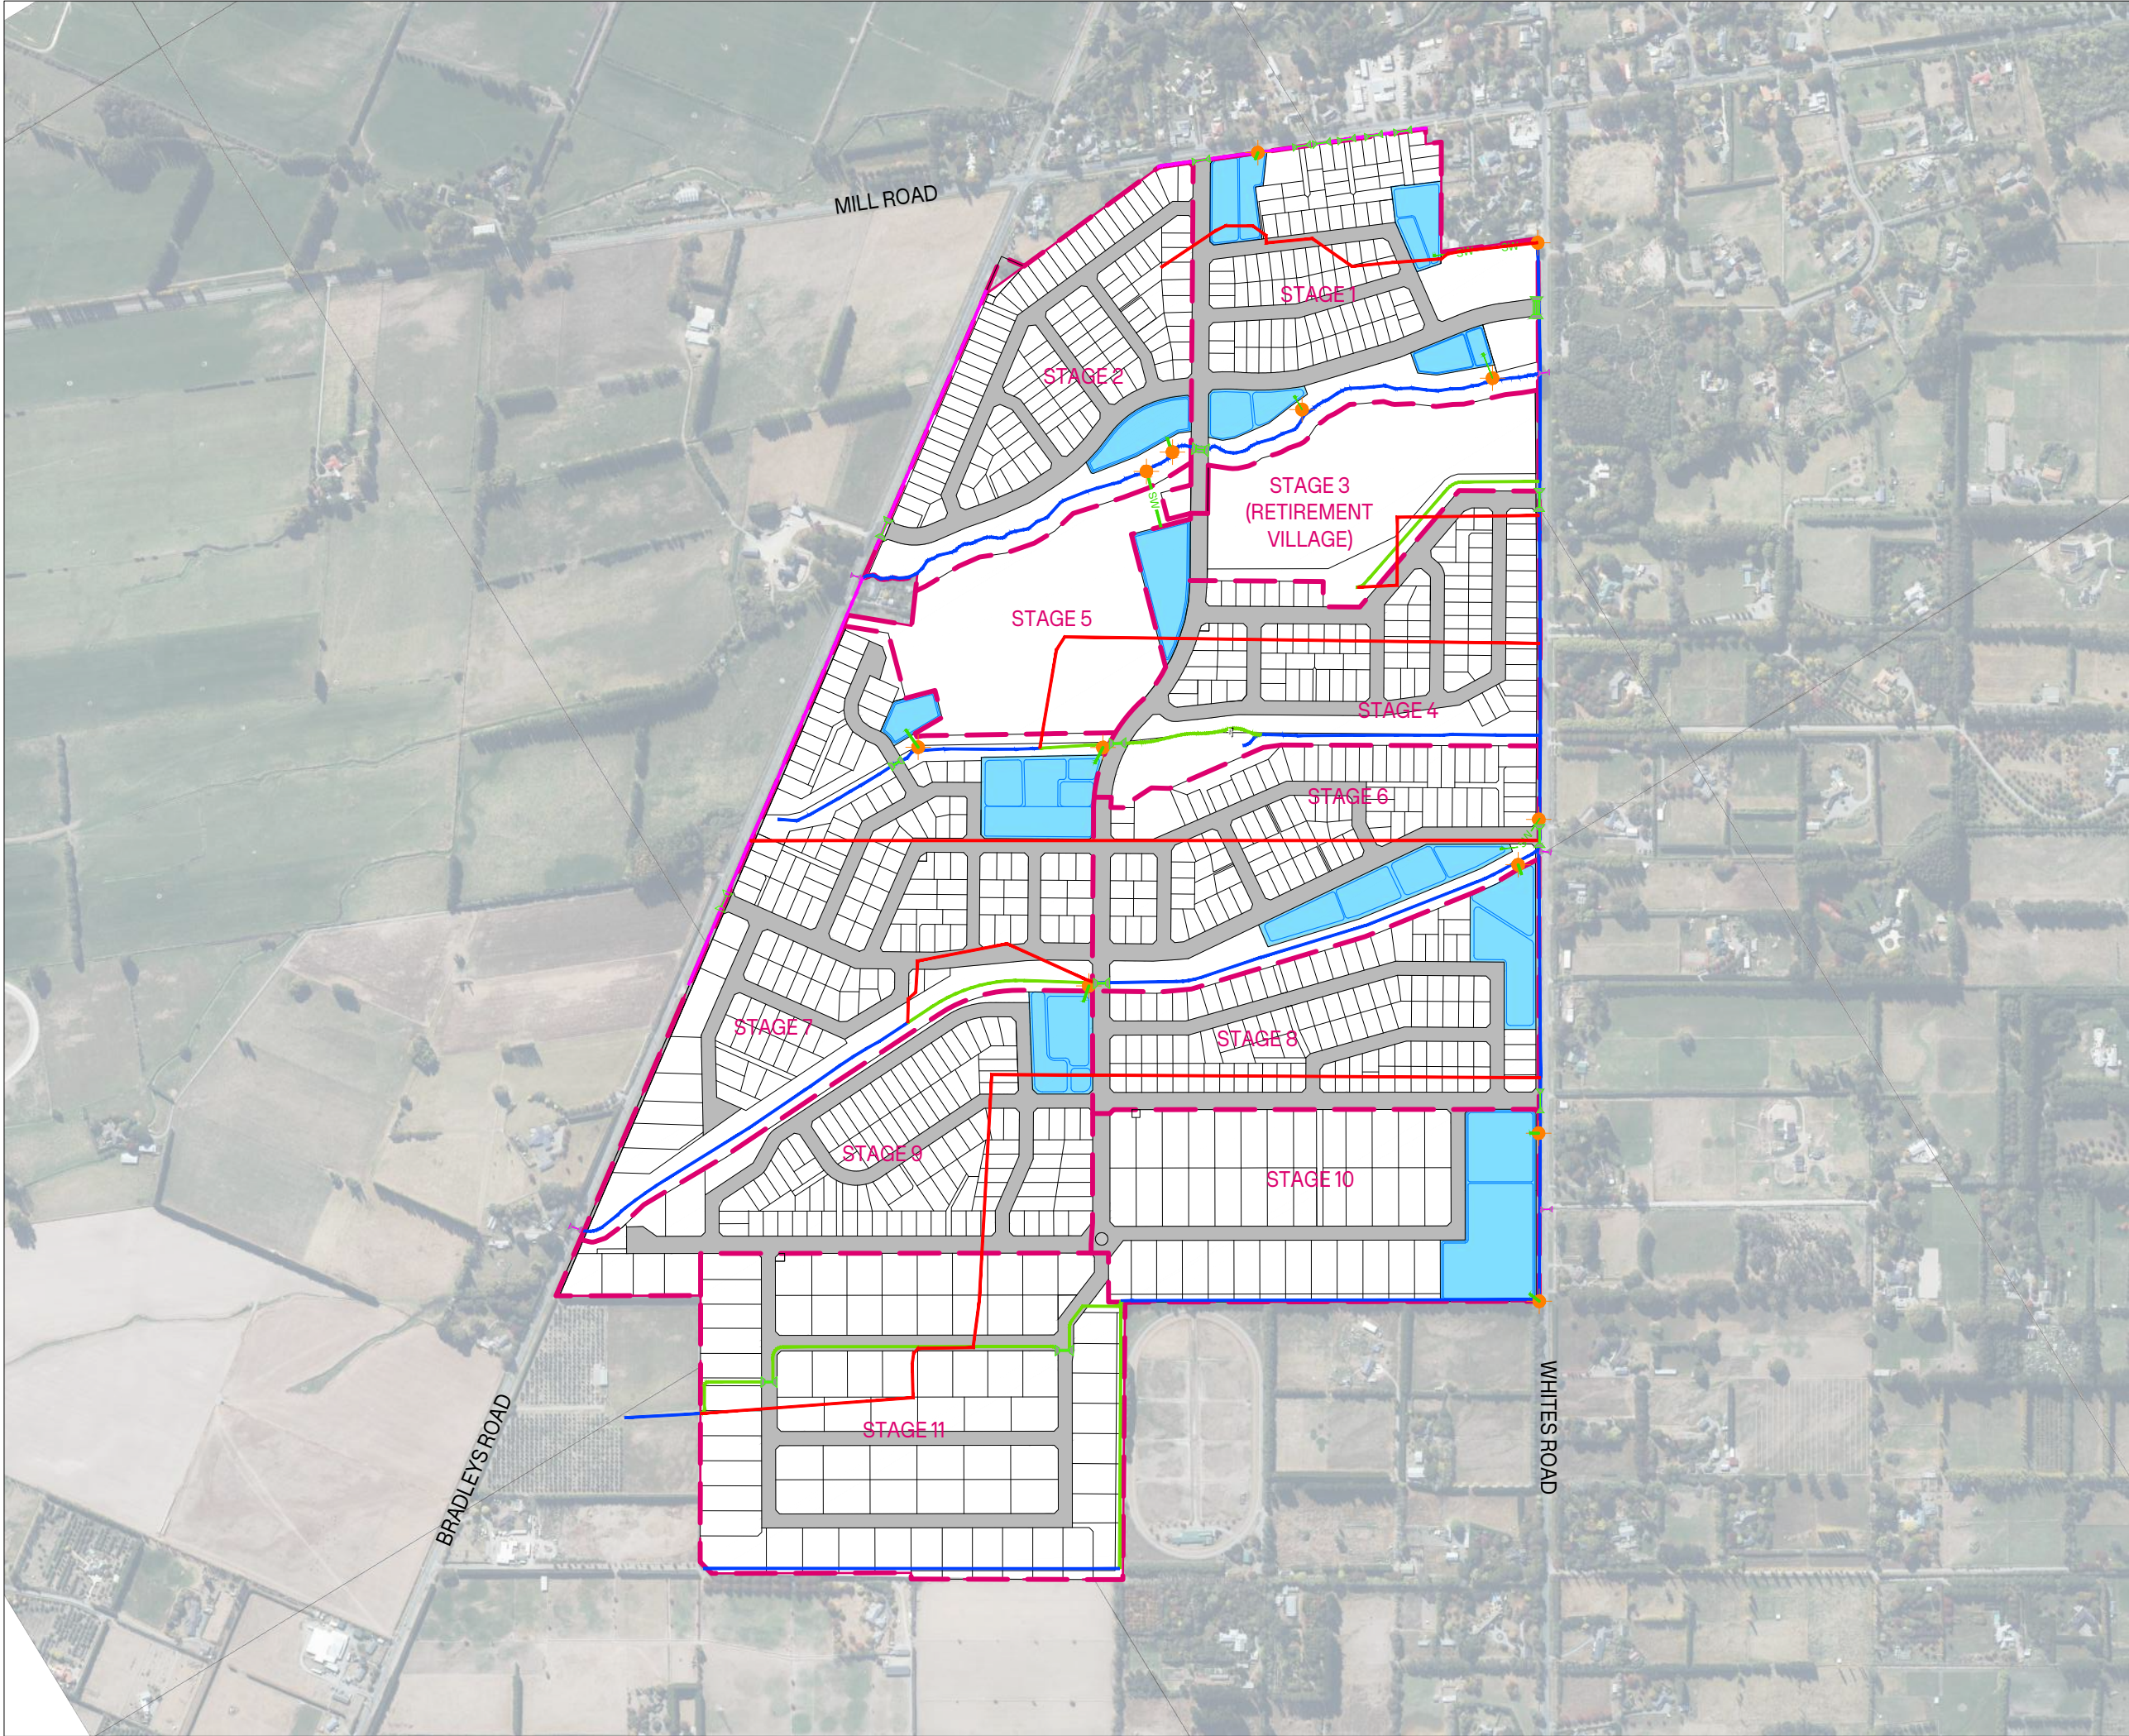

LEGEND:

- ABUTTAL BOUNDARY
- LOT BOUNDARY
- STAGING BOUNDARY
- CULVERT - EXISTING
- CULVERT - PROPOSED
- MINIMUM RIPARIAN ENHANCEMENT SETBACK
- WATERWAY - EXISTING
- WATERWAY - REALIGNED
- WATERWAY - REMOVED
- ROAD SIDE DRAINS
- SMA OUTFALL STRUCTURE AND PIPE
- SMA OUTFALL LOCATION

NOTES

- WETLAND AND DELINEATION AS PROVIDED BY PATTLE DELAMORE PARTNERS IN FIGURE 1: WETLAND DELINEATION, OHOKA R.E.B, DATED JAN 2025/
- EXISTING WATERWAY AND CULVERTS PROVIDED BY PATTLE DELAMORE PARTNERS HYDROLOGY ASSESSMENT, REF NO. C045180002. DATED JULY 2025.


D	ISSUED FOR INFORMATION	PE	10/09/2026
C	ISSUED FOR INFORMATION	AO	29/05/2026
B	UPDATE REALIGNED WATERWAYS	KC	17/07/2025
A	ISSUED FOR INFORMATION	PE	11/07/2025
REVISION DETAILS		BY	DATE

PROJECT:
MILL ROAD, OHOKA
WAIMAKARIRI
CANTERBURY


DESCRIPTION:
WATERCOURSE
CHANGES
OVERVIEW PLAN

	SURVEYED	-	-
	DESIGNED	SS	10/09/2026
	DRAWN	PE	10/09/2026
	CHECKED	LM	10/09/2026
	APPROVED	LM	10/09/2026


SCALE	1:4,000 @A1	1:8,000 @A3	REVISION
STATUS	FOR INFORMATION		D
PROJECT	16013		
DWG NO	16013-00-IN-9002		

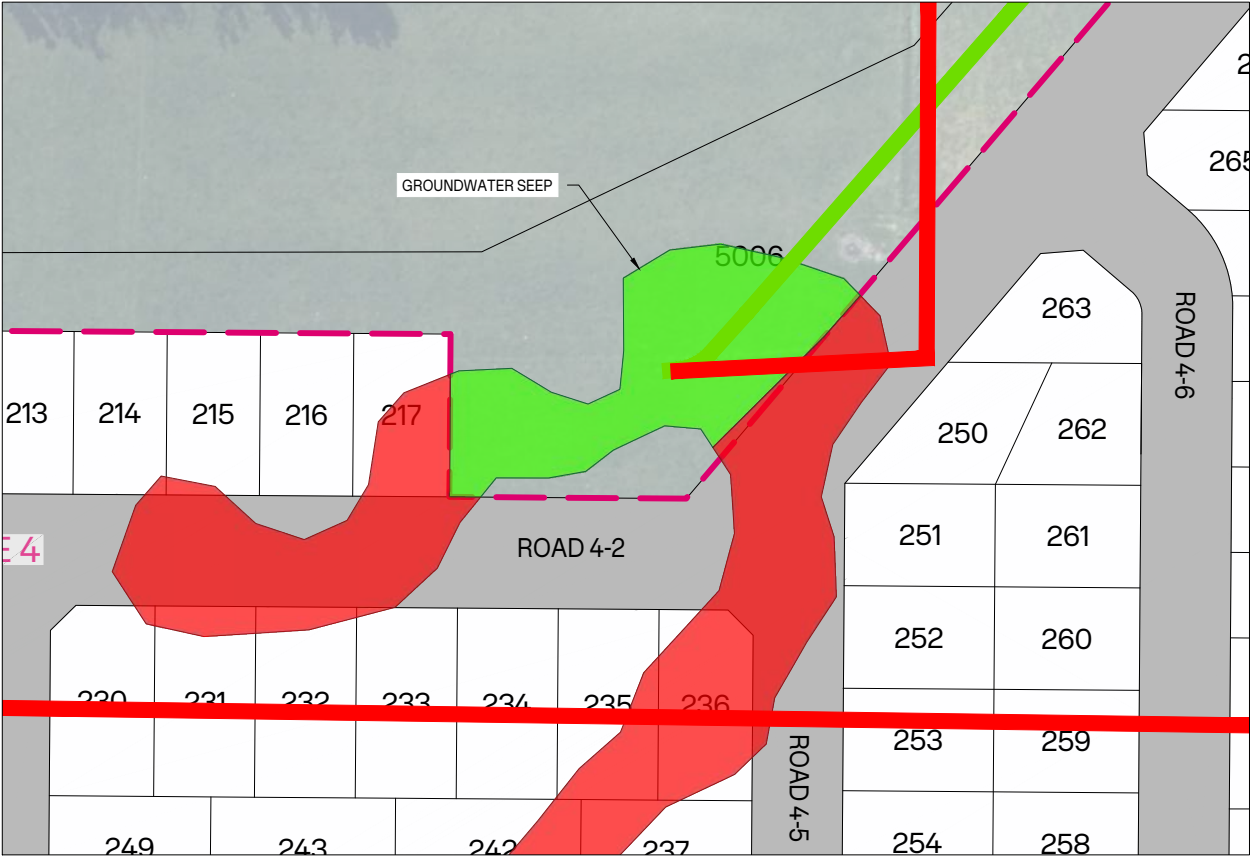


WETLAND - A
SCALE: A11:750 A31:1500

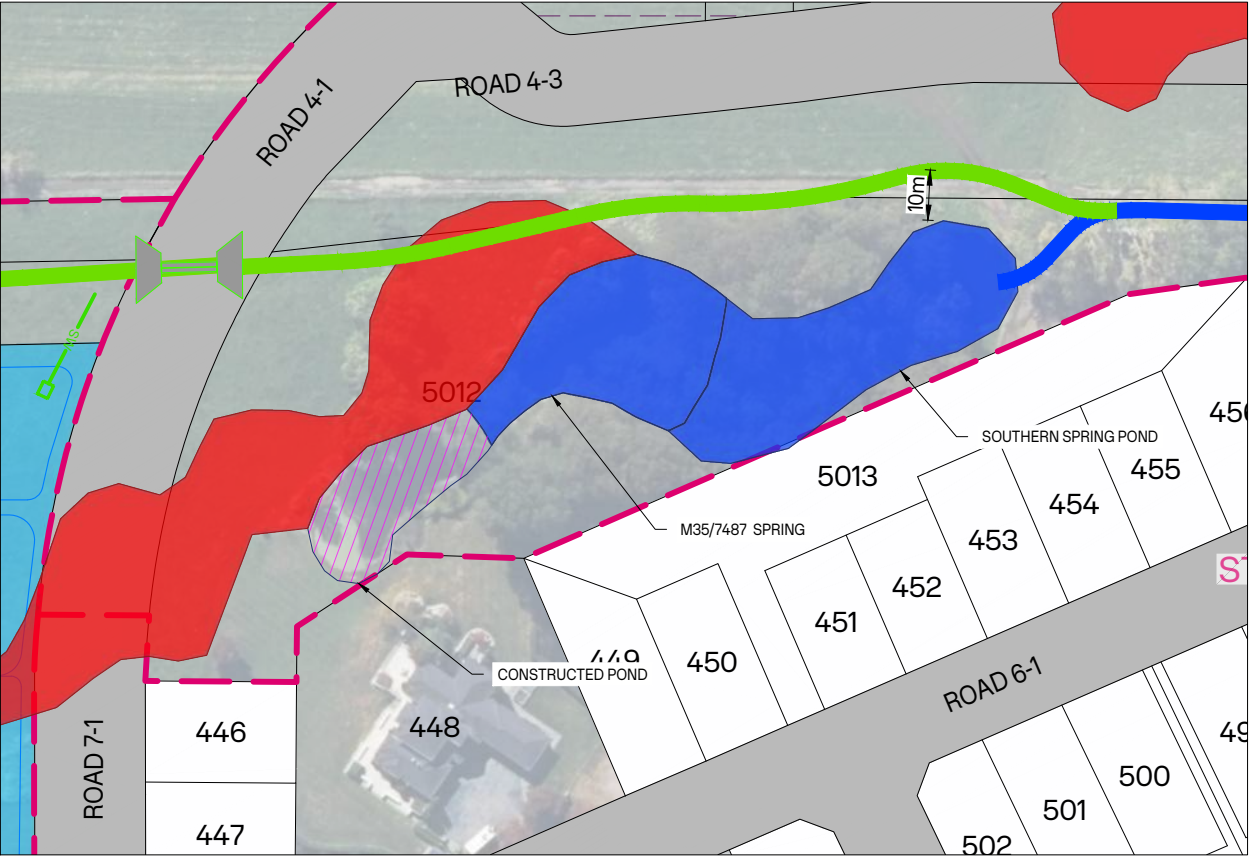

WETLAND - B
SCALE: A11:750 A31:1500

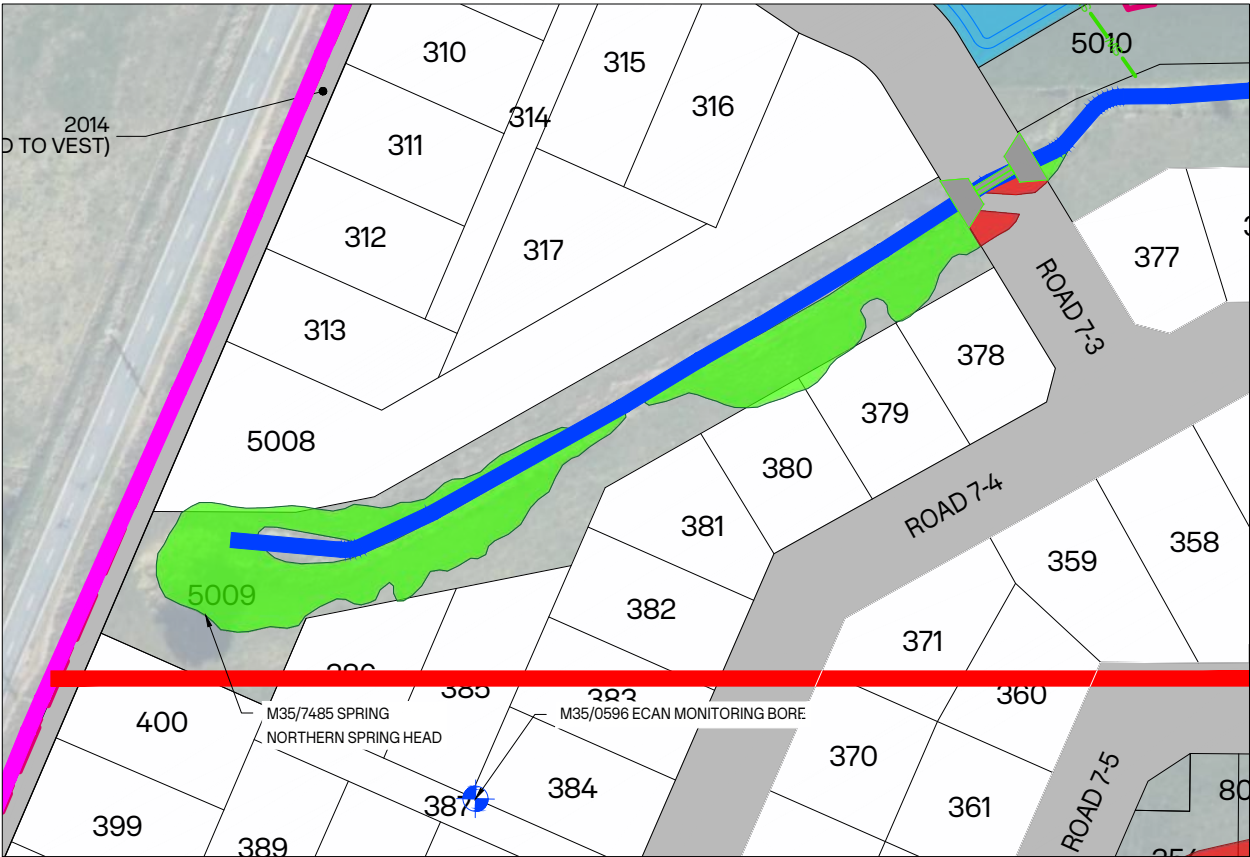

WETLAND - C
SCALE: A11:750 A31:1500

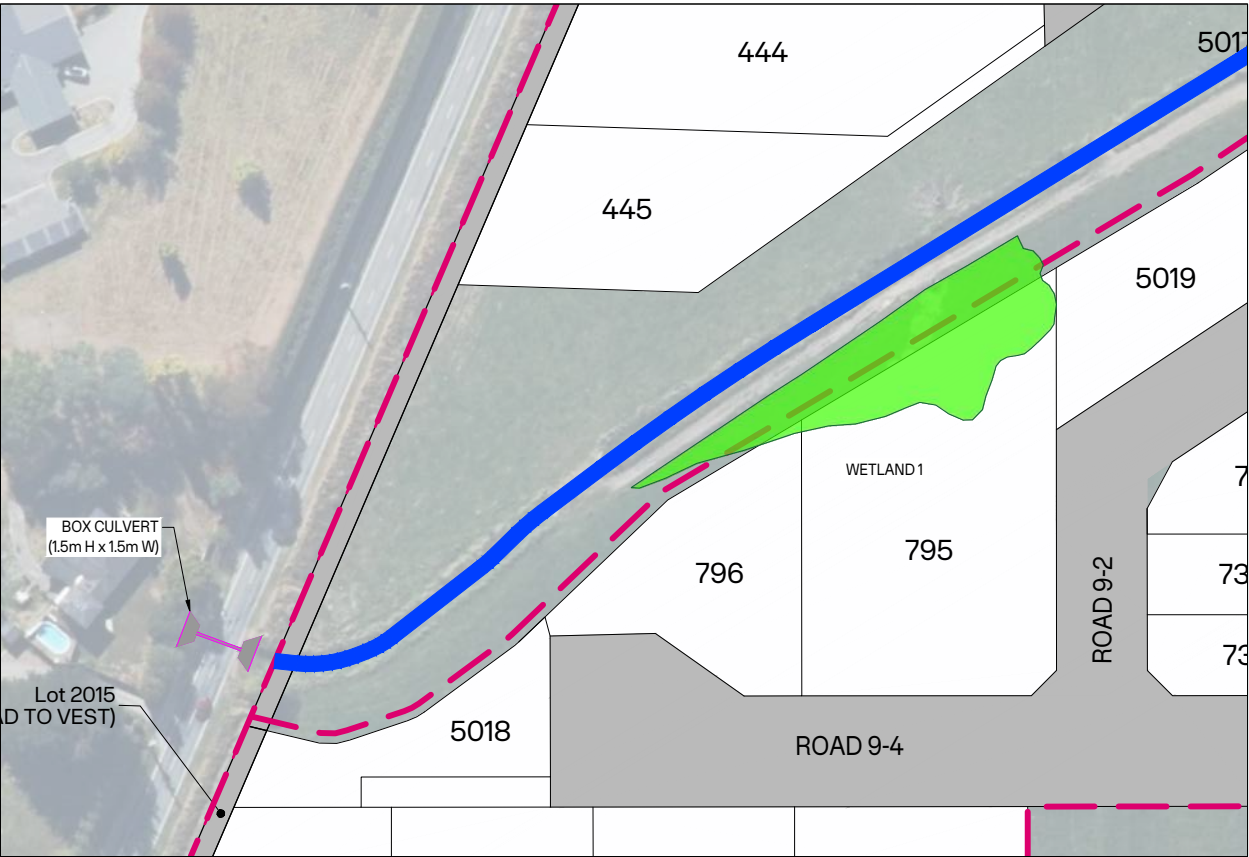

WETLAND - D
SCALE: A11:750 A31:1500

LEGEND:

- ABUTTAL BOUNDARY
- LOT BOUNDARY
- SITE BOUNDARY
- CULVERT - EXISTING
- CULVERT - PROPOSED
- WATERWAY - EXISTING
- WATERWAY - REALIGNED
- WATERWAY - REMOVED
- ROAD SIDE DRAINS
- WETLAND - EXISTING
- WETLAND - REMOVED
- SPRING POND - EXISTING
- POND - TO BE REMOVED
- STORMWATER MANAGEMENT AREAS (SMA)
- BANK TOP
- ROAD SWALE
- ROAD KERB
- GROUND DISTURBANCE / IMPERVIOUS SURFACE SETBACK
- MINIMUM RIPARIAN ENHANCEMENT SETBACK
- 15m LANDSCAPING STRIP SETBACK
- SMA OUTFALL STRUCTURE AND PIPE

NOTES

- WETLAND AND DELINEATION AS PROVIDED BY PATTLE DELAMORE PARTNERS IN FIGURE 1: WETLAND DELINEATION, OHOKA R.E.B, DATED JAN 2025/
- EXISTING WATERWAY AND CULVERTS PROVIDED BY PATTLE DELAMORE PARTNERS HYDROLOGY ASSESSMENT, REF NO. C045180002. DATED JULY 2025.

D	ISSUED FOR INFORMATION	PE	10/09/2026
C	ISSUED FOR INFORMATION	AO	29/05/2026
B	UPDATE REALIGNED WATERWAYS	KC	17/07/2025
A	ISSUED FOR INFORMATION	PE	11/07/2025
REVISION DETAILS		BY	DATE

PROJECT: MILL ROAD, OHOKA
WAIMAKARIRI
CANTERBURY

DESCRIPTION: WETLAND PLAN

	SURVEYED	-	-
	DESIGNED	SS	10/09/2026
	DRAWN	PE	10/09/2026
	CHECKED	LM	10/09/2026
	APPROVED	LM	10/09/2026

SCALE	AS SHOWN	REVISION
STATUS	FOR INFORMATION	D
PROJECT	16013	
DWG NO	16013-00-IN-9003	