
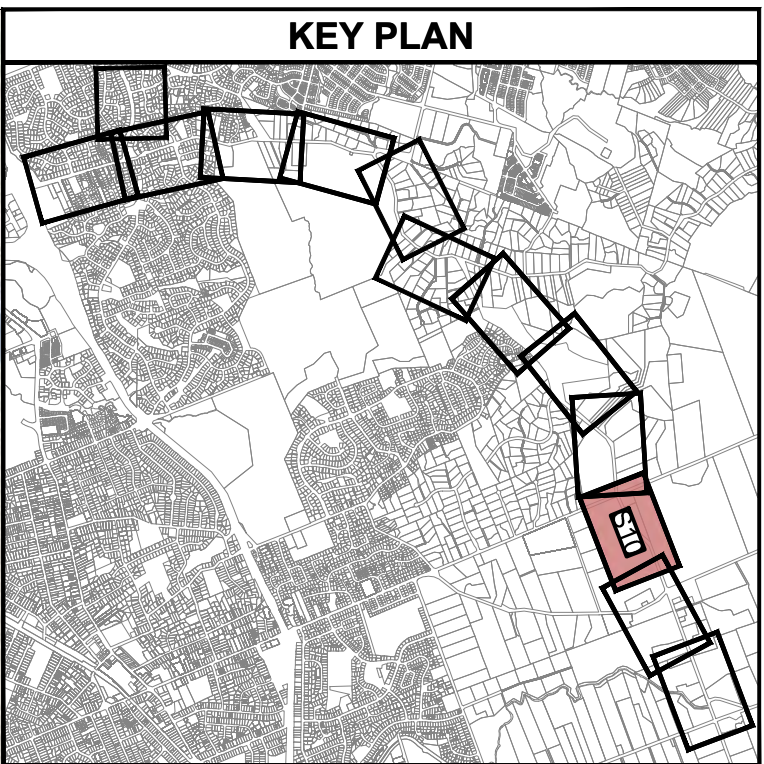


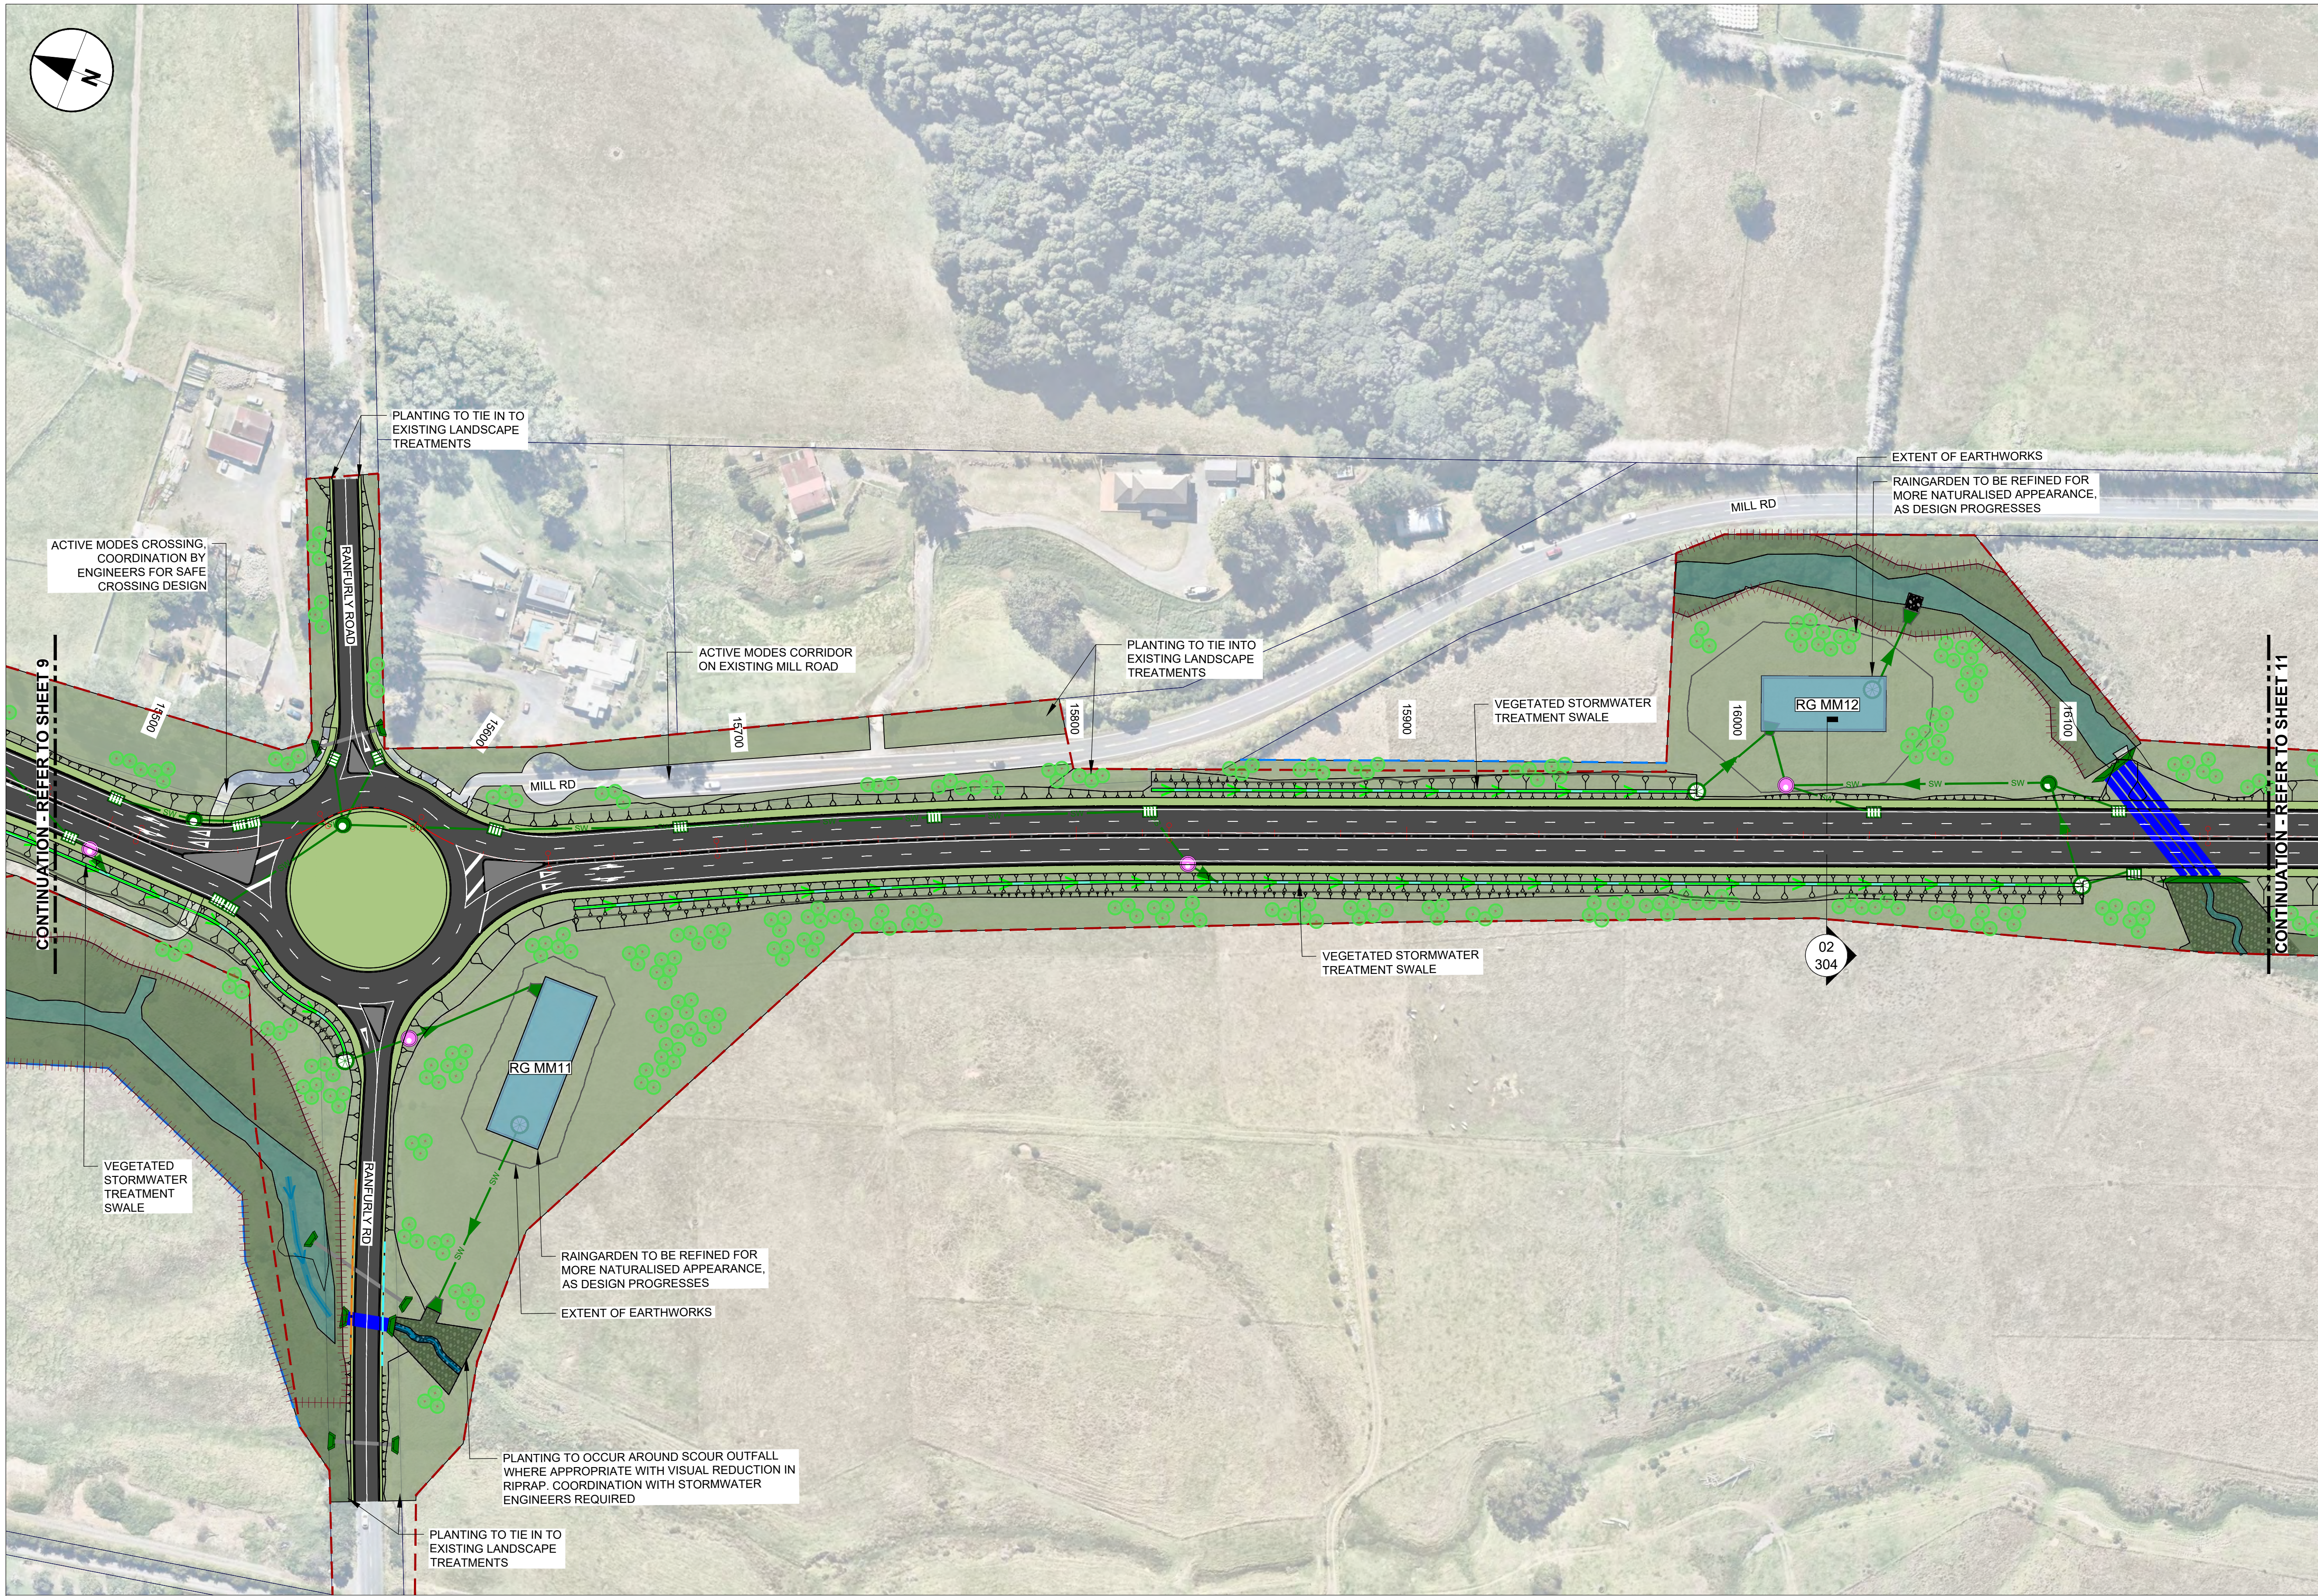

- LEGEND: Planting Plan**
- FOOTPATH
 - SHARED PATH
 - PROPOSED CARRIAGEWAY SURFACING
 - PROPOSED BRIDGE STRUCTURE
 - LAWN
 - GROUND COVER MIX
 - LOW VEGETATION MIX
 - RIPARIAN MIX
 - RETAINING WALL MIX
 - SHRUB MIX
 - WETLAND MIX
 - RAINGARDEN MIX
 - SWALE MIX
 - REINSTATEMENT TREATMENTS
 - SIGNIFICANT ECOLOGICAL AREA
 - ECOLOGICAL RESTORATION - A
 - ECOLOGICAL RESTORATION - B
 - 134 MILL ROAD RESTORATION & PLANTING
 - LIZARD HABITAT PLANTING
 - EXISTING RETAINING WALL
 - PROPOSED RETAINING WALL CONCRETE & BLOCKWORK
 - PROPOSED RETAINING WALL MECHANICALLY STABILISED EARTH
 - PROPOSED RETAINING WALL BORE PILED
 - PROPOSED ACOUSTIC WALL
 - PROPOSED GUARDRAIL
 - PROPOSED WIRE-ROPE
 - PROPOSED CIVIL DESIGN
 - PROPOSED DESIGNATION BOUNDARY
 - PROPOSED ALTERATION TO DESIGNATION
 - LINZ PROPERTY BOUNDARY
 - VEGETATED FILL BATTER
 - EXISTING PERMANENT WATERWAY
 - PROPOSED STORMWATER CULVERT
 - EXISTING STORMWATER CULVERT
 - PROPOSED FARM STYLE FENCE
 - PROPOSED BIKE TRACK REINSTATEMENT
 - PROPOSED TREE - URBAN CHARACTER
 - PROPOSED TREE - RURAL CHARACTER
 - PROPOSED TREE - REINSTATEMENT PIN OAK
 - PROPOSED TREE - LARGER SPECIMEN
 - EXISTING SIGNIFICANT TREE

This drawing is confidential and shall only be used for the purpose of this project. The signing of this title block confirms the design and drafting of this project have been prepared and checked in accordance with the AECOM quality assurance system to ISO 9001-2000.

CONSULTANT

AECOM

Beca

AECOM New Zealand Ltd
NZ.B.N 9429032091335
www.aecom.com

CLIENT

NZ TRANSPORT AGENCY

WAKA KOTAHĪ

PROJECT

Mill Road – Stage 1

Consenting Design

Roads of National Significance

REGISTRATION

FOR CONSENT

SCALE

0 25 50

m

1:1000

PROJECT MANAGEMENT INITIALS		
MBe SLa	ACh SLa	TLi
DESIGNER	CHECKED	APPROVED
PROJECT DATA		
DATUM	AUK46	SURVEY NZTM

ISSUE/REVISION		
G	24.08.26	100% CONSENTING DESIGN
F	04.02.26	100% CONSENTING DESIGN
E	18.11.25	100% CONSENTING DESIGN
D	19.09.25	100% CONSENTING DESIGN
C	12.09.25	100% CONSENTING DESIGN
B	21.07.25	50% CONSENTING DESIGN
I/R	DATE	DESCRIPTION

PROJECT NUMBER



60755376

SHEET TITLE

Mill Road RoNS Stage 1 FTA
PLANTING PLAN SHEET 10

SHEET NUMBER

60755376-SHT-LD-0110

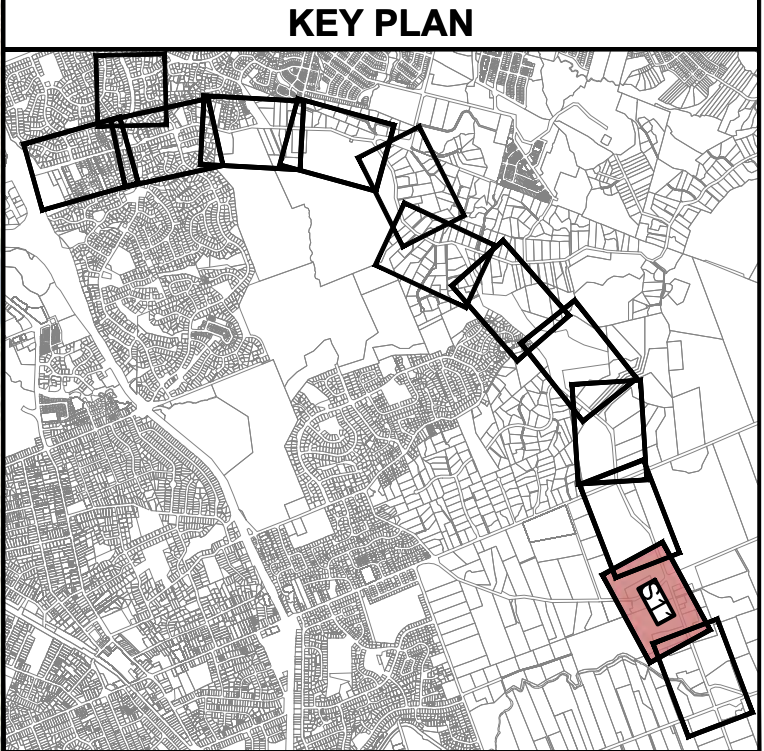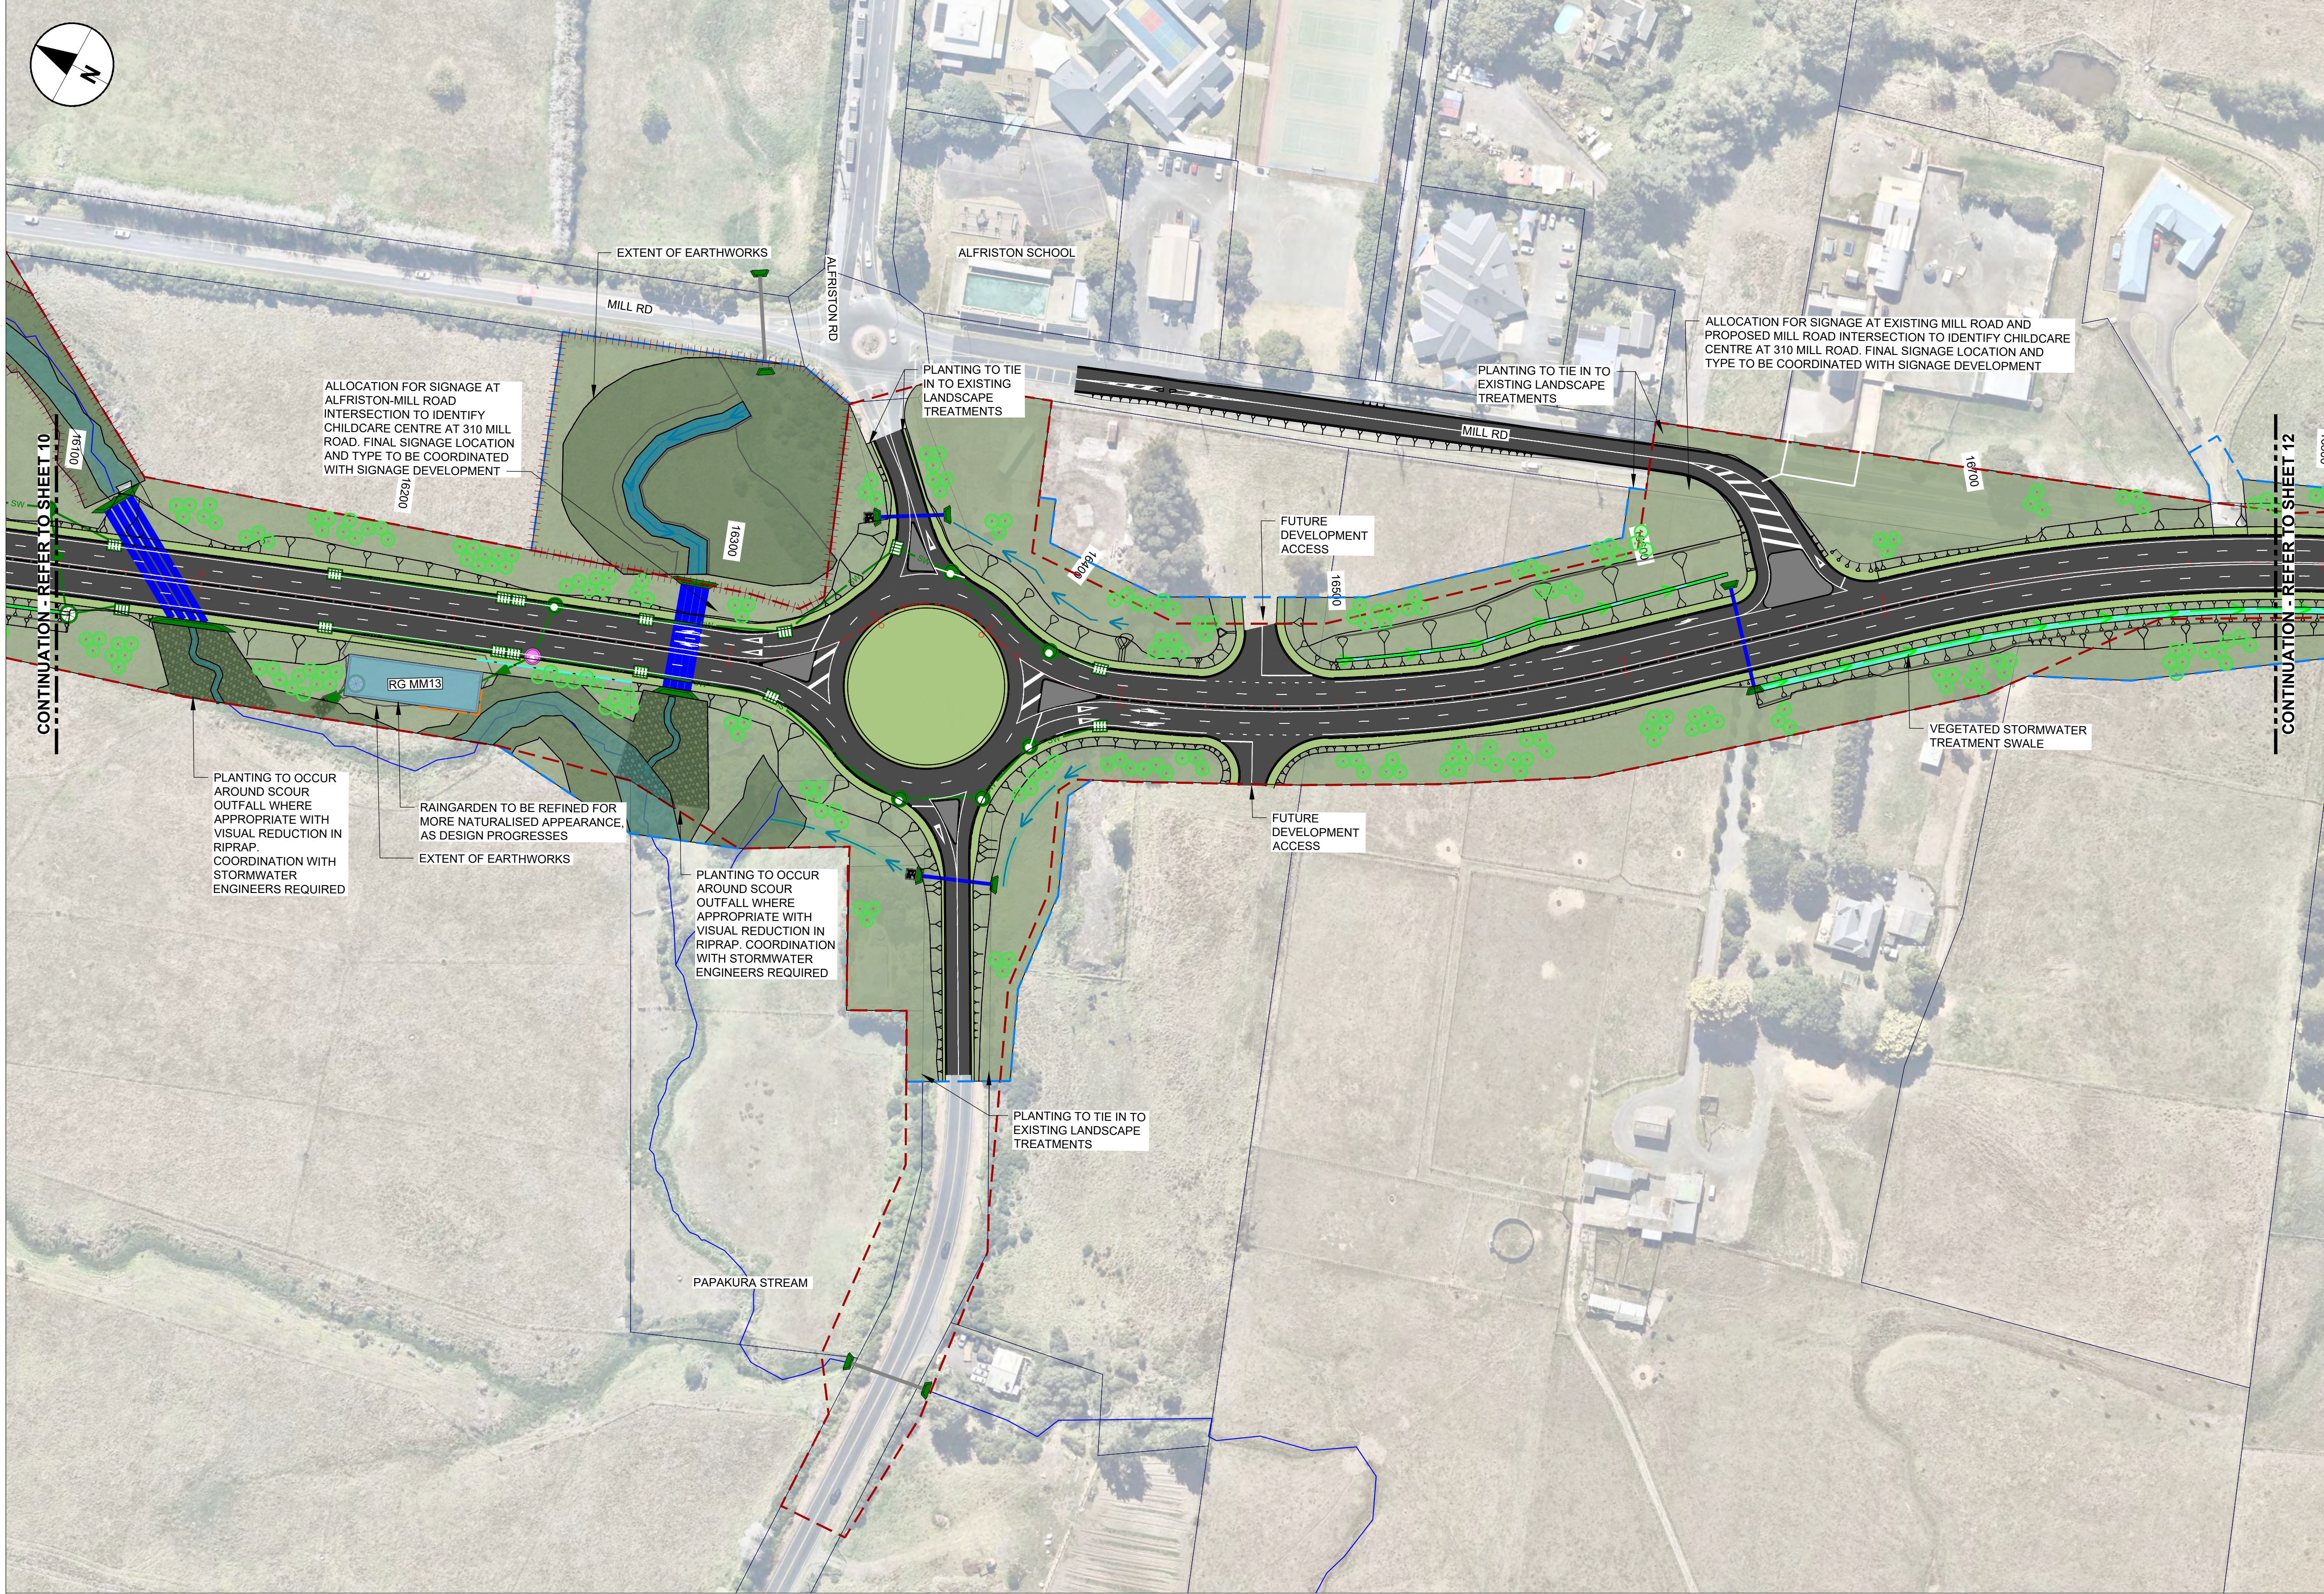

- LEGEND: Planting Plan**
- FOOTPATH
 - SHARED PATH
 - PROPOSED CARRIAGEWAY SURFACING
 - PROPOSED BRIDGE STRUCTURE
 - LAWN
 - GROUND COVER MIX
 - LOW VEGETATION MIX
 - RIPARIAN MIX
 - RETAINING WALL MIX
 - SHRUB MIX
 - WETLAND MIX
 - RAINGARDEN MIX
 - SWALE MIX
 - REINSTATEMENT TREATMENTS
 - SIGNIFICANT ECOLOGICAL AREA
 - ECOLOGICAL RESTORATION - A
 - ECOLOGICAL RESTORATION - B
 - 134 MILL ROAD RESTORATION & PLANTING
 - LIZARD HABITAT PLANTING
 - EXISTING RETAINING WALL
 - PROPOSED RETAINING WALL CONCRETE & BLOCKWORK
 - PROPOSED RETAINING WALL MECHANICALLY STABILISED EARTH
 - PROPOSED RETAINING WALL BORE PILED
 - PROPOSED ACOUSTIC WALL
 - PROPOSED GUARDRAIL
 - PROPOSED WIRE-ROPE
 - PROPOSED CIVIL DESIGN
 - PROPOSED DESIGNATION BOUNDARY
 - PROPOSED ALTERATION TO DESIGNATION
 - LINZ PROPERTY BOUNDARY
 - VEGETATED FILL BATTER
 - EXISTING PERMANENT WATERWAY
 - PROPOSED STORMWATER CULVERT
 - EXISTING STORMWATER CULVERT
 - PROPOSED FARM STYLE FENCE
 - PROPOSED BIKE TRACK REINSTATEMENT
 - PROPOSED TREE - URBAN CHARACTER
 - PROPOSED TREE - RURAL CHARACTER
 - PROPOSED TREE - REINSTATEMENT PIN OAK
 - PROPOSED TREE - LARGER SPECIMEN
 - EXISTING SIGNIFICANT TREE

This drawing is confidential and shall only be used for the purpose of this project. The signing of this title block confirms the design and drafting of this project have been prepared and checked in accordance with the AECOM quality assurance system to ISO 9001-2000.

CONSULTANT

AECOM New Zealand Ltd
NZ.B.N 9429032091335
www.aecom.com

CLIENT

WAKA KOTAHĪ

PROJECT

Mill Road – Stage 1

Consenting Design

Roads of National Significance

REGISTRATION

FOR CONSENT

SCALE

0 25 50

m

1:1000

PROJECT MANAGEMENT INITIALS		
MBe SLa	ACH SLa	TLi
DESIGNER	CHECKED	APPROVED
PROJECT DATA		
DATUM	AUK46	SURVEY NZTM

ISSUE/REVISION		
G	24.08.26	100% CONSENTING DESIGN
F	04.02.26	100% CONSENTING DESIGN
E	18.11.25	100% CONSENTING DESIGN
D	19.09.25	100% CONSENTING DESIGN
C	12.09.25	100% CONSENTING DESIGN
B	21.07.25	50% CONSENTING DESIGN
I/R	DATE	DESCRIPTION

PROJECT NUMBER



60755376

SHEET TITLE

Mill Road RoNS Stage 1 FTA
PLANTING PLAN SHEET 11

SHEET NUMBER

60755376-SHT-LD-0111

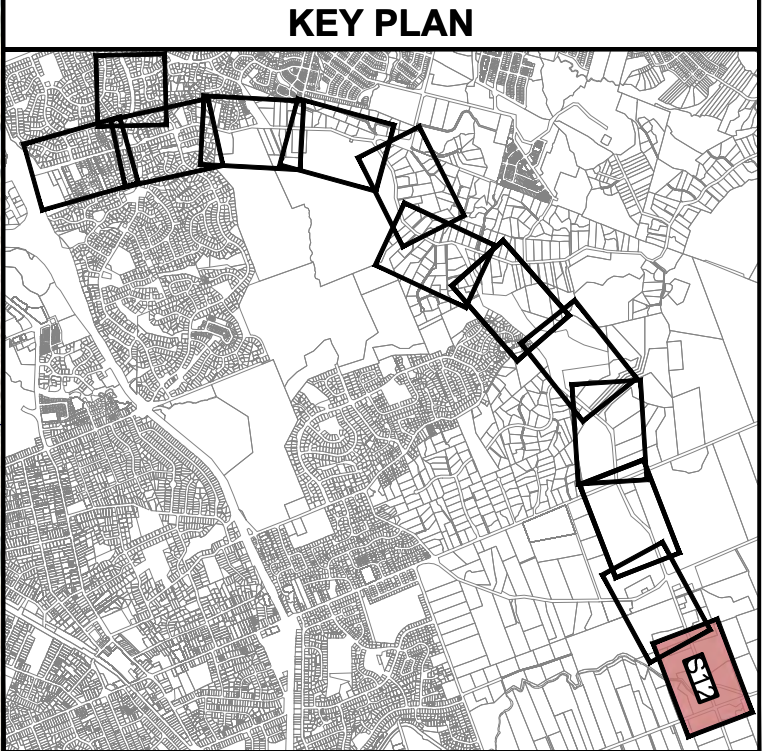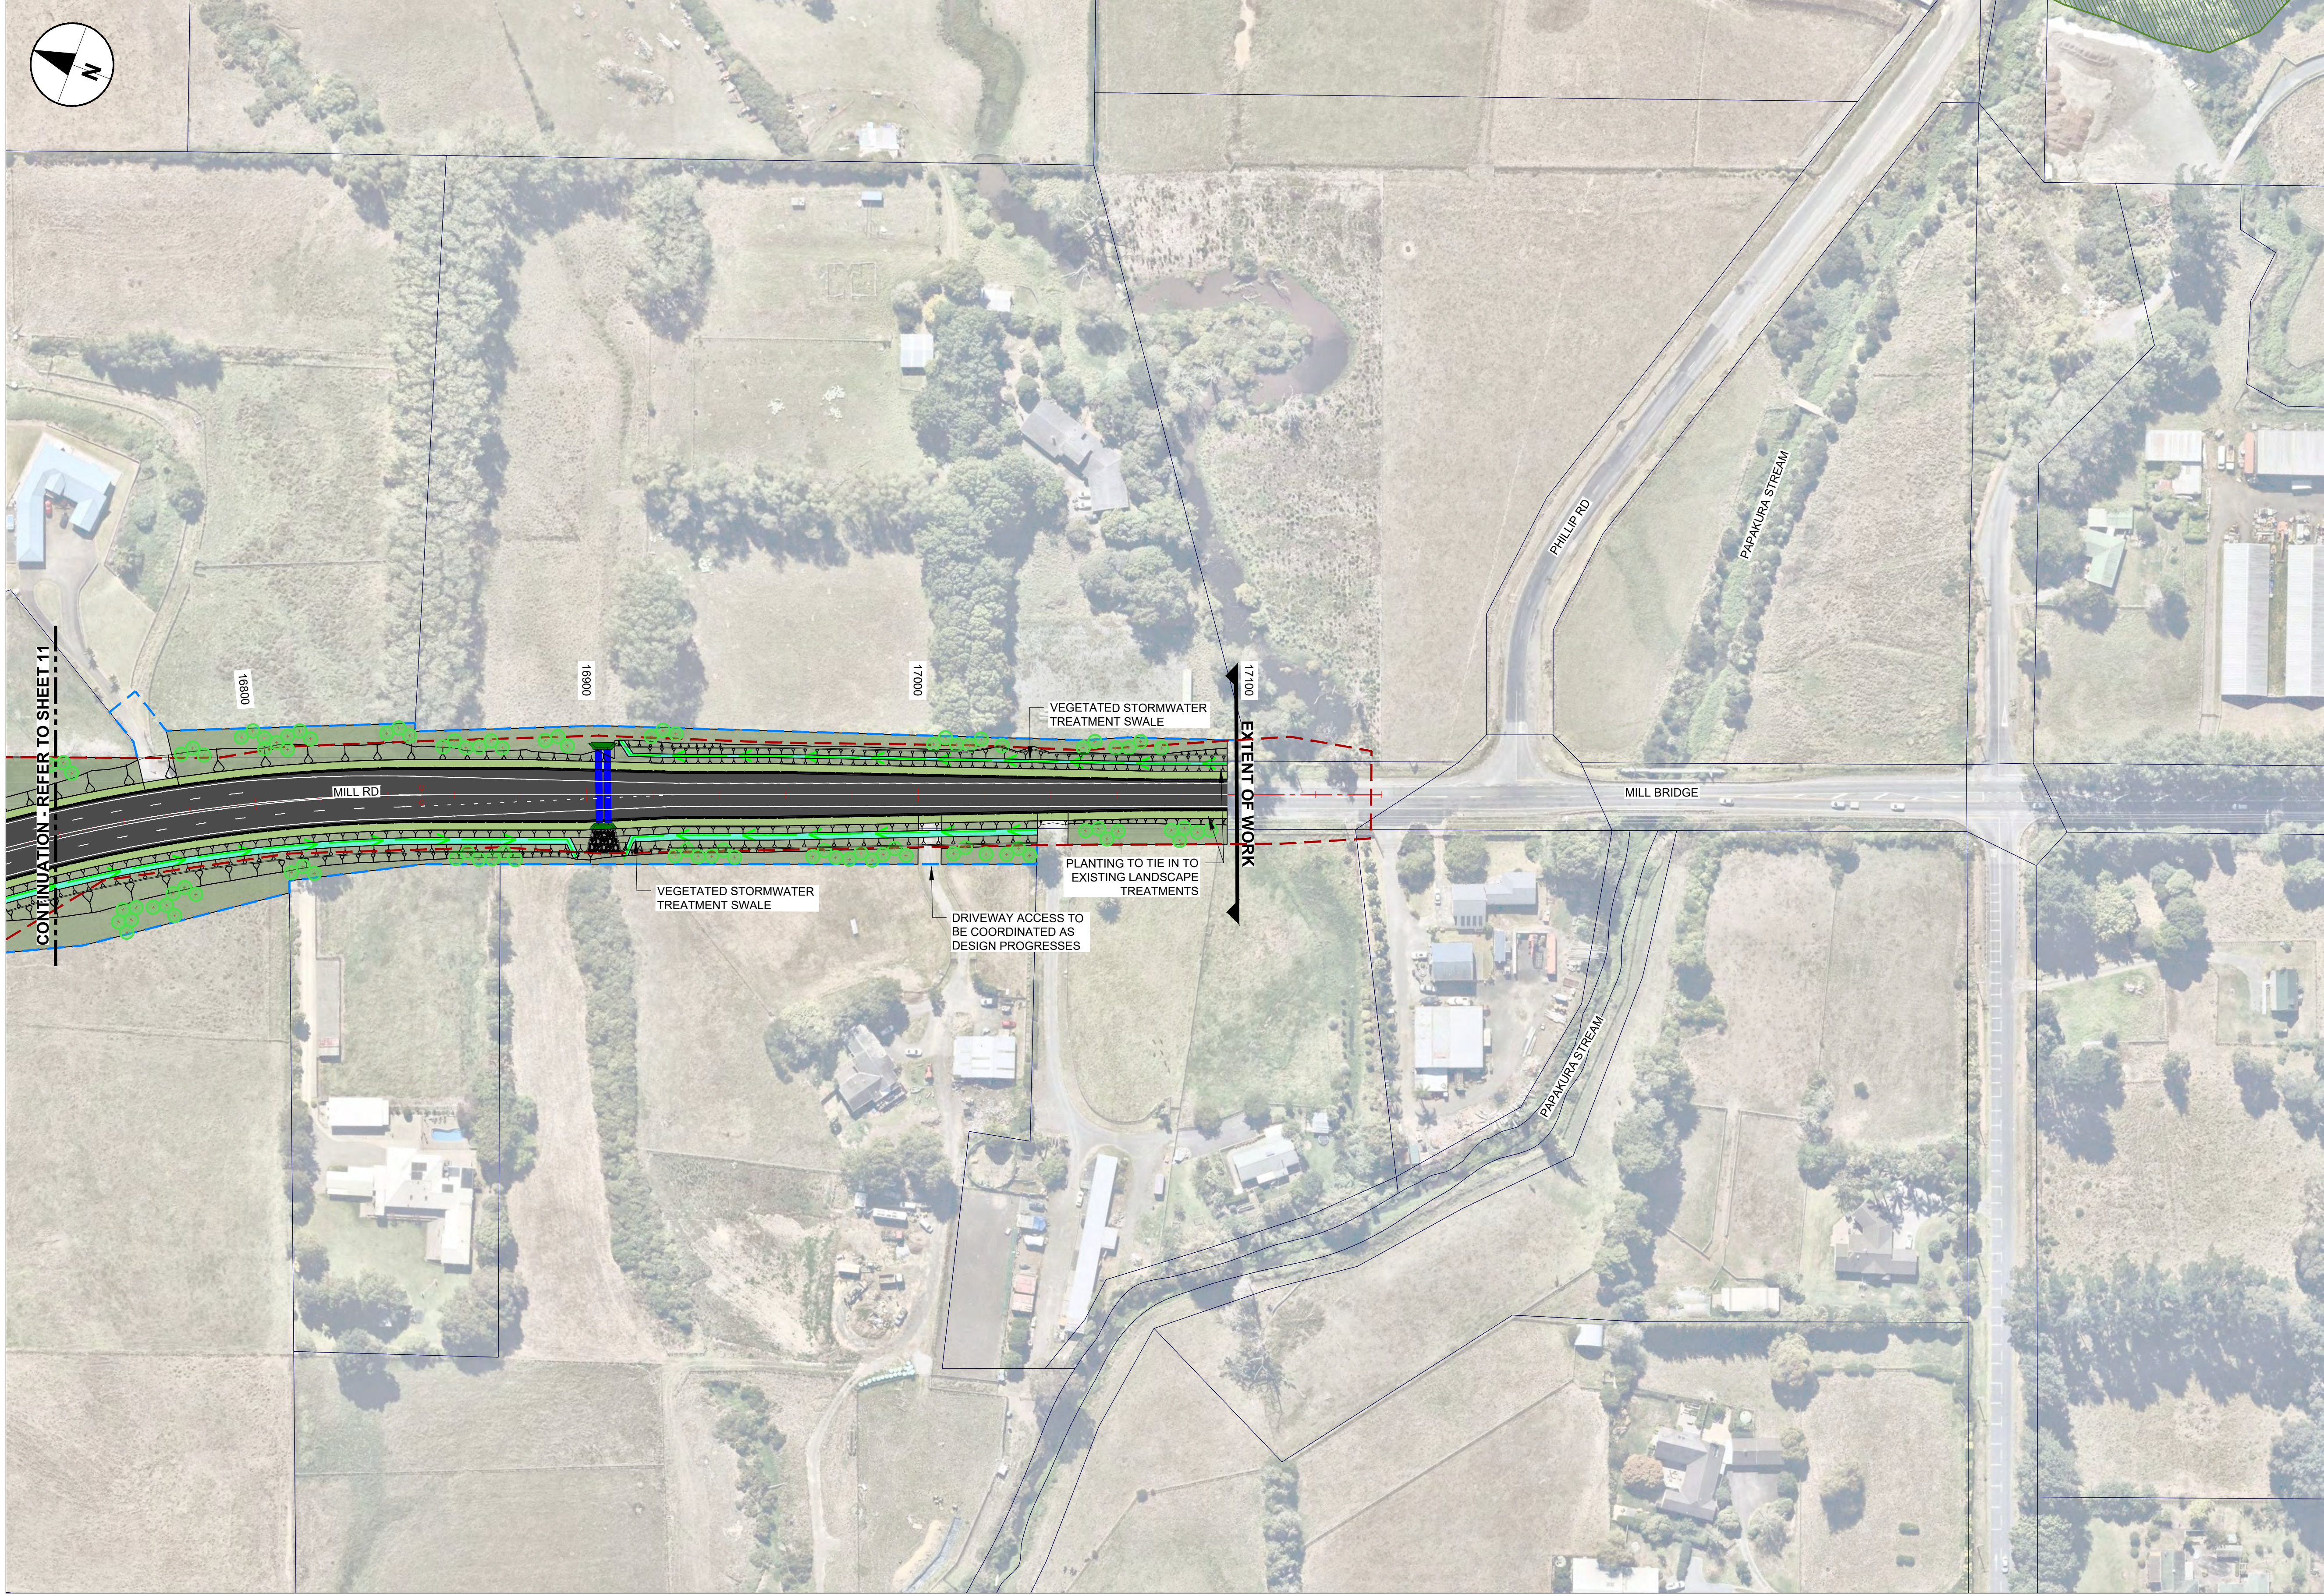

- LEGEND: Planting Plan**
- FOOTPATH
 - SHARED PATH
 - PROPOSED CARRIAGEWAY SURFACING
 - PROPOSED BRIDGE STRUCTURE
 - LAWN
 - GROUND COVER MIX
 - LOW VEGETATION MIX
 - RIPARIAN MIX
 - RETAINING WALL MIX
 - SHRUB MIX
 - WETLAND MIX
 - RAINGARDEN MIX
 - SWALE MIX
 - REINSTATEMENT TREATMENTS
 - SIGNIFICANT ECOLOGICAL AREA
 - ECOLOGICAL RESTORATION - A
 - ECOLOGICAL RESTORATION - B
 - 134 MILL ROAD RESTORATION & PLANTING
 - LIZARD HABITAT PLANTING
 - EXISTING RETAINING WALL
 - PROPOSED RETAINING WALL CONCRETE & BLOCKWORK
 - PROPOSED RETAINING WALL MECHANICALLY STABILISED EARTH
 - PROPOSED RETAINING WALL BORE PILED
 - PROPOSED ACOUSTIC WALL
 - PROPOSED GUARDRAIL
 - PROPOSED WIRE-ROPE
 - PROPOSED CIVIL DESIGN
 - PROPOSED DESIGNATION BOUNDARY
 - PROPOSED ALTERATION TO DESIGNATION
 - LINZ PROPERTY BOUNDARY
 - VEGETATED FILL BATTER
 - EXISTING PERMANENT WATERWAY
 - PROPOSED STORMWATER CULVERT
 - EXISTING STORMWATER CULVERT
 - PROPOSED FARM STYLE FENCE
 - PROPOSED BIKE TRACK REINSTATEMENT
 - PROPOSED TREE - URBAN CHARACTER
 - PROPOSED TREE - RURAL CHARACTER
 - PROPOSED TREE - REINSTATEMENT PIN OAK
 - PROPOSED TREE - LARGER SPECIMEN
 - EXISTING SIGNIFICANT TREE

This drawing is confidential and shall only be used for the purpose of this project. The signing of this title block confirms the design and drafting of this project have been prepared and checked in accordance with the AECOM quality assurance system to ISO 9001-2000.

CONSULTANT

AECOM **Beca**

AECOM New Zealand Ltd
NZ.B.N 9429032091335
www.aecom.com

CLIENT

NZ TRANSPORT AGENCY
WAKA KOTAHĪ

PROJECT

Mill Road – Stage 1
Consenting Design

Roads of National Significance

REGISTRATION

FOR CONSENT

SCALE

0 25 50 m
1:1000

PROJECT MANAGEMENT INITIALS		
MBe SLa	ACH SLa	TLi
DESIGNER	CHECKED	APPROVED
PROJECT DATA		
DATUM	AUK46	SURVEY NZTM

ISSUE/REVISION		
G	24.08.26	100% CONSENTING DESIGN
F	04.02.26	100% CONSENTING DESIGN
E	18.11.25	100% CONSENTING DESIGN
D	19.09.25	100% CONSENTING DESIGN
C	12.09.25	100% CONSENTING DESIGN
B	21.07.25	50% CONSENTING DESIGN
I/R	DATE	DESCRIPTION

PROJECT NUMBER

60755376

SHEET TITLE

Mill Road RoNS Stage 1 FTA
PLANTING PLAN SHEET 12

SHEET NUMBER

60755376-SHT-LD-0112