



Sheet	
Lot 42 - 45 Upper	
Project	
Cannon Point East Block	
Totara Park	
Upper Hutt	
aymac	
architecture	
limited	
5/88 Oriental Parade	
Oriental Bay	
Wellington	
Phone	s 9(2)(a)
Email	s 9(2)(a)
Date	08/06/2026
Designed	Designer
Drawn	Author
Checked	Checker
Scale	As indicated
Revision	
Project Number	Sheet Number
2409	A149



1 Lots 42 & 44 South
1 : 100



5 Lot 42 & 43 West
1 : 100



2 Lot 43 & 45 North
1 : 100



6 Lot 44 & 45 West
1 : 100




3 Lot 44 & 45 East
1 : 100



4 Lot 42 & 43 East
1 : 100

Sheet	
Lot 42 - 45	
Elevations	
Project	
Cannon Point East Block	
Totara Park	
Upper Hutt	
aymac	
architecture	
limited	
5/88 Oriental Parade	
Oriental Bay	
Wellington	
Phone	s 9(2)(a)
Email	s 9(2)(a)
Date	08/06/2026
Designed	Aymac
Drawn	Aymac
Checked	Aymac
Scale	1 : 100
Revision	
Project Number	Sheet Number
2409	A150

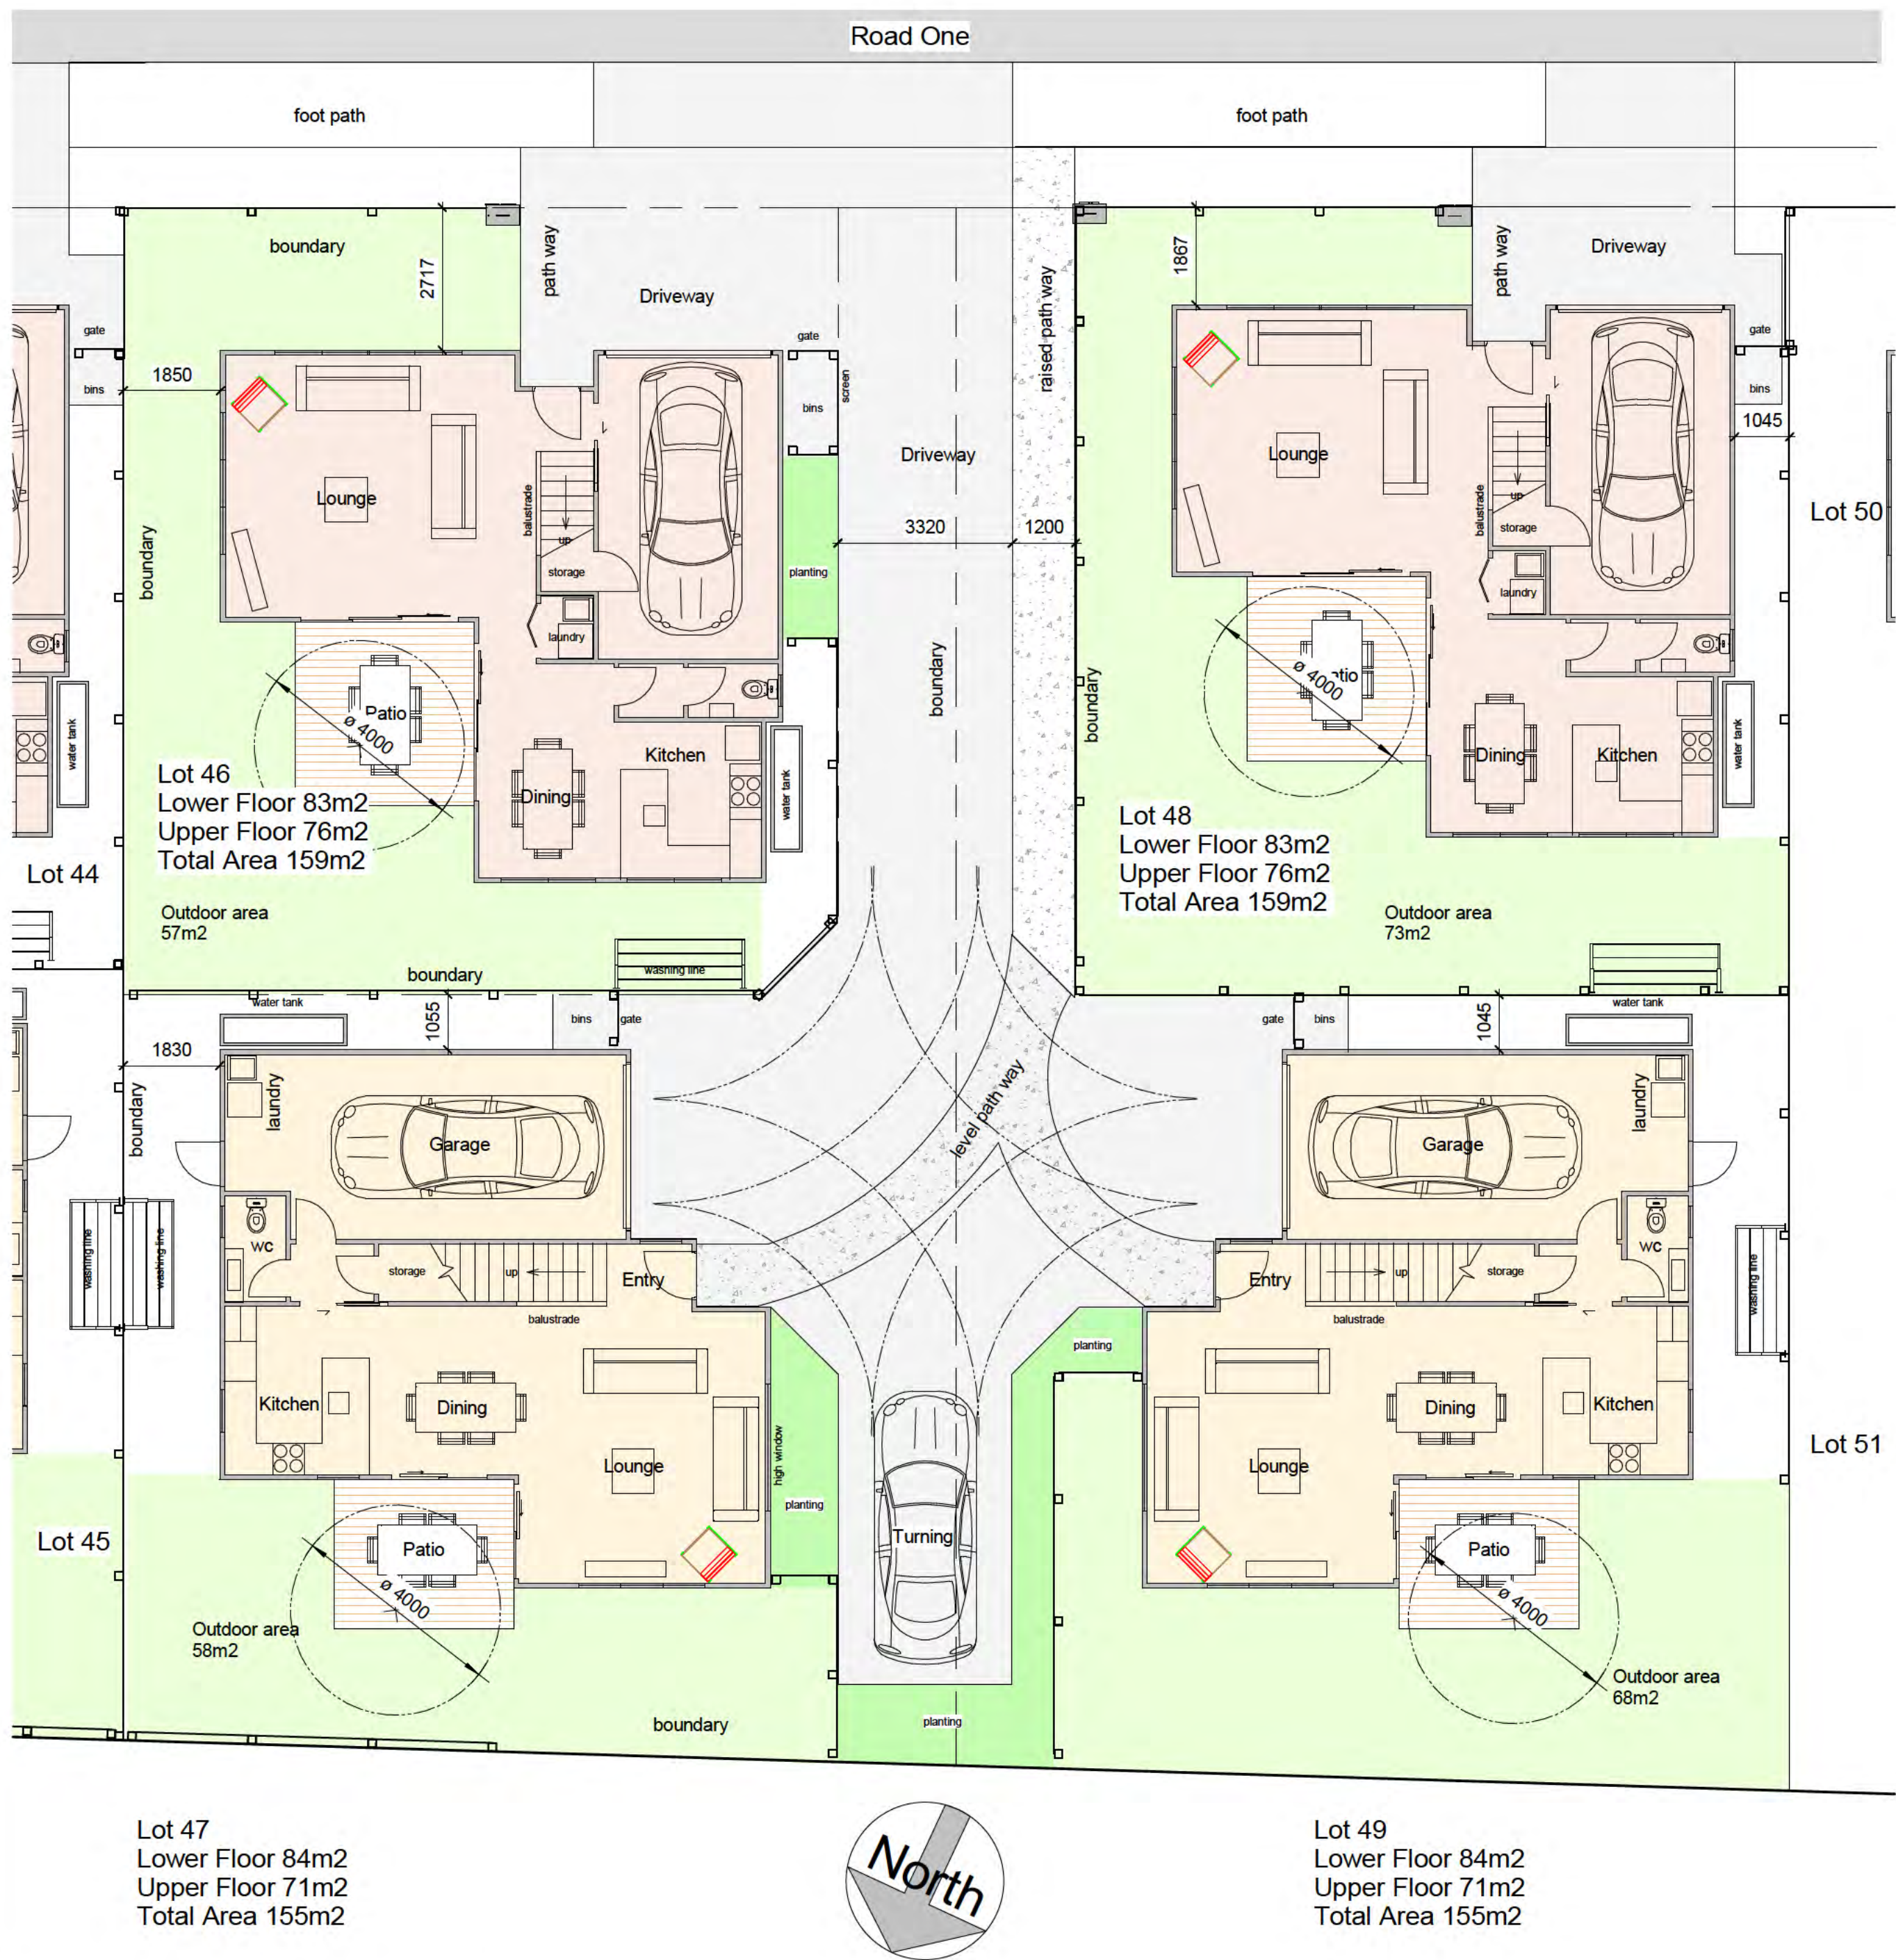

Sheet	
Lot 46 - 49 Lower Floor	
Project	
Cannon Point East Block	
Totara Park Upper Hutt	
aymac architecture limited	
5/88 Oriental Parade Oriental Bay Wellington Phone s 9(2)(a) Email s 9(2)(a)	
Date	08/06/2026
Designed	Aymac
Drawn	Aymac
Checked	Aymac
Scale	As indicated
Revision	
Project Number	Sheet Number
2409	A151



Sheet	
Lot 46 - 49 Upper Floor	
Project	
Cannon Point East Block	
Totara Park	
Upper Hutt	
	
5/88 Oriental Parade Oriental Bay Wellington Phone s 9(2)(a) Email s 9(2)(a)	
Date	08/06/2026
Designed	Designer
Drawn	Author
Checked	Checker
Scale	1 : 100
Revision	
Project Number	Sheet Number
2409	A152



1 **Lots 46 & 59 South**
1 : 100



5 **Lot 48 & 49 East**
1 : 100



2 **Lot 46 & 48 North**
1 : 100



6 **Lot 46 & 47 East**
1 : 100



3 **Lot 46 & 47 West**
1 : 100



7 **Lot 47 & 48 South**
1 : 100



4 **Lot 48 & 49 West**
1 : 100


Sheet	
Lot 46 - 49	
Elevations	
Project	
Cannon Point East Block	
Totara Park	
Upper Hutt	
aymac	
architecture	
limited	
5/88 Oriental Parade	
Oriental Bay	
Wellington	
Phone	s 9(2)(a)
Email	s 9(2)(a)
Date	08/06/2026
Designed	Aymac
Drawn	Aymac
Checked	Aymac
Scale	1 : 100
Revision	
Project Number	Sheet Number
2409	A153



Sheet	
Lot 50 - 51 Lower Floor	
Project	
Cannon Point East Block	
Totara Park Upper Hutt	
aymac architecture limited	
5/88 Oriental Parade Oriental Bay Wellington Phone s 9(2)(a) Email s 9(2)(a)	
Date	08/06/2026
Designed	Aymac
Drawn	Aymac
Checked	Aymac
Scale	As indicated
Revision	
Project Number	Sheet Number
2409	A154




Lot 50

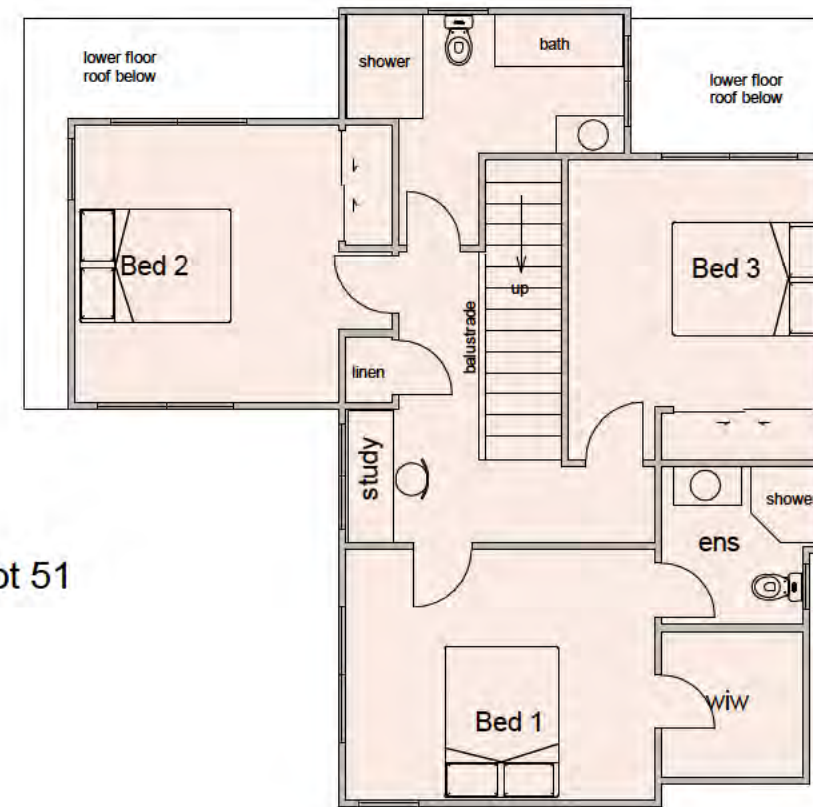

Lot 51



Sheet	
Lot 50 - 51 Upper Floor	
Project	
Cannon Point East Block	
Totara Park	
Upper Hutt	
aymac architecture limited	
5/88 Oriental Parade Oriental Bay Wellington Phone s 9(2)(a) Email s 9(2)(a)	
Date	08/06/2026
Designed	Aymac
Drawn	Aymac
Checked	Aymac
Scale	1 : 100
Revision	
Project Number	Sheet Number
2409	A155

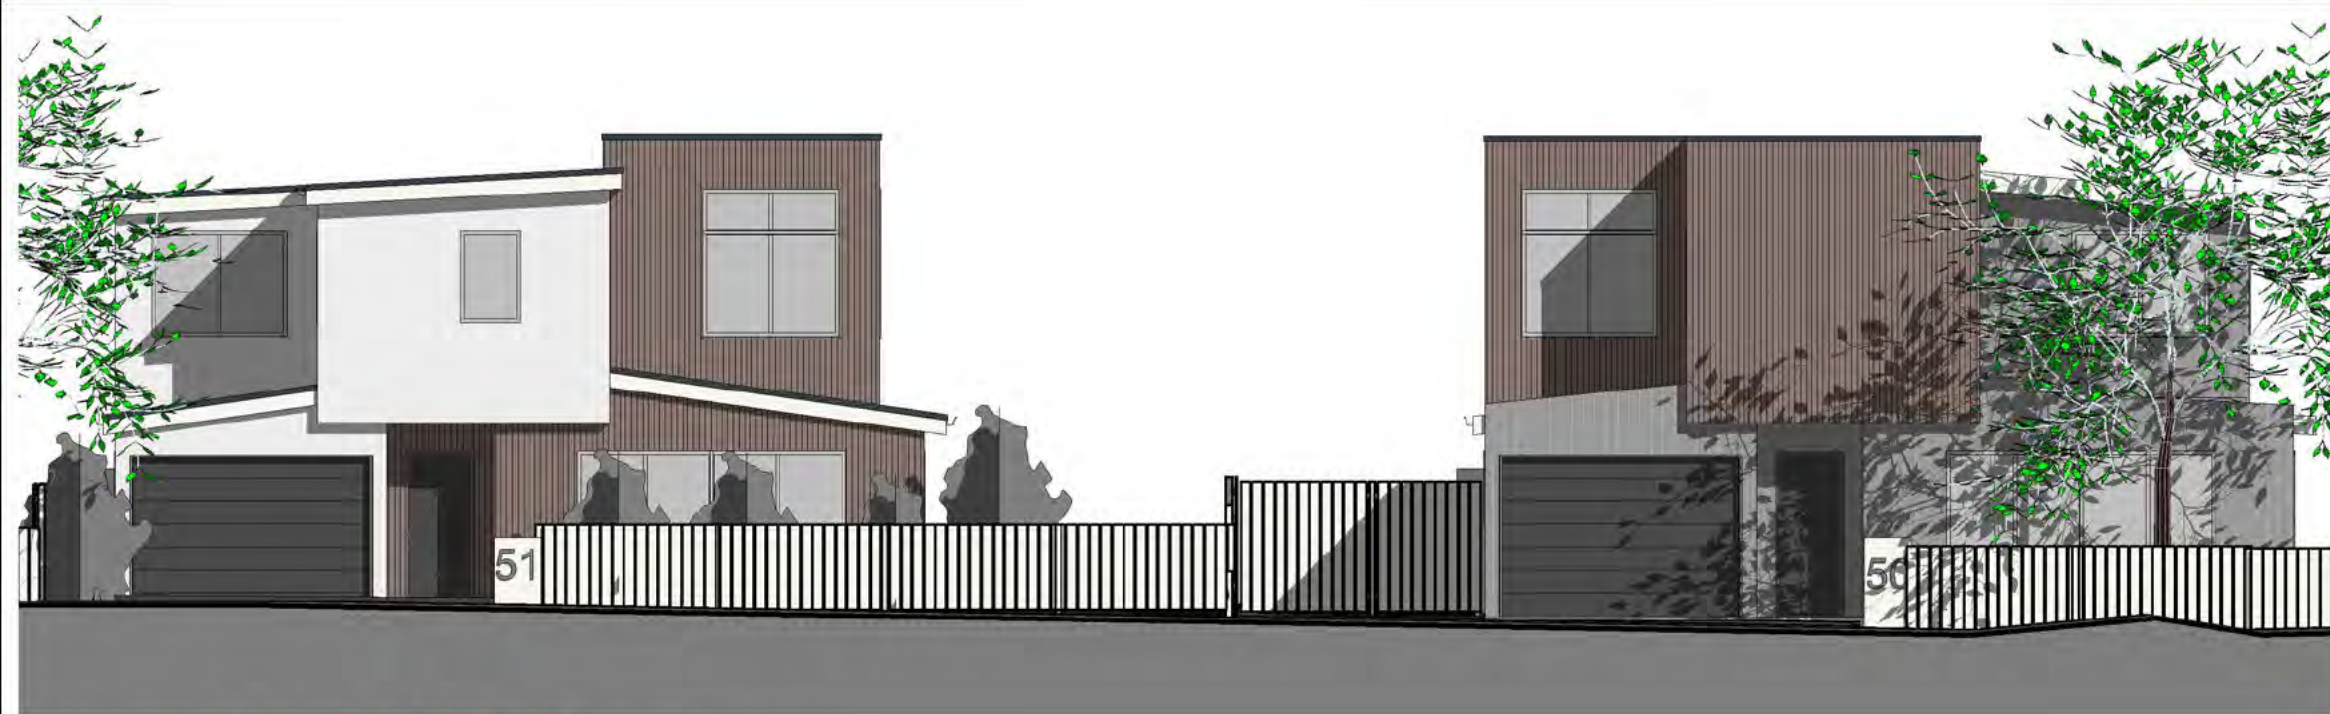

1 Lot 50 & 51 South
1 : 100



5 Lot 51 West
1 : 100



4 Lot 51 East
1 : 100



3 Lot 50 West
1 : 100





6 Lot 50 East
1 : 100



7 Lot 50 & 51 North
1 : 100

Sheet	
Lot 50 - 51 Elevations	
Project	
Cannon Point East Block	
Totara Park	
Upper Hutt	
aymac architecture limited	
5/88 Oriental Parade Oriental Bay Wellington Phone s 9(2)(a) Email s 9(2)(a)	
Date	08/06/2026
Designed	Aymac
Drawn	Aymac
Checked	Aymac
Scale	1 : 100
Revision	
Project Number	Sheet Number
2409	A156

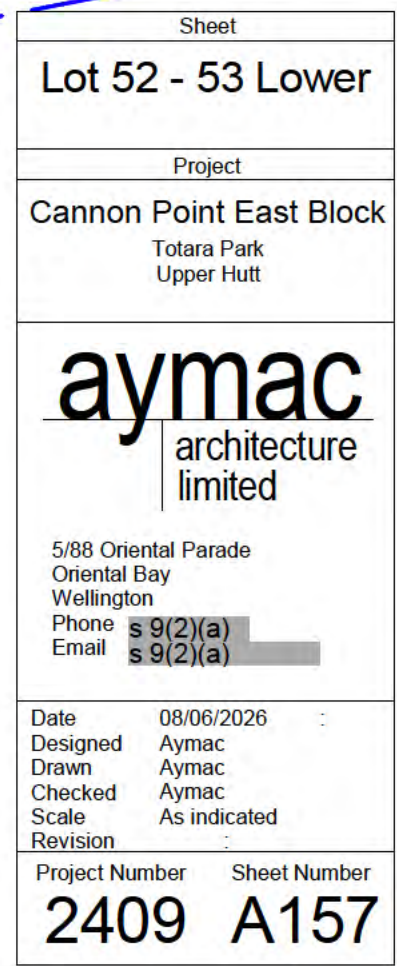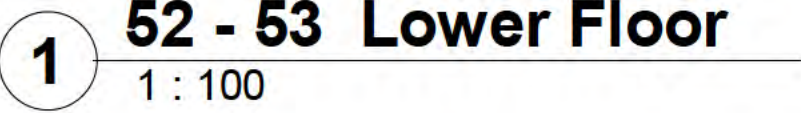





1 52 - 53 Upper Floor
1 : 100



Sheet	
Lot 52 - 53 Upper	
Project	
Cannon Point East Block Totara Park Upper Hutt	
aymac architecture limited	
5/88 Oriental Parade Oriental Bay Wellington Phone s 9(2)(a) Email s 9(2)(a)	
Date	08/06/2026
Designed	Aymac
Drawn	Aymac
Checked	Aymac
Scale	1 : 100
Revision	
Project Number	Sheet Number
2409	A158

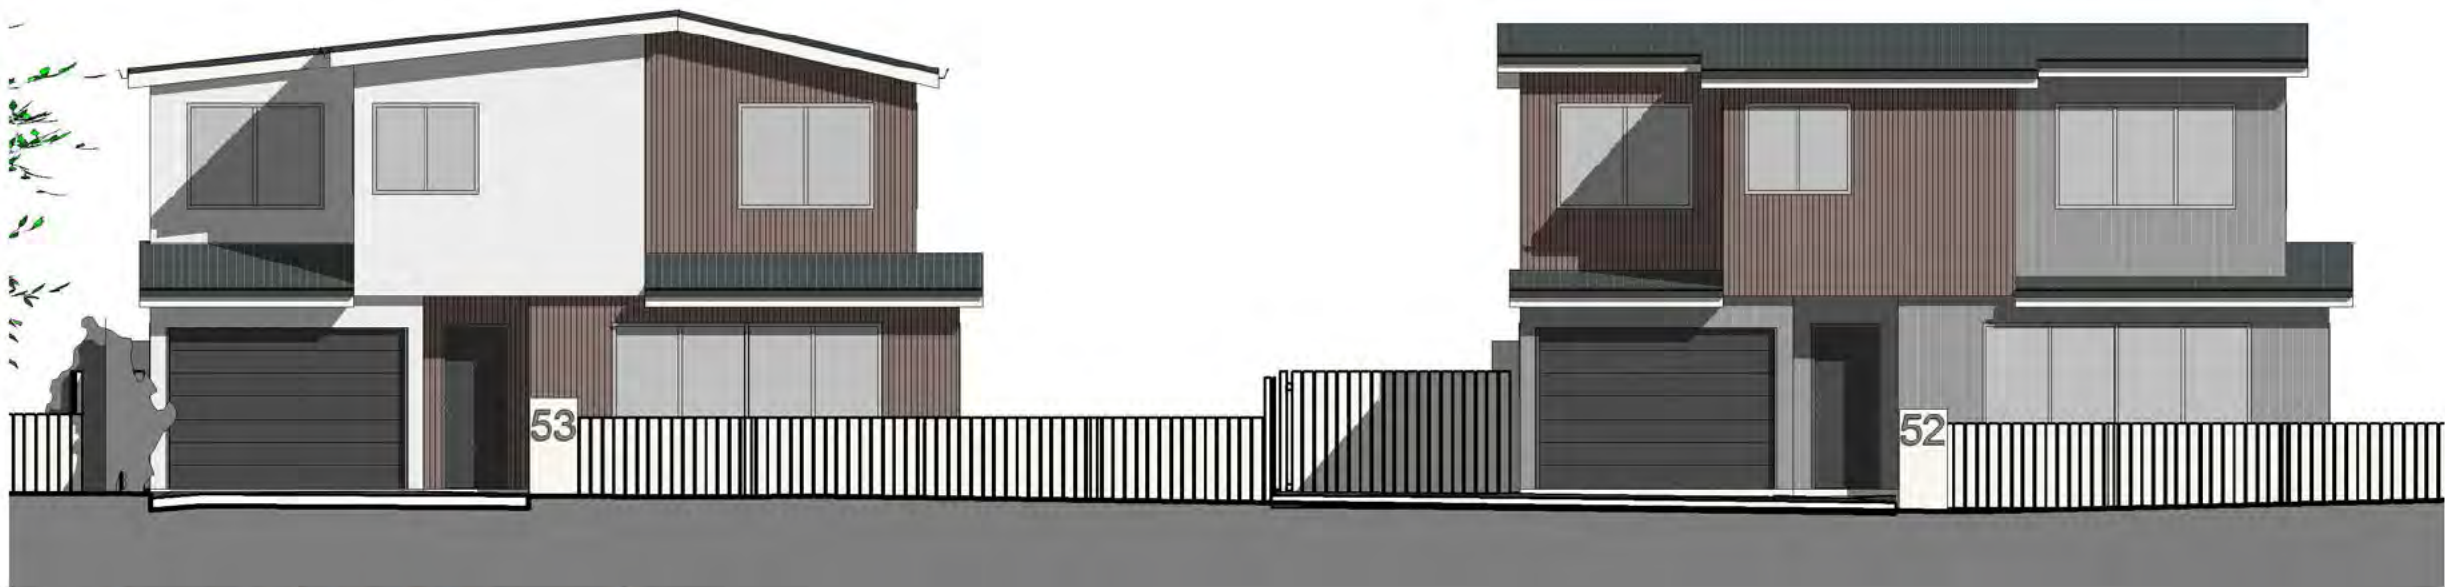

1 Lot 52 & 53 South
1 : 100

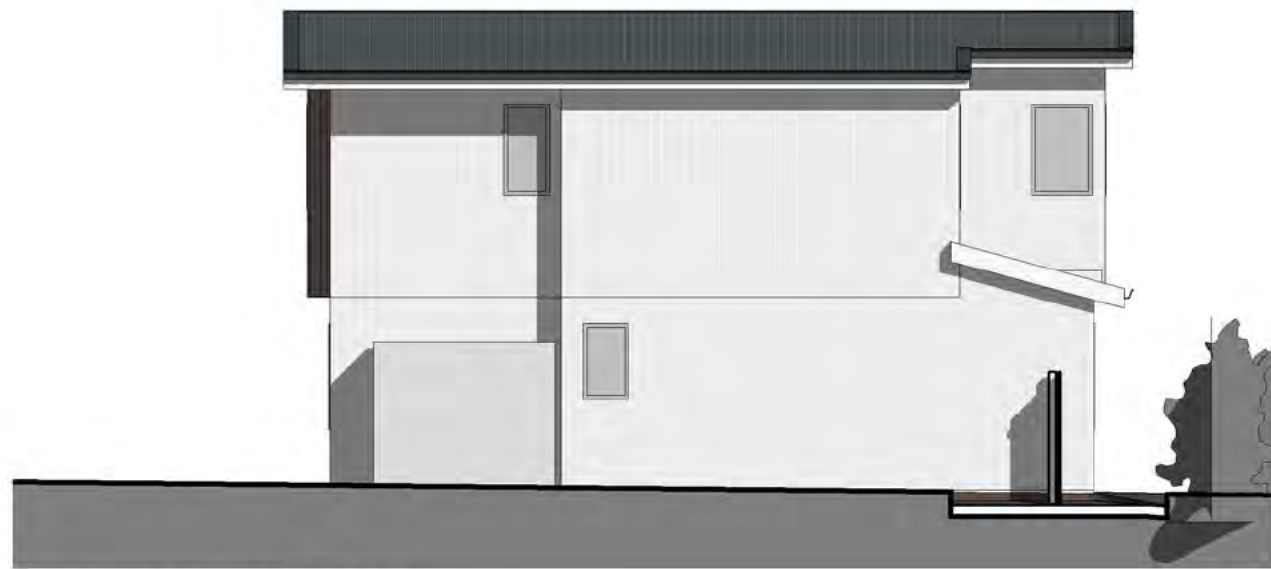

2 Lot 53 West
1 : 100



4 Lot 53 East
1 : 100



3 Lot 52 & 53 North
1 : 100




5 Lot 52 East
1 : 100



6 Lot 52 West
1 : 100

Sheet	
Lot 52 - 53 Elevations	
Project	
Cannon Point East Block	
Totara Park	
Upper Hutt	
aymac architecture limited	
5/88 Oriental Parade Oriental Bay Wellington Phone Email	
s 9(2)(a)	
Date	08/06/2026
Designed	Aymac
Drawn	Aymac
Checked	Aymac
Scale	1 : 100
Revision	
Project Number	Sheet Number
2409	A159


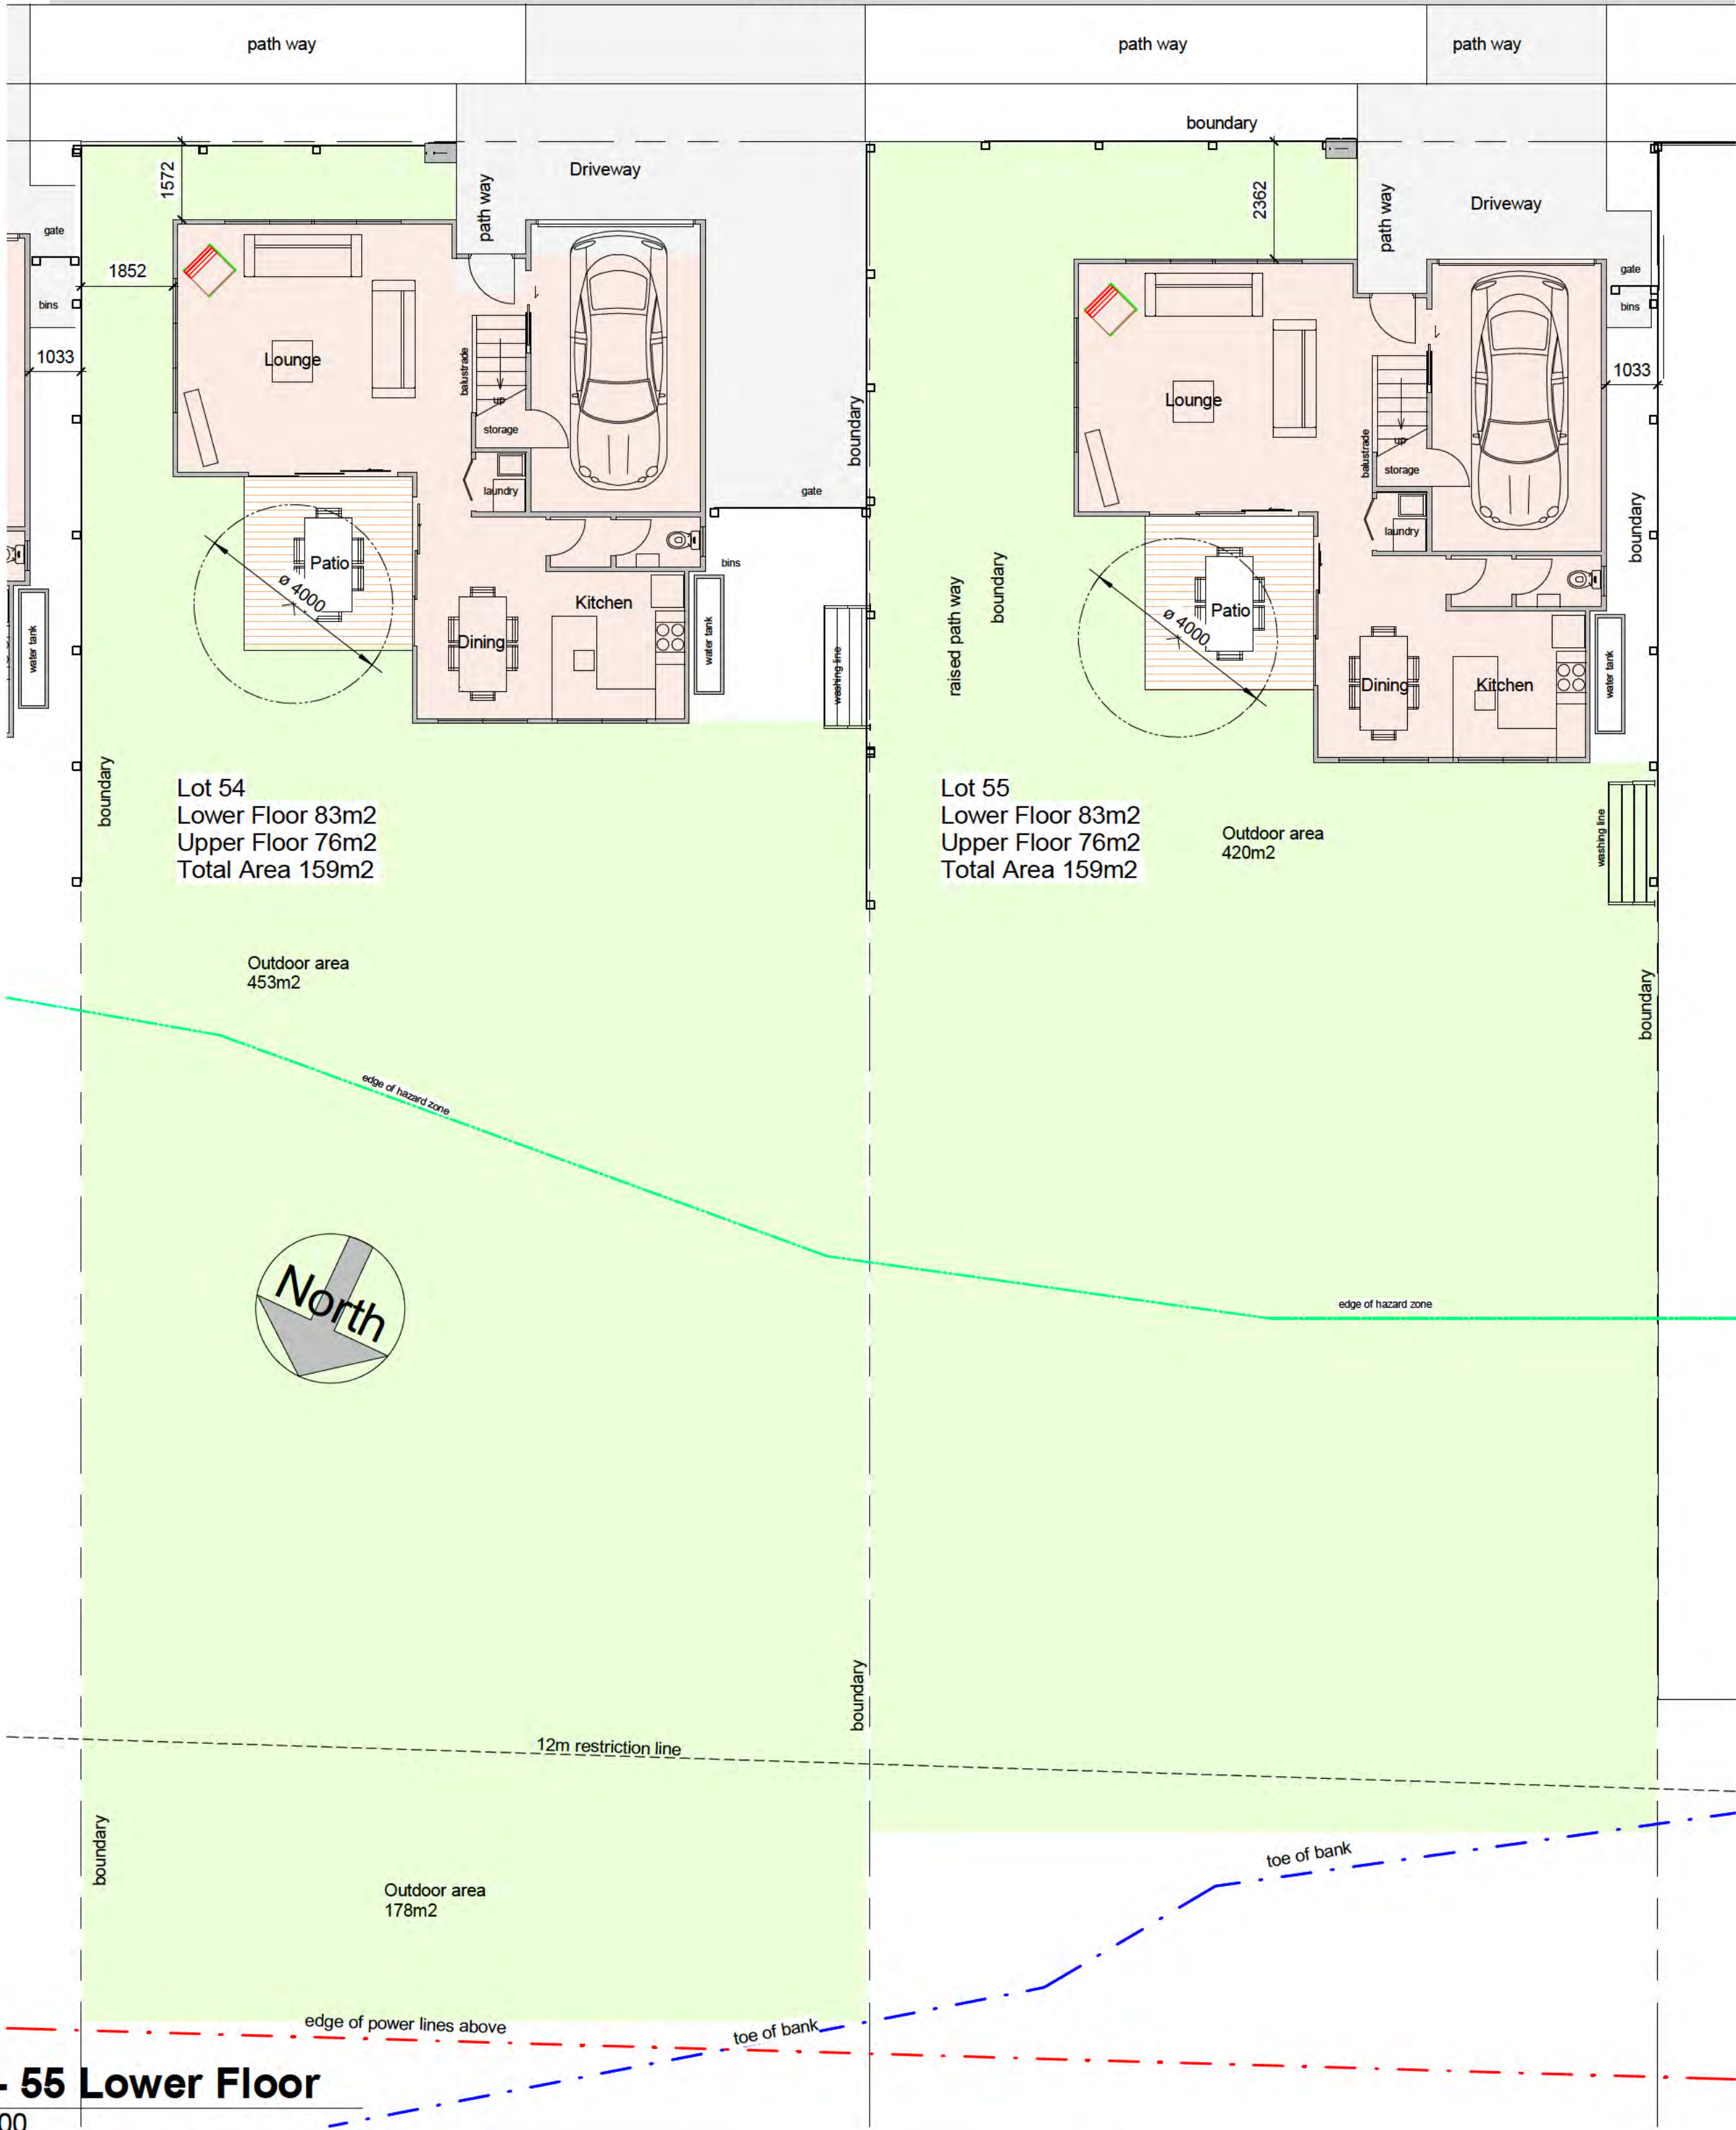


54 - 55 Lower Floor

1 : 100



Sheet	
Lot 54 - 55 Lower	
Project	
Cannon Point East Block Totara Park Upper Hutt	
aymac architecture limited	
5/88 Oriental Parade Oriental Bay Wellington Phone 9(2)(a) Email 9(2)(a)	
Date	08/06/2026
Designed	Aymac
Drawn	Aymac
Checked	Aymac
Scale	As indicated
Revision	
Project Number	Sheet Number
2409	A160

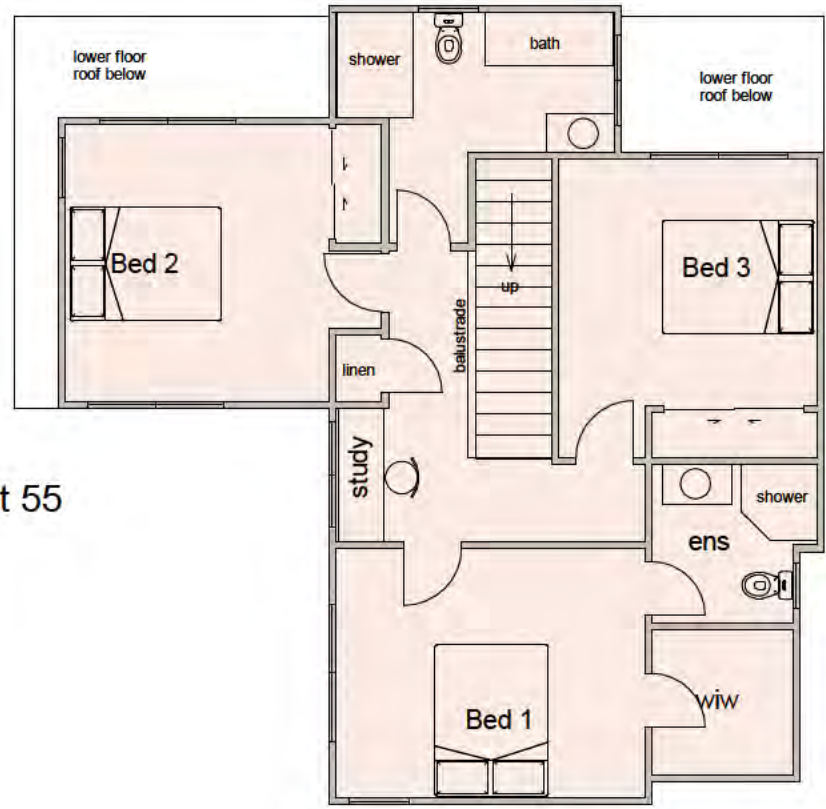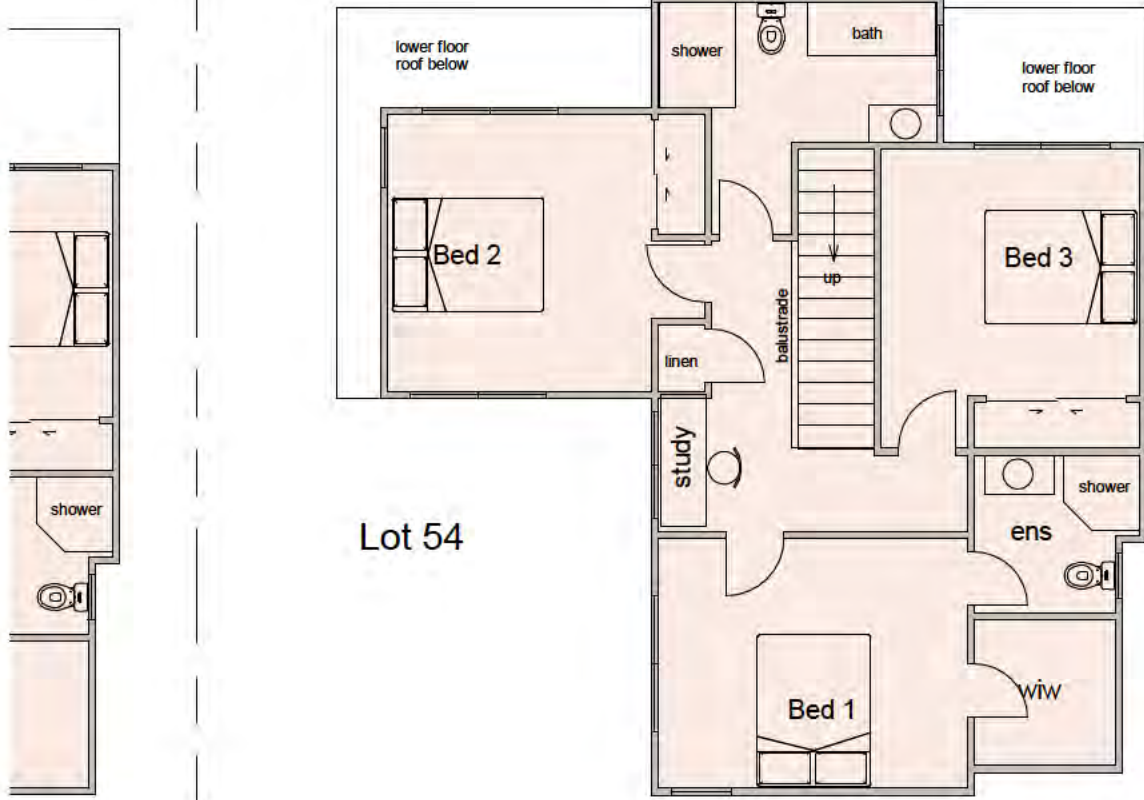

12m restriction line

1

54 - 55 Upper Floor

1 : 100


Sheet	
Lot 54 - 55 Upper	
Project	
Cannon Point East Block Totara Park Upper Hutt	
aymac architecture limited	
5/88 Oriental Parade Oriental Bay Wellington Phone s 9(2)(a) Email s 9(2)(a)	
Date	08/06/2026
Designed	Aymac
Drawn	Aymac
Checked	Aymac
Scale	1 : 100
Revision	
Project Number	Sheet Number
2409	A161



1 Lot 54 & 55 South
1 : 100




3 Lot 54 East
1 : 100

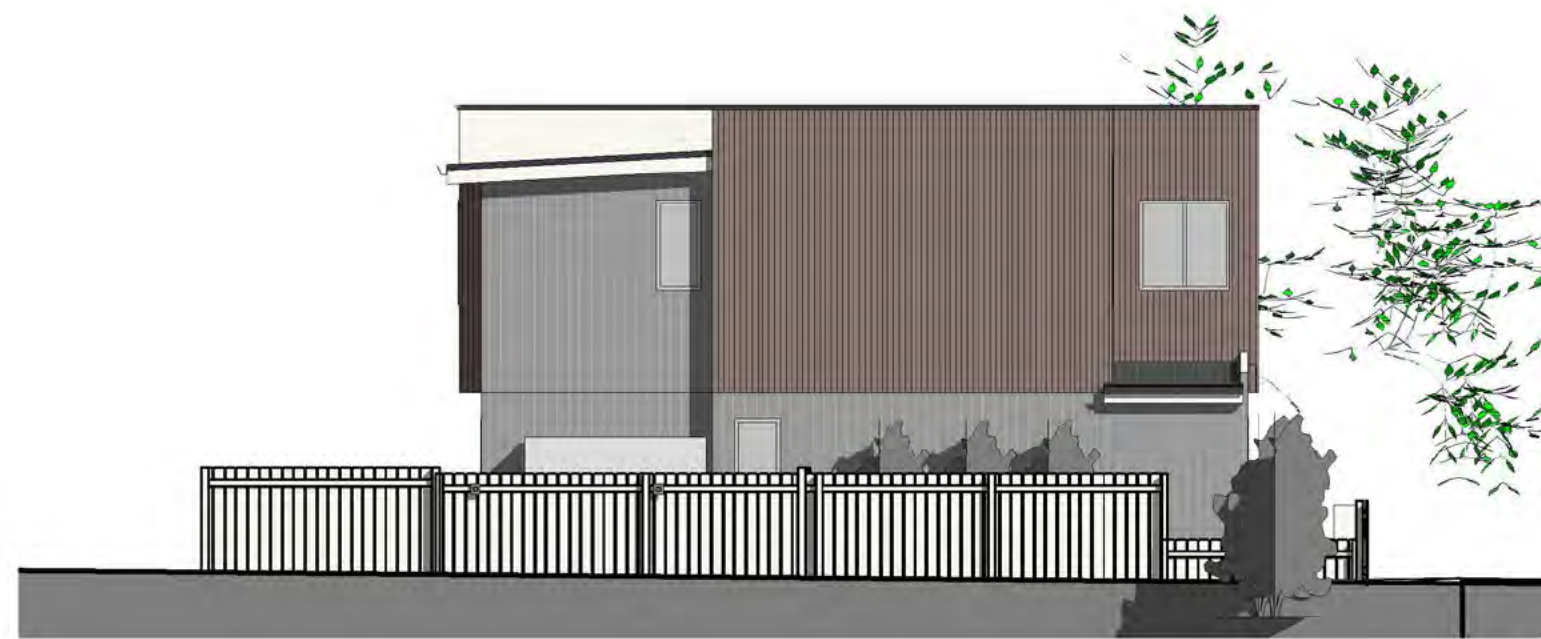

5 Lot 55 West
1 : 100

Sheet	
Lot 54 - 55 Elevations	
Project	
Cannon Point East Block Totara Park Upper Hutt	
aymac architecture limited	
5/88 Oriental Parade Oriental Bay Wellington Phone s 9(2)(a) Email s 9(2)(a)	
Date	08/06/2026
Designed	Aymac
Drawn	Aymac
Checked	Aymac
Scale	1 : 100
Revision	
Project Number	Sheet Number
2409	A162

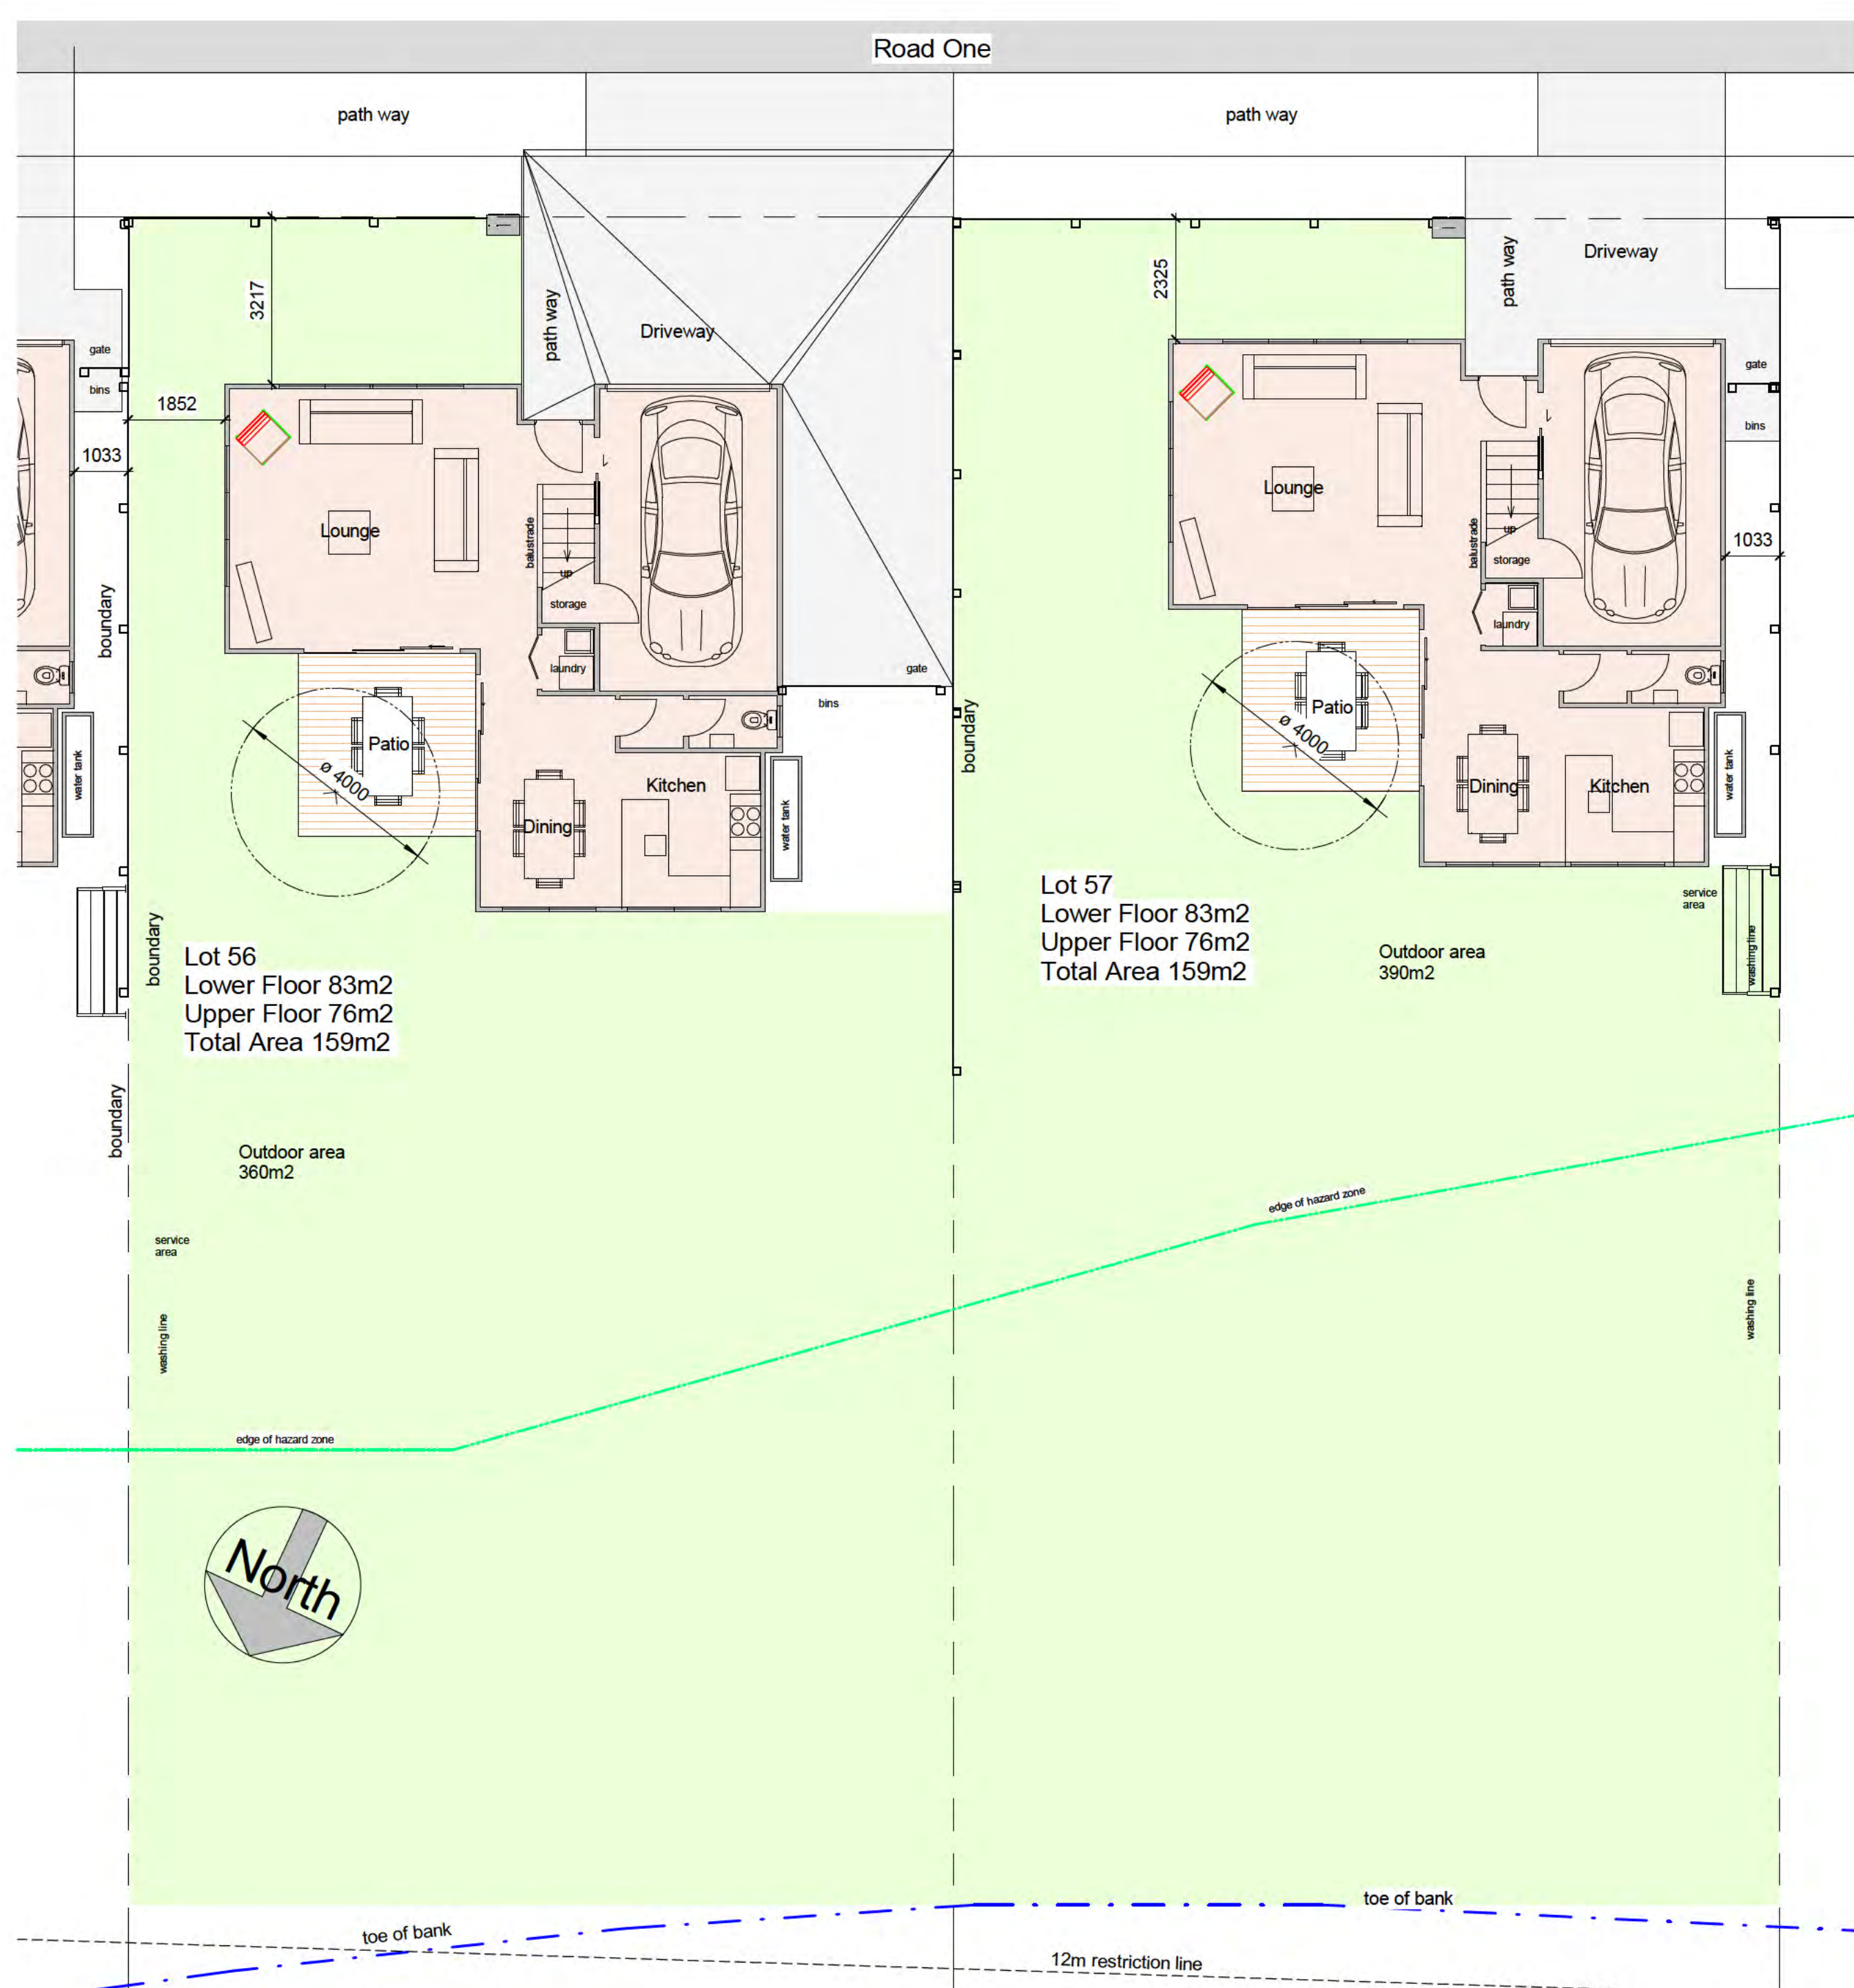


Sheet	
Lot 56 - 57 Lower	
Project	
Cannon Point East Block Totara Park Upper Hutt	
aymac architecture limited	
5/88 Oriental Parade Oriental Bay Wellington Phone s 9(2)(a) Email s 9(2)(a)	
Date	08/06/2026
Designed	Aymac
Drawn	Aymac
Checked	Aymac
Scale	As indicated
Revision	
Project Number	Sheet Number
2409	A163



Sheet	
Lot 56 - 57 Upper	
Project	
Cannon Point East Block Totara Park Upper Hutt	
aymac architecture limited	
5/88 Oriental Parade Oriental Bay Wellington Phone s 9(2)(a) [REDACTED] Email s 9(2)(a) [REDACTED]	
Date	08/06/2026
Designed	Aymac
Drawn	Aymac
Checked	Aymac
Scale	1 : 100
Revision	
Project Number	Sheet Number
2409	A164



Sheet	
Lot 58 - 59 Lower	
Project	
Cannon Point East Block Totara Park Upper Hutt	
aymac architecture limited	
5/88 Oriental Parade Oriental Bay Wellington Phone s 9(2)(a) Email s 9(2)(a)	
Date	08/06/2026
Designed	Aymac
Drawn	Aymac
Checked	Aymac
Scale	As indicated
Revision	
Project Number	Sheet Number
2409	A165

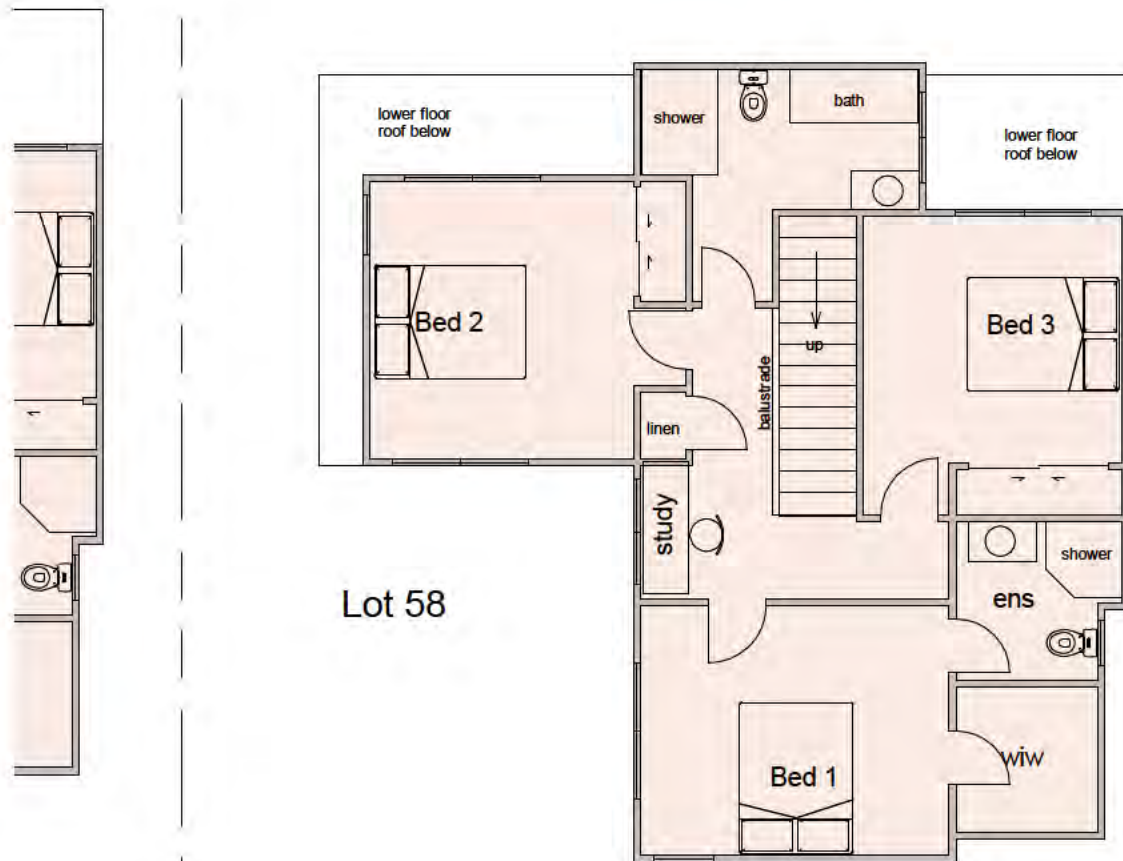

Lot 58



Lot 59




1

58 - 59 Upper Floor

1 : 100

Sheet	
Lot 58 - 59 Upper	
Project	
Cannon Point East Block Totara Park Upper Hutt	
aymac architecture limited	
5/88 Oriental Parade Oriental Bay Wellington Phone s 9(2)(a) Email s 9(2)(a)	
Date	08/06/2026
Designed	Aymac
Drawn	Aymac
Checked	Aymac
Scale	1 : 100
Revision	
Project Number	Sheet Number
2409	A166

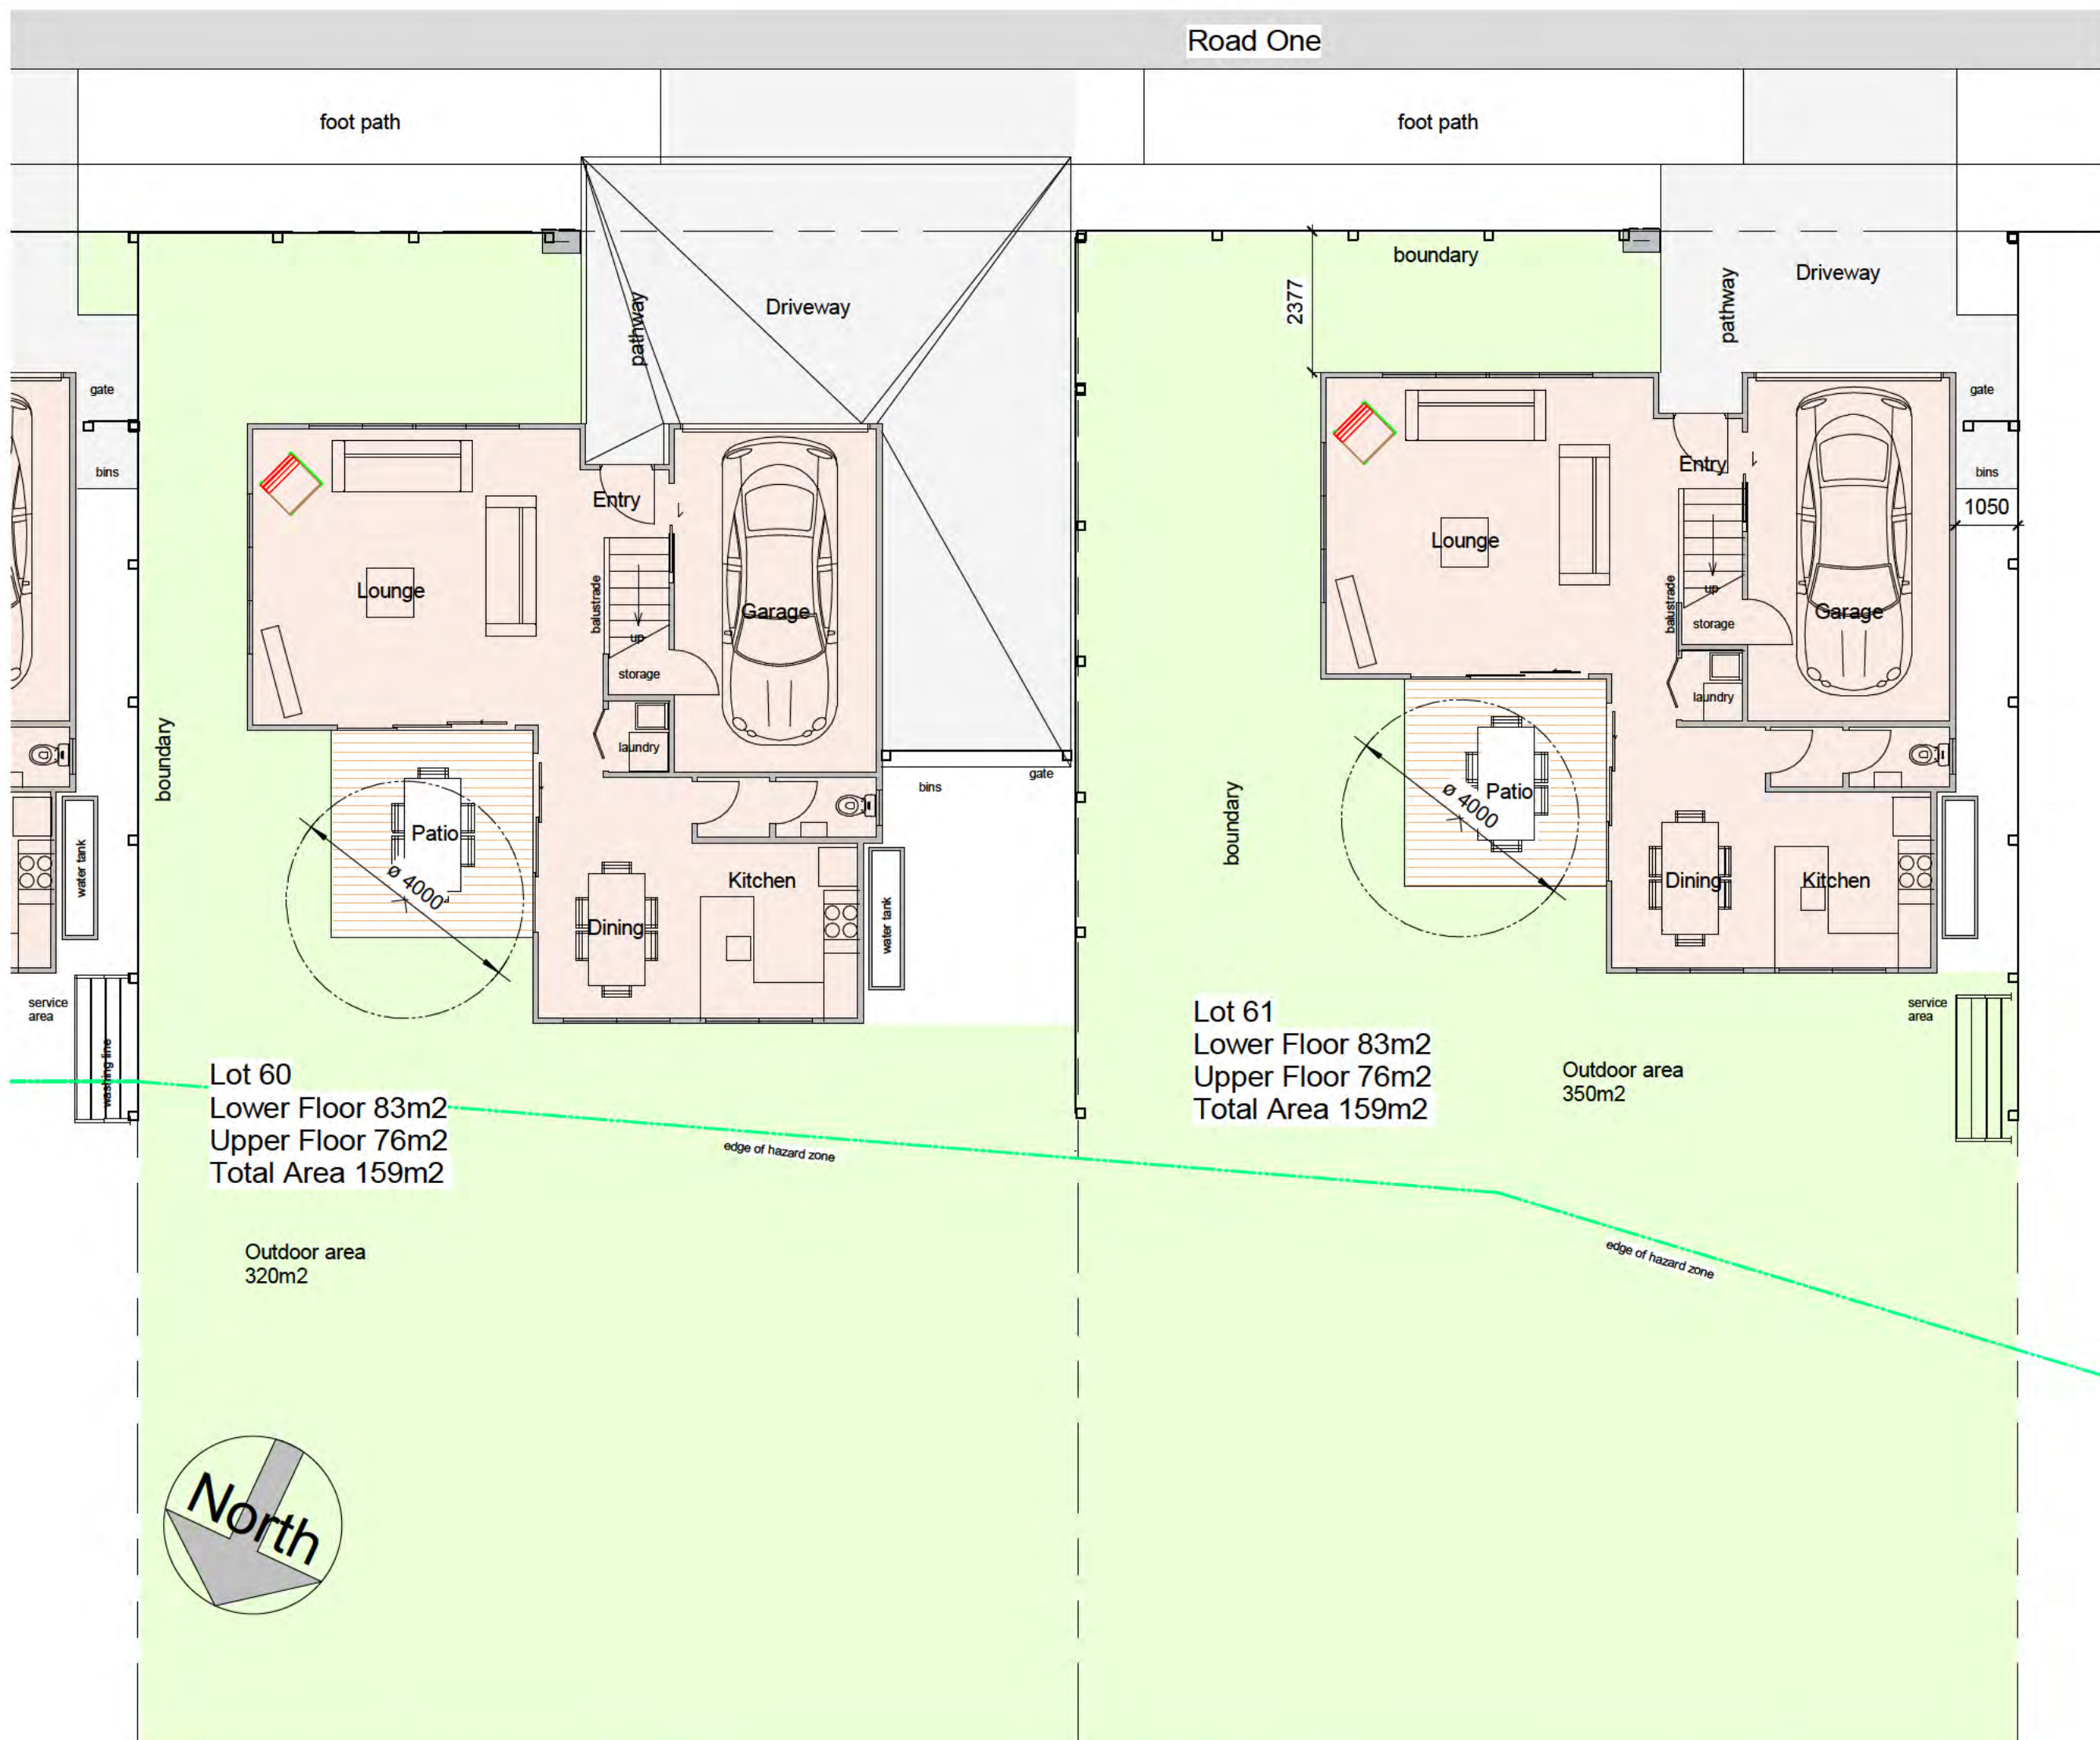

1 60 - 61 Lower Floor

1 : 100




Sheet	
Lot 60 - 61 Lower	
Project	
Cannon Point East Block	
Totara Park	
Upper Hutt	
aymac	
architecture	
limited	
5/88 Oriental Parade	
Oriental Bay	
Wellington	
Phone	s 9(2)(a)
Email	s 9(2)(a)
Date	08/06/2026
Designed	Aymac
Drawn	Aymac
Checked	Aymac
Scale	As indicated
Revision	
Project Number	Sheet Number
2409	A167





1 60 - 61 Upper Floor
1 : 100

Sheet	
Lot 60 - 61 Upper	
Project	
Cannon Point East Block Totara Park Upper Hutt	
aymac architecture limited	
5/88 Oriental Parade Oriental Bay Wellington Phone s 9(2)(a) Email s 9(2)(a)	
Date	08/06/2026
Designed	Aymac
Drawn	Aymac
Checked	Aymac
Scale	1 : 100
Revision	
Project Number	Sheet Number
2409	A168

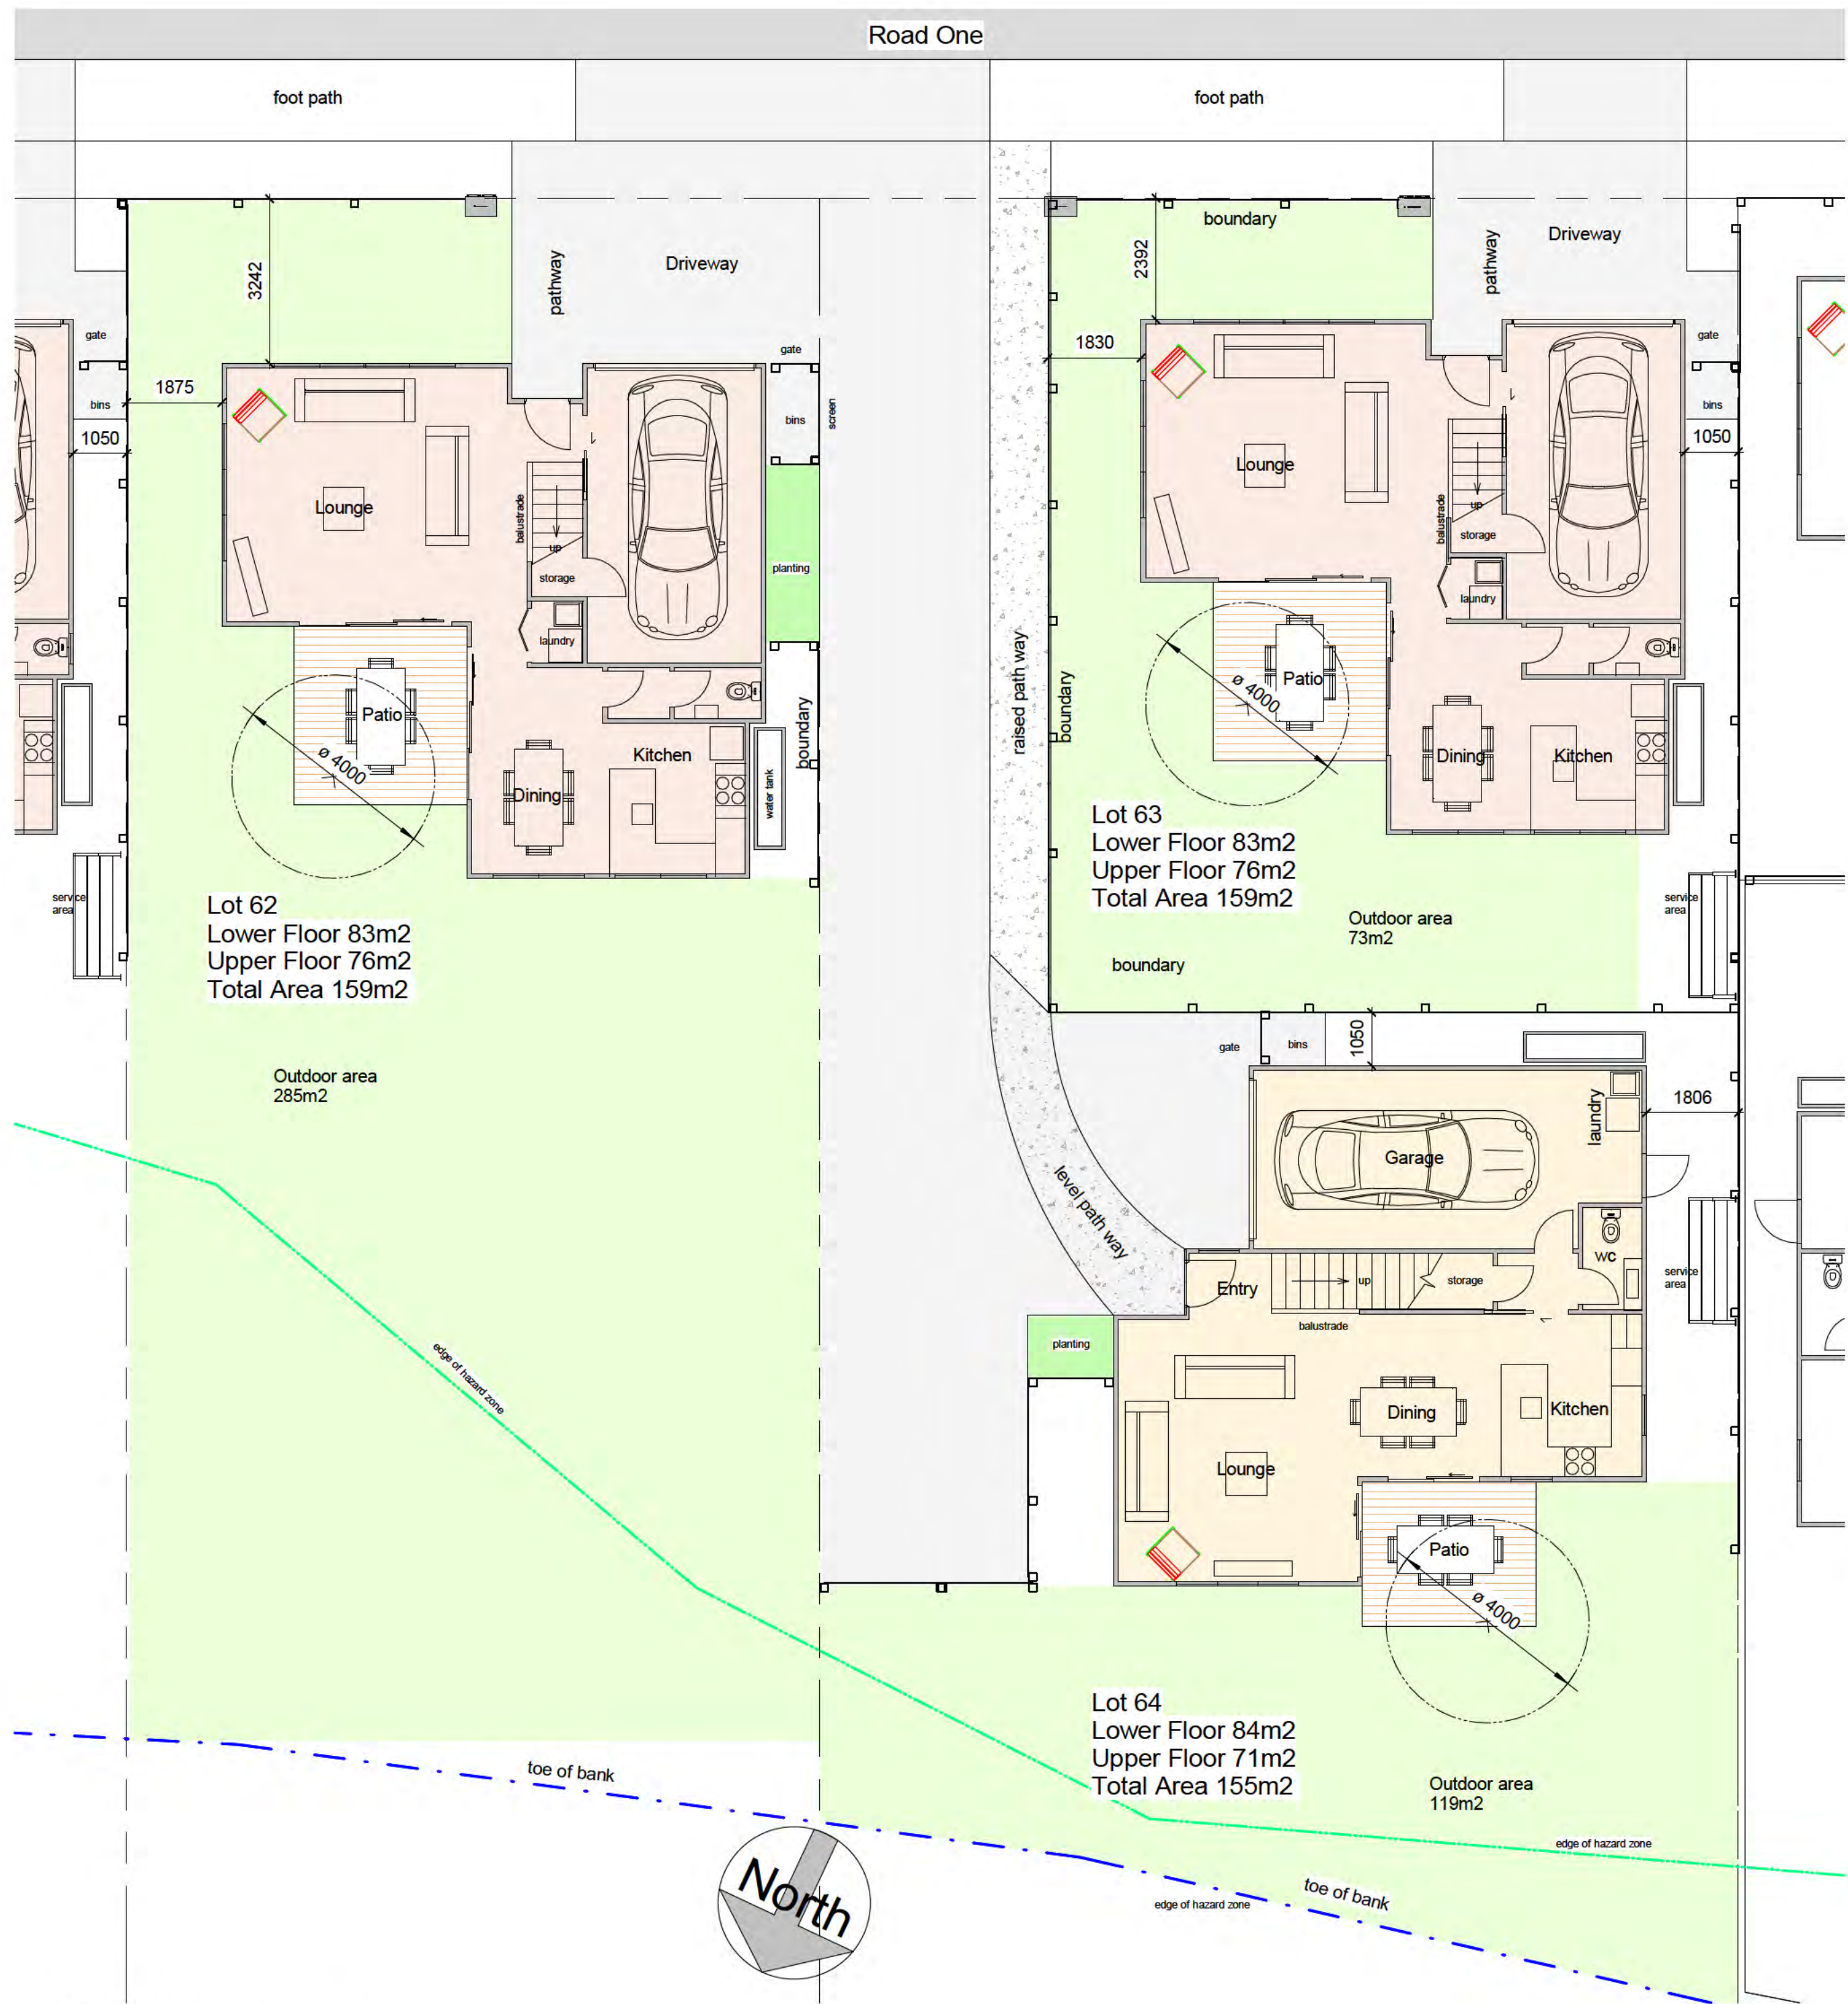

Sheet	
Lot 62 - 64 Lower	
Project	
Cannon Point East Block	
Totara Park	
Upper Hutt	
aymac	
architecture	
limited	
5/88 Oriental Parade	
Oriental Bay	
Wellington	
Phone s 9(2)(a)	
Email s 9(2)(a)	
Date	08/06/2026
Designed	Aymac
Drawn	Aymac
Checked	Aymac
Scale	As indicated
Revision	
Project Number	Sheet Number
2409	A169

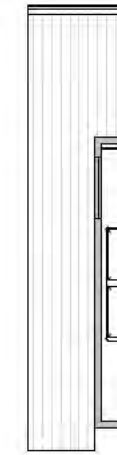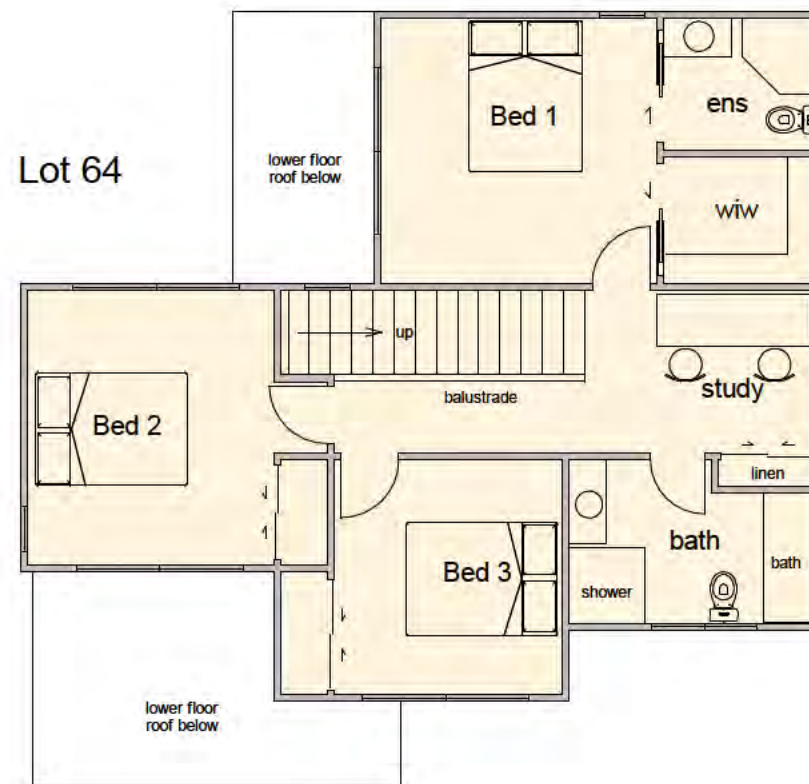

1





62- 64 Upper Floor

1 : 100

Sheet	
Lot 62 - 64 Upper	
Project	
Cannon Point East Block Totara Park Upper Hutt	
aymac architecture limited	
5/88 Oriental Parade Oriental Bay Wellington Phone s 9(2)(a) Email s 9(2)(a)	
Date : 08/06/2026	
Designed Aymac	
Drawn Aymac	
Checked Aymac	
Scale 1 : 100	
Revision	
Project Number	Sheet Number
2409	A170



Sheet	
Lot 65 - 68 Lower	
Project	
Cannon Point East Block Totara Park Upper Hutt	
	
5/88 Oriental Parade Oriental Bay Wellington	
Phone	09 222 9222
Email	info@aymac.co.nz
Date	08/06/2026
Designed	Aymac
Drawn	Aymac
Checked	Aymac
Scale	As indicated
Revision	
Project Number	Sheet Number
2409	A171

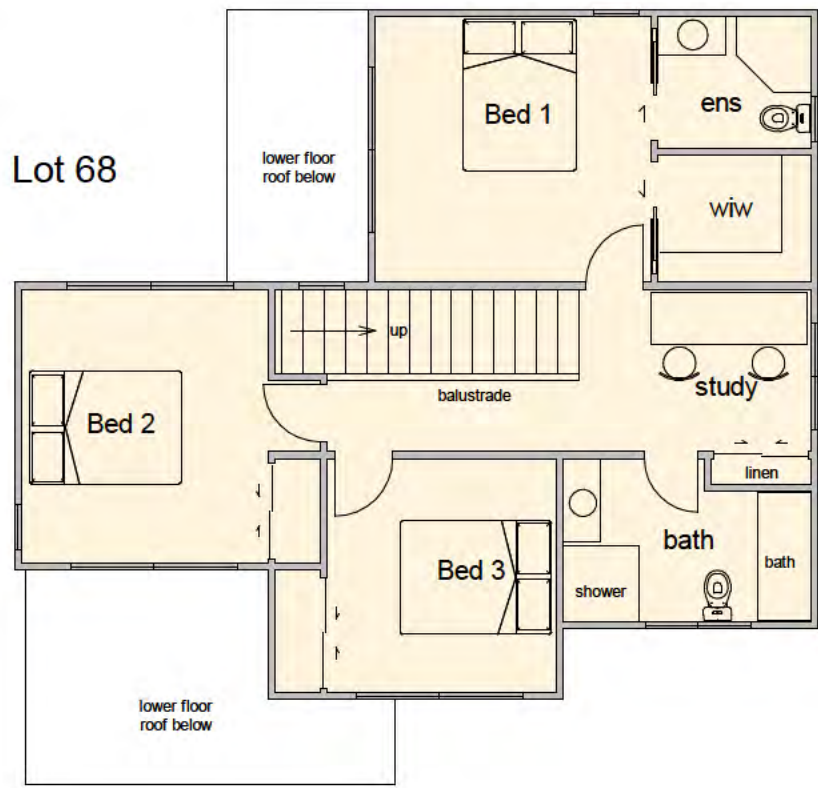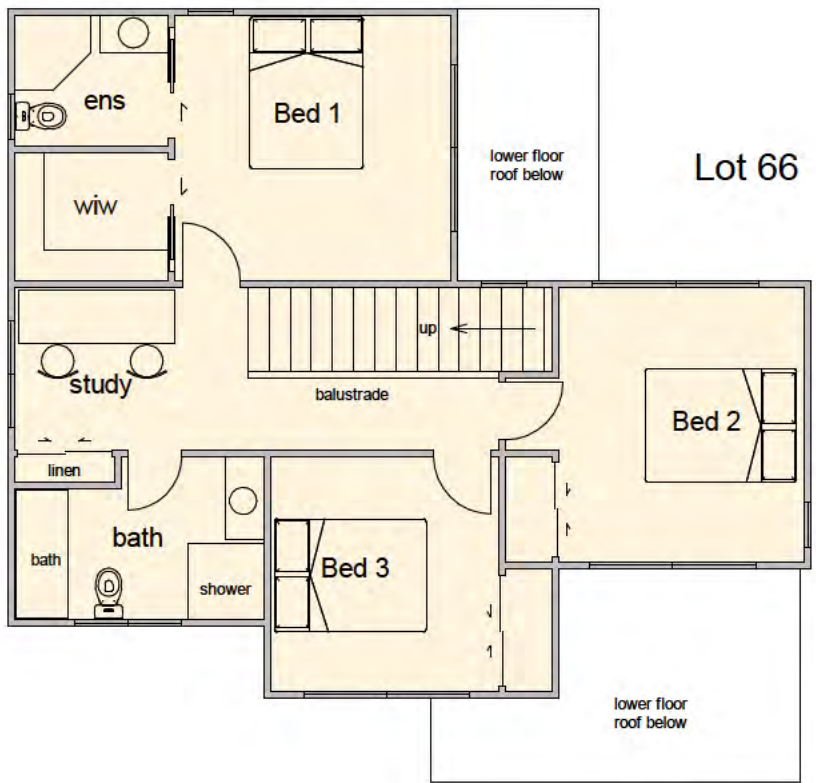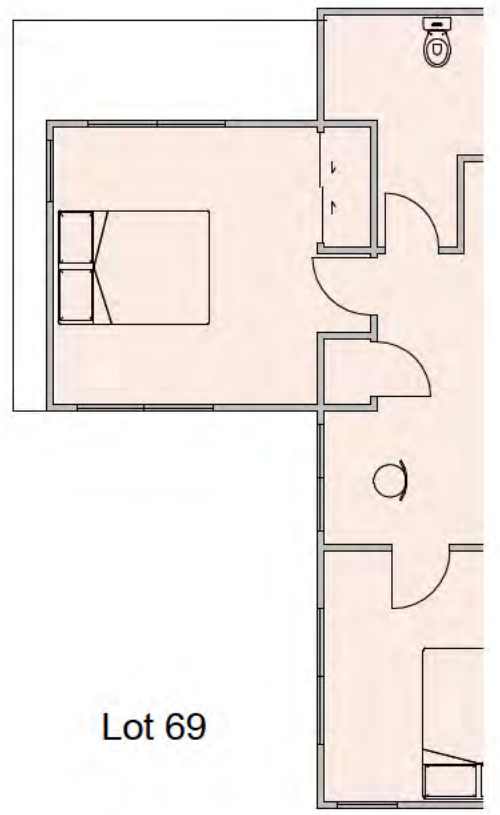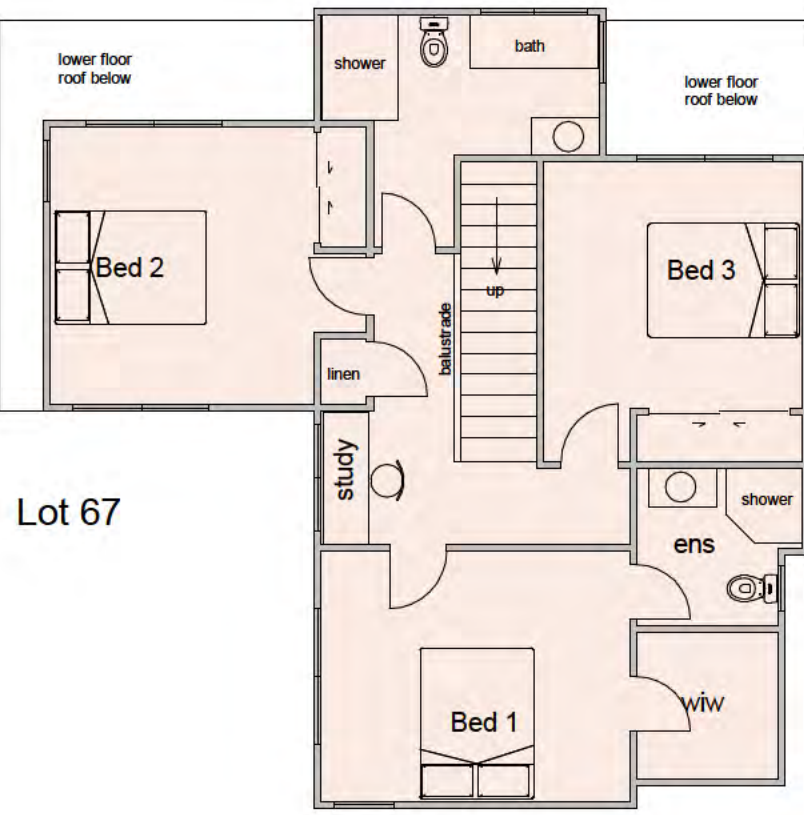


1 65 - 68 Upper Floor

1 : 100

12m restriction line



Sheet	
Lot 65 - 68 Upper	
Project	
Cannon Point East Block Totara Park Upper Hutt	
aymac architecture limited	
5/88 Oriental Parade Oriental Bay Wellington Phone s 9(2)(a) Email s 9(2)(a)	
Date	08/06/2026
Designed	Aymac
Drawn	Aymac
Checked	Aymac
Scale	As indicated
Revision	
Project Number	Sheet Number
2409	A172

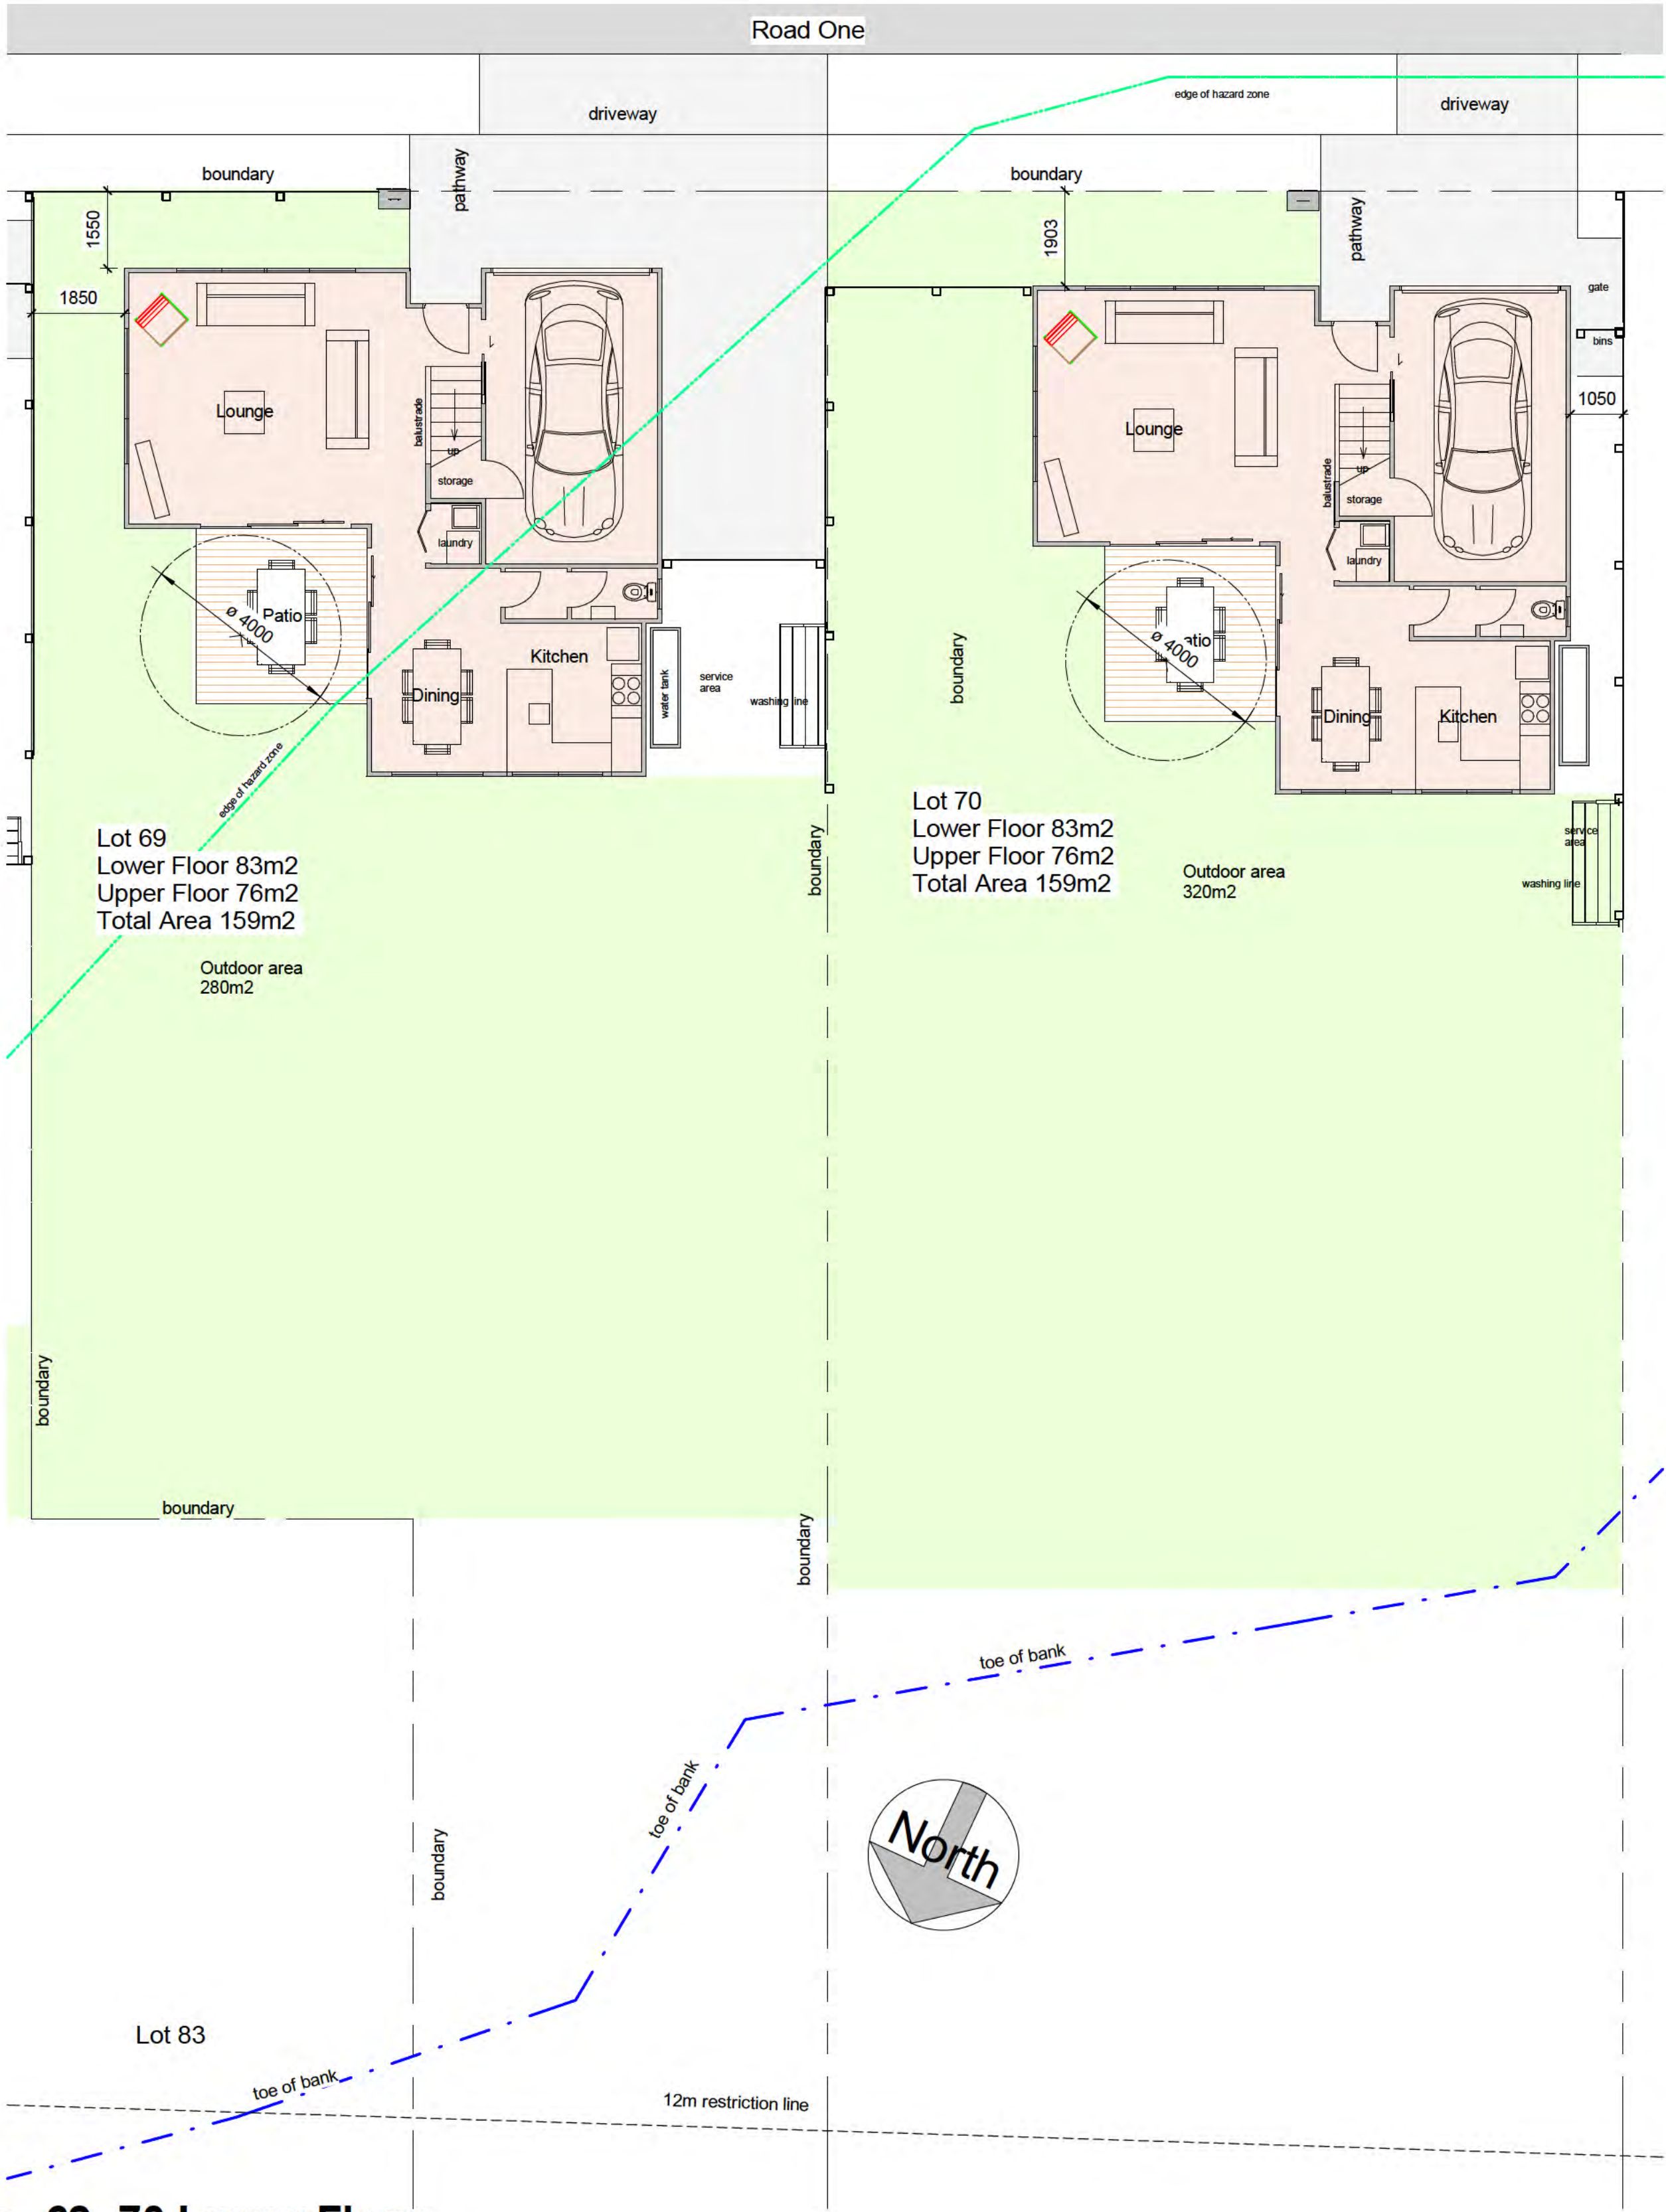

1 69- 70 Lower Floor
1 : 100



Sheet	
Lot 69 - 70 Lower	
Project	
Cannon Point East Block Totara Park Upper Hutt	
aymac architecture limited	
5/88 Oriental Parade Oriental Bay Wellington Phone s 9(2)(a) Email s 9(2)(a)	
Date	08/06/2026
Designed	Aymac
Drawn	Aymac
Checked	Aymac
Scale	As indicated
Revision	
Project Number	Sheet Number
2409	A173