


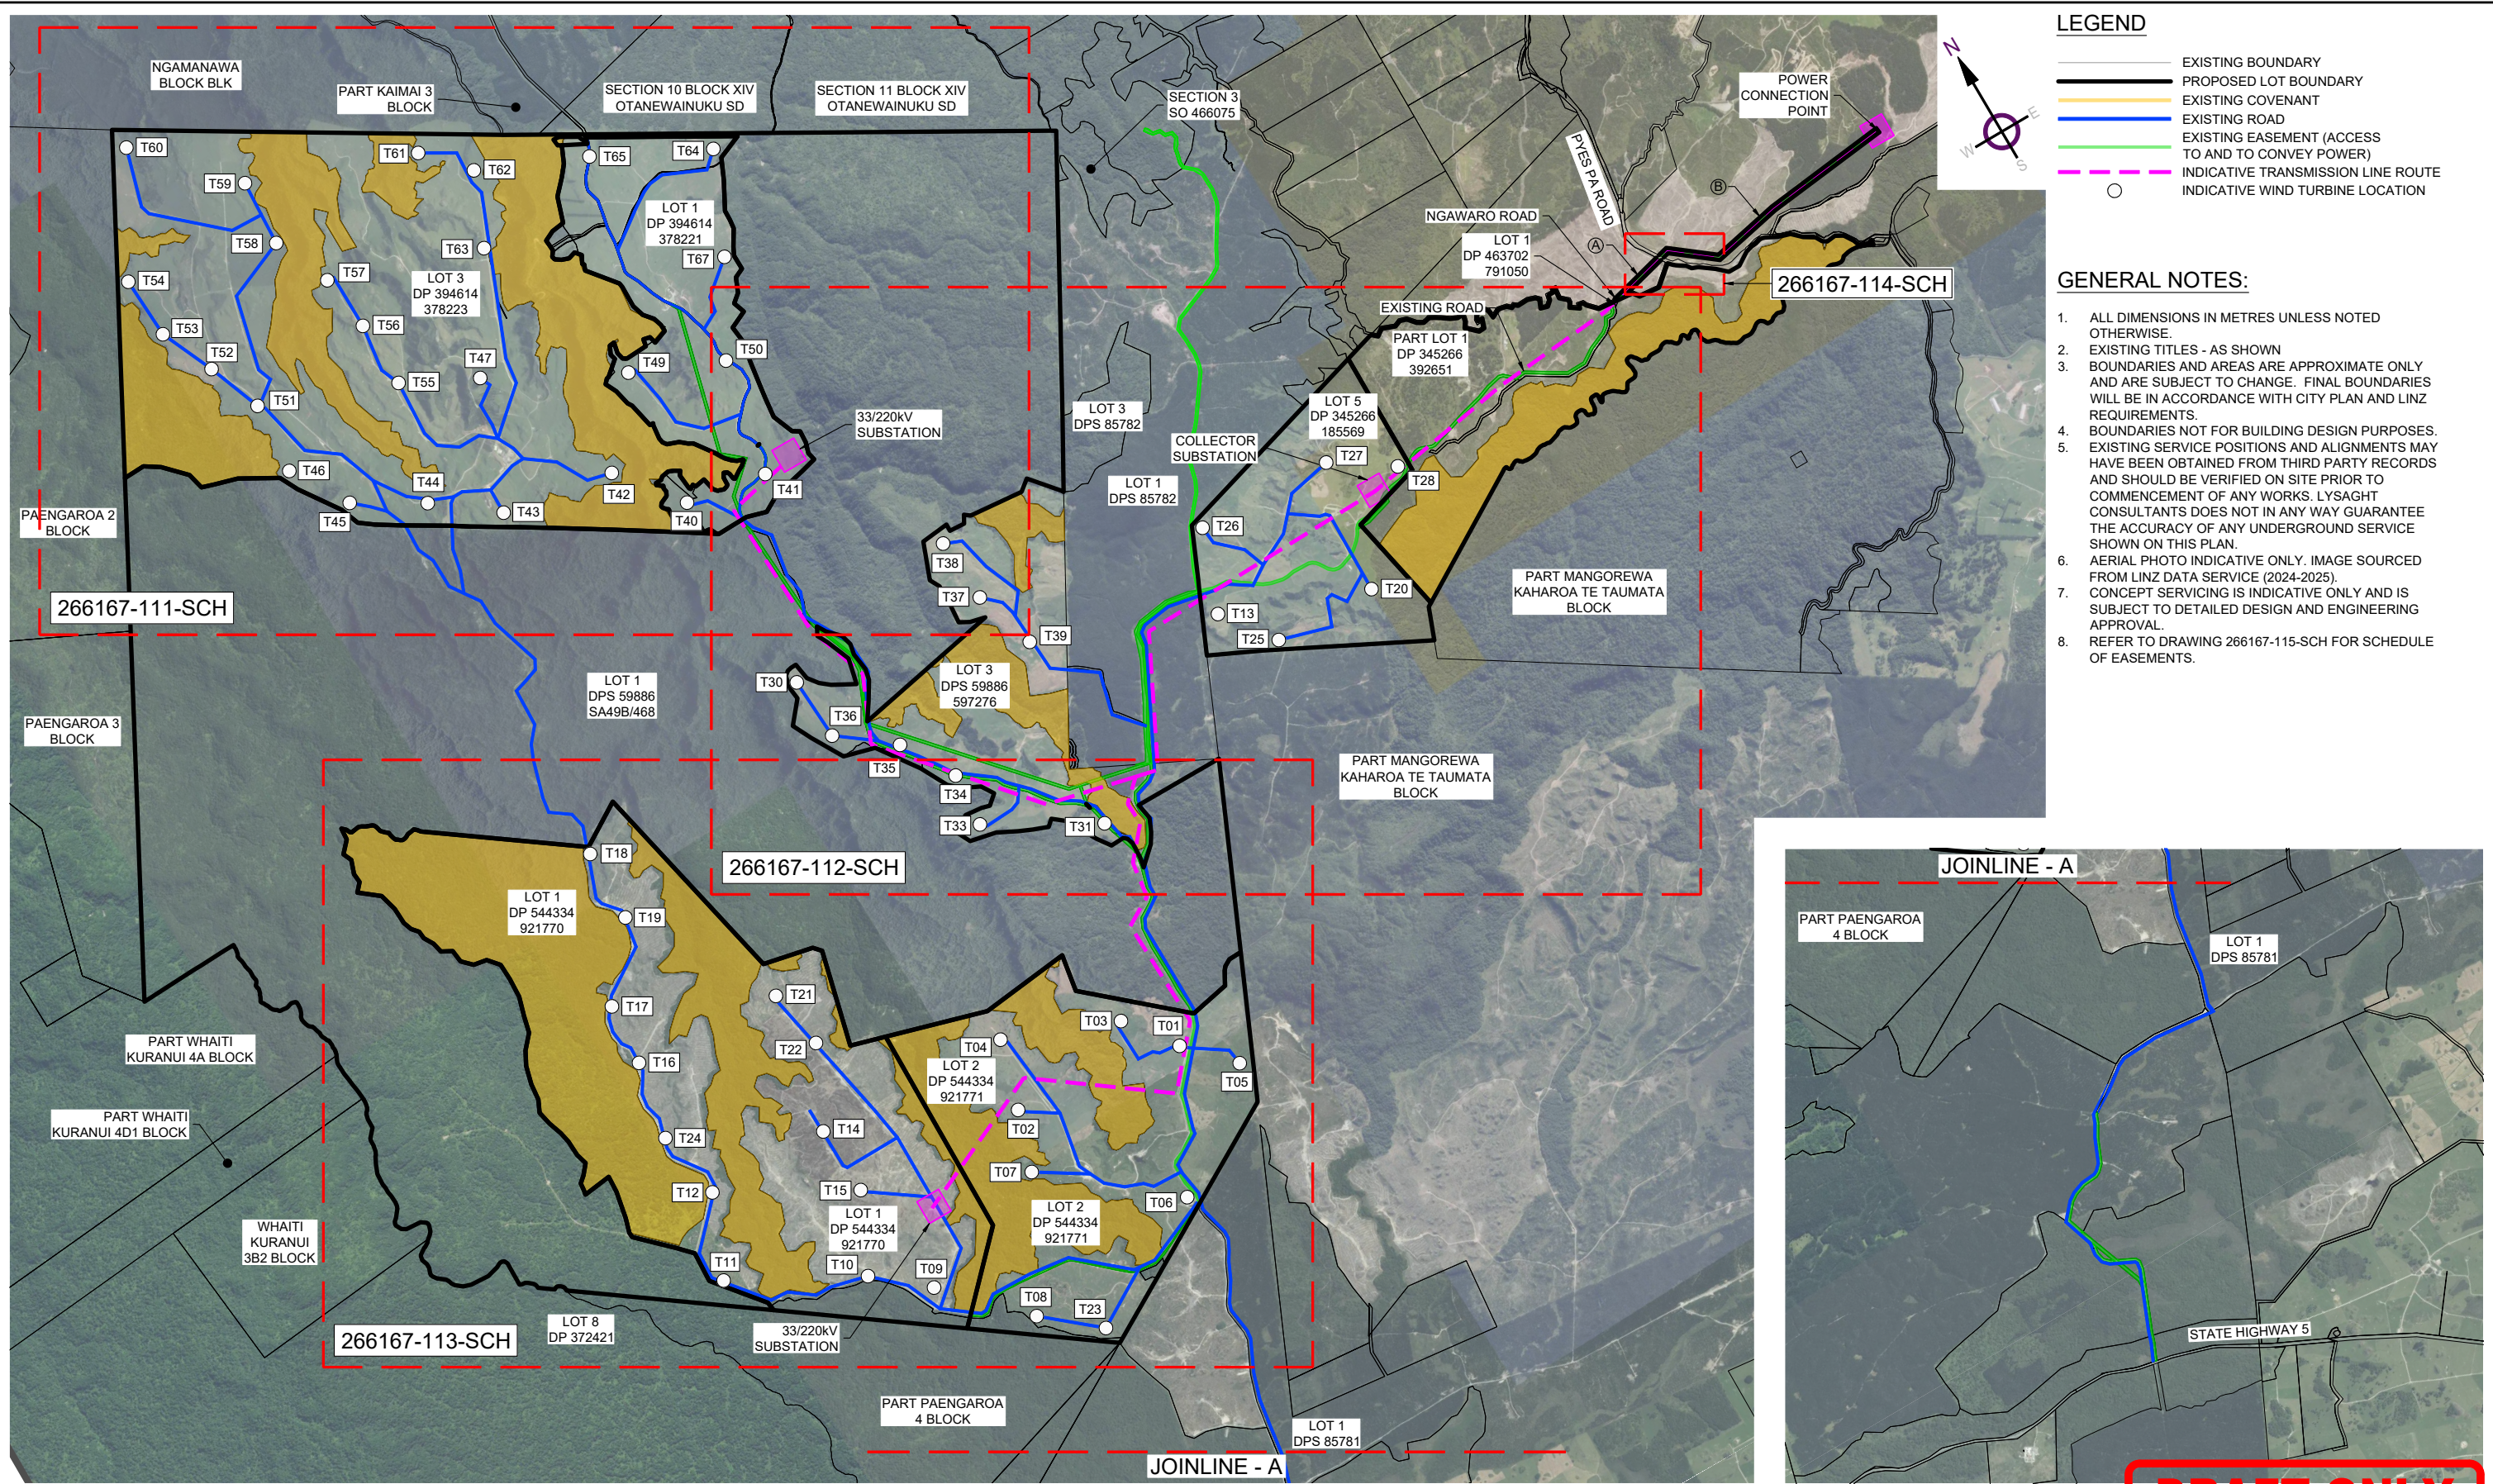

OVERALL LAYOUT PLAN
SCALE 1:50000

OVERALL LAYOUT PLAN
SCALE 1:50000

DRAFT ONLY

VER.	DATE	VERSION DETAILS	DRN	CHKD	APRVD
C	06/05/26	SHEET LAYOUT AND DRAWING NUMBERING UPDATED	JC	ARM	ARM
B	24/04/26	GENERAL PLAN UPDATE	RB	ARM	ARM
A	21/04/26	ORIGINAL ISSUE	RB	ARM	ARM



LYSAGHT

SURVEYING, ENGINEERING, PLANNING & LAND DEVELOPMENT
19 TOTARA ST, MT MAUNGANUI 3116 | PANAMA SQUARE, 14 GARDEN PLACE, HAMILTON 3204
PH 07 578 8798 | www.lysaght.net.nz | @lysaght_consultants

CLIENT

MANGAPAPA FORESTRY LP
R. WATT

PROJECT & DRAWING TITLE

MANGAPAPA WIND FARM DEVELOPMENT ON
PART LOT 1 & 5 DP 345266, SECTION 7 SO 560966
LOT 1 LT 491297, LOT 1 & 2 DP 544334,
LOT 1 & 3 DPS 59886 & LOT 1 & 3 DP 394614

DRAWING STATUS

FOR INFORMATION

PROJECT NO.

266167

DRG NO.


266167-110-SCH

SCALE (A3)

AS SHOWN

VER.

C

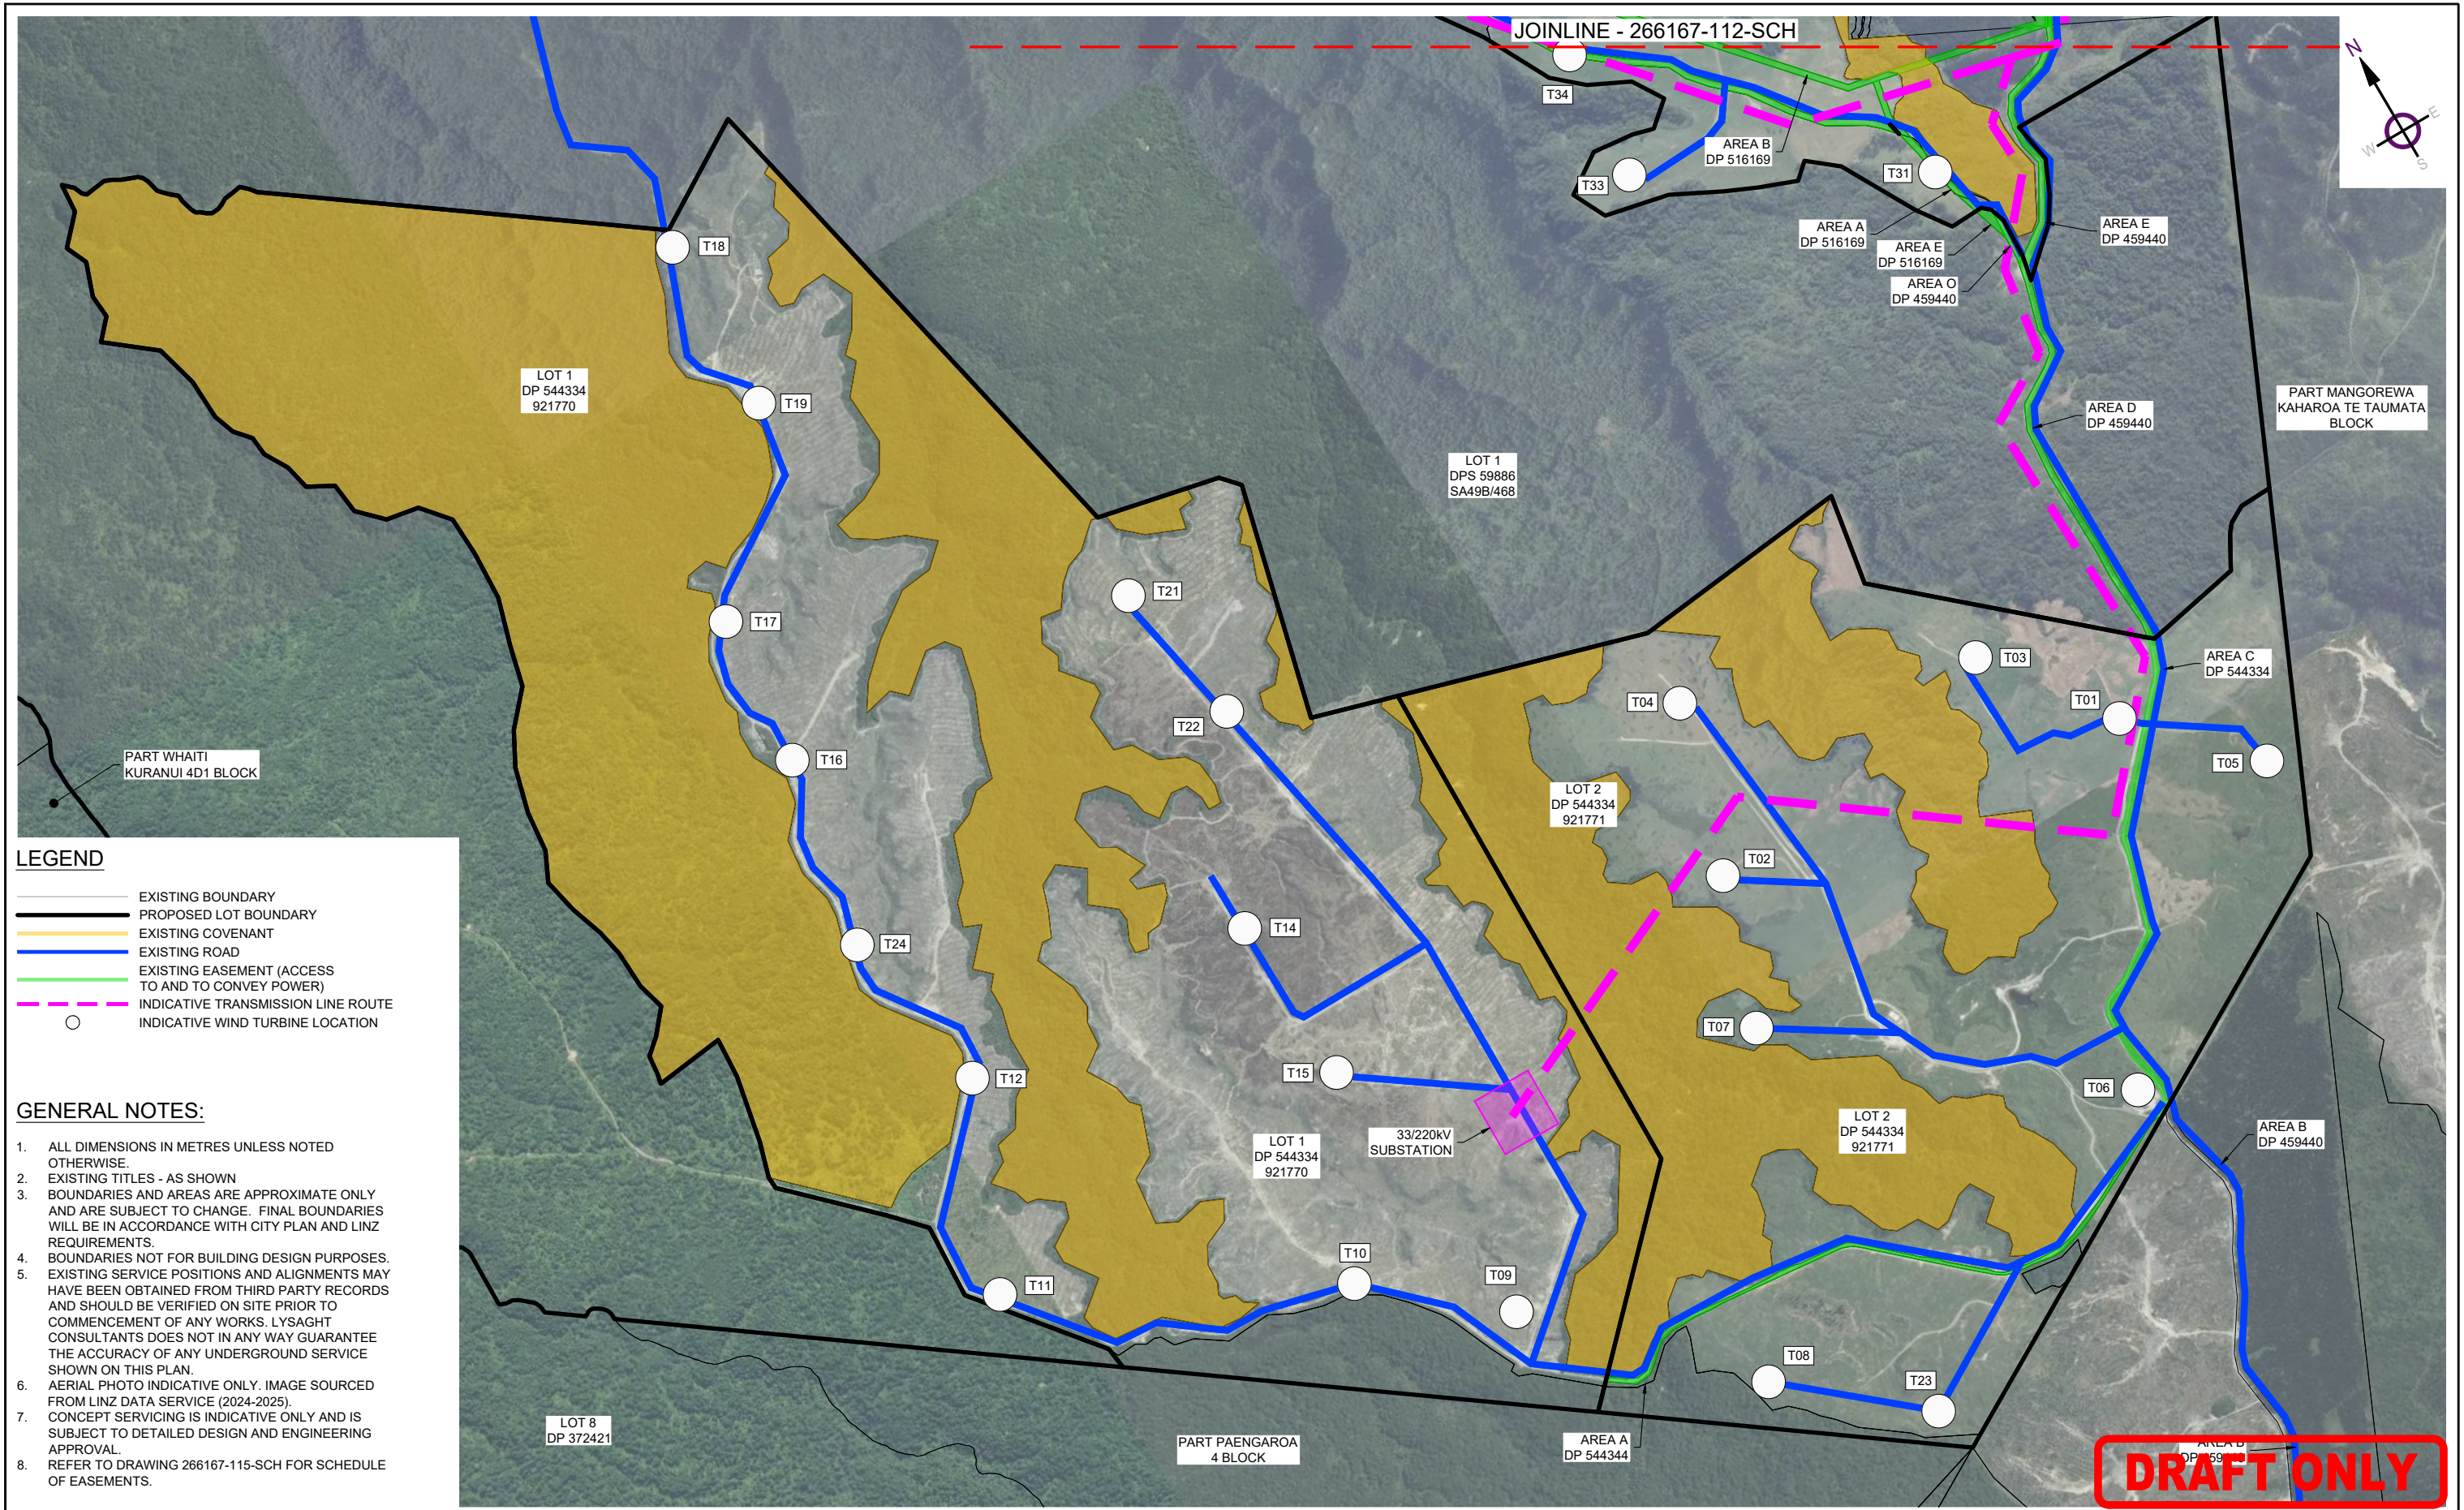

A	06/05/26	ORIGINAL ISSUE	JC	ARM	ARM
VER.	DATE	VERSION DETAILS	DRN	CHKD	APRVD



LYSAGHT
SURVEYING, ENGINEERING, PLANNING & LAND DEVELOPMENT
19 TOTARA ST, MT MAUNGANUI 3116 | PANAMA SQUARE, 14 GARDEN PLACE, HAMILTON 3204
PH 07 578 8798 | www.lysaght.net.nz | @lysaght_consultants

CLIENT
**MANGAPAPA FORESTRY LP
R. WATT**

PROJECT & DRAWING TITLE
**MANGAPAPA WIND FARM DEVELOPMENT ON
PART LOT 1 & 5 DP 345266, SECTION 7 SO 560966
LOT 1 LT 491297, LOT 1 & 2 DP 544334,
LOT 1 & 3 DPS 59886 & LOT 1 & 3 DP 394614**

DRAWING STATUS
FOR INFORMATION


PROJECT NO.
266167

DRG NO.
266167-113-SCH

SCALE (A3)
1:20,000

VER.
A

DRG LOCATION: X:\Projects\108\266167\113\Mangapapa Forestry LP\Mangapapa Wind Farm\108 CAD\DT Survey\266167-113-SCH
DRG PLOT DATE: 2026-05-08 15:02:01
DISCLAIMER: THIS DRAWING REMAINS THE PROPERTY OF LYSAGHT CONSULTANTS LTD. NO LIABILITY SHALL BE ACCEPTED FOR THE UNAUTHORISED USE OF THIS DRAWING. DO NOT SCALE DRAWING

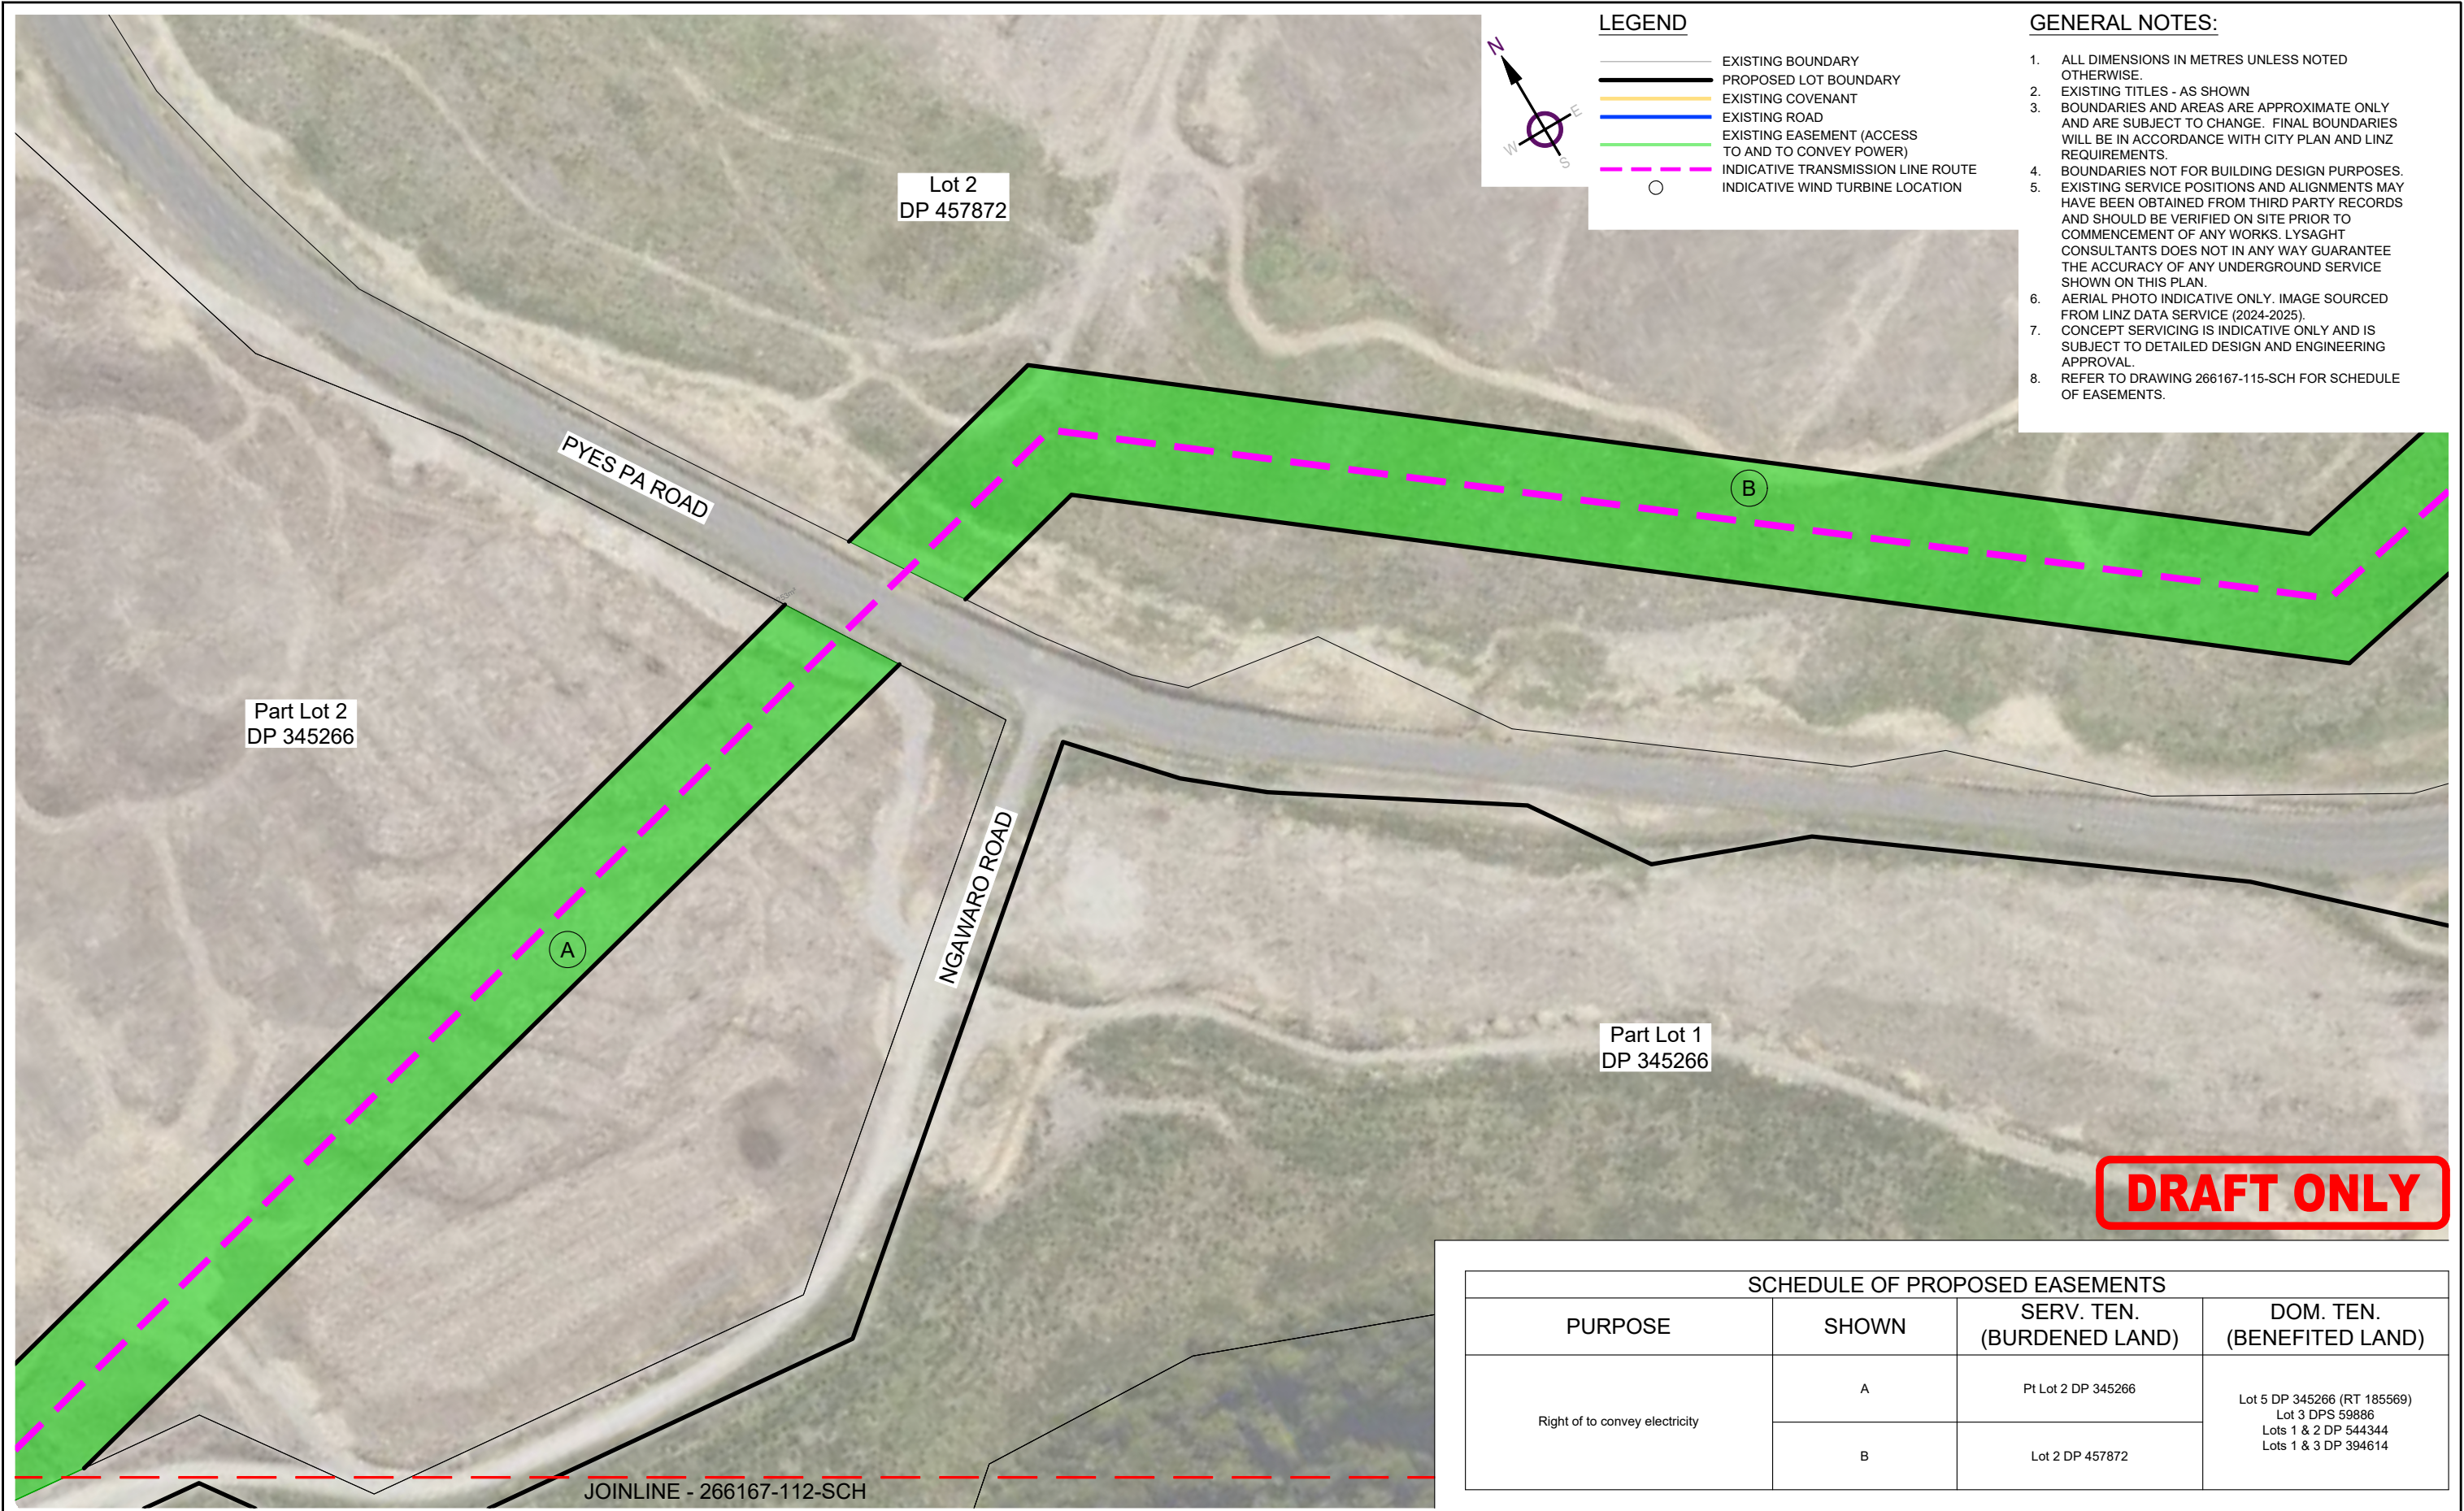

SCHEDULE OF PROPOSED EASEMENTS			
PURPOSE	SHOWN	SERV. TEN. (BURDENED LAND)	DOM. TEN. (BENEFITED LAND)
Right of to convey electricity	A	Pt Lot 2 DP 345266	Lot 5 DP 345266 (RT 185569) Lot 3 DPS 59886 Lots 1 & 2 DP 544344 Lots 1 & 3 DP 394614
	B	Lot 2 DP 457872	

A	05/05/26	ORIGINAL ISSUE	JC	ARM	ARM
VER.	DATE	VERSION DETAILS	DRN	CHKD	APRVD



LYSAGHT
SURVEYING, ENGINEERING, PLANNING & LAND DEVELOPMENT
19 TOTARA ST, MT MAUNGANUI 3116 | PANAMA SQUARE, 14 GARDEN PLACE, HAMILTON 3204
PH 07 578 8798 | www.lysaght.net.nz | @lysaght_consultants

CLIENT
**MANGAPAPA FORESTRY LP
R. WATT**

PROJECT & DRAWING TITLE
**MANGAPAPA WIND FARM DEVELOPMENT ON
PART LOT 1 & 5 DP 345266, SECTION 7 SO 560966
LOT 1 LT 491297, LOT 1 & 2 DP 544334,
LOT 1 & 3 DPS 59886 & LOT 1 & 3 DP 394614**

DRAWING STATUS
FOR INFORMATION

PROJECT NO.
266167

DRG NO.
266167-114-SCH

SCALE (A3)
1:2000

VER.
A

DRG LOCATION: X:\Projects\108\266167\114\114-SCH
DRG PLOT DATE: 2026-05-08 15:02:02
DISCLAIMER: THIS DRAWING REMAINS THE PROPERTY OF LYSAGHT CONSULTANTS LTD. NO LIABILITY SHALL BE ACCEPTED FOR THE UNAUTHORISED USE OF THIS DRAWING. DO NOT SCALE DRAWING

SCHEDULE OF EXISTING EASEMENTS				
PURPOSE	SHOWN	SERV. TEN. (BURDENED LAND)	DOM. TEN. (BENEFITED LAND)	DOCUMENT
Right of way, Right to convey electricity & telecommunications & computer media	A DP 345266 (Now J on DP 459440) B DP 345266 (Now M on DP 459440)	Lot 1 DP 345266 (RT 392651)	Lot 5 DP 345266 (RT 185569) Lot 1 DPS 26234 – now Lot 3 DP 394614 (RT 378223) Lot 4 DP 394614 (RT 378221) Lot 2 DPS 59886 (Now Lot 1 DP 544334 – RT 921770 Lot 2 DP 544344 – RT 921771 Lot 3 DPS 59886 (RT 597276)	EI 6312468.3
Right of way	C on DP 544334	Lot 2 DPS 544334 (RT 921771)	PT Lot 1 DP 345266 (RT 392651) Lot 1 & 2 DPS 59886 (RT SA49B/468) Lot 3 DPS 59886 (RT 597276) Lot 1 DPS 85782 (RT SA68A/370) Lot 5 DP 345266 (RT 185569)	EI 9415400.1 EI 9415486.1 EI 9415501.1 EI 9415520.1 EI 9415533.1 EI 9445753.1 EI 10971451.1 EI 10971473.1 EI 10971497.1
Right of way, Right to convey electricity, telecommunications & computer media	E on DP 459440	Lot 3 DPS 59886 (RT 597276)	Lot 1 & 2 DPS 85782 Lot 5 DP 345266 PT Lot 1 DP 345266 Lot 1 DPS 59886 (CT SA49B/468) Lots 1 & 2 DP 544334	11503304.1
Right of way,Right to convey electricity, telecommunications & computer media	G, I, K, L DP 459440	Lot 5 DP 345266 (RT 185569)	Lots 1 & 2 DPS 85782 PT Lot 1 DP 345266 Lot 1 DPS 59886 Lots 1 & 2 DP 544334	11503304.1
Right to convey electricity	A & B DP 516169	Lot 3 DPS 59886 (RT 597276)	Lot 1 DP 544334 (RT 927770) Lot 2 DP 544334 (RT 927771)	11811876.2
	C & E DP 516169	Lot 1 DPS 59886	Lots 1 & 2 DP 544334	
	D DP 516169	Lot 1 DP 344614	Lots 1 & 2 DP 544334	
Right of way,Right to convey electricity & telecommunications	A & C DP 544344	Lot 2 DP 544334 (RT 921771)	Lot 1 DP 544334 (RT 927770)	1181870.4
Right to convey electricity	D & O & P on DP 459440	Lot 1 DPS 59886 (SA49B/468)	Lot 1 DP 544334 (921770) Lot 2 DP 544334 (921771) Lot 5 DP 345266 (185569)	EI 13223456.1

SCHEDULE OF EXISTING EASEMENTS					
PURPOSE	SHOWN	SERV. TEN. (BURDENED LAND)	DOM. TEN. (BENEFITED LAND)	DOCUMENT	
Right to convey electricity	D on DP 459440	Lot 1 DPS 59886 (SA49B/468)	Lot 1 DP 544334 (921770) Lot 2 DP 544334 (921771) Lot 5 DP 345266 (185569)	EI 13223456.2	
	O & D DP 459440			EI 13223456.3	
	D on DP 459387	Lot 2 DPS 68219 (SA54D/119)		EI 13223456.1 EI 13223456.2 EI 13223456.3	
	F on DP 459440	Lot 1 DPS 68219 (SA54D/119)		EI 13223456.1 EI 13223456.2 EI 13223456.3	
	A on DP 622258	Lot 1 DPS 85782 (SA68A/370)		EI 13223456.11	
	F & H DP 459440			EI 13223456.6	
	A & K on DP 459387	Lot 1 DPS 85780 (SA68A/368)		EI 13223456.7 EI 13223456.8	
	A on DP 459440			EI 13223456.7	
	B on DP 459440	Lot 1 DPS 85781 (SA68A/368)		EI 13223456.8	
	C & E on DP 516169	Lot 1 DPS 59886 (SA49B/468)		Lot 5 DP 345266 (185569)	EI 13223456.3
Right to convey telecommunications	D, O & P on DP 459440	Lot 1 DPS 59886 (SA49B/468)	Lot 1 Deposited Plan 544334 (921770) Lot 2 Deposited Plan 544334 (921771) Lot 5 Deposited Plan 345266 (185569)	EI 13223456.1	
	D on DP 459440			EI 13223456.2	
	O & D DP 459440			EI 13223456.3	
	D on DP 459387	Lot 2 DPS 68219 (SA54D/119)		EI 13223456.1 EI 13223456.2 EI 13223456.3	
	F on DP 459387	Lot 1 DPS 68219 (SA54D/119)		EI 13223456.1 EI 13223456.2 EI 13223456.3	
	A on DP 622258	Lot 1 DPS 85782 (SA68A/370)		EI 13223456.11	
	F & H DP 459440			EI 13223456.6	
	A & K on DP 459387	Lot 1 DPS 85780 (SA68A/368)		EI 13223456.7 EI 13223456.8	
	A on DP 459440			EI 13223456.7	
	B on DP 459440	Lot 1 DPS 85781 (SA68A/368)		EI 13223456.8	
	C & E on DP 516169	Lot 1 DPS 59886 (SA49B/468)		Lot 5 Deposited Plan 345266 (185569)	EI 13223456.3

DRAFT ONLY

						 LYSAGHT SURVEYING, ENGINEERING, PLANNING & LAND DEVELOPMENT 19 TOTARA ST, MT MAUNGANUI 3116 PANAMA SQUARE, 14 GARDEN PLACE, HAMILTON 3204 PH 07 578 8798 www.lysaght.net.nz @lysaght_consultants	CLIENT	PROJECT & DRAWING TITLE	DRAWING STATUS	
							MANGAPAPA FORESTRY LP	MANGAPAPA WIND FARM DEVELOPMENT ON	FOR INFORMATION	
							R. WATT	PART LOT 1 & 5 DP 345266, SECTION 7 SO 560966	PROJECT NO.	
								LOT 1 LT 491297, LOT 1 & 2 DP 544334,	266167	
								LOT 1 & 3 DPS 59886 & LOT 1 & 3 DP 394614	DRG NO.	
									266167-115-SCH	
									SCALE (A3)	VER.
VER.	DATE	VERSION DETAILS			DRN	CHKD	APRVD	NOT TO SCALE		B
B	24/04/2026	GENERAL PLAN UPDATE			RB	ARM	ARM			
A	21/04/2026	ORIGINAL ISSUE			RB	ARM	ARM			
DRG LOCATION: X:\Projects\108\266167\Mangapapa Forestry LP\Mangapapa Wind Farm\02 CAD\01 Survey\266167-115-SCH										
DRG PLOT DATE: 2026-05-08 15:02:03										
DISCLAIMER: THIS DRAWING REMAINS THE PROPERTY OF LYSAGHT CONSULTANTS LTD. NO LIABILITY SHALL BE ACCEPTED FOR THE UNAUTHORISED USE OF THIS DRAWING. DO NOT SCALE DRAWING										