

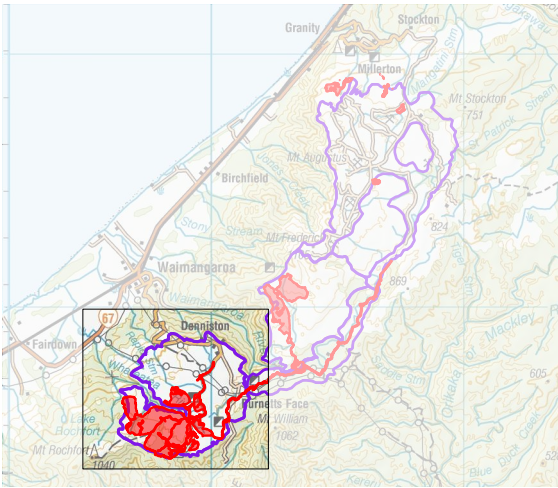


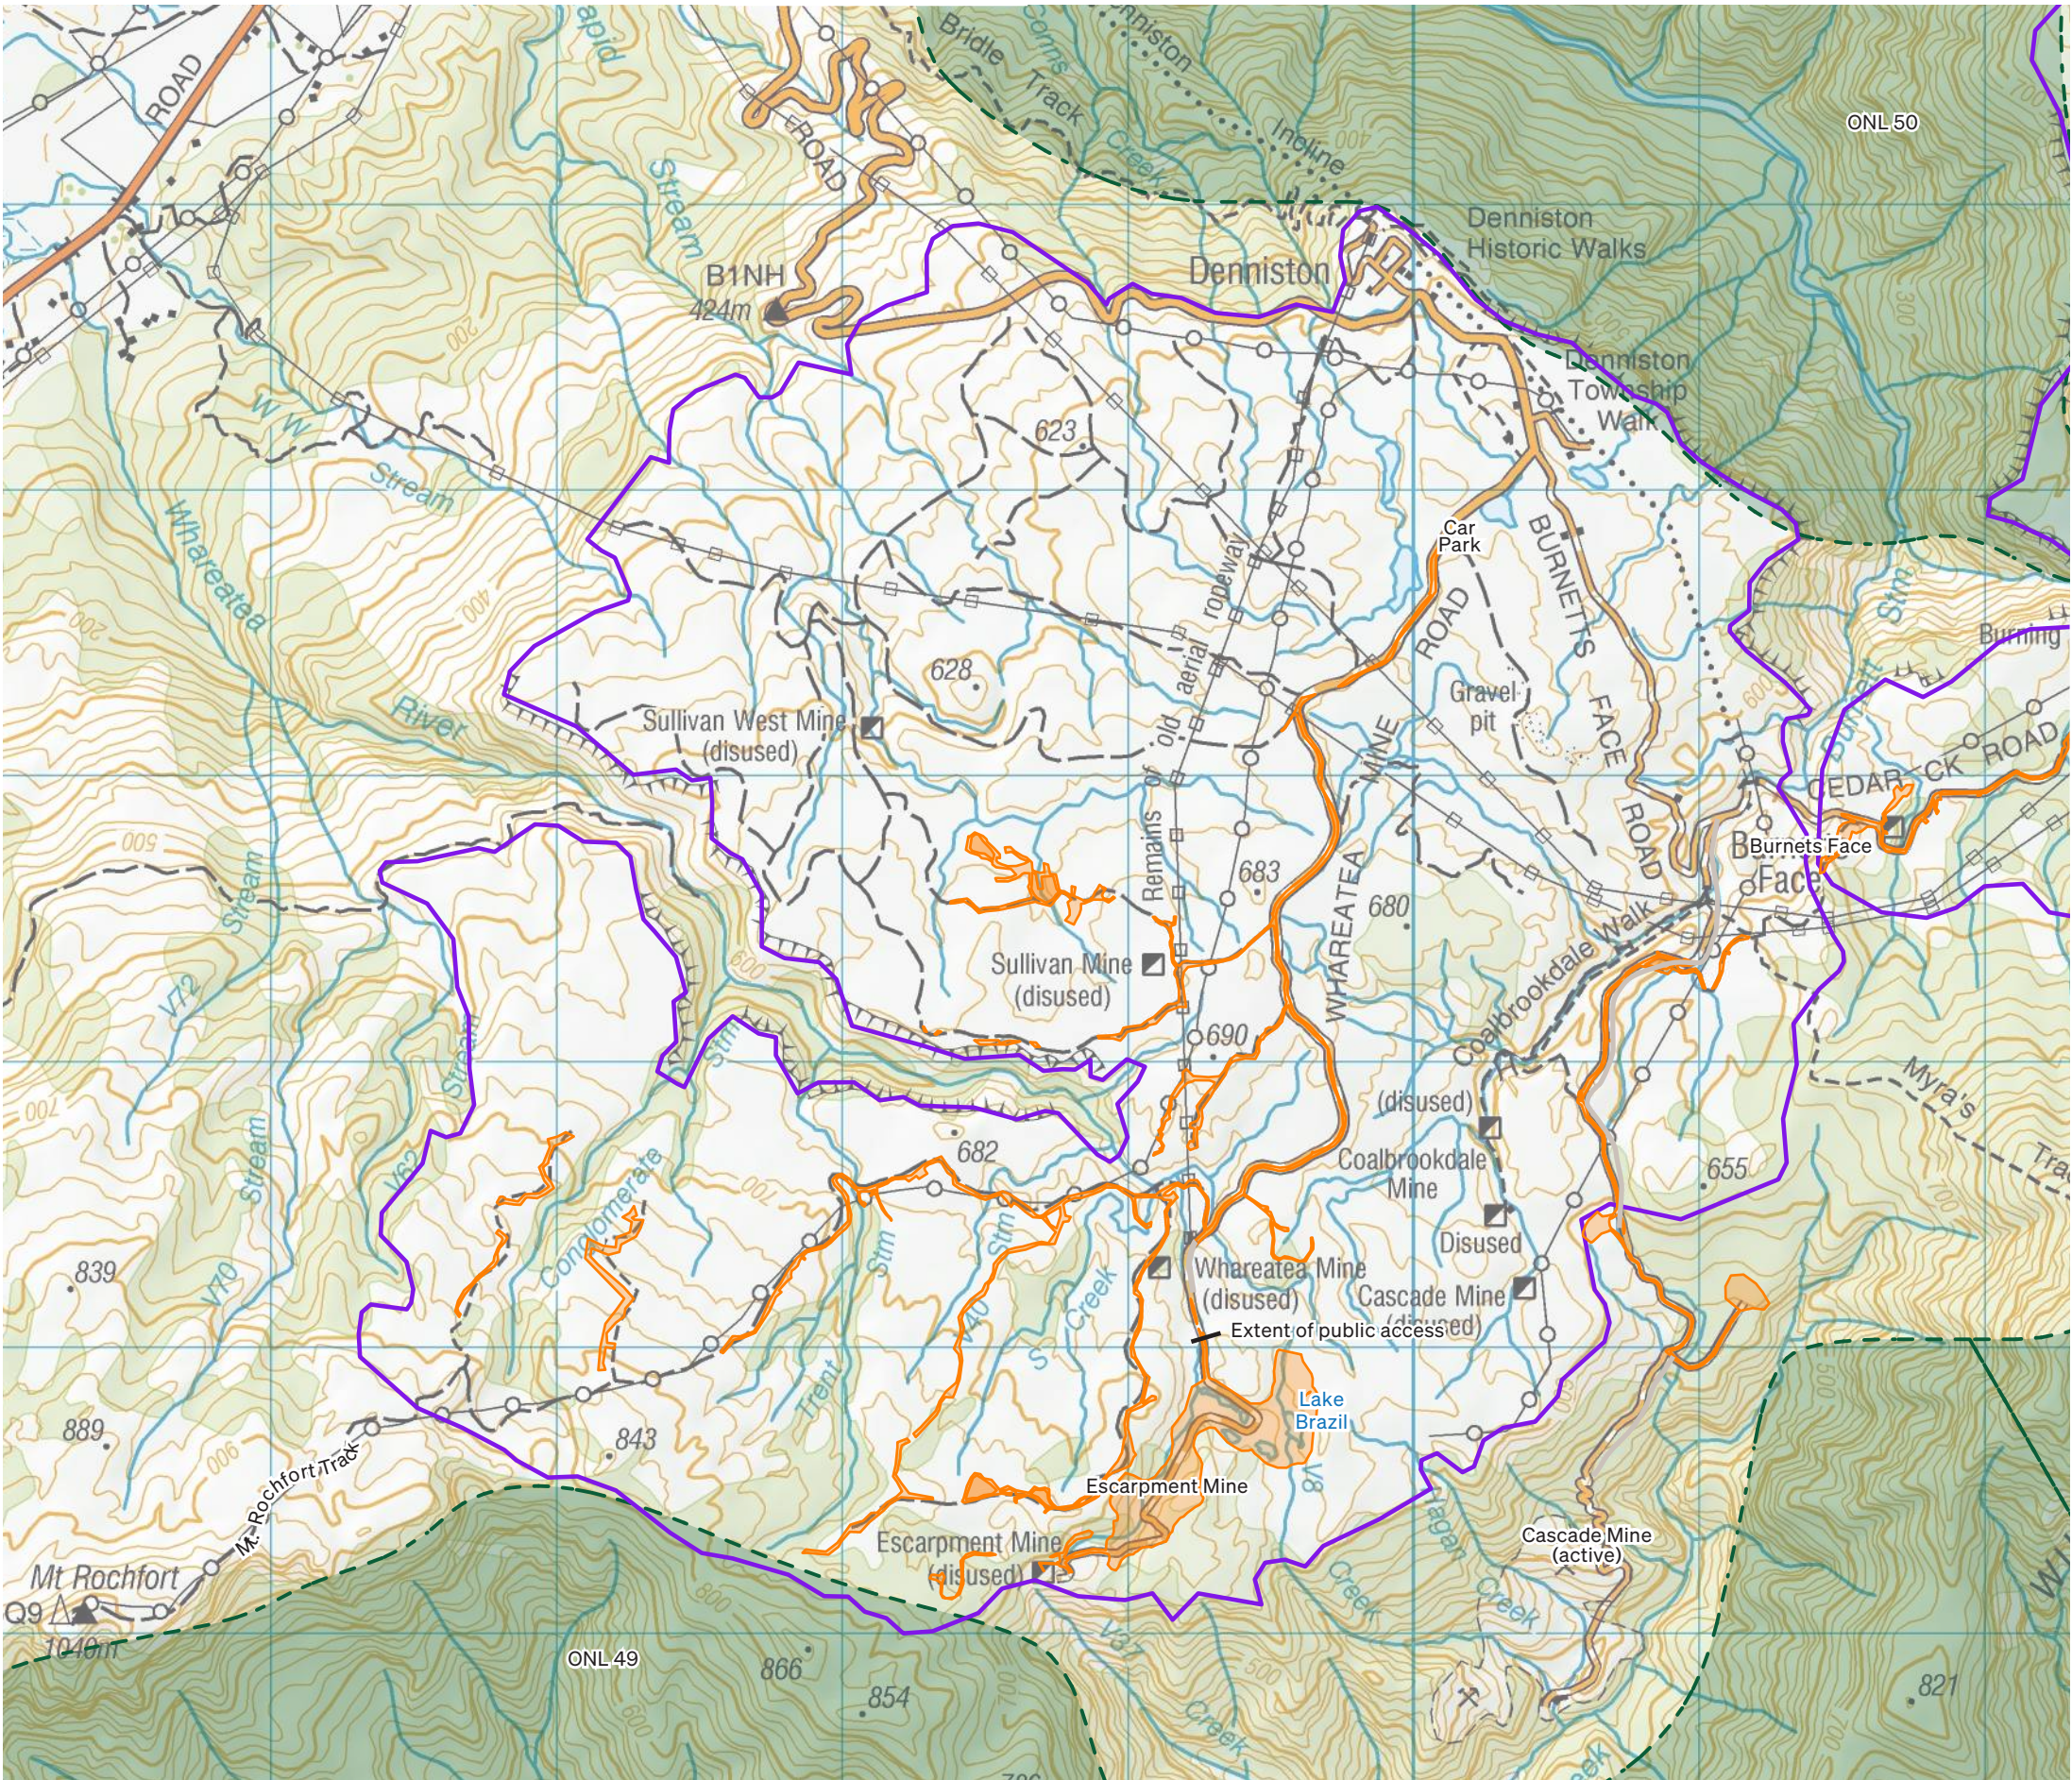

Escarpment Extended
(ESE)

Existing Denniston Plateau Topography

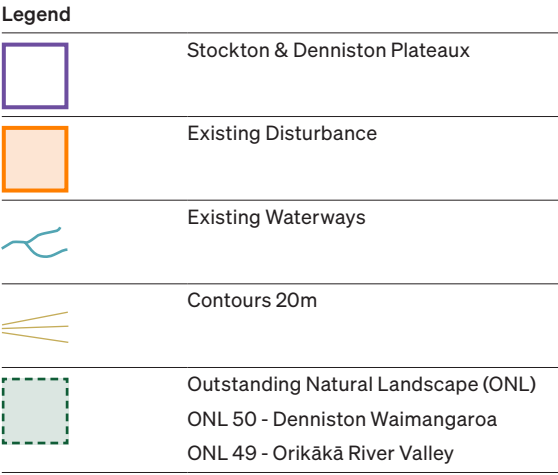

Scale: 1:25,000 @ A3
Data Source: BT Mining Ltd. | Date: 05.09.2025

Existing Denniston Plateau Aerial

Legend

Stockton & Denniston Plateaux

Existing Disturbance

Existing Waterways

Contours 20m

Outstanding Natural Landscape (ONL)
ONL 50 - Denniston Waimangaroa
ONL 49 - Orikākā River Valley

Scale: 1:25,000 @ A3
Data Source: BT Mining Ltd. | Date: 05.09.2025




RMM

Proposed Buller Coal Continuation Project

ESE - Existing



68

Denniston Plateau Historic Mining

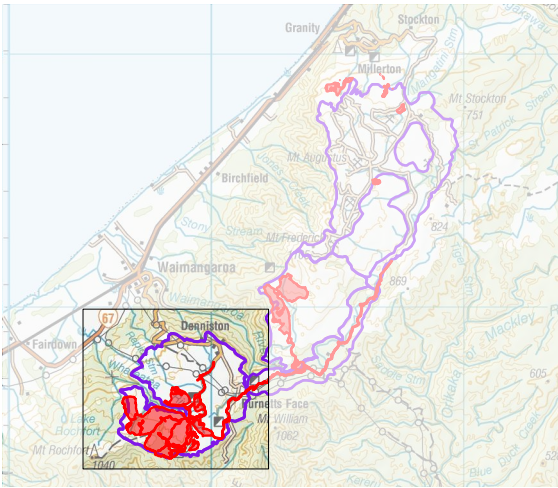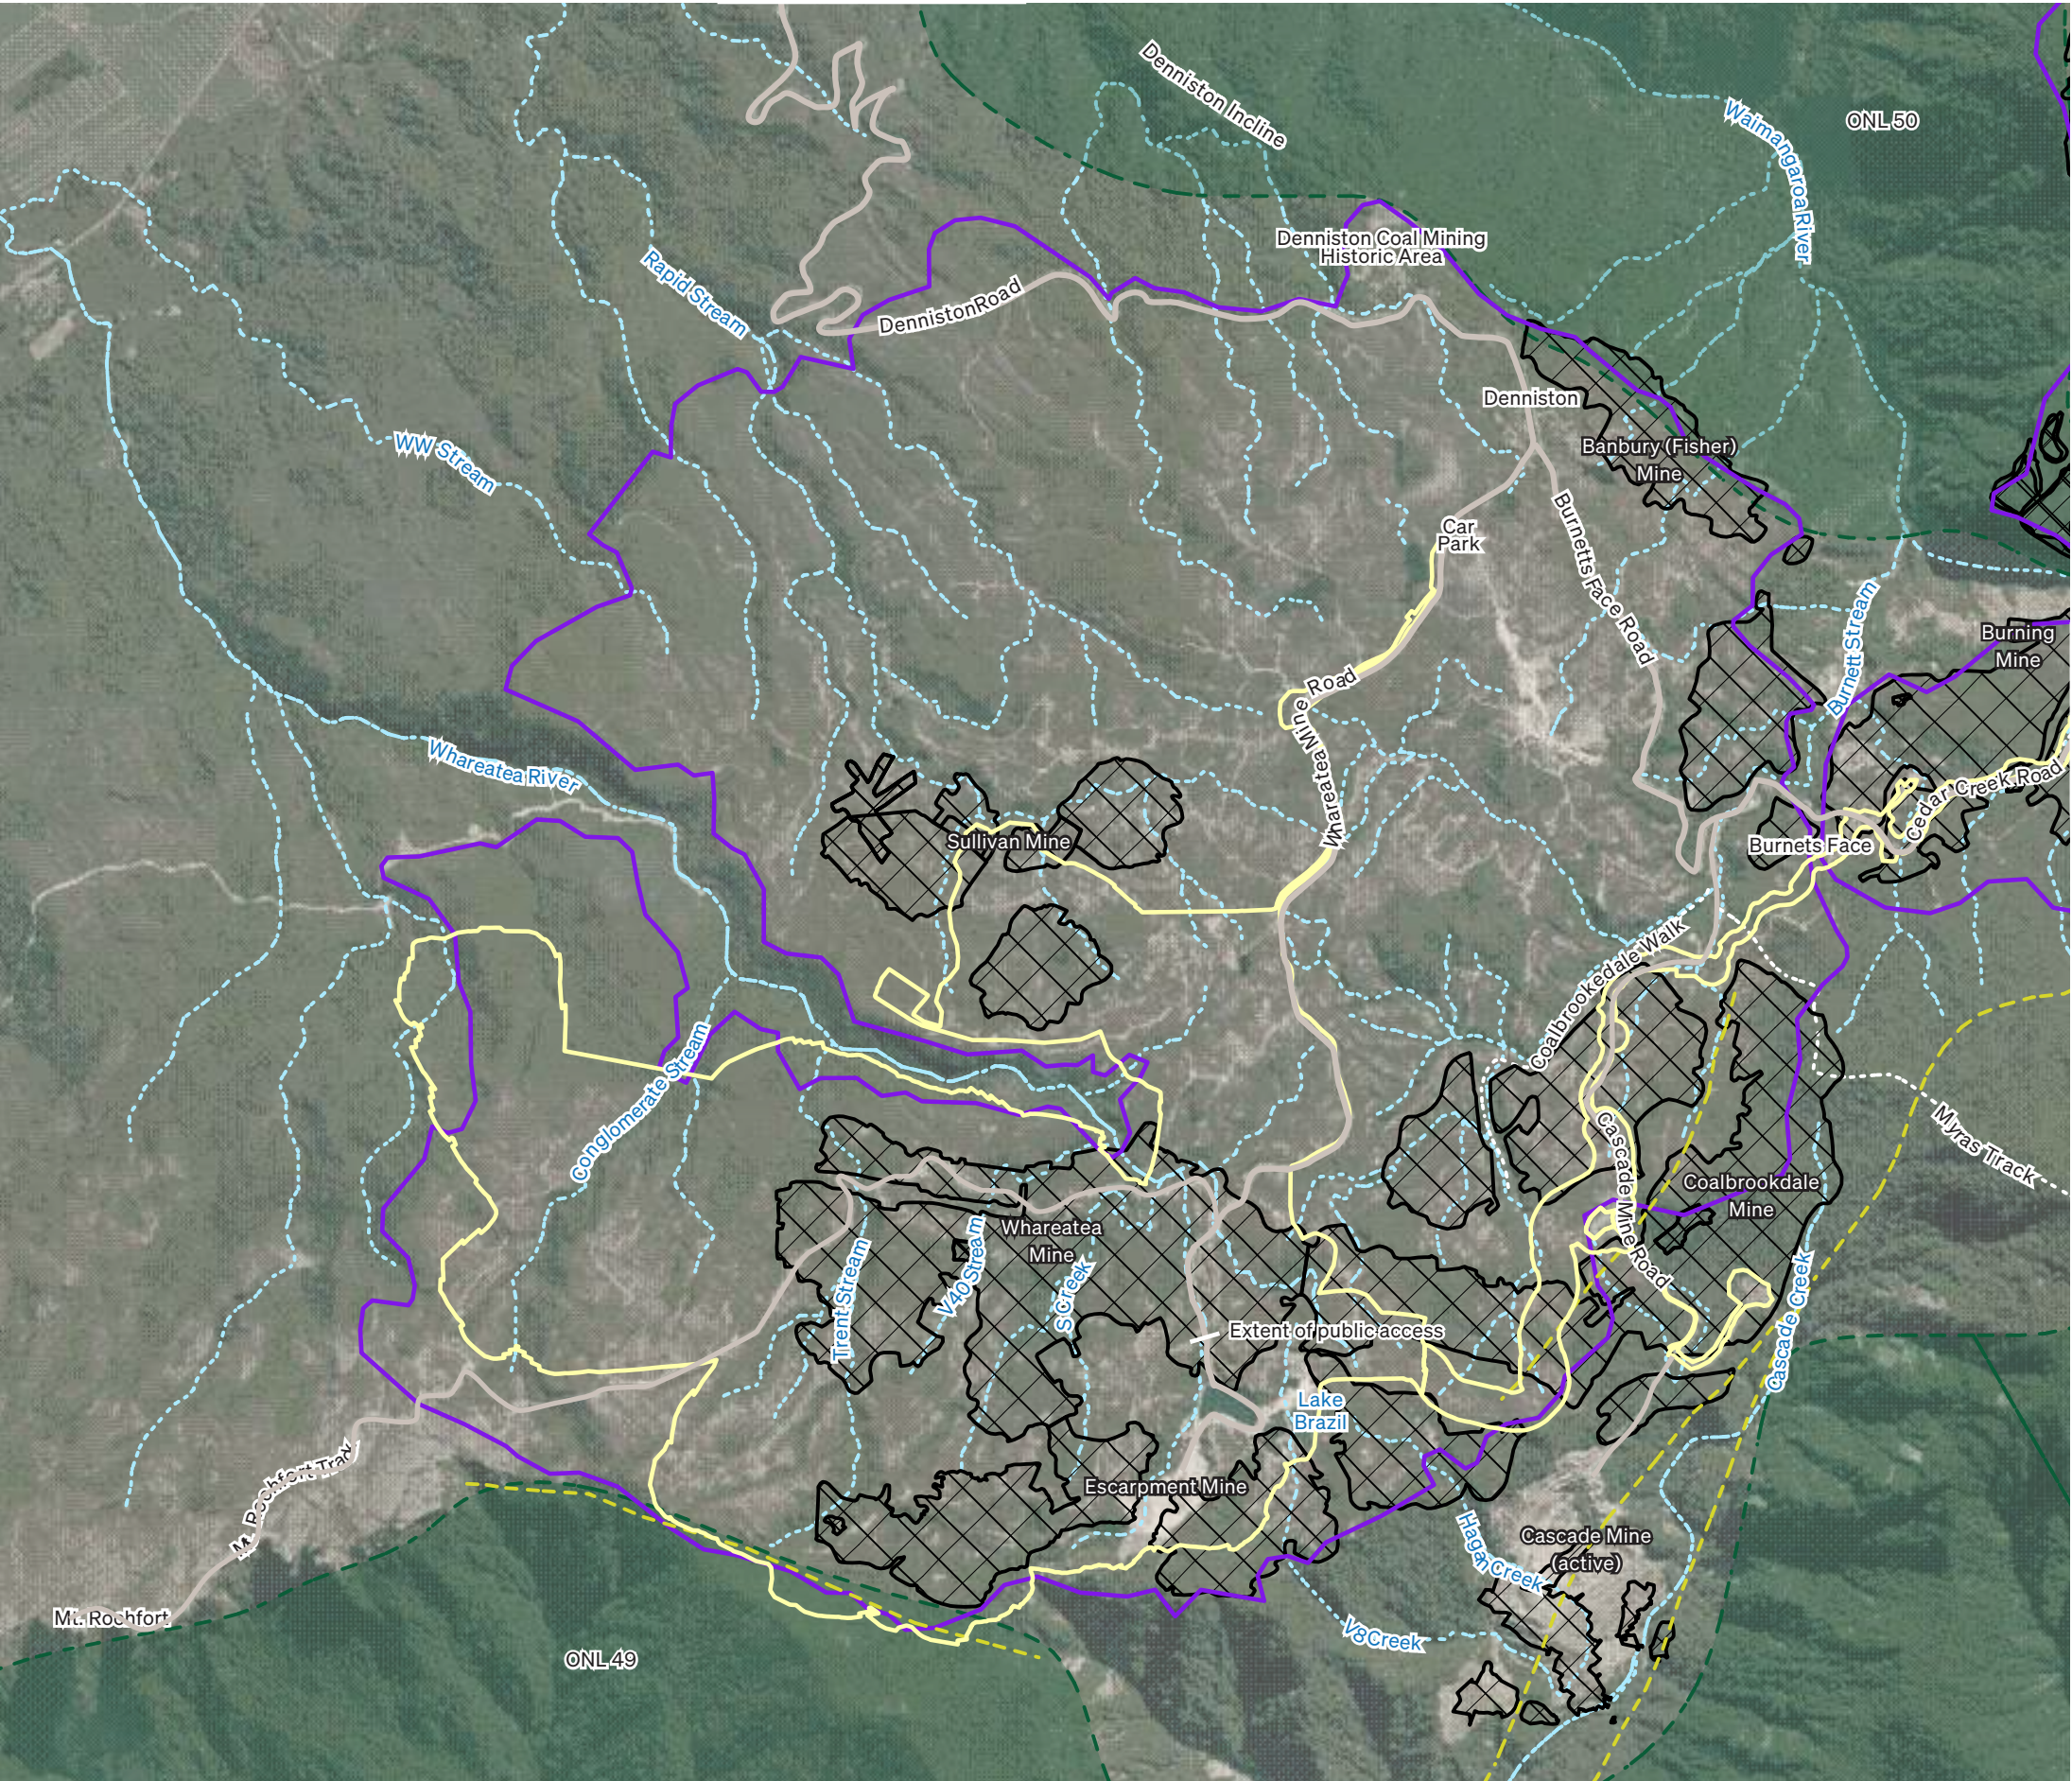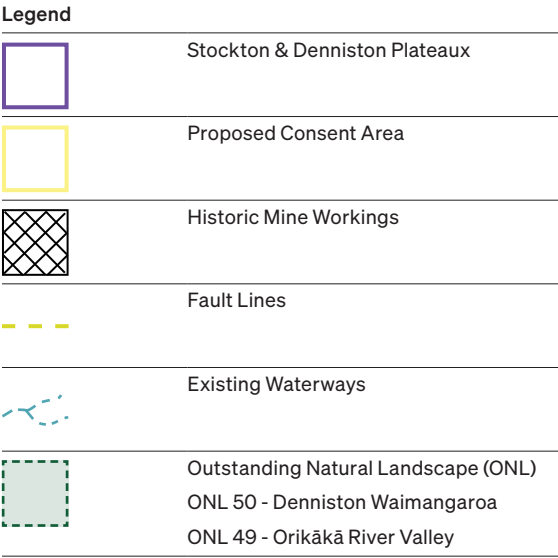


Scale: 1:25,000 @ A3
Data Source: BT Mining Ltd. | Date: 05.09.2025

Proposed ESE Mine Disturbance Area

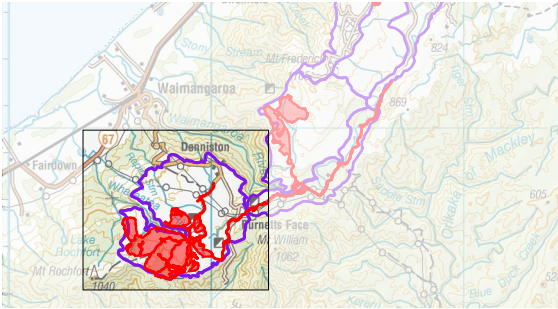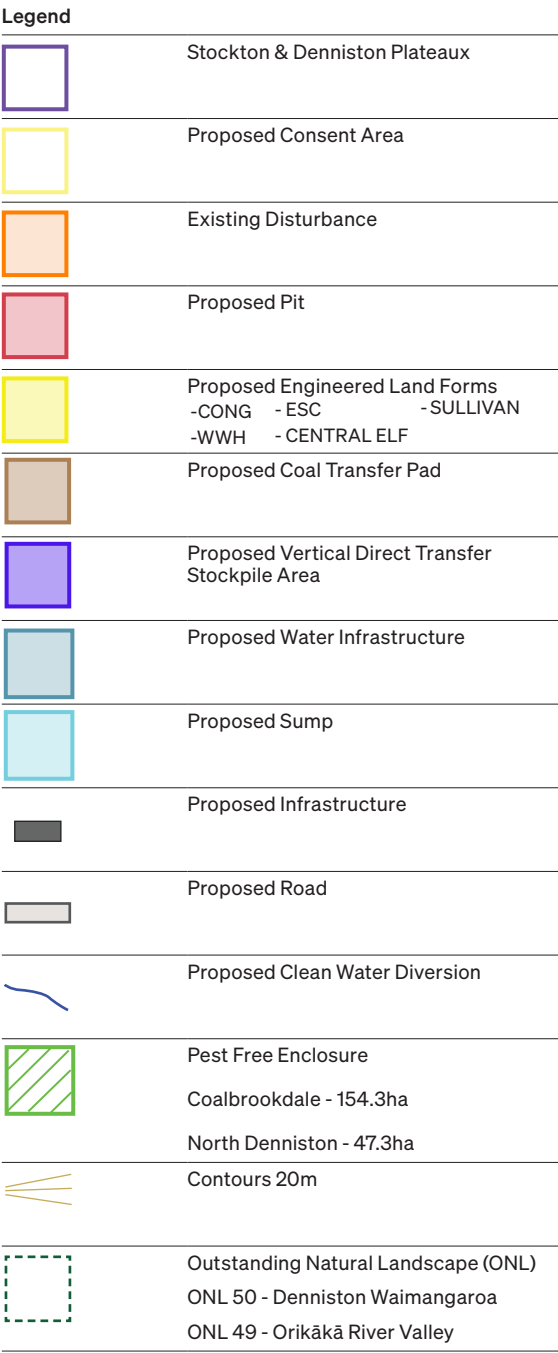


Scale: 1:25,000 @ A3
Data Source: BT Mining Ltd. | Date: 05.09.2025

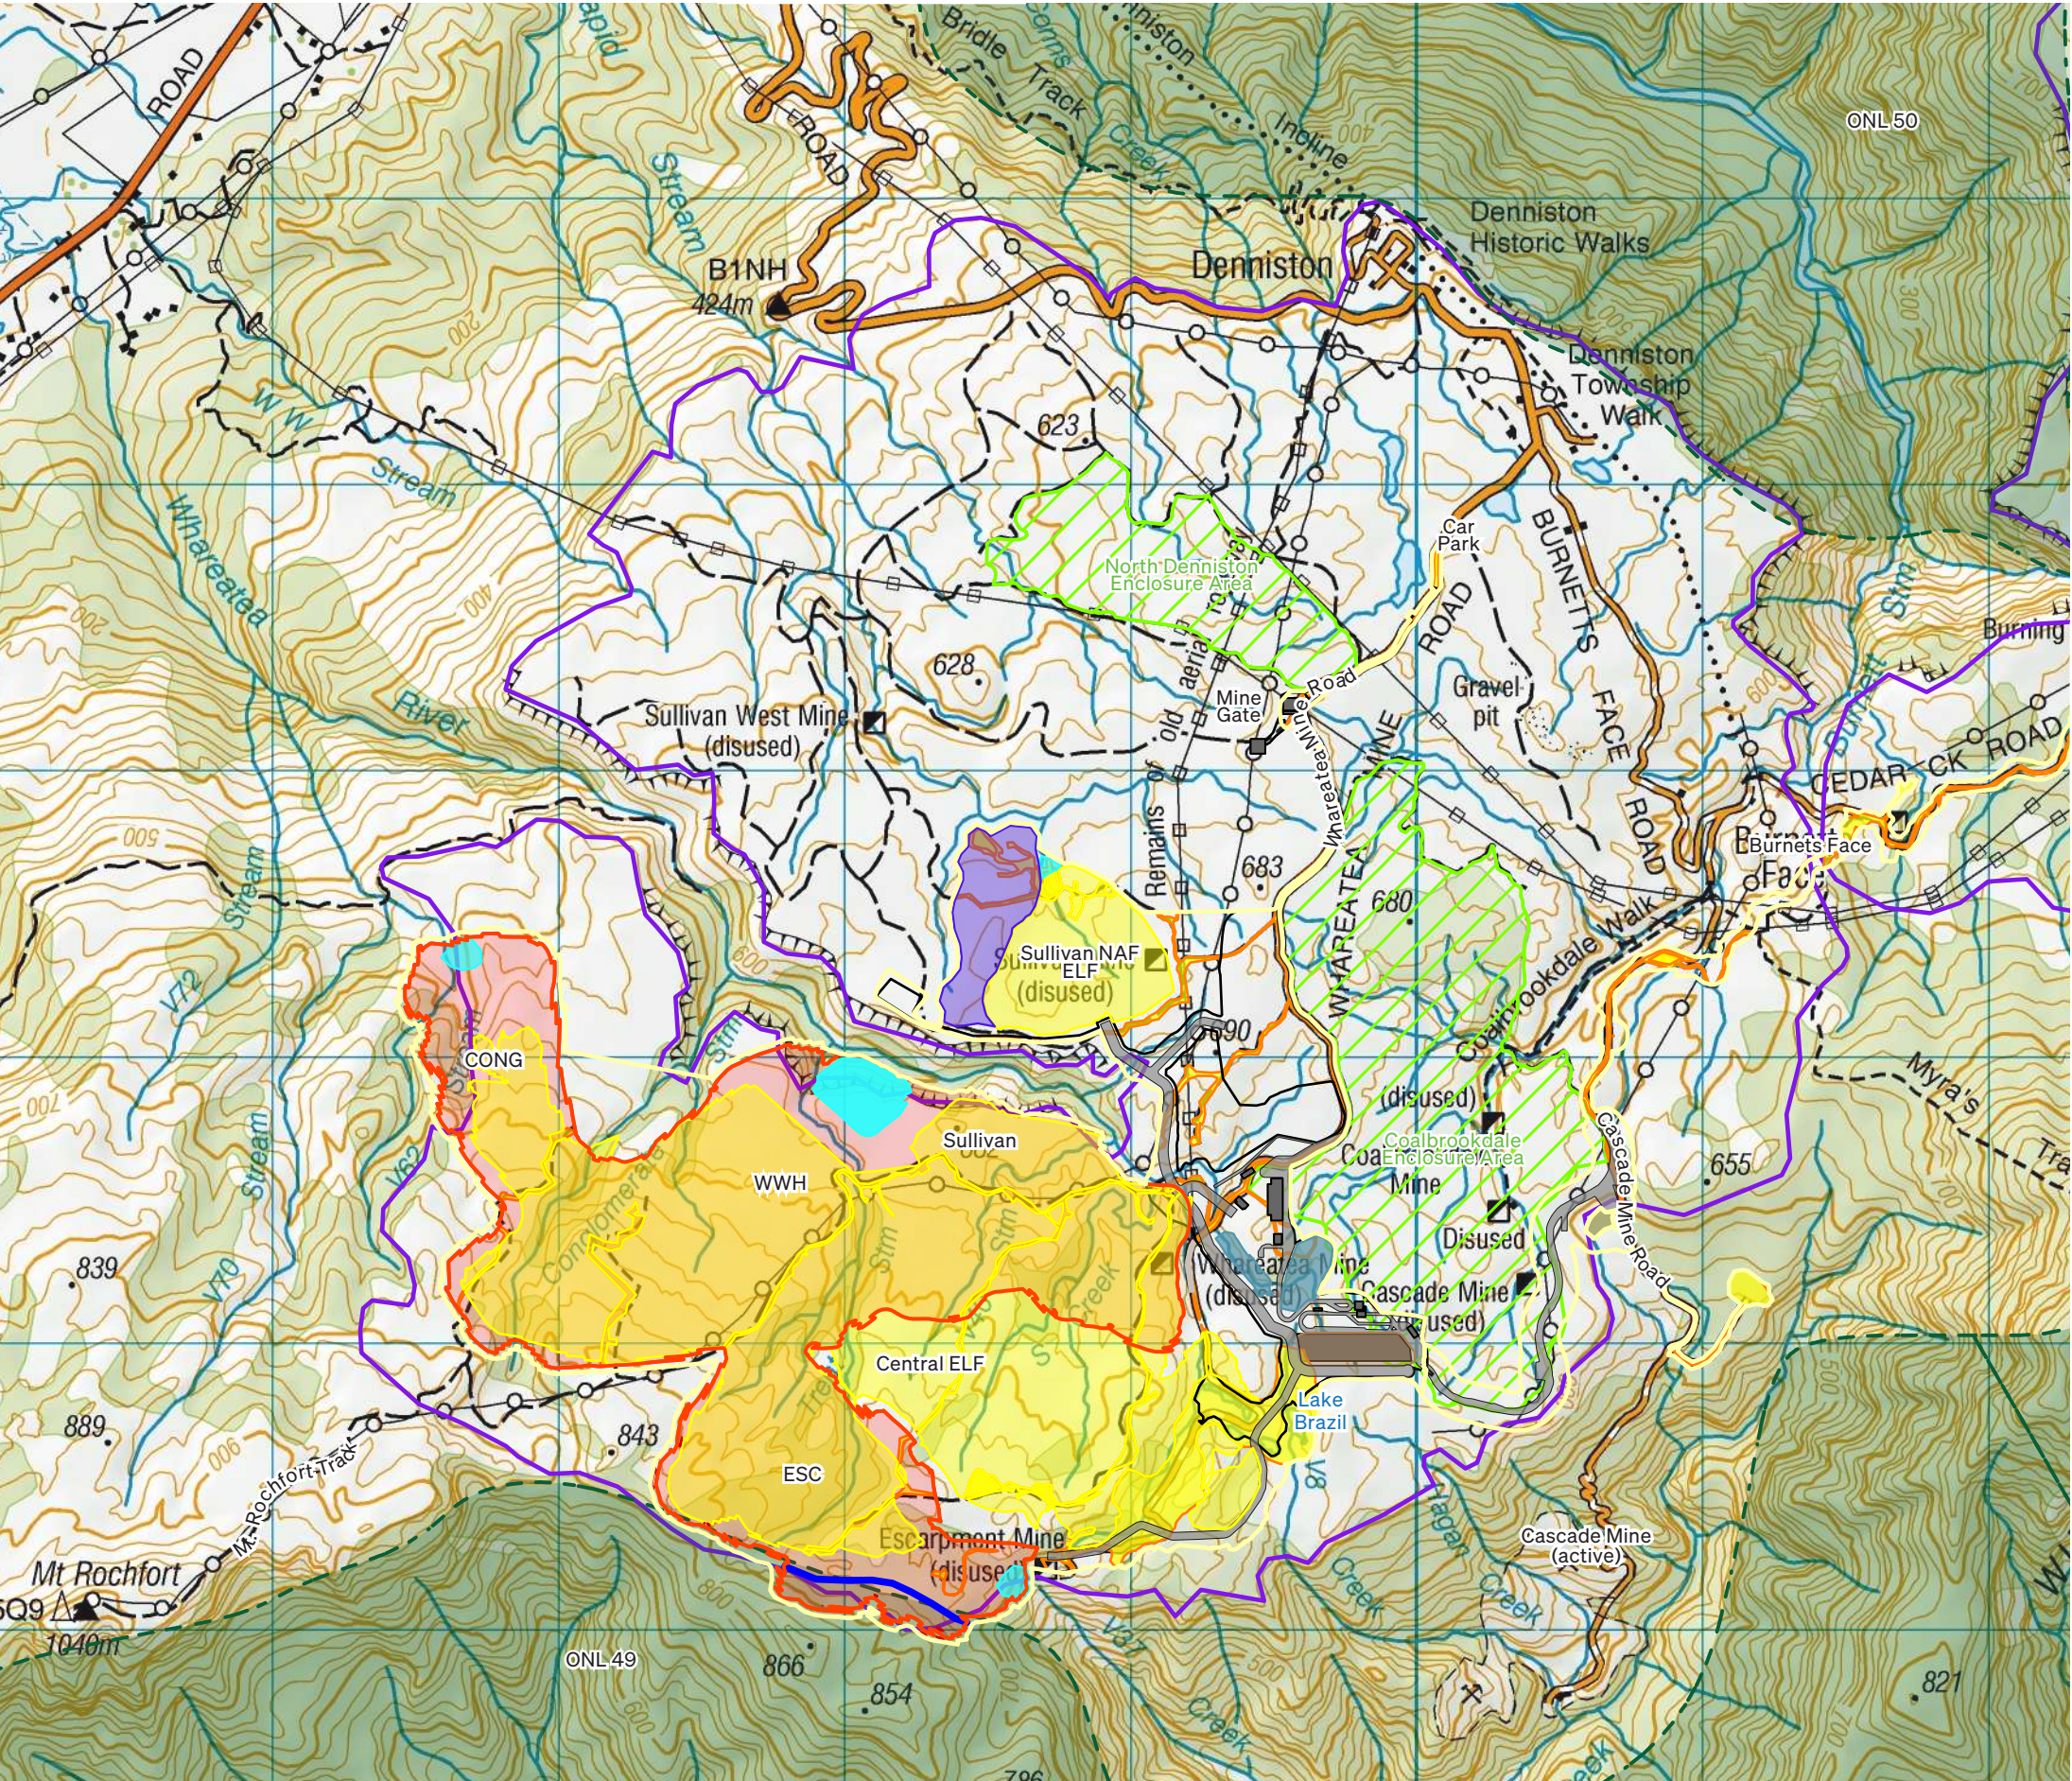


Proposed ESE Mine Staging



DISTURBANCE SCHEDULE

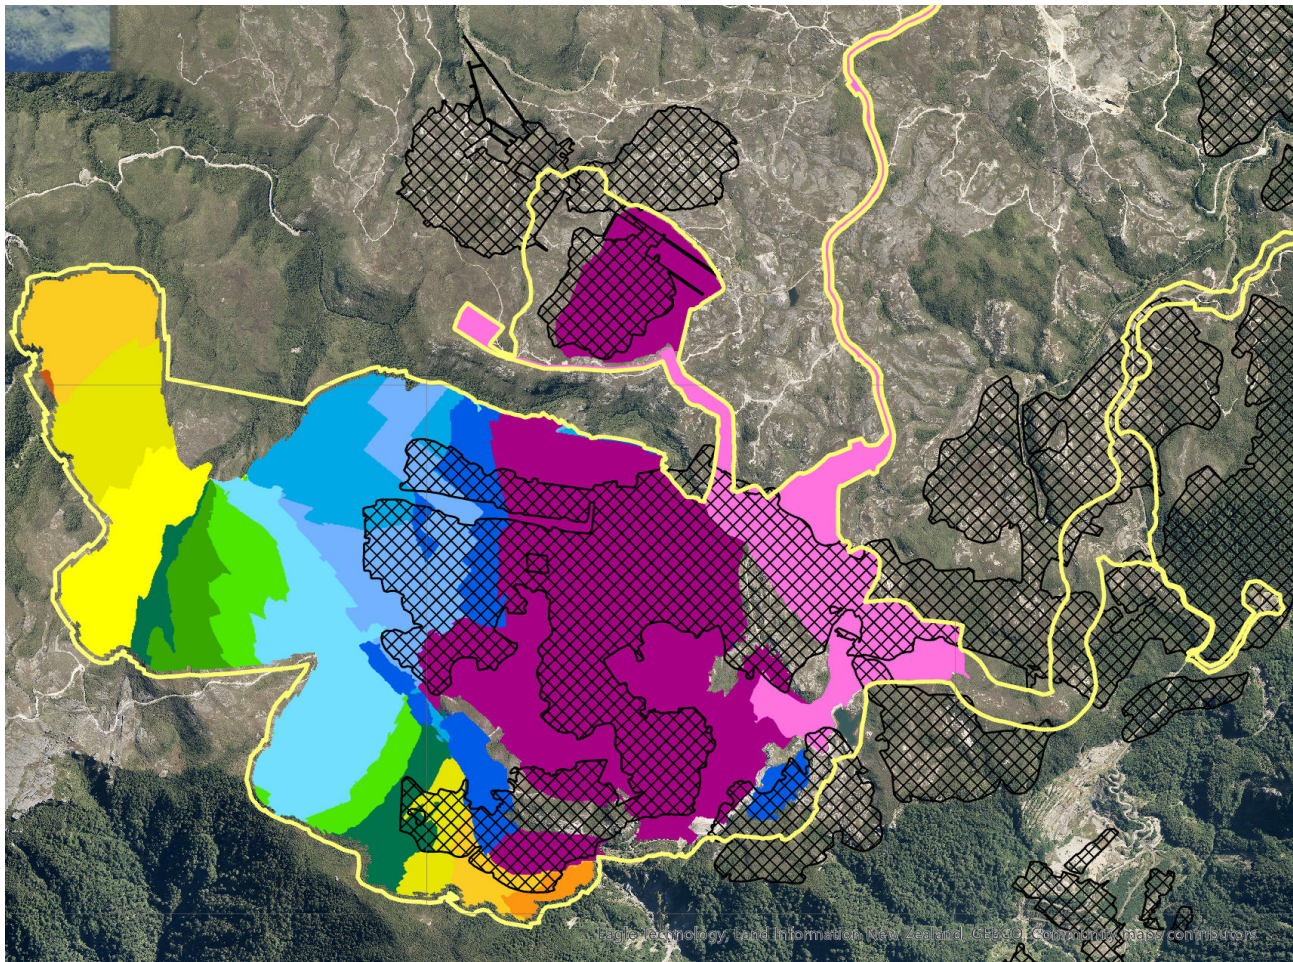


REHABILITATION SEQUENCE

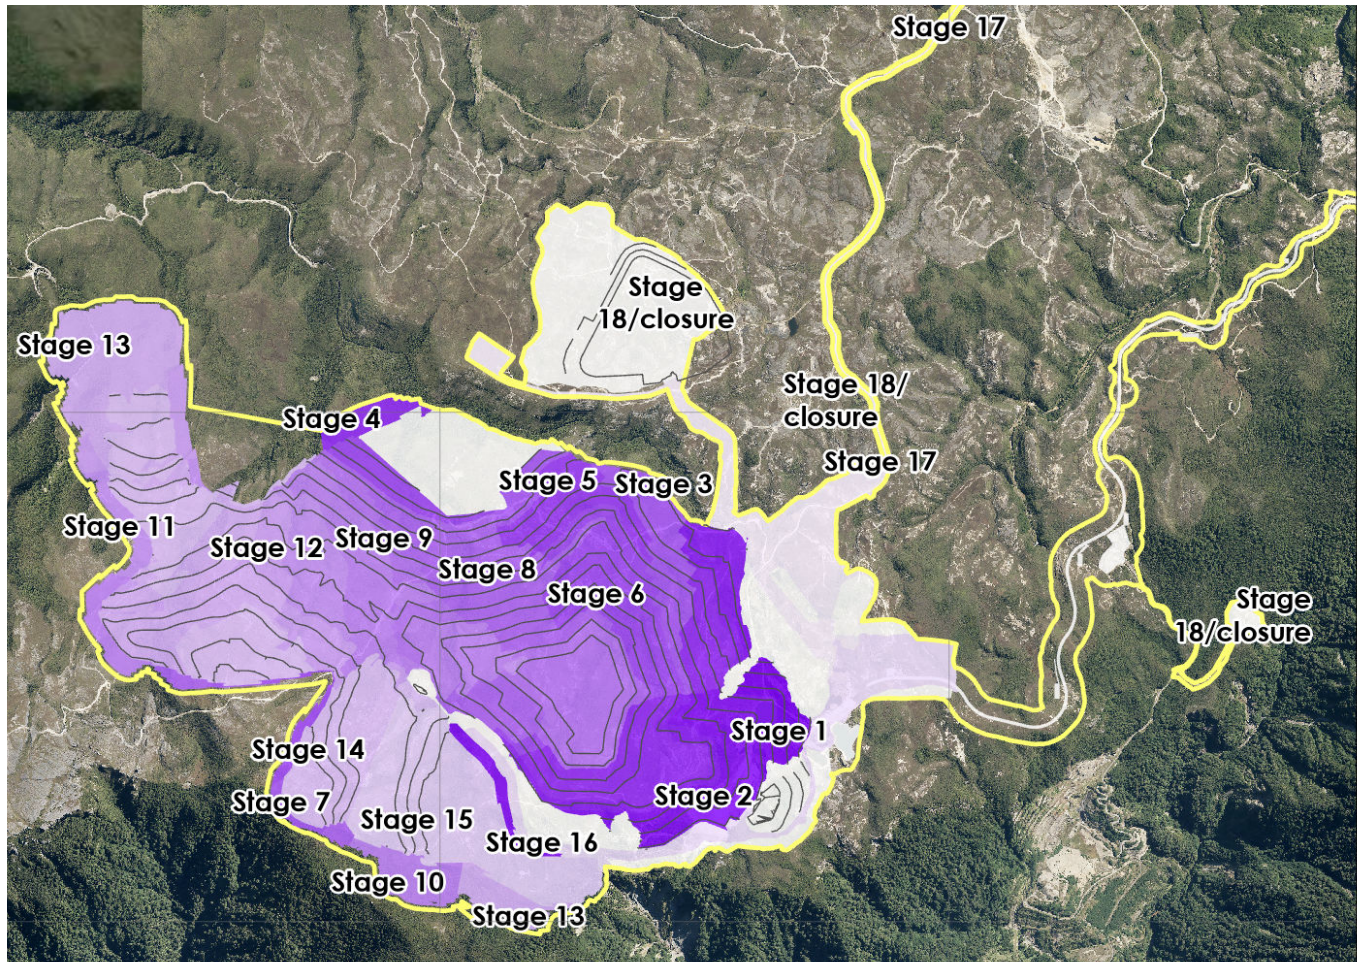



Existing Denniston Plateau Vegetation

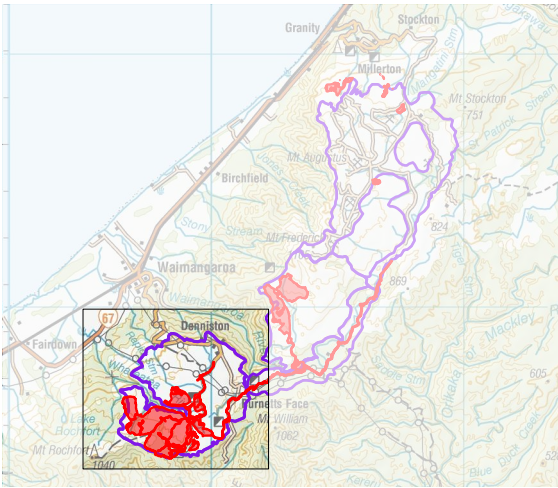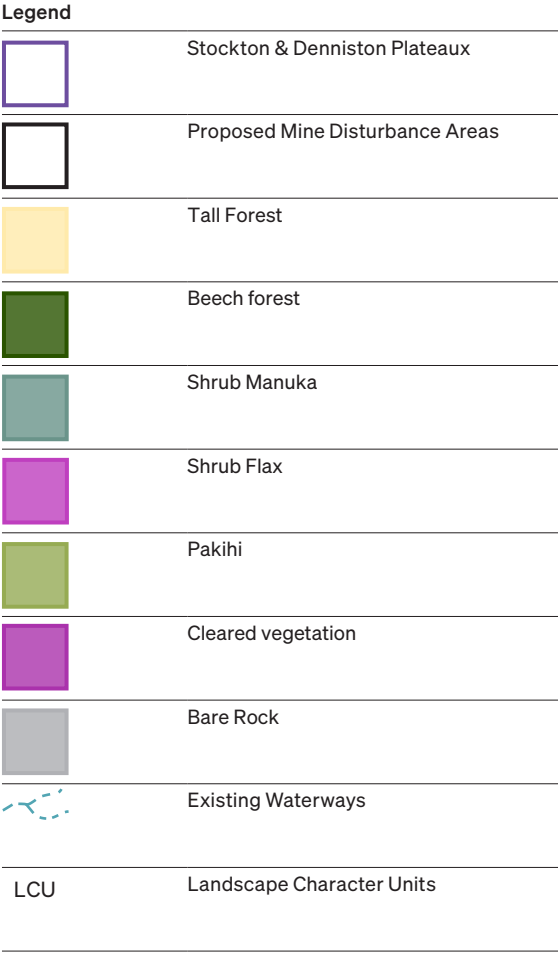

Scale: 1:25,000 @ A3
Data Source: ecoLogical solutions | Date: 23.05.2025

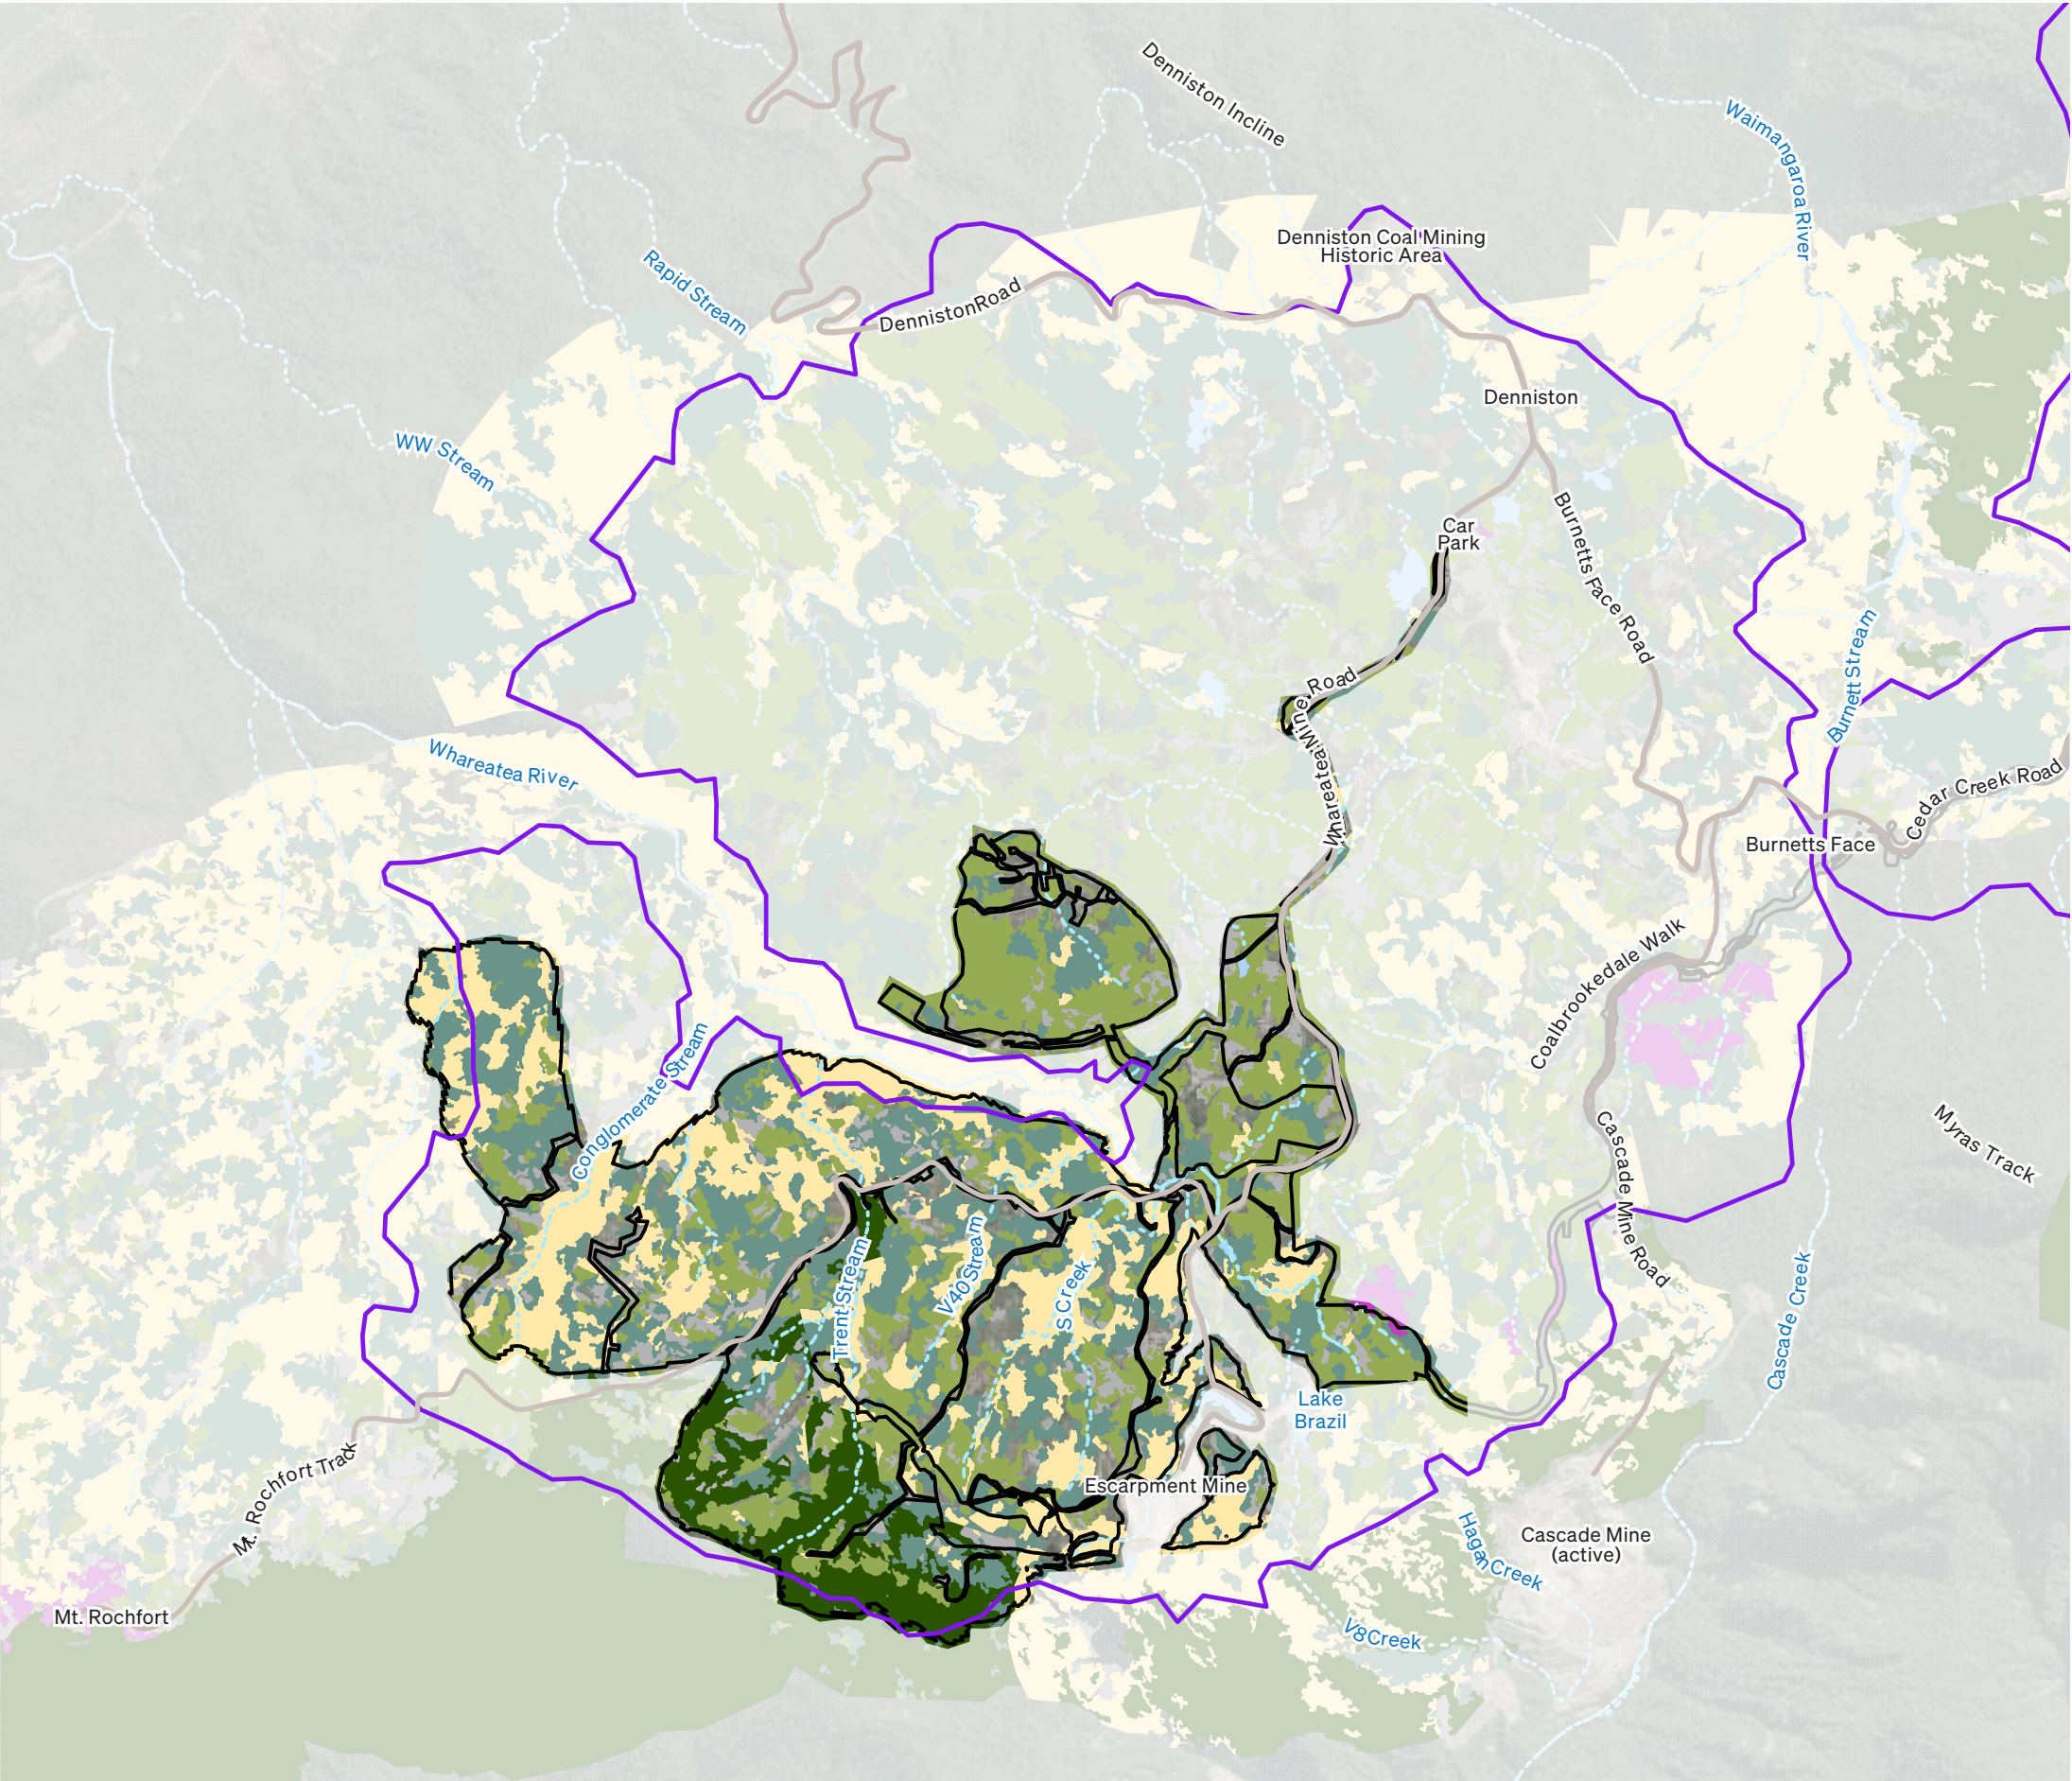

Proposed ESE Mine Rehabilitation

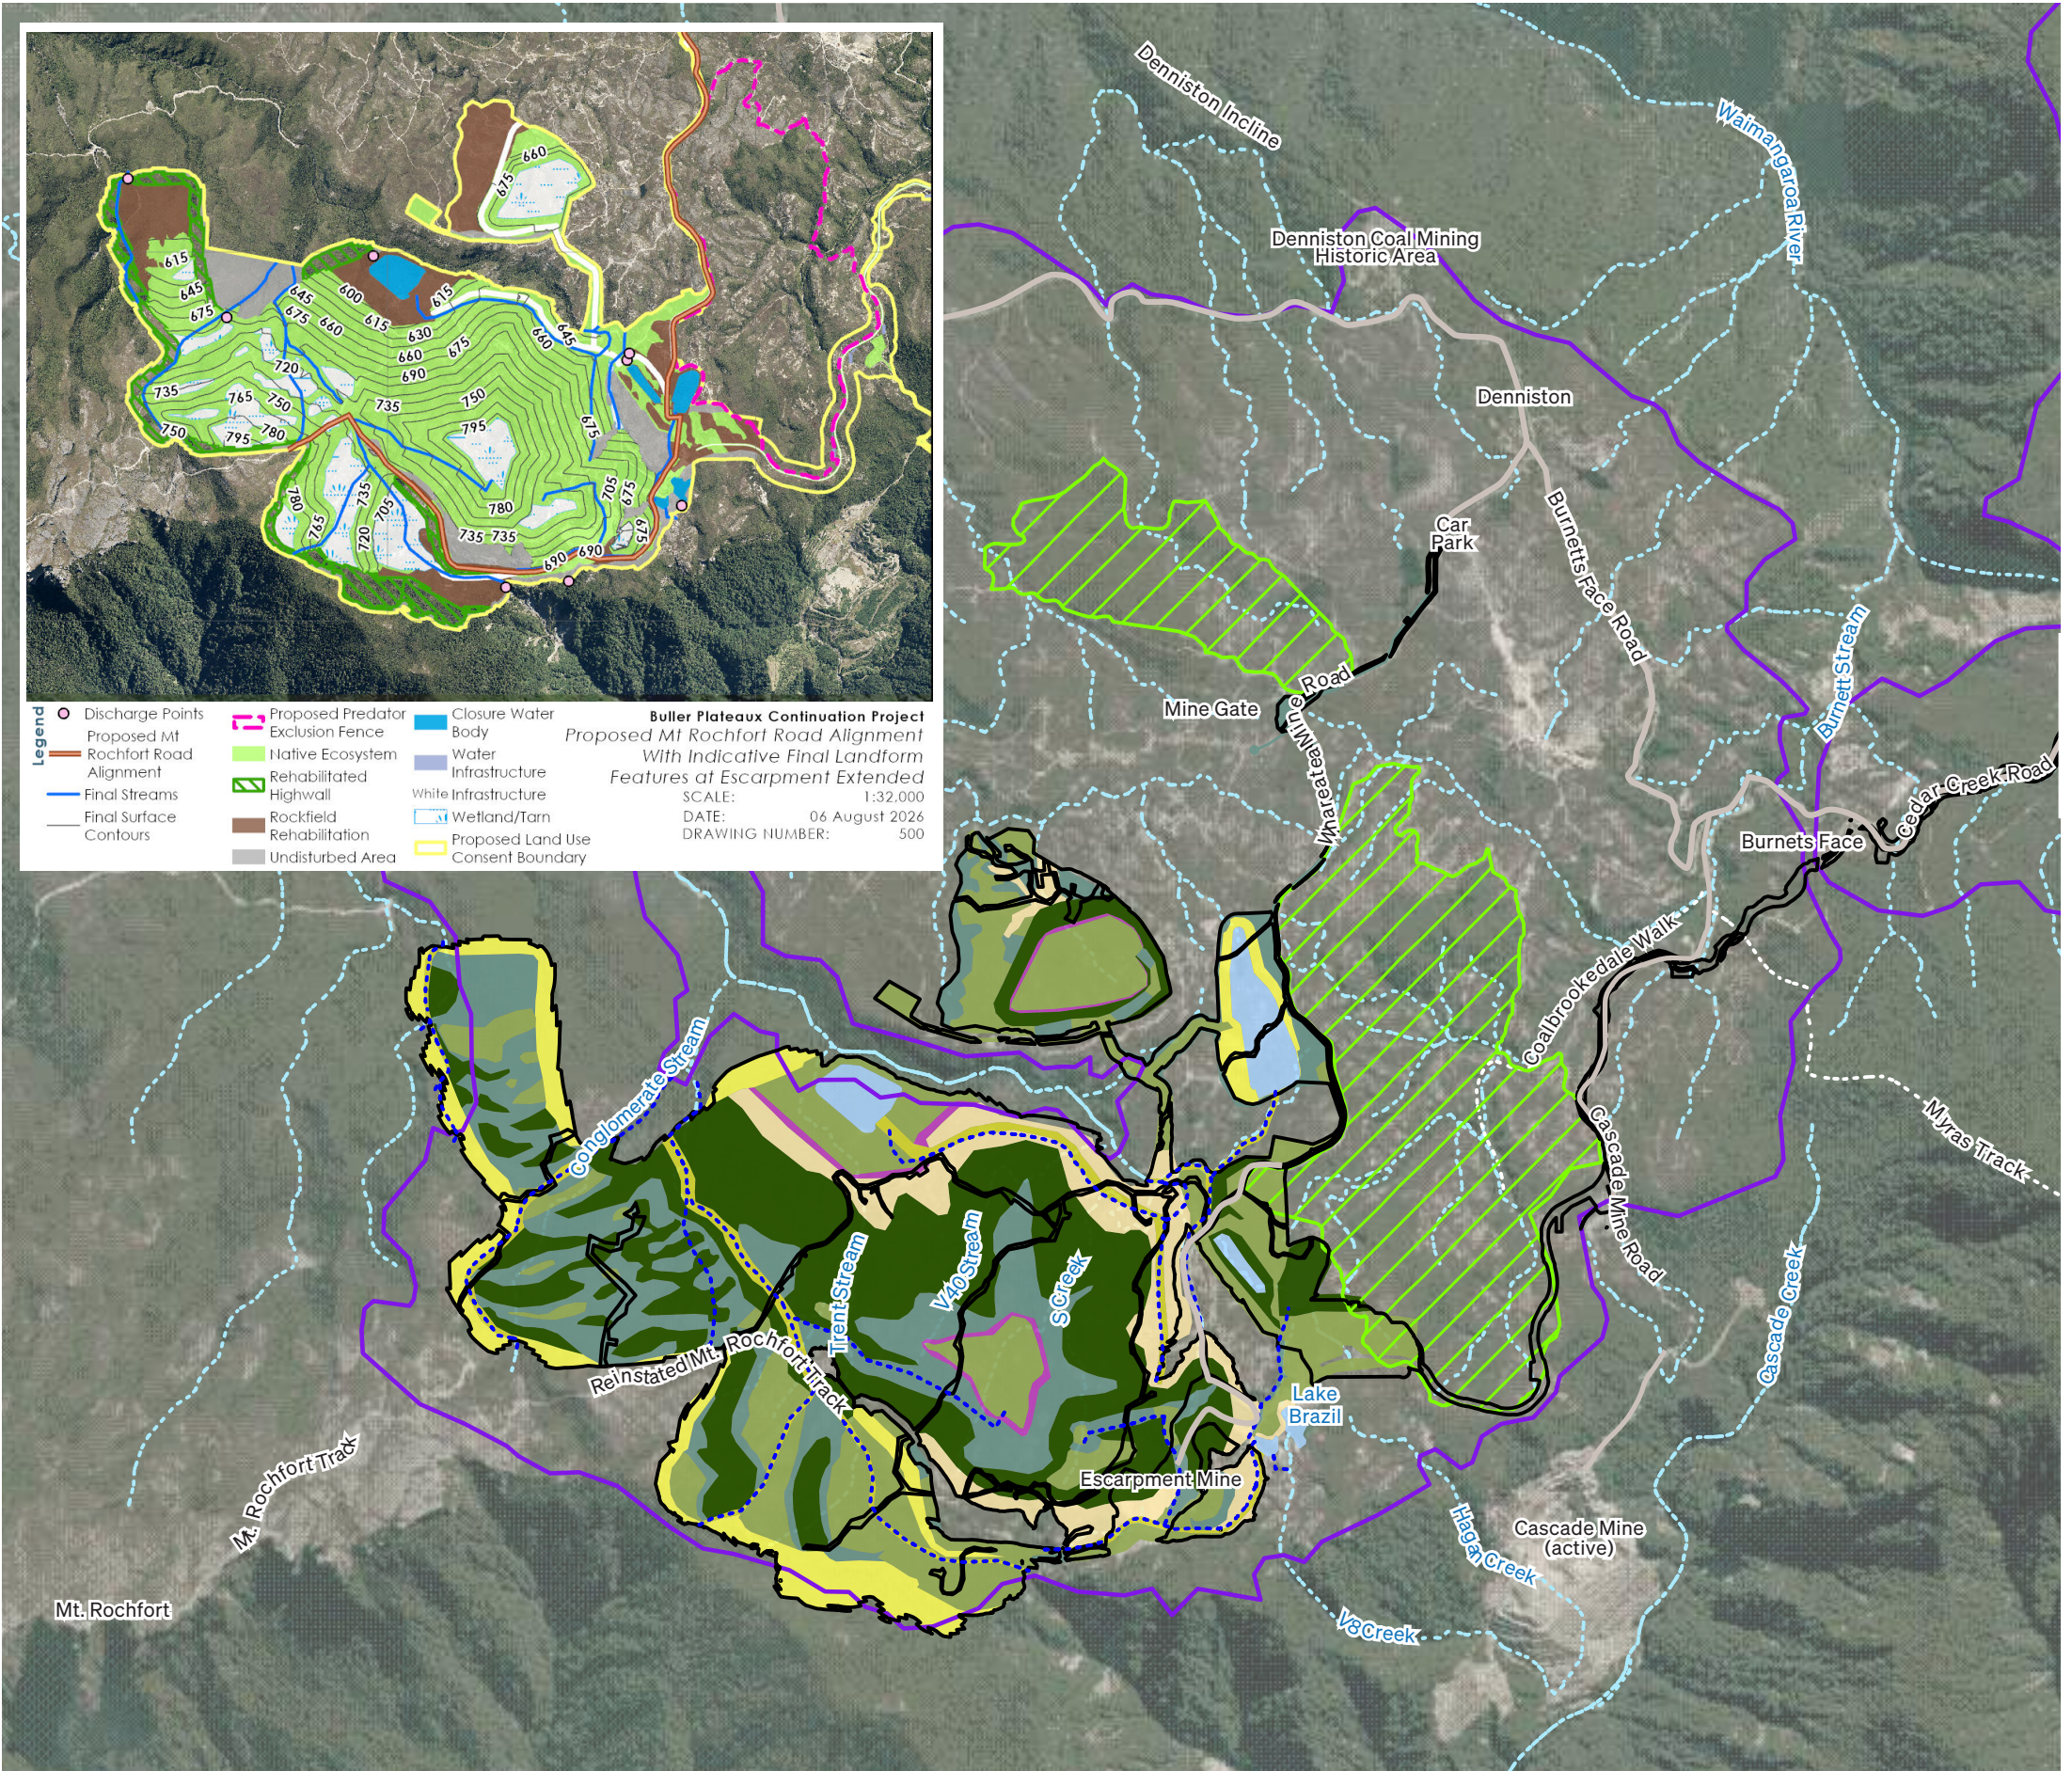
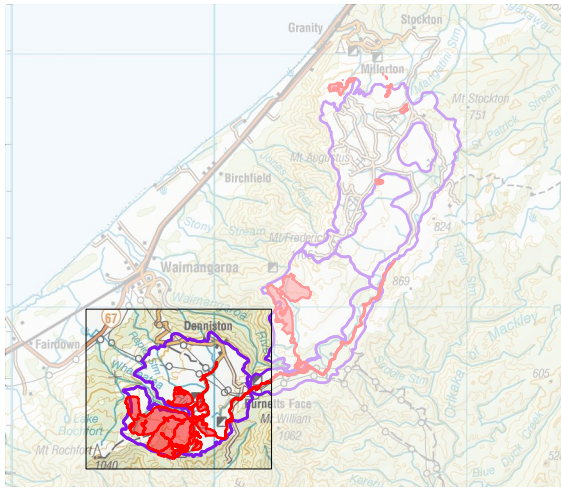


Scale: 1:25,000 @ A3
Data Source: ecoLogical solutions | Date: 18.08.2025


RMM

Proposed Buller Coal Continuation Project

Pest Free Enclosure Areas

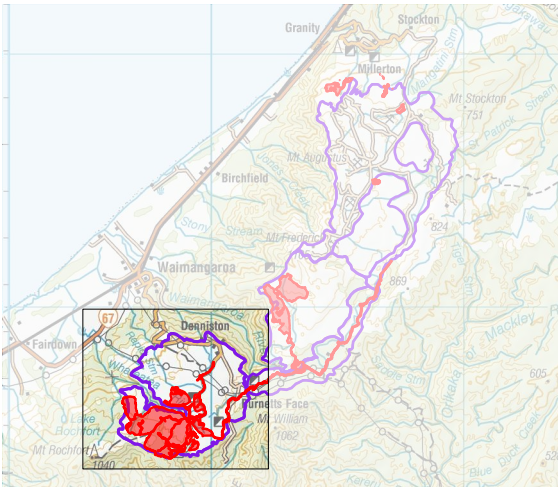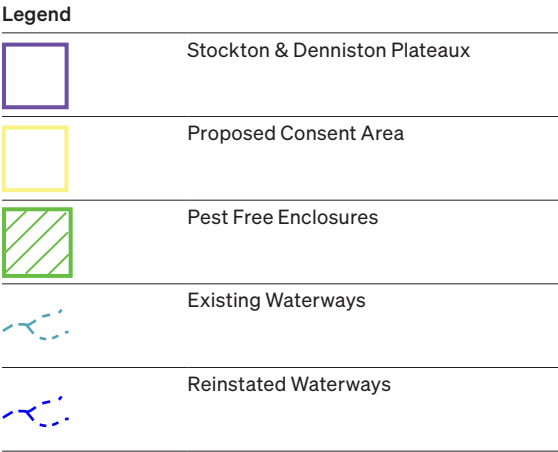

Scale: 1:25,000 @ A3
Data Source: ecoLogical solutions | Date: 12.08.2025

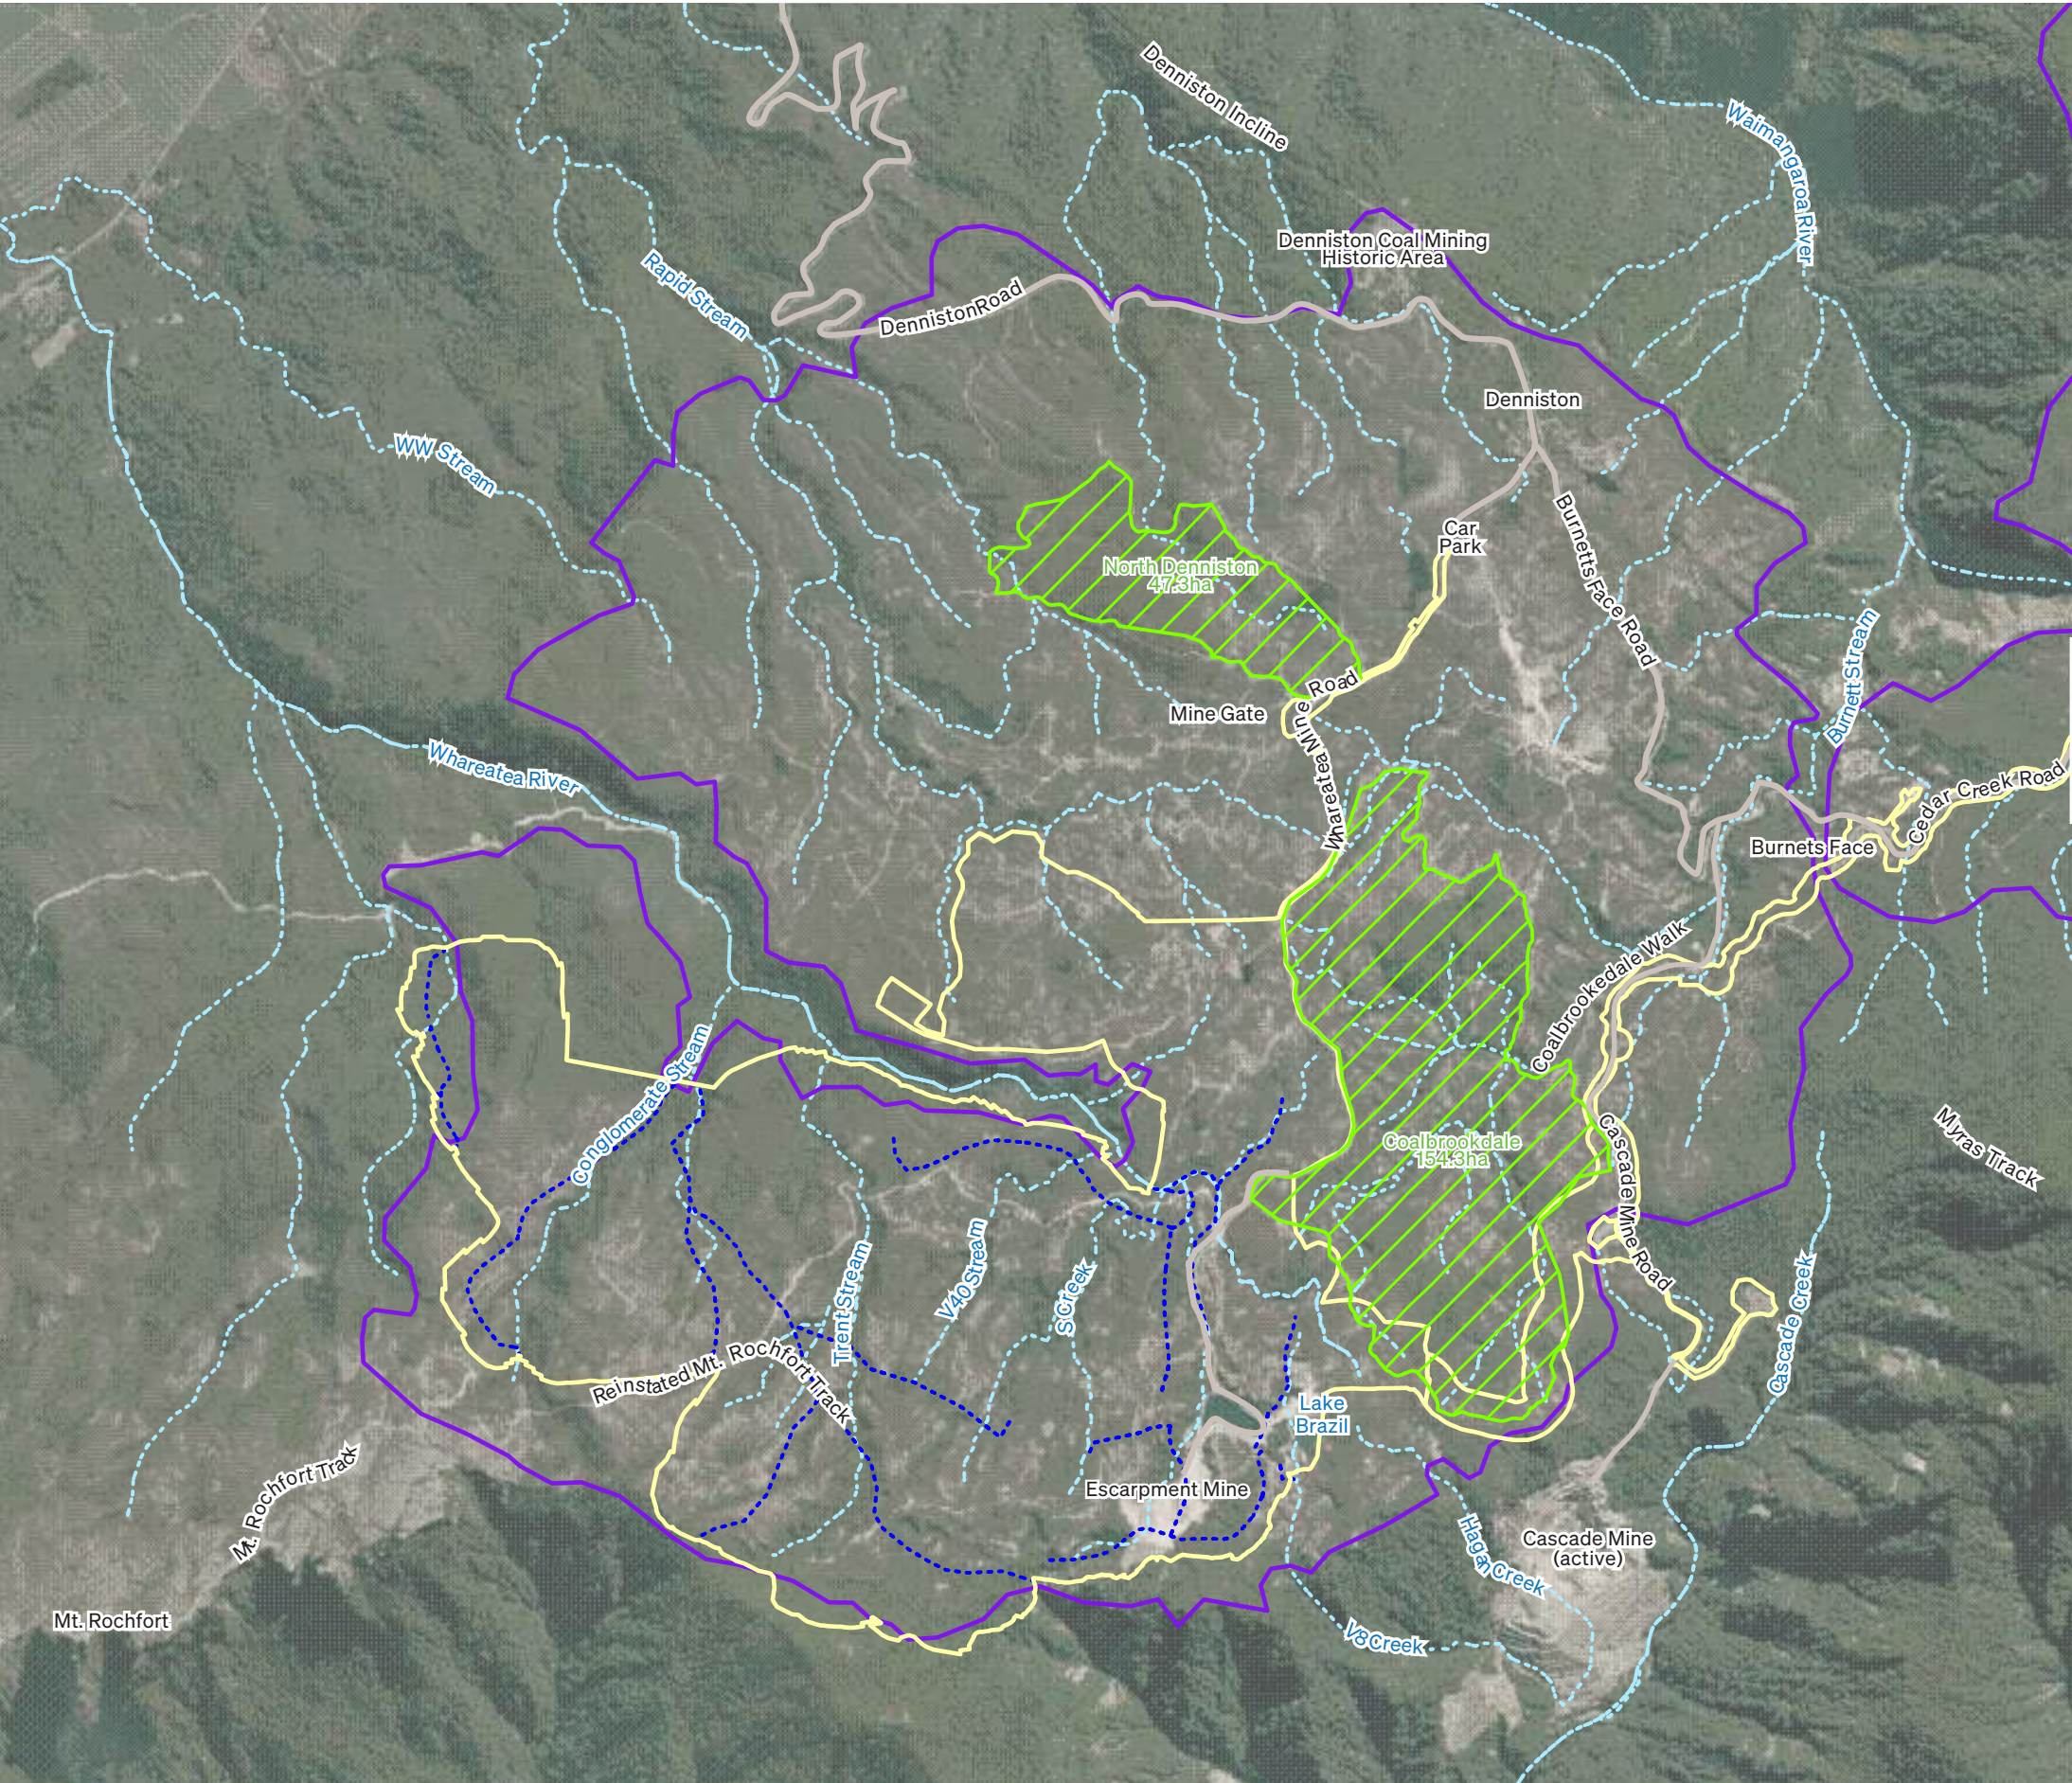

Denniston Plateau Photograph Location

Legend

Stockton & Denniston Plateaux

Proposed Consent Area

Existing Disturbance

Proposed Pit

Proposed Engineered Land Forms

Proposed Coal Transfer Pad

Proposed Vertical Direct Transfer Stockpile Area

Proposed Water Infrastructure

Proposed Sump

Proposed Infrastructure

Proposed Road


Proposed Clean Water Diversion

Pest Free Enclosure Areas


Contours 20m

Outstanding Natural Landscape (ONL)
ONL 50 - Denniston Waimangaroa
ONL 49 - Orikakā River Valley

Site Photograph Location

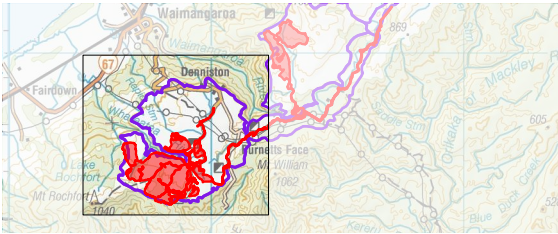

Scale: 1:25,000 @ A3
Data Source: BT Mining Ltd. | Date: 05.09.2025

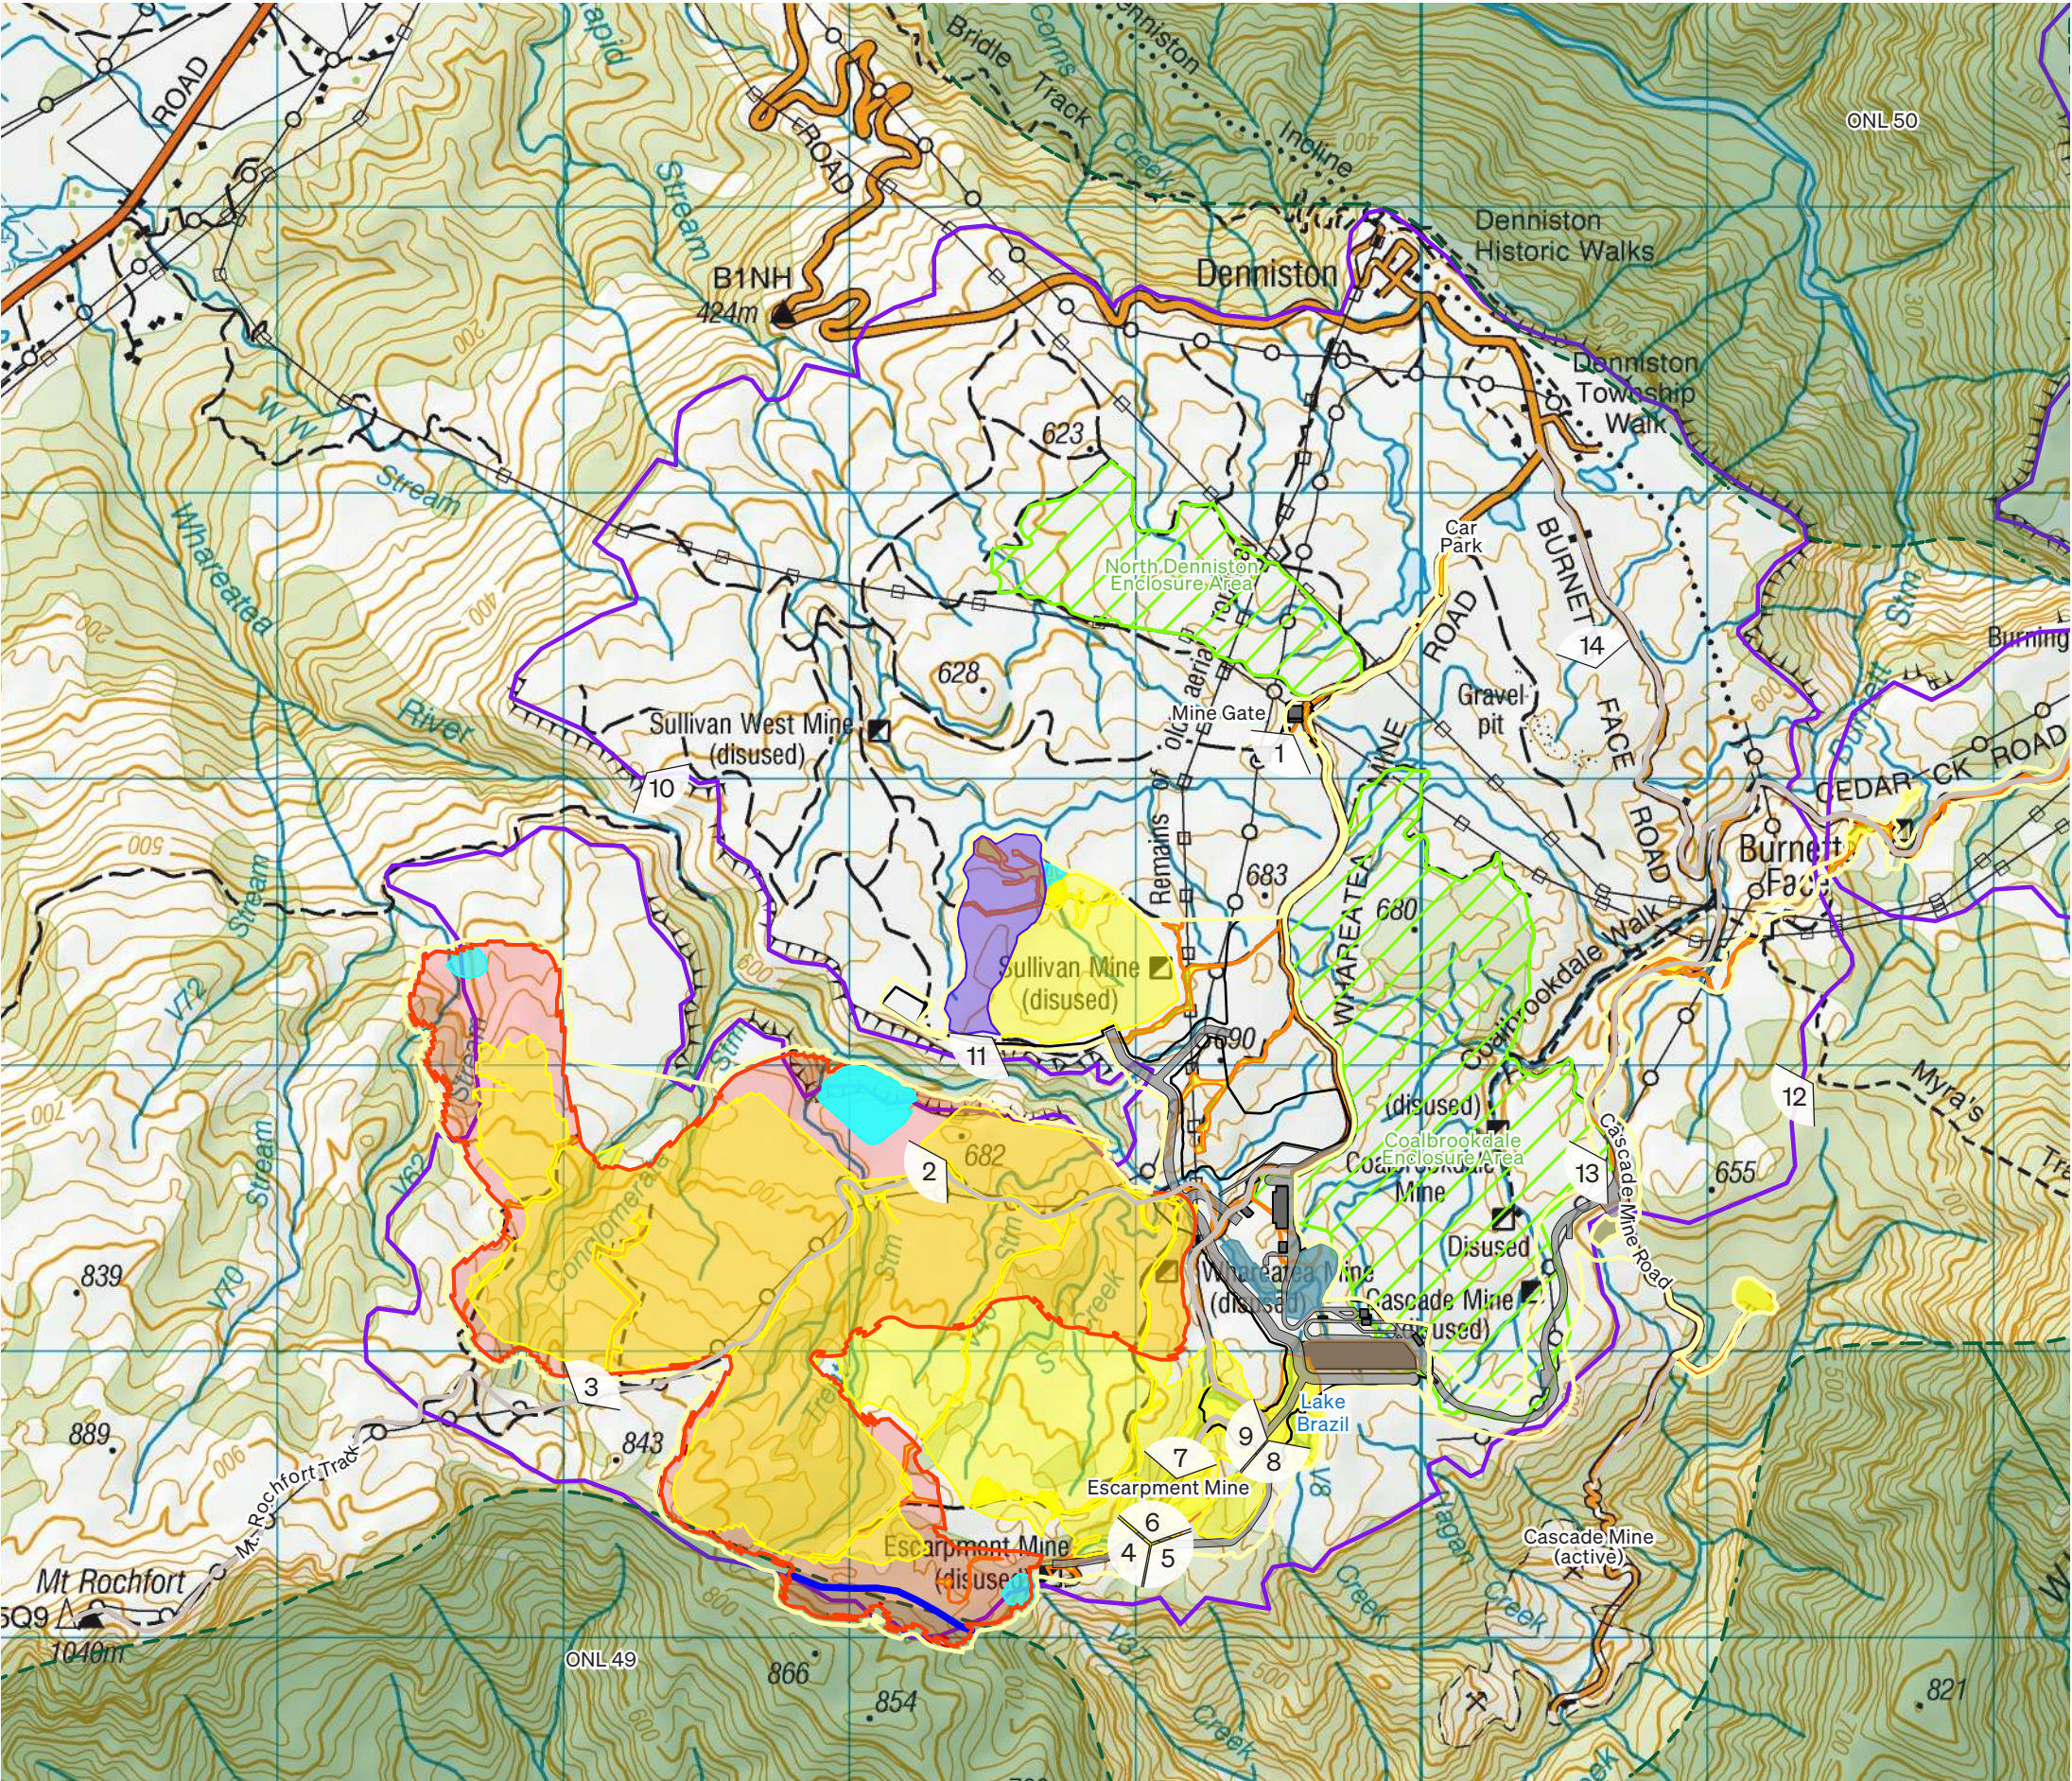

Denniston Plateau Photographs



Site Photograph 1: Located on Whareatea Mine Road, facing south towards Proposed ESE and Mt. Rochfort.

Denniston Plateau Photographs



Site Photograph 2: Located on Mt. Rochfort Track, facing south towards Proposed ESE and Mt. Rochfort.



Site Photograph 3: Located on Mt. Rochfort Track, facing north towards Proposed ESE.

Denniston Plateau Photographs



Site Photograph 4: Existing Escarpment Mine, facing west.



Site Photograph 5: Existing Escarpment Mine, facing east.

Denniston Plateau Photographs



Site Photograph 6: Existing Escarpment Mine, facing north.



Site Photograph 7: Existing Escarpment Mine, facing north.

Denniston Plateau Photographs



Site Photograph 8: Lake Brazil, located within the existing Escarpment Mine, facing south east.




Site Photograph 9: Lake Brazil, located within the existing Escarpment Mine, facing east.


Denniston Plateau Aerial Photographs



Site Photograph 10: Looking south east.

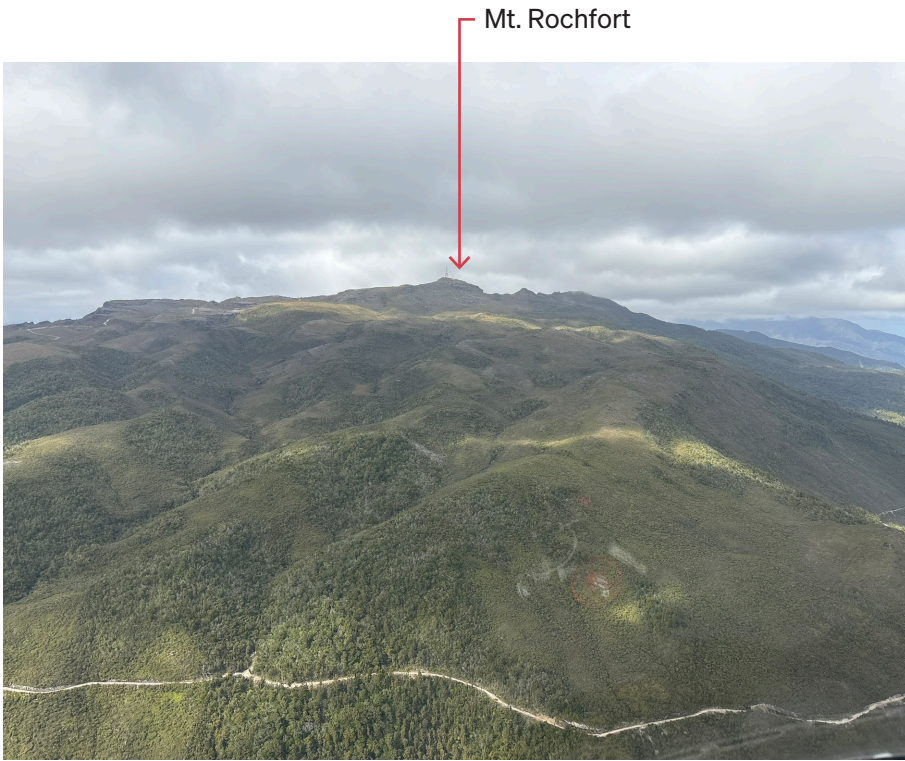

Site Photograph 11: Looking south west.

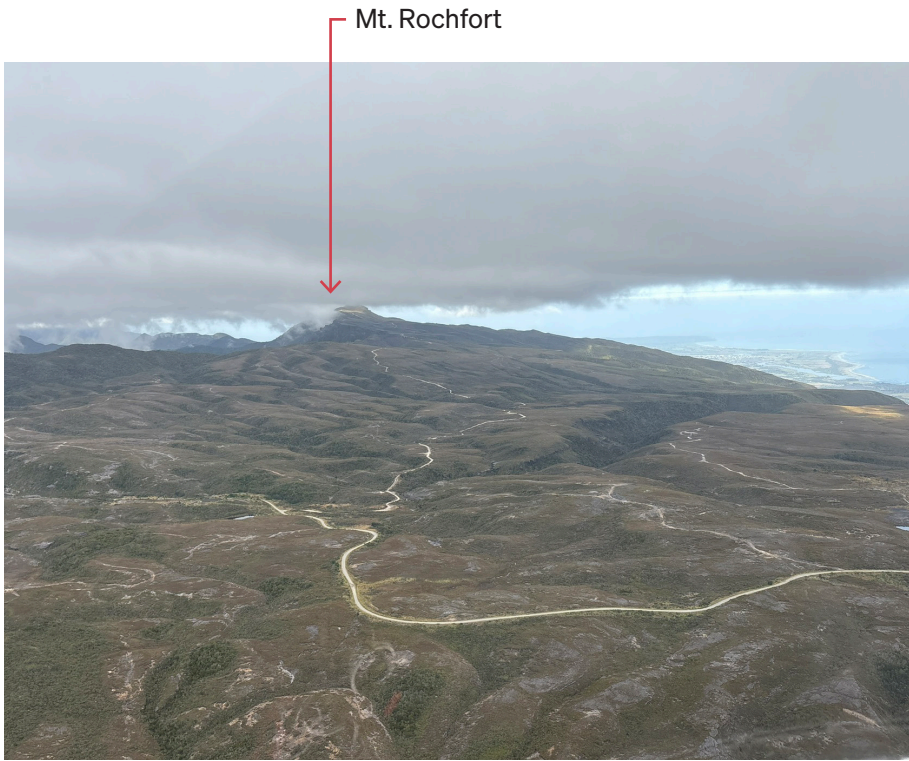

Site Photograph 12: Looking south west.



Site Photograph 13: Looking south west.



Site Photograph 14: Looking west towards Denniston.


Denniston Plateau Heritage



Burnett's Face.



Burnett's Face historic photo.

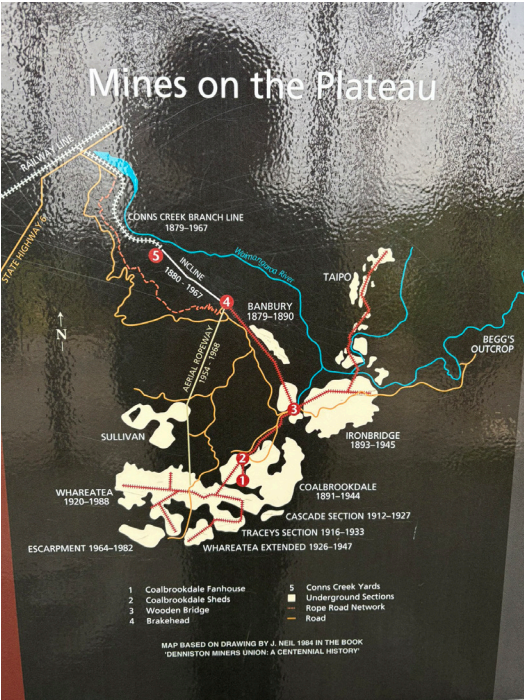

Historic underground mine locations.



Coalbrookdale / Sullivan historic mine shaft.



Denniston Coal Tracks top of Incline.



Denniston Brakehead.


Denniston Plateau Recreation



Myra's Track entrance



Mountain bike tracks map

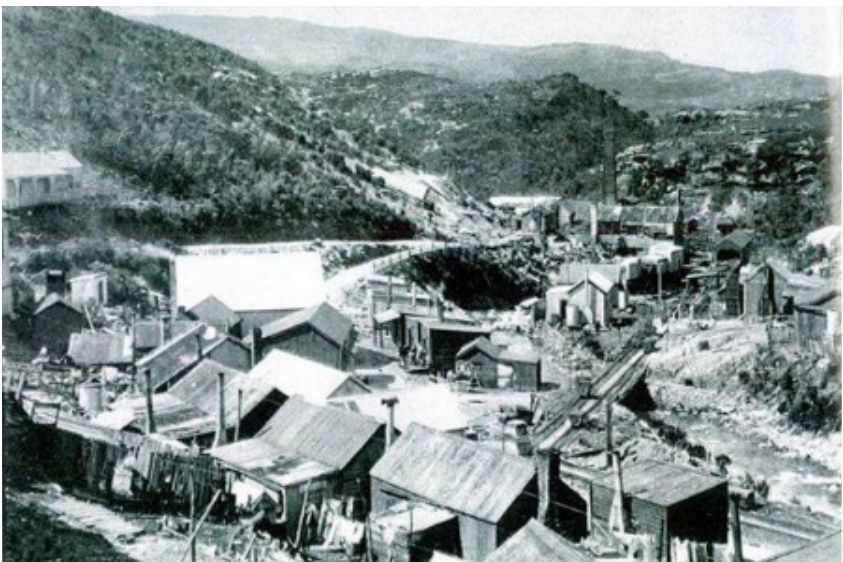

Burnett's Face Before & After



Denniston Plateau scenic outlook

ROUGH MILNE MITCHELL
LANDSCAPE ARCHITECTS

Christchurch
Level Two, 69 Cambridge Terrace
Christchurch 8013
PO Box 3764 Christchurch 8140

info@rmmla.co.nz
+64 3 366 3268

Auckland
Level 12, Suite 6
Southern Cross Building
59 - 67 High Street, Auckland 1010

info@rmmla.co.nz
+64 21 244 8630

Nelson
116 Hardy Street
Nelson 7010

info@rmmla.co.nz
+64 27 250 0500

Dunedin
42 Stuart Street, Dunedin 9054

info@rmmla.co.nz
+64 3 477 2030

Wānaka
Level One, 24 Dungarvon Street,
Wānaka 9305
PO Box 349, Wānaka 9343

info@rmmla.co.nz
+64 3 974 7940

RMM

rmmla.co.nz