



This drawing is confidential and shall only be used for the purpose of this project. The signing of this title block confirms the design and drafting of this project have been prepared and checked in accordance with the AECOM quality assurance system to ISO 9001-2000.

60755376-SHT-LD-0303

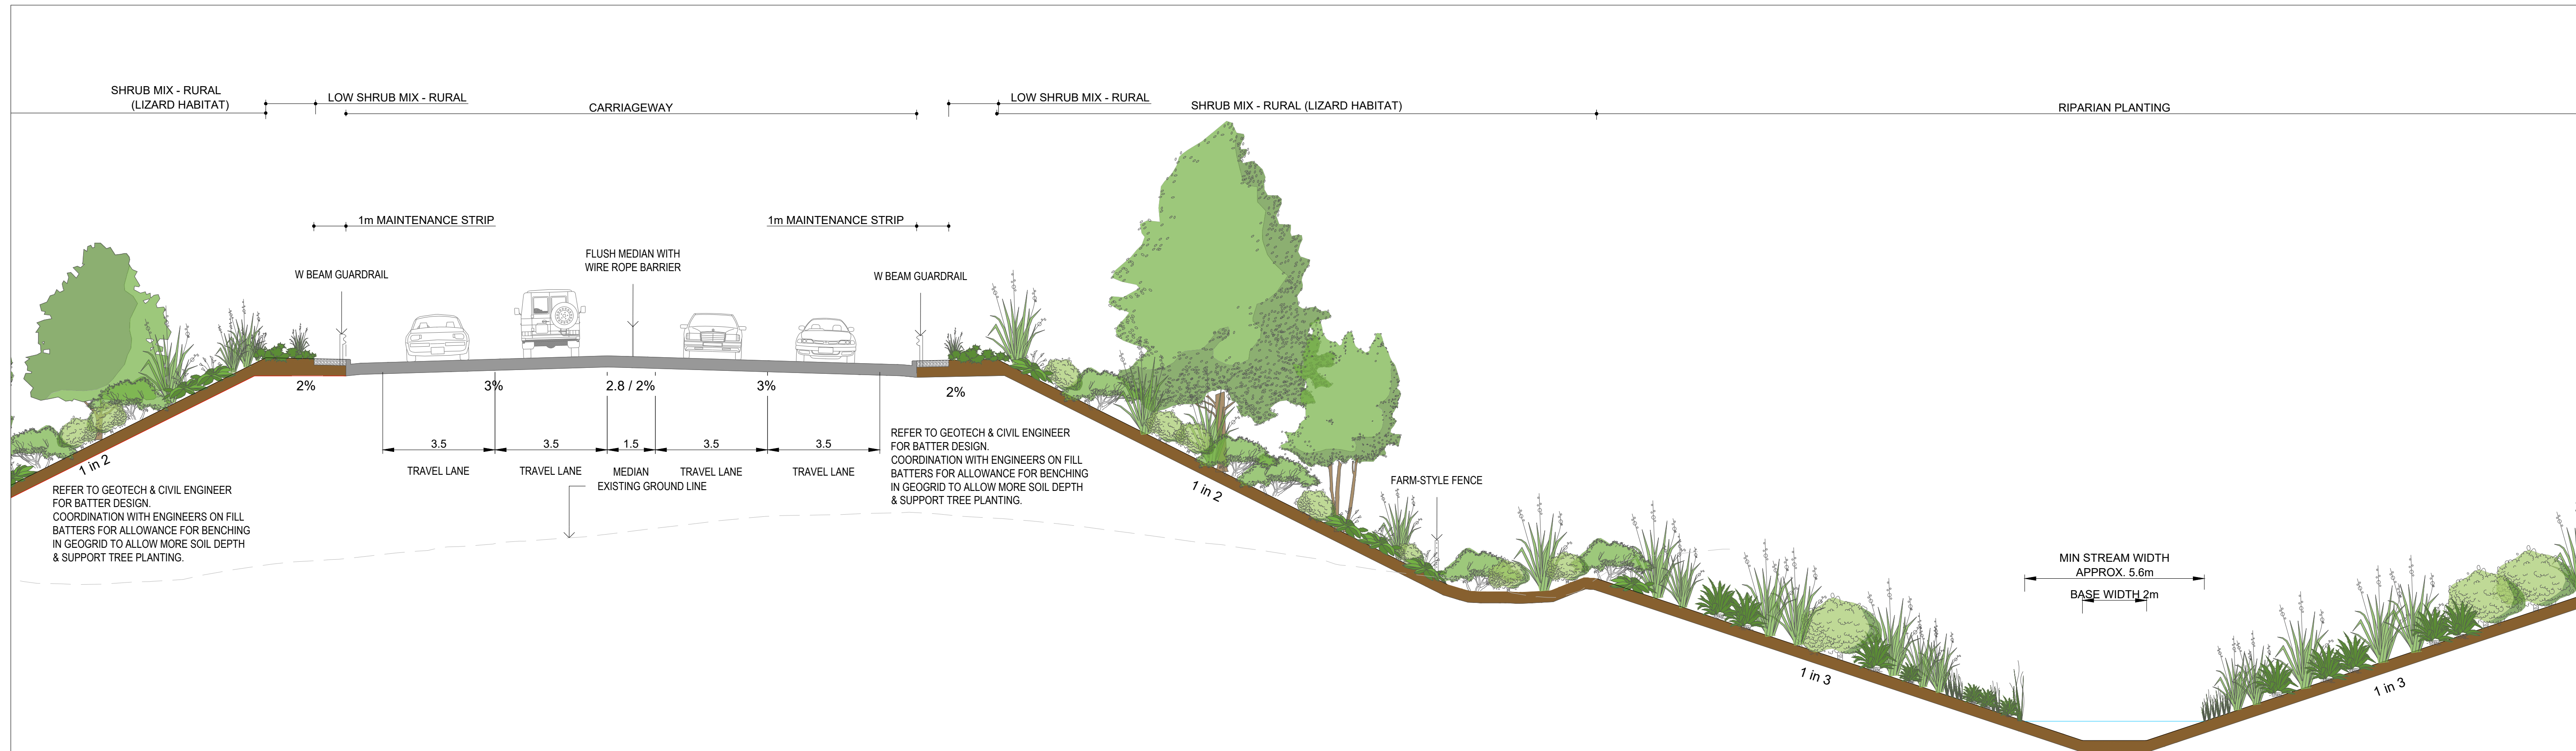

01 SECTION - CHAINAGE 15100
109 Scale: 1:100 @ A1 1:200 @ A3

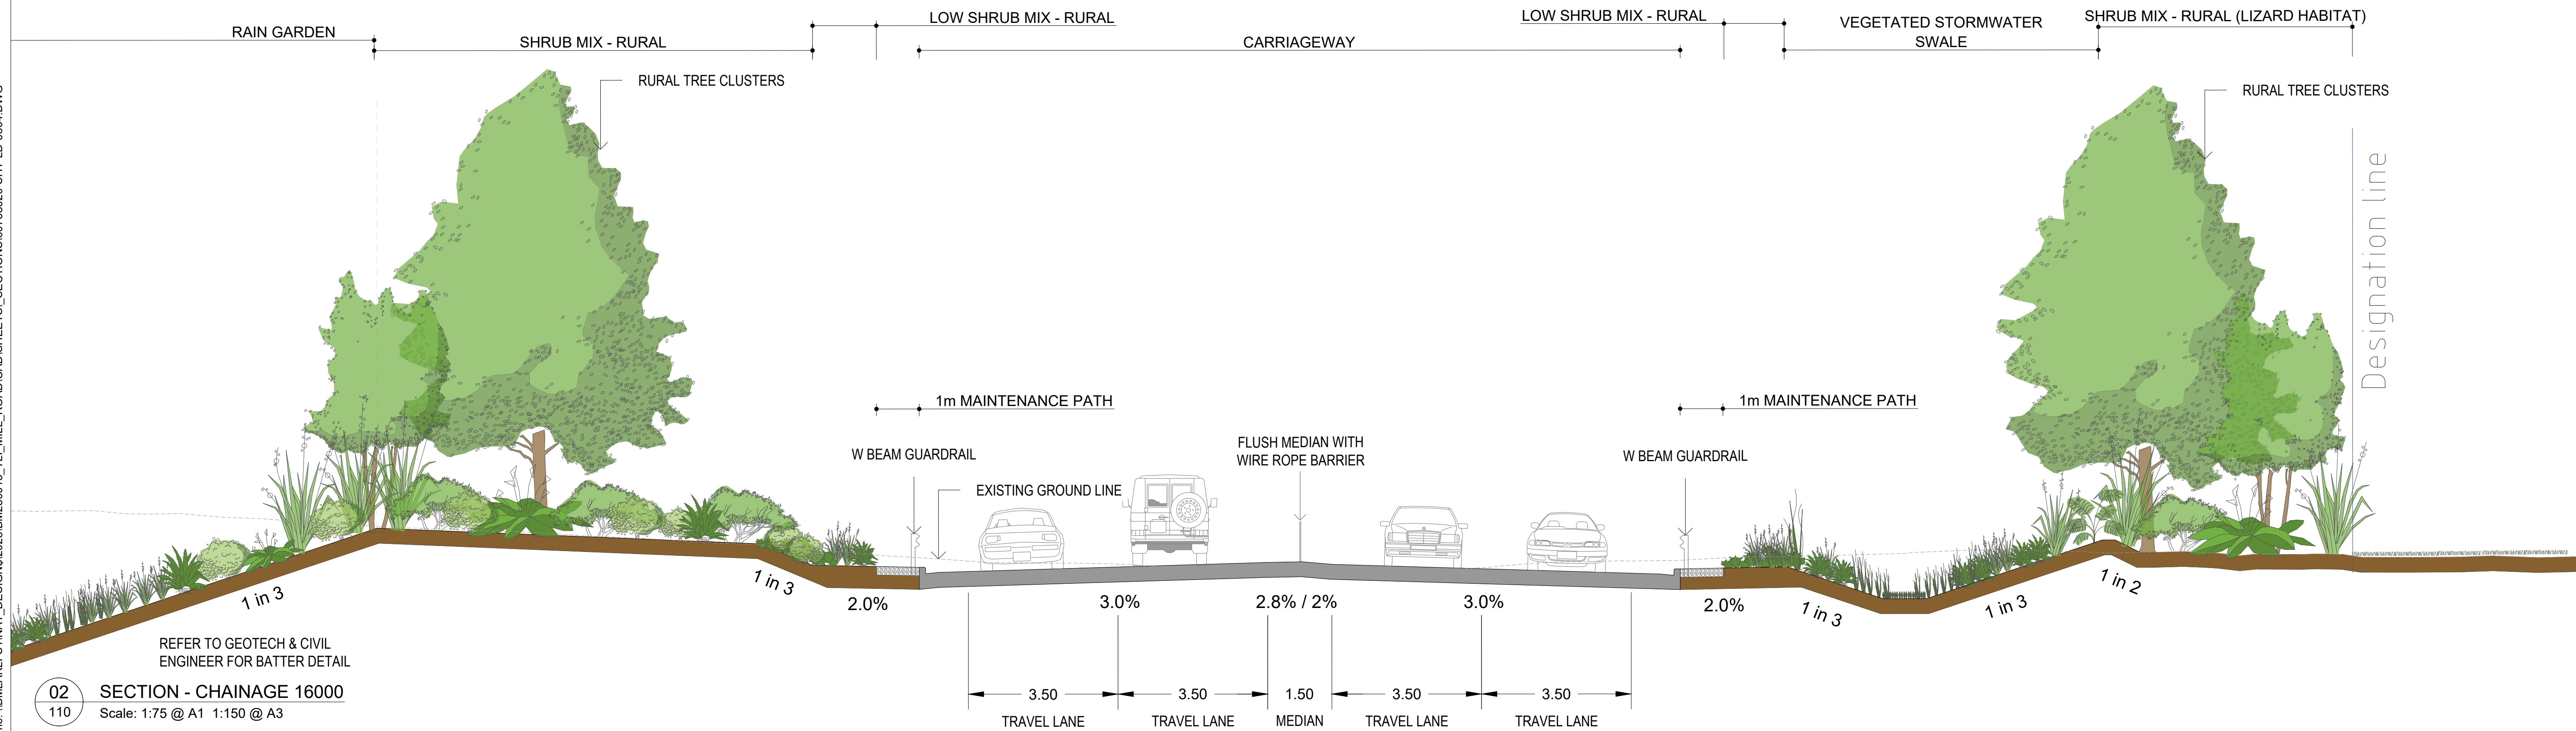

02 SECTION - CHAINAGE 16000
110 Scale: 1:75 @ A1 1:150 @ A3

This drawing is confidential and shall only be used for the purpose of this project. The signing of this title block confirms the design and drafting of this project have been prepared and checked in accordance with the AECOM quality assurance system to ISO 9001-2000.

CONSULTANT

AECOM **Beca**

AECOM New Zealand Ltd
NZ.B.N 9429032091335
www.aecom.com

CLIENT

NZ TRANSPORT AGENCY
WAKA KOTAHĪ

PROJECT

Mill Road - Stage 1
Consenting Design

Roads of National Significance

REGISTRATION

FOR CONSENT

SCALE

AS SHOWN

PROJECT MANAGEMENT INITIALS		
MBe SLa	PWh SLa	TLi
DESIGNER	CHECKED	APPROVED
PROJECT DATA		
DATUM	AUK46	SURVEY NZTM

ISSUE/REVISION		
E	04.02.26	100% CONSENTING DESIGN
D	18.11.25	100% CONSENTING DESIGN
C	19.09.25	100% CONSENTING DESIGN
B	12.09.25	100% CONSENTING DESIGN
A	21.07.25	50% DEVELOPED DESIGN
I/R	DATE	DESCRIPTION

PROJECT NUMBER


60755376

SHEET TITLE

Mill Road RoNS Stage 1 FTA
RURAL CHARACTER SECTIONS

SHEET NUMBER

60755376-SHT-LD-0304

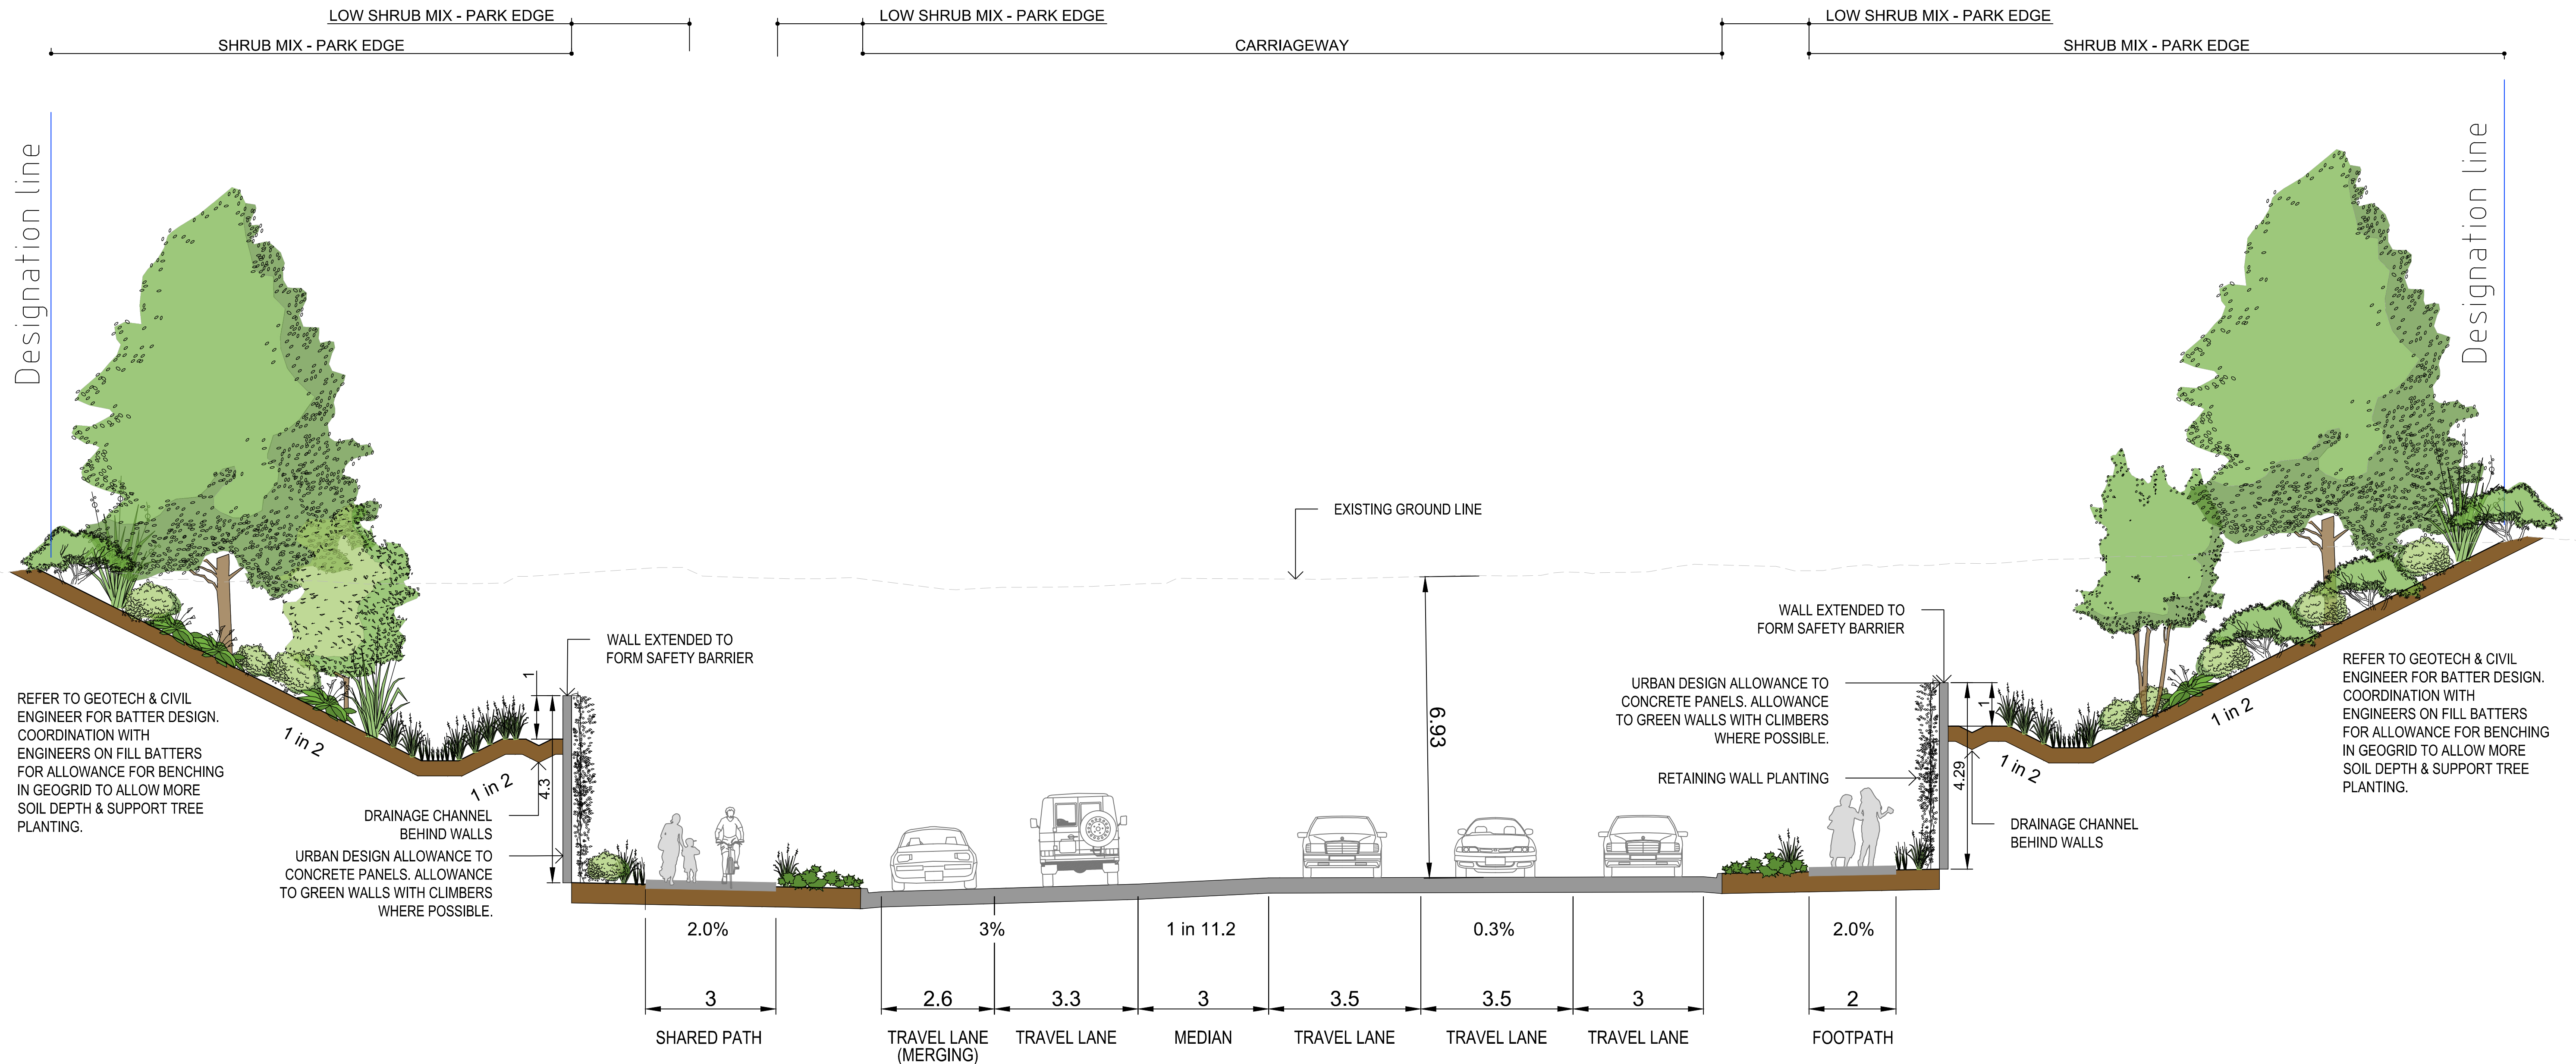

01 SECTION - CHAINAGE 120
105 Scale: 1:75 @ A1 1:150 @ A3

This drawing is confidential and shall only be used for the purpose of this project. The signing of this title block confirms the design and drafting of this project have been prepared and checked in accordance with the AECOM quality assurance system to ISO 9001-2000.

CONSULTANT

AECOM

Beca

AECOM New Zealand Ltd
NZ.B.N 9429032091335
www.aecom.com

CLIENT

NZ TRANSPORT
AGENCY
WAKA KOTAHĪ

PROJECT

Mill Road – Stage 1

Consenting Design

Roads of
National
Significance

REGISTRATION

FOR CONSENT

SCALE

AS SHOWN

PROJECT MANAGEMENT INITIALS		
MBe SLa	PWh SLa	TLi
DESIGNER	CHECKED	APPROVED
PROJECT DATA		
DATUM	AUK46	SURVEY NZTM

ISSUE/REVISION		
D	18.11.25	100% CONSENTING DESIGN
C	19.09.25	100% CONSENTING DESIGN
B	12.09.25	100% CONSENTING DESIGN
A	21.07.25	50% DEVELOPED DESIGN
I/R	DATE	DESCRIPTION

PROJECT NUMBER


60755376

SHEET TITLE


Mill Road RoNS Stage 1 FTA
MURPHYS ROAD SECTION

SHEET NUMBER

60755376-SHT-LD-0305

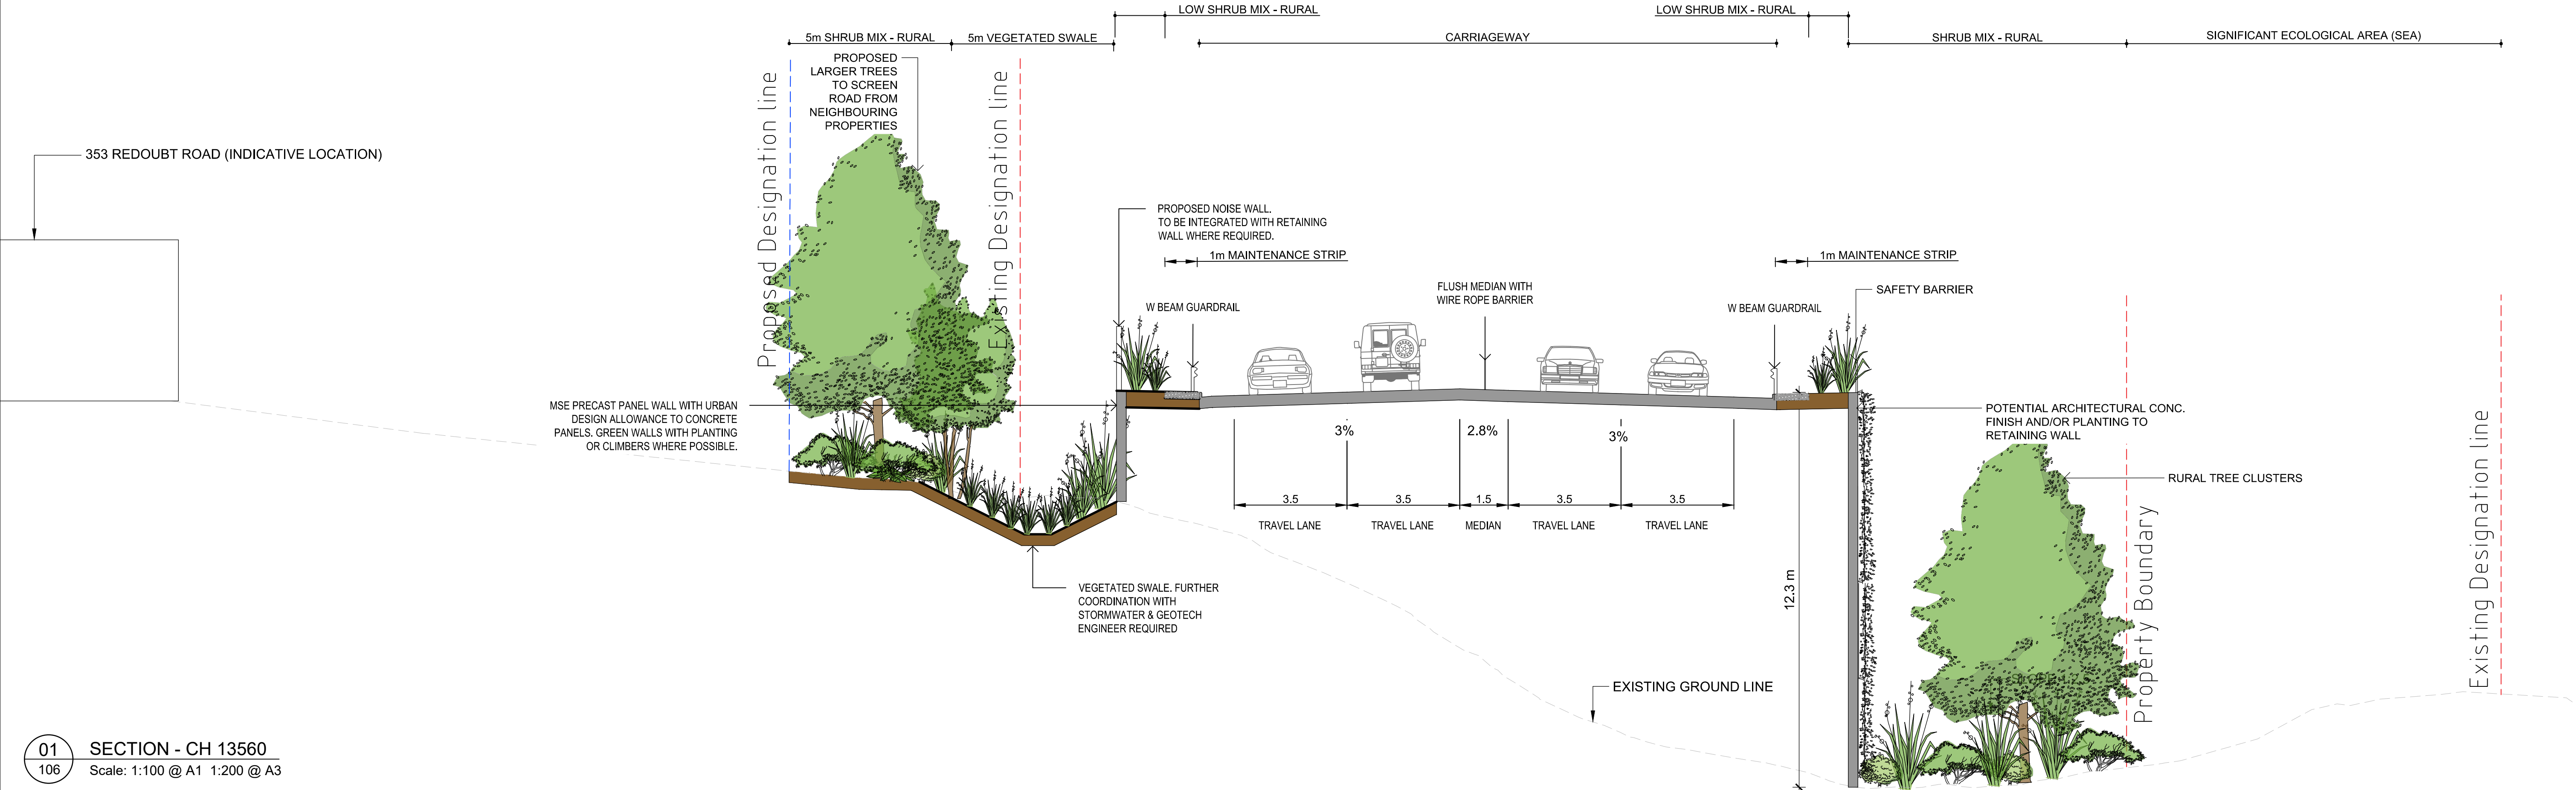

01 SECTION - CH 13560
106 Scale: 1:100 @ A1 1:200 @ A3

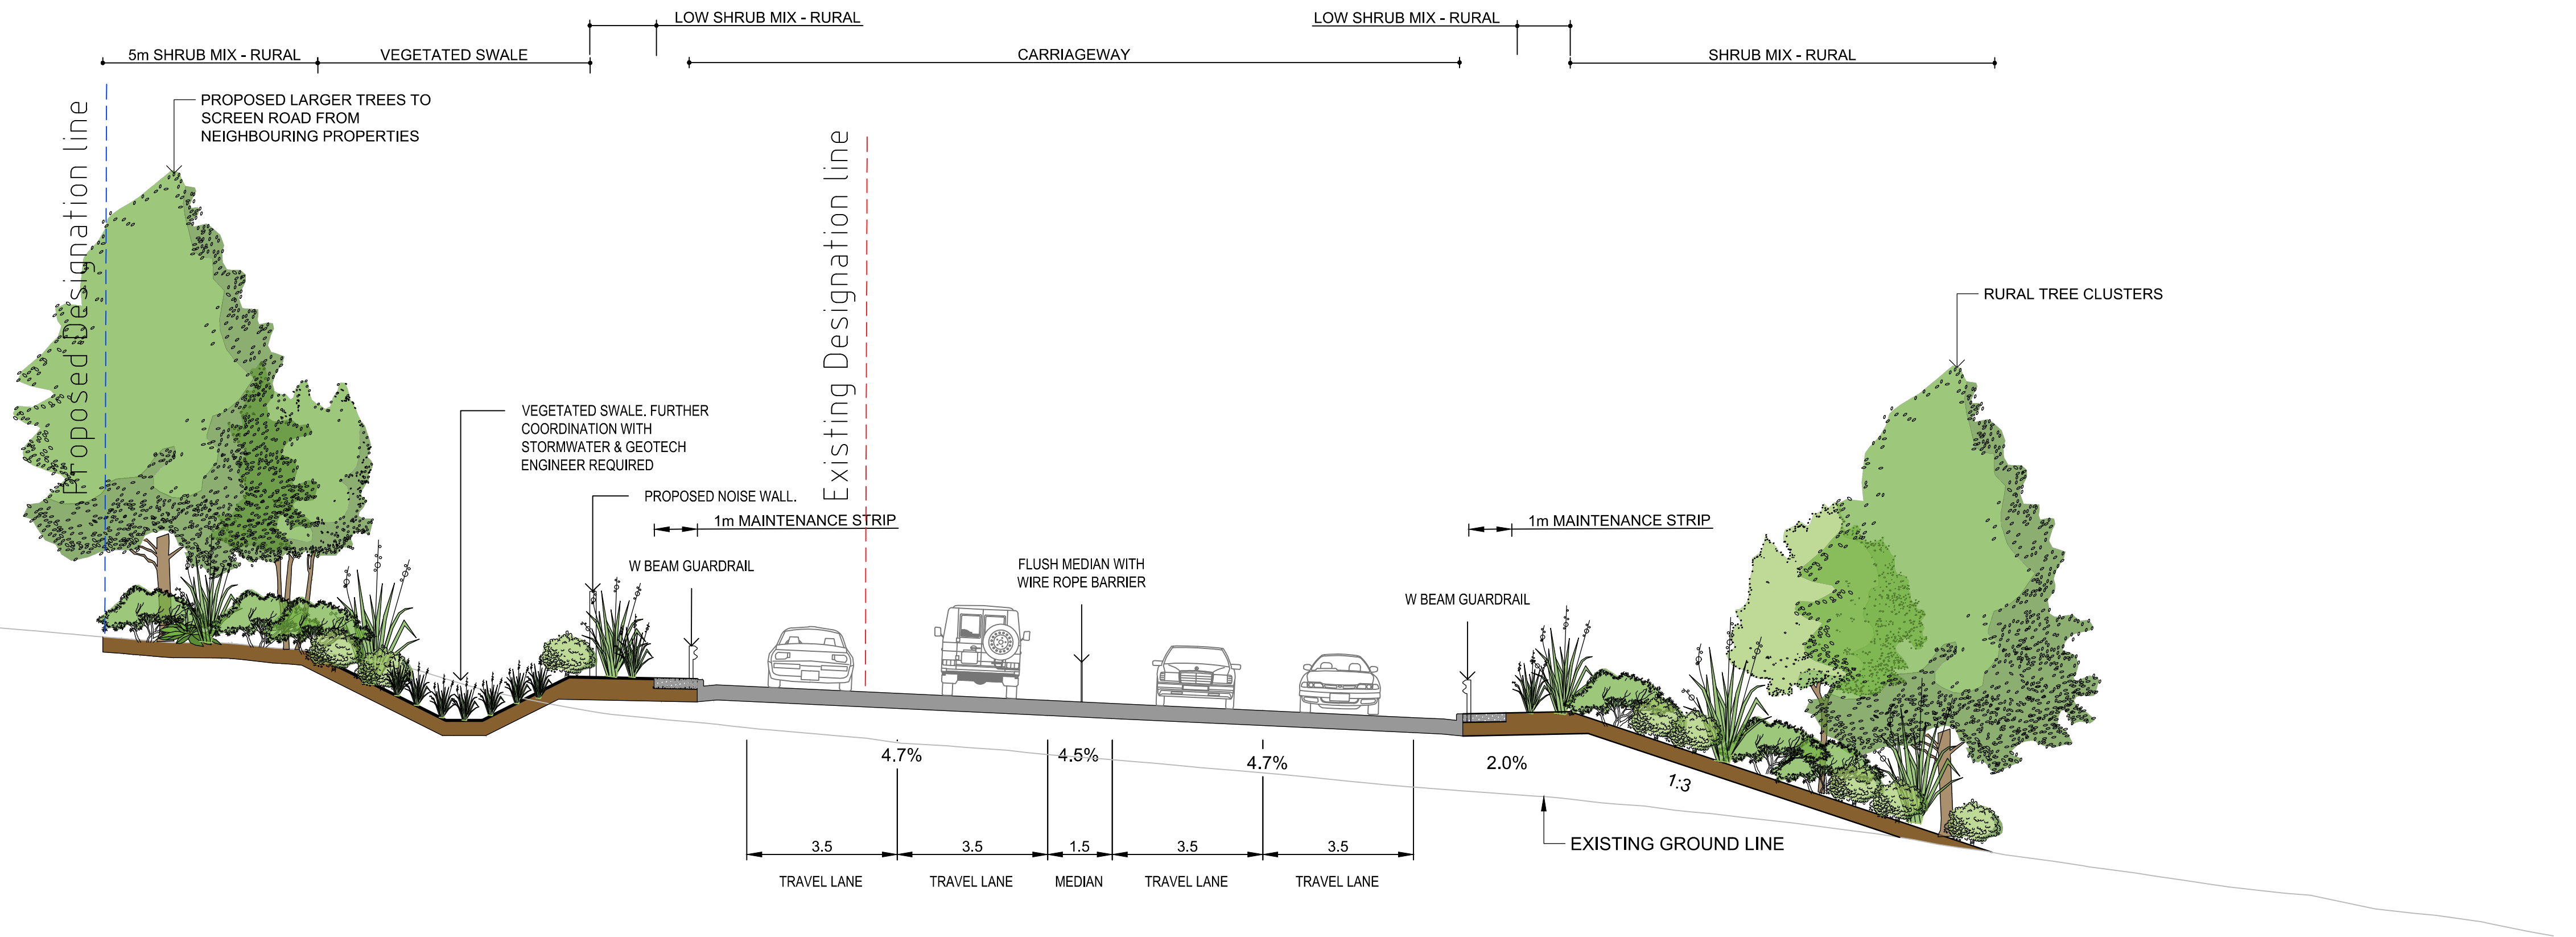

02 SECTION - CH 13660
107 Scale: 1:100 @ A1 1:200 @ A3

This drawing is confidential and shall only be used for the purpose of this project. The signing of this title block confirms the design and drafting of this project have been prepared and checked in accordance with the AECOM quality assurance system to ISO 9001-2000.

CONSULTANT

AECOM **Beca**

AECOM New Zealand Ltd
NZ.B.N 9429032091335
www.aecom.com

CLIENT

NZ TRANSPORT AGENCY
WAKA KOTAHĪ

PROJECT

Mill Road – Stage 1
Consenting Design

Roads of National Significance

REGISTRATION

FOR CONSENT

SCALE

AS SHOWN

PROJECT MANAGEMENT INITIALS		
MBe SLa	PWh SLa	TLi
DESIGNER	CHECKED	APPROVED
PROJECT DATA		
DATUM	AUK46	SURVEY NZTM

ISSUE/REVISION		
A	18.11.25	100% CONSENTING DESIGN
I/R	DATE	DESCRIPTION

PROJECT NUMBER

60755376

SHEET TITLE

Mill Road RoNS Stage 1 FTA
PUHINUI BRIDGE SECTIONS

SHEET NUMBER

60755376-SHT-LD-0306