


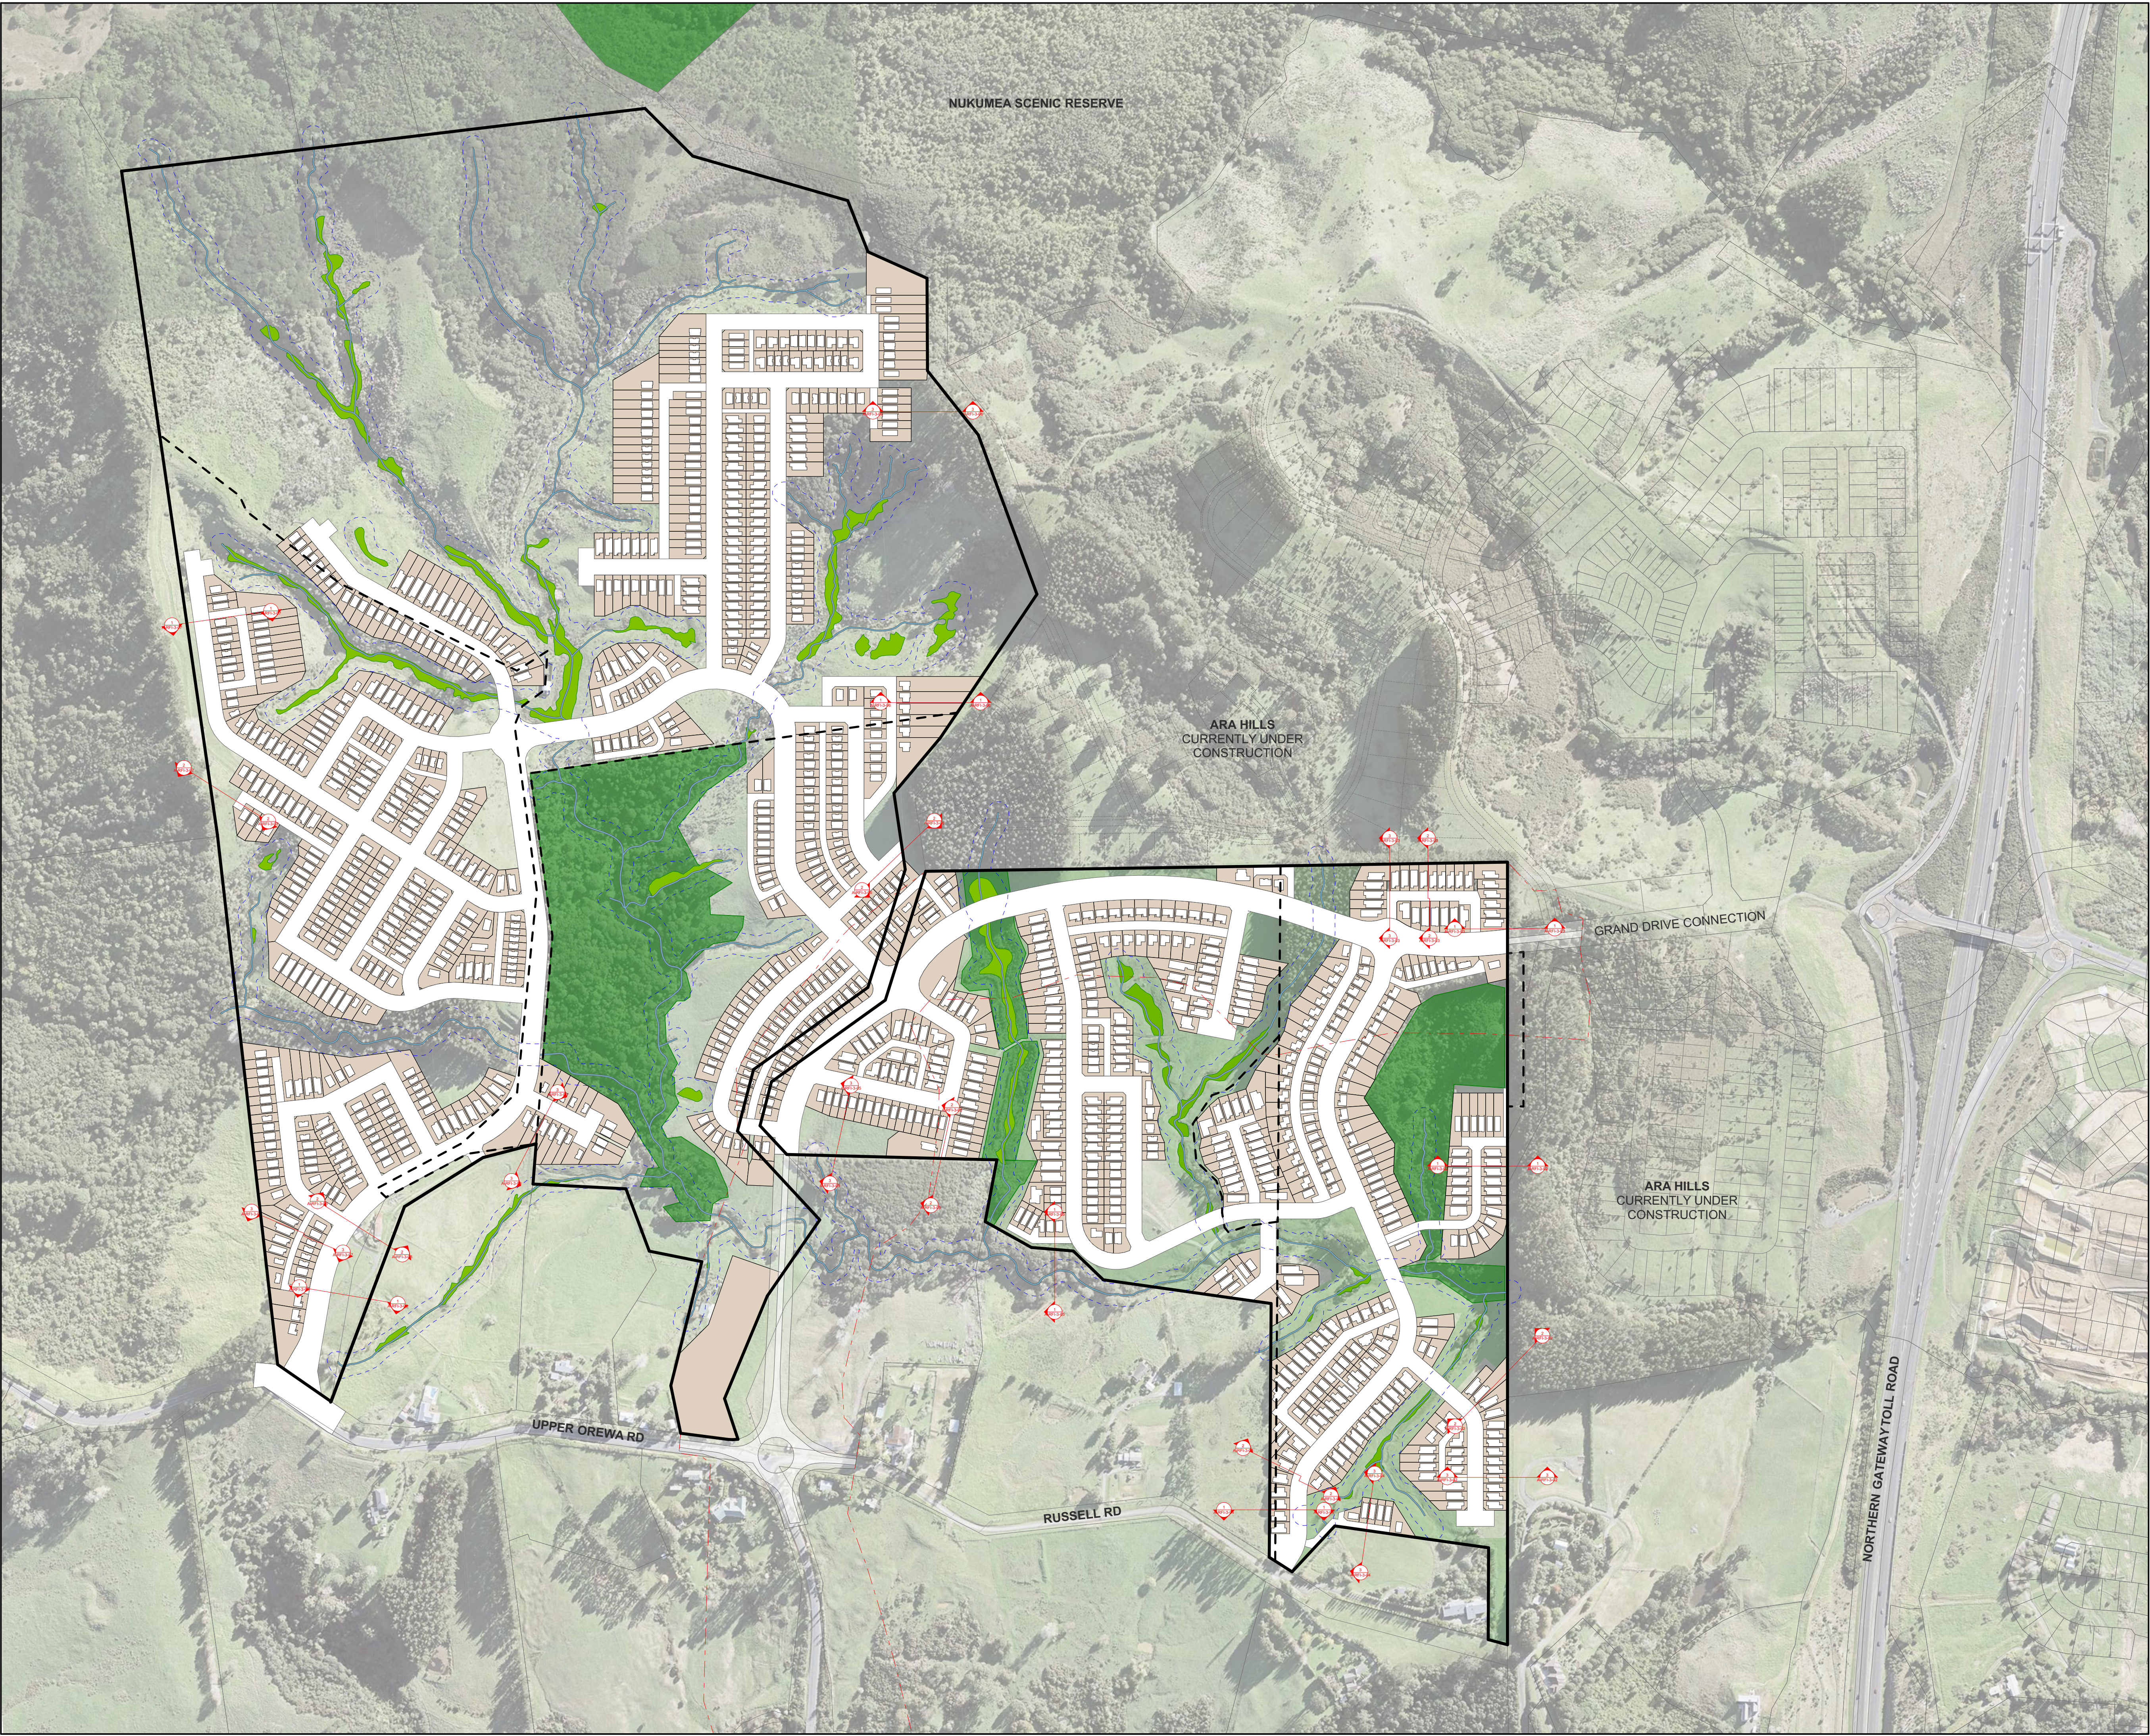




TERRA STUDIO


PROJECT KEY

THIS PLAN SHOWS THE LOCATION OF SECTIONS WHICH HIGHLIGHT THE INTERFACE BETWEEN DELMORE AND THE EXTERNAL SITE BOUNDARIES.

SECTIONS HIGHLIGHTING THE INTERNAL PROPOSED DEVELOPMENT HAVE ALREADY BEEN PROVIDED AS PART OF THE SECOND SUBSTANTIVE APPLICATION.

CLIENT	VINEWAY LIMITED
PROJECT NAME	DELMORE - STAGE 1
DRAWING TITLE	RFI - SECTION LOCATIONS
SCALE	1:3000
REVISION NO.	B
DRAWING NO.	A-RFI-3-01

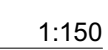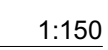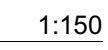


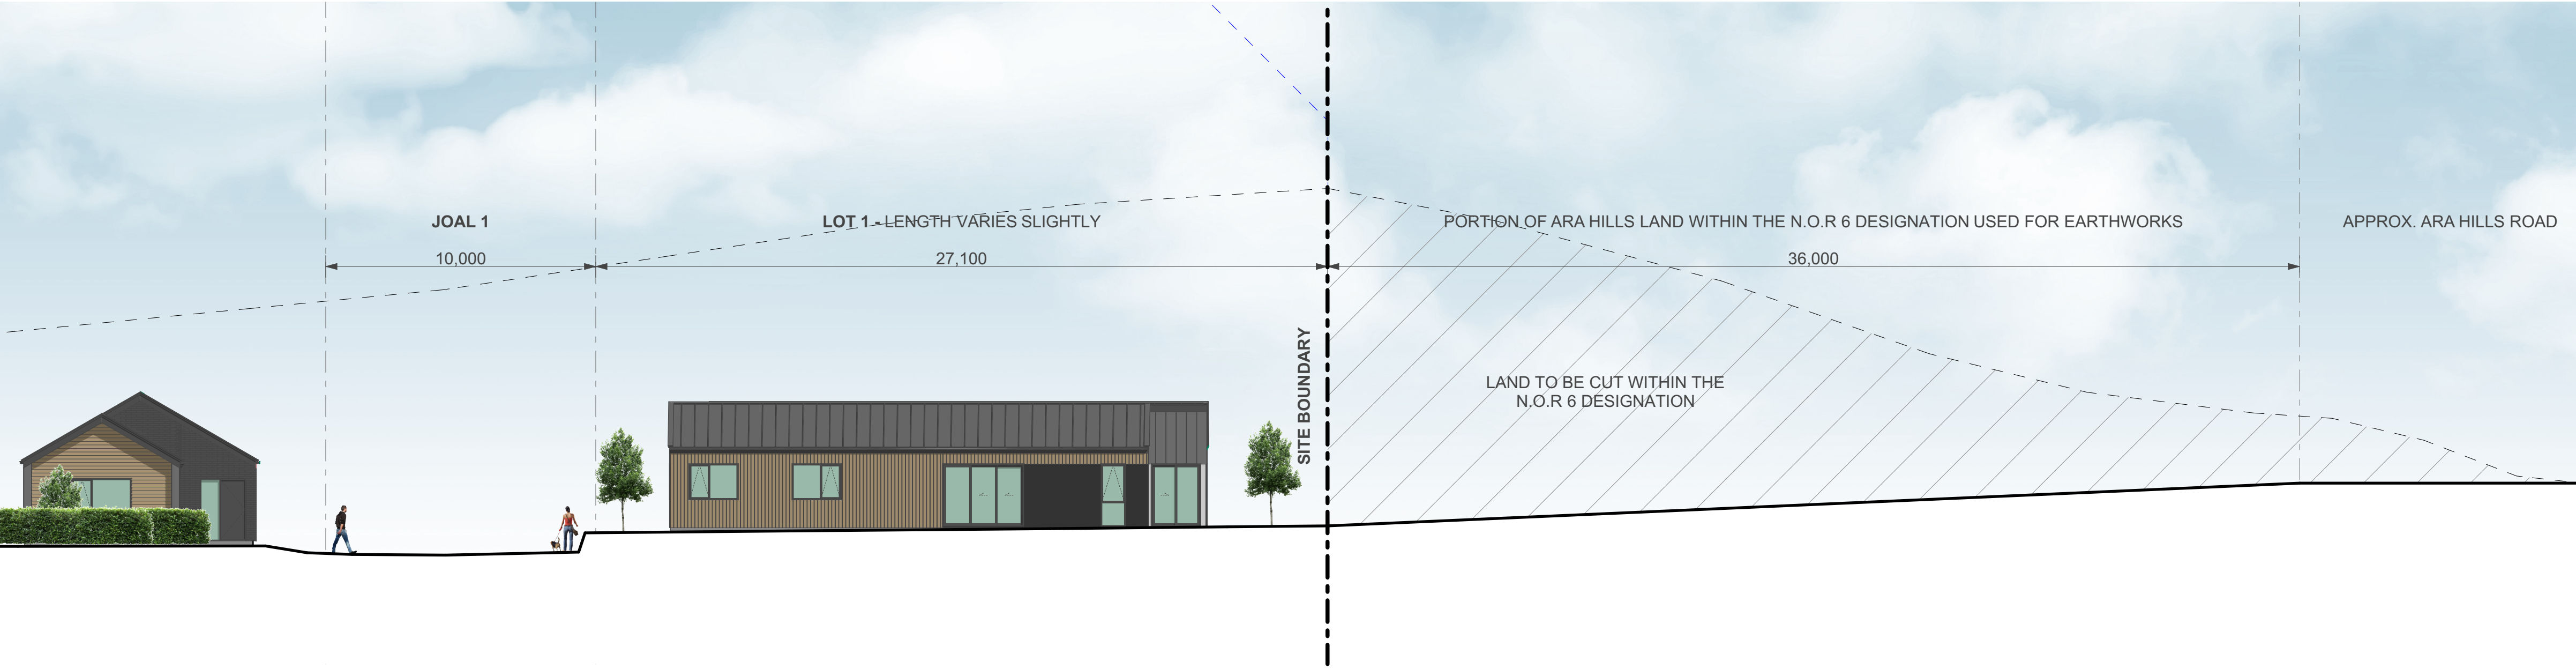

1

RFI RESPONSE - URBAN DESIGN SECTION


1:150

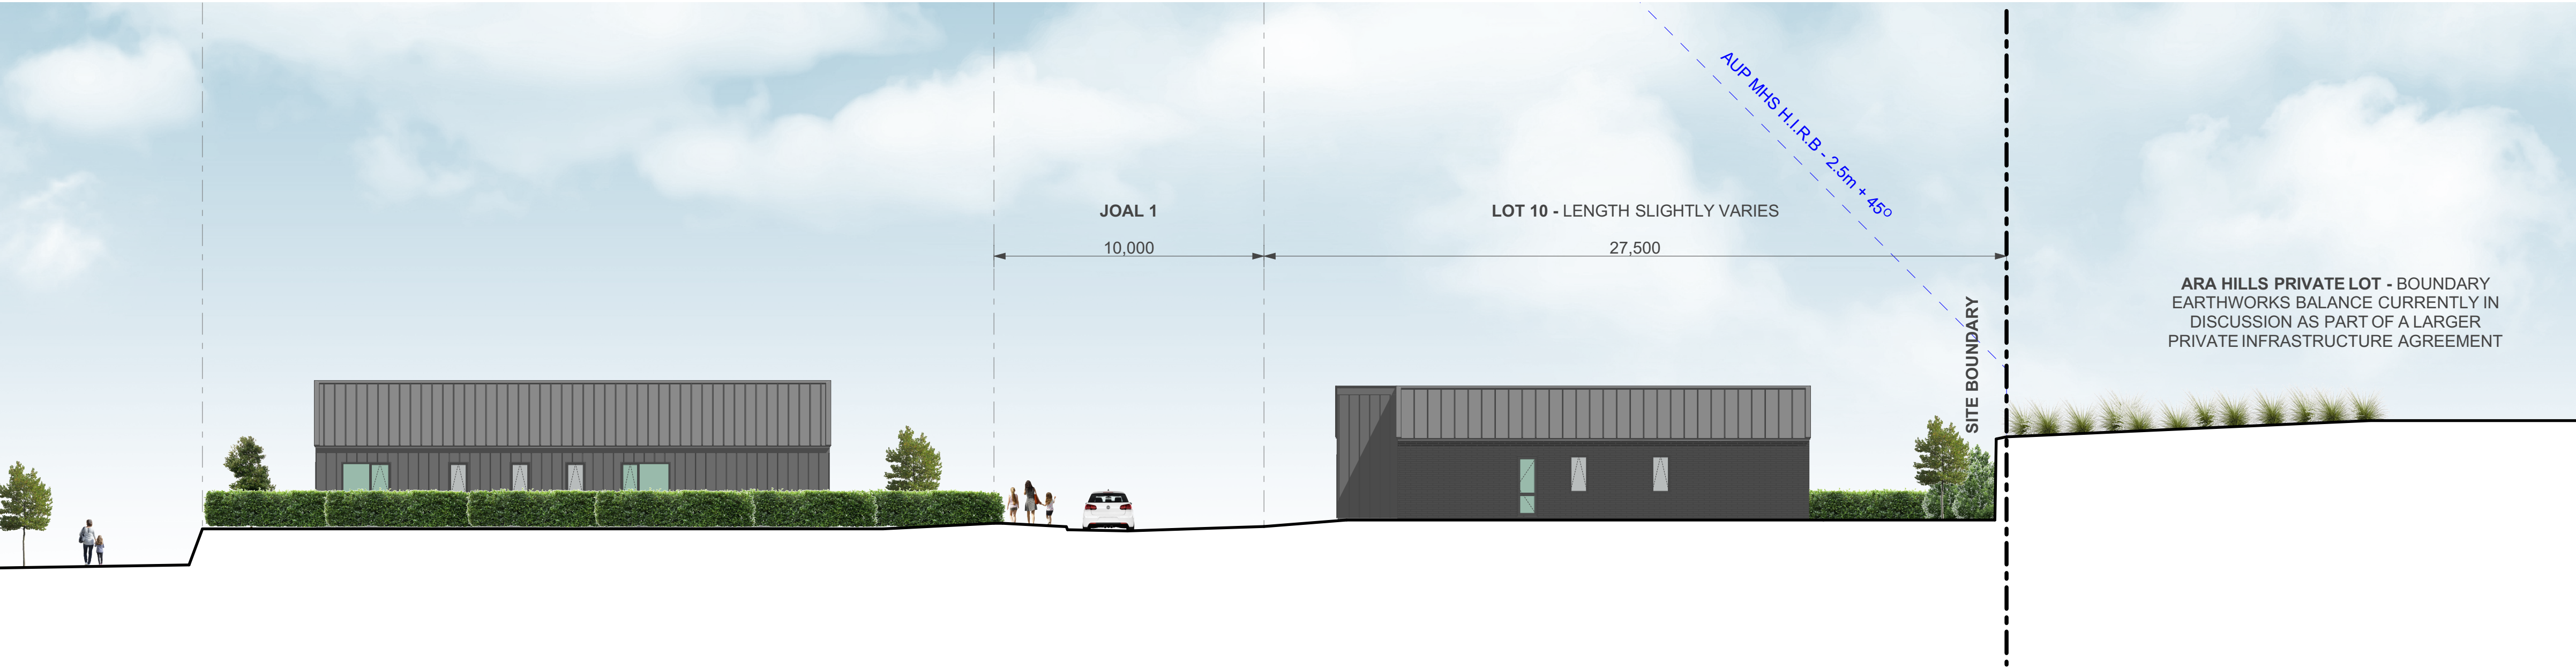

2

RFI RESPONSE - URBAN DESIGN SECTION

1:150

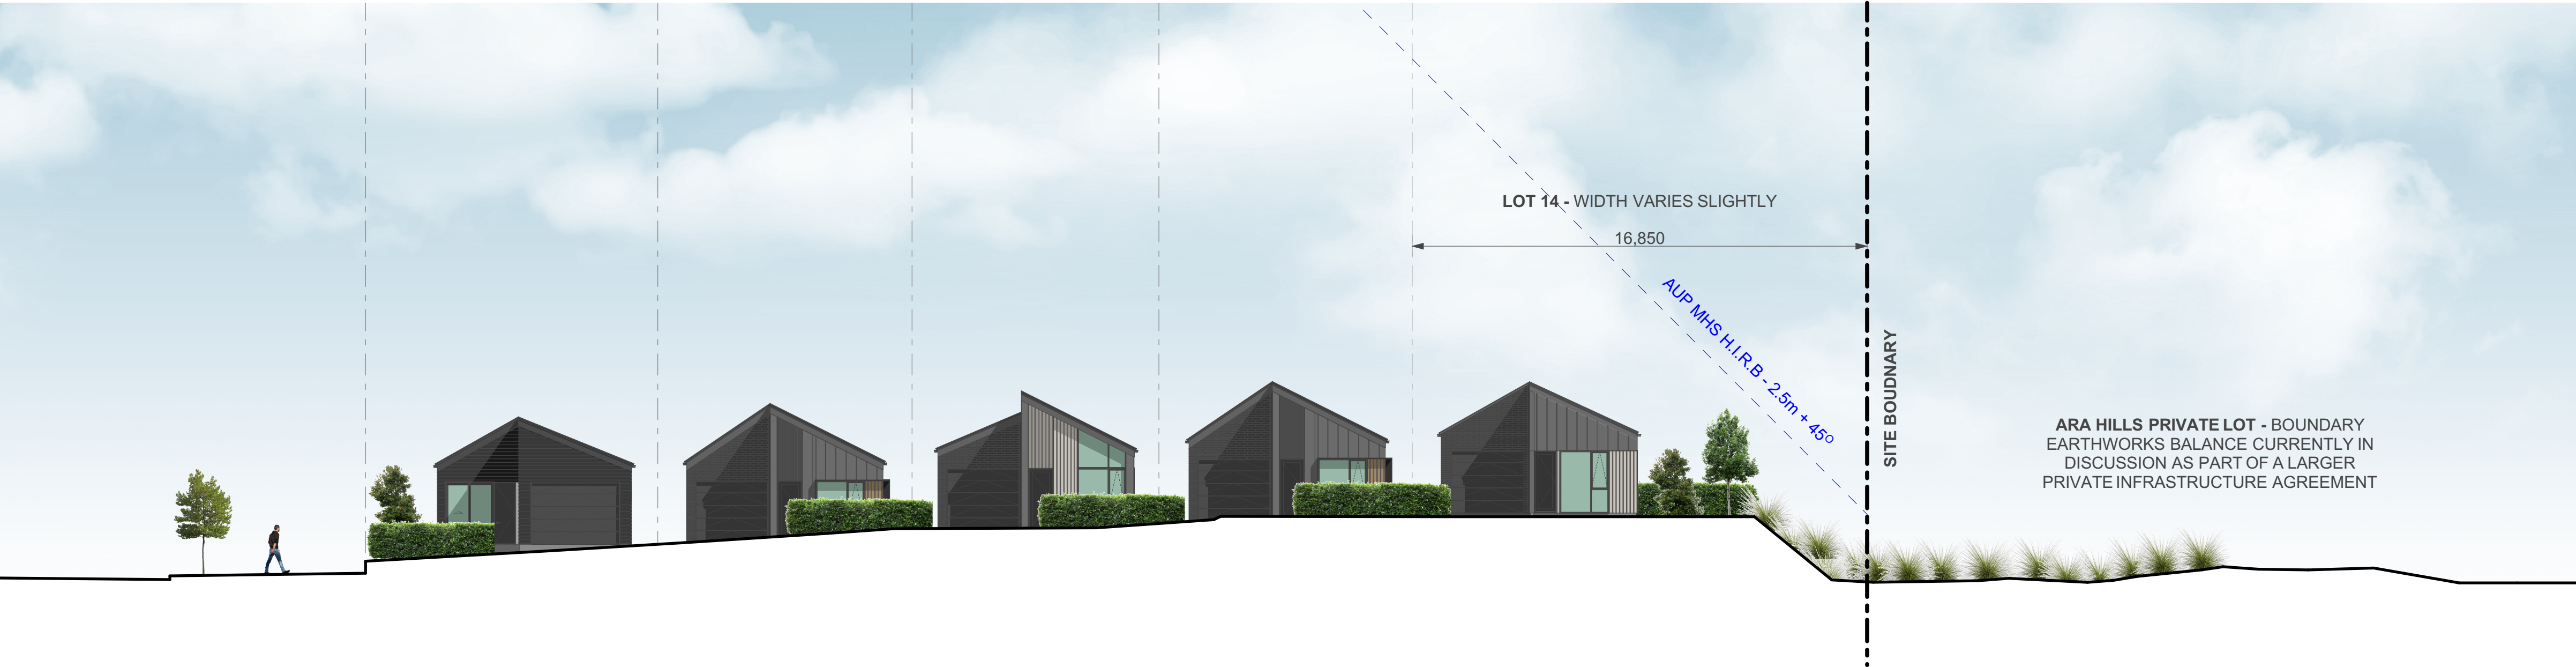

3

RFI RESPONSE - URBAN DESIGN SECTION

1:150

TERRA STUDIO

PROJECT KEY

CLIENT

VINEWAY LIMITED

PROJECT NAME

DELMORE - STAGE 1

DRAWING TITLE

RFI - SECTION - URBAN DESIGN RESPONSE

SCALE

REVISION NO.

B

DRAWING NO.

A-RFI-3-03



1

RFI RESPONSE - URBAN DESIGN SECTION


1:150



2

RFI RESPONSE - URBAN DESIGN SECTION

1:150

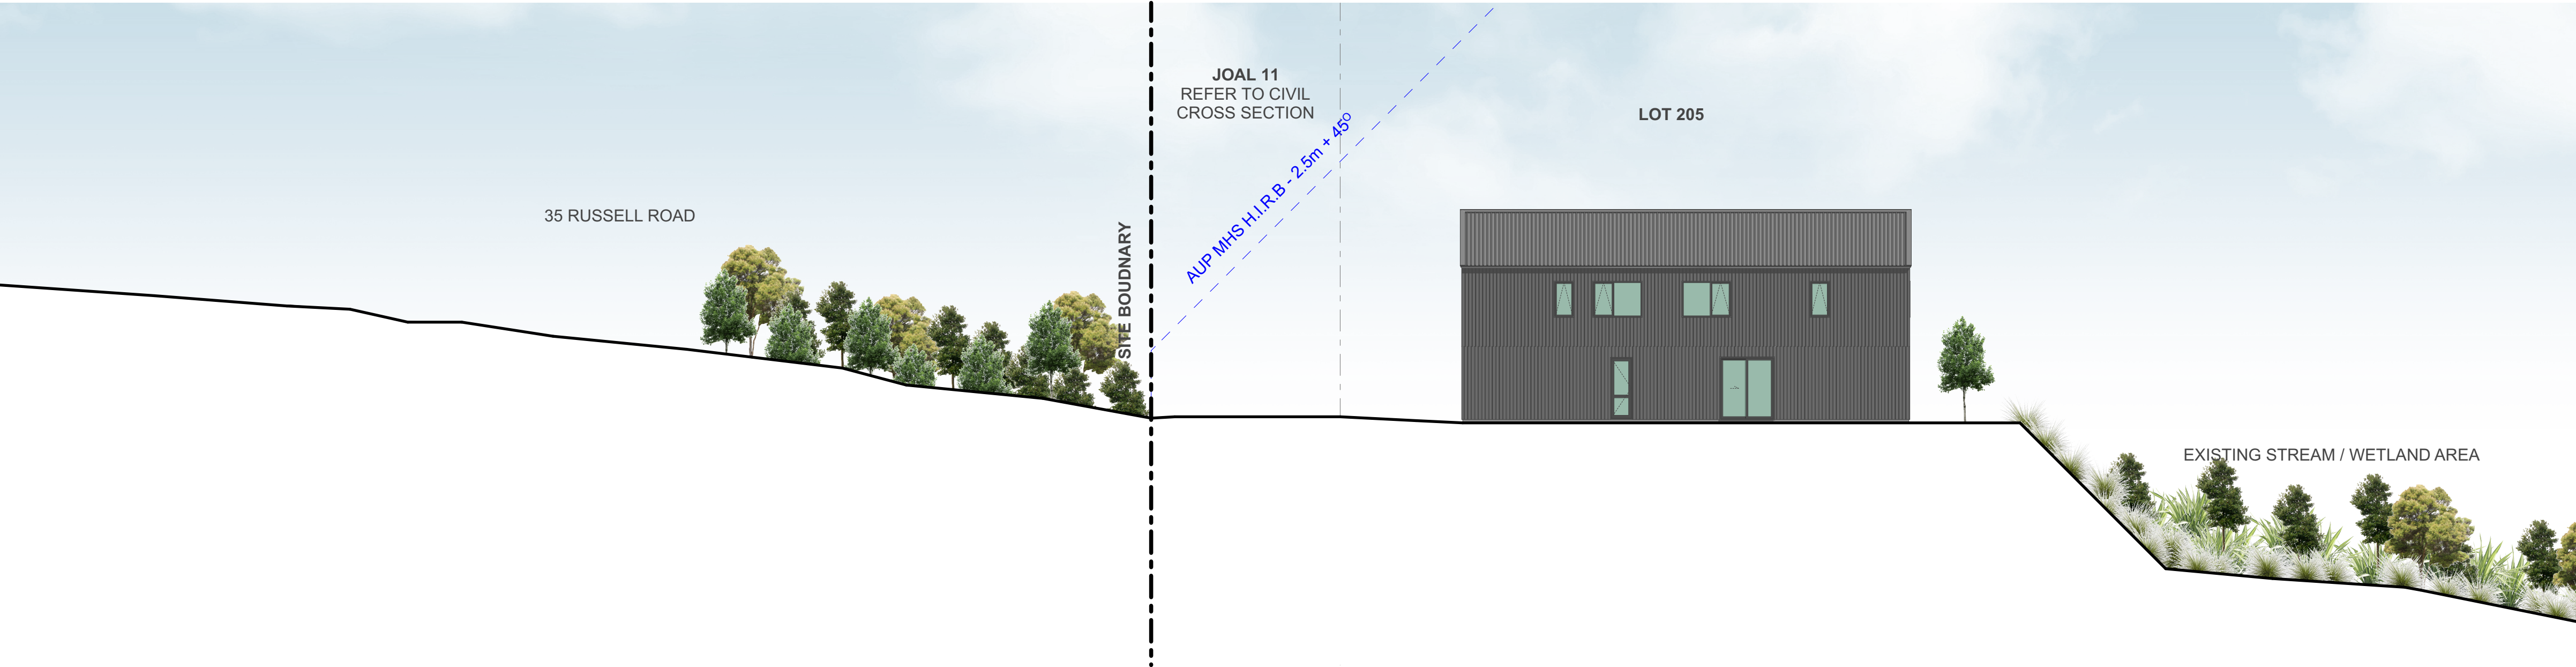

3

RFI RESPONSE - URBAN DESIGN SECTION

1:150

TERRA STUDIO

PROJECT KEY

CLIENT

VINEWAY LIMITED

PROJECT NAME

DELMORE - STAGE 1

DRAWING TITLE

RFI - SECTION - URBAN DESIGN RESPONSE


SCALE

REVISION NO.

B


DRAWING NO.

A-RFI-3-04

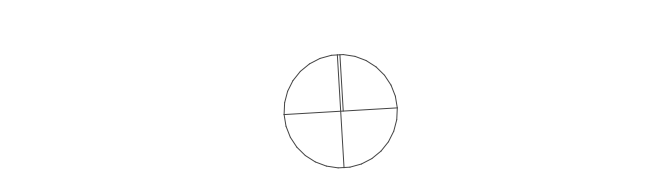

DRAWING NO.

A-RFI-3-05

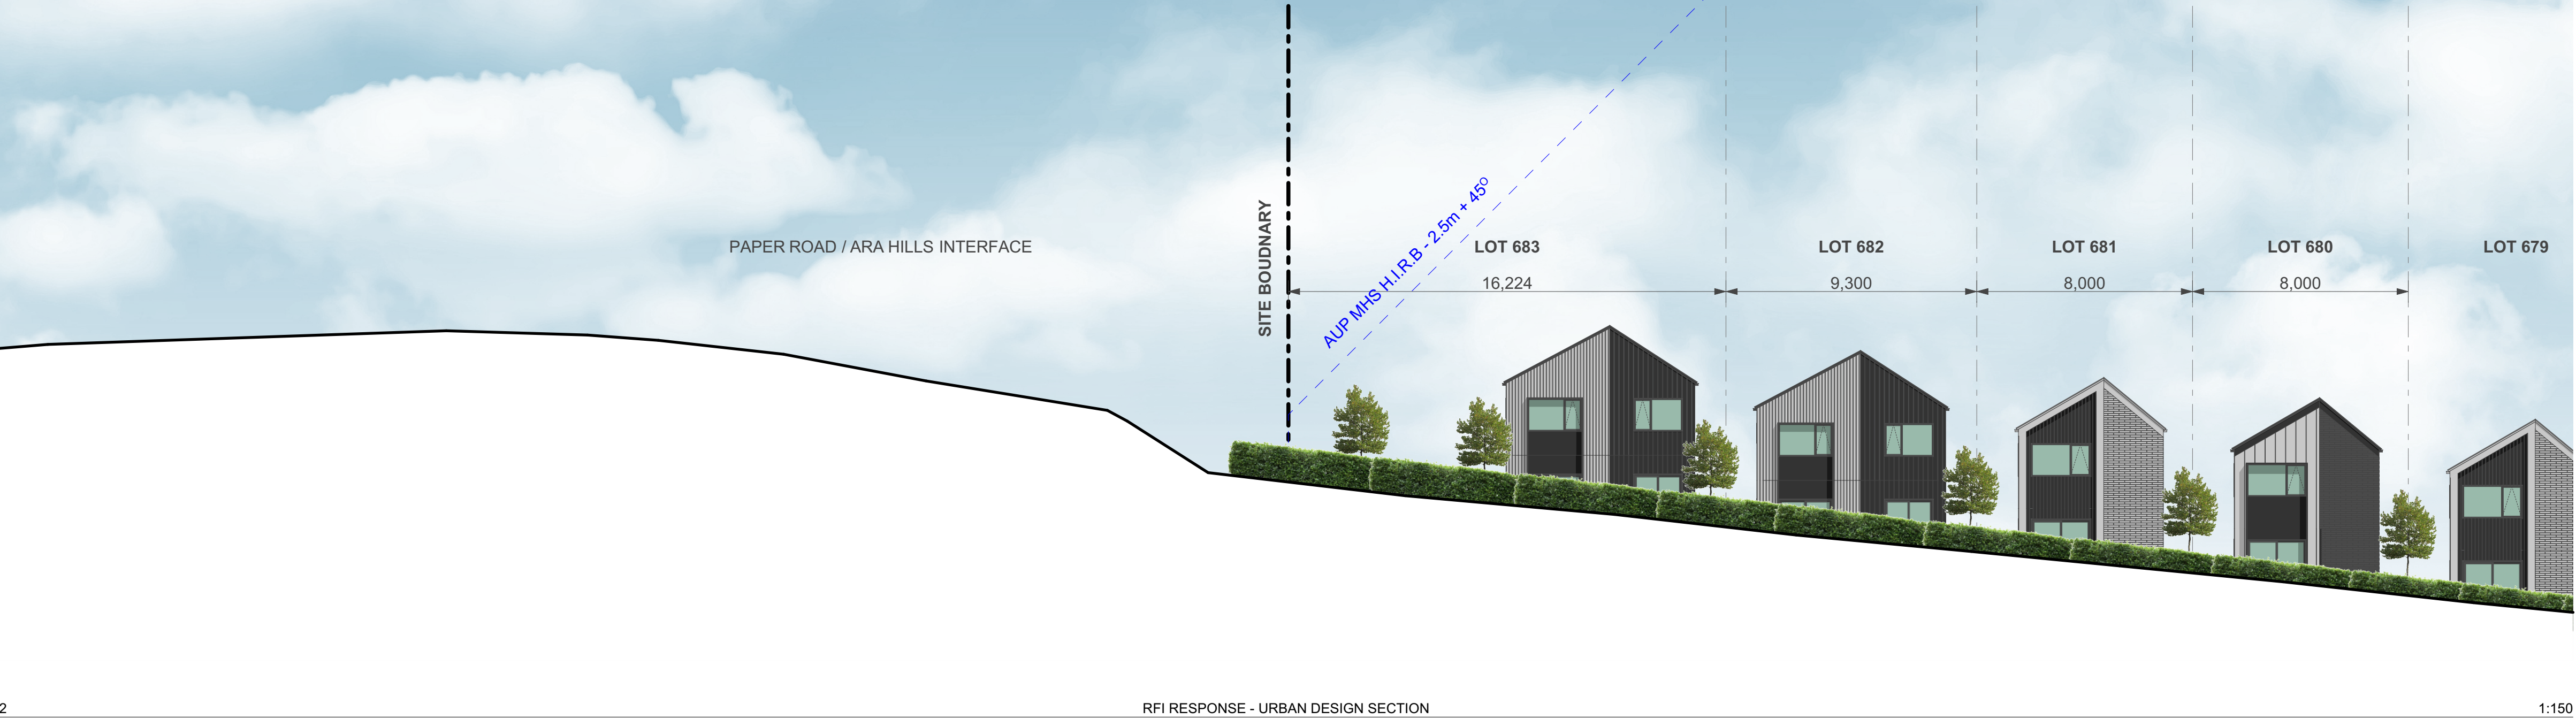

TERRA STUDIO

PROJECT KEY

CLIENT	VINEWAY LIMITED
PROJECT NAME	DELMORE - STAGE 1
DRAWING TITLE	RFI - SECTION - URBAN DESIGN RESPONSE
SCALE	1:15000
REVISION NO.	B

DRAWING NO.


A-RFI-3-06



1

RFI RESPONSE - URBAN DESIGN SECTION

1:150

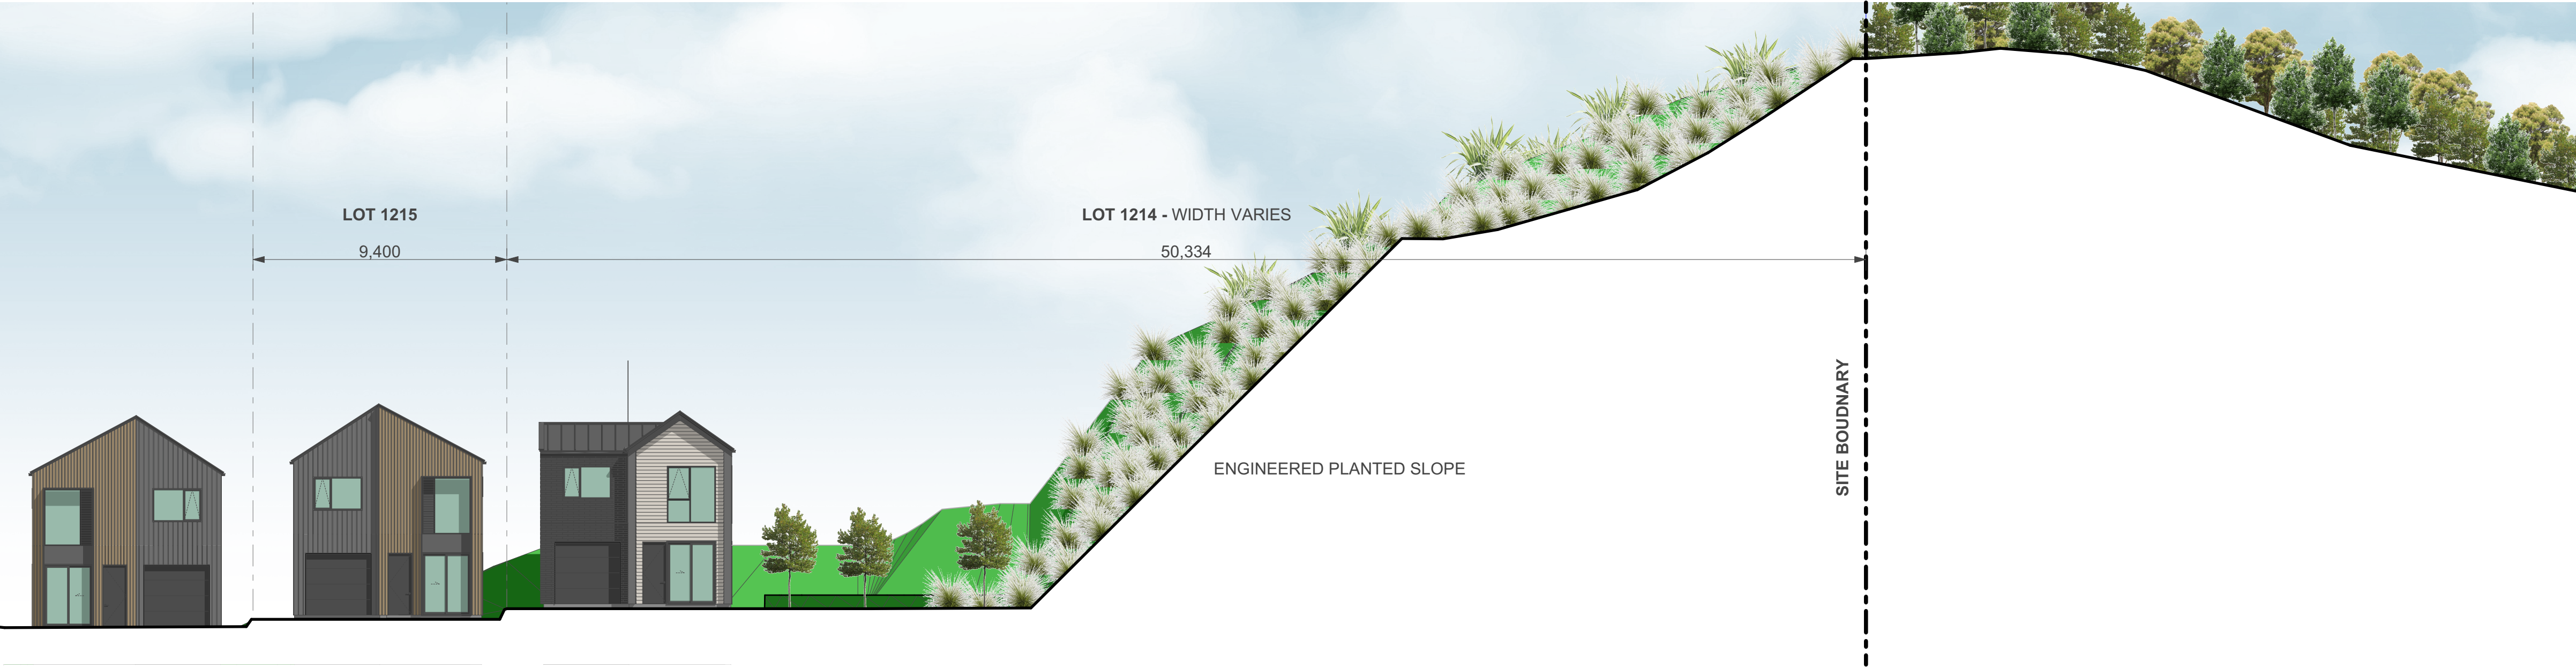

2

RFI RESPONSE - URBAN DESIGN SECTION

1:150



3

RFI RESPONSE - URBAN DESIGN SECTION

1:150

TERRA STUDIO

PROJECT KEY

CLIENTVINEWAY LIMITED

PROJECT NAMEDELMORE - STAGE 1

DRAWING TITLERFI - SECTION - URBAN DESIGN RESPONSE

SCALE1:15000

REVISION NO.B


DRAWING NO.A-RFI-3-07



1

RFI RESPONSE - URBAN DESIGN SECTION


1:150

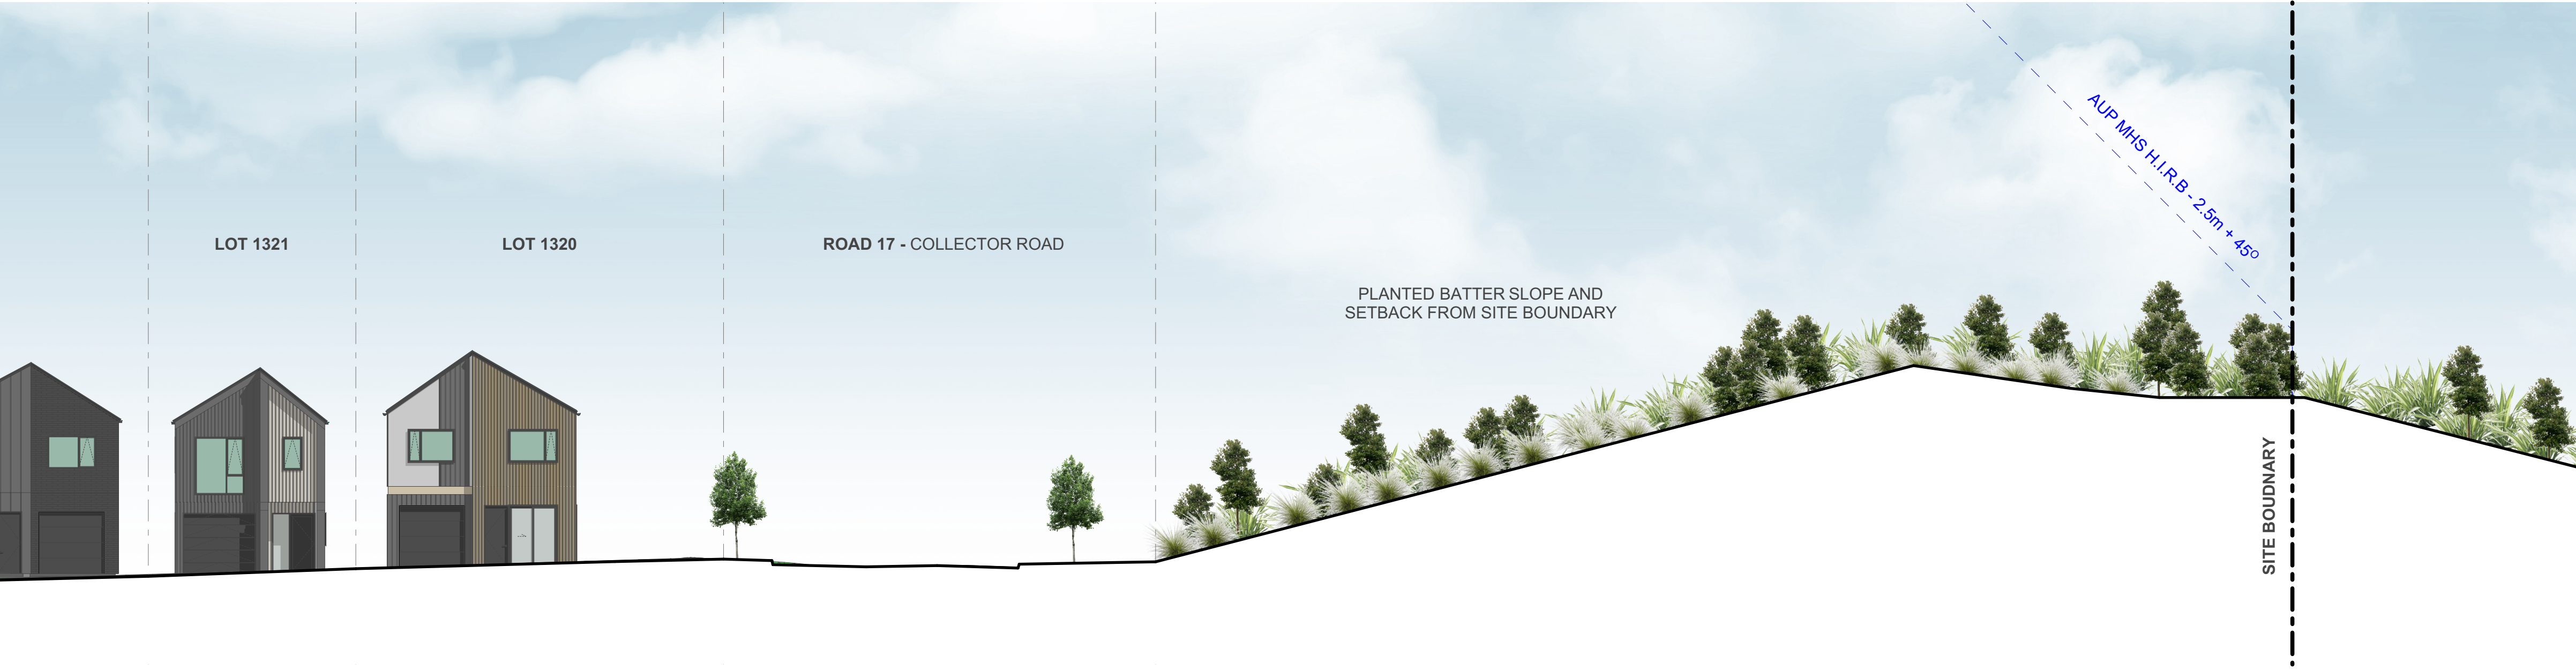

2

RFI RESPONSE - URBAN DESIGN SECTION

1:150

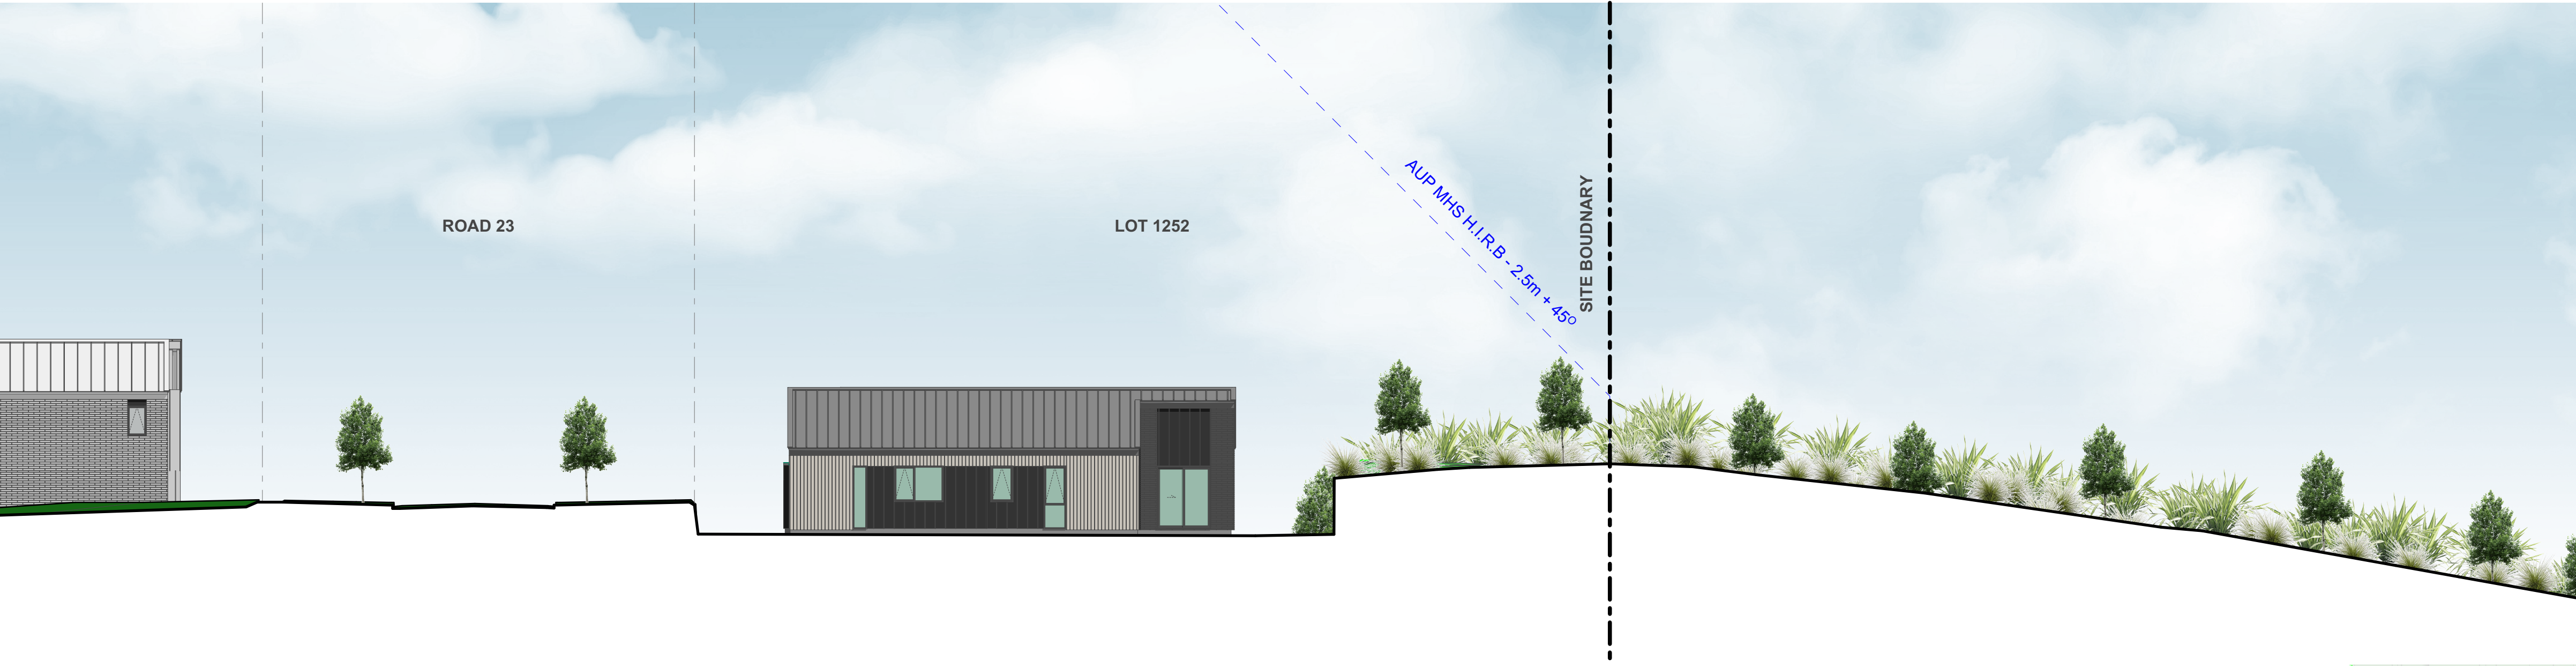

3

RFI RESPONSE - URBAN DESIGN SECTION

1:150

TERRA STUDIO

PROJECT KEY

CLIENTVINEWAY LIMITED

PROJECT NAMEDELMORE - STAGE 1

DRAWING TITLERFI - SECTION - URBAN DESIGN RESPONSE

SCALE1:15000

REVISION NO.B

DRAWING NO.A-RFI-3-08