


ISO A1 594mm x 841mm

Last saved by: ALEXANDRAR(2026-02-04) Last Picked: 2026-08-20  
Filename: U:\2025\BM250013\_TL\_MILL\_ROAD\CAD\SHEETS\ PLANS\60738020-SHT-LD-0104.DWG

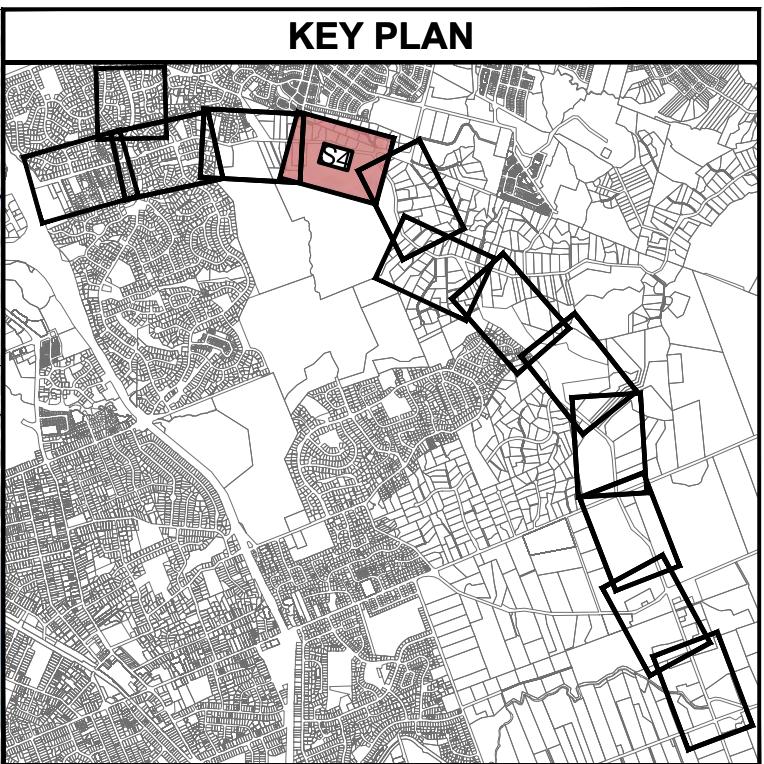

- LEGEND: Planting Plan**
- FOOTPATH
  - SHARED PATH
  - PROPOSED CARRIAGEWAY SURFACING
  - PROPOSED BRIDGE STRUCTURE
  - LAWN
  - GROUND COVER MIX
  - LOW VEGETATION MIX
  - RIPARIAN MIX
  - RETAINING WALL MIX
  - SHRUB MIX
  - WETLAND MIX
  - RAINGARDEN MIX
  - SWALE MIX
  - REINSTATEMENT TREATMENTS
  - SIGNIFICANT ECOLOGICAL AREA
  - ECOLOGICAL RESTORATION - A
  - ECOLOGICAL RESTORATION - B
  - 134 MILL ROAD RESTORATION & PLANTING
  - LIZARD HABITAT PLANTING
  - EXISTING RETAINING WALL
  - PROPOSED RETAINING WALL CONCRETE & BLOCKWORK
  - PROPOSED RETAINING WALL MECHANICALLY STABILISED EARTH
  - PROPOSED RETAINING WALL BORE PILED
  - PROPOSED ACOUSTIC WALL
  - PROPOSED GUARDRAIL
  - PROPOSED WIRE-ROPE
  - PROPOSED CIVIL DESIGN
  - PROPOSED DESIGNATION BOUNDARY
  - PROPOSED ALTERATION TO DESIGNATION
  - LINZ PROPERTY BOUNDARY
  - VEGETATED FILL BATTER
  - EXISTING PERMANENT WATERWAY
  - PROPOSED STORMWATER CULVERT
  - EXISTING STORMWATER CULVERT
  - PROPOSED FARM STYLE FENCE
  - PROPOSED BIKE TRACK REINSTATEMENT
  - PROPOSED TREE - URBAN CHARACTER
  - PROPOSED TREE - RURAL CHARACTER
  - PROPOSED TREE - REINSTATEMENT PIN OAK
  - PROPOSED TREE - LARGER SPECIMEN
  - EXISTING SIGNIFICANT TREE

**PLANTING PLAN**

Scale 1:1000m @ A1

This drawing is confidential and shall only be used for the purpose of this project. The signing of this title block confirms the design and drafting of this project have been prepared and checked in accordance with the AECOM quality assurance system to ISO 9001-2000.

**CONSULTANT**

AECOM New Zealand Ltd  
NZ.B.N 9429032091335  
www.aecom.com

**CLIENT**

NZ TRANSPORT  
AGENCY  
WAKA KOTAHĪ

**PROJECT**


Mill Road – Stage 1  
Consenting Design

Roads of  
National  
Significance

**REGISTRATION**

FOR CONSENT

**SCALE**

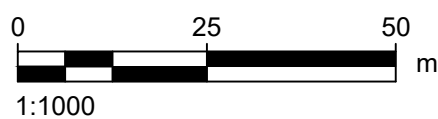

**PROJECT MANAGEMENT INITIALS**

|           |           |          |
|-----------|-----------|----------|
| MBe   SLa | ACh   SLa | TLi      |
| DESIGNER  | CHECKED   | APPROVED |

**PROJECT DATA**

|       |       |        |      |
|-------|-------|--------|------|
| DATUM | AUK46 | SURVEY | NZTM |
|-------|-------|--------|------|

**ISSUE/REVISION**

|     |          |                        |
|-----|----------|------------------------|
| G   | 20.08.26 | 100% CONSENTING DESIGN |
| F   | 04.02.26 | 100% CONSENTING DESIGN |
| E   | 18.11.25 | 100% CONSENTING DESIGN |
| D   | 19.09.25 | 100% CONSENTING DESIGN |
| C   | 12.09.25 | 100% CONSENTING DESIGN |
| B   | 21.07.25 | 50% CONSENTING DESIGN  |
| I/R | DATE     | DESCRIPTION            |

**PROJECT NUMBER**



60755376

**SHEET TITLE**

Mill Road RoNS Stage 1 FTA  
PLANTING PLAN SHEET 04

**SHEET NUMBER**

60755376-SHT-LD-0104

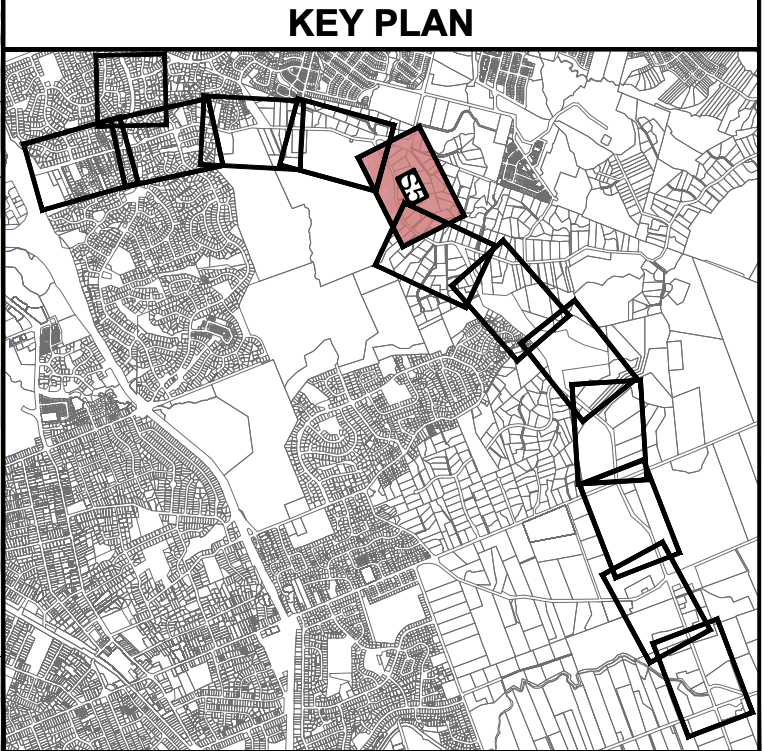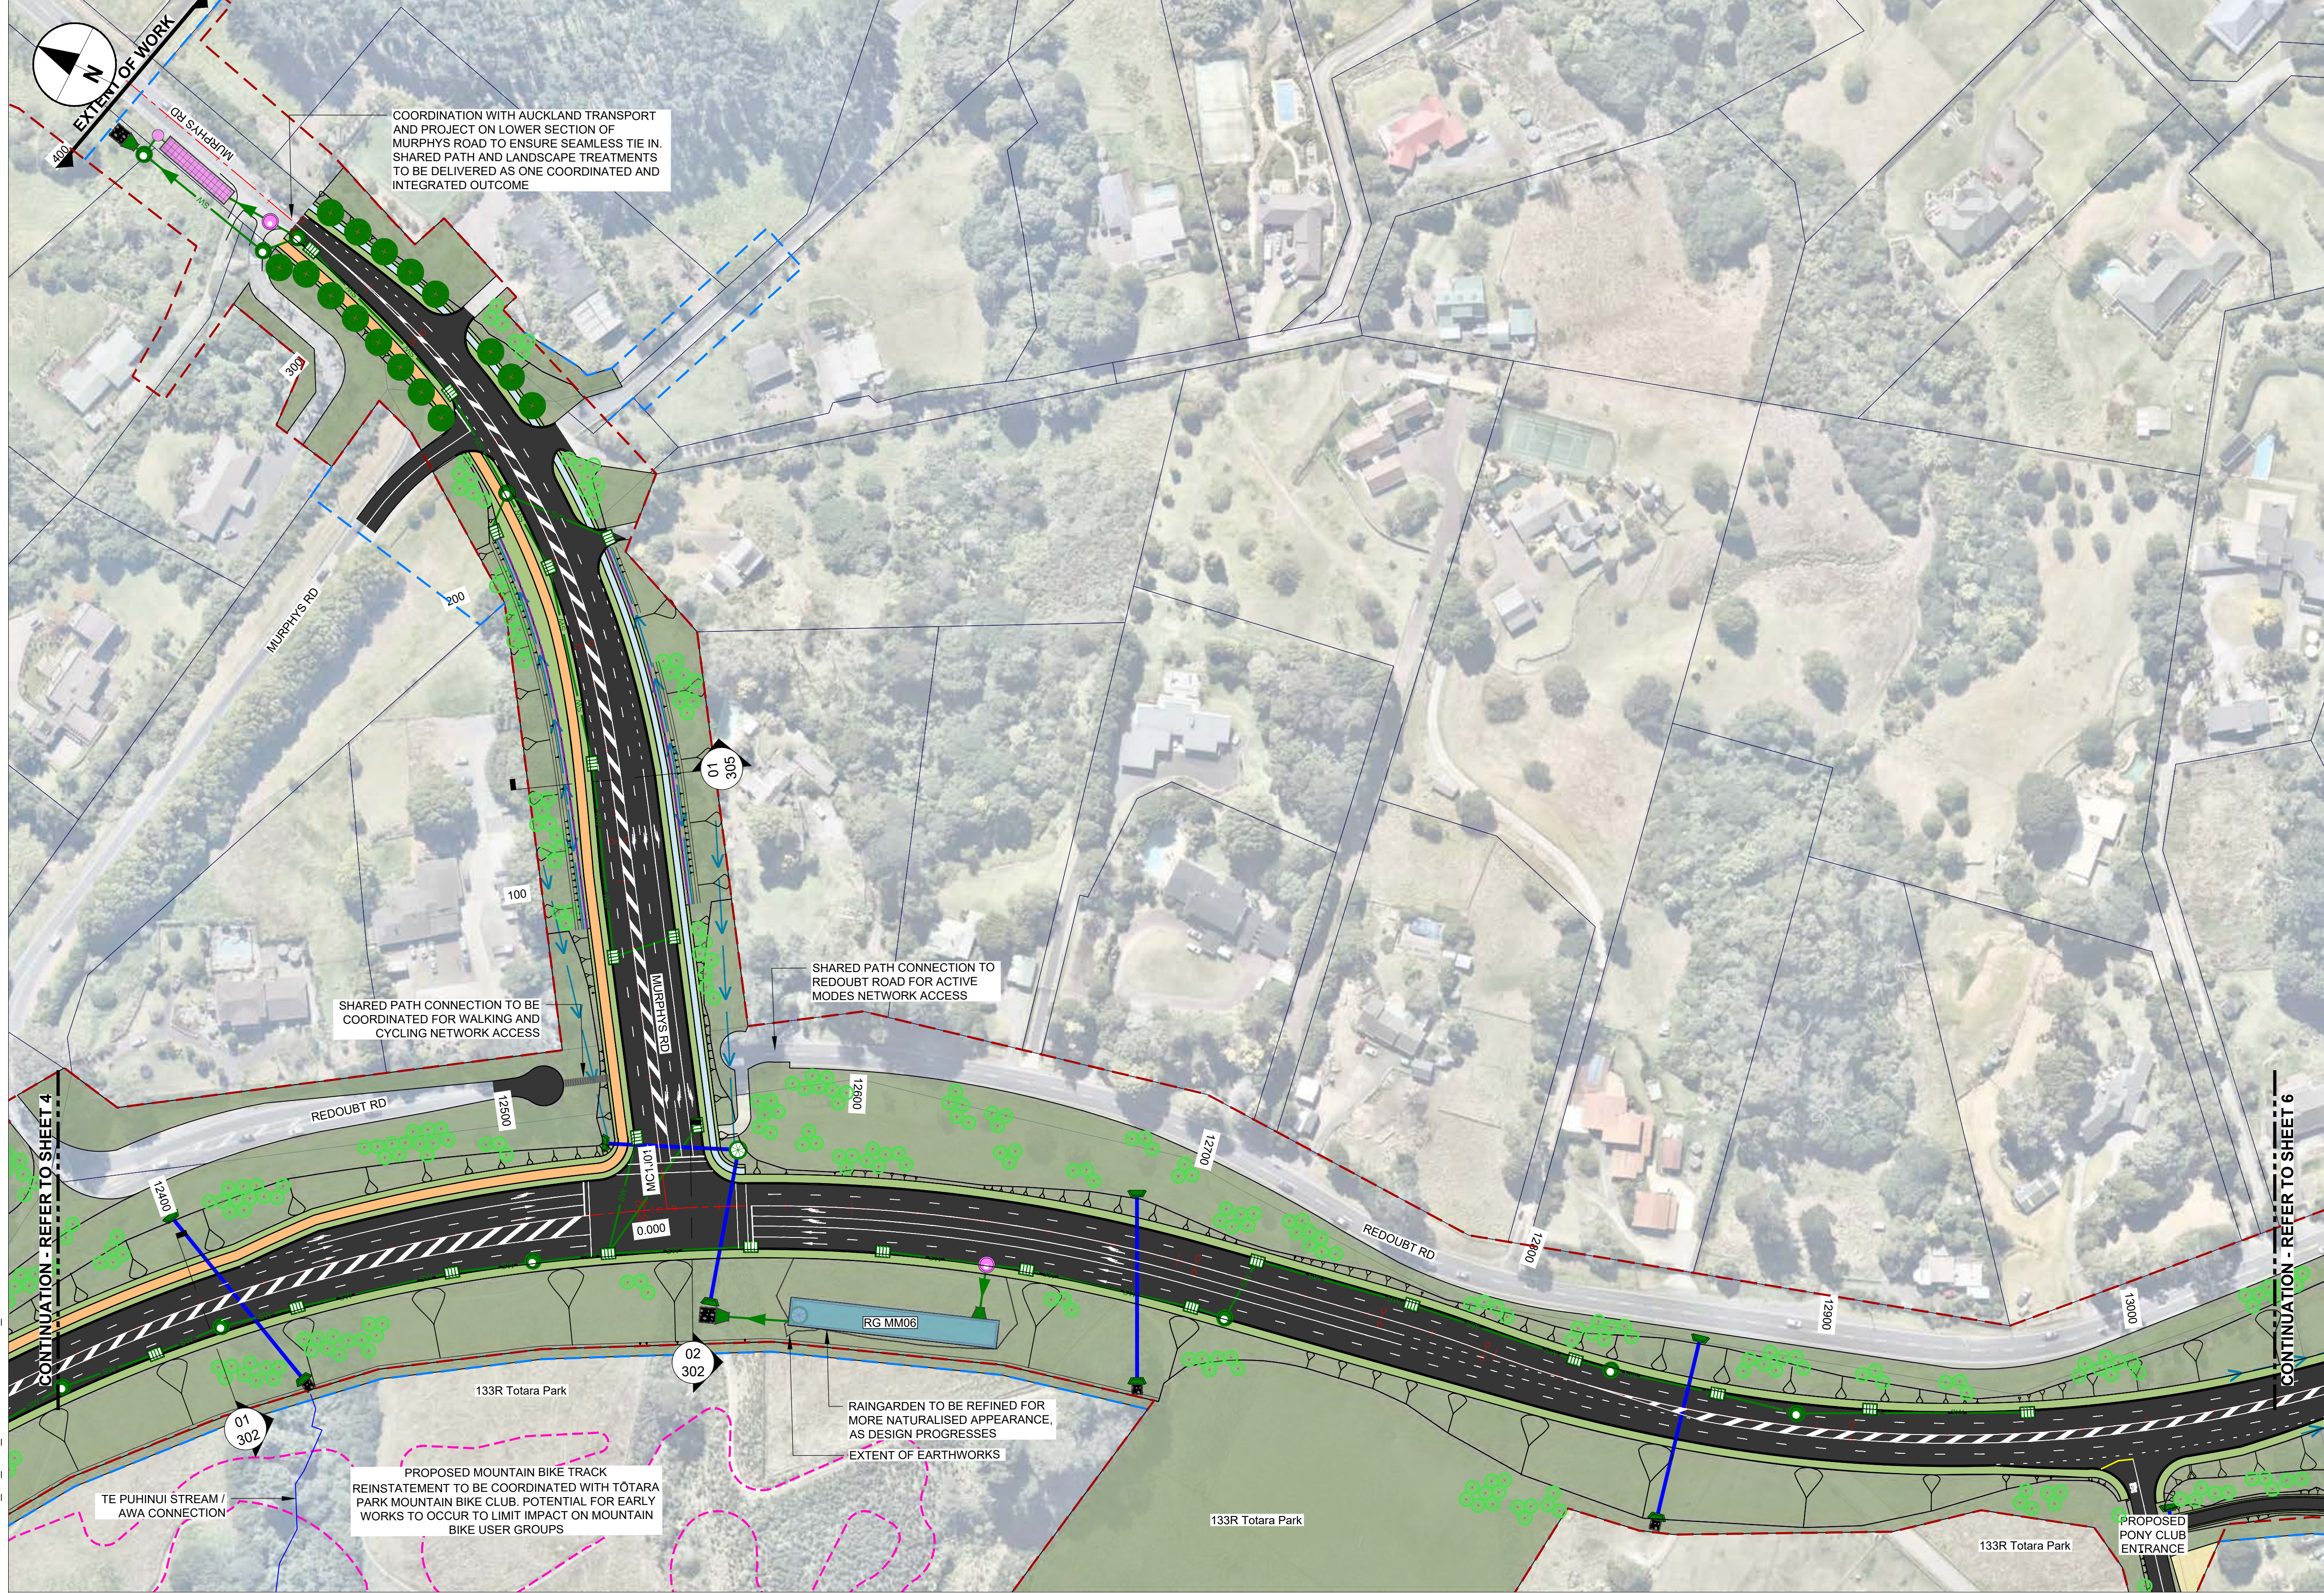

- LEGEND: Planting Plan**
- FOOTPATH
  - SHARED PATH
  - PROPOSED CARRIAGEWAY SURFACING
  - PROPOSED BRIDGE STRUCTURE
  - LAWN
  - GROUND COVER MIX
  - LOW VEGETATION MIX
  - RIPARIAN MIX
  - RETAINING WALL MIX
  - SHRUB MIX
  - WETLAND MIX
  - RAINGARDEN MIX
  - SWALE MIX
  - REINSTATEMENT TREATMENTS
  - SIGNIFICANT ECOLOGICAL AREA
  - ECOLOGICAL RESTORATION - A
  - ECOLOGICAL RESTORATION - B
  - 134 MILL ROAD RESTORATION & PLANTING
  - LIZARD HABITAT PLANTING
  - EXISTING RETAINING WALL
  - PROPOSED RETAINING WALL CONCRETE & BLOCKWORK
  - PROPOSED RETAINING WALL MECHANICALLY STABILISED EARTH
  - PROPOSED RETAINING WALL BORE PILED
  - PROPOSED ACOUSTIC WALL
  - PROPOSED GUARDRAIL
  - PROPOSED WIRE-ROPE
  - PROPOSED CIVIL DESIGN
  - PROPOSED DESIGNATION BOUNDARY
  - PROPOSED ALTERATION TO DESIGNATION
  - LINZ PROPERTY BOUNDARY
  - VEGETATED FILL BATTER
  - EXISTING PERMANENT WATERWAY
  - PROPOSED STORMWATER CULVERT
  - EXISTING STORMWATER CULVERT
  - PROPOSED FARM STYLE FENCE
  - PROPOSED BIKE TRACK REINSTATEMENT
  - PROPOSED TREE - URBAN CHARACTER
  - PROPOSED TREE - RURAL CHARACTER
  - PROPOSED TREE - REINSTATEMENT PIN OAK
  - PROPOSED TREE - LARGER SPECIMEN
  - EXISTING SIGNIFICANT TREE

This drawing is confidential and shall only be used for the purpose of this project. The signing of this title block confirms the design and drafting of this project have been prepared and checked in accordance with the AECOM quality assurance system to ISO 9001-2000.

**CONSULTANT**

**AECOM** **Beca**

AECOM New Zealand Ltd  
NZ.B.N 9429032091335  
www.aecom.com

**CLIENT**

**NZ TRANSPORT AGENCY**  
WAKA KOTAHĪ

**PROJECT**

**Mill Road - Stage 1**  
Consenting Design

**Roads of National Significance**

**REGISTRATION**

**FOR CONSENT**

**SCALE**

0 25 50 m  
1:1000

| PROJECT MANAGEMENT INITIALS |           |             |
|-----------------------------|-----------|-------------|
| MBe   SLa                   | ACH   SLa | TLi         |
| DESIGNER                    | CHECKED   | APPROVED    |
| PROJECT DATA                |           |             |
| DATUM                       | AUK46     | SURVEY NZTM |

| ISSUE/REVISION |          |                        |
|----------------|----------|------------------------|
| G              | 24.08.26 | 100% CONSENTING DESIGN |
| F              | 04.02.26 | 100% CONSENTING DESING |
| E              | 18.11.25 | 100% CONSENTING DESIGN |
| D              | 19.09.25 | 100% CONSENTING DESIGN |
| C              | 12.09.25 | 100% CONSENTING DESIGN |
| B              | 21.07.25 | 50% CONSENTING DESIGN  |
| I/R            | DATE     | DESCRIPTION            |

**PROJECT NUMBER**


60755376

**SHEET TITLE**

Mill Road RoNS Stage 1 FTA  
PLANTING PLAN SHEET 05

**SHEET NUMBER**

60755376-SHT-LD-0105

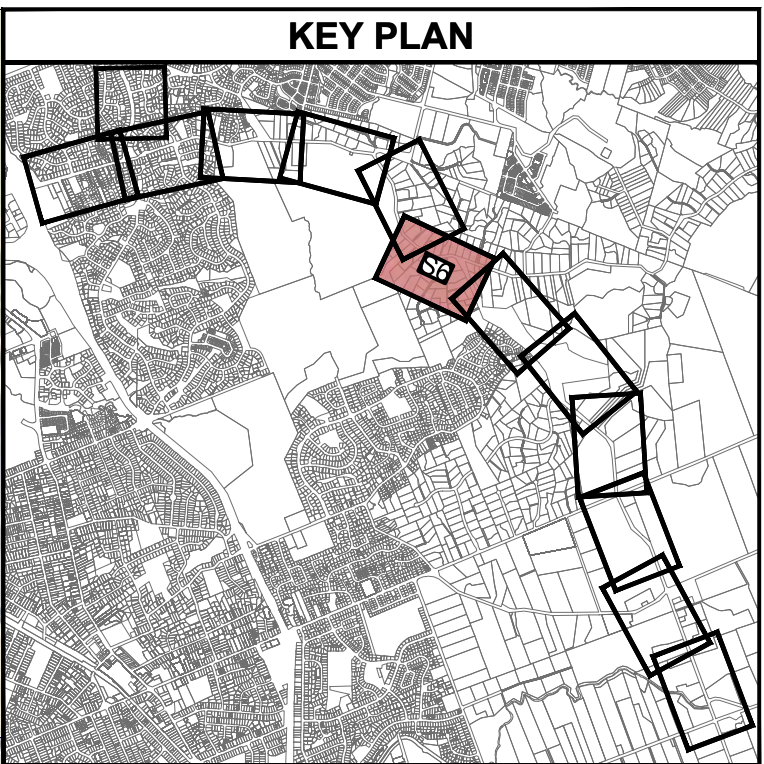

- LEGEND: Planting Plan**
- FOOTPATH
  - SHARED PATH
  - PROPOSED CARRIAGEWAY SURFACING
  - PROPOSED BRIDGE STRUCTURE
  - LAWN
  - GROUNDCOVER MIX
  - LOW VEGETATION MIX
  - RIPARIAN MIX
  - RETAINING WALL MIX
  - SHRUB MIX
  - WETLAND MIX
  - RAINGARDEN MIX
  - SWALE MIX
  - REINSTATEMENT TREATMENTS
  - SIGNIFICANT ECOLOGICAL AREA
  - ECOLOGICAL RESTORATION - A
  - ECOLOGICAL RESTORATION - B
  - 134 MILL ROAD RESTORATION & PLANTING
  - LIZARD HABITAT PLANTING
  - EXISTING RETAINING WALL
  - PROPOSED RETAINING WALL CONCRETE & BLOCKWORK
  - PROPOSED RETAINING WALL MECHANICALLY STABILISED EARTH
  - PROPOSED RETAINING WALL BORE PILED
  - PROPOSED ACOUSTIC WALL
  - PROPOSED GUARDRAIL
  - PROPOSED WIRE-ROPE
  - PROPOSED CIVIL DESIGN
  - PROPOSED DESIGNATION BOUNDARY
  - PROPOSED ALTERATION TO DESIGNATION
  - LINZ PROPERTY BOUNDARY
  - VEGETATED FILL BATTER
  - EXISTING PERMANENT WATERWAY
  - PROPOSED STORMWATER CULVERT
  - EXISTING STORMWATER CULVERT
  - PROPOSED FARM STYLE FENCE
  - PROPOSED BIKE TRACK REINSTATEMENT
  - PROPOSED TREE - URBAN CHARACTER
  - PROPOSED TREE - RURAL CHARACTER
  - PROPOSED TREE - REINSTATEMENT PIN OAK
  - PROPOSED TREE - LARGER SPECIMEN
  - EXISTING SIGNIFICANT TREE

This drawing is confidential and shall only be used for the purpose of this project. The signing of this title block confirms the design and drafting of this project have been prepared and checked in accordance with the AECOM quality assurance system to ISO 9001:2000.

CONSULTANT

AECOM

Beca

AECOM New Zealand Ltd

NZ.B.N 9429032091335

www.aecom.com

CLIENT

NZ TRANSPORT AGENCY

WAKA KOTAHĪ

PROJECT

Mill Road – Stage 1

Consenting Design

Roads of National Significance

REGISTRATION

FOR CONSENT

SCALE

0 25 50

m

1:1000

| PROJECT MANAGEMENT INITIALS |           |             |
|-----------------------------|-----------|-------------|
| MBe   SLa                   | ACH   SLa | TLi         |
| DESIGNER                    | CHECKED   | APPROVED    |
| PROJECT DATA                |           |             |
| DATUM                       | AUK46     | SURVEY NZTM |

| ISSUE/REVISION |          |                        |
|----------------|----------|------------------------|
| G              | 24.08.26 | 100% CONSENTING DESIGN |
| F              | 04.02.26 | 100% CONSENTING DESIGN |
| E              | 18.11.25 | 100% CONSENTING DESIGN |
| D              | 19.09.25 | 100% CONSENTING DESIGN |
| C              | 12.09.25 | 100% CONSENTING DESIGN |
| B              | 21.07.25 | 50% CONSENTING DESIGN  |
| I/R            | DATE     | DESCRIPTION            |

PROJECT NUMBER



60755376

SHEET TITLE

Mill Road RoNS Stage 1 FTA  
PLANTING PLAN SHEET 06

SHEET NUMBER

60755376-SHT-LD-0106

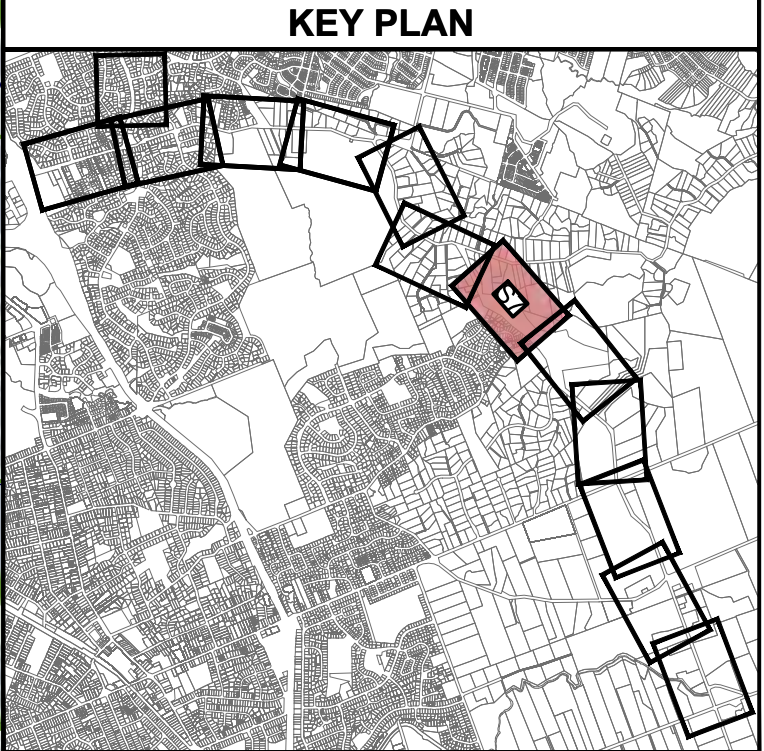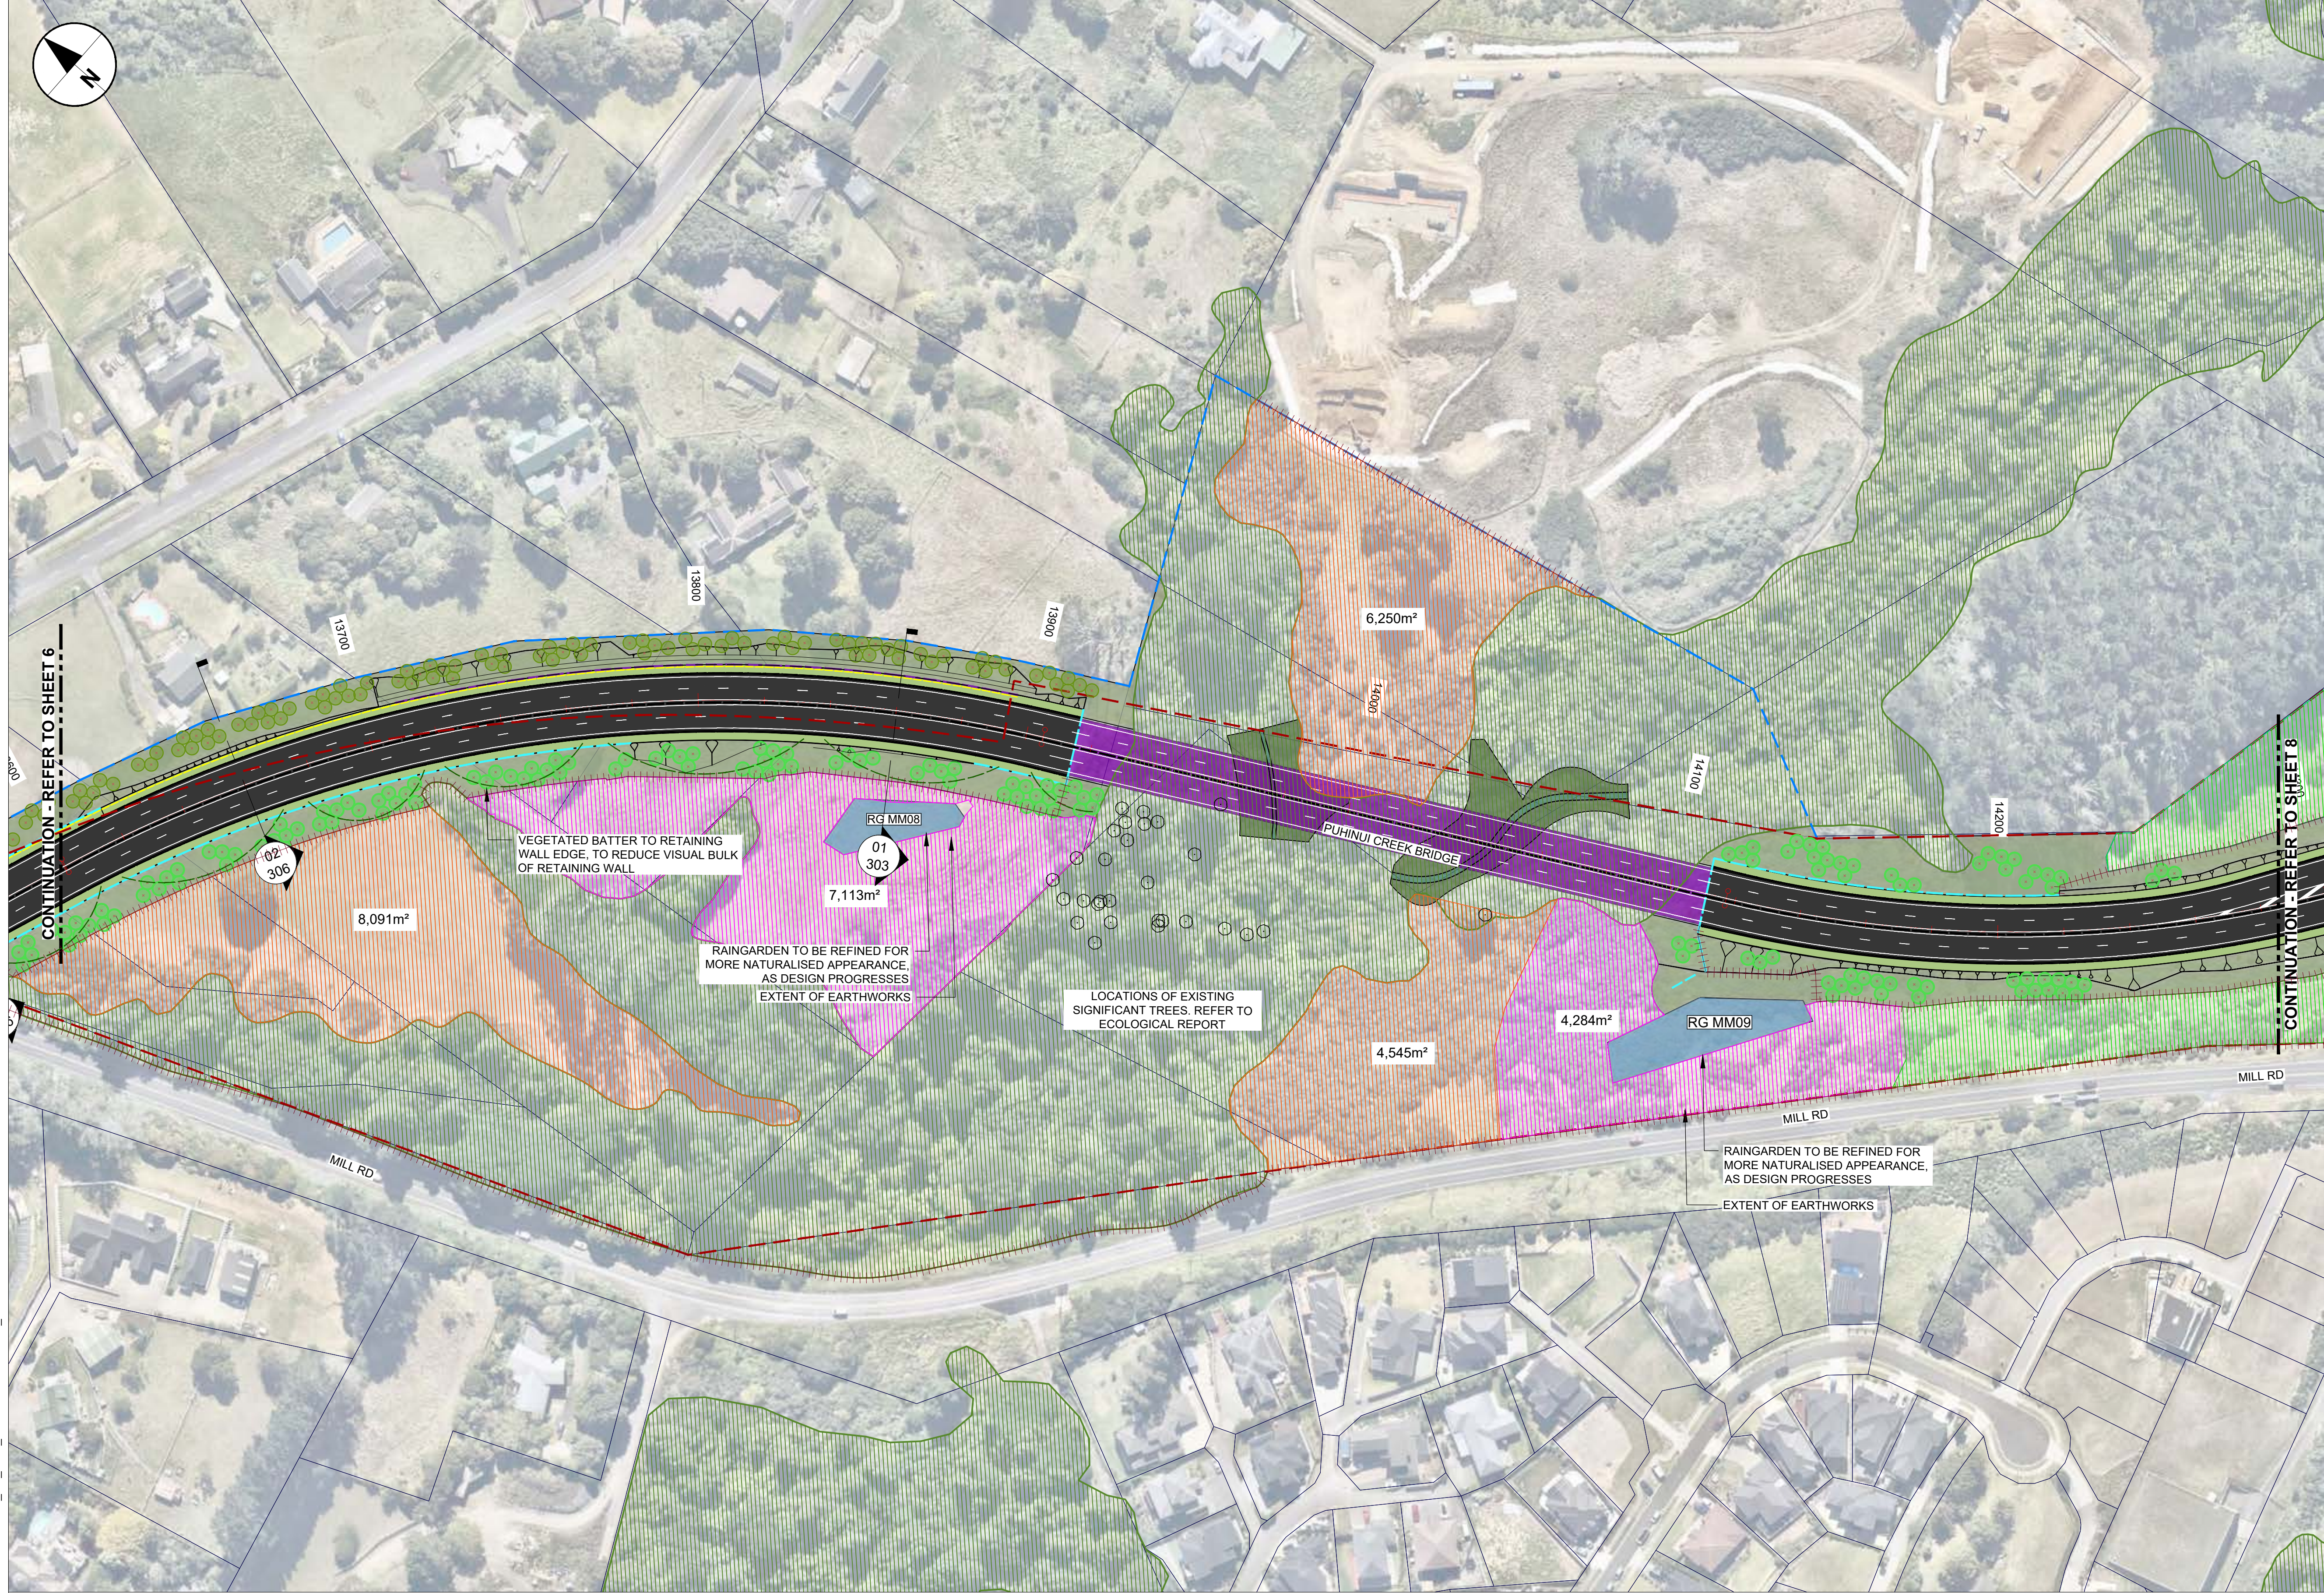

- LEGEND: Planting Plan**
- FOOTPATH
  - SHARED PATH
  - PROPOSED CARRIAGEWAY SURFACING
  - PROPOSED BRIDGE STRUCTURE
  - LAWN
  - GROUND COVER MIX
  - LOW VEGETATION MIX
  - RIPARIAN MIX
  - RETAINING WALL MIX
  - SHRUB MIX
  - WETLAND MIX
  - RAINGARDEN MIX
  - SWALE MIX
  - REINSTATEMENT TREATMENTS
  - SIGNIFICANT ECOLOGICAL AREA
  - ECOLOGICAL RESTORATION - A
  - ECOLOGICAL RESTORATION - B
  - 134 MILL ROAD RESTORATION & PLANTING
  - LIZARD HABITAT PLANTING
  - EXISTING RETAINING WALL
  - PROPOSED RETAINING WALL CONCRETE & BLOCKWORK
  - PROPOSED RETAINING WALL MECHANICALLY STABILISED EARTH
  - PROPOSED RETAINING WALL BORE PILED
  - PROPOSED ACOUSTIC WALL
  - PROPOSED GUARDRAIL
  - PROPOSED WIRE-ROPE
  - PROPOSED CIVIL DESIGN
  - PROPOSED DESIGNATION BOUNDARY
  - PROPOSED ALTERATION TO DESIGNATION
  - LINZ PROPERTY BOUNDARY
  - VEGETATED FILL BATTER
  - EXISTING PERMANENT WATERWAY
  - PROPOSED STORMWATER CULVERT
  - EXISTING STORMWATER CULVERT
  - PROPOSED FARM STYLE FENCE
  - PROPOSED BIKE TRACK REINSTATEMENT
  - PROPOSED TREE - URBAN CHARACTER
  - PROPOSED TREE - RURAL CHARACTER
  - PROPOSED TREE - REINSTATEMENT PIN OAK
  - PROPOSED TREE - LARGER SPECIMEN
  - EXISTING SIGNIFICANT TREE

This drawing is confidential and shall only be used for the purpose of this project. The signing of this title block confirms the design and drafting of this project have been prepared and checked in accordance with the AECOM quality assurance system to ISO 9001:2000.

**CONSULTANT**

**AECOM** **Beca**

AECOM New Zealand Ltd  
NZ.B.N 9429032091335  
www.aecom.com

**CLIENT**

**NZ TRANSPORT AGENCY**  
WAKA KOTAHĪ

**PROJECT**

**Mill Road – Stage 1**  
Consenting Design

**Roads of National Significance**

**REGISTRATION**

**FOR CONSENT**

**SCALE**

0 25 50 m  
1:1000

| PROJECT MANAGEMENT INITIALS |           |             |
|-----------------------------|-----------|-------------|
| MBe   SLa                   | ACH   SLa | TLi         |
| DESIGNER                    | CHECKED   | APPROVED    |
| PROJECT DATA                |           |             |
| DATUM                       | AUK46     | SURVEY NZTM |

| ISSUE/REVISION |          |                        |
|----------------|----------|------------------------|
| H              | 24.08.26 | 100% CONSENTING DESIGN |
| G              | 04.02.26 | 100% CONSENTING DESIGN |
| F              | 16.12.25 | 100% CONSENTING DESIGN |
| E              | 18.11.25 | 100% CONSENTING DESIGN |
| D              | 19.09.25 | 100% CONSENTING DESIGN |
| C              | 12.09.25 | 100% CONSENTING DESIGN |
| I/R            | DATE     | DESCRIPTION            |

**PROJECT NUMBER**


60755376

**SHEET TITLE**

Mill Road RoNS Stage 1  
PLANTING PLAN SHEET 07

**SHEET NUMBER**

60755376-SHT-LD-0107

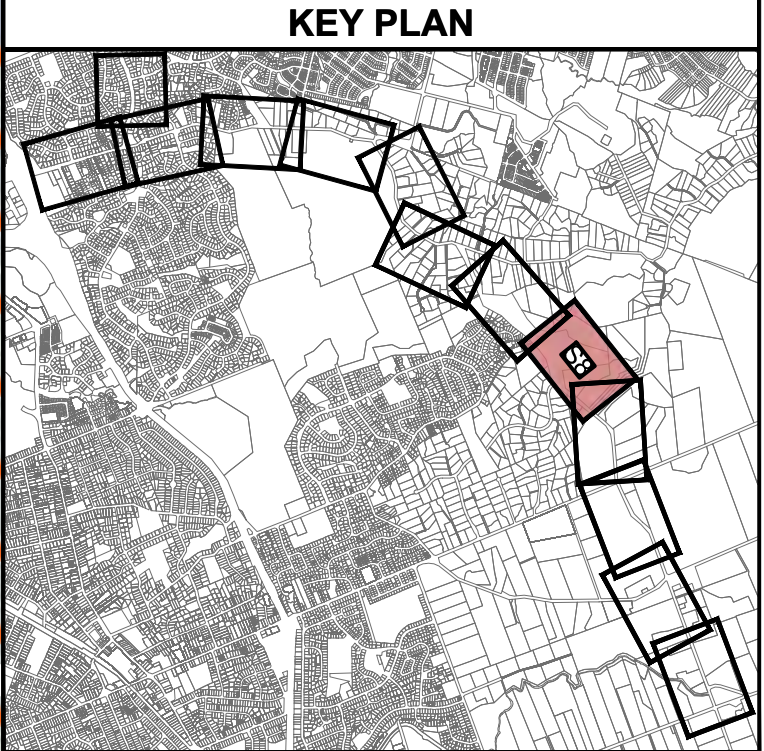

- LEGEND: Planting Plan**
- FOOTPATH
  - SHARED PATH
  - PROPOSED CARRIAGEWAY SURFACING
  - PROPOSED BRIDGE STRUCTURE
  - LAWN
  - GROUND COVER MIX
  - LOW VEGETATION MIX
  - RIPARIAN MIX
  - RETAINING WALL MIX
  - SHRUB MIX
  - WETLAND MIX
  - RAINGARDEN MIX
  - SWALE MIX
  - REINSTATEMENT TREATMENTS
  - SIGNIFICANT ECOLOGICAL AREA
  - ECOLOGICAL RESTORATION - A
  - ECOLOGICAL RESTORATION - B
  - 134 MILL ROAD RESTORATION & PLANTING
  - LIZARD HABITAT PLANTING
  - EXISTING RETAINING WALL
  - PROPOSED RETAINING WALL CONCRETE & BLOCKWORK
  - PROPOSED RETAINING WALL MECHANICALLY STABILISED EARTH
  - PROPOSED RETAINING WALL BORE PILED
  - PROPOSED ACOUSTIC WALL
  - PROPOSED GUARDRAIL
  - PROPOSED WIRE-ROPE
  - PROPOSED CIVIL DESIGN
  - PROPOSED DESIGNATION BOUNDARY
  - PROPOSED ALTERATION TO DESIGNATION
  - LINZ PROPERTY BOUNDARY
  - VEGETATED FILL BATTER
  - EXISTING PERMANENT WATERWAY
  - PROPOSED STORMWATER CULVERT
  - EXISTING STORMWATER CULVERT
  - PROPOSED FARM STYLE FENCE
  - PROPOSED BIKE TRACK REINSTATEMENT
  - PROPOSED TREE - URBAN CHARACTER
  - PROPOSED TREE - RURAL CHARACTER
  - PROPOSED TREE - REINSTATEMENT PIN OAK
  - PROPOSED TREE - LARGER SPECIMEN
  - EXISTING SIGNIFICANT TREE

This drawing is confidential and shall only be used for the purpose of this project. The signing of this title block confirms the design and drafting of this project have been prepared and checked in accordance with the AECOM quality assurance system to ISO 9001:2000.

**CONSULTANT**

**AECOM** **Beca**

AECOM New Zealand Ltd  
NZ.B.N 9429032091335  
www.aecom.com

**CLIENT**

**NZ TRANSPORT AGENCY**  
WAKA KOTAHĪ

**PROJECT**

**Mill Road - Stage 1**  
Consenting Design

**Roads of National Significance**

**REGISTRATION**

**FOR CONSENT**

**SCALE**

0 25 50 m  
1:1000

| PROJECT MANAGEMENT INITIALS |           |             |
|-----------------------------|-----------|-------------|
| MBe   SLa                   | ACH   SLa | TLi         |
| DESIGNER                    | CHECKED   | APPROVED    |
| PROJECT DATA                |           |             |
| DATUM                       | AUK46     | SURVEY NZTM |

| ISSUE/REVISION |          |                        |
|----------------|----------|------------------------|
| H              | 24.08.26 | 100% CONSENTING DESIGN |
| G              | 04.02.26 | 100% CONSENTING DESIGN |
| F              | 16.12.25 | 100% CONSENTING DESIGN |
| E              | 18.11.25 | 100% CONSENTING DESIGN |
| D              | 19.09.25 | 100% CONSENTING DESIGN |
| C              | 12.09.25 | 100% CONSENTING DESIGN |
| I/R            | DATE     | DESCRIPTION            |

**PROJECT NUMBER**


60755376

**SHEET TITLE**

Mill Road RoNS Stage 1 FTA  
PLANTING PLAN SHEET 08

**SHEET NUMBER**

60755376-SHT-LD-0108

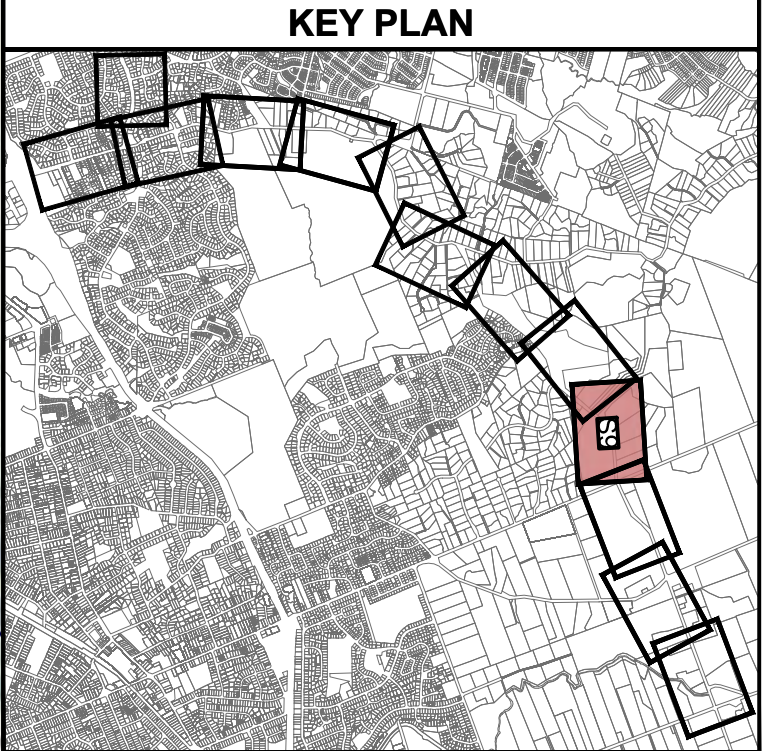

- LEGEND: Planting Plan**
- FOOTPATH
  - SHARED PATH
  - PROPOSED CARRIAGEWAY SURFACING
  - PROPOSED BRIDGE STRUCTURE
  - LAWN
  - GROUNDCOVER MIX
  - LOW VEGETATION MIX
  - RIPARIAN MIX
  - RETAINING WALL MIX
  - SHRUB MIX
  - WETLAND MIX
  - RAINGARDEN MIX
  - SWALE MIX
  - REINSTATEMENT TREATMENTS
  - SIGNIFICANT ECOLOGICAL AREA
  - ECOLOGICAL RESTORATION - A
  - ECOLOGICAL RESTORATION - B
  - 134 MILL ROAD RESTORATION & PLANTING
  - LIZARD HABITAT PLANTING
  - EXISTING RETAINING WALL
  - PROPOSED RETAINING WALL CONCRETE & BLOCKWORK
  - PROPOSED RETAINING WALL MECHANICALLY STABILISED EARTH
  - PROPOSED RETAINING WALL BORE PILED
  - PROPOSED ACOUSTIC WALL
  - PROPOSED GUARDRAIL
  - PROPOSED WIRE-ROPE
  - PROPOSED CIVIL DESIGN
  - PROPOSED DESIGNATION BOUNDARY
  - PROPOSED ALTERATION TO DESIGNATION
  - LINZ PROPERTY BOUNDARY
  - VEGETATED FILL BATTER
  - EXISTING PERMANENT WATERWAY
  - PROPOSED STORMWATER CULVERT
  - EXISTING STORMWATER CULVERT
  - PROPOSED FARM STYLE FENCE
  - PROPOSED BIKE TRACK REINSTATEMENT
  - PROPOSED TREE - URBAN CHARACTER
  - PROPOSED TREE - RURAL CHARACTER
  - PROPOSED TREE - REINSTATEMENT PIN OAK
  - PROPOSED TREE - LARGER SPECIMEN
  - EXISTING SIGNIFICANT TREE

This drawing is confidential and shall only be used for the purpose of this project. The signing of this title block confirms the design and drafting of this project have been prepared and checked in accordance with the AECOM quality assurance system to ISO 9001-2000.

**CONSULTANT**

**AECOM** **Beca**

AECOM New Zealand Ltd  
NZ.B.N 9429032091335  
www.aecom.com

**CLIENT**

**NZ TRANSPORT AGENCY**  
WAKA KOTAHĪ

**PROJECT**

**Mill Road – Stage 1**  
Consenting Design

**Roads of National Significance**

**REGISTRATION**

**FOR CONSENT**

**SCALE**

0 25 50 m  
1:1000

| PROJECT MANAGEMENT INITIALS |           |               |
|-----------------------------|-----------|---------------|
| MBe   SLa                   | ACH   SLa | TLi           |
| DESIGNER                    | CHECKED   | APPROVED      |
| PROJECT DATA                |           |               |
| DATUM                       | AUK46     | SURVEY   NZTM |

| ISSUE/REVISION |          |                        |
|----------------|----------|------------------------|
| H              | 24.08.26 | 100% CONSENTING DESIGN |
| G              | 04.02.26 | 100% CONSENTING DESIGN |
| F              | 16.12.25 | 100% CONSENTING DESIGN |
| E              | 18.11.25 | 100% CONSENTING DESIGN |
| D              | 19.09.25 | 100% CONSENTING DESIGN |
| C              | 12.09.25 | 100% CONSENTING DESIGN |
| I/R            | DATE     | DESCRIPTION            |

**PROJECT NUMBER**



60755376

**SHEET TITLE**

Mill Road RoNS Stage 1 FTA  
PLANTING PLAN SHEET 09

**SHEET NUMBER**

60755376-SHT-LD-0109

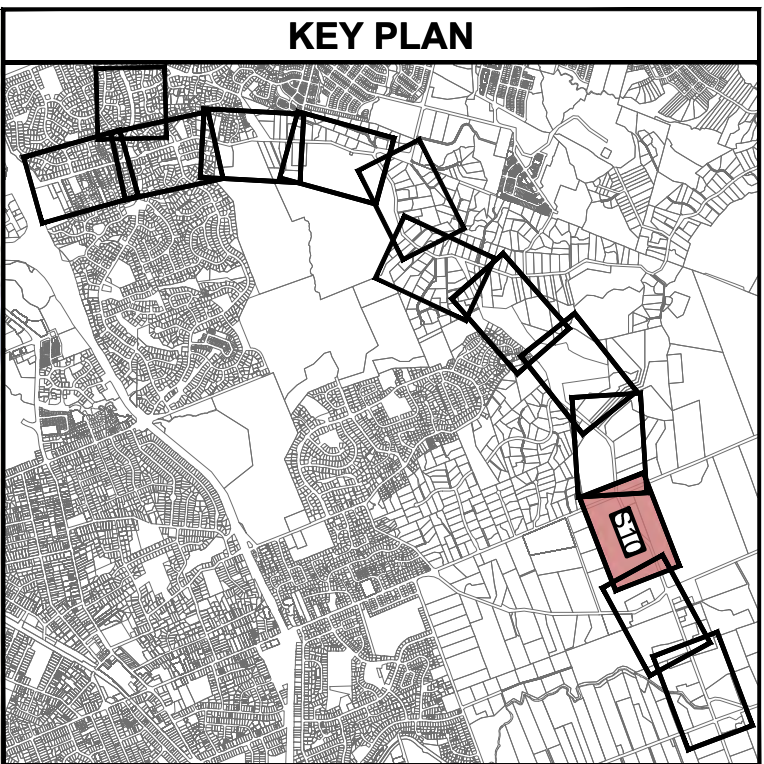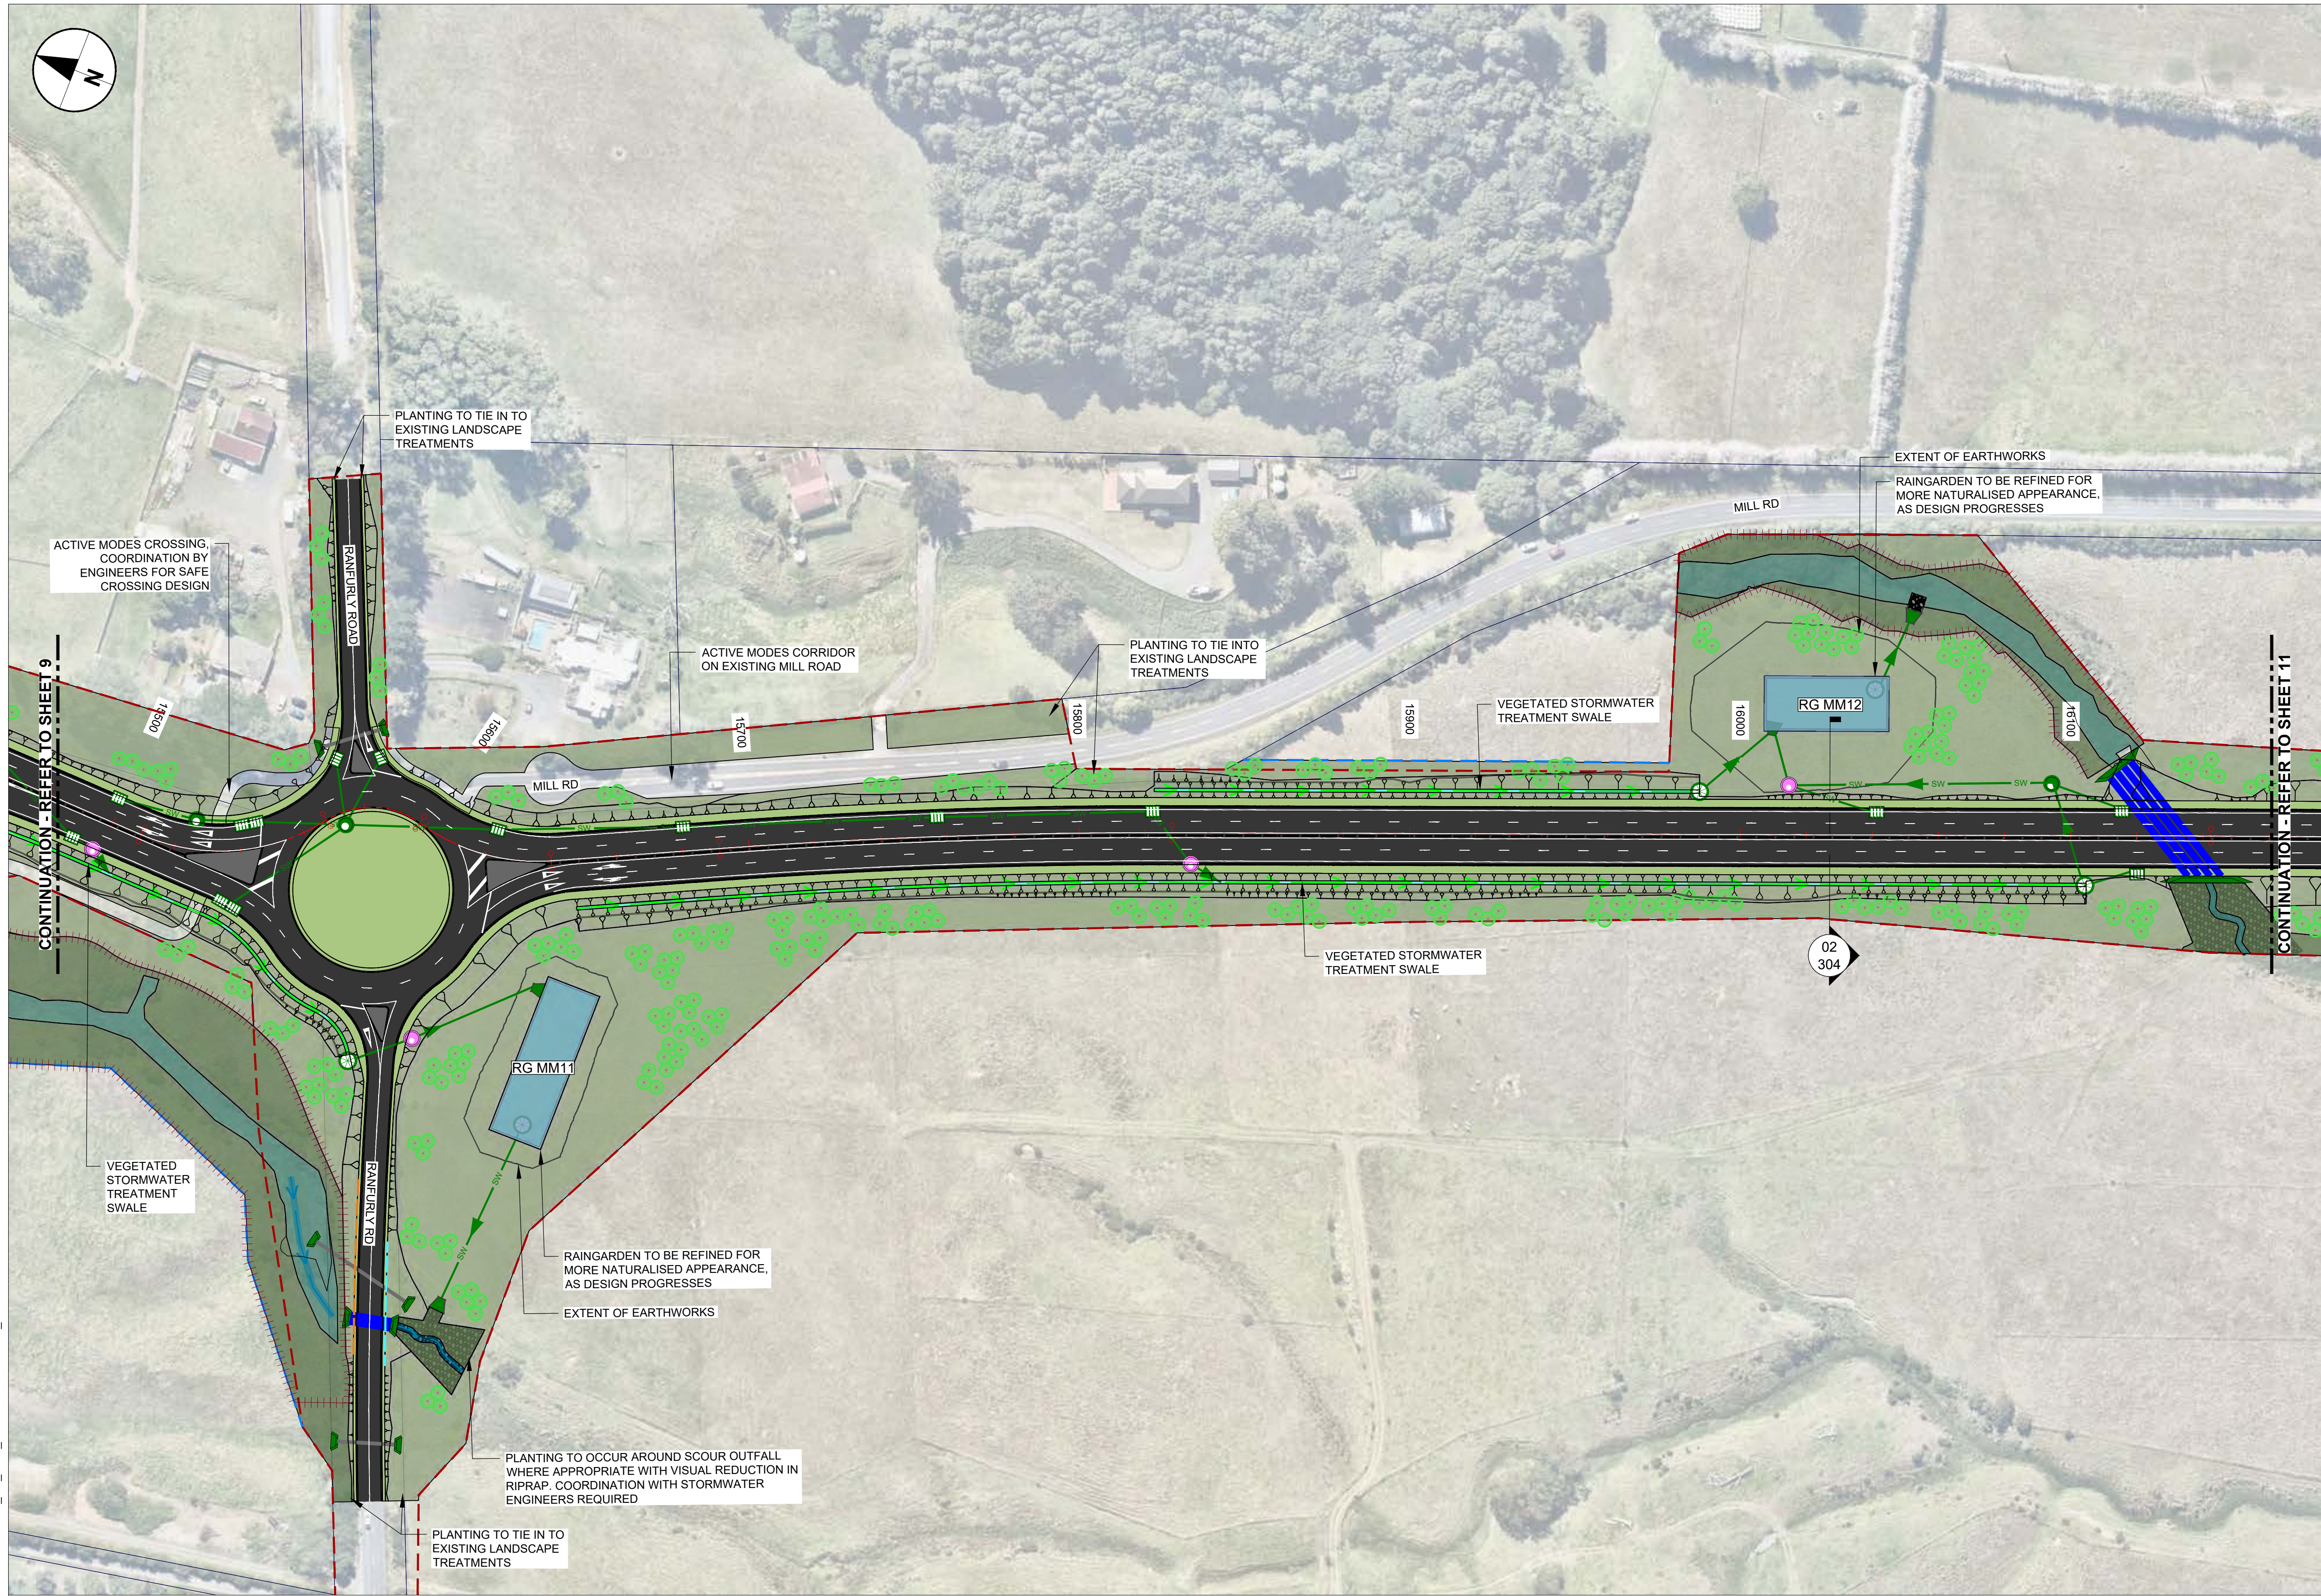

- LEGEND: Planting Plan**
- FOOTPATH
  - SHARED PATH
  - PROPOSED CARRIAGEWAY SURFACING
  - PROPOSED BRIDGE STRUCTURE
  - LAWN
  - GROUND COVER MIX
  - LOW VEGETATION MIX
  - RIPARIAN MIX
  - RETAINING WALL MIX
  - SHRUB MIX
  - WETLAND MIX
  - RAINGARDEN MIX
  - SWALE MIX
  - REINSTATEMENT TREATMENTS
  - SIGNIFICANT ECOLOGICAL AREA
  - ECOLOGICAL RESTORATION - A
  - ECOLOGICAL RESTORATION - B
  - 134 MILL ROAD RESTORATION & PLANTING
  - LIZARD HABITAT PLANTING
  - EXISTING RETAINING WALL
  - PROPOSED RETAINING WALL CONCRETE & BLOCKWORK
  - PROPOSED RETAINING WALL MECHANICALLY STABILISED EARTH
  - PROPOSED RETAINING WALL BORE PILED
  - PROPOSED ACOUSTIC WALL
  - PROPOSED GUARDRAIL
  - PROPOSED WIRE-ROPE
  - PROPOSED CIVIL DESIGN
  - PROPOSED DESIGNATION BOUNDARY
  - PROPOSED ALTERATION TO DESIGNATION
  - LINZ PROPERTY BOUNDARY
  - VEGETATED FILL BATTER
  - EXISTING PERMANENT WATERWAY
  - PROPOSED STORMWATER CULVERT
  - EXISTING STORMWATER CULVERT
  - PROPOSED FARM STYLE FENCE
  - PROPOSED BIKE TRACK REINSTATEMENT
  - PROPOSED TREE - URBAN CHARACTER
  - PROPOSED TREE - RURAL CHARACTER
  - PROPOSED TREE - REINSTATEMENT PIN OAK
  - PROPOSED TREE - LARGER SPECIMEN
  - EXISTING SIGNIFICANT TREE

This drawing is confidential and shall only be used for the purpose of this project. The signing of this title block confirms the design and drafting of this project have been prepared and checked in accordance with the AECOM quality assurance system to ISO 9001-2000.

**CONSULTANT**

**AECOM** **Beca**

AECOM New Zealand Ltd  
NZ.B.N 9429032091335  
www.aecom.com

**CLIENT**

**NZ TRANSPORT AGENCY**  
WAKA KOTAHĪ

**PROJECT**

**Mill Road - Stage 1**  
Consenting Design

**Roads of National Significance**

**REGISTRATION**

**FOR CONSENT**

**SCALE**

0 25 50 m  
1:1000

| PROJECT MANAGEMENT INITIALS |           |             |
|-----------------------------|-----------|-------------|
| MBe   SLa                   | ACh   SLa | TLi         |
| DESIGNER                    | CHECKED   | APPROVED    |
| PROJECT DATA                |           |             |
| DATUM                       | AUK46     | SURVEY NZTM |

| ISSUE/REVISION |          |                        |
|----------------|----------|------------------------|
| G              | 24.08.26 | 100% CONSENTING DESIGN |
| F              | 04.02.26 | 100% CONSENTING DESIGN |
| E              | 18.11.25 | 100% CONSENTING DESIGN |
| D              | 19.09.25 | 100% CONSENTING DESIGN |
| C              | 12.09.25 | 100% CONSENTING DESIGN |
| B              | 21.07.25 | 50% CONSENTING DESIGN  |
| I/R            | DATE     | DESCRIPTION            |

**PROJECT NUMBER**

60755376

**SHEET TITLE**

Mill Road RoNS Stage 1 FTA  
PLANTING PLAN SHEET 10

**SHEET NUMBER**

60755376-SHT-LD-0110