

KEY

Landcover

- Tussock (47ha) with grey scrub and rock stacks. Refer to LMP for density.
- Riparian planting
- Wetland areas for ecological outcomes

Waterways / Water Management

- Existing waterways
- Proposed waterway
- Spillway
- French drain
- Sump

Access

- Public road
- Maintenance/ access track

Other

- Existing / consented contours - 20m
- Proposed MP4 contours - 20m

MACRAES PHASE 4
September 04, 2026


Plan prepared for Oceana Gold by Boffa Miskell Limited
Project Manager: [REDACTED] | Drawn: EWo | Checked: RGi

0 200 400 600 800 1km
1ha
1:7,500 @ A0


This document has been produced for New Zealand consenting purposes only. Information contained herein must not be relied on for investment purposes.

This document has been produced for New Zealand consenting purposes only.
Information contained herein must not be relied on for investment purposes.


CENTRAL MINING AREA - CLOSURE PLAN

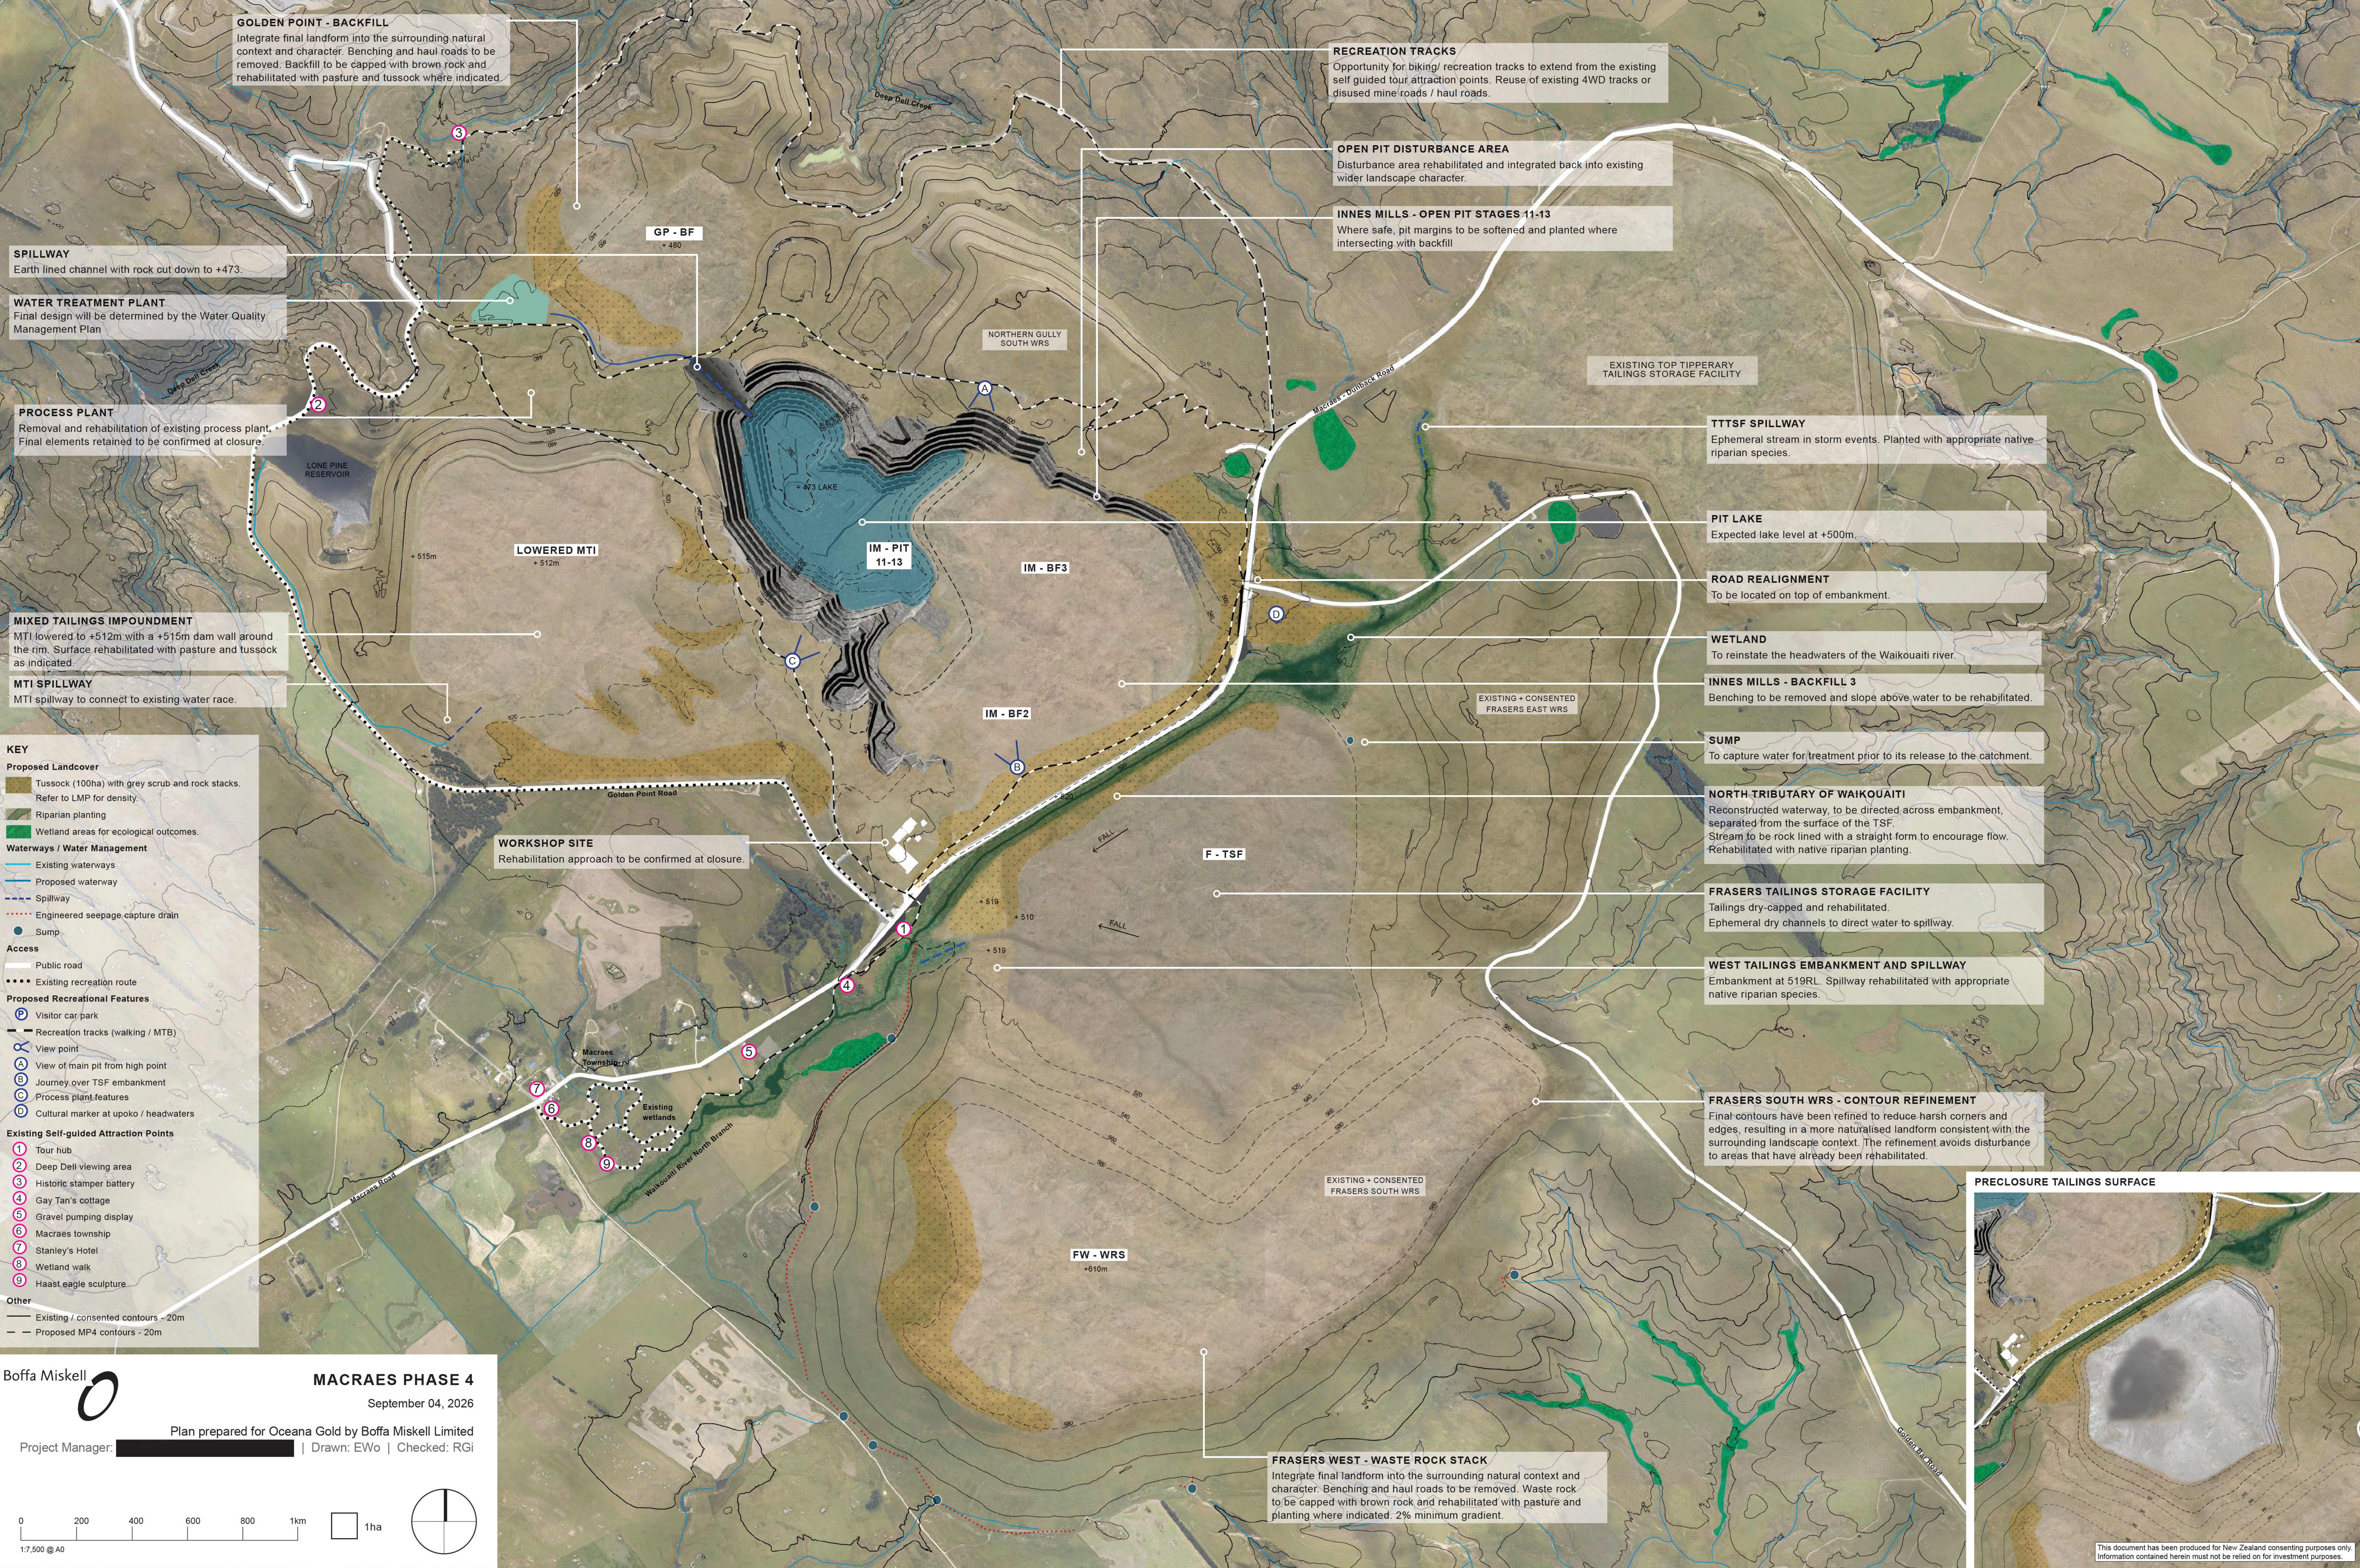


GOLDEN BAR - CLOSURE PLAN

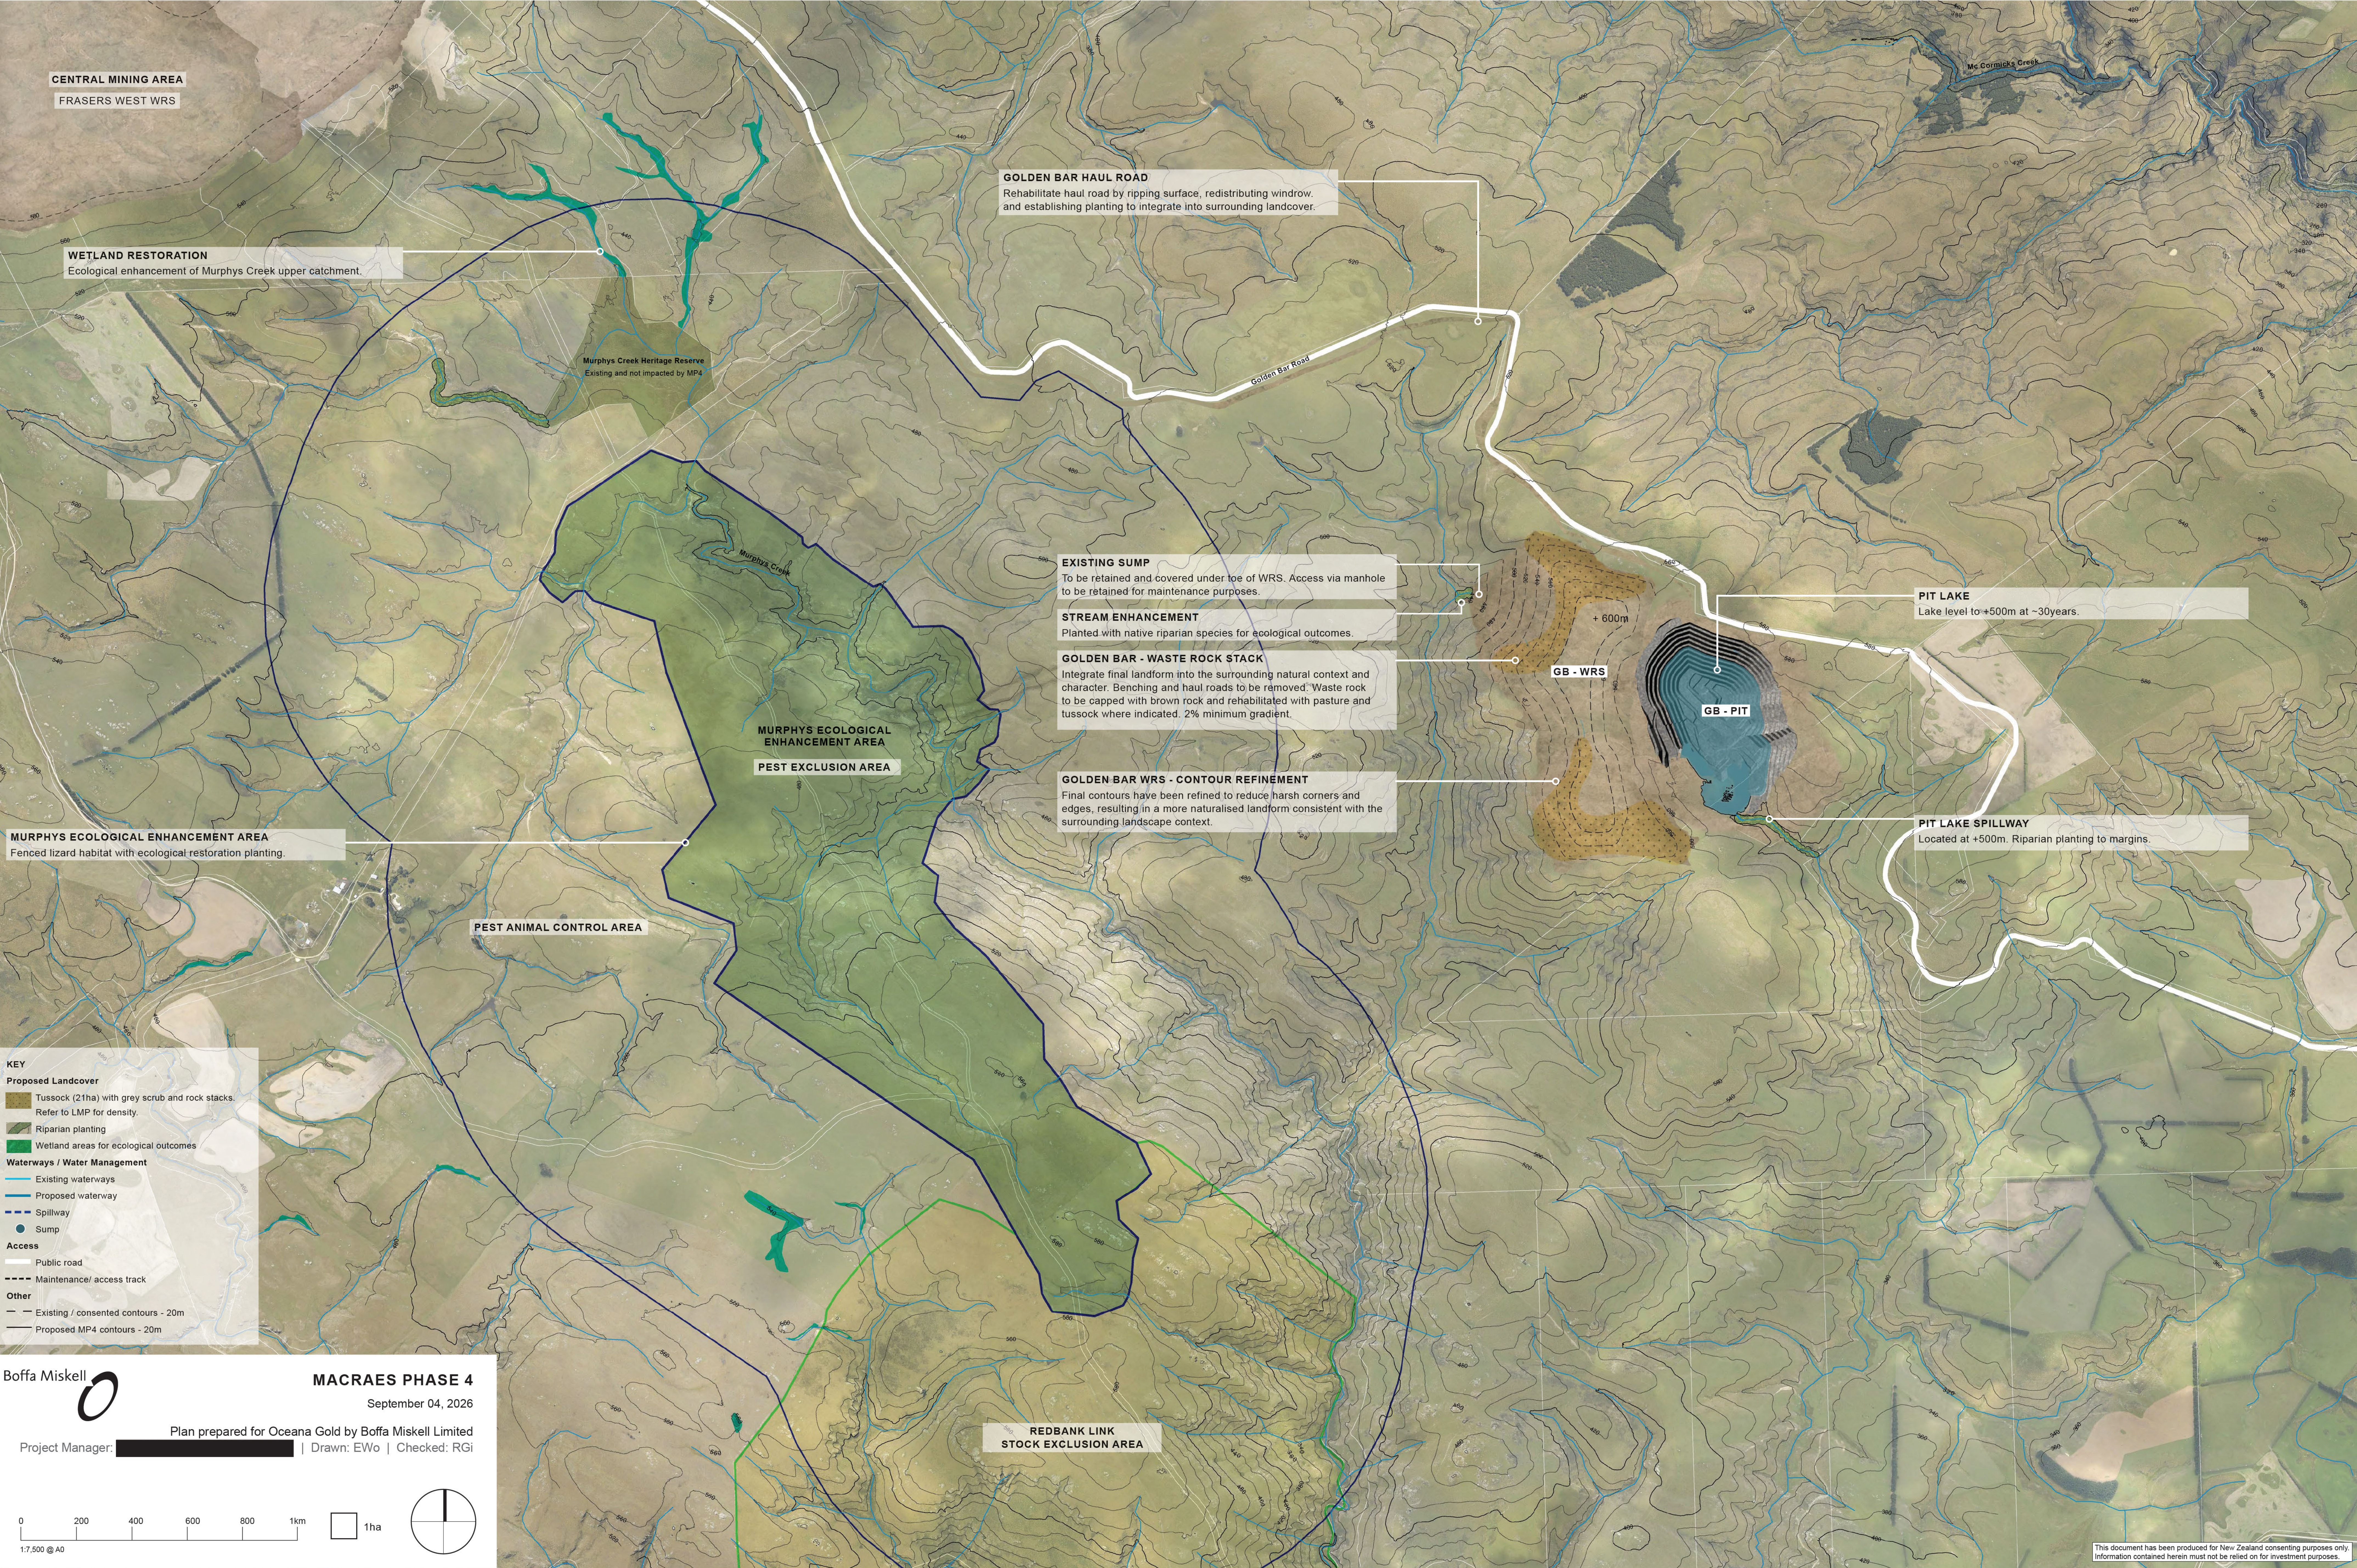

OVERVIEW PLAN

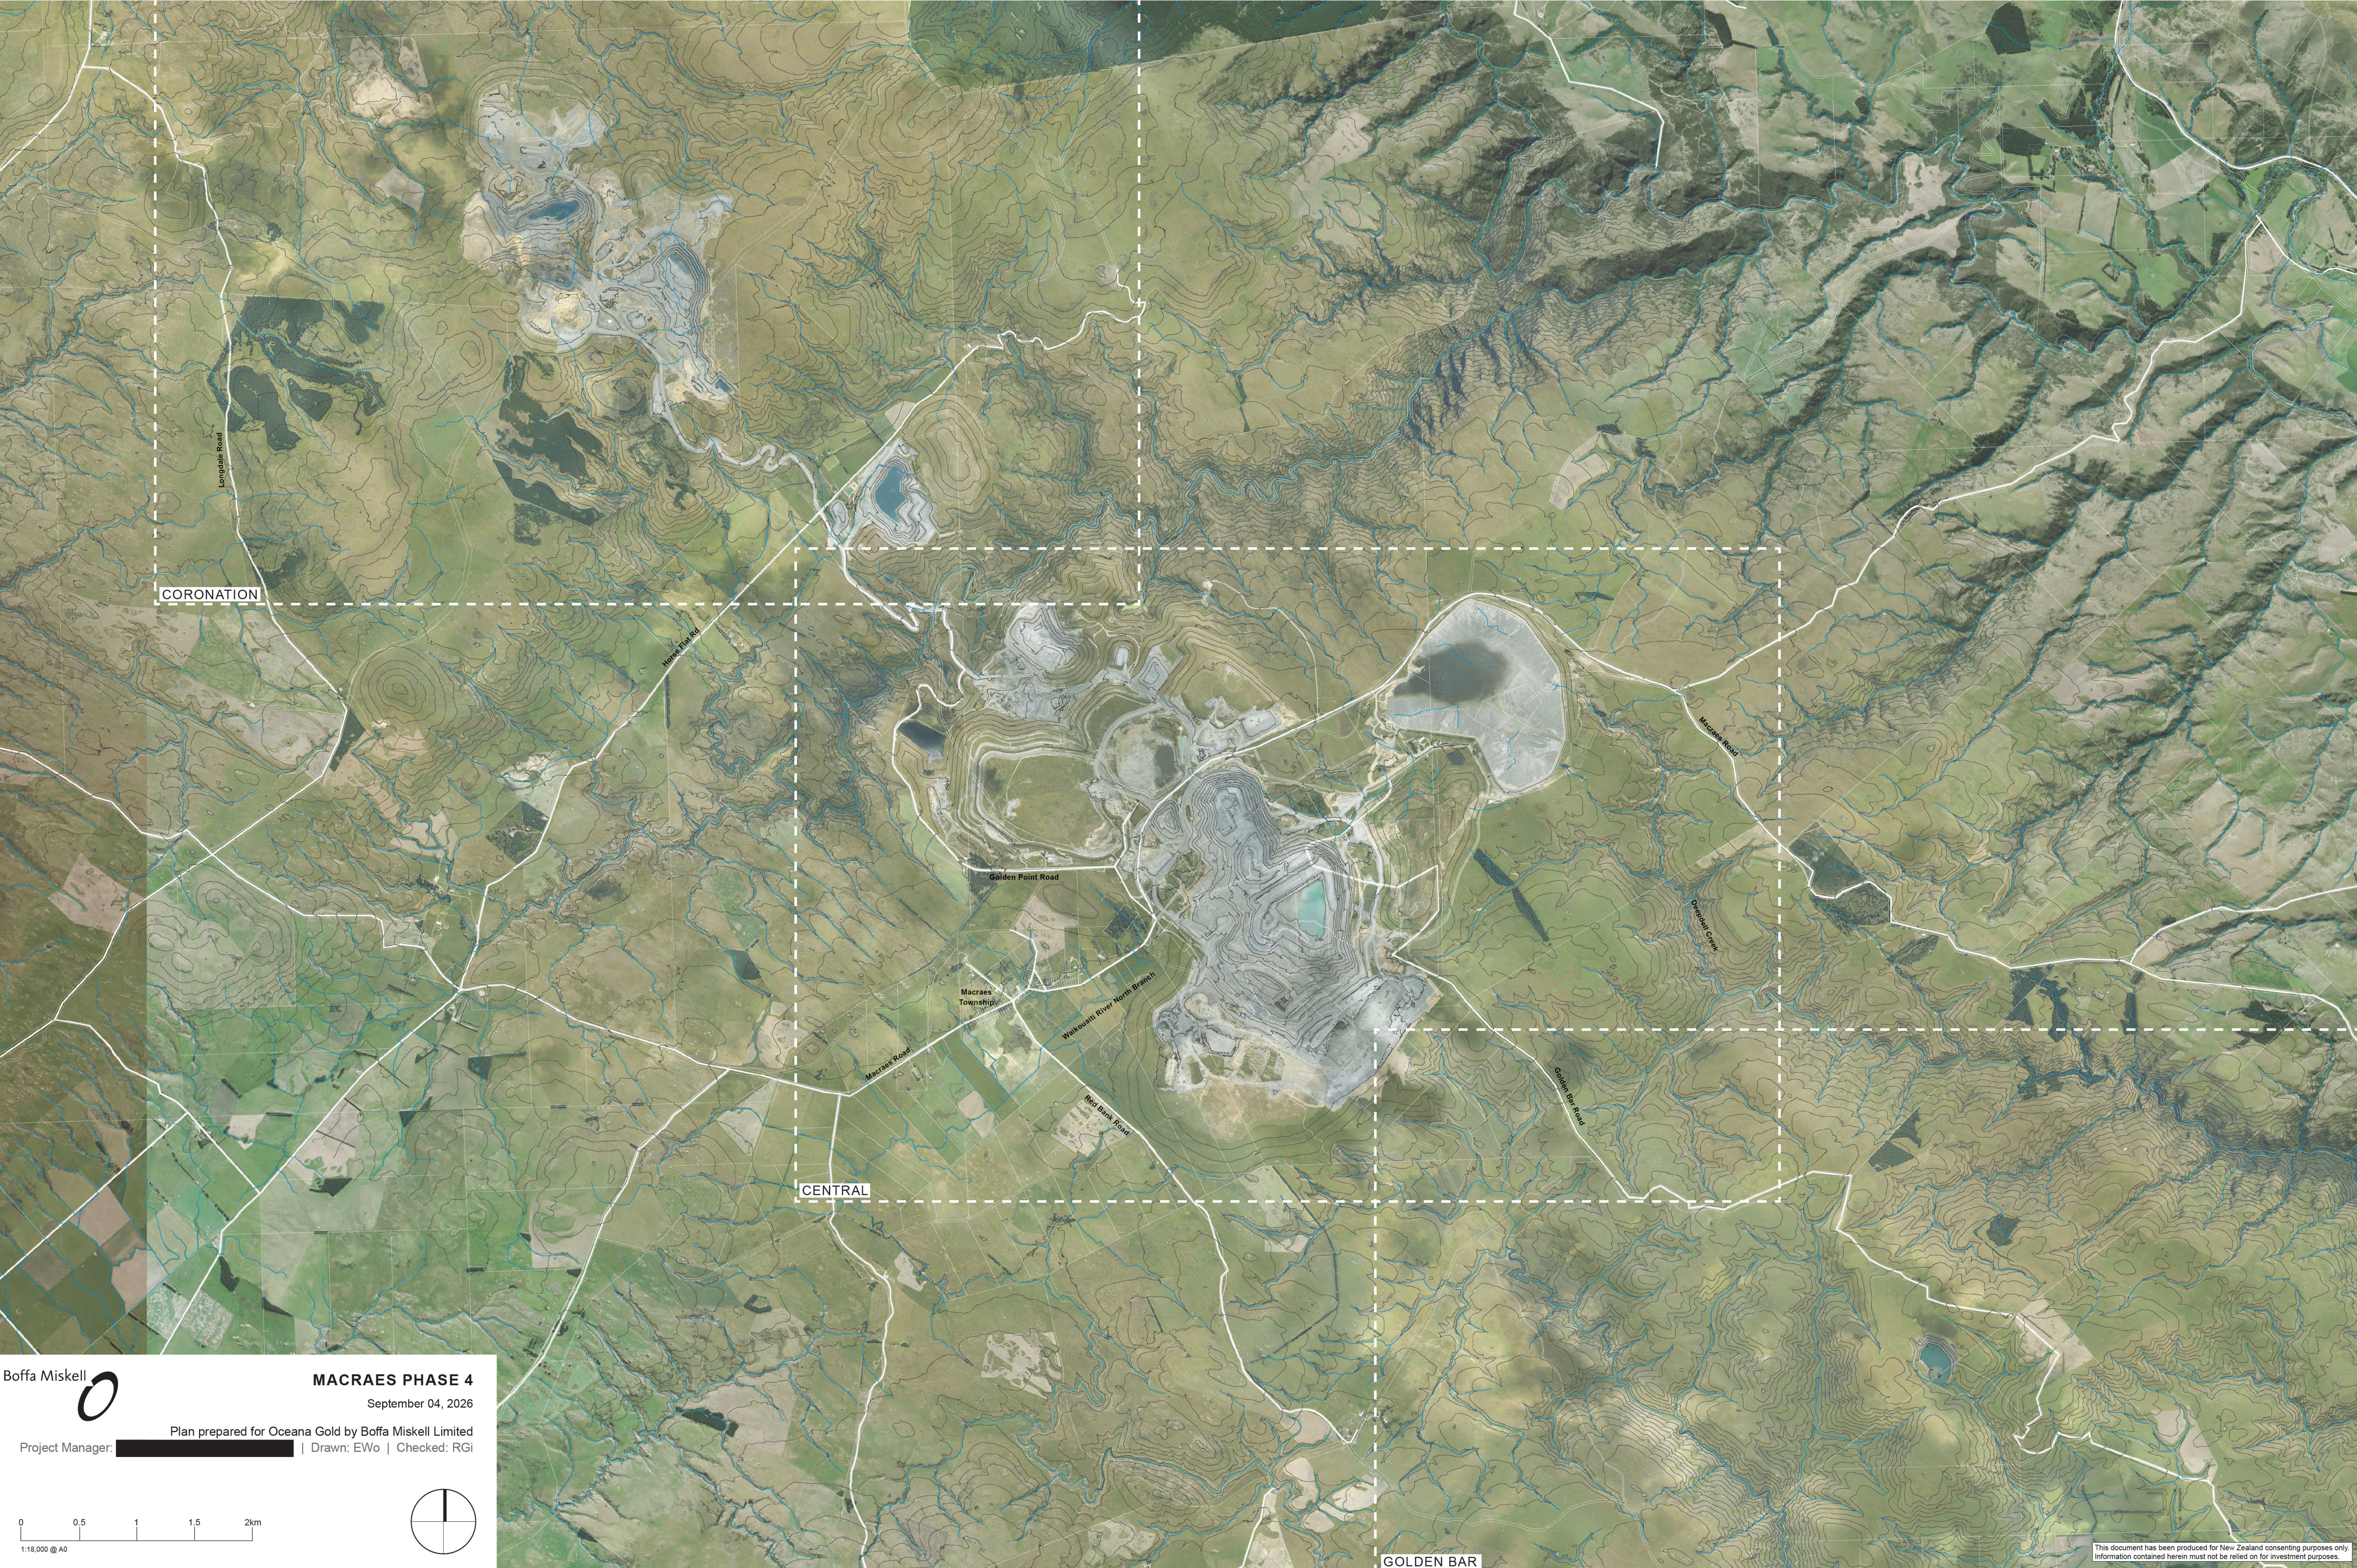

Boffa Miskell  **MACRAES PHASE 4**
September 04, 2026
Plan prepared for Oceana Gold by Boffa Miskell Limited
Project Manager:  | Drawn: EWo | Checked: RGi

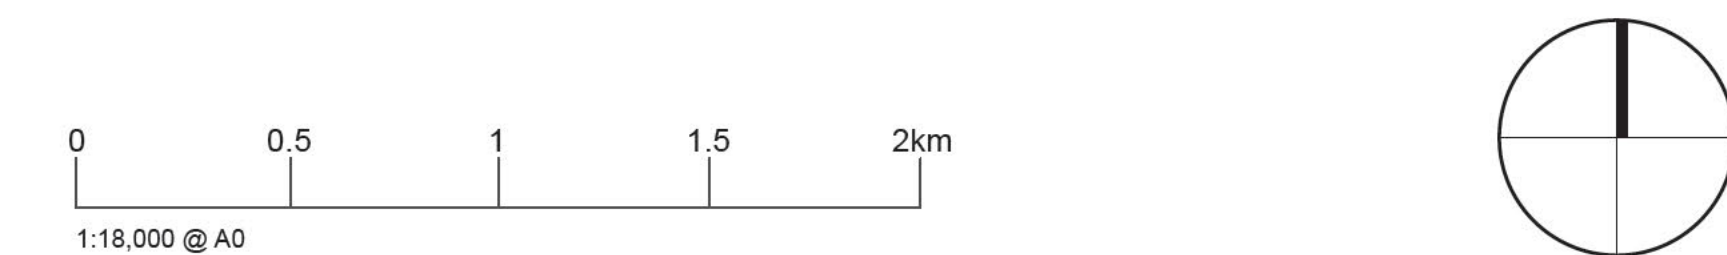

This document has been produced for New Zealand consenting purposes only.
Information contained herein must not be relied on for investment purposes.

KEY

Waterways/ water management:

- Existing waterways
- Proposed waterway
- Dirty water diversion channel
- French drain
- Silt pond
- Riparian planting
- Wetland rehabilitation

Access:

- Public road

Other:

- Existing / consented contours - 20m
- Proposed MP4 contours - 20m
- Backfill footprint
- Proposed open pit disturbance area
- Proposed MP4 disturbance area

CORONATION NORTH - WASTE ROCK STACK
Height raise and footprint expansion to the existing, consented waste rock stack.

RIPARIAN PLANTING
To be planted with appropriate native species outside of the open pit disturbance area for ecological outcomes.

CORONATION NORTH - BACKFILL
Backfill to be shaped throughout mining of the CN pit to form a stable final landform.

REHABILITATED, EXISTING + CONSENTED CN - WRS STAGE 5

CN - WRS
+670m

CN - PIT
+442.5m PIT

CN - BF3

CN - BF2

EXISTING + CONSENTED C - WRS
+730m

Slater Peaks ▲ +738m

C-BF3

C-BF2
+620m PIT

C-BF1

C-PIT

Gully Run Road

Norfolk Hill Road

Trimbells Gully

SILT PONDS
At base of waste rock stacks to capture for management within the Mine Water Management System.

WATERWAY REALIGNMENT
To realign existing waterway around the toe of the extended Trimbells WRS.

DIRTY WATER DIVERSION
Dirty water diversion channel to manage water run off during operation.

TRIMBELLS - WASTE ROCK STACK
Height raise and footprint expansion to the existing, consented waste rock stack.

CORONATION NORTH - OPEN PIT
Extension of existing Coronation North Pit (Stage 6).

CORONATION - OPEN PIT
Extension of existing Coronation Pit (Stage 6, 7 and 8).

CORONATION - BACKFILL 1, 2 AND 3
Backfill to partially fill base of the pit.

Rehabilitated as part of existing consent. Outside of MP4.

Boffa Miskell

MACRAES PHASE 4

September 04, 2026

Plan prepared for Oceana Gold by Boffa Miskell Limited

Project Manager: [Redacted] | Drawn: EWo | Checked: RGI


0 200 400 600 800 1km

1:7,500 @ A0

This document has been produced for New Zealand consenting purposes only. Information contained herein must not be relied on for investment purposes.

This document has been produced for New Zealand consenting purposes only.
Information contained herein must not be relied on for investment purposes.

CENTRAL - MITIGATION PLAN

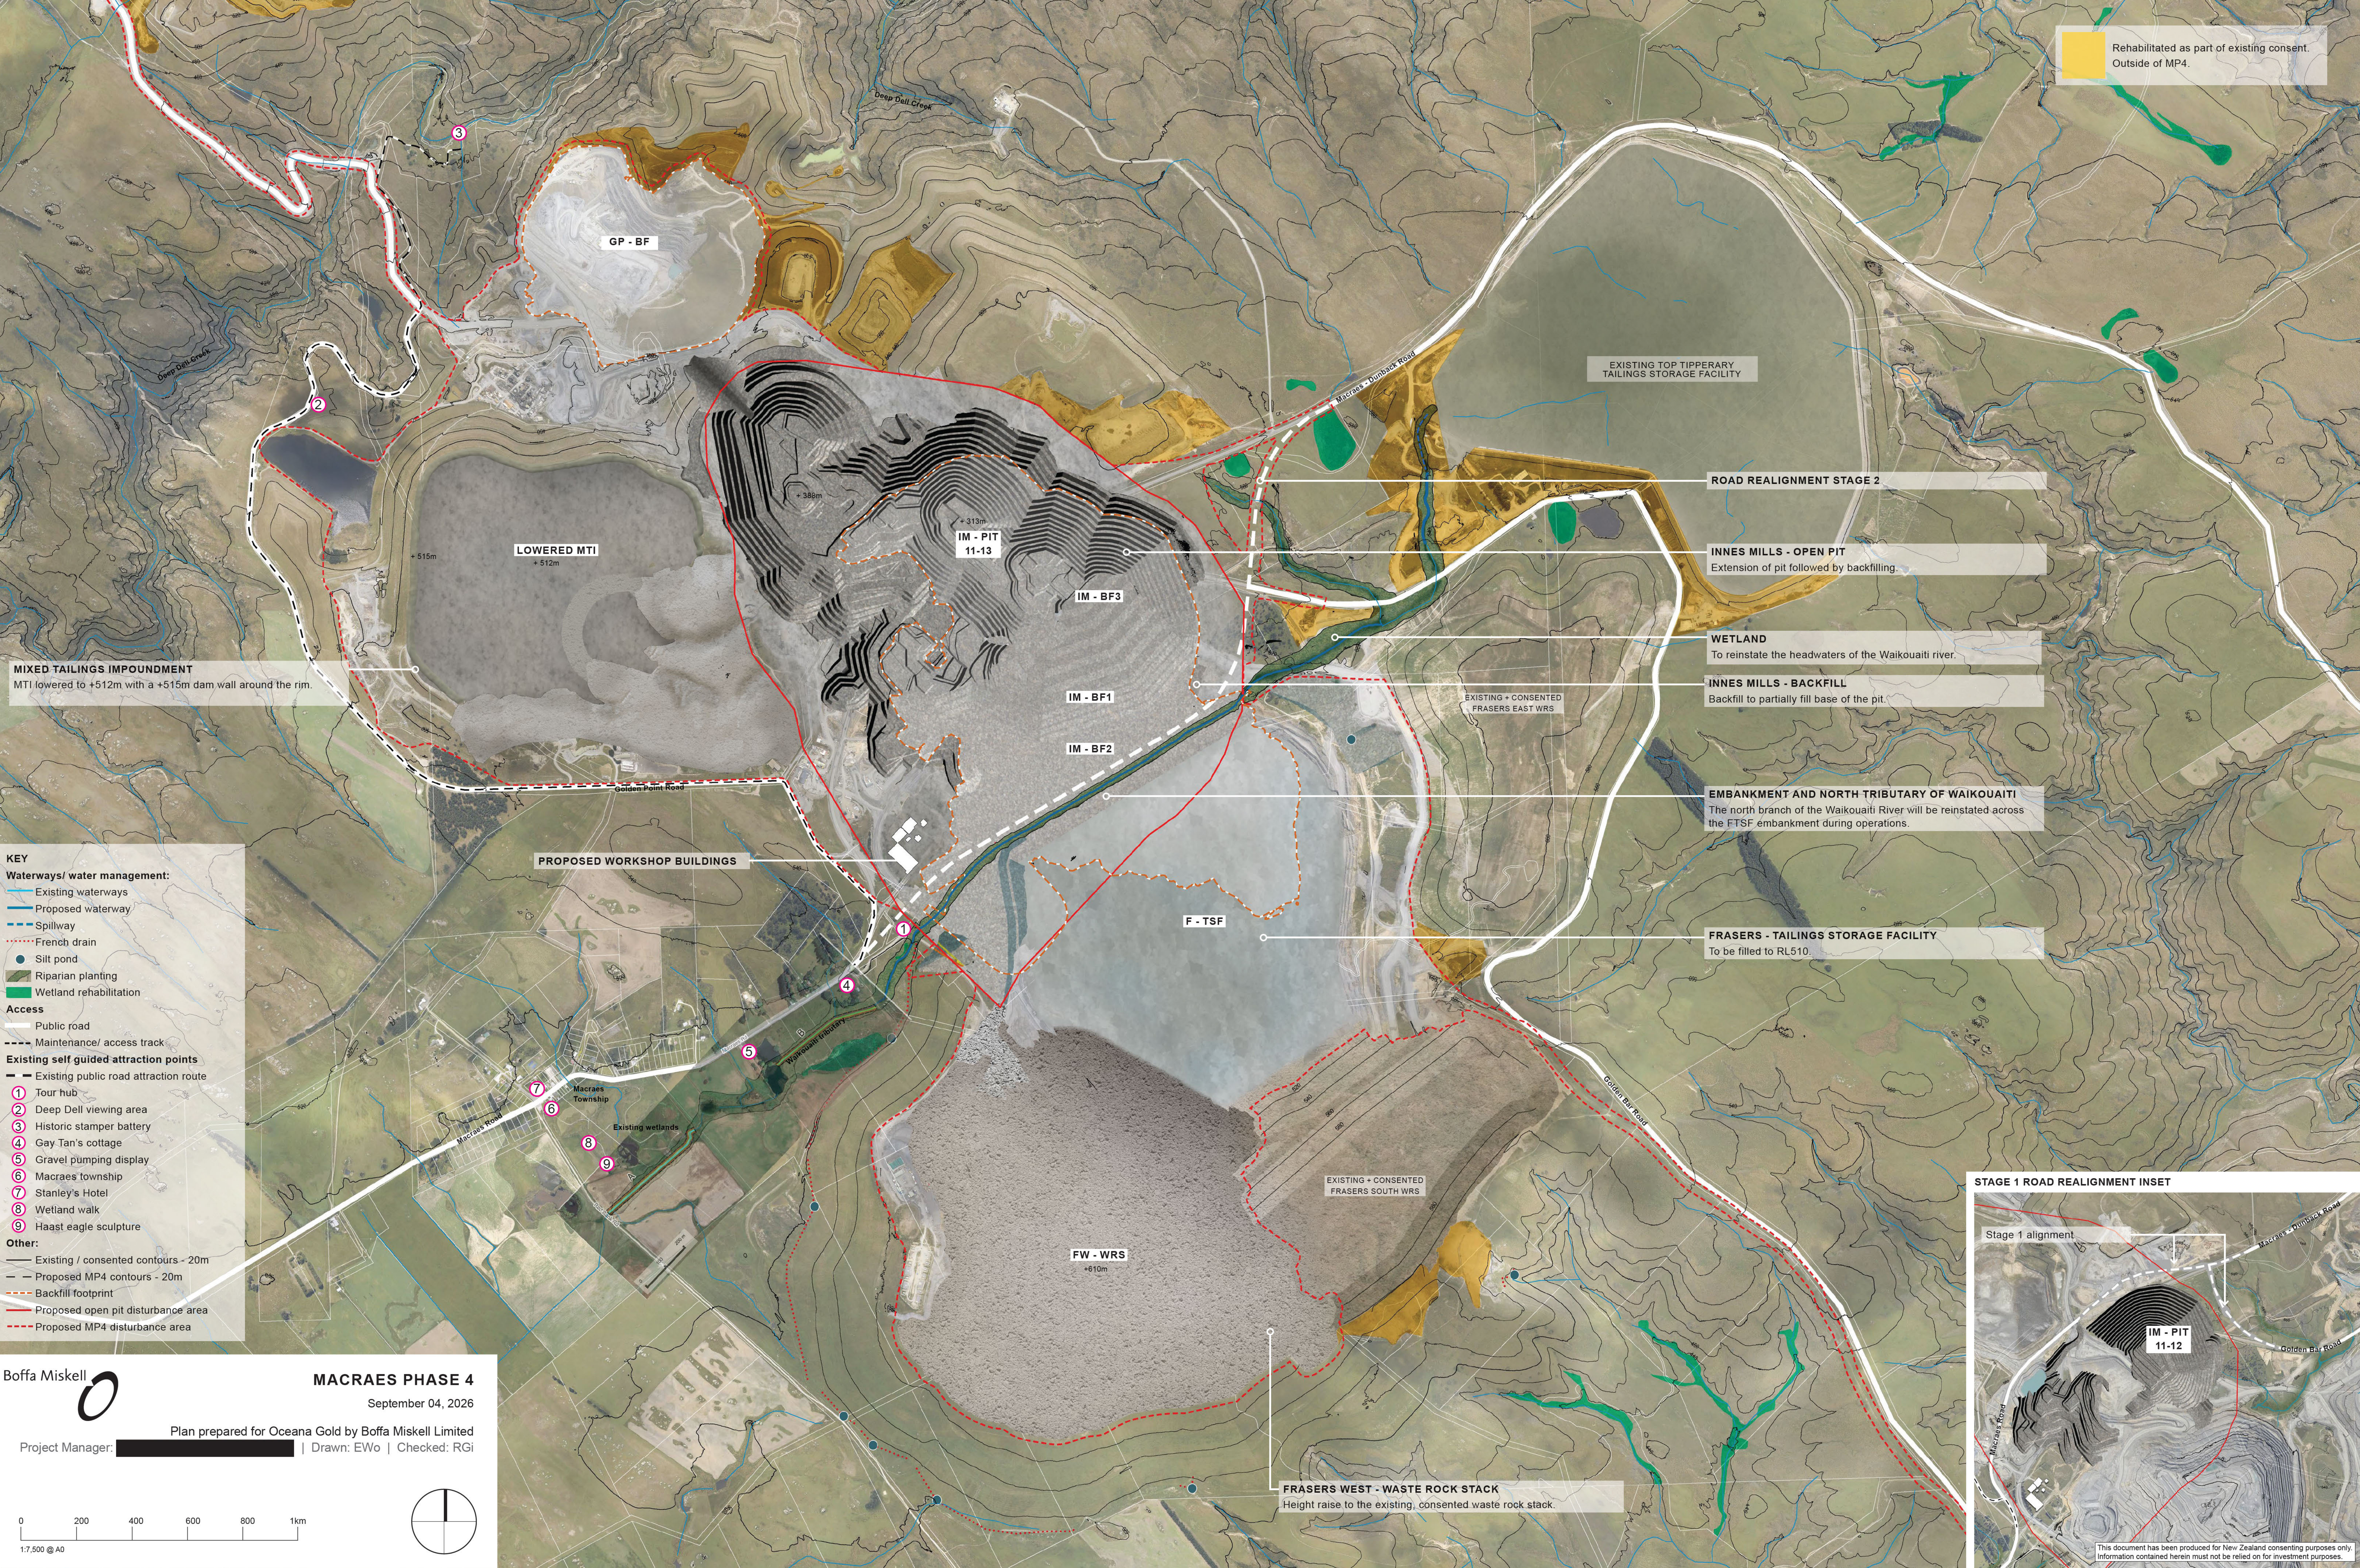

GOLDEN BAR - MITIGATION PLAN

