RECORD OF TITLE
UNDER LAND TRANSFER ACT 2017
FREEHOLD

Search Copy

R.W. Muir
Registrar-General
of Land

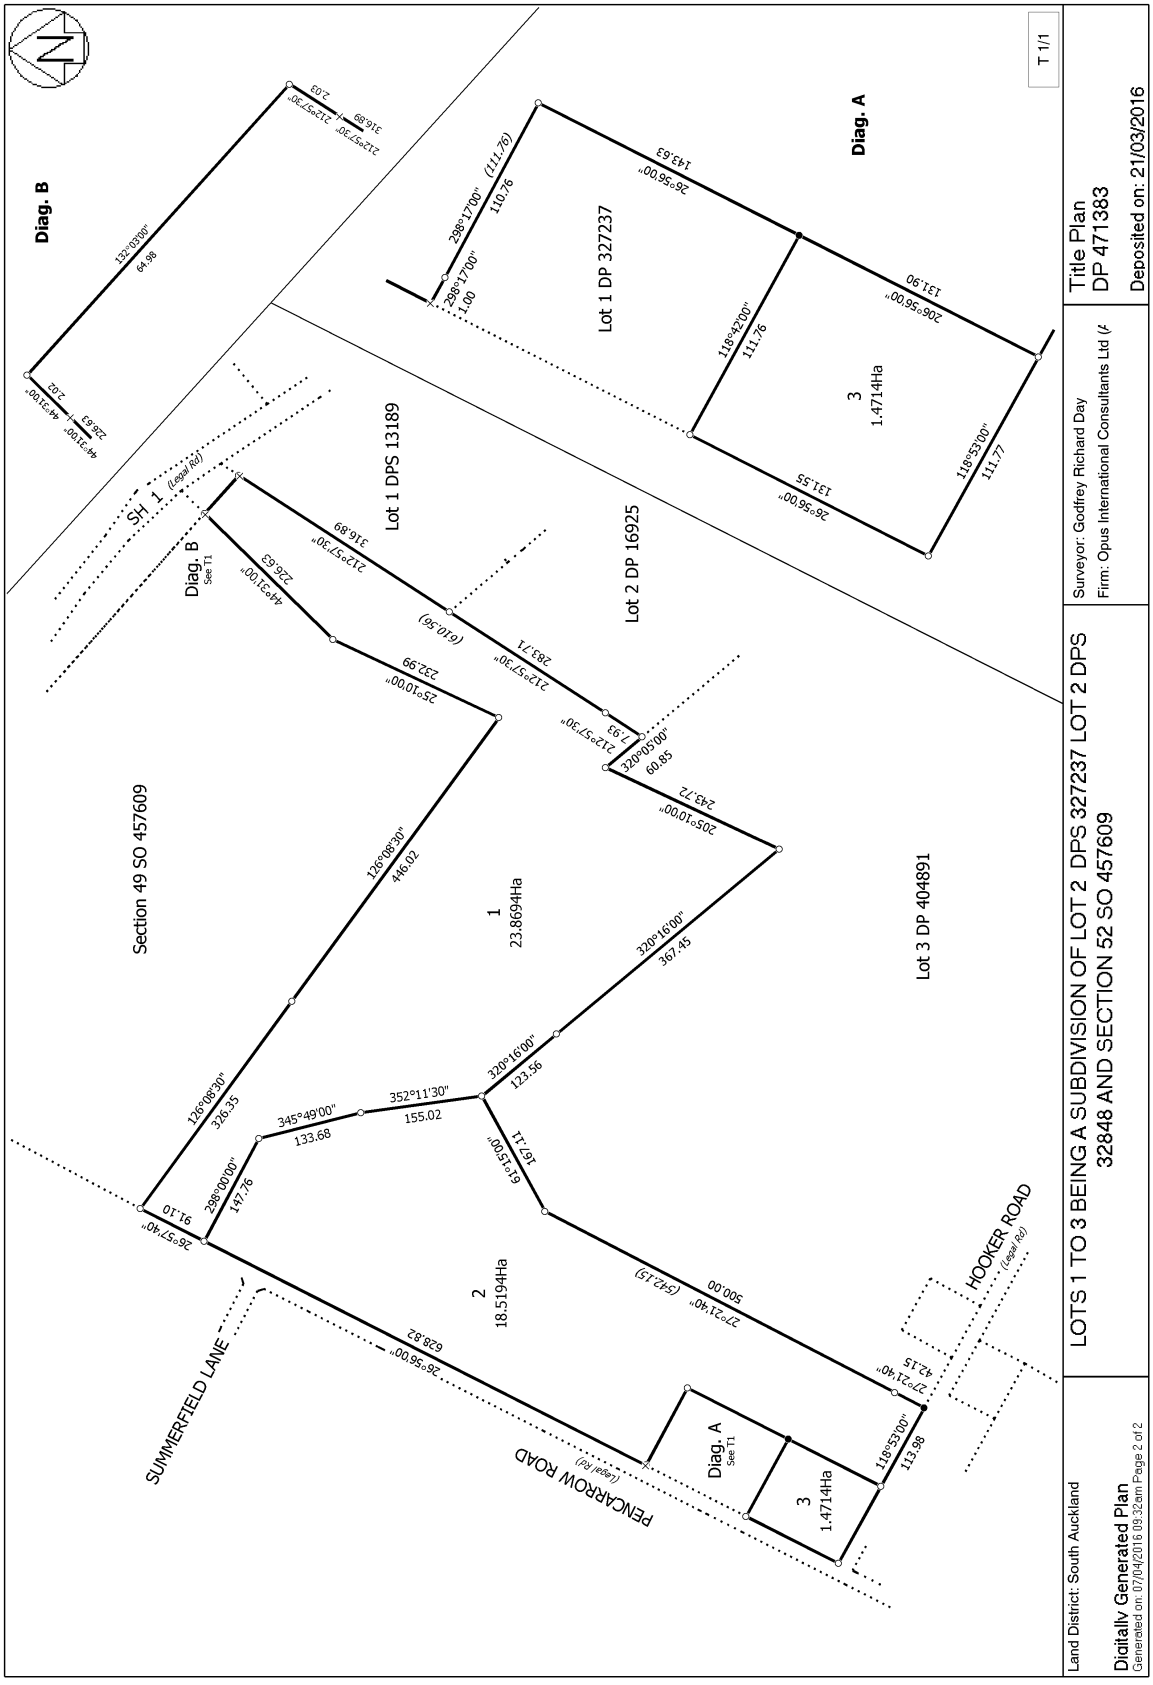
Identifier	**650204**
Land Registration District	**South Auckland**
Date Issued	21 March 2016

Prior References
110703

Estate	Fee Simple
Area	18.5194 hectares more or less
Legal Description	Lot 2 Deposited Plan 471383
Registered Owners	

[redacted]

Interests


Diag. B
Diag. A
T 1/1
Lot 1 DPS 13189
Lot 2 DP 16925
Lot 1 DP 327237
Lot 3 DP 404891
Section 49 SO 457609
SH 1 (Legal Rd)
HOOKER ROAD (Legal Rd)
SUMMERFIELD LANE
PENCARROW ROAD (Legal Rd)
1 23.8694Ha
2 18.5194Ha
3 1.4714Ha
3 1.4714Ha
LOTS 1 TO 3 BEING A SUBDIVISION OF LOT 2 DPS 327237 LOT 2 DPS 32848 AND SECTION 52 SO 457609
Title Plan DP 471383
Deposited on: 21/03/2016
Surveyor: Godfrey Richard Day
Firm: Opus International Consultants Ltd
Land District: South Auckland
Digitally Generated Plan
Generated on: 07/04/2016 09:32am Page 2 of 2