

LEGEND


- Existing Culverts
- Proposed Culverts
- Milldale Live Zone

Milldale Stages:

- Stage 14
- Stage 15
- Stage 16
- Stage 17
- Wainui Road

Maximum Modelled Flood Depth:
Post Development
2-Year 3.8°C

- 0m - 0.05m
- 0.05m - 0.1m
- 0.1m - 0.2m
- 0.2m - 0.3m
- 0.3m - 0.4m
- 0.4m - 0.5m
- 0.5m - 0.7m
- 0.7m - 1.0m
- 1.0m - 2.0m
- >2.0m

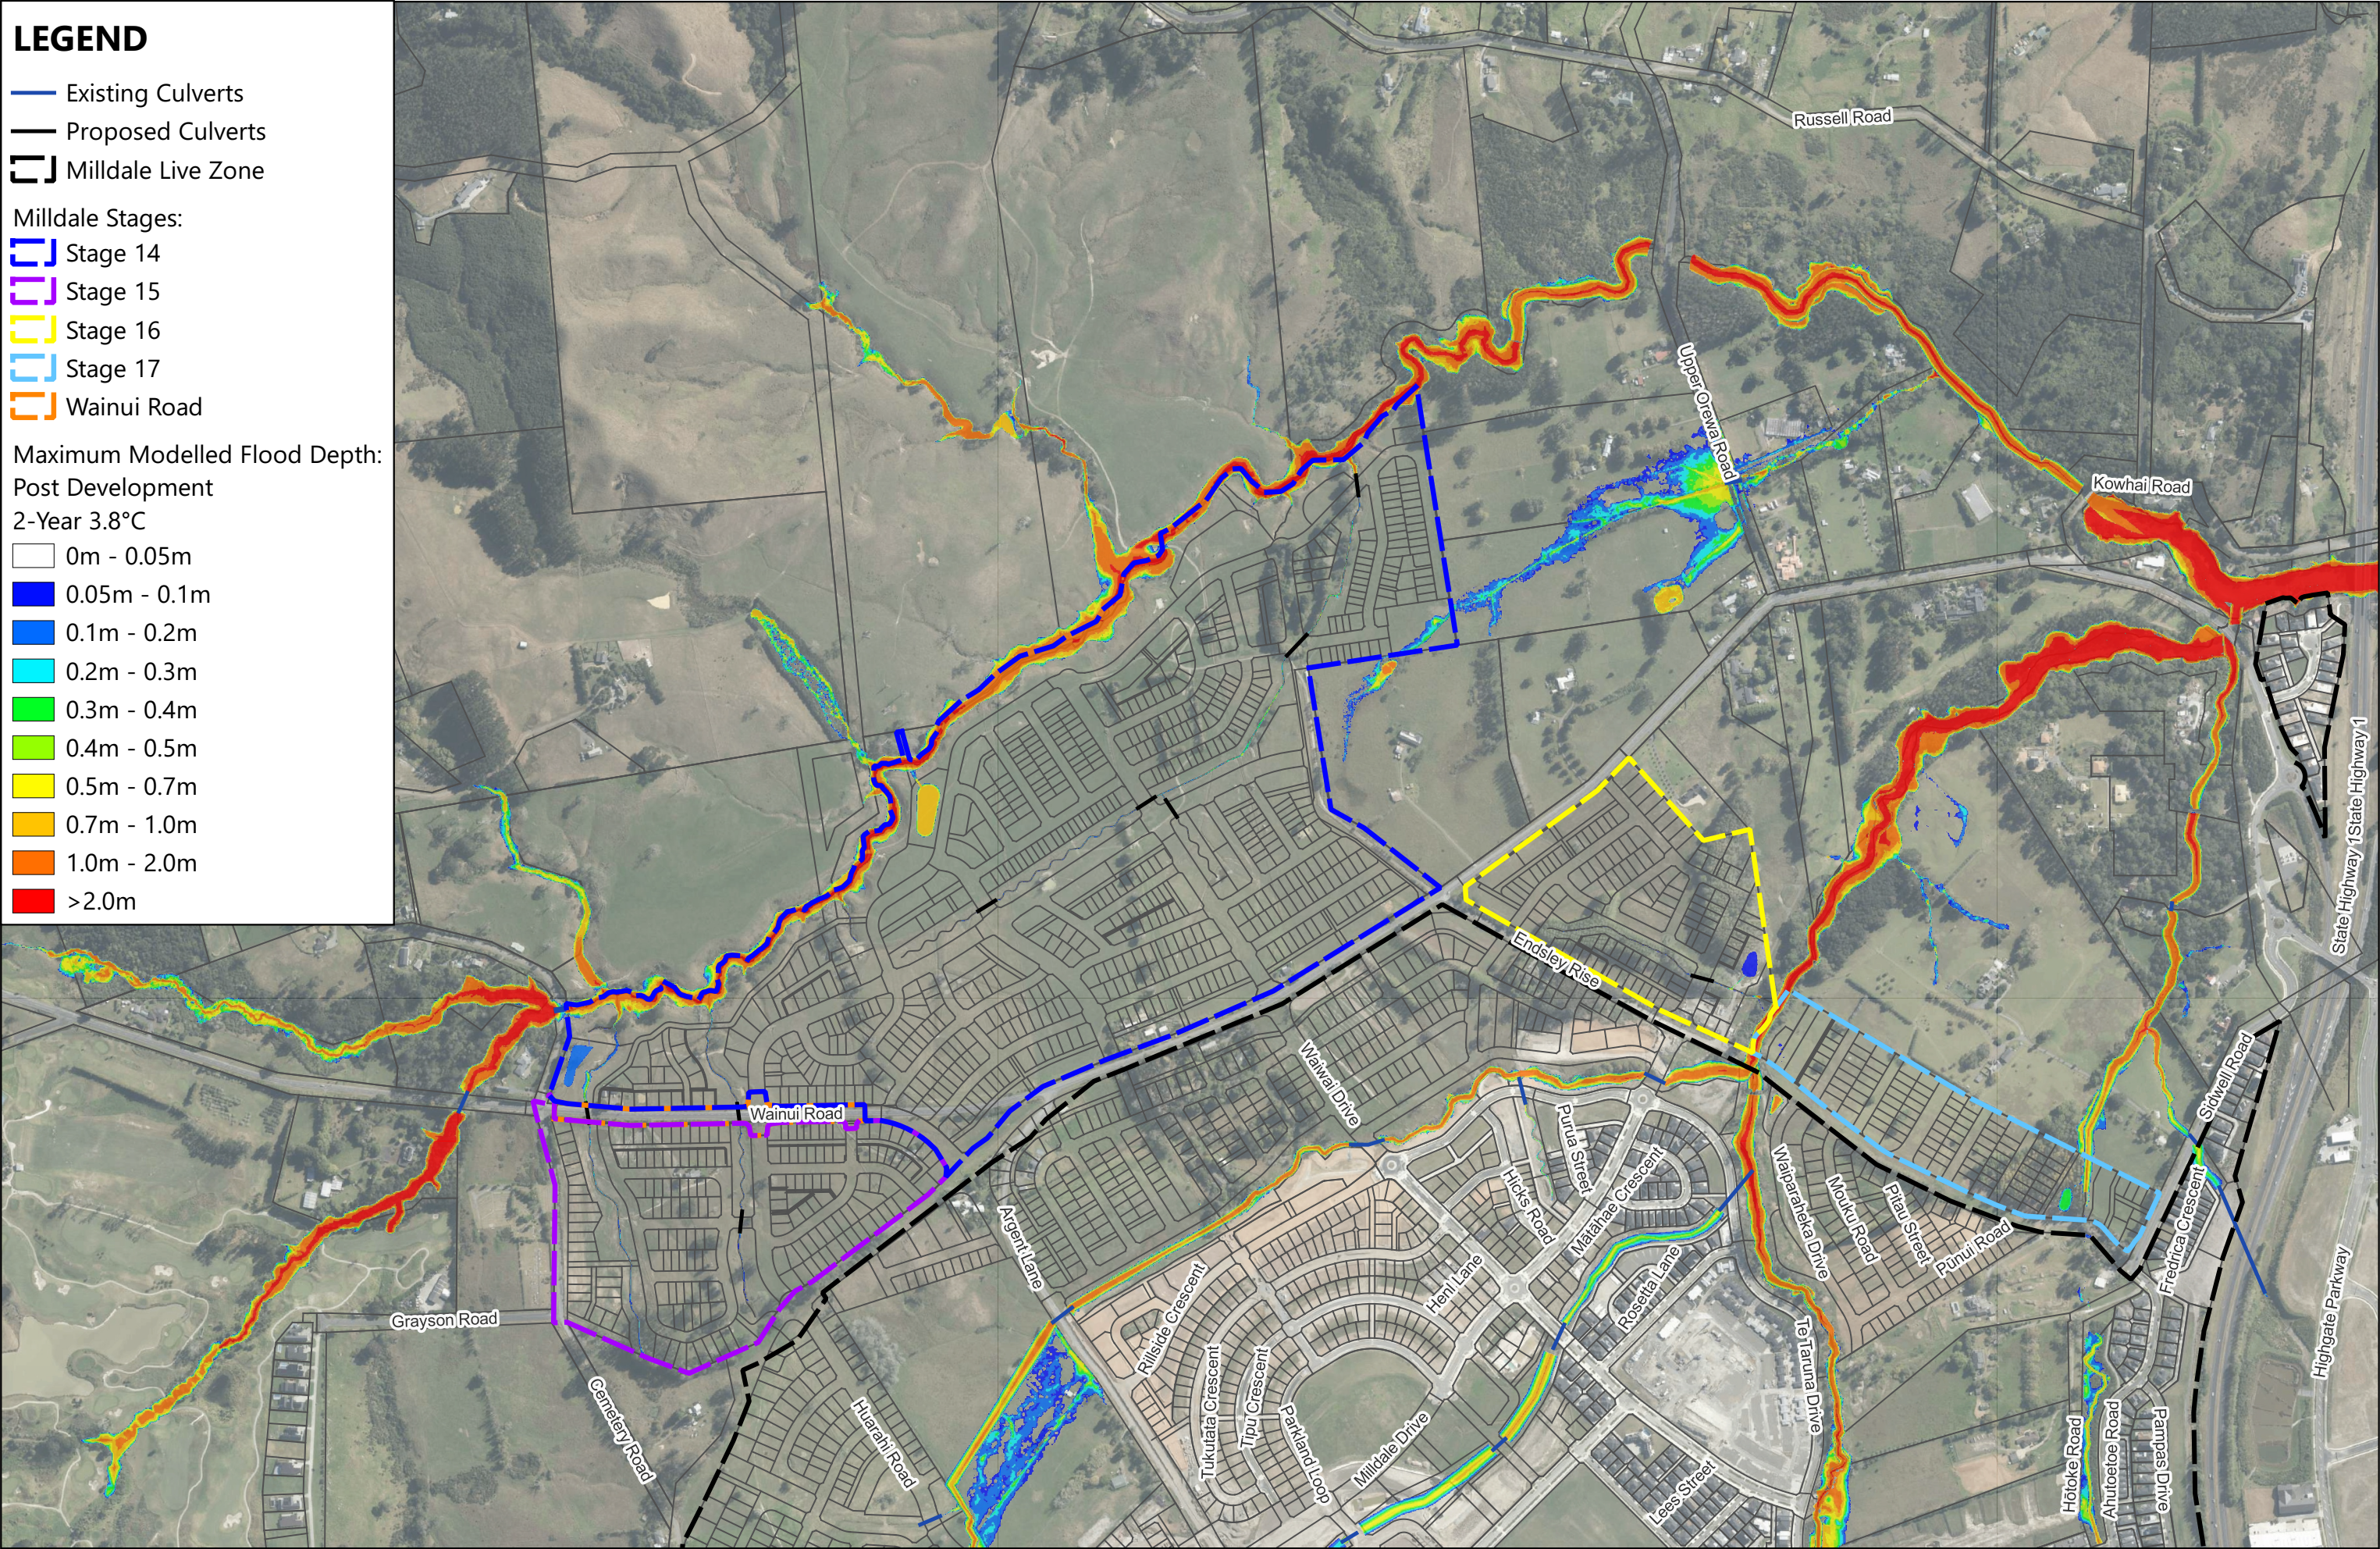

REVISION DETAILS		INT	DATE	SURVEYED	-
1.0	FOR INFORMATION	-	05/08/2026	DESIGNED	
-	-	-	-	DRAWN	CP
-	-	-	-	CHECKED	BK
-	-	-	-	APPROVED	

LEVEL 8/139 QUAY STREET
AUCKLAND CBD



WOODS
EST. 1970

P25-609 - MILLDALE STAGE 14-17 FAST TRACK
MAXIMUM MODELLED FLOOD DEPTH
POST DEVELOPMENT
2YR 3.8°C CLIMATE CHANGE



STATUS	ISSUED FOR INFORMATION	REV
SCALE	NTS	1.0
COUNCIL	AUCKLAND COUNCIL	
SHEET	SHEET 4 OF 8	

LEGEND


- Existing Culverts
- Proposed Culverts
- Milldale Live Zone

Milldale Stages:

- Stage 14
- Stage 15
- Stage 16
- Stage 17
- Wainui Road

Maximum Modelled Flood Depth:
Post Development
10-Year 3.8°C

- 0m - 0.05m
- 0.05m - 0.1m
- 0.1m - 0.2m
- 0.2m - 0.3m
- 0.3m - 0.4m
- 0.4m - 0.5m
- 0.5m - 0.7m
- 0.7m - 1.0m
- 1.0m - 2.0m
- >2.0m

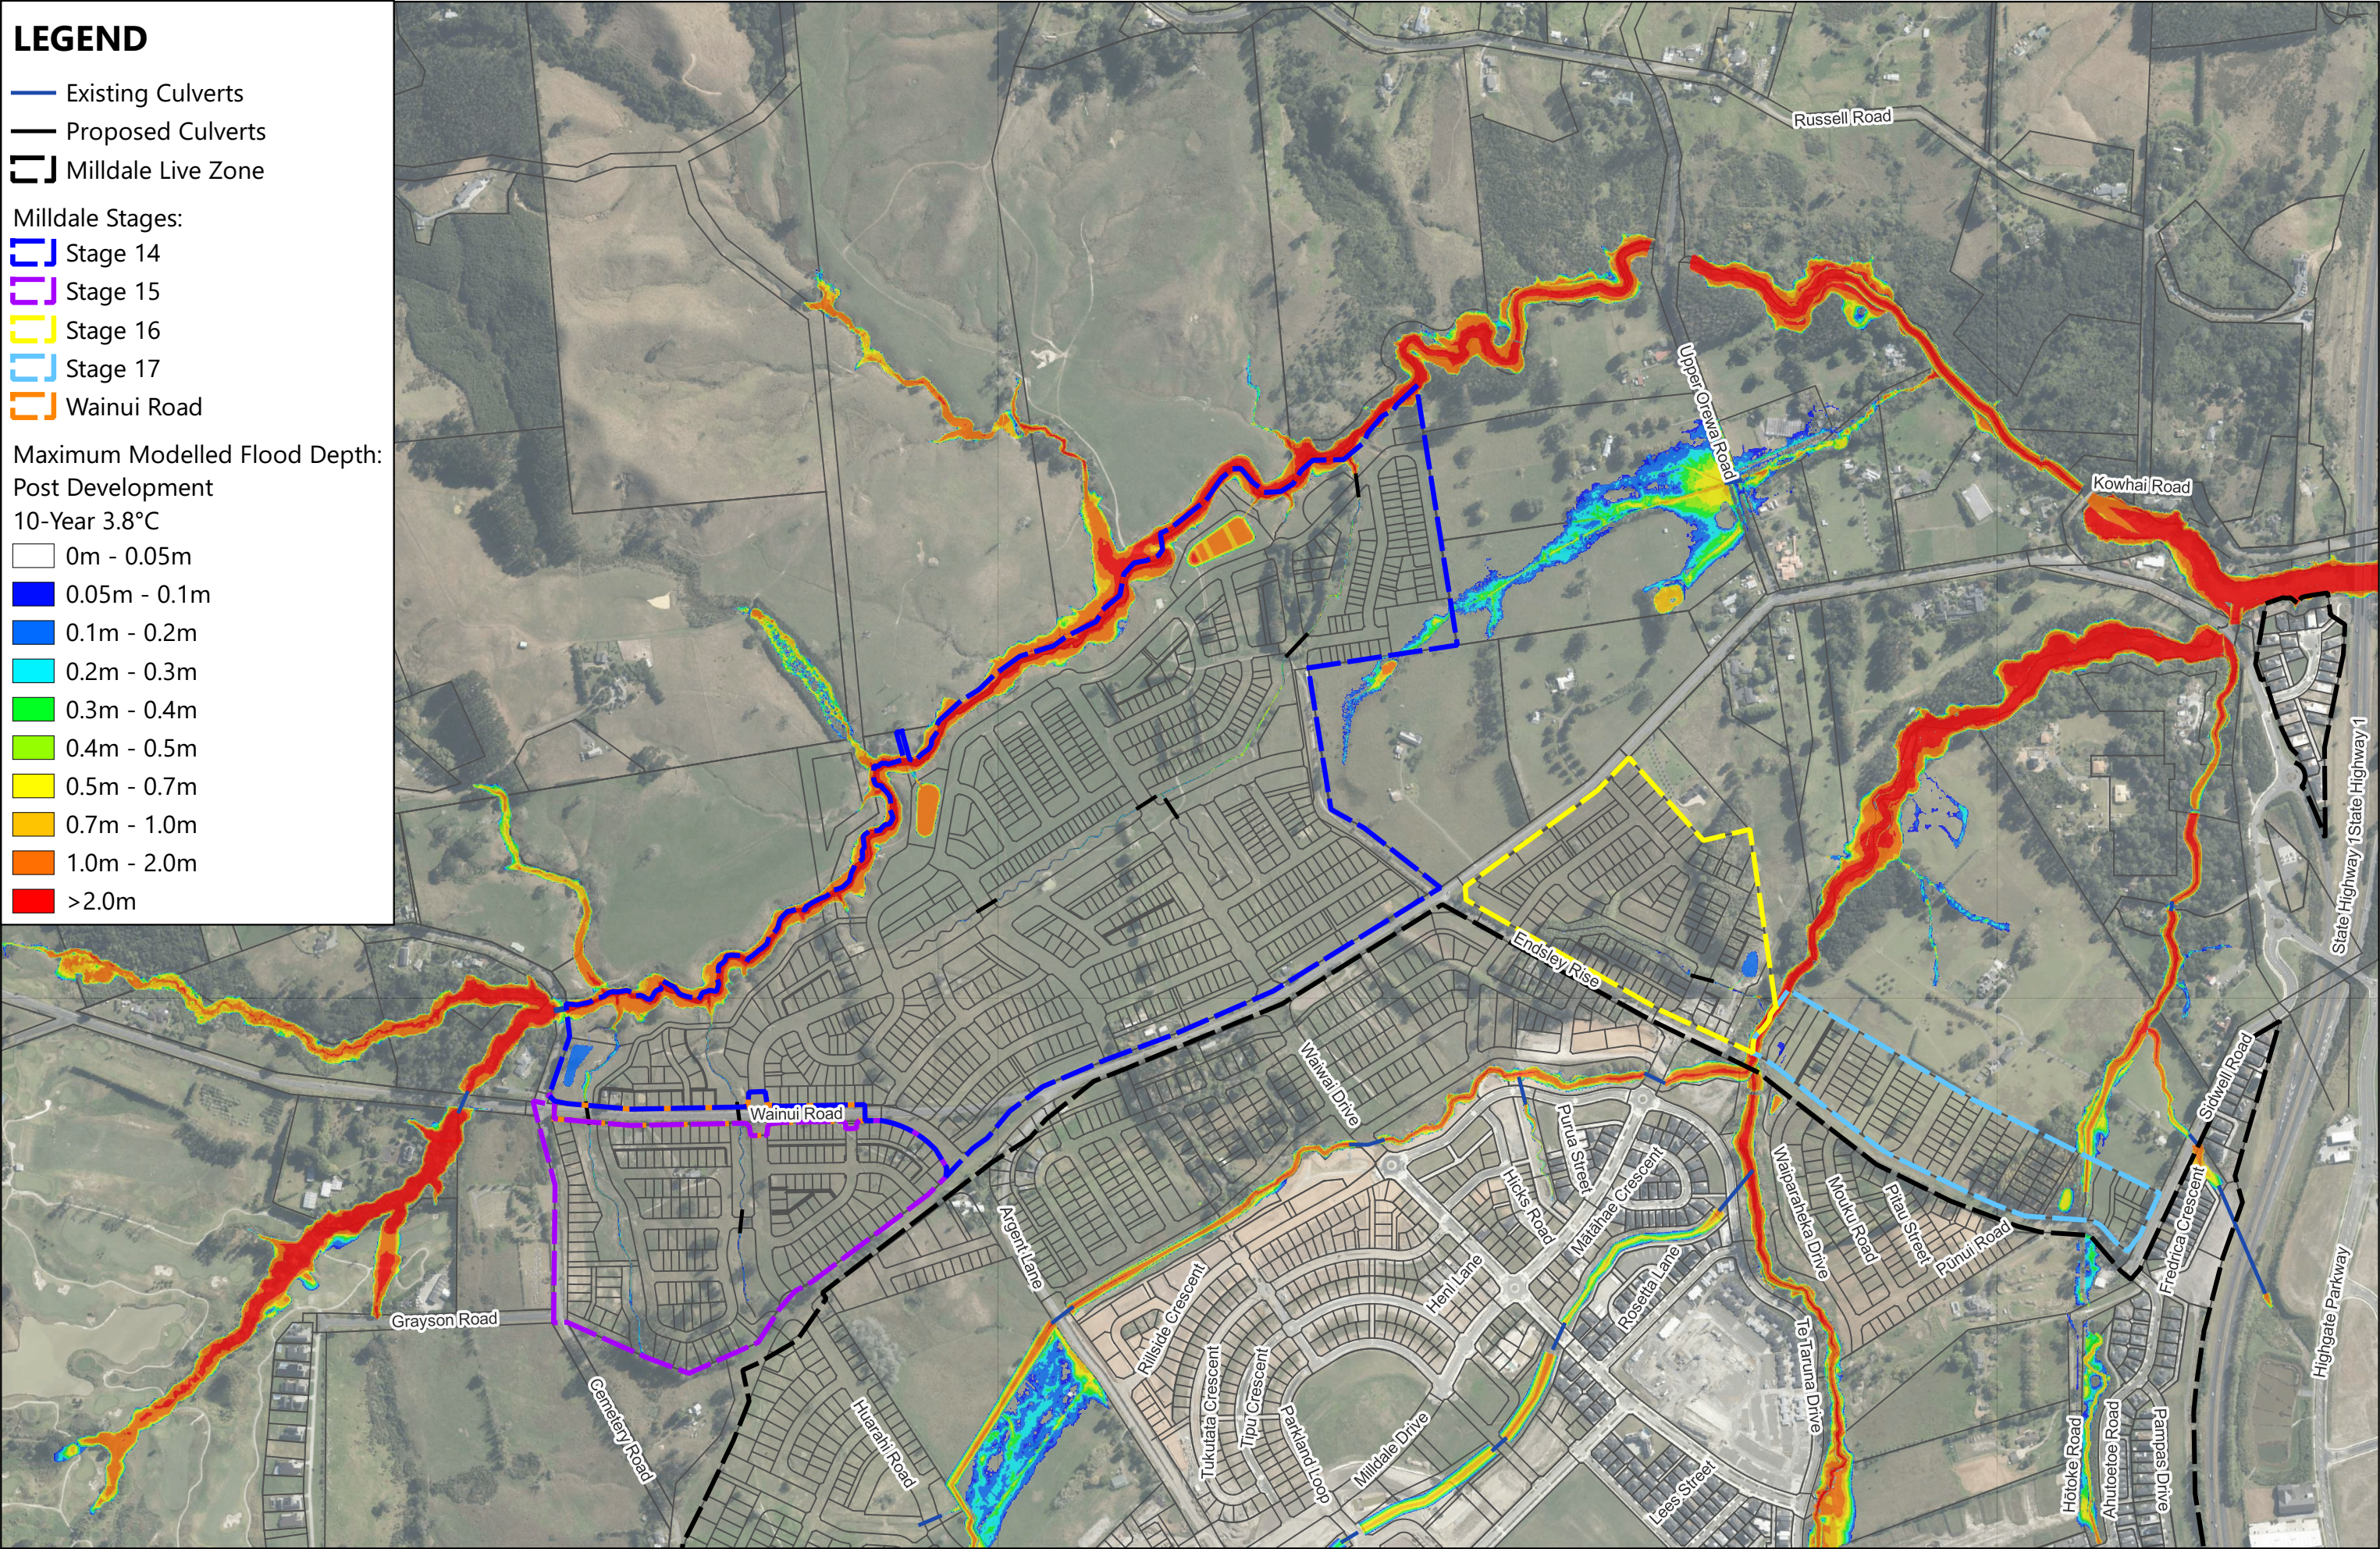

REVISION DETAILS		INT	DATE	SURVEYED	-
1.0	FOR INFORMATION	-	05/08/2026	DESIGNED	
-	-	-	-	DRAWN	CP
-	-	-	-	CHECKED	BK
-	-	-	-	APPROVED	

LEVEL 8/139 QUAY STREET
AUCKLAND CBD



WOODS
EST. 1970

P25-609 - MILLDALE STAGE 14-17 FAST TRACK
MAXIMUM MODELLED FLOOD DEPTH
POST DEVELOPMENT
10YR 3.8°C CLIMATE CHANGE



STATUS	ISSUED FOR INFORMATION	REV
SCALE	NTS	1.0
COUNCIL	AUCKLAND COUNCIL	
SHEET	SHEET 5 OF 8	

LEGEND


- Existing Culverts
- Proposed Culverts
- Milldale Live Zone

Milldale Stages:

- Stage 14
- Stage 15
- Stage 16
- Stage 17
- Wainui Road

Maximum Modelled Flood Depth:
Post Development
100-Year 3.8°C

- 0m - 0.05m
- 0.05m - 0.1m
- 0.1m - 0.2m
- 0.2m - 0.3m
- 0.3m - 0.4m
- 0.4m - 0.5m
- 0.5m - 0.7m
- 0.7m - 1.0m
- 1.0m - 2.0m
- >2.0m

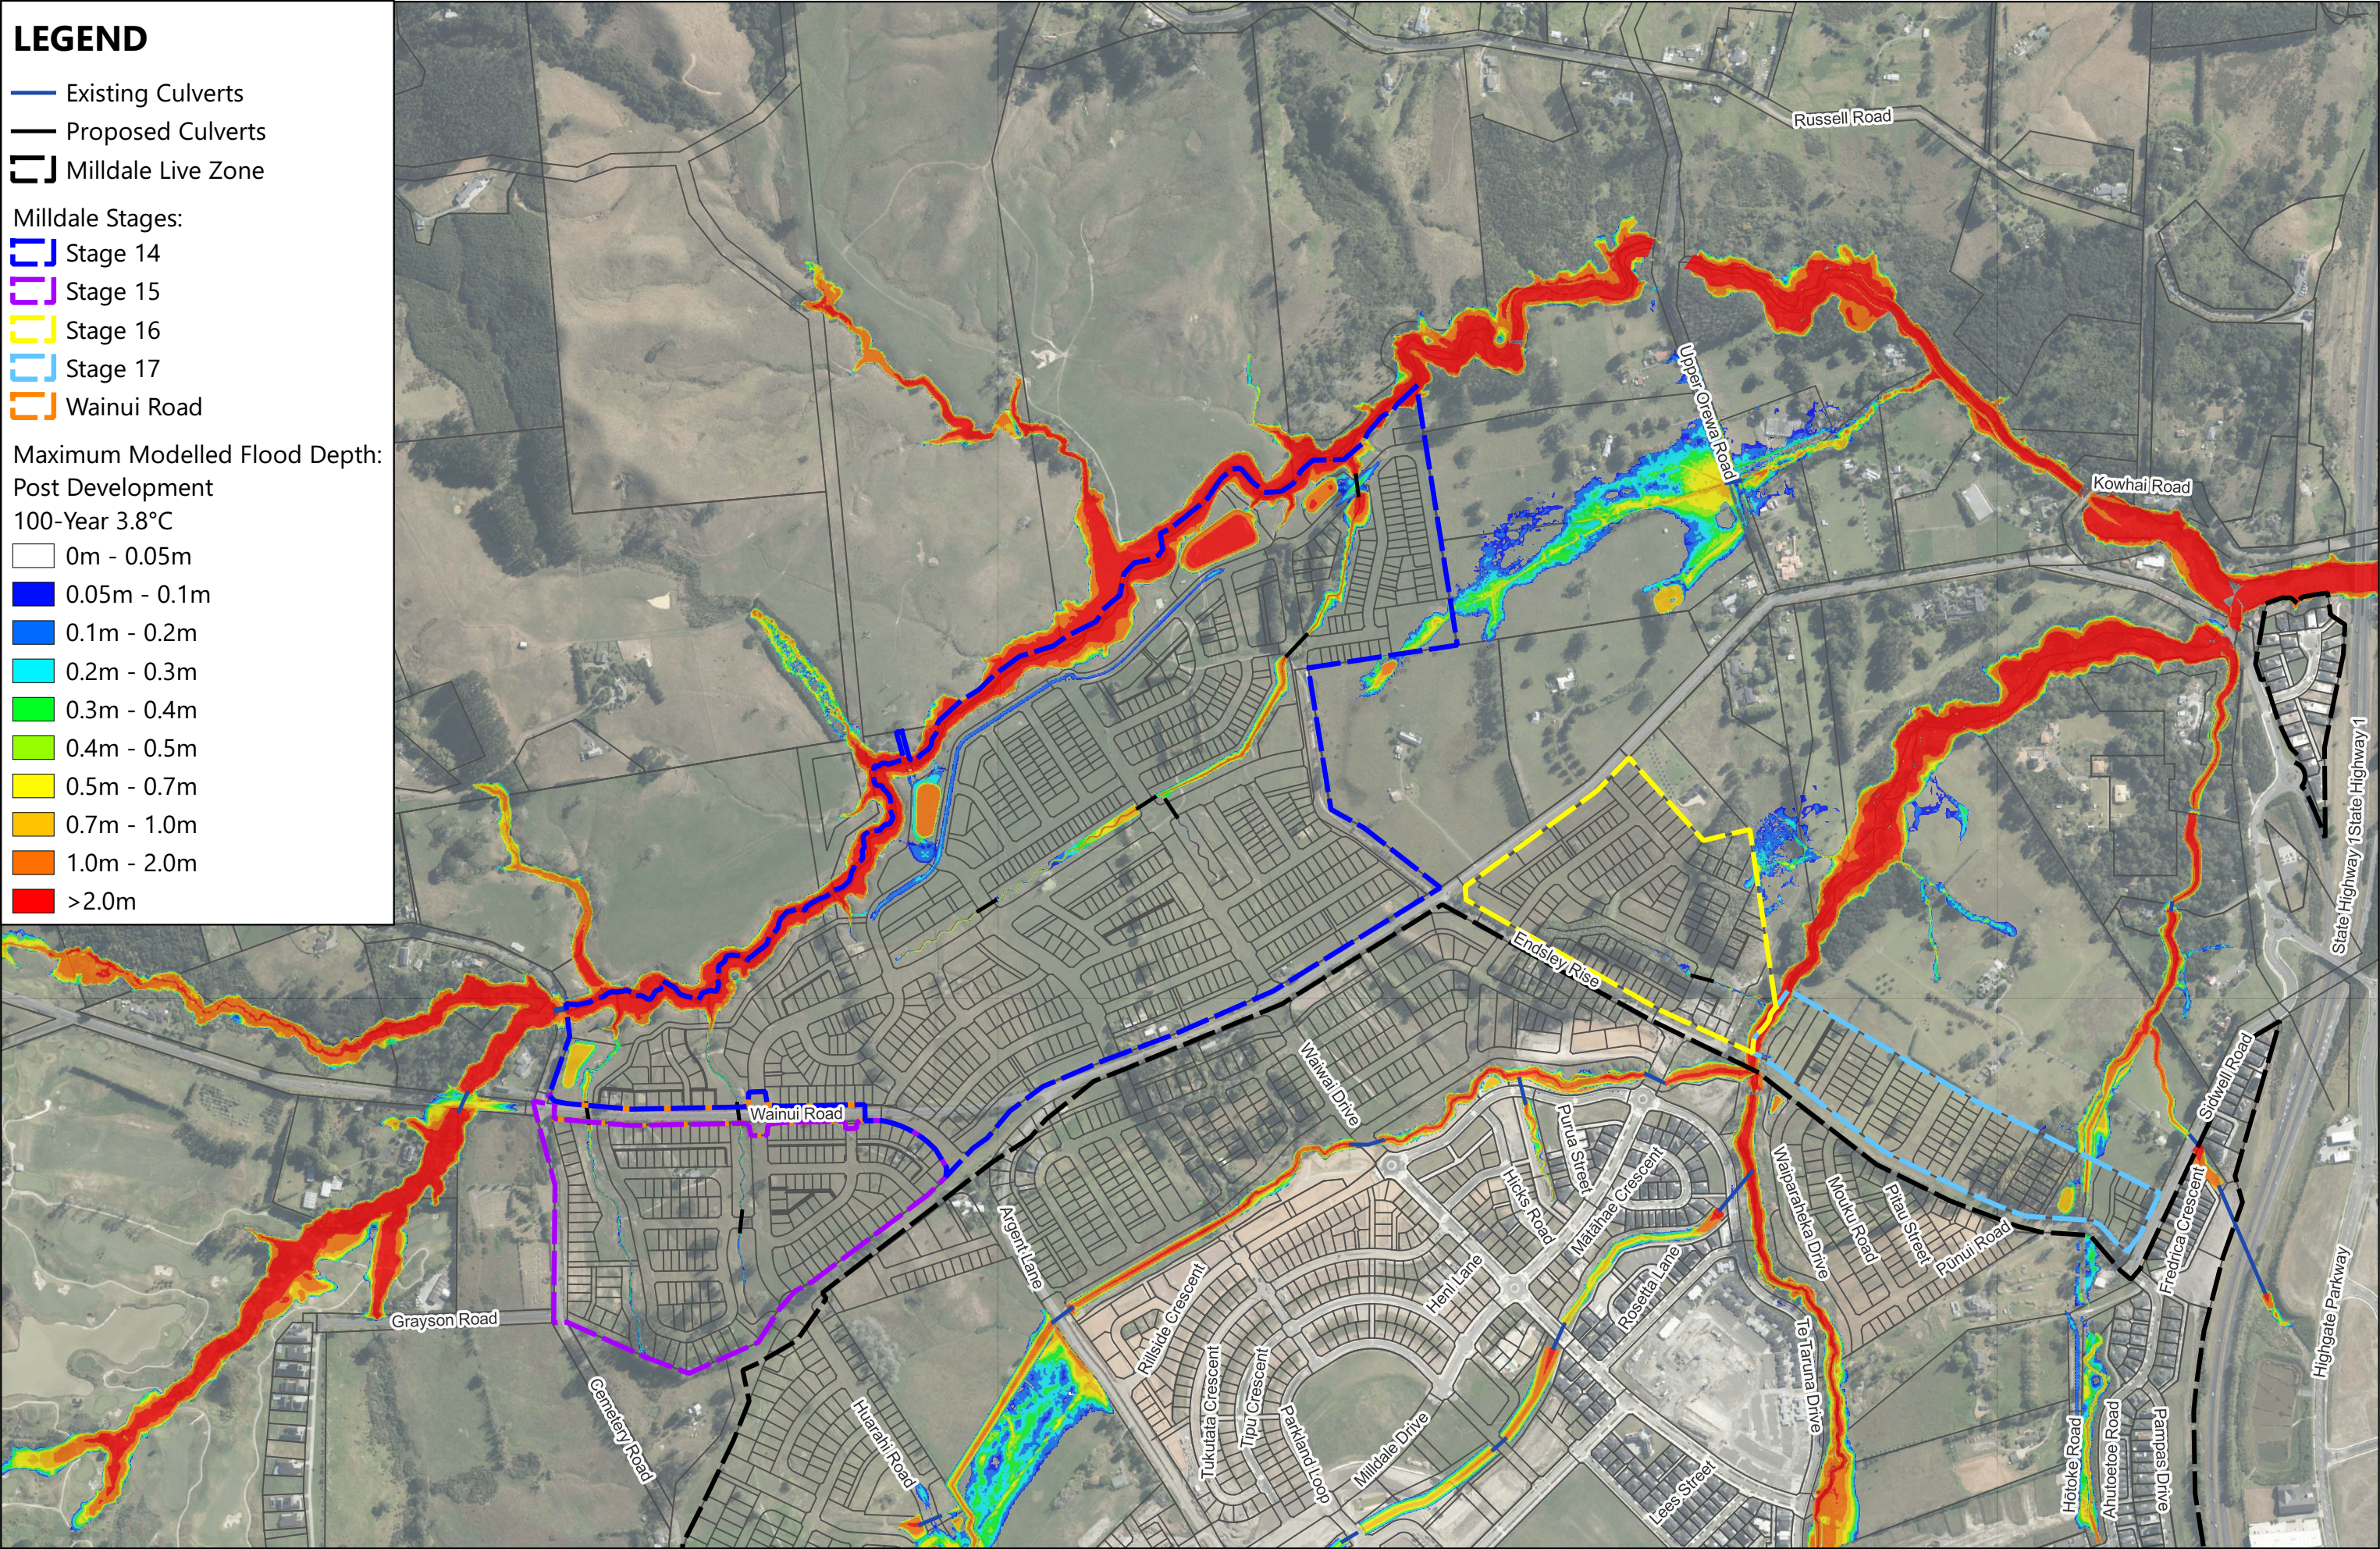

REVISION DETAILS		INT	DATE	SURVEYED	-
1.0	FOR INFORMATION	-	05/08/2026	DESIGNED	
-	-	-	-	DRAWN	CP
-	-	-	-	CHECKED	BK
-	-	-	-	APPROVED	

LEVEL 8/139 QUAY STREET
AUCKLAND CBD



WOODS
EST. 1970

P25-609 - MILLDALE STAGE 14-17 FAST TRACK
MAXIMUM MODELLED FLOOD DEPTH
POST DEVELOPMENT
100YR 3.8°C CLIMATE CHANGE



STATUS	ISSUED FOR INFORMATION	REV
SCALE	NTS	1.0
COUNCIL	AUCKLAND COUNCIL	
SHEET	SHEET 6 OF 8	

LEGEND


- Existing Culverts
- Proposed Culverts
- Milldale Live Zone

Milldale Stages:

- Stage 14
- Stage 15
- Stage 16
- Stage 17
- Wainui Road

Maximum Modelled Flood Depth:
Post Development
100-Year 3.8°C Blockage

- 0m - 0.05m
- 0.05m - 0.1m
- 0.1m - 0.2m
- 0.2m - 0.3m
- 0.3m - 0.4m
- 0.4m - 0.5m
- 0.5m - 0.7m
- 0.7m - 1.0m
- 1.0m - 2.0m
- >2.0m

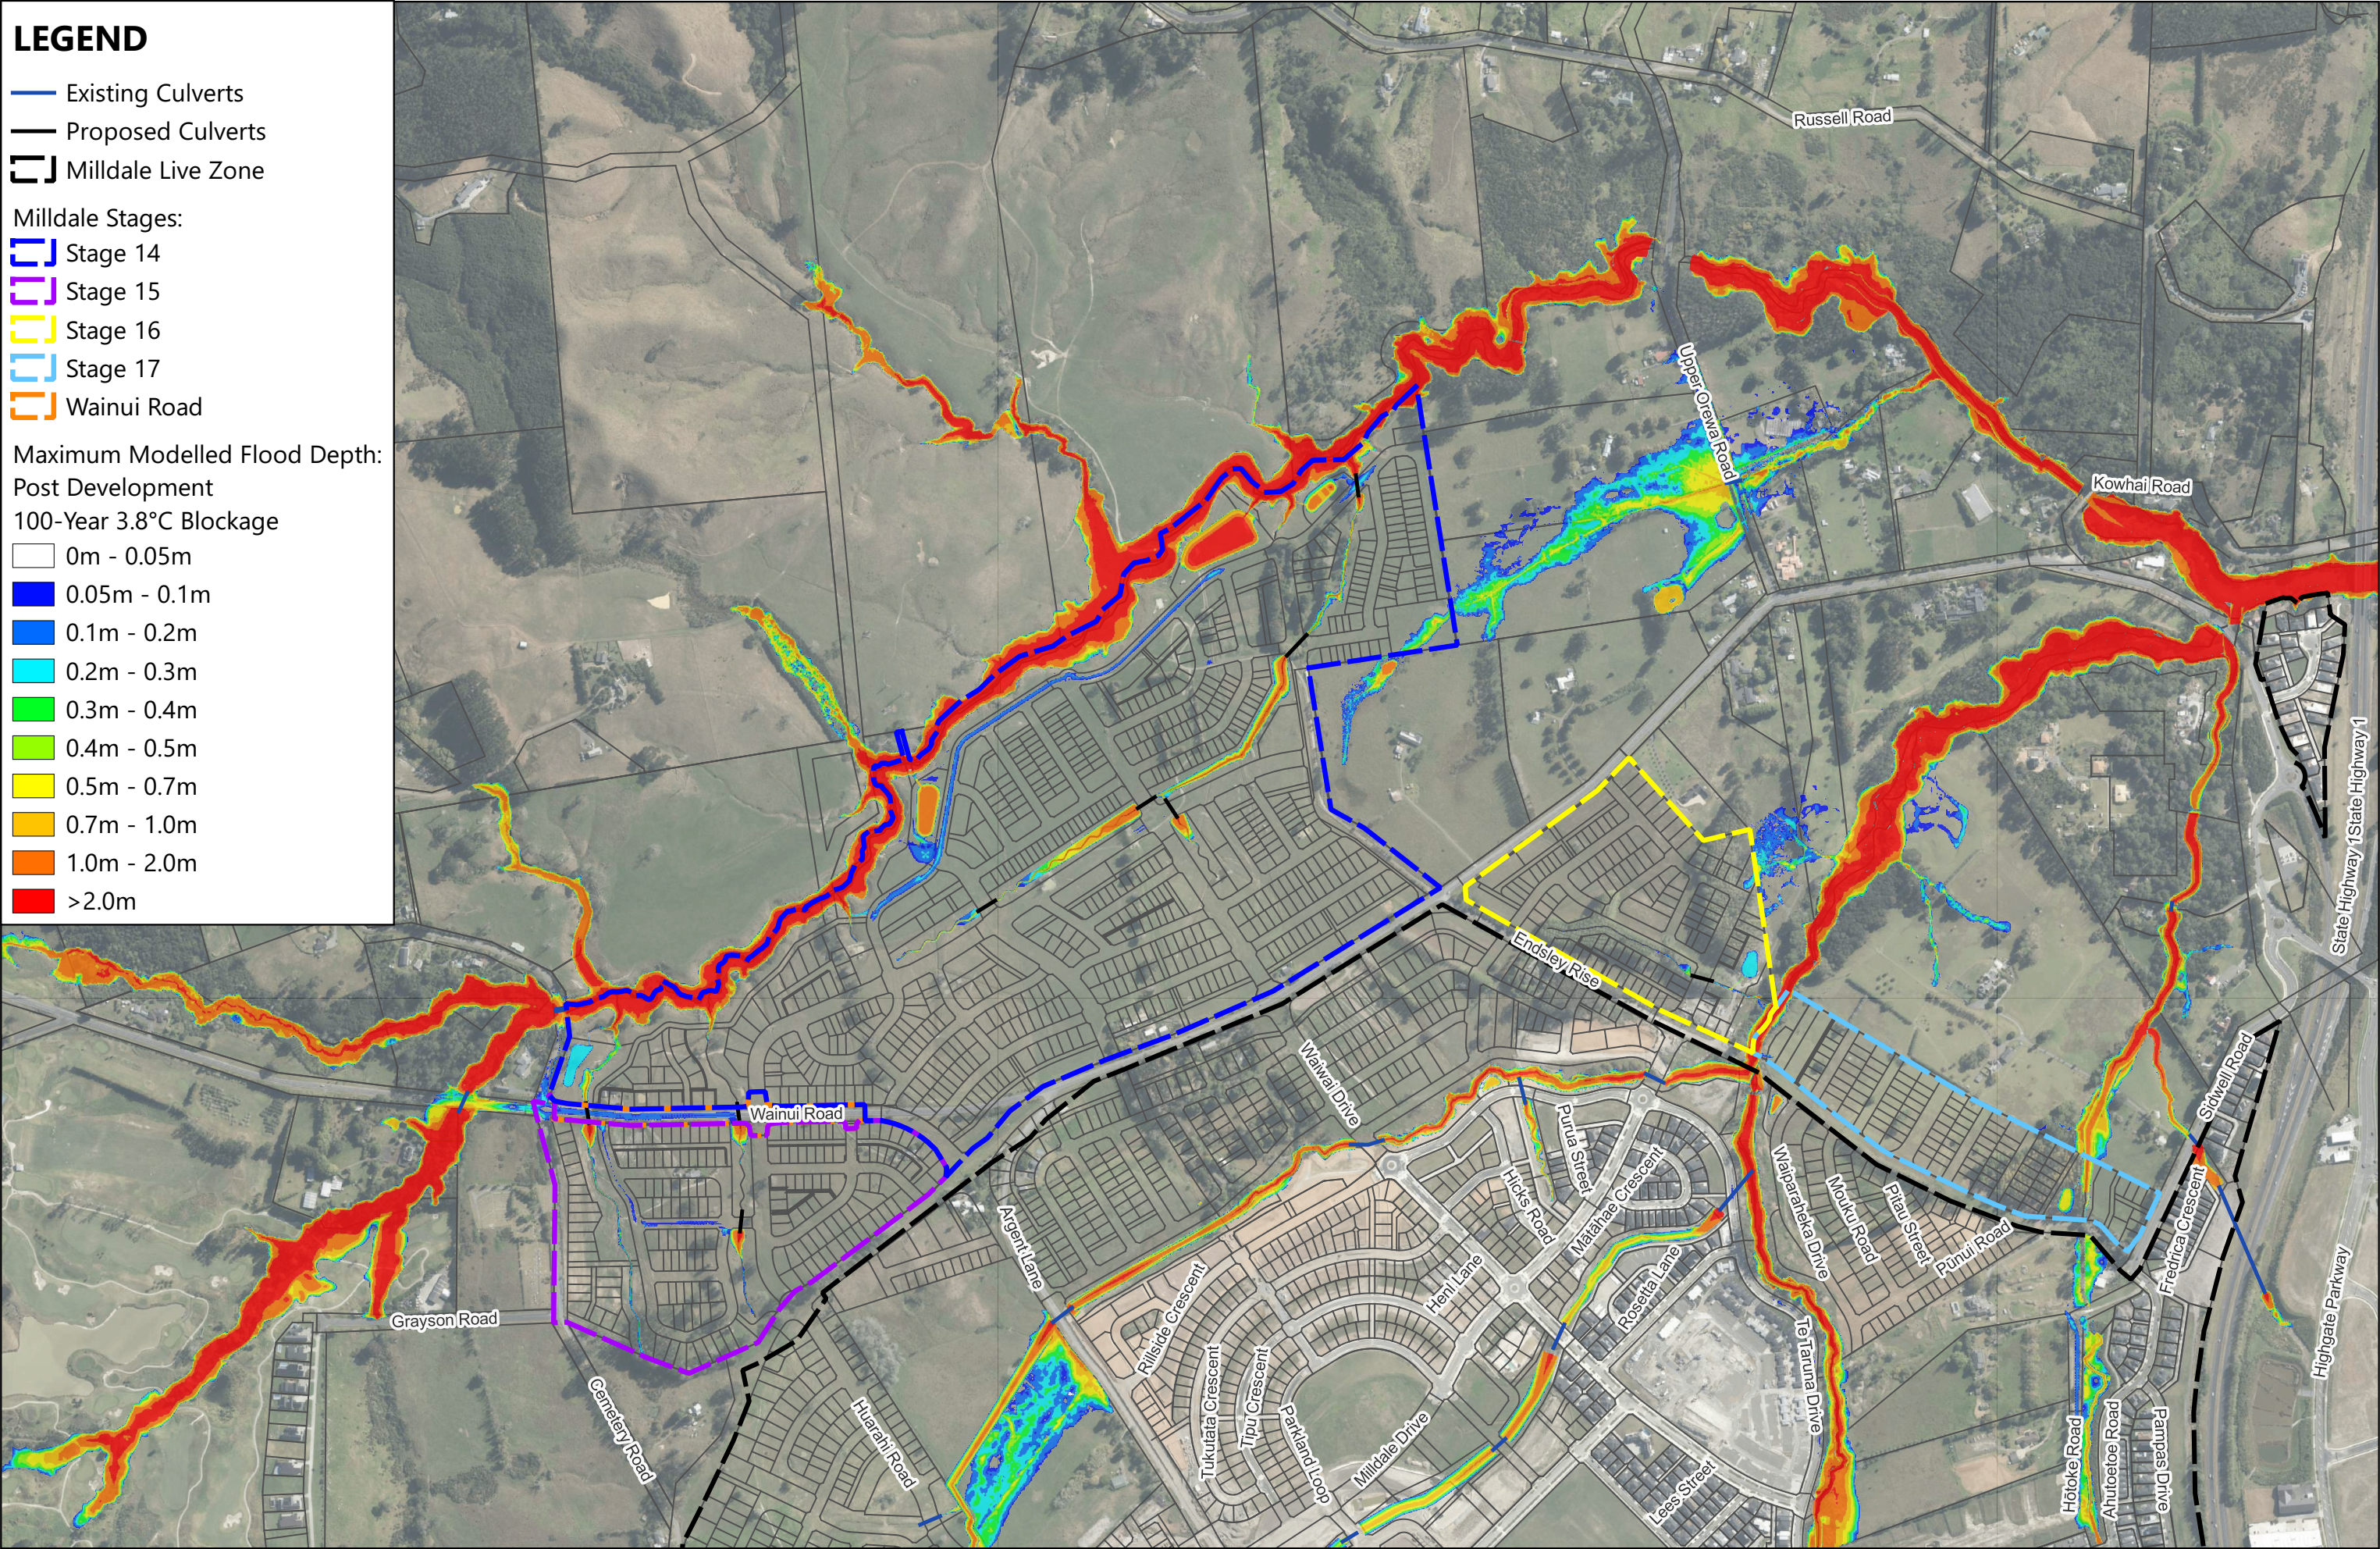

REVISION DETAILS		INT	DATE	SURVEYED	-
1.0	FOR INFORMATION	-	05/08/2026	DESIGNED	
-	-	-	-	DRAWN	CP
-	-	-	-	CHECKED	BK
-	-	-	-	APPROVED	

LEVEL 8/139 QUAY STREET
AUCKLAND CBD



WOODS
EST. 1970

WOODS.CO.NZ

P25-609 - MILLDALE STAGE 14-17 FAST TRACK
MAXIMUM MODELLED FLOOD DEPTH
POST DEVELOPMENT
100YR 3.8°C CLIMATE CHANGE + BLOCKAGE

	STATUS	ISSUED FOR INFORMATION	REV
	SCALE	NTS	1.0
	COUNCIL	AUCKLAND COUNCIL	
	SHEET	SHEET 7 OF 8	

LEGEND


- Existing Culverts
- Proposed Culverts
- Milldale Live Zone

Milldale Stages:

- Stage 14
- Stage 15
- Stage 16
- Stage 17
- Wainui Road

Maximum Modelled Flood Depth:
Post Development
100-Year 3.8°C Provisional

- 0m - 0.05m
- 0.05m - 0.1m
- 0.1m - 0.2m
- 0.2m - 0.3m
- 0.3m - 0.4m
- 0.4m - 0.5m
- 0.5m - 0.7m
- 0.7m - 1.0m
- 1.0m - 2.0m
- >2.0m

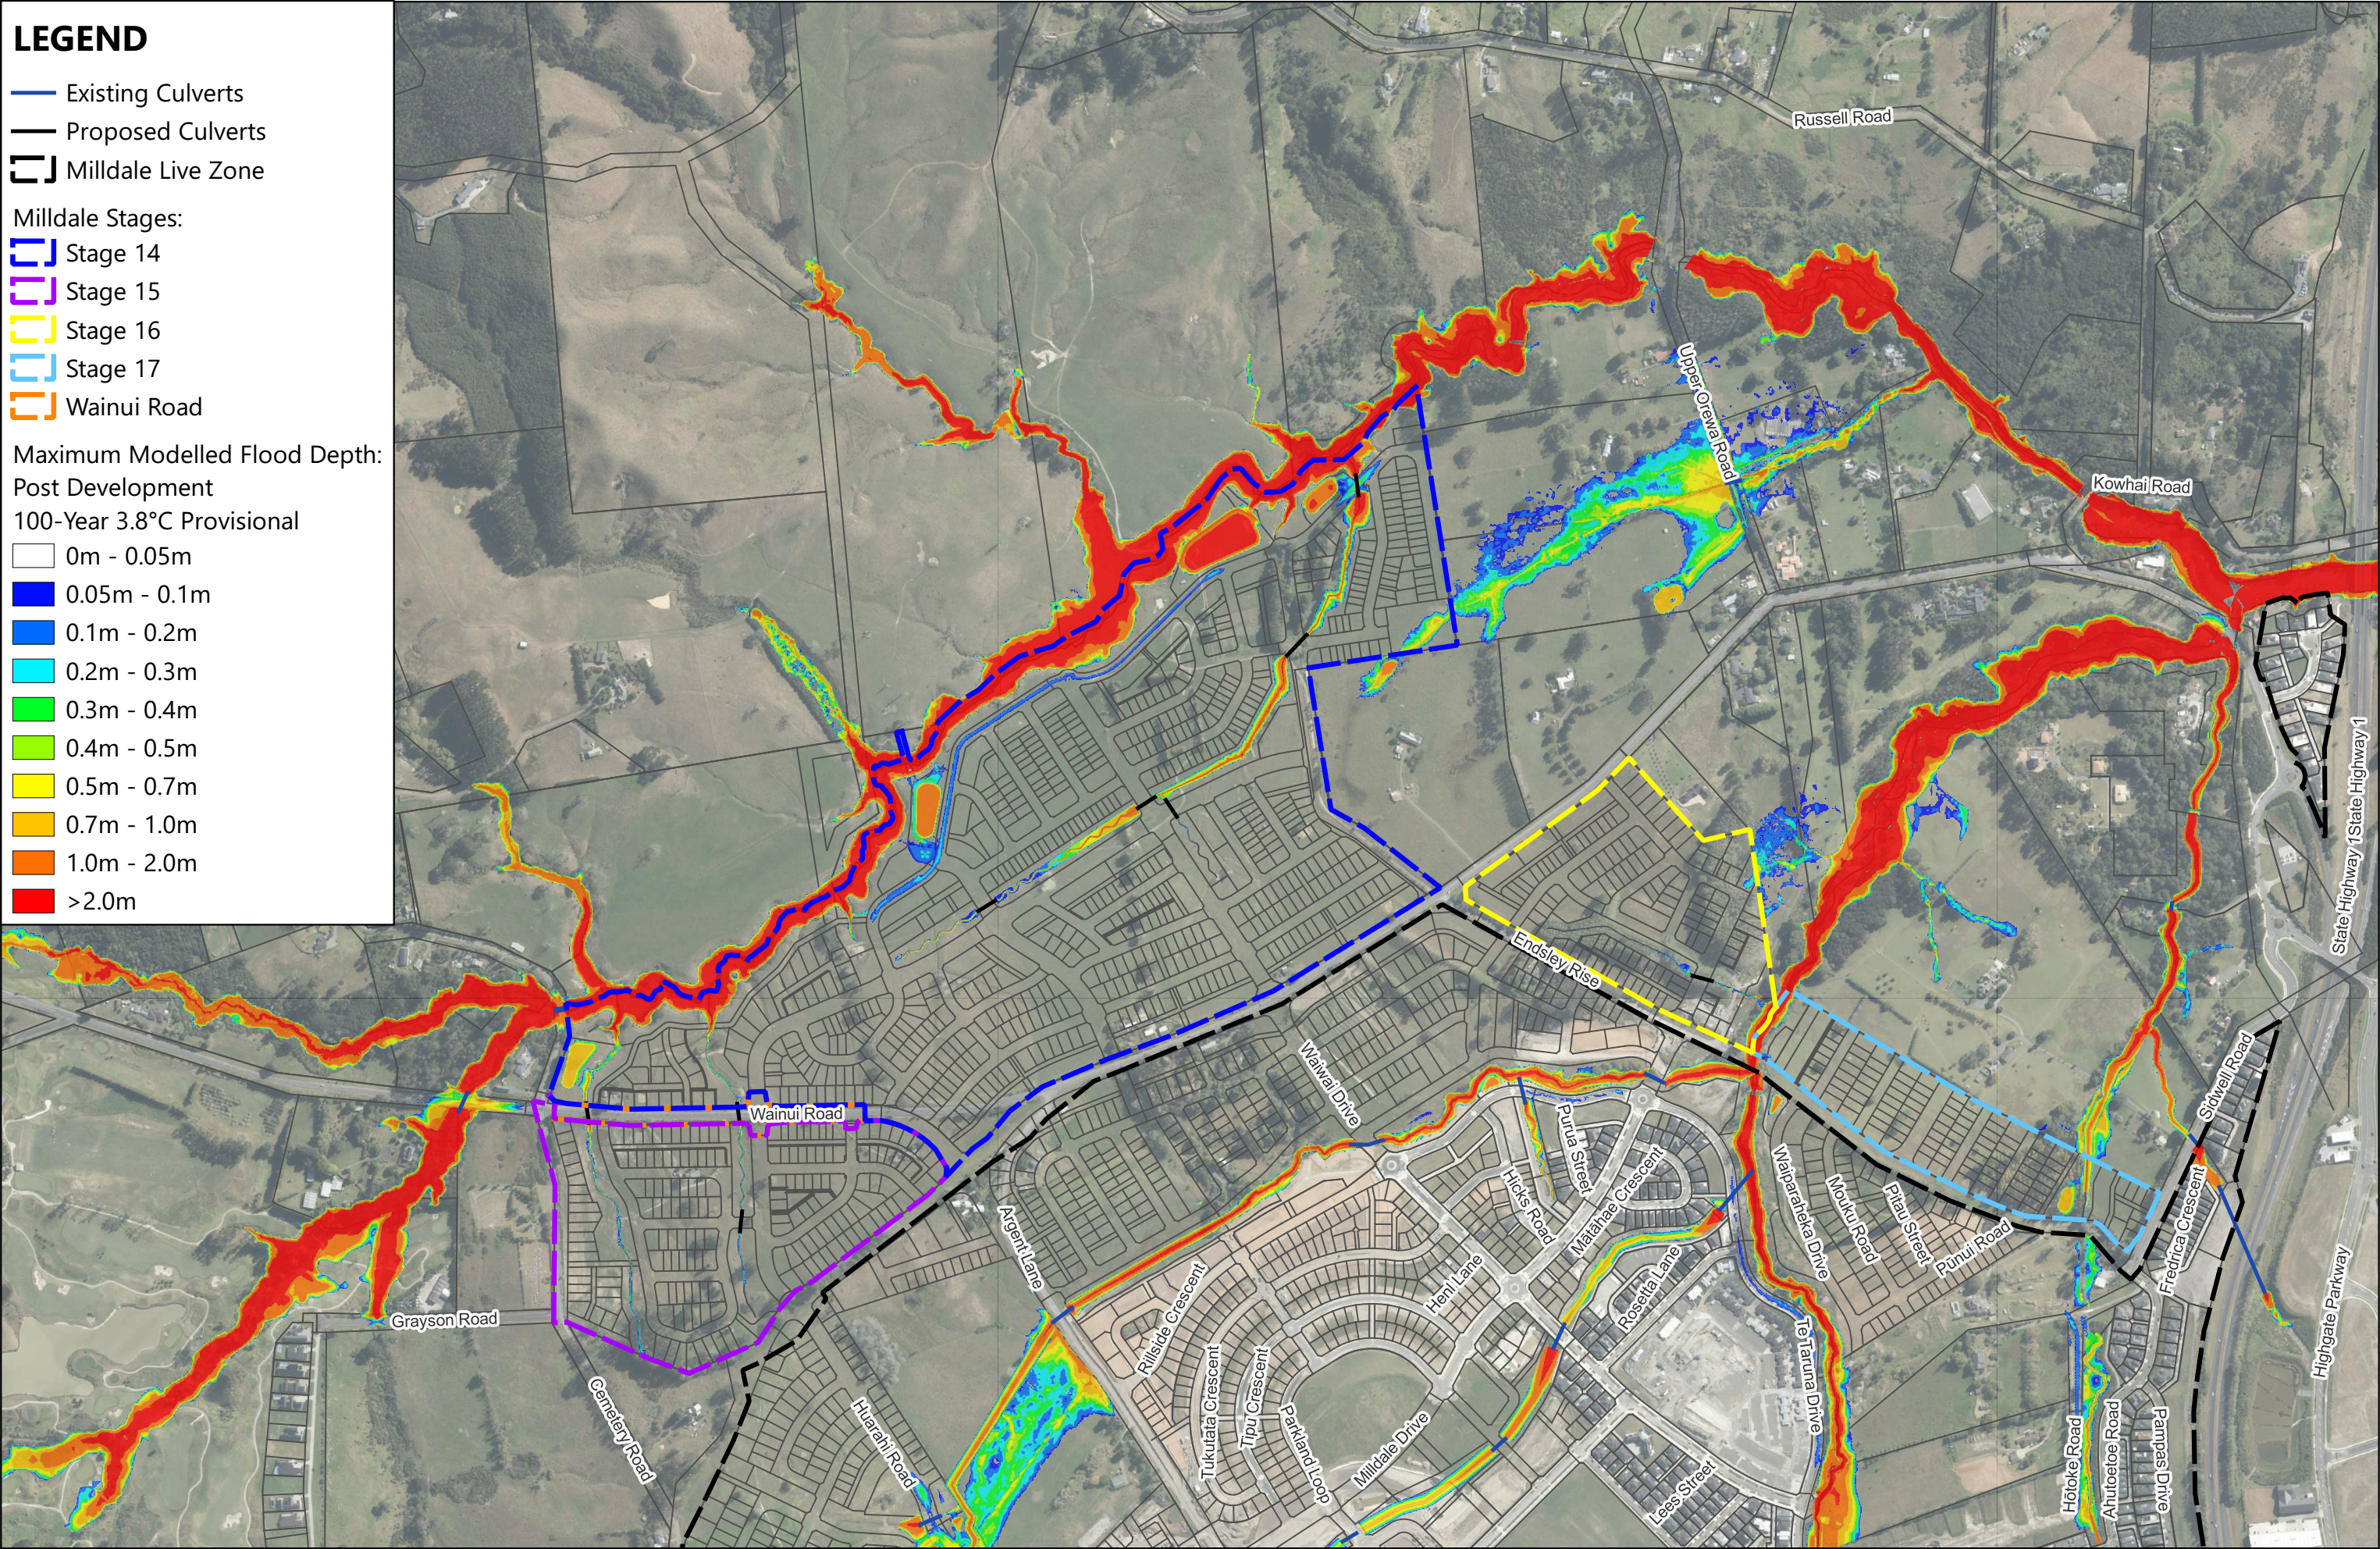

REVISION DETAILS		INT	DATE	SURVEYED	-
1.0	FOR INFORMATION	-	05/08/2026	DESIGNED	
-	-	-	-	DRAWN	CP
-	-	-	-	CHECKED	BK
-	-	-	-	APPROVED	

LEVEL 8/139 QUAY STREET
AUCKLAND CBD



WOODS
EST. 1970

WOODS.CO.NZ

P25-609 - MILLDALE STAGE 14-17 FAST TRACK
MAXIMUM MODELLED FLOOD DEPTH
POST DEVELOPMENT
100YR 3.8°C CLIMATE CHANGE + PROVISIONAL RAINFALL

	STATUS	ISSUED FOR INFORMATION	REV
	SCALE	NTS	1.0
	COUNCIL	AUCKLAND COUNCIL	
	SHEET	SHEET 8 OF 8	

LEGEND

- Existing Culverts
- Proposed Culverts
- Milldale Live Zone

Milldale Stages:


- Stage 14
- Stage 15
- Stage 16
- Stage 17
- Wainui Road

Water Level Difference:

Post Development minus Pre Development

100-Year 3.8°C

- < -300mm
- 300mm to -100mm
- 100mm to -50mm
- 50mm to 50mm
- 50mm to 100mm
- 100mm to 200mm
- 200mm to 300mm
- > 300mm

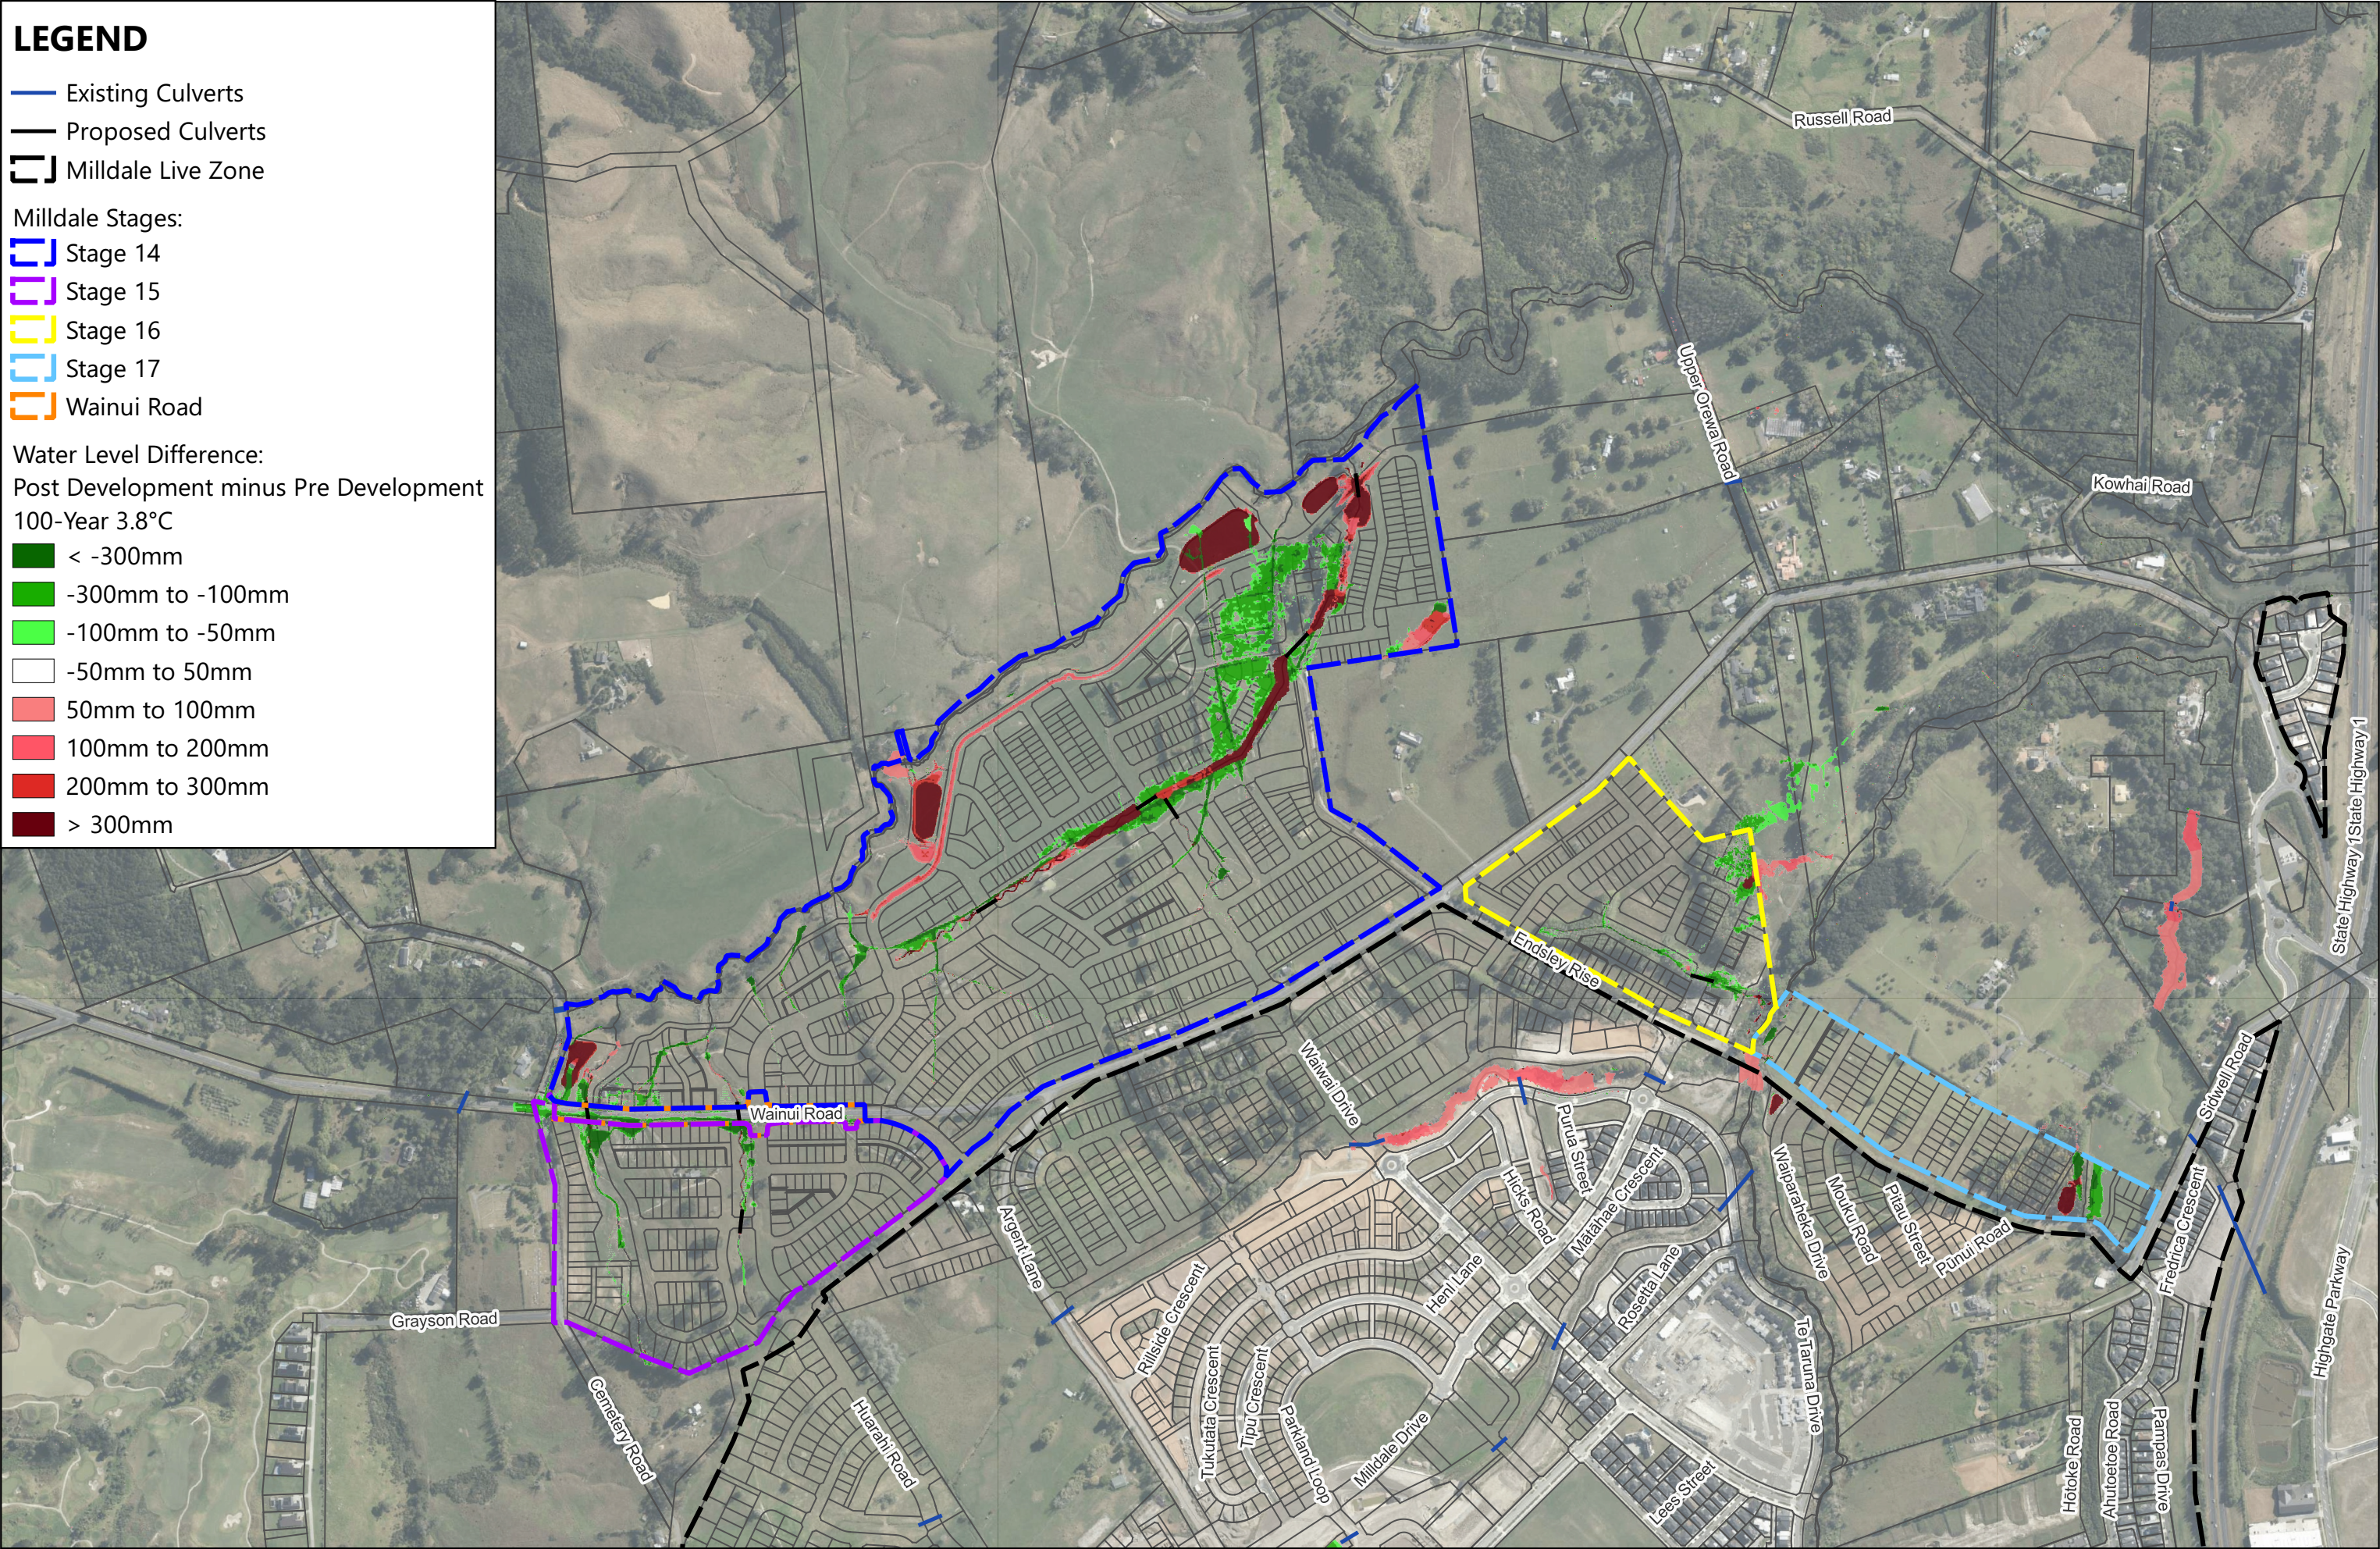

REVISION DETAILS		INT	DATE	SURVEYED	-
1.0	FOR INFORMATION	-	05/08/2026	DESIGNED	
-	-	-	-	DRAWN	CP
-	-	-	-	CHECKED	BK
-	-	-	-	APPROVED	

LEVEL 8/139 QUAY STREET
AUCKLAND CBD



WOODS
EST. 1970

P25-609 - MILLDALE STAGE 14-17 FAST TRACK
WATER LEVEL DIFFERENCE
POST DEVELOPMENT MINUS PRE DEVELOPMENT
100YR 3.8°C CLIMATE CHANGE

	STATUS	ISSUED FOR INFORMATION	REV
	SCALE	NTS	1.0
	COUNCIL	AUCKLAND COUNCIL	
	SHEET	SHEET 1 OF 1	